

REVISIONS			
REV	DESCRIPTION	DATE	APPROVED
C	REVISED ADDRESS & SILL RISER	07/08/2026	R.L.

NOTES:

1. THE PRODUCT SHOWN HEREIN IS DESIGNED AND MANUFACTURED TO COMPLY WITH REQUIREMENTS OF THE FLORIDA BUILDING CODE, INCLUDING THE HVHZ.
2. WOOD FRAMING AND MASONRY OPENING TO BE DESIGNED AND ANCHORED TO PROPERLY TRANSFER ALL LOADS TO STRUCTURE. FRAMING AND MASONRY OPENING IS THE RESPONSIBILITY OF THE ARCHITECT OR ENGINEER OF RECORD.
3. 1X BUCK OVER MASONRY/CONCRETE IS OPTIONAL.
4. WHERE SHIM OR BUCK THICKNESS IS LESS THAN 1-1/2" UNITS MUST BE ANCHORED THROUGH THE FRAME IN ACCORDANCE WITH MANUFACTURER'S PUBLISHED INSTALLATION INSTRUCTIONS. ANCHORS SHALL BE SECURELY FASTENED DIRECTLY INTO MASONRY, CONCRETE OR OTHER STRUCTURAL SUBSTRATE MATERIAL.
5. WHERE WOOD BUCK THICKNESS IS 1-1/2" OR GREATER, BUCK SHALL BE SECURELY FASTENED TO MASONRY, CONCRETE OR OTHER STRUCTURAL SUBSTRATE. UNITS MAY BE ANCHORED THROUGH FRAME TO SECURED WOOD BUCK IN ACCORDANCE WITH MANUFACTURER'S PUBLISHED INSTALLATION INSTRUCTIONS.
6. WHERE 1X BUCK IS NOT USED DISSIMILAR MATERIALS MUST BE SEPARATED WITH APPROVED COATING OR MEMBRANE. SELECTION OF COATING OR MEMBRANE IS THE RESPONSIBILITY OF THE ARCHITECT OR ENGINEER OF RECORD.
7. BUCKS SHALL EXTEND BEYOND UNIT FRAME INTERIOR FACE SO THAT FULL FRAME SUPPORT IS PROVIDED.
8. SHIM AS REQUIRED AT EACH ANCHOR LOCATION WITH LOAD BEARING SHIM. SHIM WHERE SPACE OF 1/16" OR GREATER OCCURS. MAXIMUM ALLOWABLE SHIM STACK TO BE 1/4".
9. SHIMS SHALL BE LOCATED, APPLIED AND MADE FROM MATERIALS AND THICKNESS CAPABLE OF SUSTAINING APPLICABLE LOADS.
10. WIND LOAD DURATION FACTOR Cd=1.6 WAS USED FOR WOOD ANCHOR CALCULATIONS.
11. FRAME MATERIAL: FOAM PVC CO-EX.
12. UNITS MUST BE GLAZED PER ASTM E1300, SEE SHEET 4 FOR GLASS DETAILS.
13. APPROVED IMPACT PROTECTIVE SYSTEM IS NOT REQUIRED FOR THIS PRODUCT IN WIND BORNE DEBRIS REGIONS.

14. FOR ANCHORING THROUGH FRAME INTO WOOD FRAMING OR 2X BUCK USE #10 WOOD SCREWS WITH SUFFICIENT LENGTH TO ACHIEVE A 1 1/4" MINIMUM EMBEDMENT INTO SUBSTRATE. LOCATE ANCHORS AS SHOWN IN ELEVATIONS AND INSTALLATION DETAILS.
15. FOR ANCHORING THROUGH FRAME INTO MASONRY/CONCRETE USE 1/4" TAPCONS WITH SUFFICIENT LENGTH TO ACHIEVE A 1 1/4" MINIMUM EMBEDMENT INTO SUBSTRATE WITH 2" MINIMUM EDGE DISTANCE. LOCATE ANCHORS AS SHOWN IN ELEVATIONS AND INSTALLATION DETAILS.
16. FOR ANCHORING THROUGH FRAME INTO METAL STRUCTURE USE #10 SMS OR SELF DRILLING SCREWS WITH SUFFICIENT LENGTH TO ACHIEVE 3 THREADS MINIMUM BEYOND STRUCTURE INTERIOR WALL. LOCATE ANCHORS AS SHOWN IN ELEVATIONS AND INSTALLATION DETAILS.
17. ALL FASTENERS TO BE CORROSION RESISTANT.
18. INSTALLATION ANCHORS SHALL BE INSTALLED IN ACCORDANCE WITH ANCHOR MANUFACTURER'S INSTALLATION INSTRUCTIONS AND ANCHORS SHALL NOT BE USED IN SUBSTRATES WITH STRENGTHS LESS THAN THE MINIMUM STRENGTH SPECIFIED BELOW:
 - A. WOOD: MINIMUM SPECIFIC GRAVITY OF G=0.42
 - B. CONCRETE: MINIMUM COMPRESSIVE STRENGTH OF 2,000 PSI.
 - C. MASONRY: HOLLOW/FILLED BLOCK PER ASTM C90 WITH Fm=2,000PSI MINIMUM.
 - D. METAL STRUCTURE: STEEL 18GA (.048") FY=33KSI/FU=52KSI OR ALUMINUM 6063-T5 FU=30KSI 1/8" THICK MINIMUM

TABLE OF CONTENTS	
SHEET NO.	DESCRIPTION
1	NOTES
2	ELEVATION
3	ADDITIONAL CONFIGURATION AND HARDWARE
4	GLAZING DETAILS
5	ANCHORING LAYOUT
6 – 8	INSTALLATION DETAILS
9	COMPONENTS

NAN YA PLASTICS CORP. USA

4016 SHADRACK ST.
HOUSTON, TX 77013

SERIES "SPLS" FIBERGLASS GLAZED
SLIDING GLASS DOOR 8'0 - IMPACT
NOTES

DRAWN:
A.R.

DWG NO.
08-03388

REV
C


SCALE NTS

DATE 03/07/19

SHEET 1 OF 9


L. ROBERTO LOMAS P.E.
208 7th Ave, INDIALANTIC, FL 32903
434-688-0609 rllomas@lrlomaspe.com

SIGNED: 08/10/2026

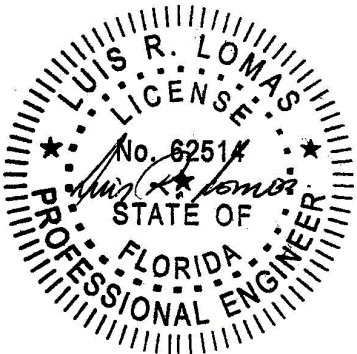

Luis R. Lomas P.E.
FL No.: 62514

REVISIONS			
REV	DESCRIPTION	DATE	APPROVED
C	REVISED ADDRESS & SILL RISER	07/08/2026	R.L.

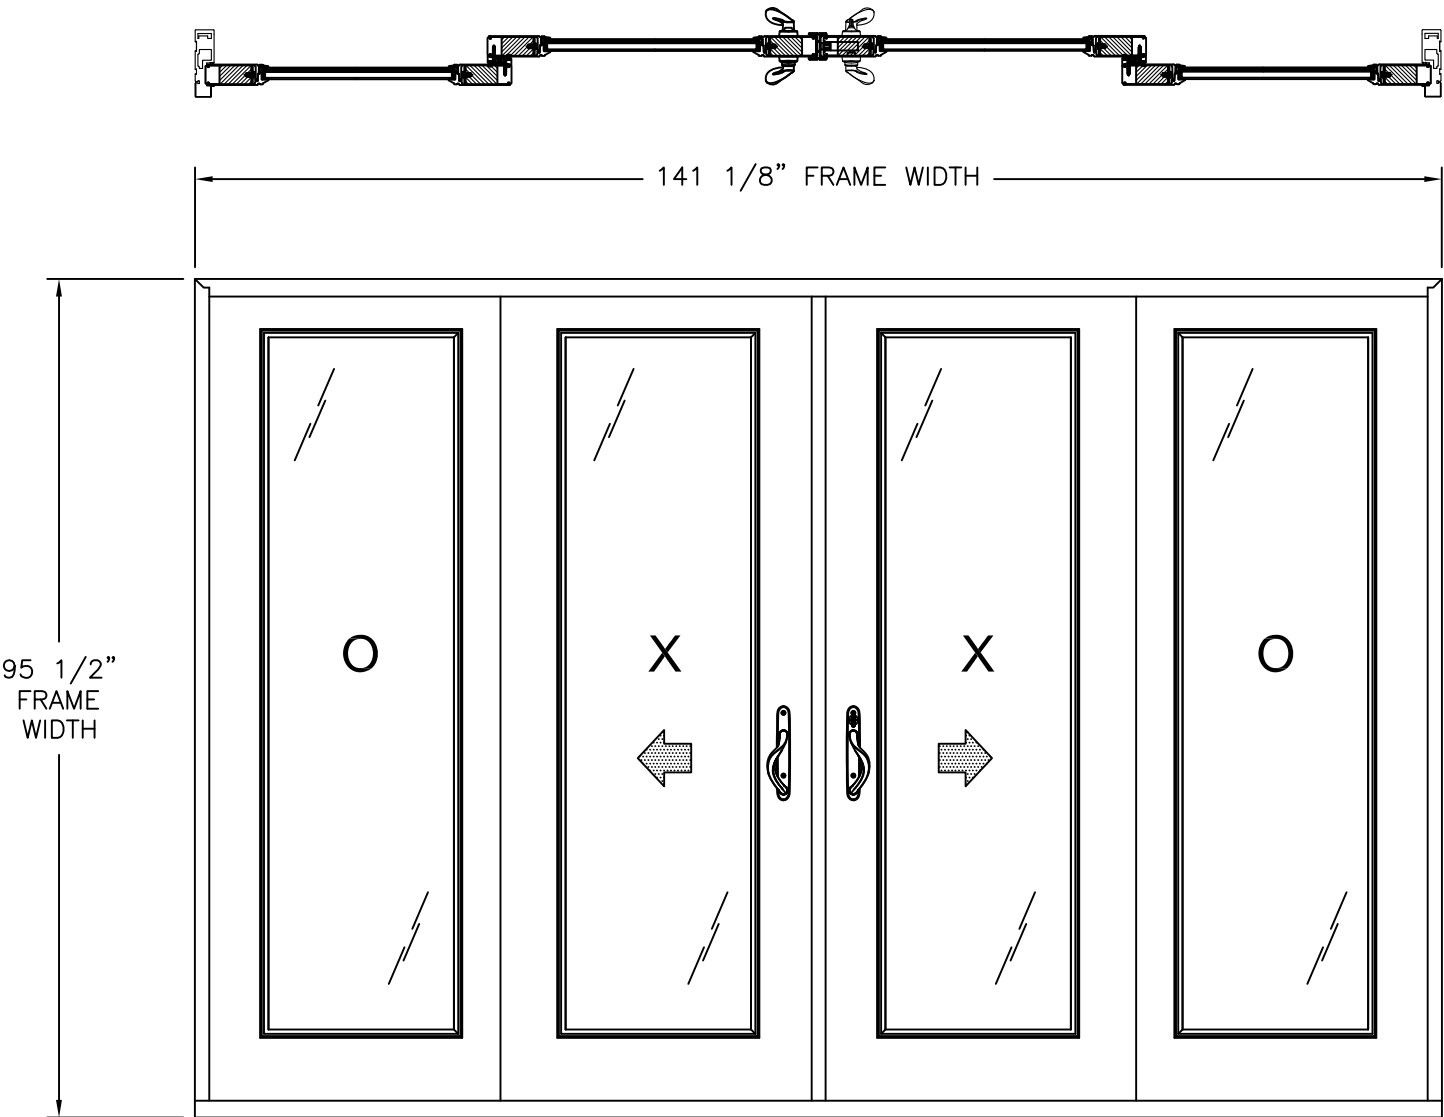

SERIES "SPLS" 8'0 FIBERGLASS SLIDING GLASS DOOR

EXTERIOR VIEW

WITH STANDARD SILL OR SILL RISER

DESIGN PRESSURE RATING	IMPACT RATING
±50.0PSF	LARGE & SMALL MISSILE IMPACT

MISSILE LEVEL D, WIND ZONE 4 AND HVHZ

NOTE: STANDARD SILL WAS TESTED TO 7.5PSF WATER PENETRATION RESISTANCE,
3" SILL RISER WAS TESTED TO 15.0PSF WATER PENETRATION RESISTANCE

NOTES:

1. PANEL SIZE: 35 3/4" X 92 3/8"
2. D.L.O.: 25" X 79"
- 35 3/4" X 92 3/8" PANELS SHOWN OTHER PANEL SIZES ARE APPROVED AS LONG AS INDIVIDUAL PANEL AREA DOES NOT EXCEED 22.9 FT²
APPROVED CONFIGURATIONS: OXXO, OX, XO

HARDWARE SCHEDULE	
A.	MULTI-POINT LOCK WITH KEEPERS (STAINLESS STEEL) AT ACTIVE PANEL
B.	GLIDING HANDLE (DIE CAST, STEEL) AT ACTIVE PANEL
C.	WOOD REINFORCEMENT (A) AT STATIONARY AND ACTIVE PANEL STILES
D.	WOOD REINFORCEMENT (B) AT ALL PANEL TOP RAILS AND DOUBLE ON PANEL BOTTOM RAILS
E.	1/8" STEEL REINFORCEMENT AT ACTIVE, PASSIVE, FIXED AND STATIONARY PANEL STILES

NAN YA PLASTICS CORP. USA

4016 SHADRACK ST.
HOUSTON, TX 77013

SERIES "SPLS" FIBERGLASS GLAZED
SLIDING GLASS DOOR 8'0 – IMPACT
ELEVATION FRAME INSTALLATION

DRAWN:
A.R.

DWG NO.
08-03388

REV
C

SCALE
NTS

DATE
03/07/19



SHEET
2 OF 9

L. ROBERTO LOMAS P.E.
208 7th Ave, INDIALANTIC, FL 32903
434-688-0609 rllomas@lrlomaspe.com

SIGNED: 08/10/2026

Luis R. Lomas P.E.
FL No.: 62514

REVISIONS			
REV	DESCRIPTION	DATE	APPROVED
C	REVISED ADDRESS & SILL RISER	07/08/2026	R.L.

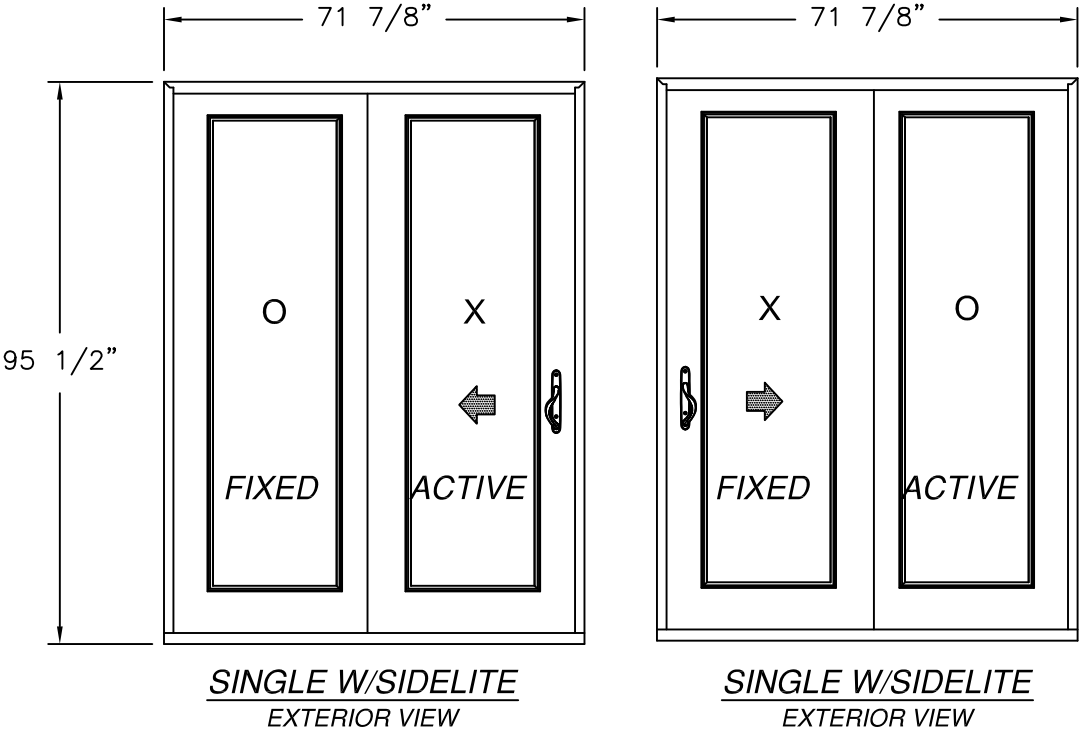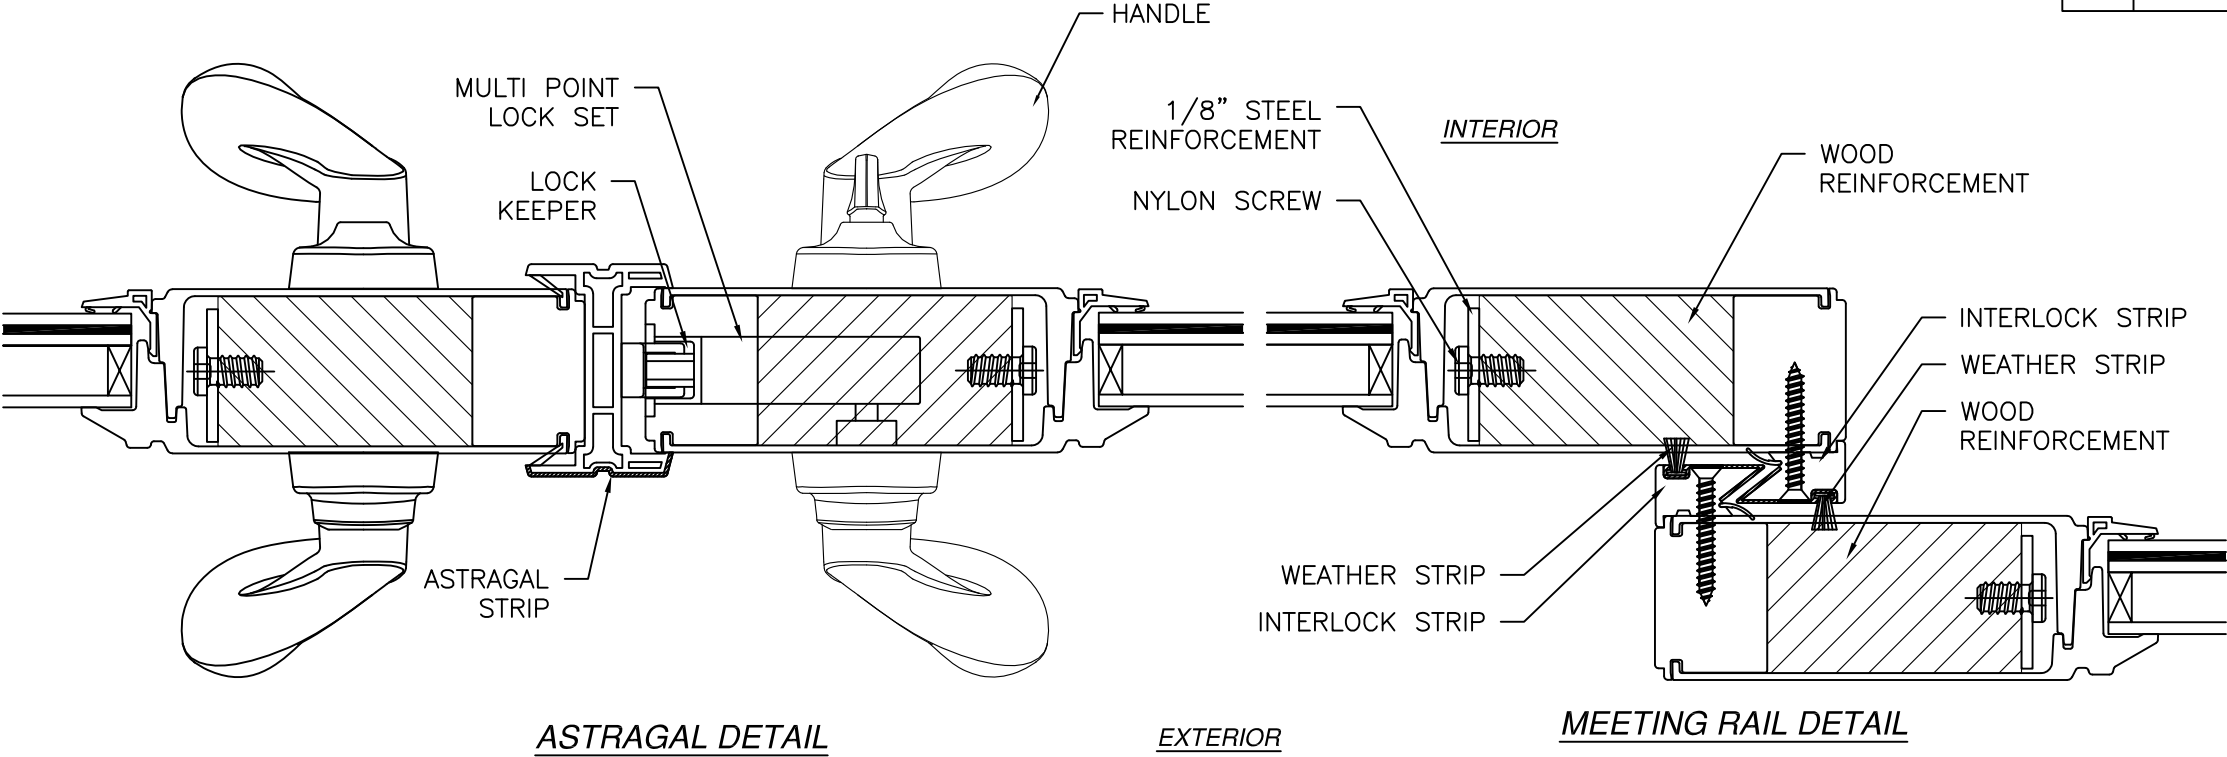

NAN YA PLASTICS CORP. USA

4016 SHADRACK ST.
HOUSTON, TX 77013

SERIES "SPLS" FIBERGLASS GLAZED
SLIDING GLASS DOOR 8'0 - IMPACT
ADDITIONAL CONFIGURATION AND HARDWARE

DRAWN: A.R.

DWG NO. 08-03388

REV C

SCALE NTS

DATE 03/07/19


SHEET 3 OF 9

L. ROBERTO LOMAS P.E.

208 7th Ave, INDIALANTIC, FL 32903


434-688-0609 rllomas@lrlomaspe.com

SIGNED: 08/10/2026

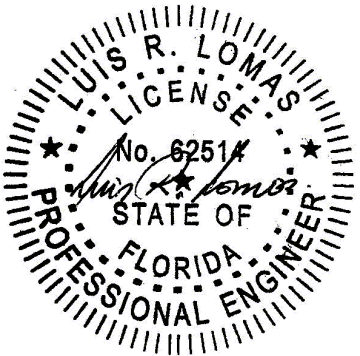

Luis R. Lomas P.E.
FL No.: 62514


APPROVED PANEL CONFIGURATIONS

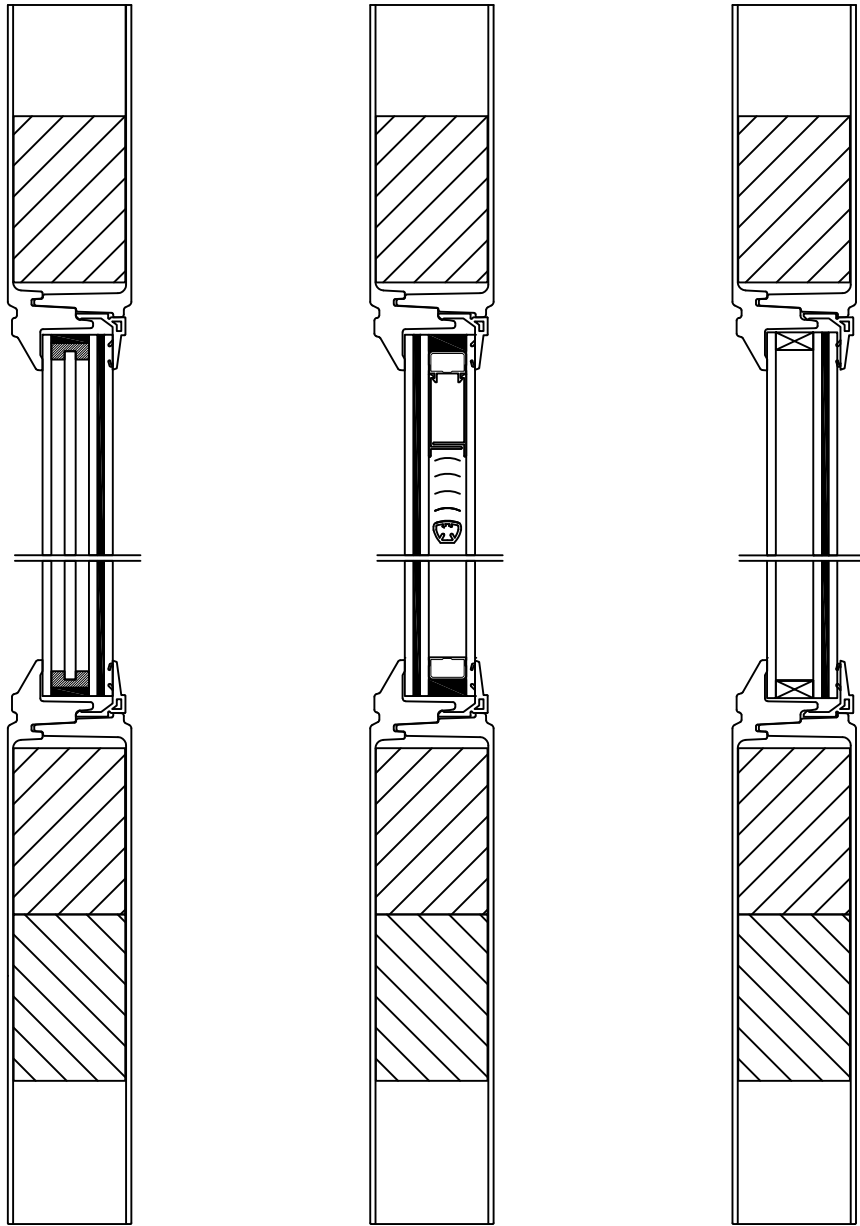


W/MATTE GLASS

W/MINI-BLIND


STANDARD

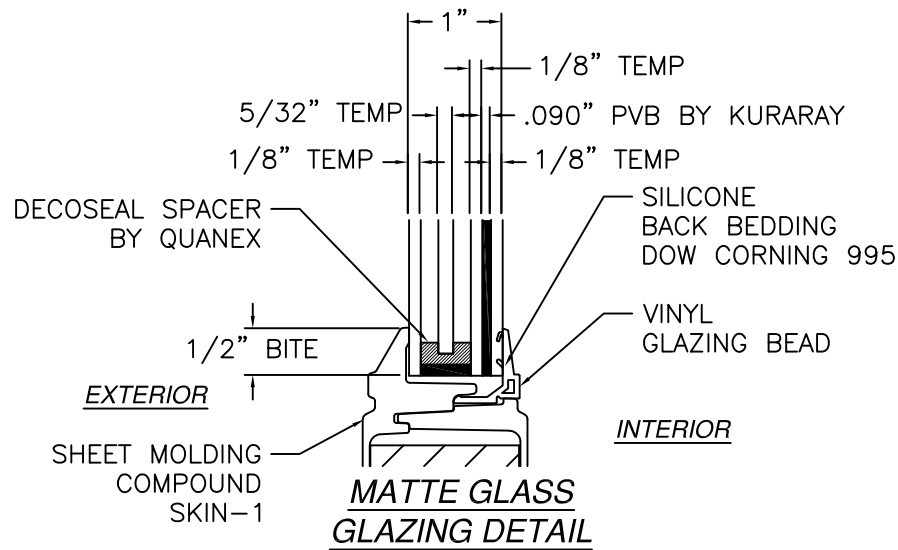


MATTE GLASS
GLAZING DETAIL

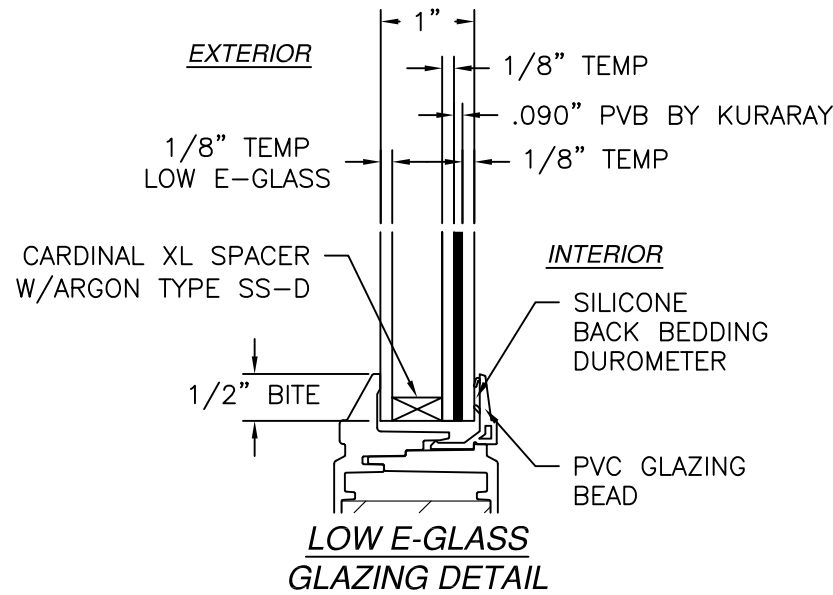

LOW E-GLASS
GLAZING DETAIL

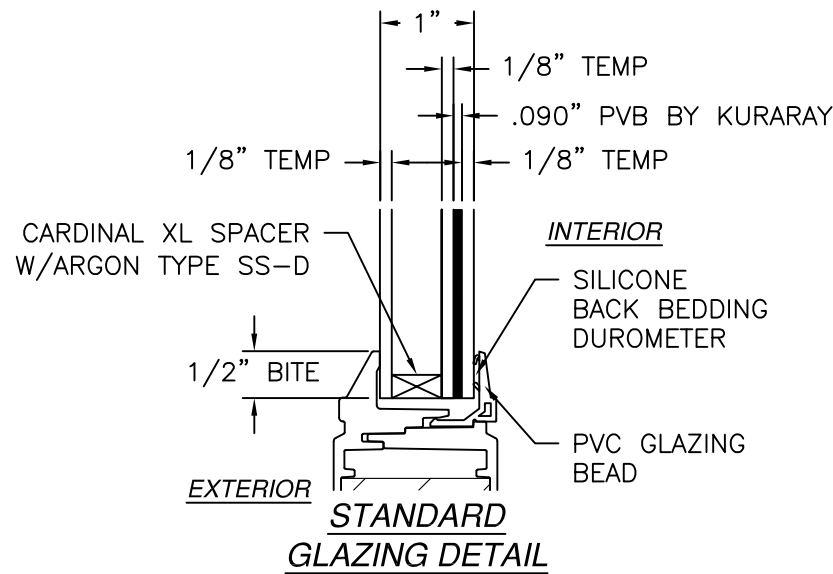

STANDARD
GLAZING DETAIL

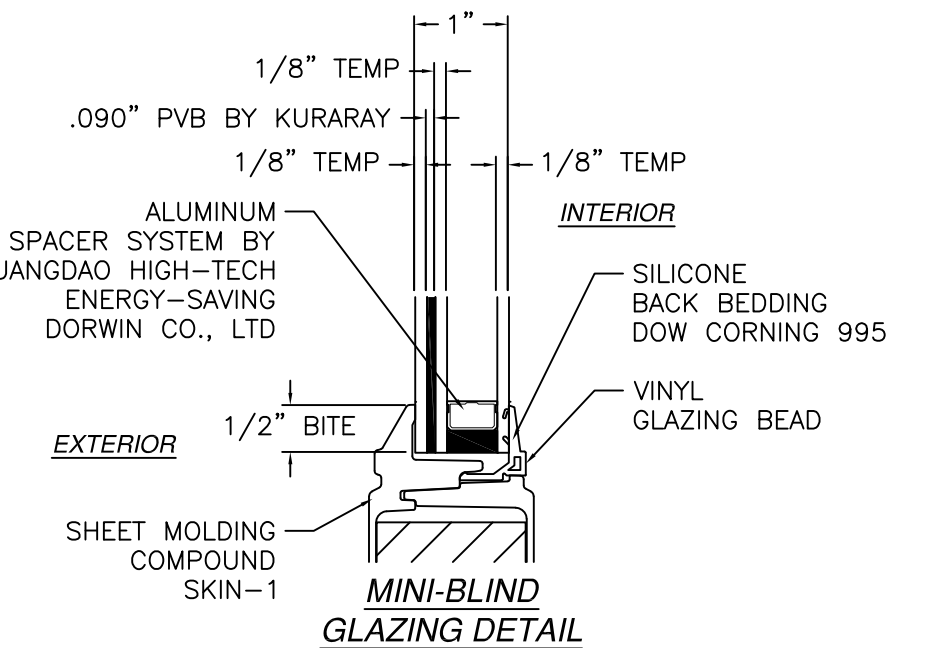

MINI-BLIND
GLAZING DETAIL

REVISIONS			
REV	DESCRIPTION	DATE	APPROVED
C	REVISED ADDRESS & SILL RISER	07/08/2026	R.L.

NAN YA PLASTICS CORP. USA

4016 SHADRACK ST.
HOUSTON, TX 77013

SERIES "SPLS" FIBERGLASS GLAZED
SLIDING GLASS DOOR 8'0 - IMPACT
GLAZING DETAILS

DRAWN:
A.R.

DWG NO.
08-03388

REV
C


SCALE
NTS

DATE
03/07/19

SHEET
4 OF 9


L. ROBERTO LOMAS P.E.
208 7th Ave, INDIALANTIC, FL 32903
434-688-0609 rllomas@lrlomaspe.com

SIGNED: 08/10/2026

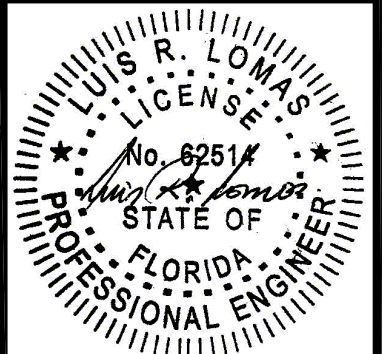


Luis R. Lomas P.E.
FL No.: 62514

REVISIONS			
REV	DESCRIPTION	DATE	APPROVED
C	REVISED ADDRESS & SILL RISER	07/08/2026	R.L.

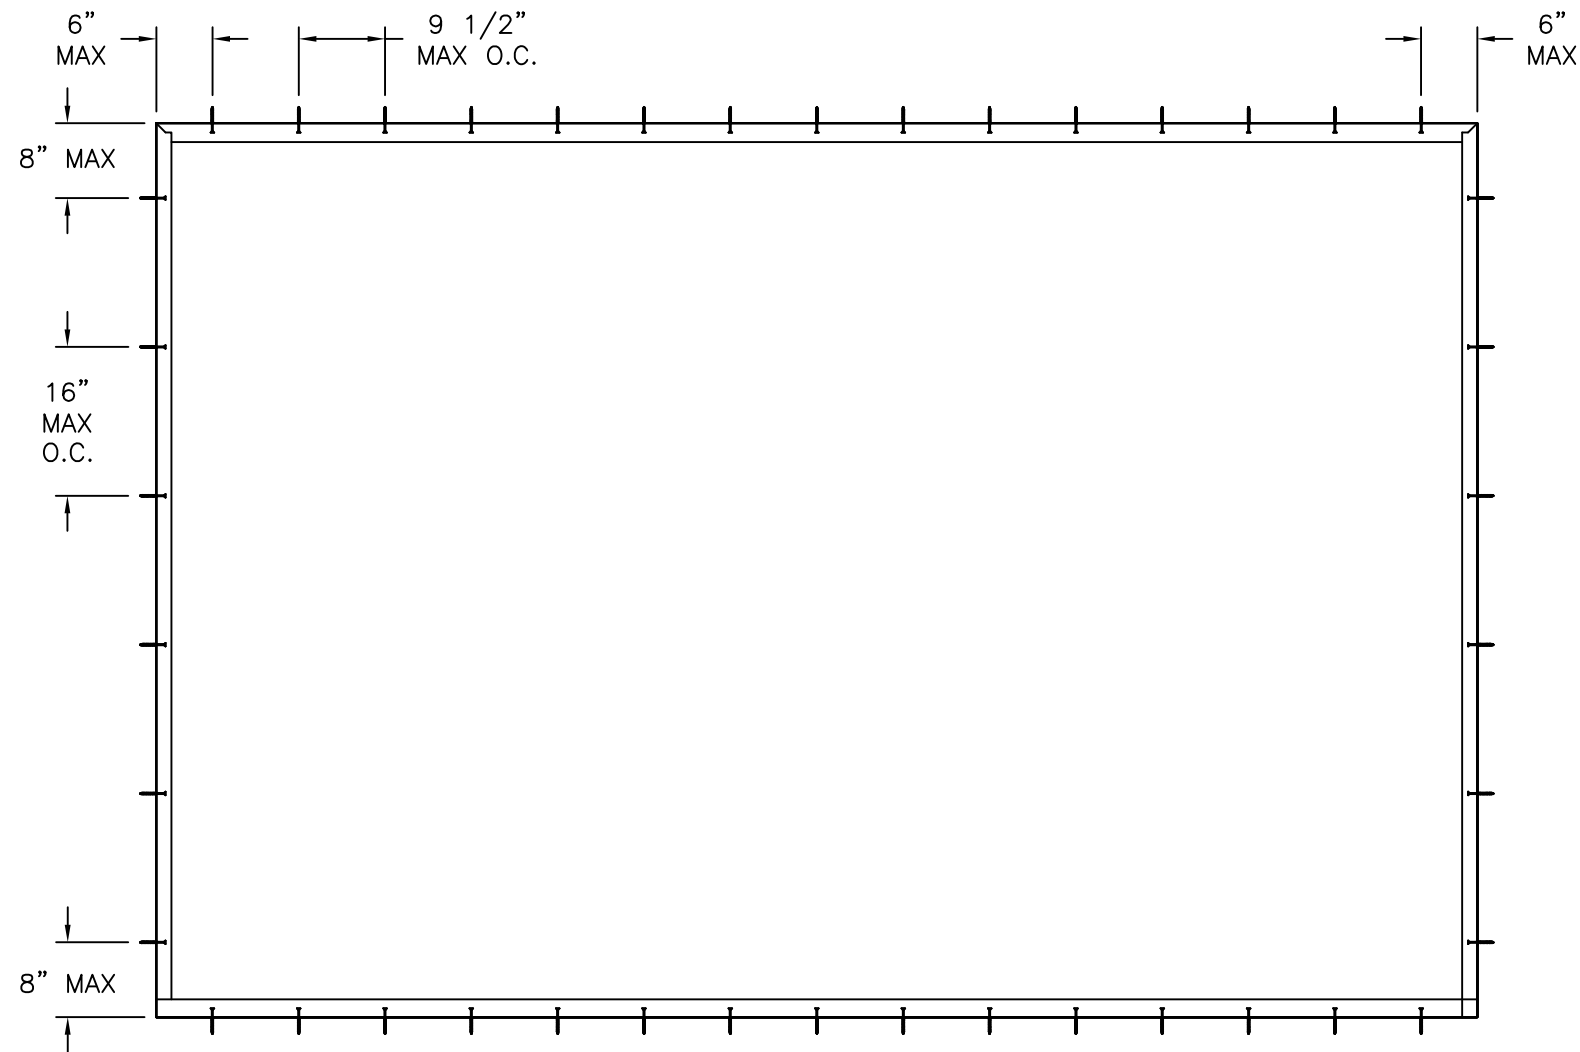

ANCHORING LAYOUT FOR OXXO CONFIGURATION
EXTERIOR VIEW


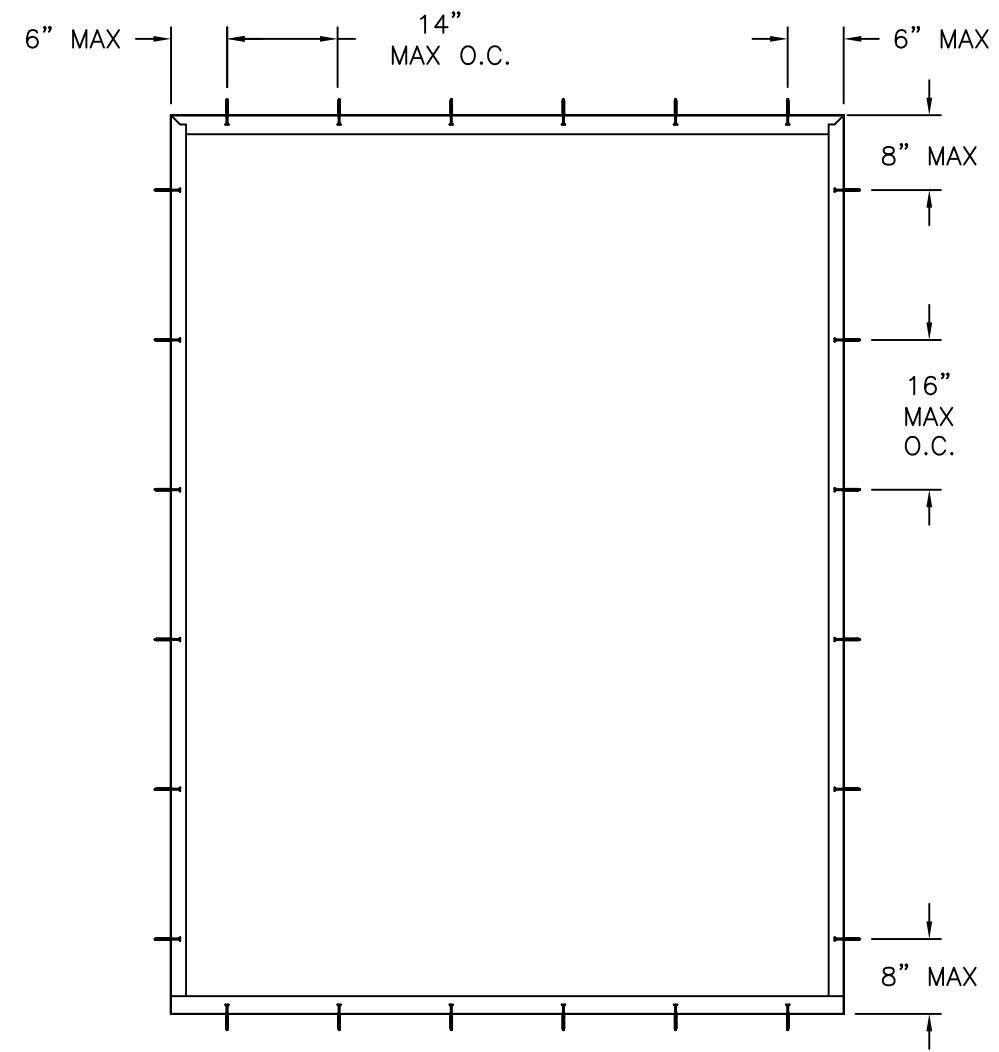


ANCHORING LAYOUT FOR OX AND XO CONFIGURATION
EXTERIOR VIEW


SIGNED: 08/10/2026

NAN YA PLASTICS CORP. USA 4016 SHADRACK ST. HOUSTON, TX 77013			
SERIES "SPLS" FIBERGLASS GLAZED SLIDING GLASS DOOR 8'0 - IMPACT ANCHORING LAYOUTS			
DRAWN: A.R.	DWG NO. 08-03388	REV C	
SCALE NTS	DATE 03/07/19	SHEET 5 OF 9	
L. ROBERTO LOMAS P.E. 208 7th Ave, INDIALANTIC, FL 32903 434-688-0609 rllomas@lrlomaspe.com			Luis R. Lomas P.E. FL No.: 62514

REVISIONS			
REV	DESCRIPTION	DATE	APPROVED
C	REVISED ADDRESS & SILL RISER	07/08/2026	R.L.

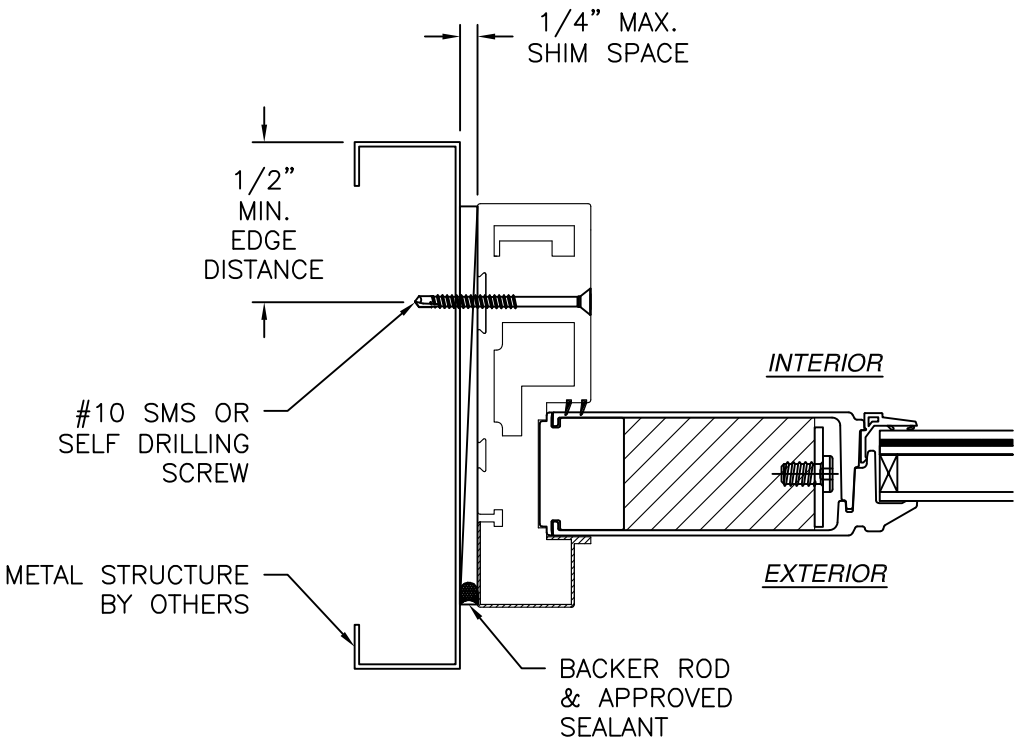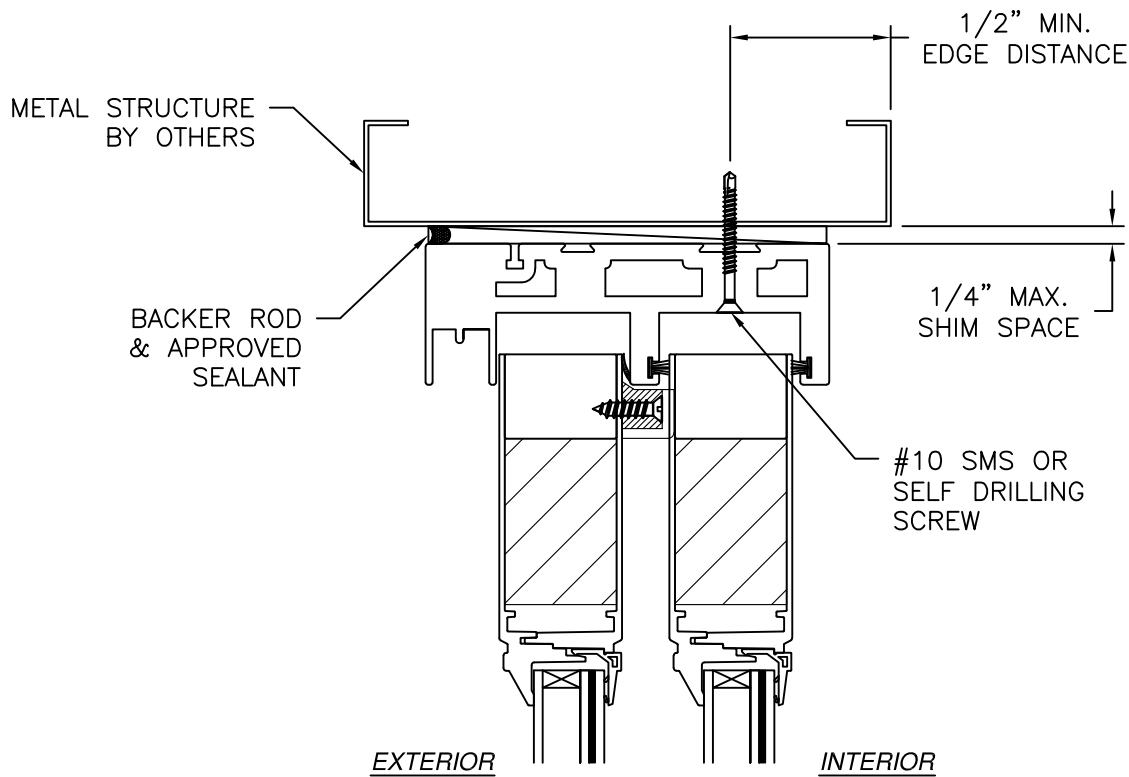

JAMB INSTALLATION DETAIL
METAL STRUCTURE INSTALLATION

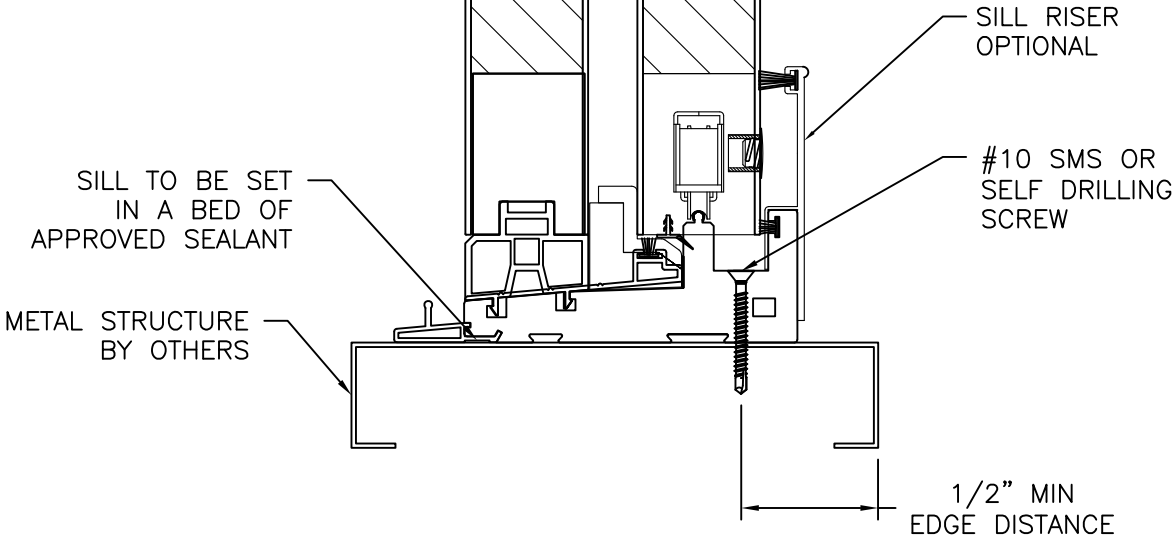

VERTICAL CROSS SECTION
METAL STRUCTURE INSTALLATION

- NOTES:
1. INTERIOR AND EXTERIOR FINISHES, BY OTHERS, NOT SHOWN FOR CLARITY.
 2. PERIMETER AND JOINT SEALANT BY OTHERS TO BE DESIGNED IN ACCORDANCE WITH ASTM E2112

NAN YA PLASTICS CORP. USA

4016 SHADRACK ST.
HOUSTON, TX 77013

SERIES "SPLS" FIBERGLASS GLAZED
SLIDING GLASS DOOR 8'0 - IMPACT
INSTALLATION DETAILS

DRAWN:
A.R.

DWG NO.
08-03388

REV
C

SCALE
NTS

DATE
03/07/19


SHEET
7 OF 9

L. ROBERTO LOMAS P.E.


208 7th Ave, INDIALANTIC, FL 32903

434-688-0609 rllomas@lrlomaspe.com


SIGNED: 08/10/2026

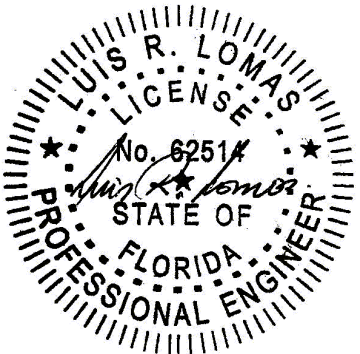

Luis R. Lomas P.E.
FL No.: 62514

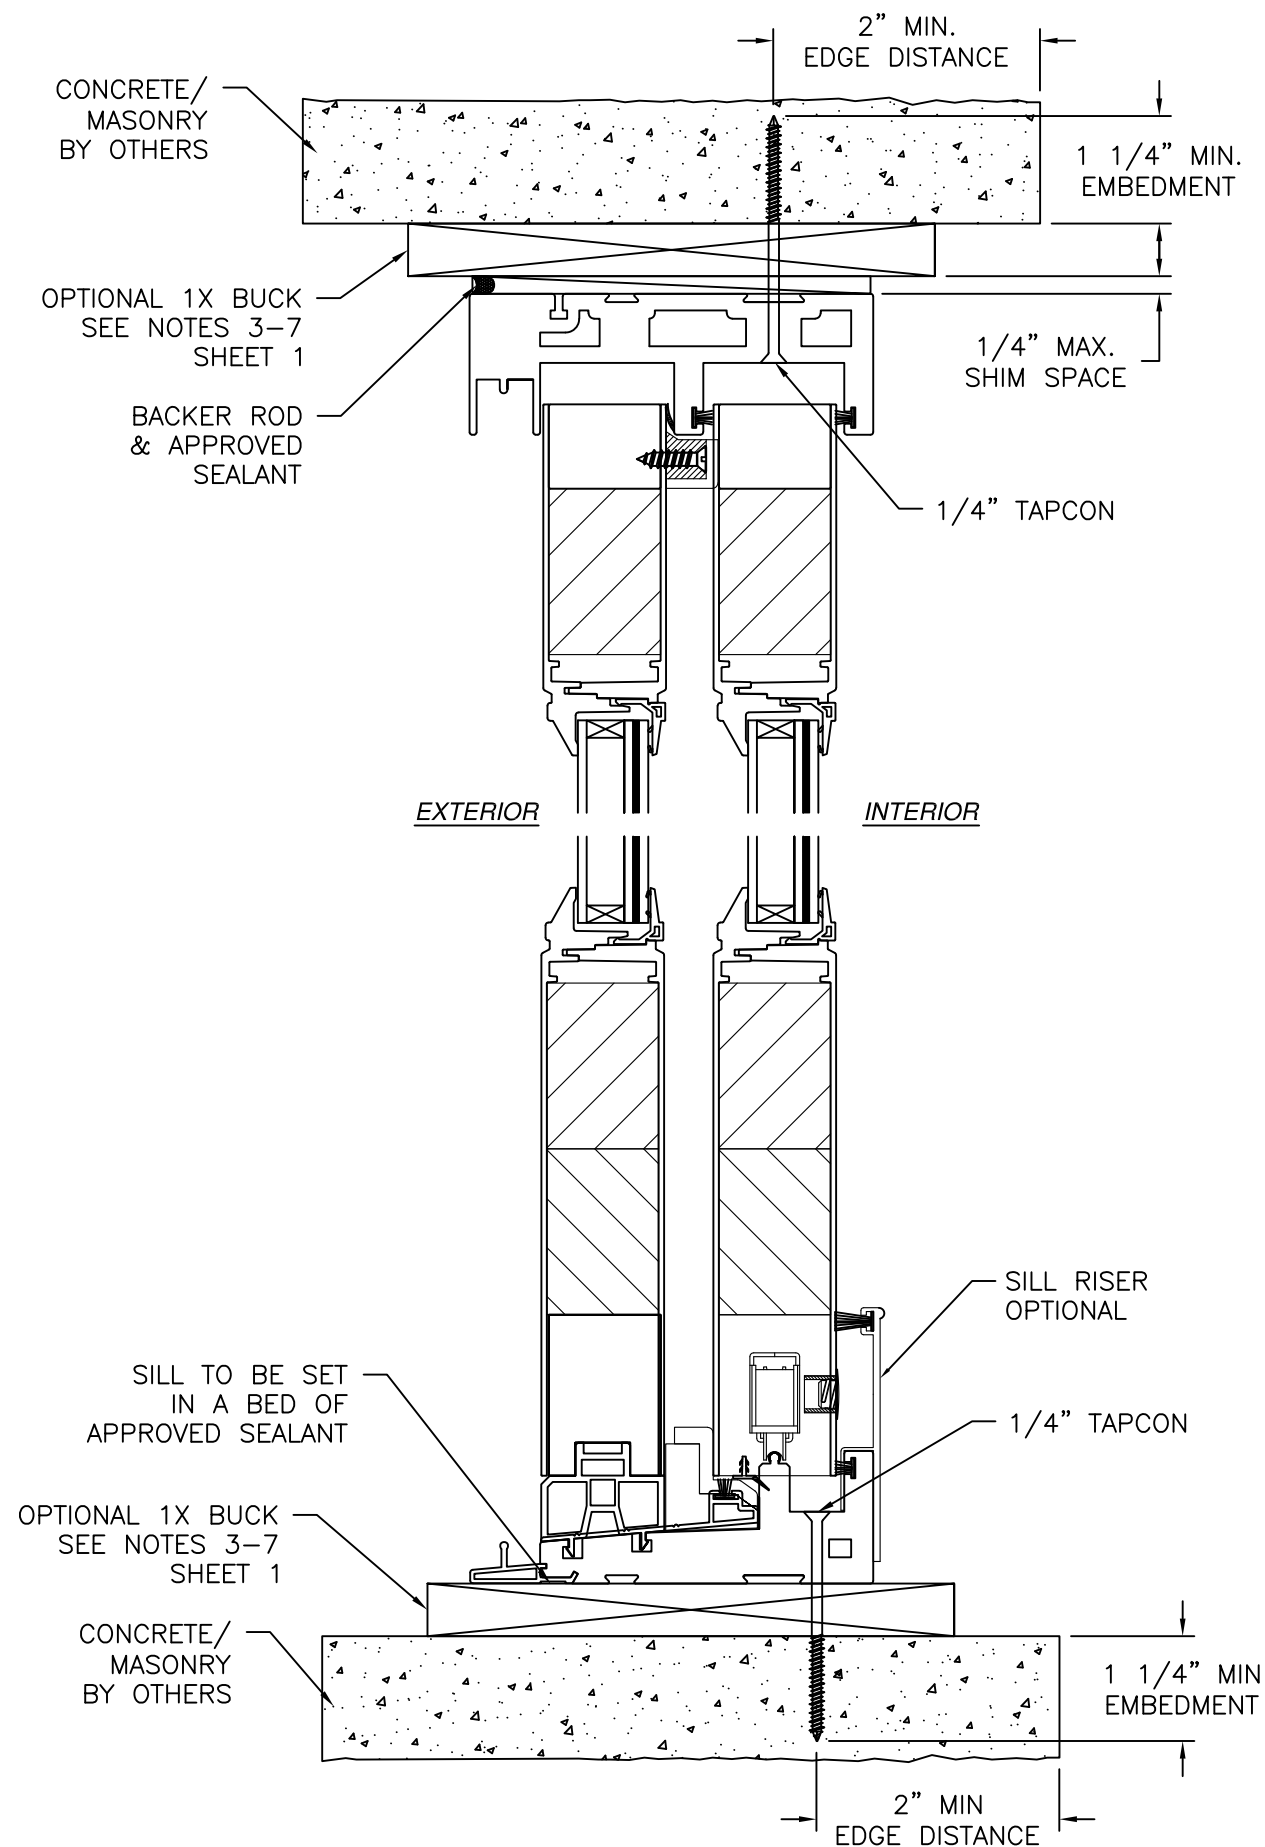

VERTICAL CROSS SECTION
CONCRETE/MASONRY INSTALLATION

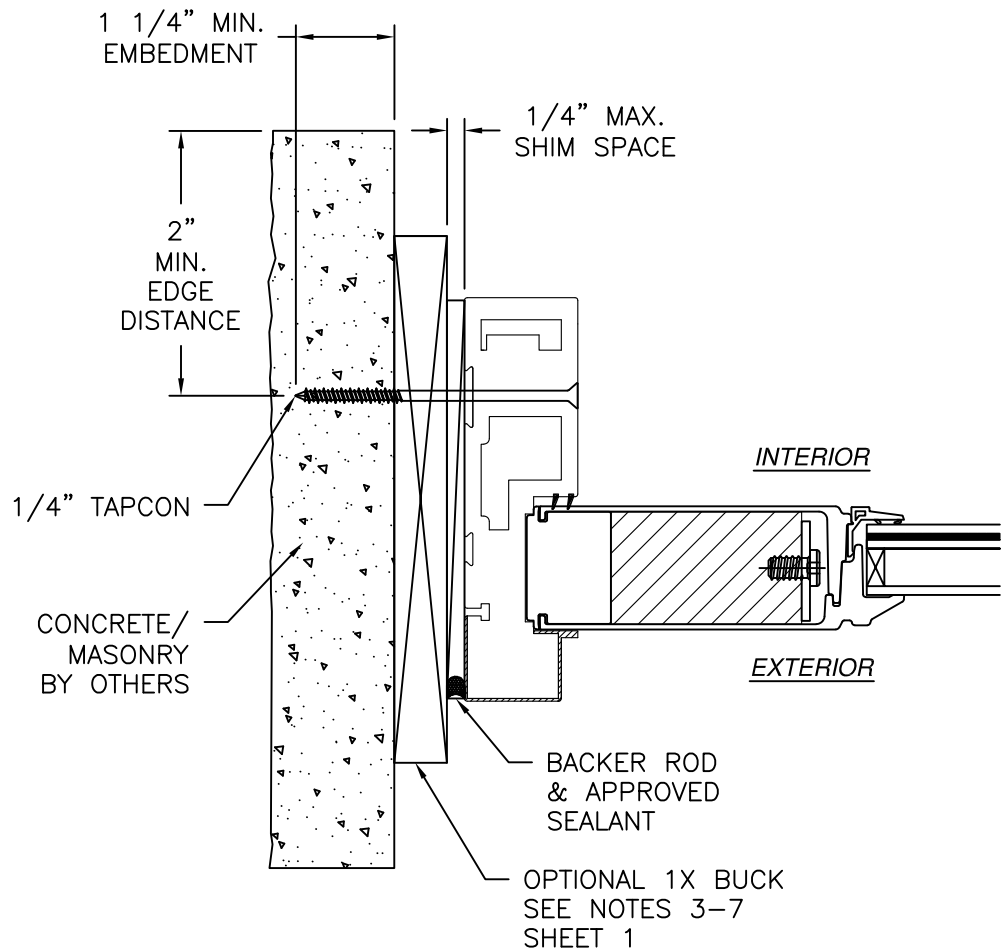

JAMB INSTALLATION DETAIL
CONCRETE/MASONRY INSTALLATION

- NOTES:
1. INTERIOR AND EXTERIOR FINISHES, BY OTHERS, NOT SHOWN FOR CLARITY.
 2. PERIMETER AND JOINT SEALANT BY OTHERS TO BE DESIGNED IN ACCORDANCE WITH ASTM E2112

REVISIONS			
REV	DESCRIPTION	DATE	APPROVED
C	REVISED ADDRESS & SILL RISER	07/08/2026	R.L.

NAN YA PLASTICS CORP. USA
4016 SHADRACK ST.
HOUSTON, TX 77013

**SERIES "SPLS" FIBERGLASS GLAZED
SLIDING GLASS DOOR 8'0 - IMPACT
INSTALLATION DETAILS**

DRAWN:
A.R.

DWG NO.
08-03388

REV
C

SCALE **NTS**

DATE **03/07/19**


SHEET **8** OF **9**

L. ROBERTO LOMAS P.E.
208 7th Ave, INDIALANTIC, FL 32903
434-688-0609 rllomas@lrlomaspe.com


SIGNED: 08/10/2026

Luis R. Lomas P.E.
FL No.: 62514


REVISIONS			
REV	DESCRIPTION	DATE	APPROVED
C	REVISED ADDRESS & SILL RISER	07/08/2026	R.L.

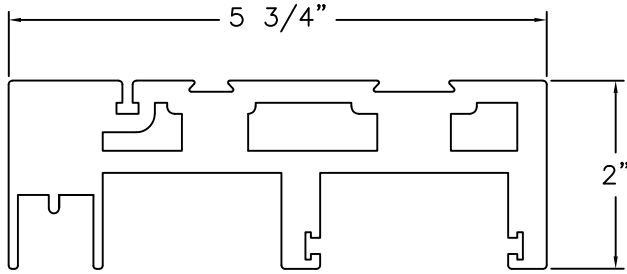


HEAD
FOAM PVC CO-EX

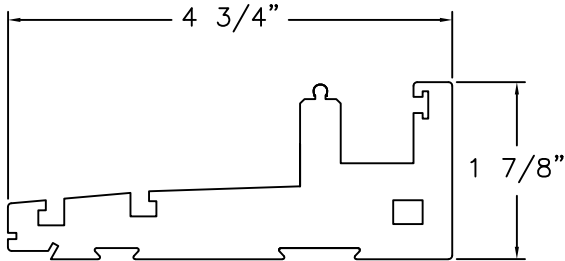


SILL
FOAM PVC

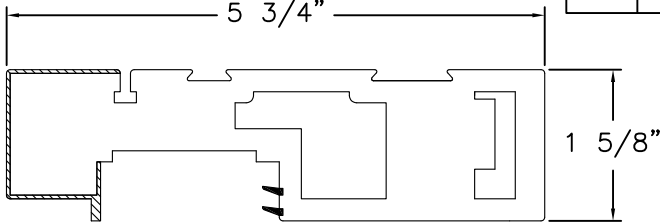


JAMB
FOAM PVC

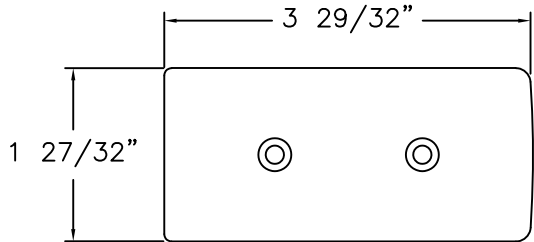


HEAD BUMPER
SOFT PVC

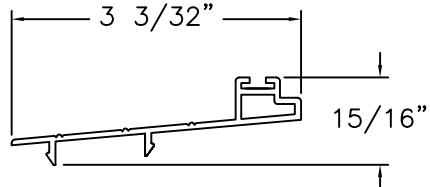


SILL BOARD
ALUMINUM

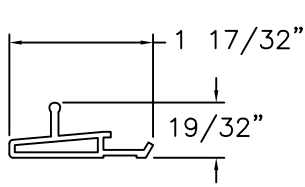


SCREEN TRACK
ALUMINUM

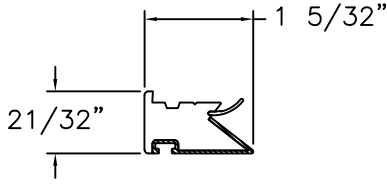


INTERLOCK STRIP
FOAM PVC

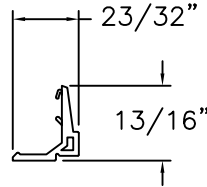


GLAZING BEAD
PVC

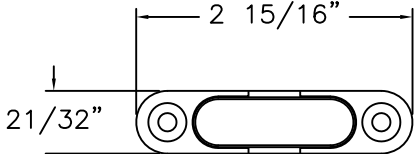


ANTI-LIFT STOPPER
DIE CASTING

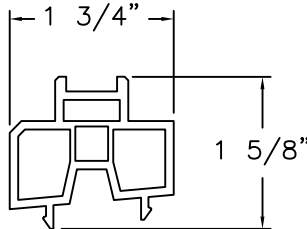


STATIONARY BASE
RIGID PVC

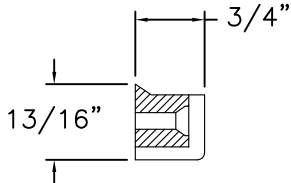


WIND STOPPER (A)
FOAM EPDM

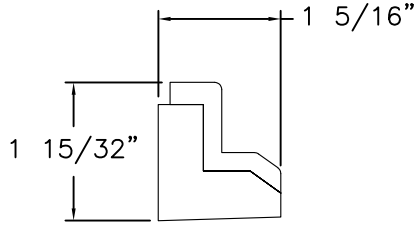


WIND STOPPER (B)
FOAM EPDM

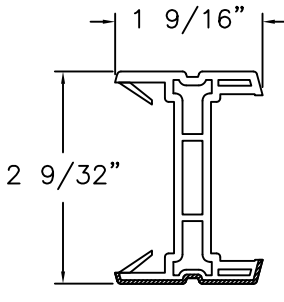


ASTRAGAL STRIP
RIGID PVC

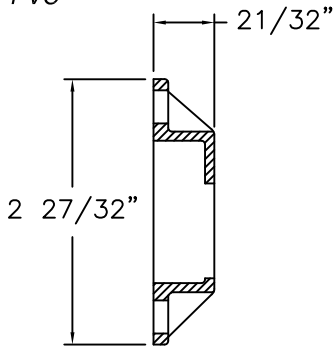


LOCK KEEPER
DIE CASTING

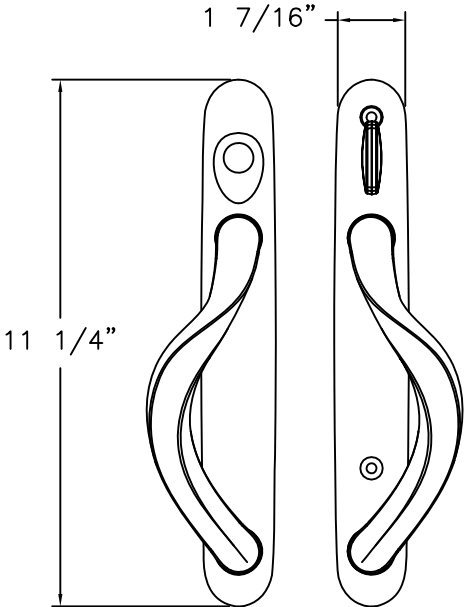


GLIDING HANDLE
DIE CAST, STEEL

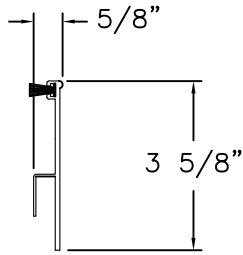


SILL RISER
ALUMINUM

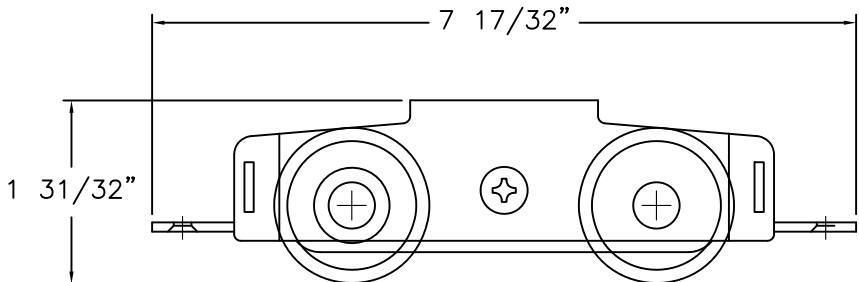


ADJUSTABLE ROLLER
STAINLESS STEEL

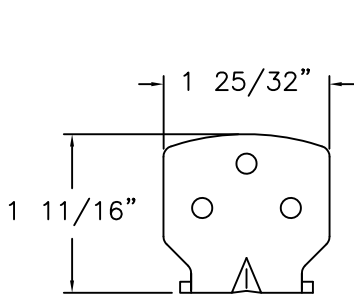

TOP BRACKET
STAINLESS STEEL

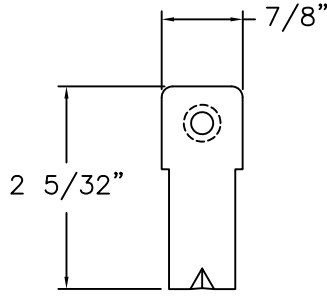

DOWNSIDE BRACKET
STAINLESS STEEL

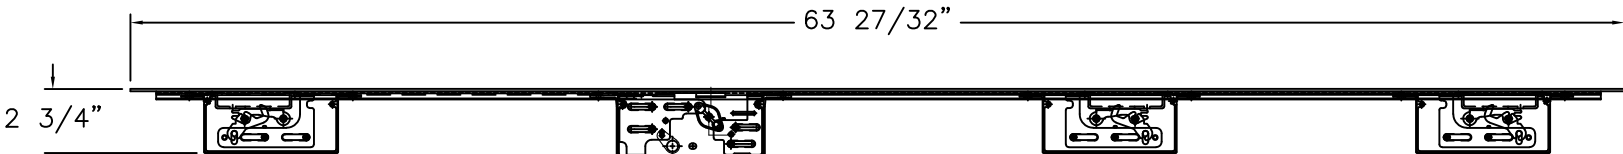

MULTI-POINT LOCK
STAINLESS STEEL

NAN YA PLASTICS CORP. USA

4016 SHADRACK ST.
HOUSTON, TX 77013

SERIES "SPLS" FIBERGLASS GLAZED
SLIDING GLASS DOOR 8'0 - IMPACT
COMPONENTS

DRAWN: A.R.

DWG NO. 08-03388

REV C

SCALE NTS

DATE 03/07/19


SHEET 9 OF 9

L. ROBERTO LOMAS P.E.

208 7th Ave, INDIALANTIC, FL 32903

434-688-0609 rllomas@lrlomaspe.com

SIGNED: 08/10/2026

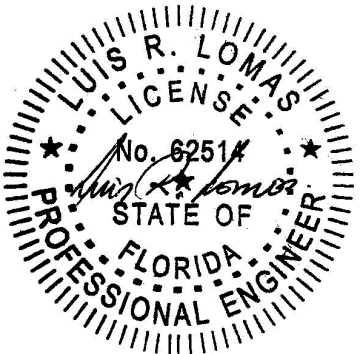

Luis R. Lomas P.E.
FL No.: 62514