


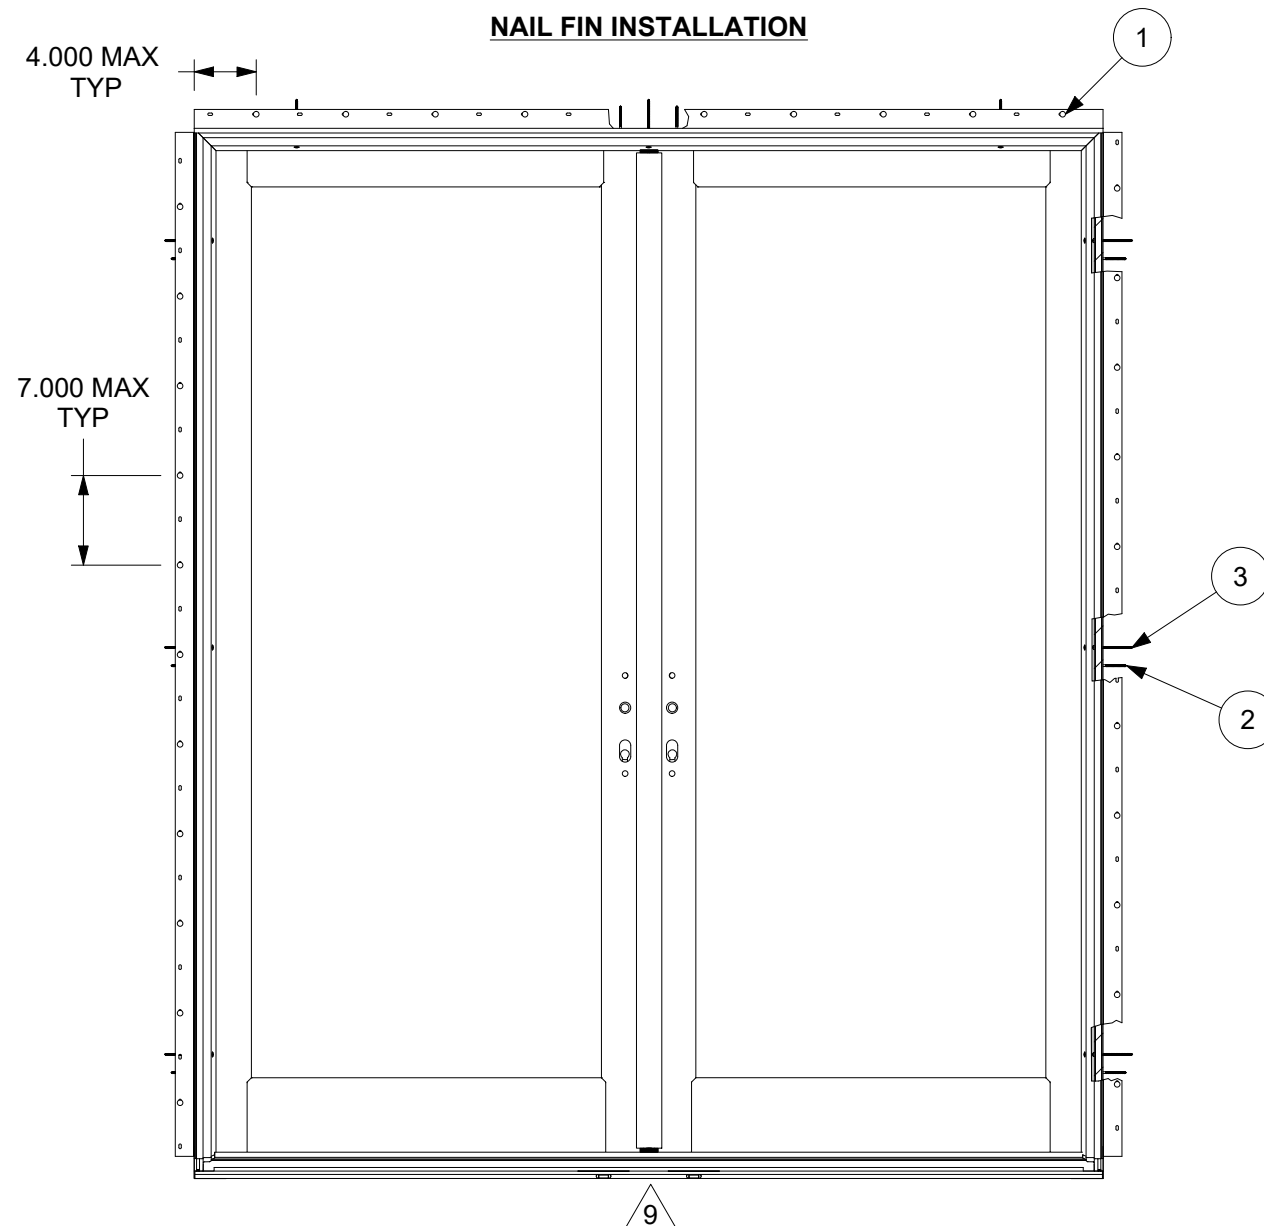

ALL APPLICATIONS

- PLACE THREE 3/8" DIA BEADS OF NS CLASS 25 SEALANT PER ASTM C920 ON SILL PLATE
- SHIMS
 - A SHIM MUST BE PLACED AT EACH HINGE AND LOCKING POINT
 - A SHIM MUST BE PLACED 4" TO 6" FROM EACH CORNER
 - ALL OTHER SHIMS MUST BE PLACED A MAX OF 15" APART


NOTES:

1. FOR GENERAL SPECIFICATIONS, REFER TO DOC 00003952
2. CN 6068 XX ELIFD SHOWN, ALSO APPLIES TO XO, XX, X, O
3. JAMB AND HEADER INSTALLATION HOLES ARE PRE-DRILLED
4. #8 X 3" SCREWS USED AT EACH THROUGH JAMB LOCATION
- △ 5. #8 X 2-1/2" SCREWS USED AT HINGE AND STRIKE LOCATIONS
6. FOR MAX SIZE AND PERFORMANCE, REFER TO DOC 00087000
7. FOR INSTALLATION DETAILS, REFER TO DOC 00100299
8. GLASS COMPLIES TO ASTM E1300
- △ 9. FOR HP SILL INSTALLATION, REFERENCE 00091591

3.0	UPDATED TAXONOMY OF BRANDS; ADDED NOTE 8 & 9; UPDATED TEMPLATE; ADDED DIMENSIONS TO THROUGH JAMB ELEVATION	27794	9/21/2023	JH
REV	DESCRIPTION / REQUESTOR	ECN NO	DATE	REV BY

NOTICE - CONFIDENTIAL INFORMATION

The information in this document is privileged and strictly confidential. The information contained herein shall be used only by Marvin employees and by those agents or suppliers granted official written permission. If the reader of this document is not the intended recipient, or the employee or agent of the intended recipient, please delete this document from all data storage devices, and destroy all hard copies. Any unauthorized dissemination, distribution, copying or other use of the information contained in this document is strictly prohibited.

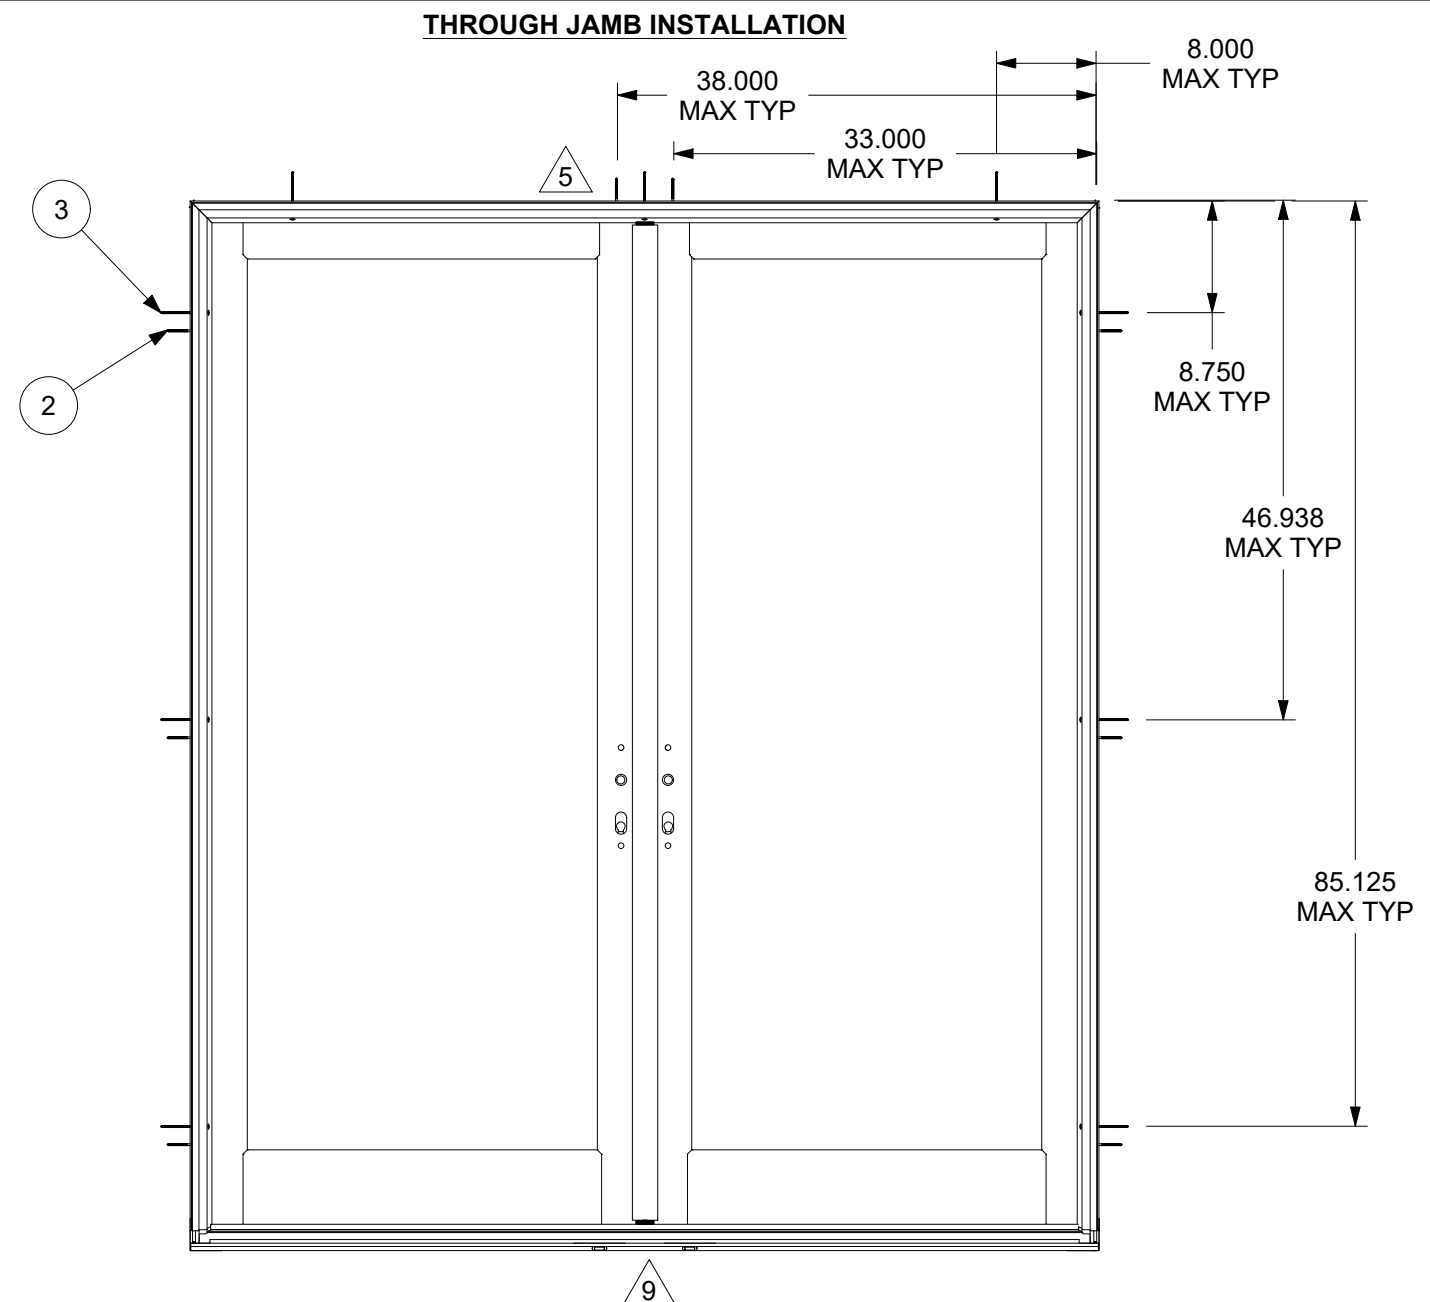

THROUGH JAMB

- APPLY THROUGH JAMB INSTALLATION BRACKET TO UNIT ALONG JAMB AT EACH PRE-DRILLED HOLE LOCATION
- FASTEN EACH BRACKET WITH #8 X 3" SCREWS
- SECURE UNIT TO FRAMING AT EACH PRE-DRILLED HOLE LOCATION WITH #8 X 3" SCREWS

3	00003264	#8-18 X 3" TYPE AB, FULL THREAD
2	00003228	#8-15 X 2-1/2" TYPE A/TF, 2/3 THREAD
1	NA	2" GALVANIZED ROOFING NAIL
ITEM	DWG NO	DESCRIPTION
PARTS LIST		

PARTS LIST

MARVIN®  **RESEARCH & DEVELOPMENT**

COLLECTION: ELEVATE

DWG TYPE: INSTALLATION DESCRIPTION: INSTALLATION ELEVATION, ELFID
--

CHK: CH 12/01/2023	SIZE: B	CLASS: MISC	DWG NO: 00100250	
APP: CRR 11/09/2023	SCALE: 1:15	DATE: 4/20/2016	DWG BY: BORKOWSKI, WILLIAM	SHEET: 1 OF 2

Template Version 14

REVISION HISTORY

DWG NO: 00100250

REV	DESCRIPTION / REQUESTER			ECN NO	DATE	REV BY			
ROW 1							ROW 2		