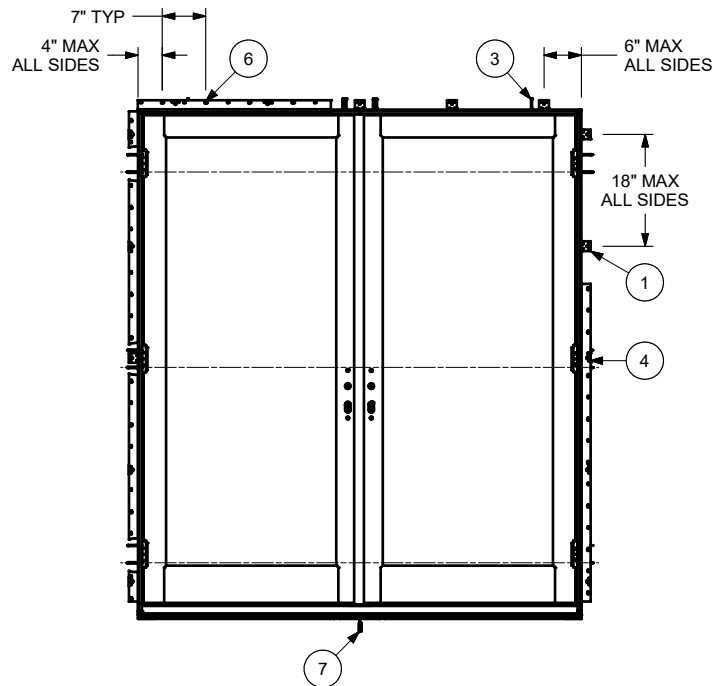
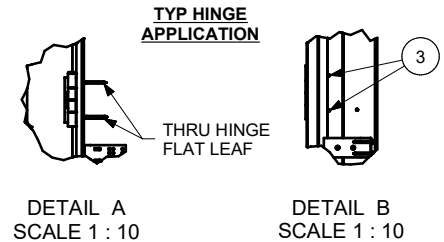
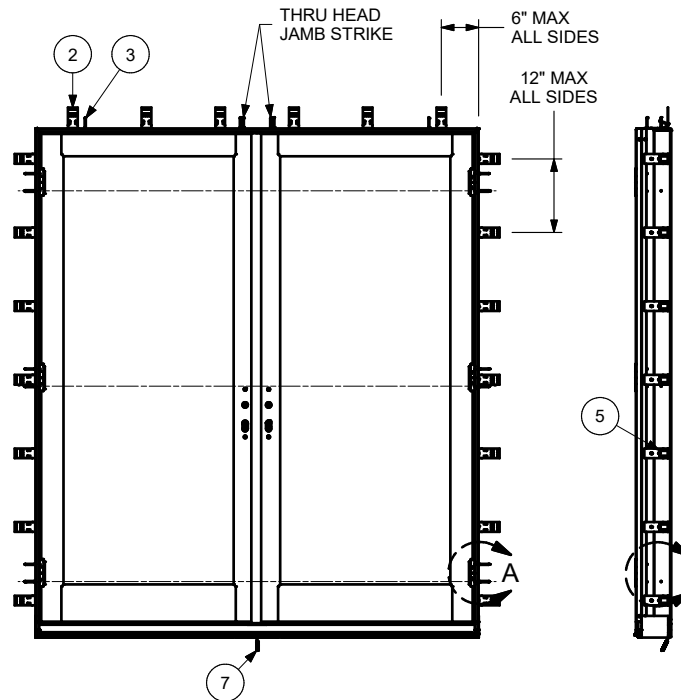


SHEET LEGEND

Sheet: 1 of 3	DUAL OPERATOR
Sheet: 2 of 3	SINGLE OPERATOR
Sheet: 3 of 3	STATIONARY

UNIT CONFIGURATION	MAX FRAME SIZE	MAX PANEL WIDTH	DP RATING
2PNL DUAL OPER	71-1/4 X 95-1/2	34-9/16	+/- 55

**NAIL FIN WITH CLIPS METHOD****STRUCTURAL BRACKET METHOD****NOTES:**

- FOR GENERAL SPECIFICATIONS, REFER TO DOC 00003952
- MASONRY AND WOOD APPLICATION
- THIS PRINT IS FOR STUCTURAL PERFORMANCE ONLY: FOR FLASHING AND SEALING INSTRUCTIONS, REFER TO INSTALLATION INSTRUCTIONS
- FOR METHODS AND ADDITIONAL REQUIREMENTS, REFER TO DOC 00131514
- PLACE THREE 3/8" DIA BEADS OF NS CLASS 25 SEALANT PER ASTM C920 ON SOLE PLATE
- SHIM APPLICATION:
 - SHIM TO BE PLACED AT EACH HINGE AND LOCKING POINT
 - SHIM TO BE PLACED 4" TO 6" FROM EACH CORNER
 - ADDITIONAL SHIMS TO BE PLACED MAX 15" APART ON-CENTER
- SCREW APPLICATION:
 - ALL CONFIGURATIONS: EACH PRE-DRILLED JAMB LINER LOCATION, (3) PER JAMB, (2) PER PANEL ALONG HEAD JAMB
 - (2) THROUGH TOP AND BOTTOM HOLE OF EACH HINGE, WHERE APPLICABLE
 - (1) THROUGH CENTER HOLE OF JAMB STRIKE PLATE, WHERE APPLICABLE
 - THROUGH OUTER HOLES OF HEAD JAMB STRIKE PLATE AS INDICATED

7	00064718	No. 10 X 2-3/4" MASONRY SCREW
6	--	2" GALVANIZED ROOFING NAIL
5	--	No. 8 X 1-5/8" WOOD SCREW
4	--	No. 8 X 1-1/4" DRYWALL SCREW
3	00003228	3/8 THD CROSS RECESSED FLAT No. 8-15 X 2.500 A
2	00003778	STRUCTURAL BRACKET 6" & 10"
1	00052256	INSTALLATION CLIP
ITEM	DWG NO	DESCRIPTION

PARTS LIST

MARVIN  **RESEARCH & DEVELOPMENT**

COLLECTION: ELEVATE

DWG TYPE: INSTALLATION
DESCRIPTION: INSTALLATION ELEVATIONS, IZ3

SHEET NAME: DUAL OPERATOR (1 OF 3)

CHK:	JA	SIZE:	B	CLASS:	MISC	DWG NO:	00131513	REV:	0
APP:	JHS	SCALE:	1 : 20	DATE:	8/29/2024	DWG BY:	ODEGAARD, JON		
	2/27/2025								

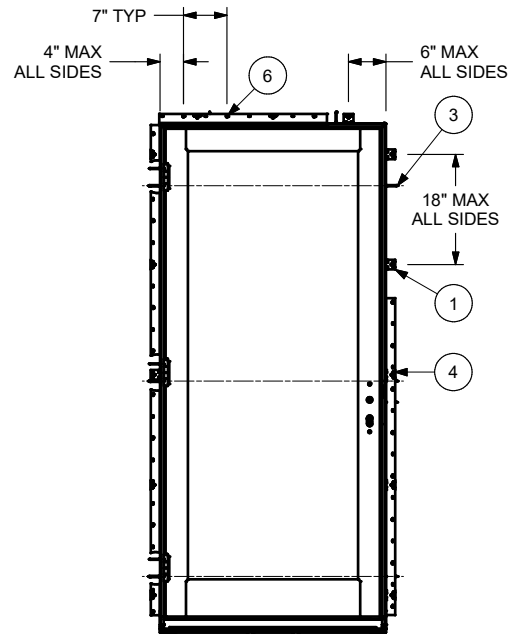
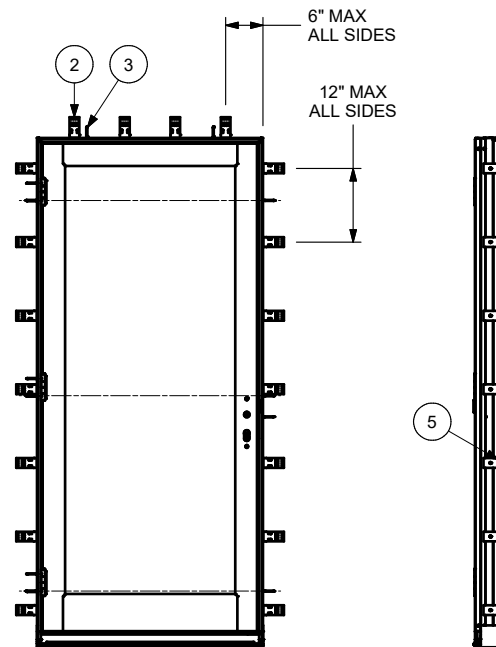
0	ORIGINAL ISSUE	28359	8/29/2024	JEO
REV	DESCRIPTION / REQUESTOR	ECN NO	DATE	REV BY

CATEGORY:
SWINGING FRENCH DOOR

UNIT TYPE:
ELOFDG3IZ3

NOTICE - CONFIDENTIAL INFORMATION

The information in this document is privileged and strictly confidential. The information contained herein shall be used only by Marvin employees and by those agents or suppliers granted official written permission. If the reader of this document is not the intended recipient, or the employee or agent of the intended recipient, please delete this document from all data storage devices, and destroy all hard copies. Any unauthorized dissemination, distribution, copying or other use of the information contained in this document is strictly prohibited.

**NAIL FIN WITH CLIPS METHOD****STRUCTURAL BRACKET METHOD**

UNIT CONFIGURATION	MAX FRAME SIZE	MAX PANEL WIDTH	DP RATING
1PNL OPERATOR	36-47/64 X 95-12	35	+55/-65

NOTES:

1. FOR FULL DETAIL, REFER TO SHEET 1

6	--	2" GALVANIZED ROOFING NAIL
5	--	No. 8 X 1-5/8" WOOD SCREW
4	--	No. 8 X 1-1/4" DRYWALL SCREW
3	00003228	3/8 THD CROSS RECESSED FLAT No. 8-15 X 2.500 A
2	00003778	STRUCTURAL BRACKET 6" & 10"
1	00052256	INSTALLATION CLIP
ITEM	DWG NO	DESCRIPTION

PARTS LIST

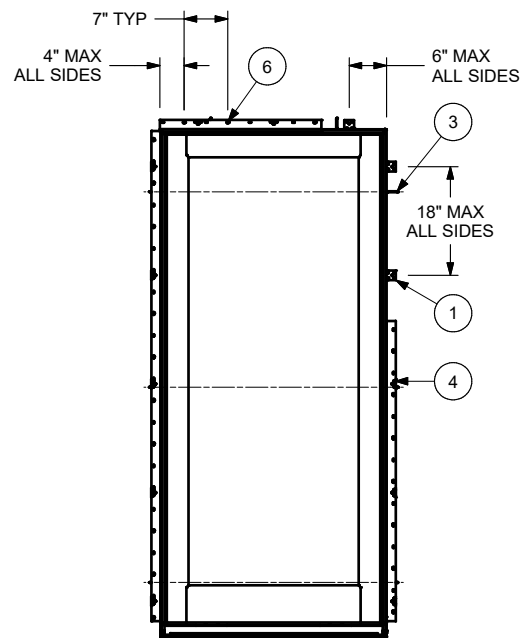
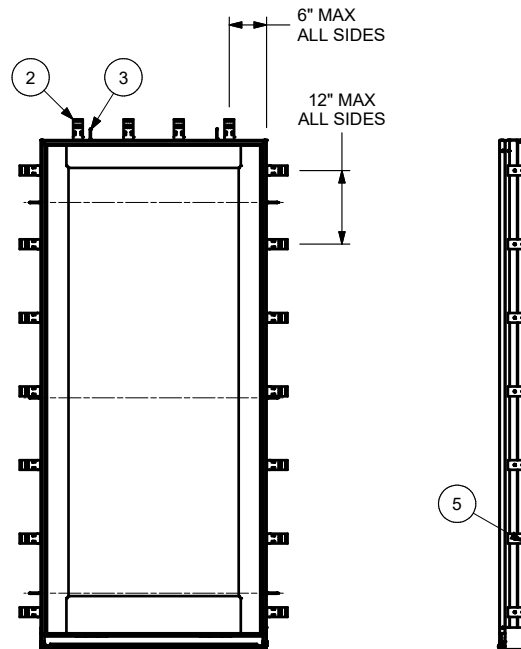
MARVIN  **RESEARCH & DEVELOPMENT**

COLLECTION: ELEVATE**DWG TYPE:** INSTALLATION**DESCRIPTION:** INSTALLATION ELEVATIONS, IZ3**SHEET NAME:** SINGLE OPERATOR (2 OF 3)

CHK: 2/26/2025	JA	SIZE: B	CLASS: MISC	DWG NO: 00131513	REV: 0
APP: 2/27/2025	JHS	SCALE: 1 : 20	DATE: 8/29/2024	DWG BY: ODEGAARD, JON	

NOTICE - CONFIDENTIAL INFORMATION

The information in this document is privileged and strictly confidential. The information contained herein shall be used only by Marvin employees and by those agents or suppliers granted official written permission. If the reader of this document is not the intended recipient, or the employee or agent of the intended recipient, please delete this document from all data storage devices, and destroy all hard copies. Any unauthorized dissemination, distribution, copying or other use of the information contained in this document is strictly prohibited.

**NAIL FIN WITH CLIPS METHOD****STRUCTURAL BRACKET METHOD**

UNIT CONFIGURATION	MAX FRAME SIZE	MAX PANEL WIDTH	DP RATING
1PNL STATIONARY	36-5/16 X 95-1/2	34-9/16	+55/-65

NOTES:

1. FOR FULL DETAIL, REFER TO SHEET 1

6	--	2" GALVANIZED ROOFING NAIL
5	--	No. 8 X 1-5/8" WOOD SCREW
4	--	No. 8 X 1-1/4" DRYWALL SCREW
3	00003228	3/8 THD CROSS RECESSED FLAT No. 8-15 X 2.500 A
2	00003778	STRUCTURAL BRACKET 6" & 10"
1	00052256	INSTALLATION CLIP
ITEM	DWG NO	DESCRIPTION

PARTS LIST

MARVIN  **RESEARCH & DEVELOPMENT**

COLLECTION: ELEVATE**DWG TYPE:** INSTALLATION**DESCRIPTION:** INSTALLATION ELEVATIONS, IZ3**SHEET NAME:** STATIONARY (3 OF 3)

CHK: 2/26/2025	JAJ	SIZE: B	CLASS: MISC	DWG NO: 00131513	REV: 0
APP: 2/27/2025	JHS	SCALE: 1 : 20	DATE: 8/29/2024	DWG BY: ODEGAARD, JON	

NOTICE - CONFIDENTIAL INFORMATION

The information in this document is privileged and strictly confidential. The information contained herein shall be used only by Marvin employees and by those agents or suppliers granted official written permission. If the reader of this document is not the intended recipient, or the employee or agent of the intended recipient, please delete this document from all data storage devices, and destroy all hard copies. Any unauthorized dissemination, distribution, copying or other use of the information contained in this document is strictly prohibited.