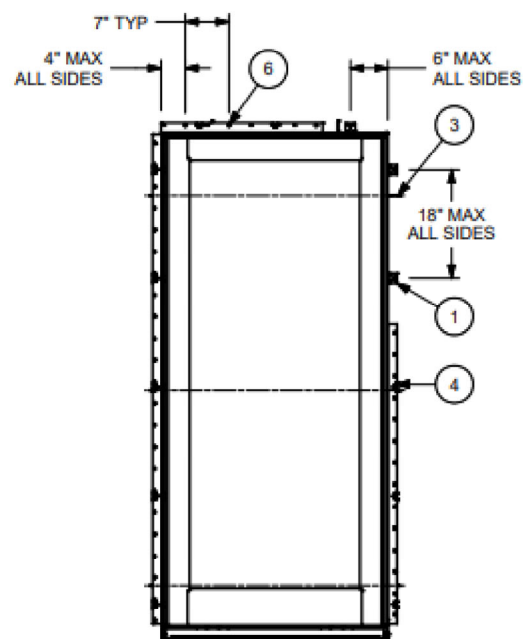
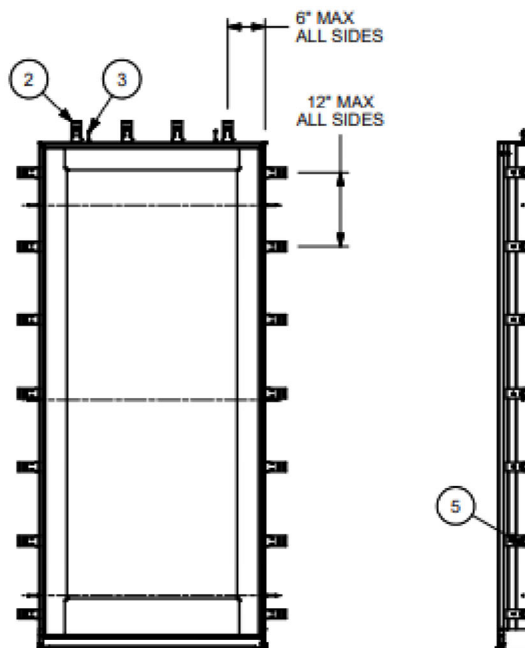


**NAIL FIN WITH CLIPS METHOD****STRUCTURAL BRACKET METHOD**

UNIT CONFIGURATION	MAX FRAME SIZE	MAX PANEL WIDTH	DP RATING
1PNL STATIONARY	36-5/16 X 95-1/2	34-9/16	+55/-65

NOTES:

1. FOR FULL DETAIL, REFER TO SHEET 1

6	--	2" GALVANIZED ROOFING NAIL
5	--	No. 8 X 1-5/8" WOOD SCREW
4	--	No. 8 X 1-1/4" DRYWALL SCREW
3	00003228	3/4 THD CROSS RECESSED FLAT No. 8-15 X 2.500 A
2	00003778	STRUCTURAL BRACKET 6" & 10"
1	00052256	INSTALLATION CLIP
ITEM	DWG NO	DESCRIPTION

PARTS LIST
MARVIN  **RESEARCH & DEVELOPMENT**
COLLECTION: ELEVATE**DWG TYPE:** INSTALLATION**DESCRIPTION:** INSTALLATION ELEVATIONS, I23**SHEET NAME:** STATIONARY (3 OF 3)

CHK: JAJ	SIZE: B	CLASS: MISC	DWG NO: 00131513	REV: 0
APP: JHS	SCALE: 1 : 20	DATE: 8/29/2024	DWG BY: ODEGAARD, JON	

Template Version: 1.0

NOTICE - CONFIDENTIAL INFORMATION

The information in this document is privileged and strictly confidential. The information contained herein shall be used only by Marvin employees and by those agents or suppliers granted official written permission. If the reader of this document is not the intended recipient, or the employee or agent of the intended recipient, please delete this document from all data storage devices, and destroy all hard copies. Any unauthorized dissemination, distribution, copying or other use of the information contained in this document is strictly prohibited.