

SERIES 50 TEMPERED GLASS ANCHOR TABLE

CONFIG.	FRAME WIDTH	FRAME HEIGHT	NUMBER OF ANCHORS			DESIGN PRESSURE NEG.	DESIGN PRESSURE POS.
			ACROSS HEAD & SILL	ACROSS JAMB	ACROSS HOOK STRIP		
XX	6'	80.00	10	10	8	-69.22	+50.00
	6'	96.00	10	12	9	-61.47	+50.00
XX	8"	80.00	14	10	8	-50.38	+50.00
	8'	96.00	14	12	9	-50.38	+50.00
XXX	9'	80.00	16	10	8	-63.97	+50.00
	9'	96.00	16	12	9	-57.84	+50.00
XXX	12'	80.00	18	10	8	-50.38	+50.00
	12'	96.00	18	12	9	-50.38	+50.00
XXXX	12'	80.00	18	10	8	-57.16	+50.00
	12'	96.00	18	12	9	-51.03	+50.00
XXXX	16'	80.00	28	10	8	-50.38	+50.00
	16'	96.00	28	12	9	-50.00	+50.00
XXXXXX	18'	80.00	32	10	8	-63.97	+50.00
	18'	96.00	32	12	9	-57.84	+50.00
XXXXXX	24'	80.00	36	10	8	-50.38	+50.00
	24'	96.00	36	12	9	-50.38	+50.00
XXXXXXXX	24'	80.00	36	10	8	-57.16	+50.00
	24'	96.00	36	12	9	-51.03	+50.00
XXXXXXXX	32'	80.00	56	10	8	-50.38	+50.00
	32'	96.00	56	12	9	-50.00	+50.00

ANCHOR DETAILS

APPLICATION	ANCHOR	EDGE DIST.	MIN. EMBEDMENT	MAX. SHIM SPACE
MASONRY W/1 BY WOOD BUCK	1/4" CONC.	2.0"	1.25"	0.25"
MASONRY W/2 BY WOOD BUCK	#12 WOOD	1.5"	1.50"	0.25"
MASONRY	1/4" CONC.	2.0"	1.25"	0.25"
METAL	#12 SMS	0.75"	.045" (THICK)	0.25"

NOTES ON ANCHOR CALCULATIONS:

- (1) CALCULATIONS DERIVED FROM TESTED UNIT, TEST REPORT # NCTL-210-3220-1. NCTL-210-3220-1B
- (2) TESTED UNIT WAS "XXXX", 192" x 96", USING 1/4" (6mm) TEMPERED GLASS.
- (3) THE QUANTITY OF ANCHORS ARE FOR EACH SIDE, NOT TOTAL QUANTITY.
- (4) MAX. SPACING AT HEAD OR SILL CORNER IS 6". SPACING IS WITH ANCHORS IN PAIRS
- (5) MAX. SPACING AT JAMB CORNER IS 6". SPACING IS WITH ANCHORS IN PAIRS
- (6) MAX. SPACING ACROSS HEAD OR SILL IS 16-3/8". SPACING IS WITH ANCHORS IN PAIRS
- (7) MAX. SPACING ACROSS JAMBS IS 17". SPACING IS WITH ANCHORS IN PAIRS
- (8) MAX. SPACING ACROSS HOOK STRIP IS 11".


NOTES:

- (1) THIS PRODUCT IS DESIGNED TO COMPLY WITH THE CURRENT FLORIDA BUILDING CODE.
- (2) SHIM AS REQ'D AT EACH SET OF INSTALLATION ANCHORS USING LOAD BEARING SHIMS. MAX. ALLOWABLE SHIM STACK TO BE 1/4". USE SHIMS WHERE SPACE GREATER THAN 1/16" IS PRESENT.
- (3) DOOR MATERIAL : 6063-T5 ALUMINUM.
- (4) 1/4" DIA. CONCRETE SREW ANCHORS MUST BE OF SUFFICIENT LENGTH TO ACHIEVE A MIN. EMBEDMENT OF 1 1/4" INTO CONCRETE OR MASONRY FOR 1 X WOOD BUCK OR A MIN. EMBEDMENT OF 1 1/4" INTO SOLID WOOD FOR 2 X BUCK OR WOOD FRAMED OPENINGS (GREATER THAN 1 3/8" THICK).
- (5) MAX. ALLOWABLE SPACING OF 1/4" DIA. CONCRETE SCREWS, WITHIN 6" FROM EACH CORNER, 16-3/8" ACROSS HEAD & SILL, 17" ALONG JAMBS AND 11" ON HOOK STRIP.
- (6) ALL FACTORY APPLIED HOLES IN FRAME MEMBERS NOT DESIGNATED FOR CONCRETE SCREW ANCHORS SHOULD BE FILLED WITH #12 SCREWS OF SUFFICIENT LENGTH TO ACHIEVE A MIN. EMBEDMENT OF 1-1/2" INTO WOOD BUCK.
- (7) USE LATEX CAULK OR EQUIVALENT FOR PERIMETER SEAL AROUND EXTERIOR OF DOOR.
- (8) WHEN INSTALLING INTO STEEL OR ALUMINUM, #12 SMS MUST HAVE SUFFICIENT LENGTH SO THAT THERE IS FULL THREAD ENGAGEMENT THROUGH THE METAL.
- (9) IF EXACT DOOR SIZE IS NOT LISTED IN ANCHOR CHART, USE THE NEXT SIZE LARGER DOOR FOR ANCHOR QUANTITY.
- (10) FOR POCKET DOOR SIZES, USE CLOSEST BY-PASS DOOR SIZE TO SIZE OF FINISHED OPENING.
- (11) GLASS THICKNESS MAY VARY PER ASTM E-1300 GLASS CHART REQUIREMENTS. SINGLE GLAZED SHOWN, INSULATED GLASS ALSO QUALIFIED.
- (12) JAMB / SILL CORNERS AND ALL ANCHORS TO BE SEALED WITH SMALL JOINT SEAM SEALANT.
- (13) ALL INSTALLATION ANCHORS MUST BE MADE OF A CORROSION RESISTANT MATERIAL OR COATING.
- (14) NOT ALL CONFIGURATIONS LISTED ON ANCHOR CHART ARE SHOWN ON THIS DRAWING. HOWEVER, INSTALLATION SECTION A-A & B-B APPLY TO ALL CONFIGURATIONS.
- (15) NAMI NUMBER FOR 50R TEMPERED IS N1006690-R3.




Digitally
signed by
Mark Smith
Date:
2020.12.10
06:08:19
-05'00'


WINDOW CRAFTSMEN, INC. 6031 CLARK CENTER AVE. SARASOTA, FLORIDA 34238		
TITLE: 50R GLASS SLIDING DOORS ALUMINUM BY-PASS/CENTER MEET/POCKET WITH TEMPERED GLASS ANCHOR TABLE AND NOTES		
ENGINEER: MARK A. SMITH	DRAWN BY: MAS	DATE: 4/7/11
DISCIPLINE: CIVIL	SCALE: N.T.S.	DWG. NO. WCF-SGD011
FL. REG. NO.: 55511	REV. LETTER: 0	SHEET 1

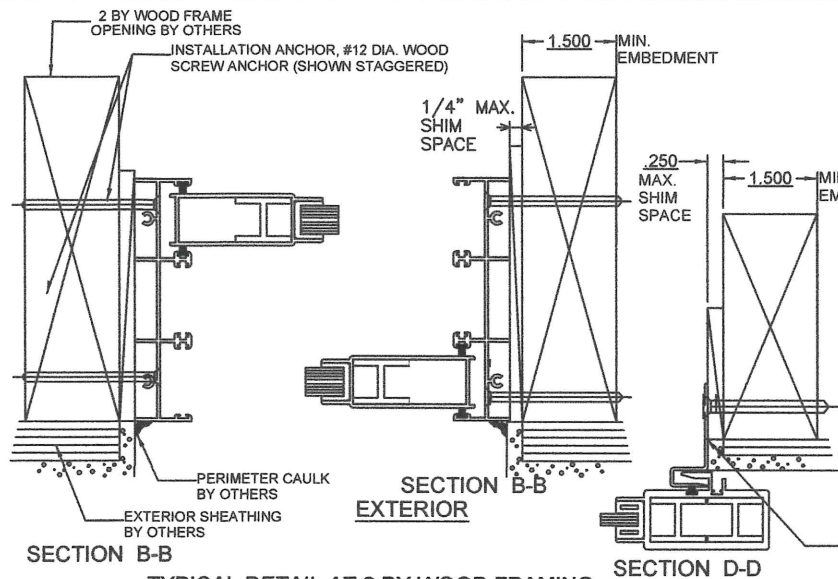


TYPICAL DETAIL AT 2 BY WOOD FRAMING

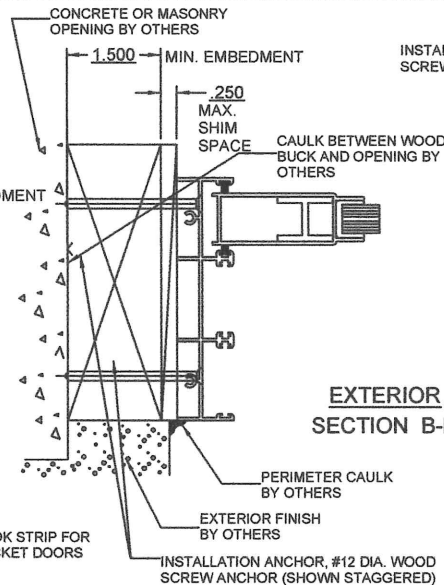

TYPICAL DETAIL AT 2 X BUCK

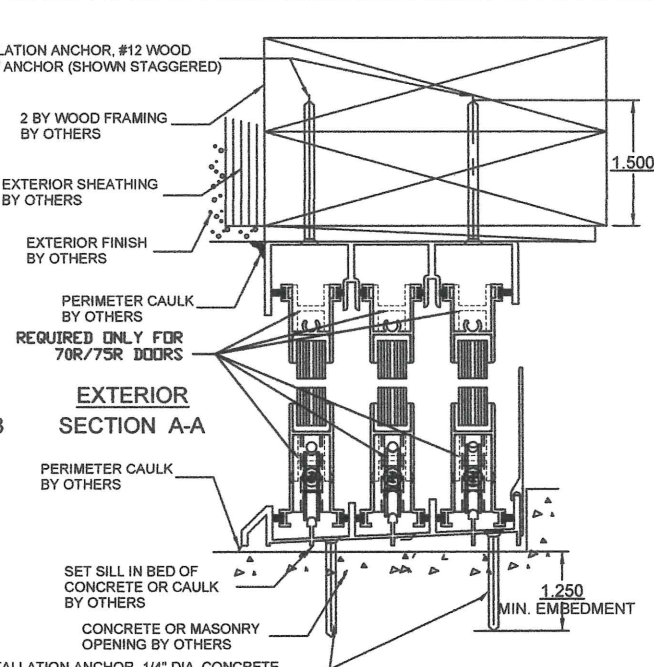


TYPICAL DETAIL AT 2 BY WOOD FRAMING

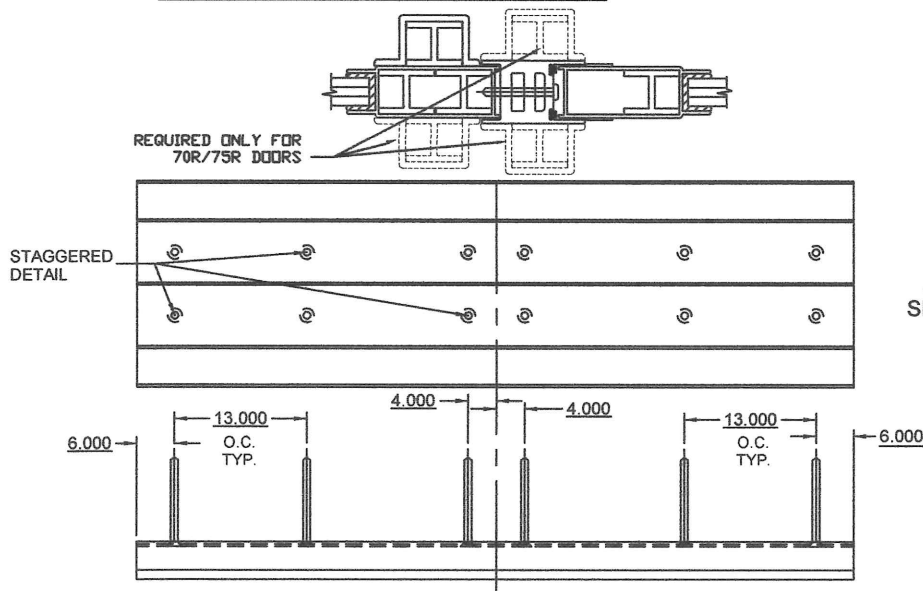

TYPICAL ANCHOR DETAIL AT INTERLOCK OR ASTRAGAL

EXTERIOR SECTION A-A

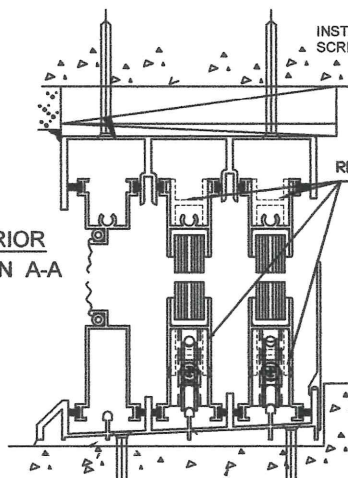

- (SHOWN STAGGERED).
- NOTES:**
- (1) WOOD BUCK FRAMING NOT REQUIRED.
 - (2) MINIMUM CONCRETE STRENGTH IS TO BE 2000 PSI.
 - (3) WOOD TO BE USED SHOULD BE SPRUCE, PINE, FIR OR EQUIVALENT.

WINDOW CRAFTSMEN, INC.
6031 CLARK CENTER AVE.
SARASOTA, FLORIDA 34238

TITLE: 50R GLASS SLIDING DOORS
ALUMINUM BY-PASS/CENTER MEET/POCKET
WITH TEMPERED GLASS
WOOD FRAMING INSTALLATION DETAILS

ENGINEER: MARK A. SMITH	DRAWN BY: MAS	DATE: 4/7/11
DISCIPLINE: CIVIL	SCALE: N.T.S.	DWG. NO. WC-SGD011
FL. REG. NO.: 55511	REV. LETTER: 0	SHEET 3




Digitally signed by
Mark Smith

Date: 2020.12.10

06:09:47 -05'00'

PREPARED BY MARK SMITH, P.E., 3738 KINGSWOOD DRIVE, SARASOTA, FL 34232 PH. 941-343-0008

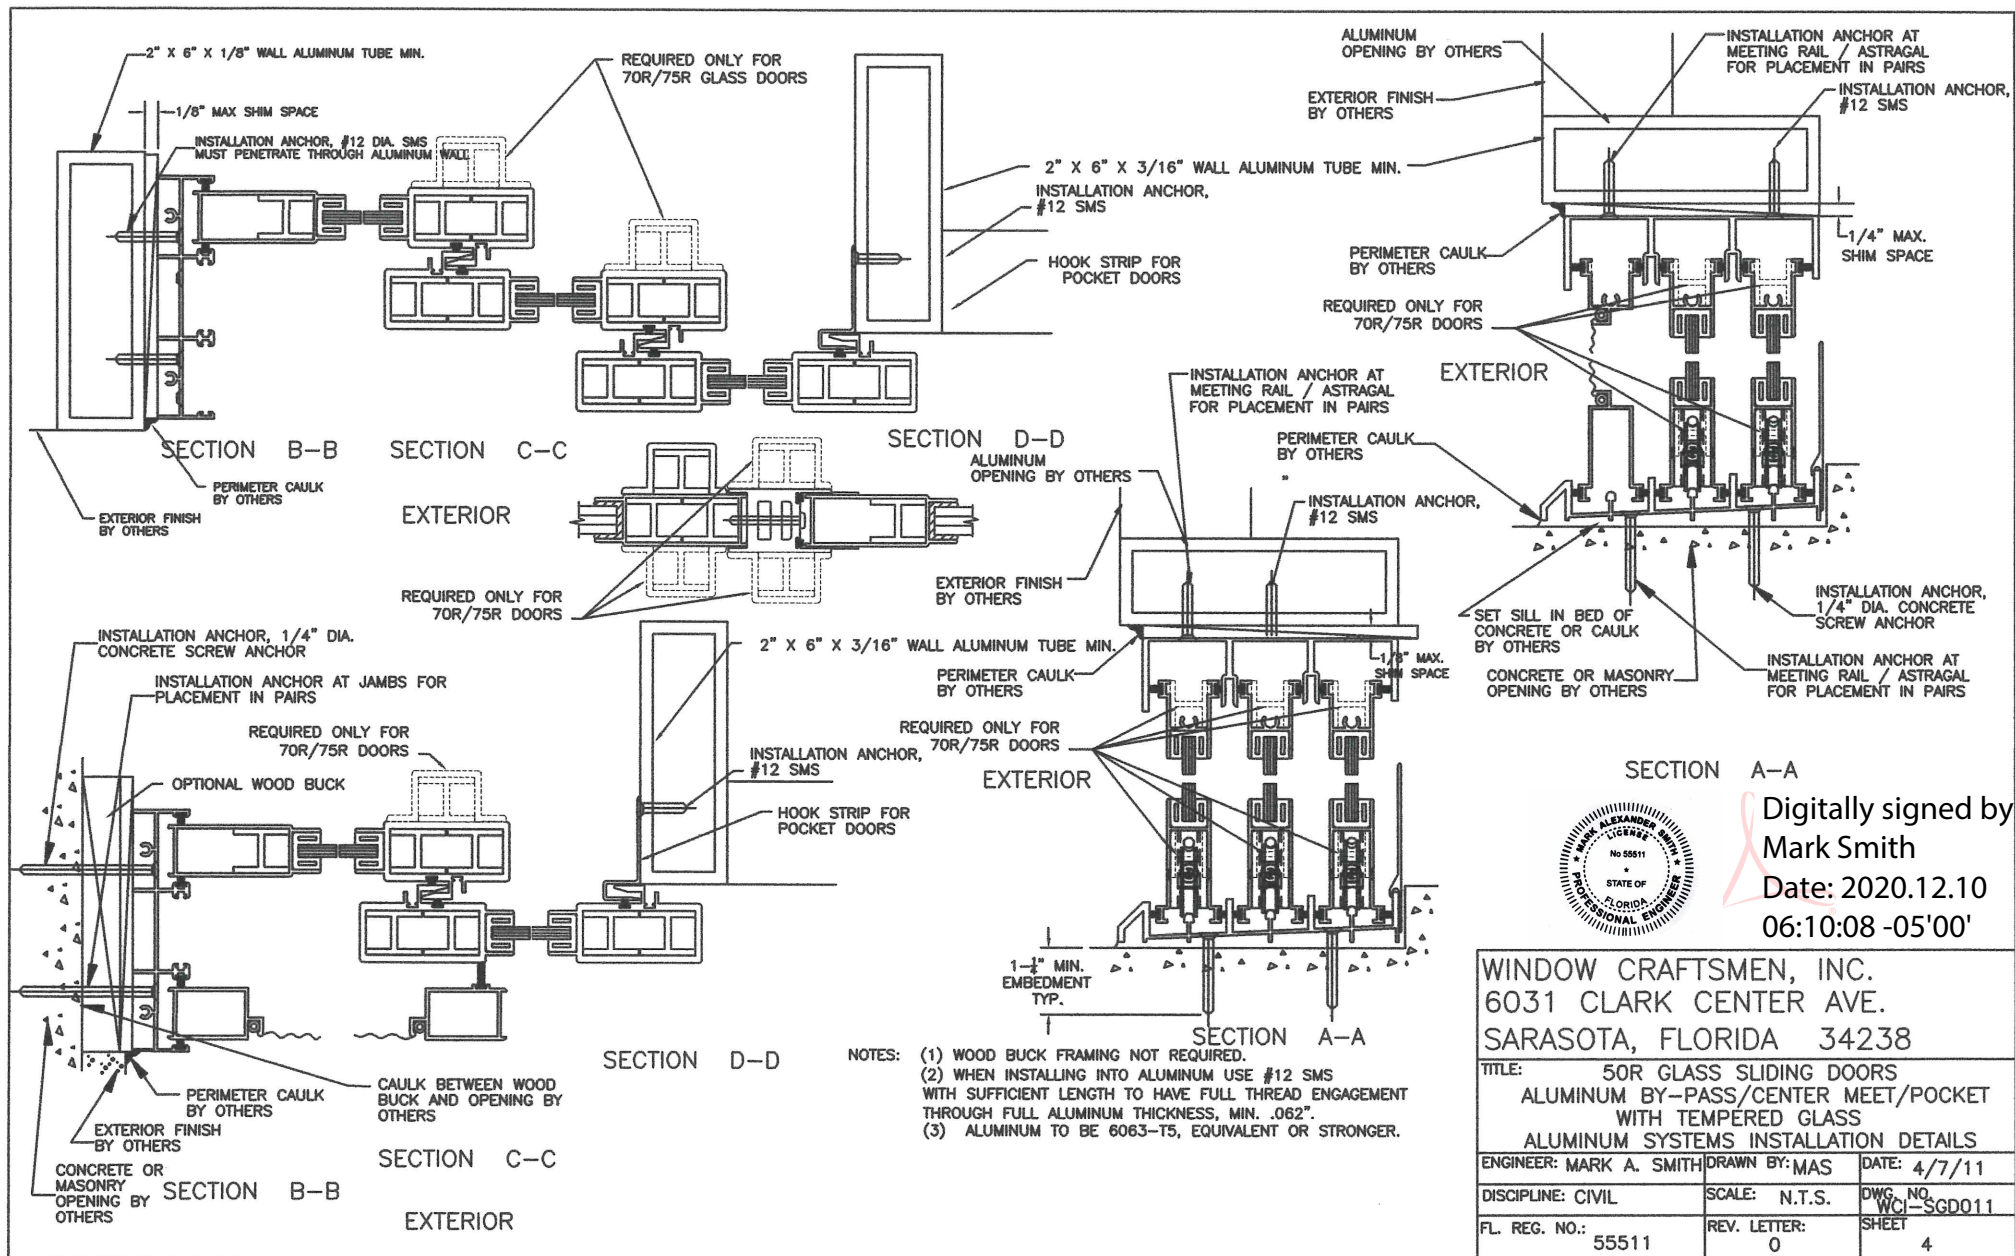


SECTION A-A

Digitally signed by
Mark Smith
Date: 2020.12.10
06:10:08 -05'00'




WINDOW CRAFTSMEN, INC.
6031 CLARK CENTER AVE.
SARASOTA, FLORIDA 34238


TITLE: 50R GLASS SLIDING DOORS ALUMINUM BY-PASS/CENTER MEET/POCKET WITH TEMPERED GLASS ALUMINUM SYSTEMS INSTALLATION DETAILS		
ENGINEER: MARK A. SMITH	DRAWN BY: MAS	DATE: 4/7/11
DISCIPLINE: CIVIL	SCALE: N.T.S.	DWG. NO. WCI-SGD011
FL. REG. NO.: 55511	REV. LETTER: 0	SHEET 4

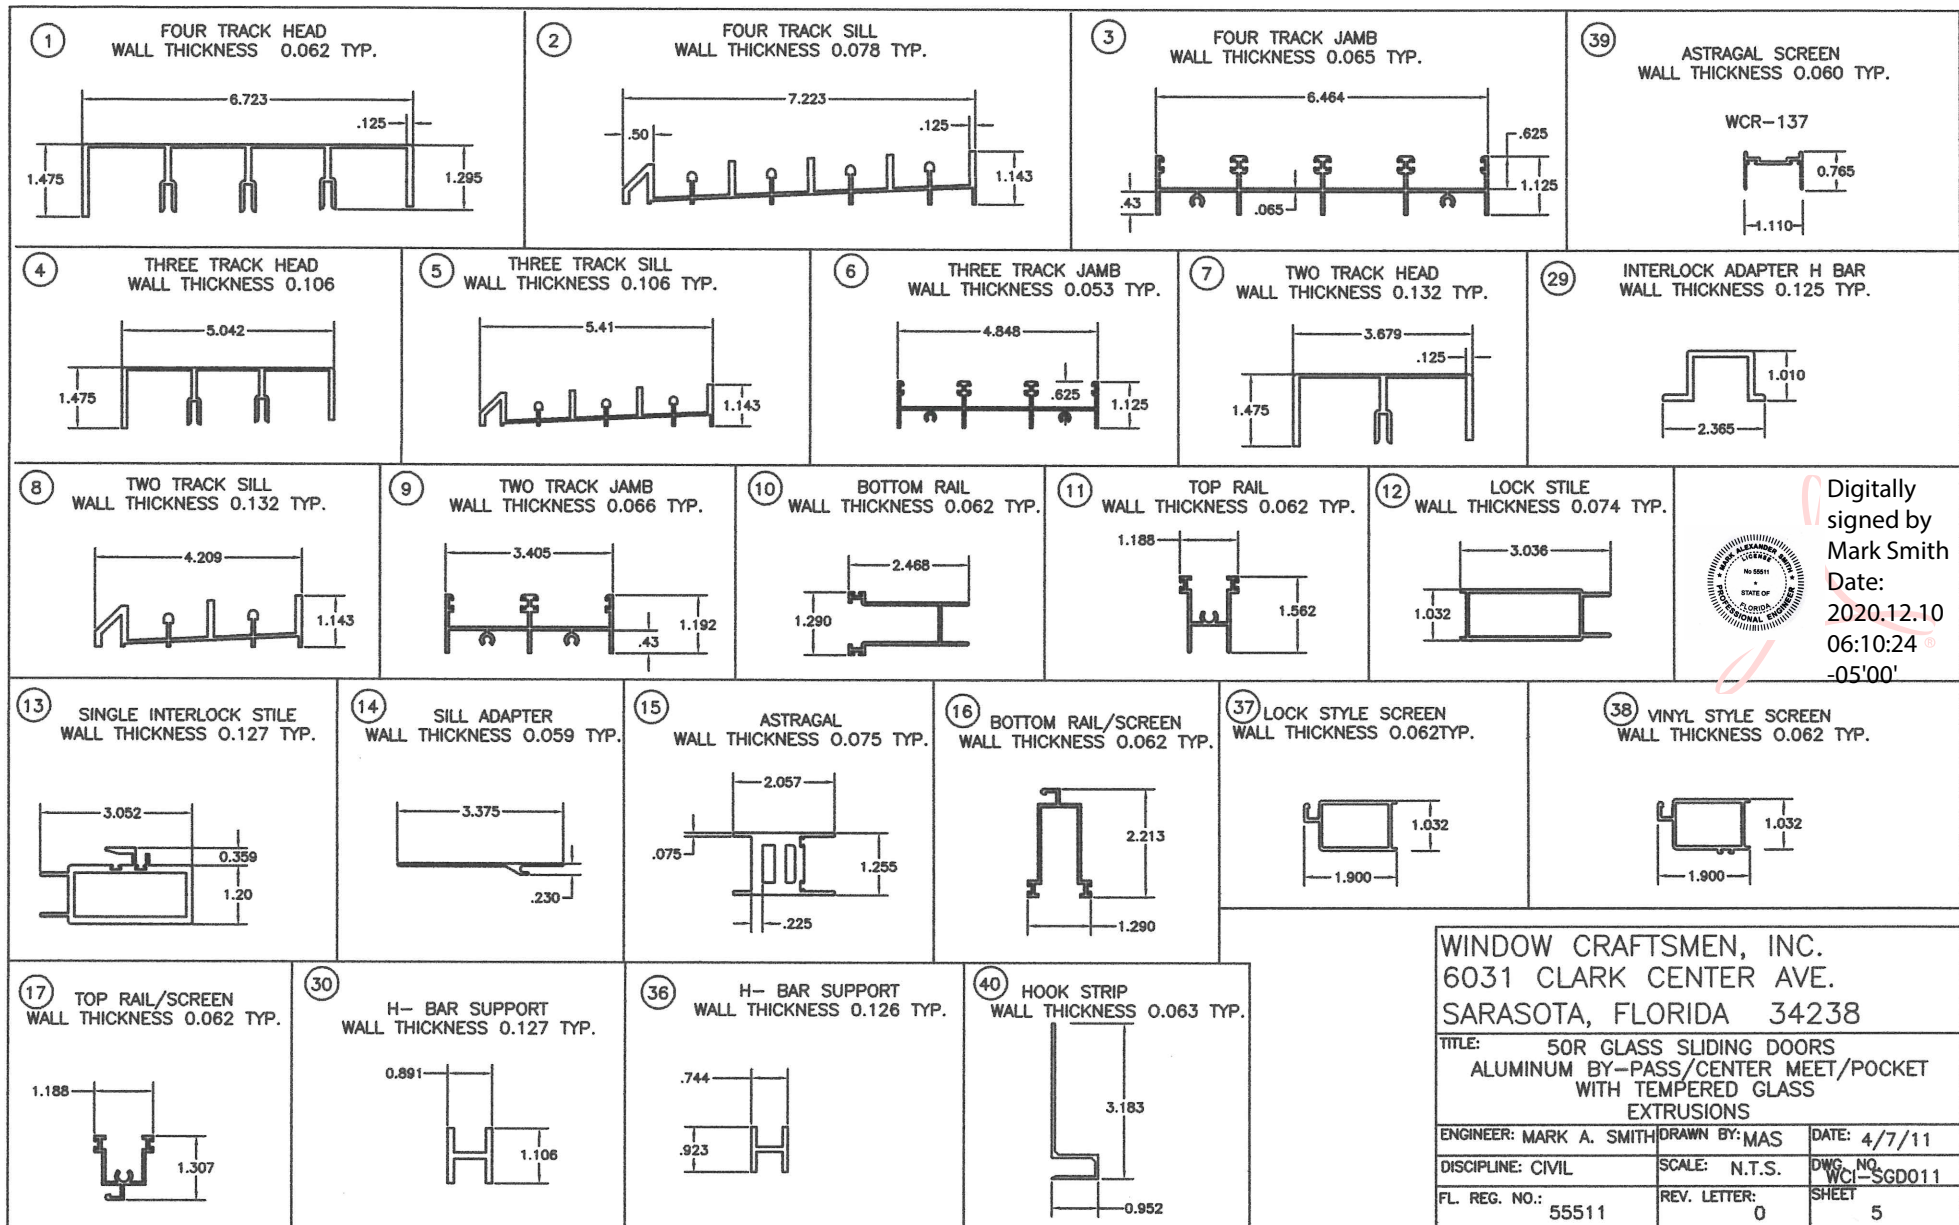

BILL OF MATERIAL			
ITEM NO.	PART NO.	DESCRIPTION	VENDOR
1	WCR-90499-1	FOUR TRACK HEAD ALUM. ALLOY 6063-T5	PROFILE
2	WCR-90500-1	FOUR TRACK SILL ALUM. ALLOY 6063-T5	PROFILE
3	WCR-90501	FOUR TRACK JAMB ALUM. ALLOY 6063-T5	PROFILE
4	WCR-79670-1	THREE TRACK HEAD ALUM. ALLOY 6063-T5	PROFILE
5	WCR-79671-1	THREE TRACK SILL ALUM. ALLOY 6063-T5	PROFILE
6	WCR-79672	THREE TRACK JAMB ALUM. ALLOY 6063-T5	PROFILE
7	WCR-90496-1	TWO TRACK HEAD ALUM. ALLOY 6063-T5	PROFILE
8	WCR-90497-1	TWO TRACK SILL ALUM. ALLOY 6063-T5	PROFILE
9	WCR-90498	TWO TRACK JAMB ALUM. ALLOY 6063-T5	PROFILE
10	WCR-90785	BOTTOM RAIL ALUM. ALLOY 6063-T5	PROFILE
11	WCR-91060	TOP RAIL ALUM. ALLOY 6063-T6	PROFILE
12	WCR-110	LOCK STILE ALUM. ALLOY 6063-T6	PROFILE
13	WCR-111	SINGLE INTERLOCK STILE ALUM. ALLOY 6063-T6	PROFILE
14	WCR-112	SILL ADAPTER ALUM. ALLOY 6063-T6	PROFILE
15	WCR-038A	ASTRAGAL ALUM. ALLOY 6063-T5	PROFILE
16	WCR-114	BOTTOM RAIL SCREEN ALUM. ALLOY 6063-T5	PROFILE
17	WCR-115	TOP RAIL SCREEN ALUM. ALLOY 6063-T5	PROFILE
18		SPLINE, 200 ROUND SCREEN	ALUMINUM SPECIALTIES
19	WINCR-1648-01	DOOR LOCK SET	AMERBURY
20	GLASS	1/4" TEMPERED	OLD CASTLE
21	PJS-7623-38	SINGLE ROLLER	SULLIVAN ASSOCIATES
22	FLB229999	DOOR BUMPER	FRANK LOWE RUBBER
23	SGD-1800	PANEL BUMPER	COMMERCIAL PLASTICS
24		#14 X 1", PANEL SCREW -1	ACTION BOLT
25		#14 X 1" TYPE 23, PANEL SCREW-2	ACTION BOLT
26		8-32 X 3/8", KEEPER SCREW	ACTION BOLT
27		#12 X 1-3/4", INSTALLATION/ASTRAGAL SCREW	ACTION BOLT
28		#12 X 1-1/4" SQ. TYPE B, MAINFRAME SCREW	ACTION BOLT
29	WCR-100	INTERLOCK ADAPTER H BAR ALUM. ALLOY 6063-T6	PROFILE
30	WCR-002A	H-BAR SUPPORT ALUM. ALLOY 6063-T5	PROFILE
31	W23251NW	POLYPILE 0.187 X 0.250 FIN	ULTRAFAB
32	W13251NW	POLYPILE 0.187 X 0.250	ULTRAFAB
33	TP-1023	SETTING BLOCK	TEAM PLASTICS
34	TP-433	VINYL GLAZING SCREEN	TEAM PLASTICS
35	TP-915	VINYL INTERLOCK	TEAM PLASTICS
36	WCR-007	H-BAR SUPPORT ALUM. ALLOY 6063-T6	PROFILE
37	WCR-116	LOCK STILE SCREEN	PROFILE
38	WCR-117	VINYL STYLE SCREEN	PROFILE
39	WCR-137	ASTRAGAL SCREEN	PROFILE
40	62490W13	HOOK STRIP	NUAIR
41	TP-162	1/4" MARINE GLAZING	TEAM PLASTICS
42	WC-118	SECURITY CLIP	RIMER & RIMER
43	PD300WHUC-S1	SCREEN HANDLE SET	SULLIVAN ASSOCIATES
44	2537-SS	KEEPER	SULLIVAN ASSOCIATES

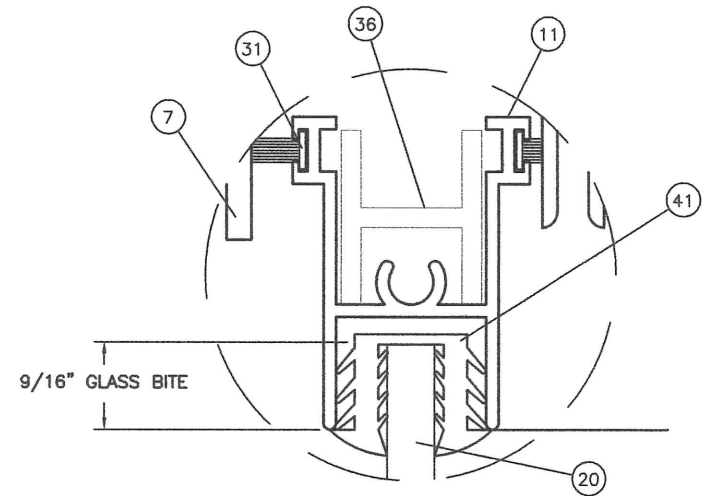

GLAZING DETAIL A

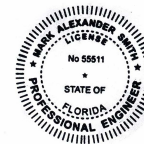

Digitally
signed by
Mark Smith
Date:
2020.12.10
06:10:46
-05'00'

WINDOW CRAFTSMEN, INC. 6031 CLARK CENTER AVE. SARASOTA, FLORIDA 34238		
TITLE: 50R GLASS SLIDING DOORS ALUMINUM BY-PASS/CENTER MEET/POCKET WITH TEMPERED GLASS BILL OF MATERIALS		
ENGINEER: MARK A. SMITH	DRAWN BY: MAS	DATE: 4/7/11
DISCIPLINE: CIVIL	SCALE: N.T.S.	DWG. NO. WCI-SGD011
FL. REG. NO.: 55511	REV. LETTER: 0	SHEET 6