




SERIES 1900 MODEL 1930
TRIPLE SINGLE HUNG WINDOW
w/ NAILING FIN
"NON-IMPACT"

GENERAL NOTES

1. This product has been evaluated and is in compliance with the 9th Edition (2026) Florida Building Code (FBC) structural requirements excluding the "High Velocity Hurricane Zone" (HVHZ).
2. Product anchors shall be as listed and spaced as shown on details. Anchor embedment to base material shall be beyond wall dressing or stucco.
3. When used in areas requiring wind borne debris protection this product must be protected with an impact resistant covering that complies with FBC Sections 1609.1.2 & R301.2.1.2.
4. Site conditions that deviate from the details of this drawing require further engineering analysis by a licensed engineer or registered architect.


TABLE OF CONTENTS	
SHEET#	DESCRIPTION
1	Typical elevations, design pressures and general notes
2	Vertical & horizontal cross sections
3	Vertical & horizontal cross sections
4	Buck anchoring
5	Frame anchoring
6	Bill of materials, glazing detail & components

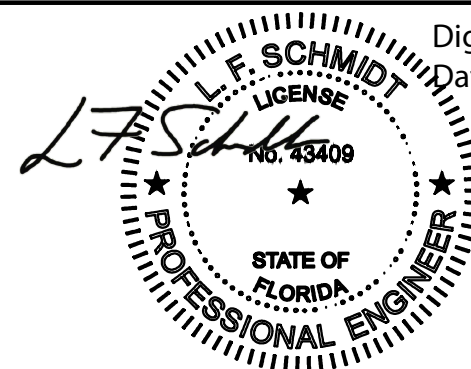

Digitally signed by Lyndon F Schmidt
Date: 2026.08.12 12:26:53 -04'00'

This item has been digitally signed and sealed by
L. F. Schmidt, P.E. on the date adjacent to the seal.
Printed copies of this document are not
considered signed and sealed and the signature
must be verified on any electronic copies.

THIS PRODUCT APPROVAL IS VALID
ONLY FOR THE STATE OF FLORIDA

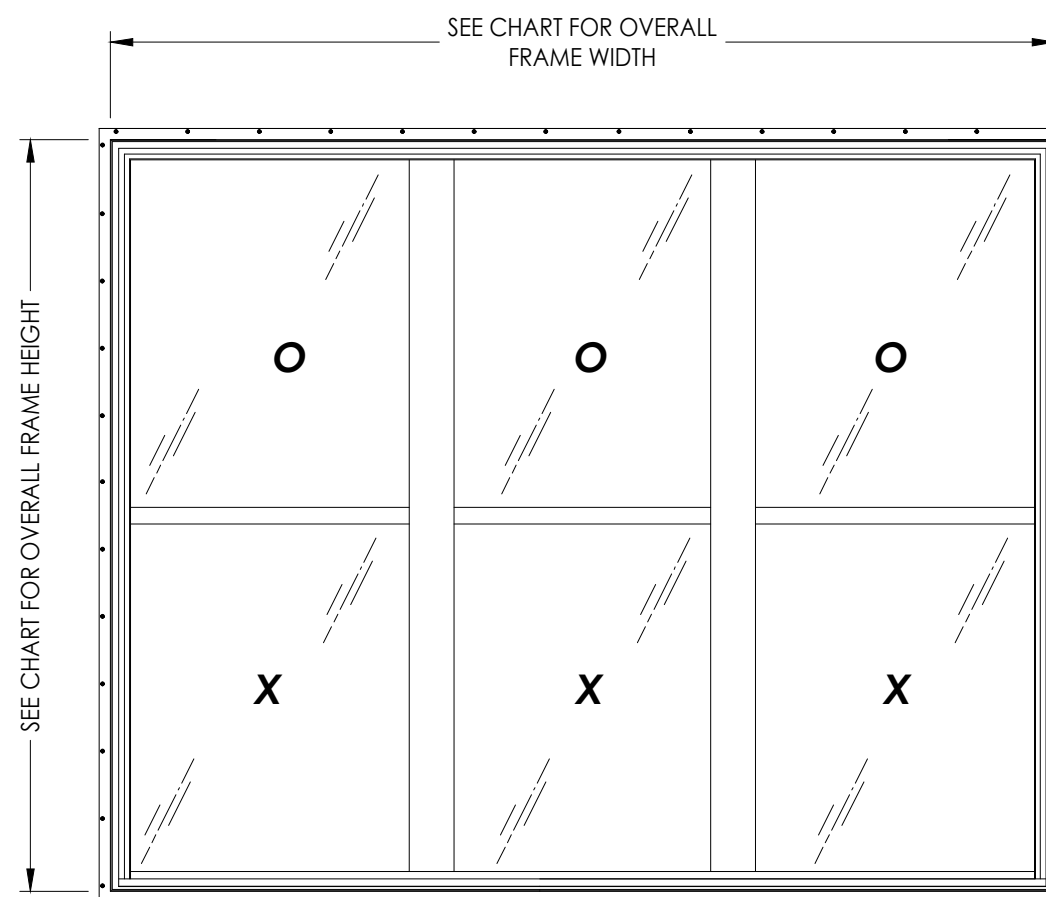

OVERALL FIN DIMENSION	OVERALL FRAME DIMENSION	FIXED WINDOW OVERALL D.L.O. DIMENSION (O)	SASH OVERALL D.L.O. DIMENSION (X)	GLASS TYPE	DESIGN PRESSURE (PSF)	
					POSITIVE	NEGATIVE
91.0" x 78.0"	88.0" x 75.0"	24.5" x 34.375"	24.5" x 34.375"	G2	+20.0	-20.0
111.0" x 87.0"	108.0" x 84.0"	31.125" x 38.875"	31.125" x 38.875"	G1	+25.0	-25.0

Documents Prepared By:
Lyndon F. Schmidt
P.E. No. 43409

BUILDING CONSULTANTS, INC.
P.O. Box 230, Valrico, FL 33487
Phone No.: 813.659.9197
FBPE Registry No. 9813

PRODUCT: SINGLE HUNG WINDOW

PART OR ASSEMBLY:
TYPICAL ELEVATION, DESIGN
PRESSURE AND GENERAL NOTES

[illegible]

DATE: 9/20/23

SCALE: *N.T.S.*




DWG. BY: *RW*

CHK. BY: LES

DRAWING NO.:

FL-10465.18

SHEET 1 OF 6

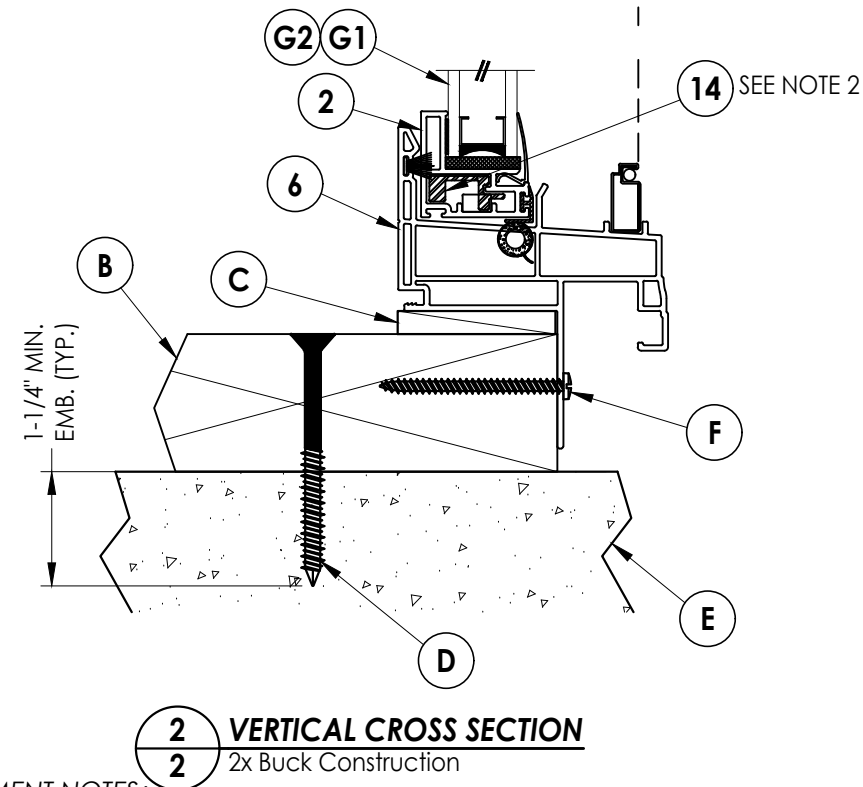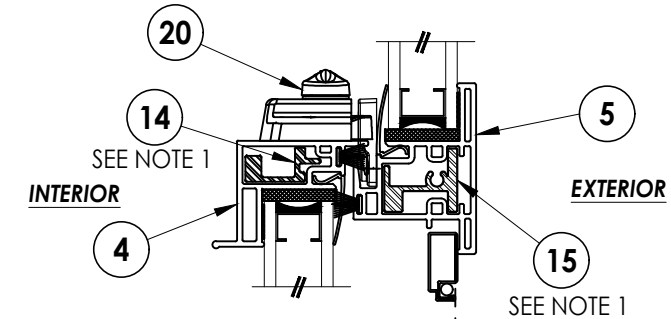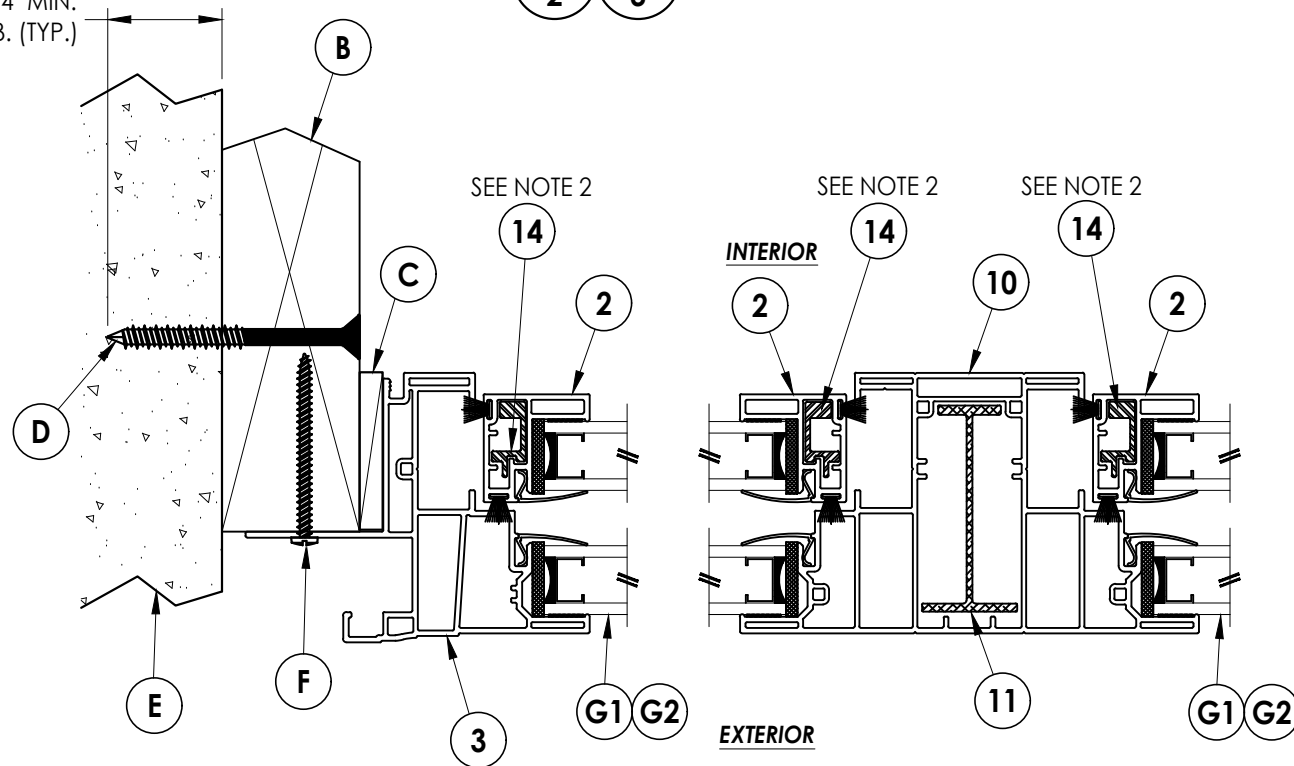

2 VERTICAL CROSS SECTION
2x Buck Construction

Documents Prepared By:
Lyndon F. Schmidt
P.E. No. 43409


RW
BUILDING CONSULTANTS, INC.
P.O. Box 230, Valrico, FL 33595
Phone No.: 813.659.9197
FBPE Registry No. 9813

JCT: SINGLE HUNG WINDOW

OR ASSEMBLY:
VERTICAL & HORIZONTAL
CROSS SECTIONS


[illegible]

DATE:	9/20/23
SCALE:	N.T.S.
DWG. BY:	RW
CHK. BY:	LFS
DRAWING NO.:	FL-10465.18
SHEET	2 OF 6

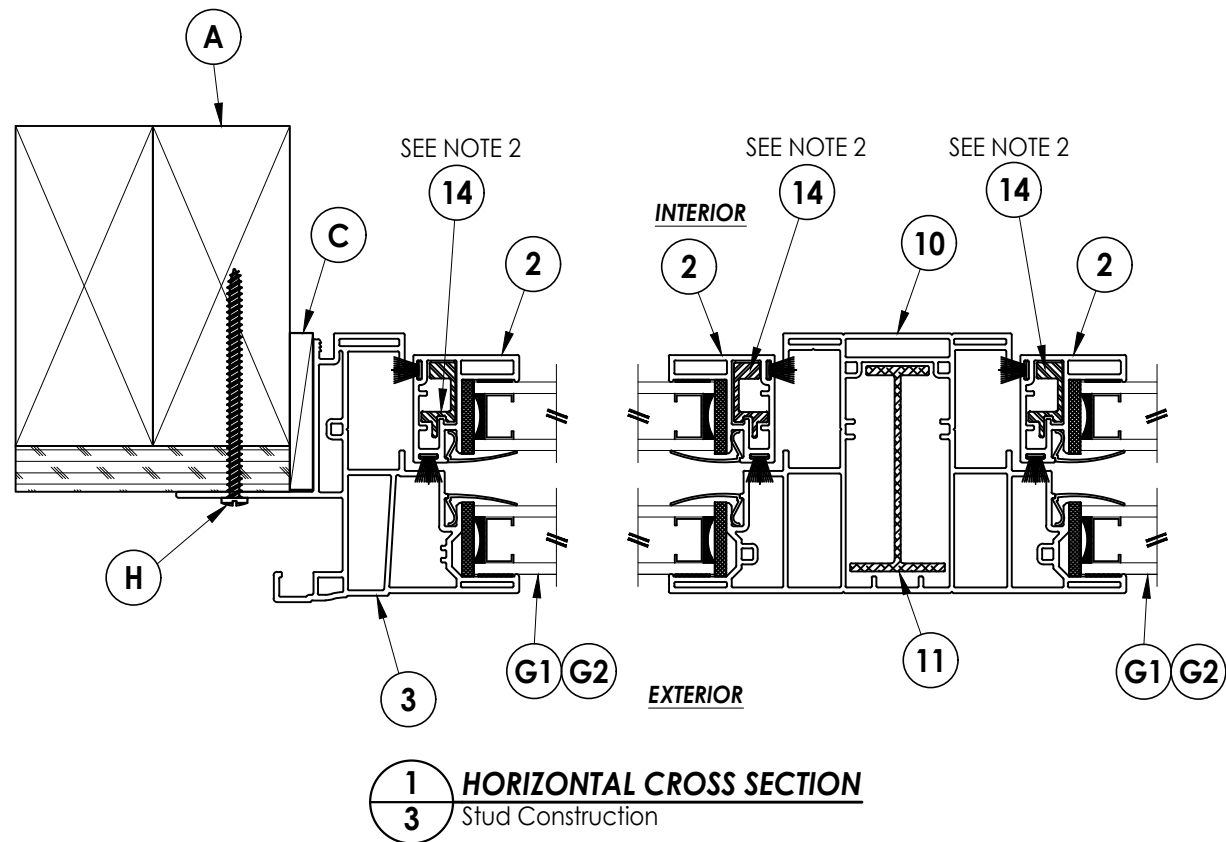

3 VERTICAL CROSS SECTION

3 Steel Stud Construction

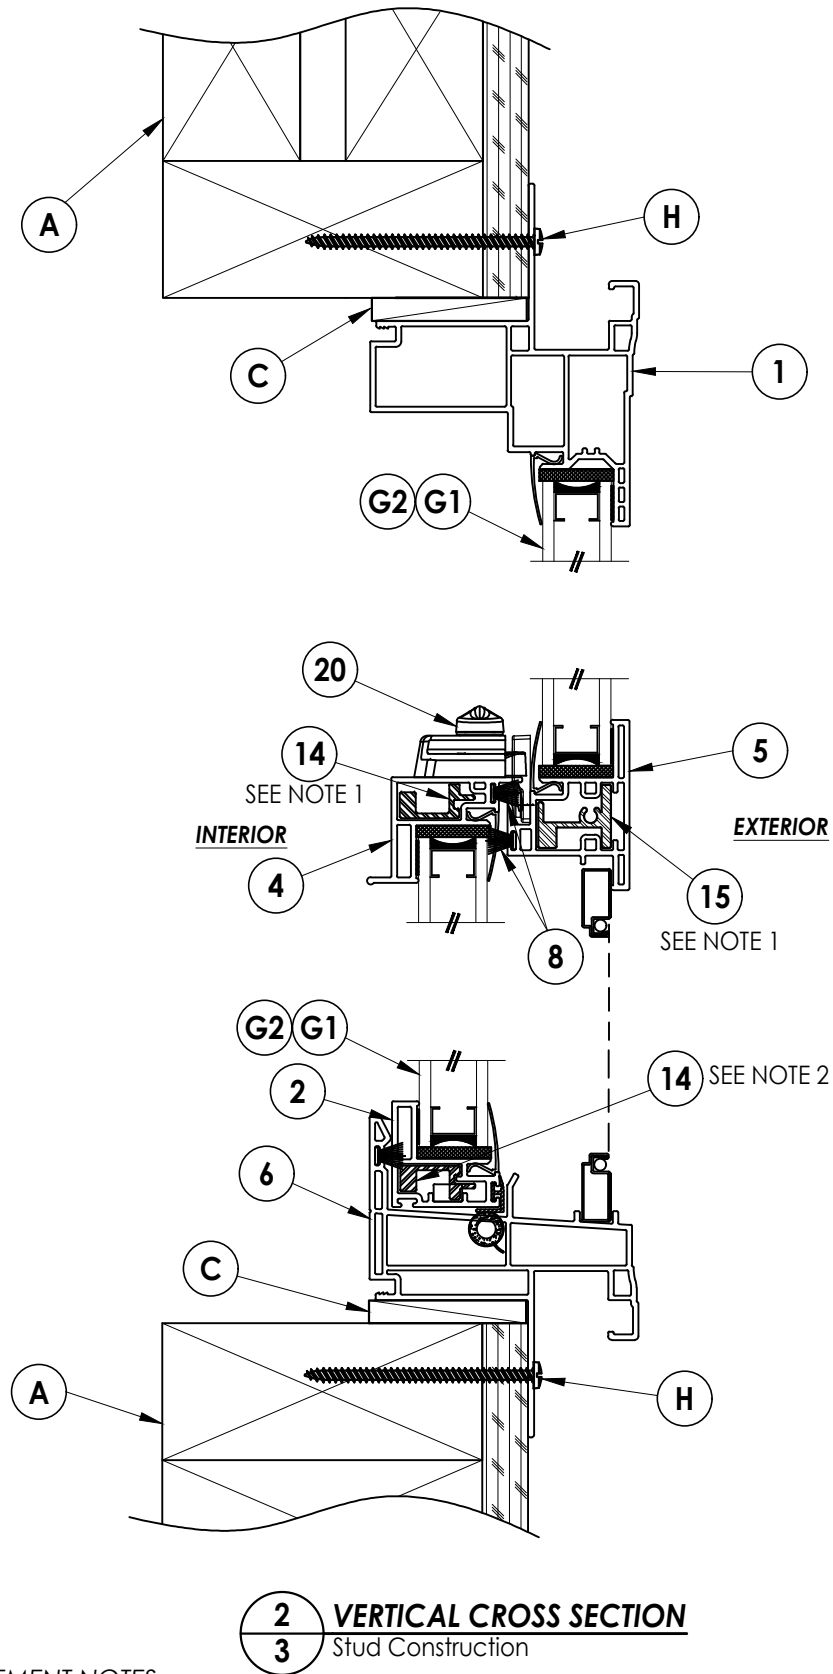

2 VERTICAL CROSS SECTION

3 Stud Construction

REINFORCEMENT NOTES:

1. LOCK & MEETING RAIL REINFORCEMENTS ARE REQUIRED FOR ALL WINDOW FRAME SIZES.
2. SASH STILE & BOTTOM RAIL REINFORCEMENTS ARE REQUIRED FOR EACH OF THE FOLLOWING:
 - A. ALL WINDOW FRAME SIZES > 88" x 75".
 - B. ALL WINDOW FRAME SIZES WITH DESIGN PRESSURE > 20 PSF.

Documents Prepared By:
Lyndon F. Schmidt
P.E. No. 43409


R²W BUILDING CONSULTANTS, INC.
P.O. Box 230, Valrico, FL 33595
Phone No.: 813.659.9197
FBPE Registry No. 9813

PRODUCT: SINGLE HUNG WINDOW

PART OR ASSEMBLY:
**VERTICAL & HORIZONTAL
CROSS SECTIONS**

[illegible]

G:\2023 FBC DRAWINGS 7-27-26\Associated Materials\FL-10465 R16\FL-10465.17-18.dwg

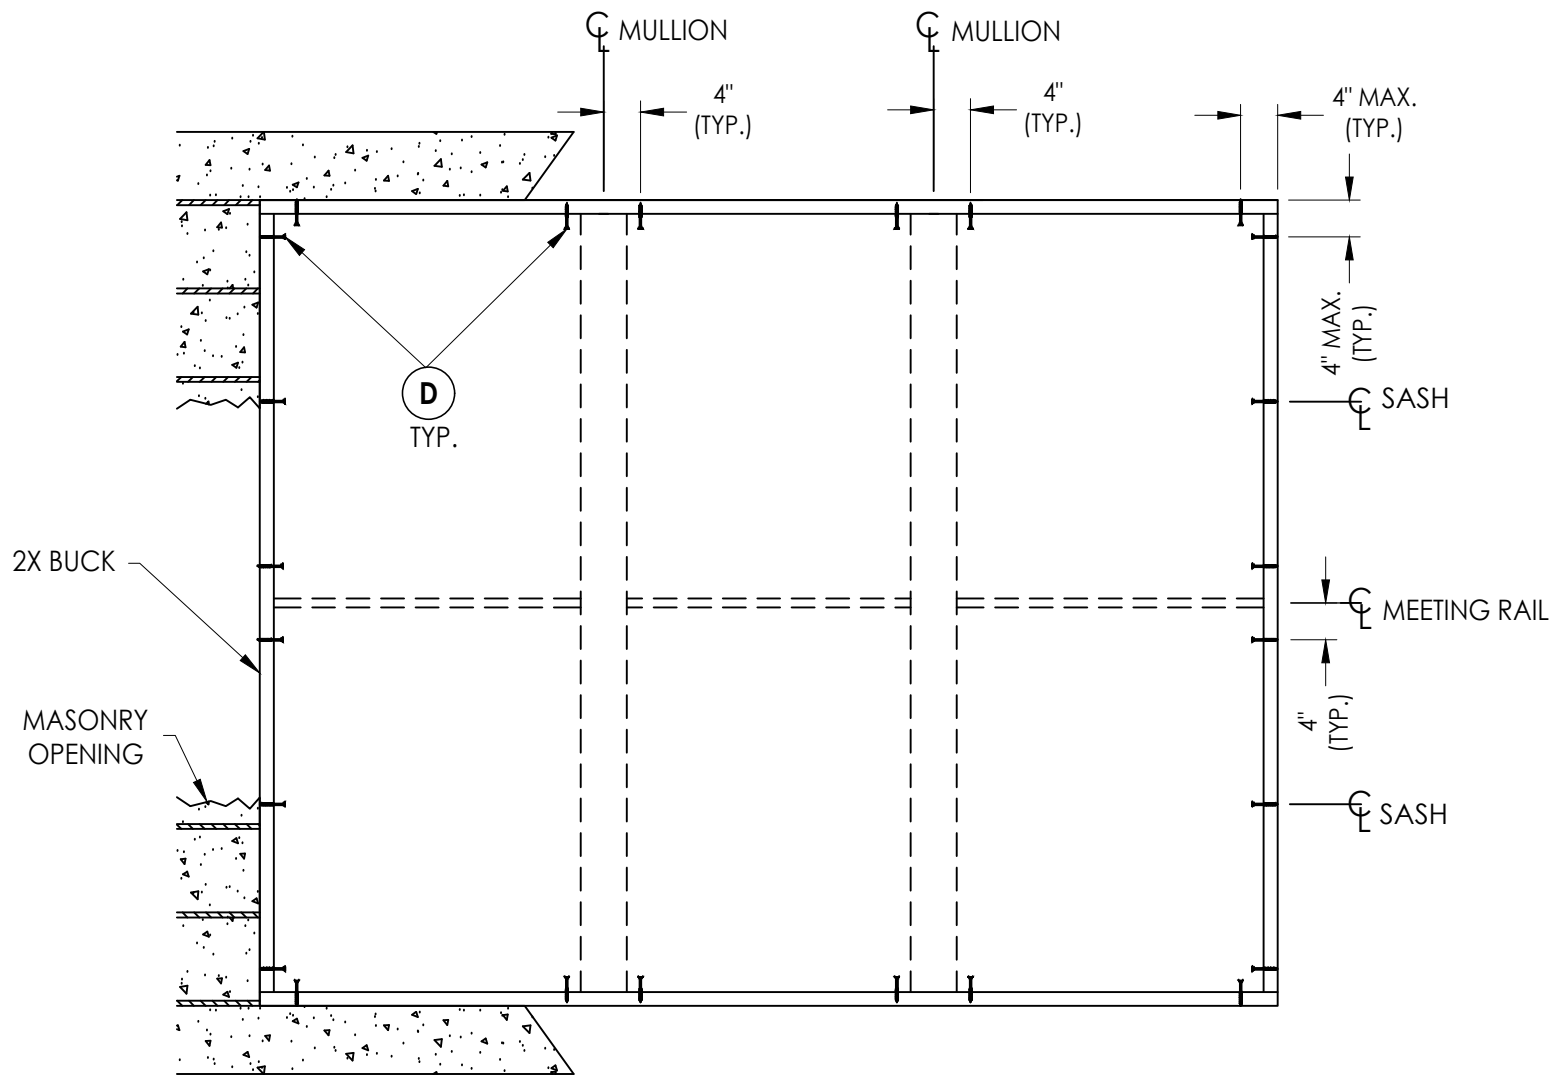

BUCK ANCHORING

CONCRETE ANCHOR NOTES:

1. Concrete anchor locations at the corners may be adjusted to maintain the min. edge distance to mortar joints.
2. Concrete anchor locations noted as "MAX. ON CENTER" must be adjusted to maintain the min. edge distance to mortar joints, additional concrete anchors may be required to ensure the "MAX. ON CENTER" dimension are not exceeded.
3. Concrete anchor table:

ANCHOR TYPE	ANCHOR SIZE	MIN. EMBEDMENT	MIN. CLEARANCE TO MASONRY EDGE	MIN. CLEARANCE TO ADJACENT ANCHOR
ITW TAPCON®	1/4"	1-1/4"	2"	4"
DeWALT ULTRACON®	1/4"	1-1/4"	1"	4"

WOOD SCREW INSTALLATION NOTES:

1. Maintain a minimum 5/8" edge distance, 1" end distance, & 1" o.c. spacing of wood screws to prevent the splitting of wood.

CORROSION RESISTANCE - SALTWATER ENVIRONMENT

Fasteners & connectors in areas within 3000 ft (914 m) of a saltwater coastline shall comply with FBC Sections 1711.1 or R332.1.

Documents Prepared By:
Lyndon F. Schmidt
P.E. No. 43409

RW BUILDING CONSULTANTS, INC.
P.O. Box 230, Valrico, FL 33595
Phone No.: 813.659.9197
FBPE Registry No. 9813

PRODUCT:
SINGLE HUNG WINDOW

PART OR ASSEMBLY:
BUCK ANCHORING

NO.	DATE	REVISIONS
1	7/03/26	UPDATE TO 9TH ED. (2026) FBC
		LFS
		BY

DATE: 9/20/23

SCALE: N.T.S.

DWG. BY: RW


CHK. BY: LFS

DRAWING NO.:

FL-10465.18


SHEET 4 OF 6

G:\2023 FBC DRAWINGS 7-27-26\Associated Materials\FL-10465 R16\FL-10465.17-18.dwg

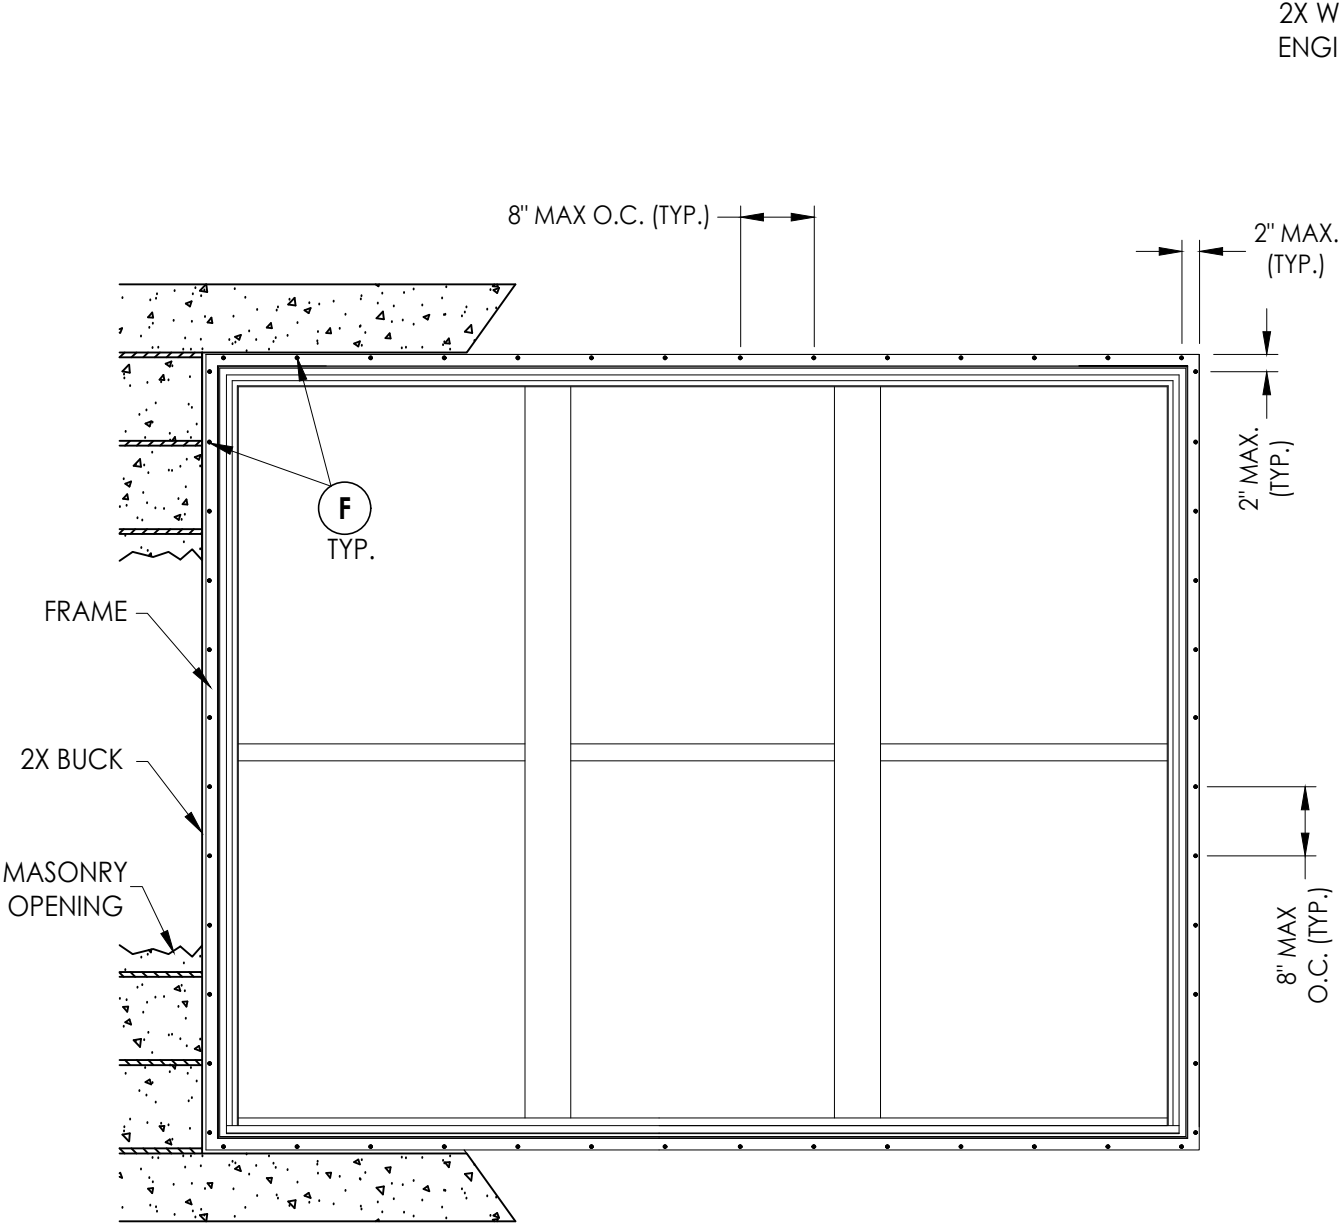

FRAME ANCHORING
Masonry 2X Buck Construction

2X WOOD OR STEEL STUD FRAMING TO BE DESIGNED BY THE
ENGINEER OR ARCHITECT OF RECORD.

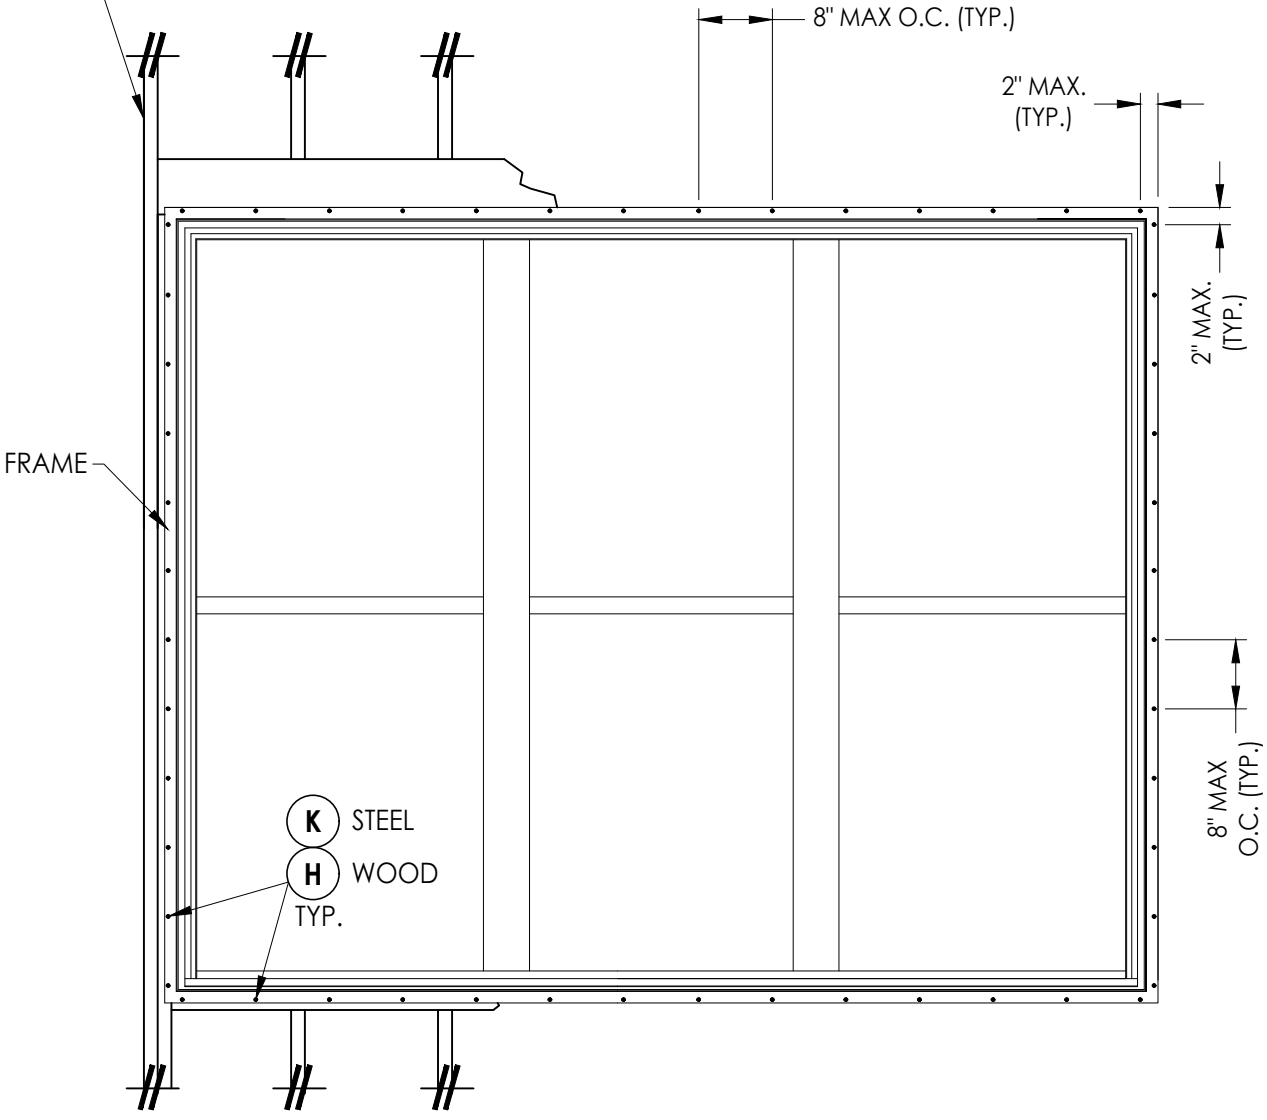

FRAME ANCHORING
Stud Construction

DATE:	9/20/23
SCALE:	N.T.S.
DWG. BY:	RW
CHK. BY:	LFS
DRAWING NO.:	FL-10465.18
SHEET	5 of 6

NO.	DATE	REVISIONS
1	7/03/26	UPDATE TO 9TH ED. (2026) FBC
		LFS
		BY

PRODUCT:	SINGLE HUNG WINDOW
PART OR ASSEMBLY:	FRAME ANCHORING



Documents Prepared By:
Lyndon F. Schmidt
P.E. No. 43409

**RW** BUILDING CONSULTANTS, INC.
P.O. Box 230, Valrico, FL 33595
Phone No.: 813.659.9197
FBPE Registry No. 9813

G:\2023 FBC DRAWINGS 7-27-26\Associated Materials\FL-10465 R16\FL-10465.17-18.dwg

BILL OF MATERIALS		
ITEM #	DESCRIPTION	MATERIAL
A	2X FRAMING (SG >= 0.42)	WOOD
B	2X BUCK (SG >= 0.42)	WOOD
C	1/4" MAX. SHIM SPACE	-
D	1/4" X 2-3/4" PFH DeWALT OR ITW CONCRETE SCREW	STEEL
E	MASONRY - 3,000 PSI MIN. CONCRETE CONFORMING TO ACI 301 OR HOLLOW BLOCK CONFORMING TO ASTM C90	CONCRETE
F	#8 X 2" PPH SMS (1-3/4" MIN. EMBEDMENT)	STEEL
H	#8 X 2-1/2" PPH SMS (1-3/4" MIN. EMBEDMENT)	STEEL
K	#10 PPH SELF-DRILLING SMS	STEEL
X	STEEL STUD Min. Thk .033" (ASTM A653 GRADE 33 Fy=33 Ksi Min, Fu=45 Ksi Min)	STEEL
1	EXTRUDED VINYL FRAME HEAD*	RIGID PVC
2	EXTRUDED VINYL SASH STILE/RAIL*	RIGID PVC
3	EXTRUDED VINYL FRAME JAMB*	RIGID PVC
4	EXTRUDED VINYL LOCK STILE*	RIGID PVC
5	EXTRUDED VINYL MEETING RAIL*	RIGID PVC
6	EXTRUDED VINYL SILL*	RIGID PVC
7	EXTRUDED VINYL GLAZING BEAD*	RIGID PVC
8	WEATHERSTRIP (FIN PILE)	-
10	INTEGRAL MULLION*	RIGID PVC
11	MULLION REINFORCEMENT (S-048)(6005A-T5)	ALUM
14	SASH / STILE & RAIL REINFORCEMENT (S-047)(6063-T5)	ALUM
15	MEETING RAIL REINFORCEMENT (S-065)(6063-T5)	ALUM
20	CAM LOCK	-

*THE APPROVED WHITE RIGID PVC EXTERIOR EXTRUSIONS FOR WINDOWS ARE TO BE PRODUCED BY EXTRUDERS LICENSEES IN "AAMA CERTIFICATION PROGRAMS FOR RIGID PVC EXTRUSIONS."

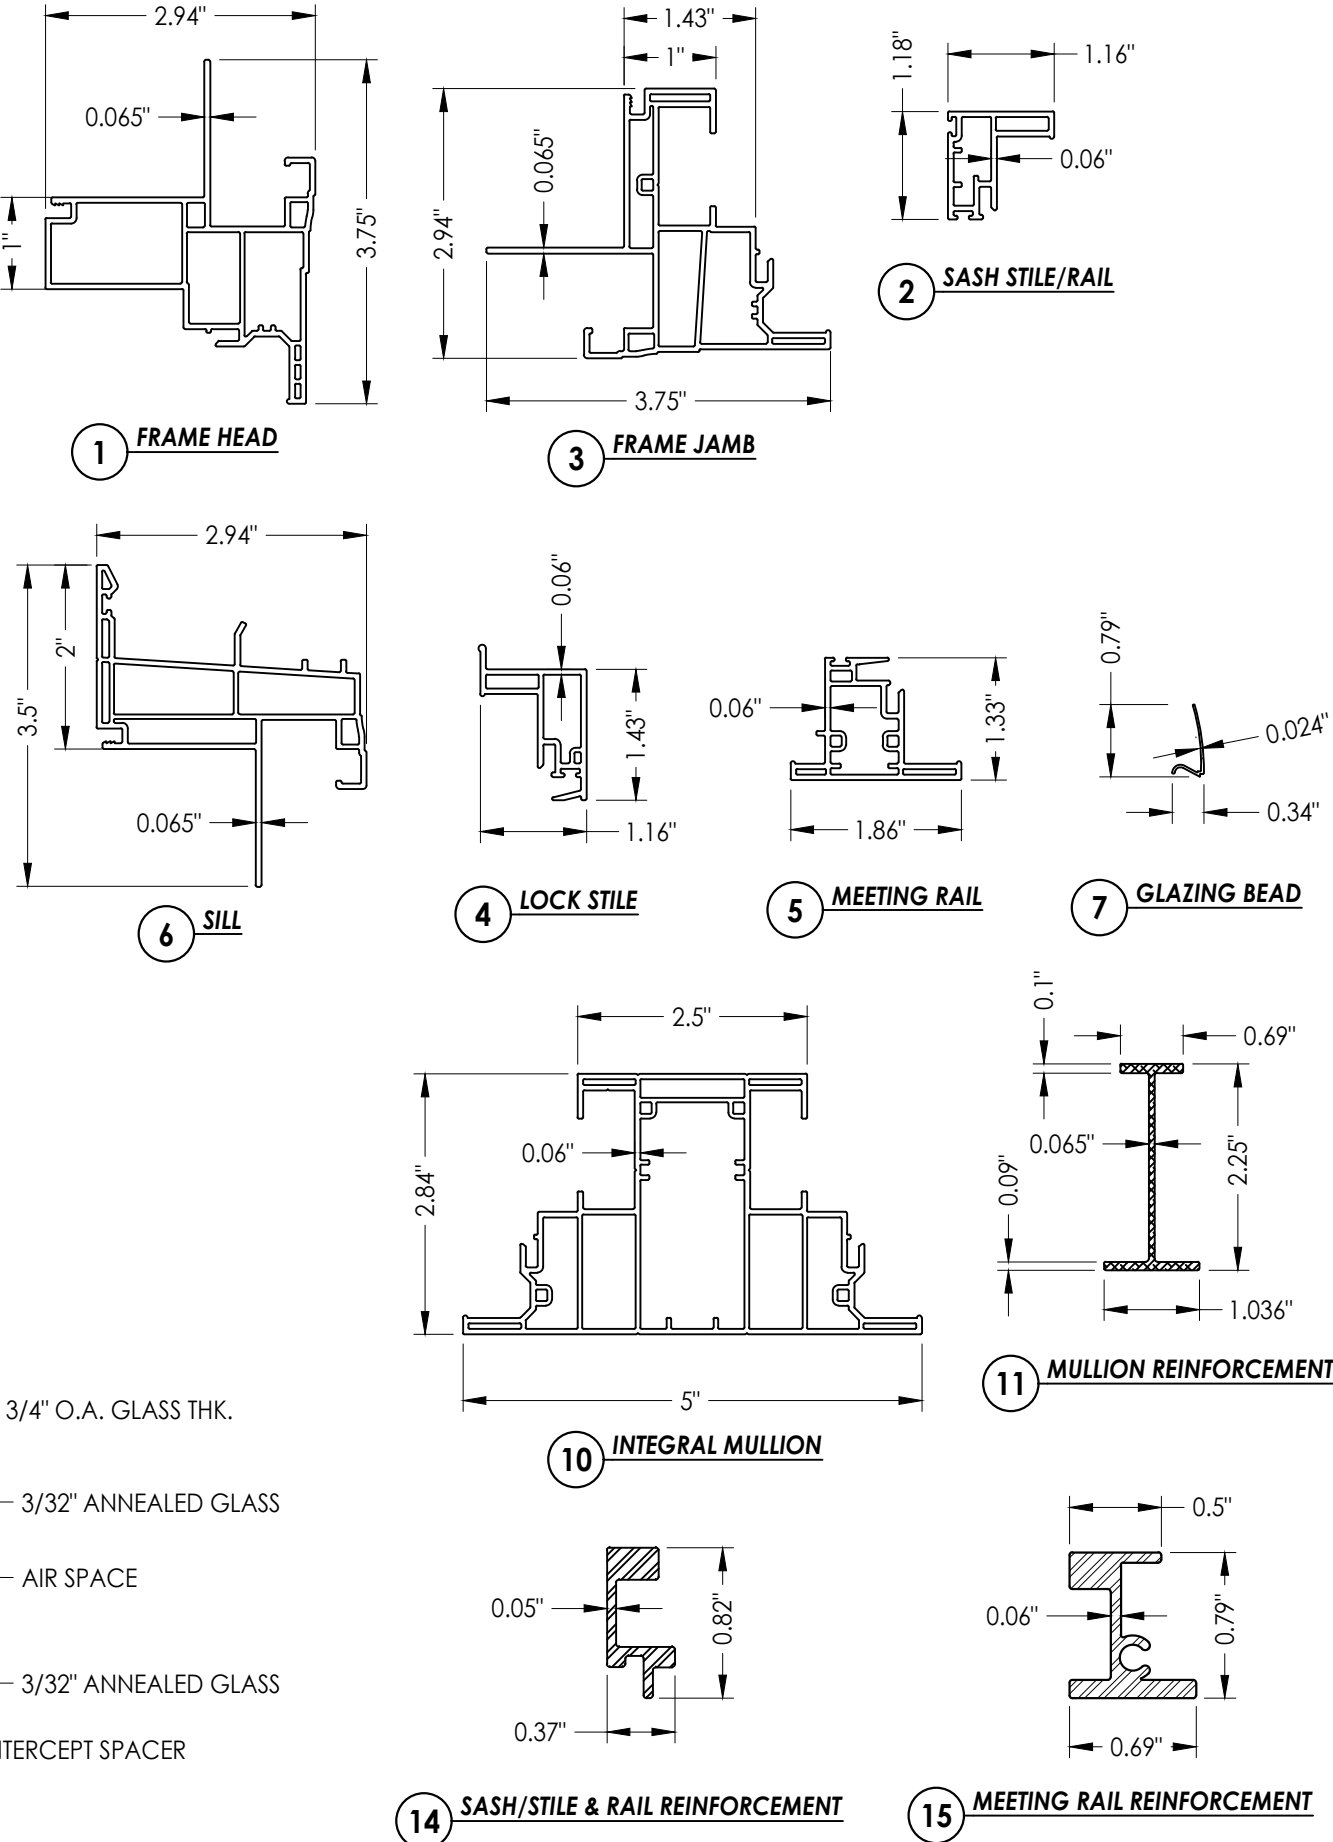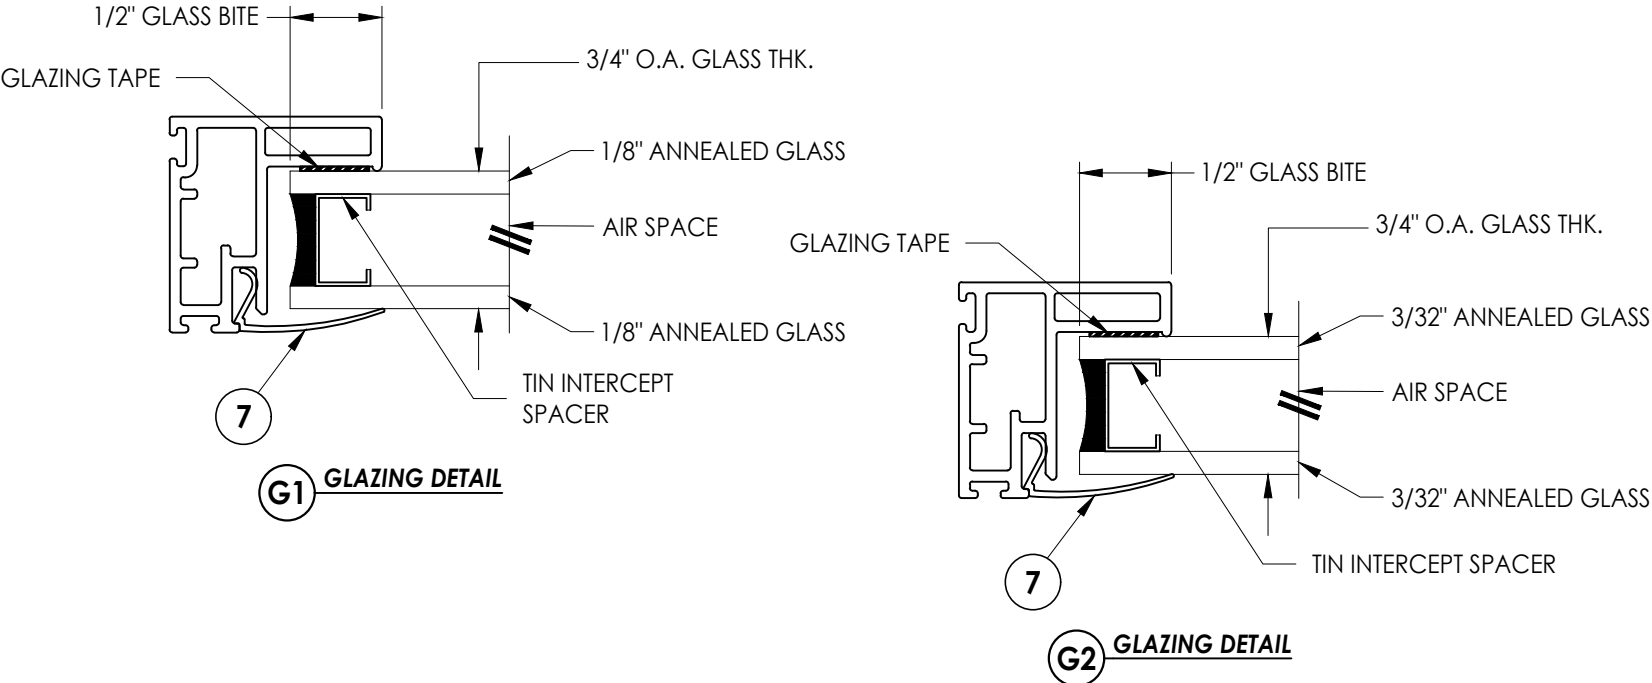

Documents Prepared By:
Lyndon F. Schmidt
P.E. No. 43409

RW BUILDING CONSULTANTS, INC.
P.O. Box 230, Vairico, FL 33595
Phone No.: 813.659.9197
FBPE Registry No. 9813

PRODUCT:
SINGLE HUNG WINDOW

PART OR ASSEMBLY:
BILL OF MATERIALS, GLAZING
DETAILS & COMPONENTS

NO.	DATE	BY	LFS	FBC	UPDATE TO 9TH ED. (2026)	REVISIONS
1	7/03/26					

DATE:	9/20/23
SCALE:	N.T.S.
DWG. BY:	RW
CHK. BY:	LFS
DRAWING NO.:	FL-10465.18
SHEET	6 OF 6