

**MODEL DESIGNATION:** Simonton Casement Series 42–19 Vinyl Window

**MAXIMUM OVERALL NOMINAL SIZE:** See Size Chart





**DESIGN PRESSURE RATING:** See Size Chart

**USABLE CONFIGURATIONS:** X

**GENERAL DESCRIPTION:** The head, sill, and side jambs are extruded PVC. The wall thickness through which the anchor screw penetrates is a minimum of 0.070”.

NO P.E. SEAL REQUIRED  
INSTALLATION SUPPORTED  
BY AAMA TEST REPORTS

| REV. # | REVISIONS:                                                  | REVISED BY: | DATE:    |
|--------|-------------------------------------------------------------|-------------|----------|
| 5      | UPDATED SIZES AND ANCHOR SPACING PER NEW TESTING.           | T.D.D.      | 05/31/11 |
| 6      | ADDED ANCHOR SCREWS THROUGH TIE BAR GUIDES PER NEW TESTING. | T.D.D.      | 08/09/11 |
| 7      | ADDED GLAZING NOTE.                                         | T.D.D.      | 03/04/14 |
| 8      | ADDED MIN. EDGE DIST. NOTES                                 | GJM         | 06/17/15 |
| 9      | CURRENT FBC.                                                | LMH         | 01/10/25 |

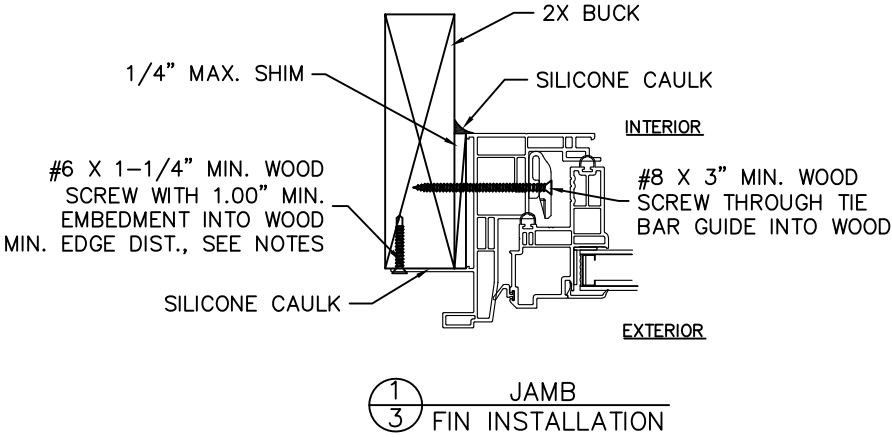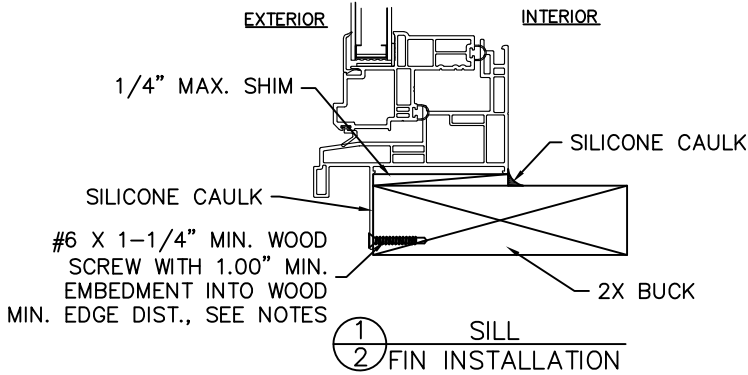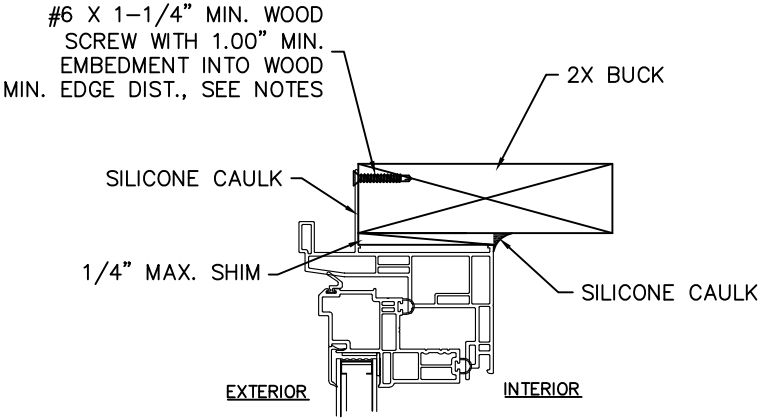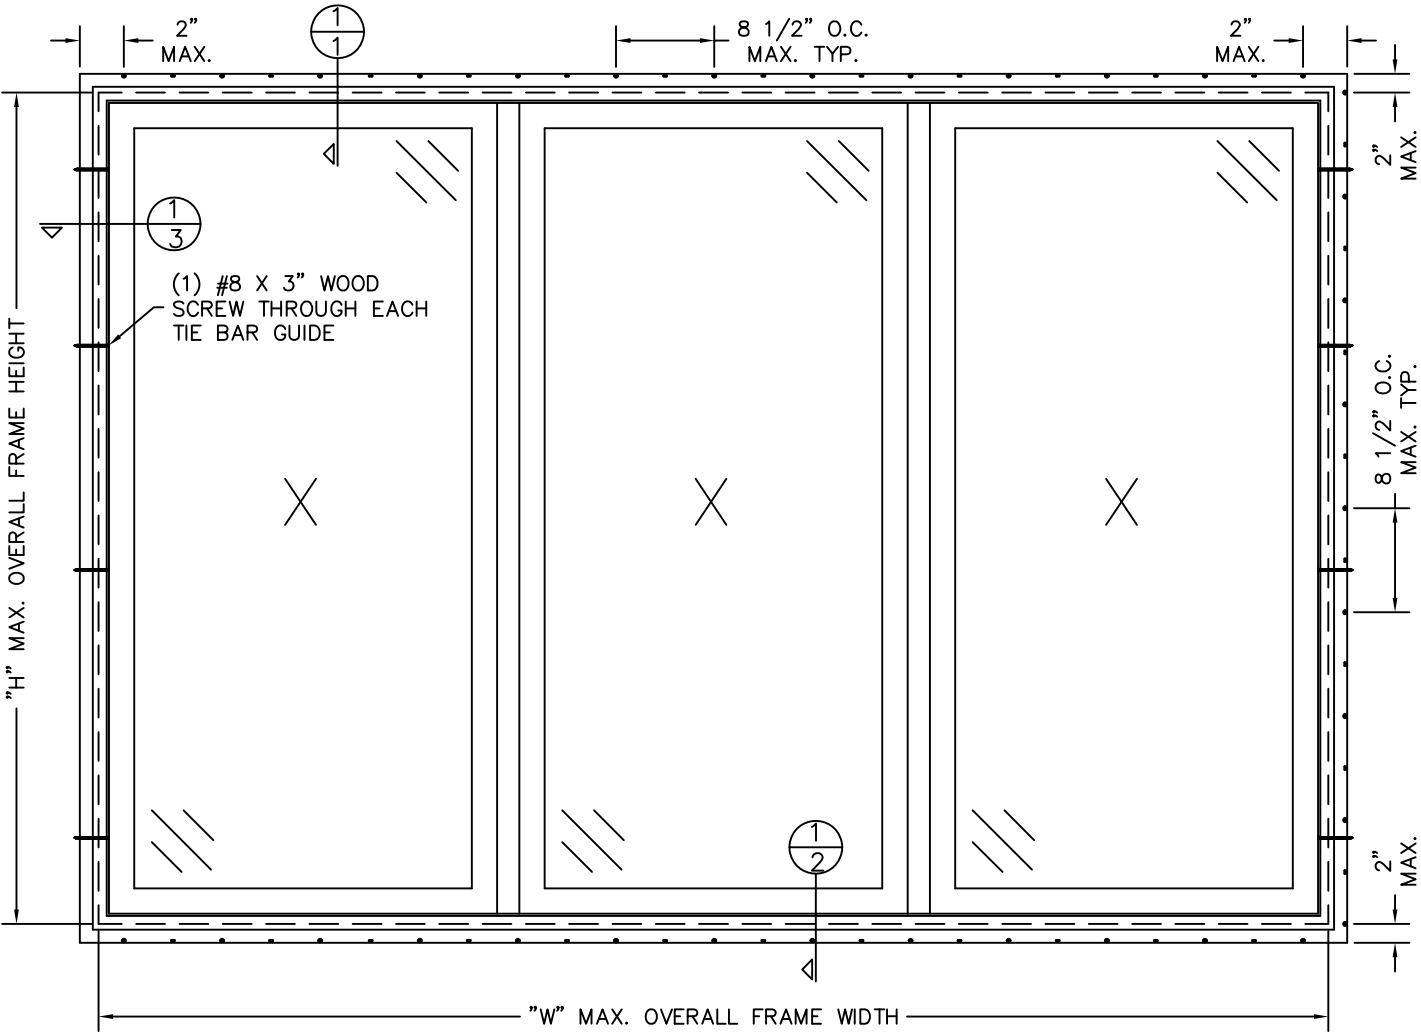

- NOTES:**
- THIS INSTALLATION HAS BEEN EVALUATED FOR USE IN LOCATIONS ADHERING TO THE TEXAS & FLORIDA BUILDING CODES AND WHERE PRESSURE REQUIREMENTS AS DETERMINED BY ASCE 7 MINIMUM DESIGN LOADS FOR BUILDINGS AND OTHER STRUCTURES DO NOT EXCEED THE DESIGN PRESSURE RATINGS HEREIN, FOR USE OUTSIDE THE H.V.H.Z.
  - ALL EXTERIOR PERIMETER SURFACES OF THE WINDOW MUST BE CAULKED. INTERIOR CAULKING IS OPTIONAL UNLESS NOTED OTHERWISE.
  - ANCHORS SHALL BE AS SPECIFIED AND SPACED AS SHOWN. ANCHOR EMBEDMENT TO BASE MATERIAL SHALL BE BEYOND WALL DRESSING OR STUCCO AND INTO WOOD. ANCHORS MUST BE AT LEAST 1/2" FROM THE EDGE OF THE WOOD.
  - THE RESPONSIBILITY FOR SELECTION OF SIMONTON PRODUCTS TO MEET ANY APPLICABLE LOCAL LAWS, BUILDING CODES, ORDINANCES, OR OTHER SAFETY REQUIREMENTS RESTS SOLELY WITH THE ARCHITECT, BUILDING OWNER, OR CONTRACTOR.
  - SHIMS ARE OPTIONAL. MAX. SHIM STACK IS 1/4".
  - WOOD BUCKS (BY OTHERS) MUST BE ENGINEERED AND ANCHORED PROPERLY TO TRANSFER LOADS TO THE STRUCTURE.
  - WHEN USED IN AREAS REQUIRING IMPACT PROTECTION THIS PRODUCT REQUIRES THE USE OF APPROVED IMPACT RESISTANT SHUTTERS OR OTHER EXTERNAL PROTECTION.
  - FLASHING SHOULD BE APPLIED USING THE ASTM E 2112 METHOD APPROPRIATE FOR THE OPENING INTO WHICH THE WINDOW IS BEING INSTALLED.
  - GLAZING SHALL COMPLY WITH ASTM E 1300.
  - INSTALLATION SCREWS MUST BE AT LEAST 1/2" FROM EDGE OF THE WOOD.
  - DESIGNATION "X" IS FOR OPERABLE AND "O" IS FOR FIXED.

| SIZE CHART   |            |           |
|--------------|------------|-----------|
| OVERALL SIZE |            | DP RATING |
| WIDTH "W"    | HEIGHT "H" |           |
| 101"         | 63"        | ±25 PSF   |
| 107"         | 72"        | ±45 PSF   |

| DISCLOSURE STATEMENT   |
|---|
| This document is the property of Simonton Windows, which retains all proprietary and other rights to its subject matter. This document is provided to the recipient on the expressed condition that it is not to be disclosed, reproduced in whole or part, nor used in conjunction with the design, manufacture or repair of goods for anyone other than Simonton Windows without its consent. This restriction does not limit the recipient's rights to utilize information contained in this document which is properly obtained from another source. |
| FILE: FL 107   |

| MATERIAL:         |                 |
|-------------------|-----------------|
| RMS FINISH:       | EXCEPT AS NOTED |
| ALLOY & TEMPER:   |                 |
| WEIGHT:           | VOLUME:         |
| SURFACE AREA:     | PERIMETER:      |
| FINISH TREATMENT: |                 |

| Dimensional Tolerances<br>Unless Otherwise Specified |            |
|------------------------------------------------------|------------|
| Decimals                                             | Angles     |
| .X ± .03                                             | 0° 30 min. |
| .XX ± .01                                            |            |
| .XXX ± .005                                          |            |

|                                              |                              |                  |                     |         |
|----------------------------------------------|------------------------------|------------------|---------------------|---------|
| <br>1 Cochrane Avenue<br>Pennsboro, WV 26415 |                              | SIZE: B          | DRAWING NO.: INO165 | REV.: 9 |
|                                              |                              | DRAWN BY: T.D.D. | DATE: 11/13/07      |         |
|                                              |                              | CHECKED BY:      | DATE:               |         |
| SCALE: FIT                                   | SHEET: 1 of 1                | APPR'VD BY:      | DATE:               |         |
| SERIES:                                      | 42–19 CASEMENT WINDOW TRIPLE |                  |                     |         |
| TITLE:                                       | 2X BUCK INSTALLATION         |                  |                     |         |