



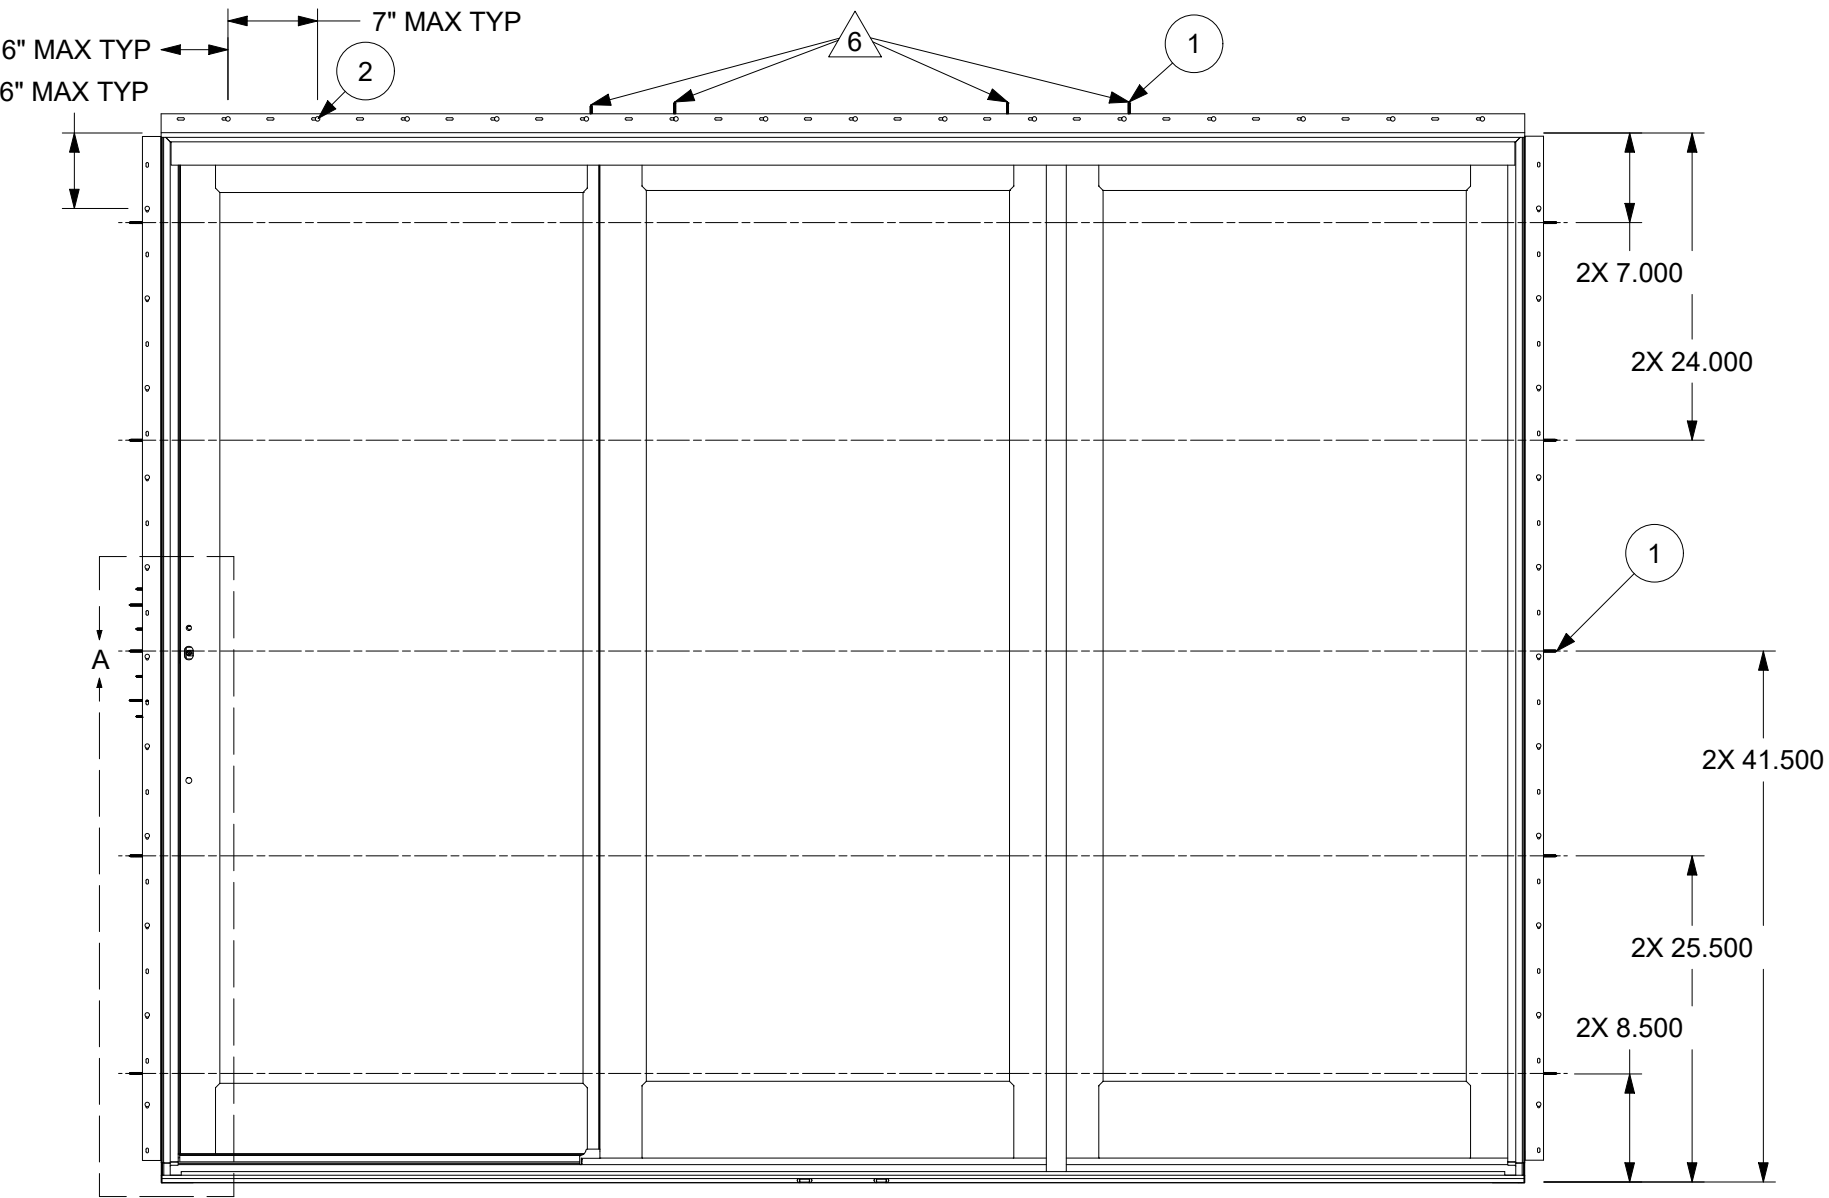

SHEET LEGEND	
Sheet: 1 of 2	PRIMARY
Sheet: 2 of 2	Revision History

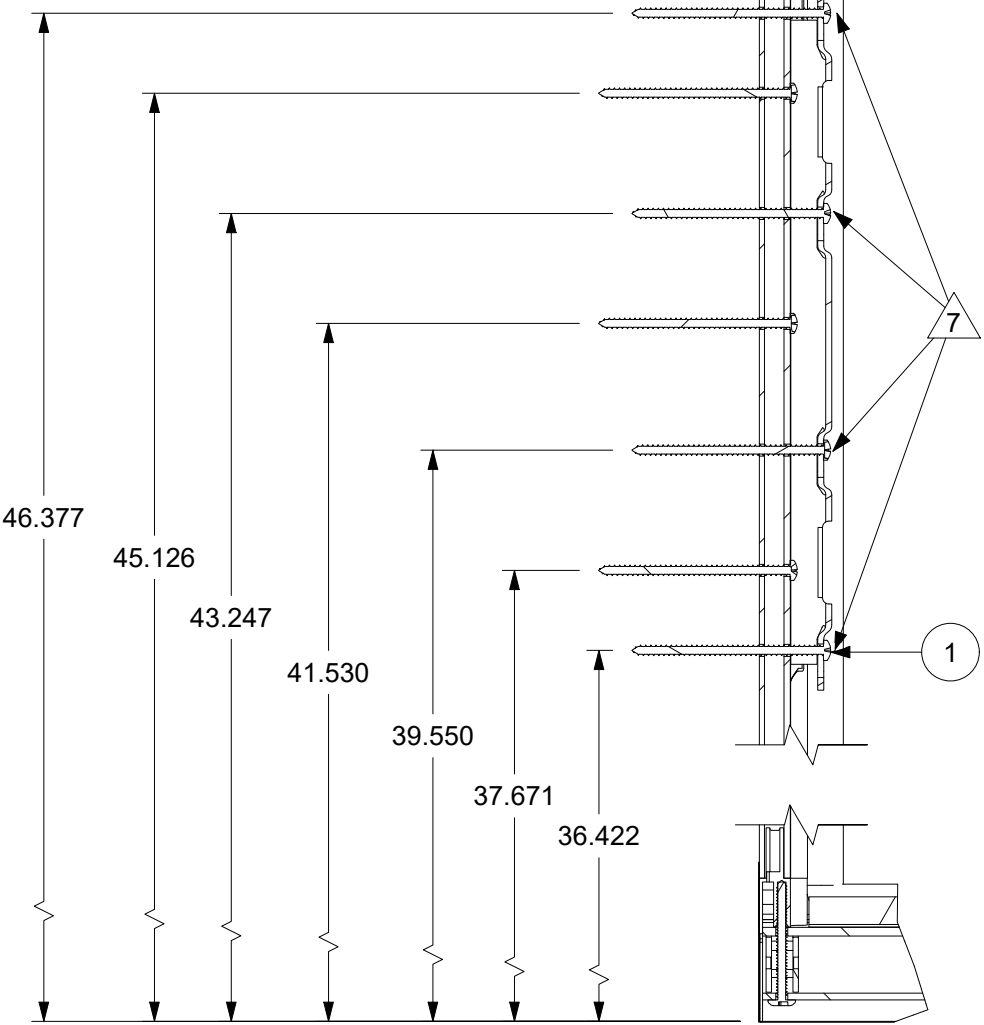

DETAIL A
KEEPER SCREW PLACEMENT
SCALE 1 : 3

CONFIGURATION	MAX. SIZE	MAX PANEL SIZE	DP RATING
ELSPD, NSPD,VSPD 9070 OOX/XOO	106-1/2" X 86"	35 5/8 X 83 5/32	+30/-30
ELSFD, NSFD,VSFD 9070 OOX/XOO	106-1/2" X 86"	35 5/8 X 83 5/32	+40/-40
ELSFD/ELSPD, NSFD/NSPD, VNSFD/VNSPD 9080 OOX/XOO	106-1/2" X 95-1/2"	35 5/8 X 92 23/32	+30/-30
ELSPD, NSPD,VSPD 12070 OOX/XOO	142-1/2" X 86"	47 5/8 X 83 5/32	+25/-25
ELSPD, NSPD,VSPD 12080 OOX/XOO	142-1/2" X 95-1/2"	47 5/8 X 92 21/32	+25/-25
ELSFD, NSFD,VSFD 12080 OOX/XOO	142-1/2" X 95-1/2"	47 5/8 X 92 23/32	+30/-30

NOTES:

1. FOR GENERAL SPECIFICATIONS, REFER TO DOC 00003952
2. FOR INSTALLATION METHODS, REFER TO DOC 00090046
3. FOR MAX SIZE AND PERFORMANCE, REFER TO DOC 00090702
4. ELSFD XOO CN9068 SHOWN
5. JAMB AND HEAD JAMB FASTENER HOLES ARE PRE-DRILLED
6. FOR HEAD JAMB INSTALLATION SCREWS, INSTALL ONE SCREW THROUGH THE STATIONARY PANEL BRACKET. ALSO INSTALL THREE SCREWS THROUGH THE PANEL GUIDE, ONE OF THE SCREWS LOCATED ON EITHER SIDE OF THE STATIONARY MEETING STILES AND THE OTHER SCREW LOCATED IN THE HOLE NEAREST THE STATIONARY INTERLOCK ON THE STATIONARY SIDE
7. FOUR INSTALLATION SCREWS TO BE PLACED THROUGH KEEPER ON OPERATOR JAMB
8. NAILING FIN OPTIONAL FOR ELSPD

2	00098269	2" ROOFING NAIL
1	00003264	#8-18 X 3" TYPE AB, FULL THREAD
ITEM	DWG NO	DESCRIPTION

PARTS LIST

MARVIN  **RESEARCH & DEVELOPMENT**

COLLECTION: ELEVATE, INFINITY, VIVID

DWG TYPE: INSTALLATION
DESCRIPTION: INSTALLATION ELEVATION, THROUGH JAMB WITH NAIL FIN, OOX/XOO
SHEET NAME: PRIMARY (1 OF 2)

CHK: 08/21/2025	CLE	SIZE: B	CLASS: ASSY	DWG NO: 00098270	REV: 9
APP: 08/25/2025	JHS	SCALE: 1:15	DATE: 11/9/2015	DWG BY: PRIGGE, RICHARD	

9	ADDED VIVID USAGE, UPDATED PROPERTIES	27638	09/03/2025	LCE
8.0	ADDED NOTE 9; UPDATED NOTE 4 AND DETAIL A; UPDATED DESCRIPTION; ADDED SIZE CHART; ADDED NOTE 10	27575	8/22/2023	JH
REV	DESCRIPTION / REQUESTOR	ECN NO	DATE	REV BY

REVISION HISTORY

DWG NO: 00098270

REVISION HISTORY - LEGACY				
REV	DESCRIPTION / REQUESTOR	ECN NO	DATE	REV BY
8.0	ADDED NOTE 9; UPDATED NOTE 4 AND DETAIL A; UPDATED DESCRIPTION; ADDED SIZE CHART; ADDED NOTE 10	27575	8/22/2023	JH
9	ADDED VIVID USAGE, UPDATED PROPERTIES			LCE

NOTICE - CONFIDENTIAL INFORMATION

The information in this document is privileged and strictly confidential. The information contained herein shall be used only by Marvin employees and by those agents or suppliers granted official written permission. If the reader of this document is not the intended recipient, or the employee or agent of the intended recipient, please delete this document from all data storage devices, and destroy all hard copies. Any unauthorized dissemination, distribution, copying or other use of the information contained in this document is strictly prohibited.