


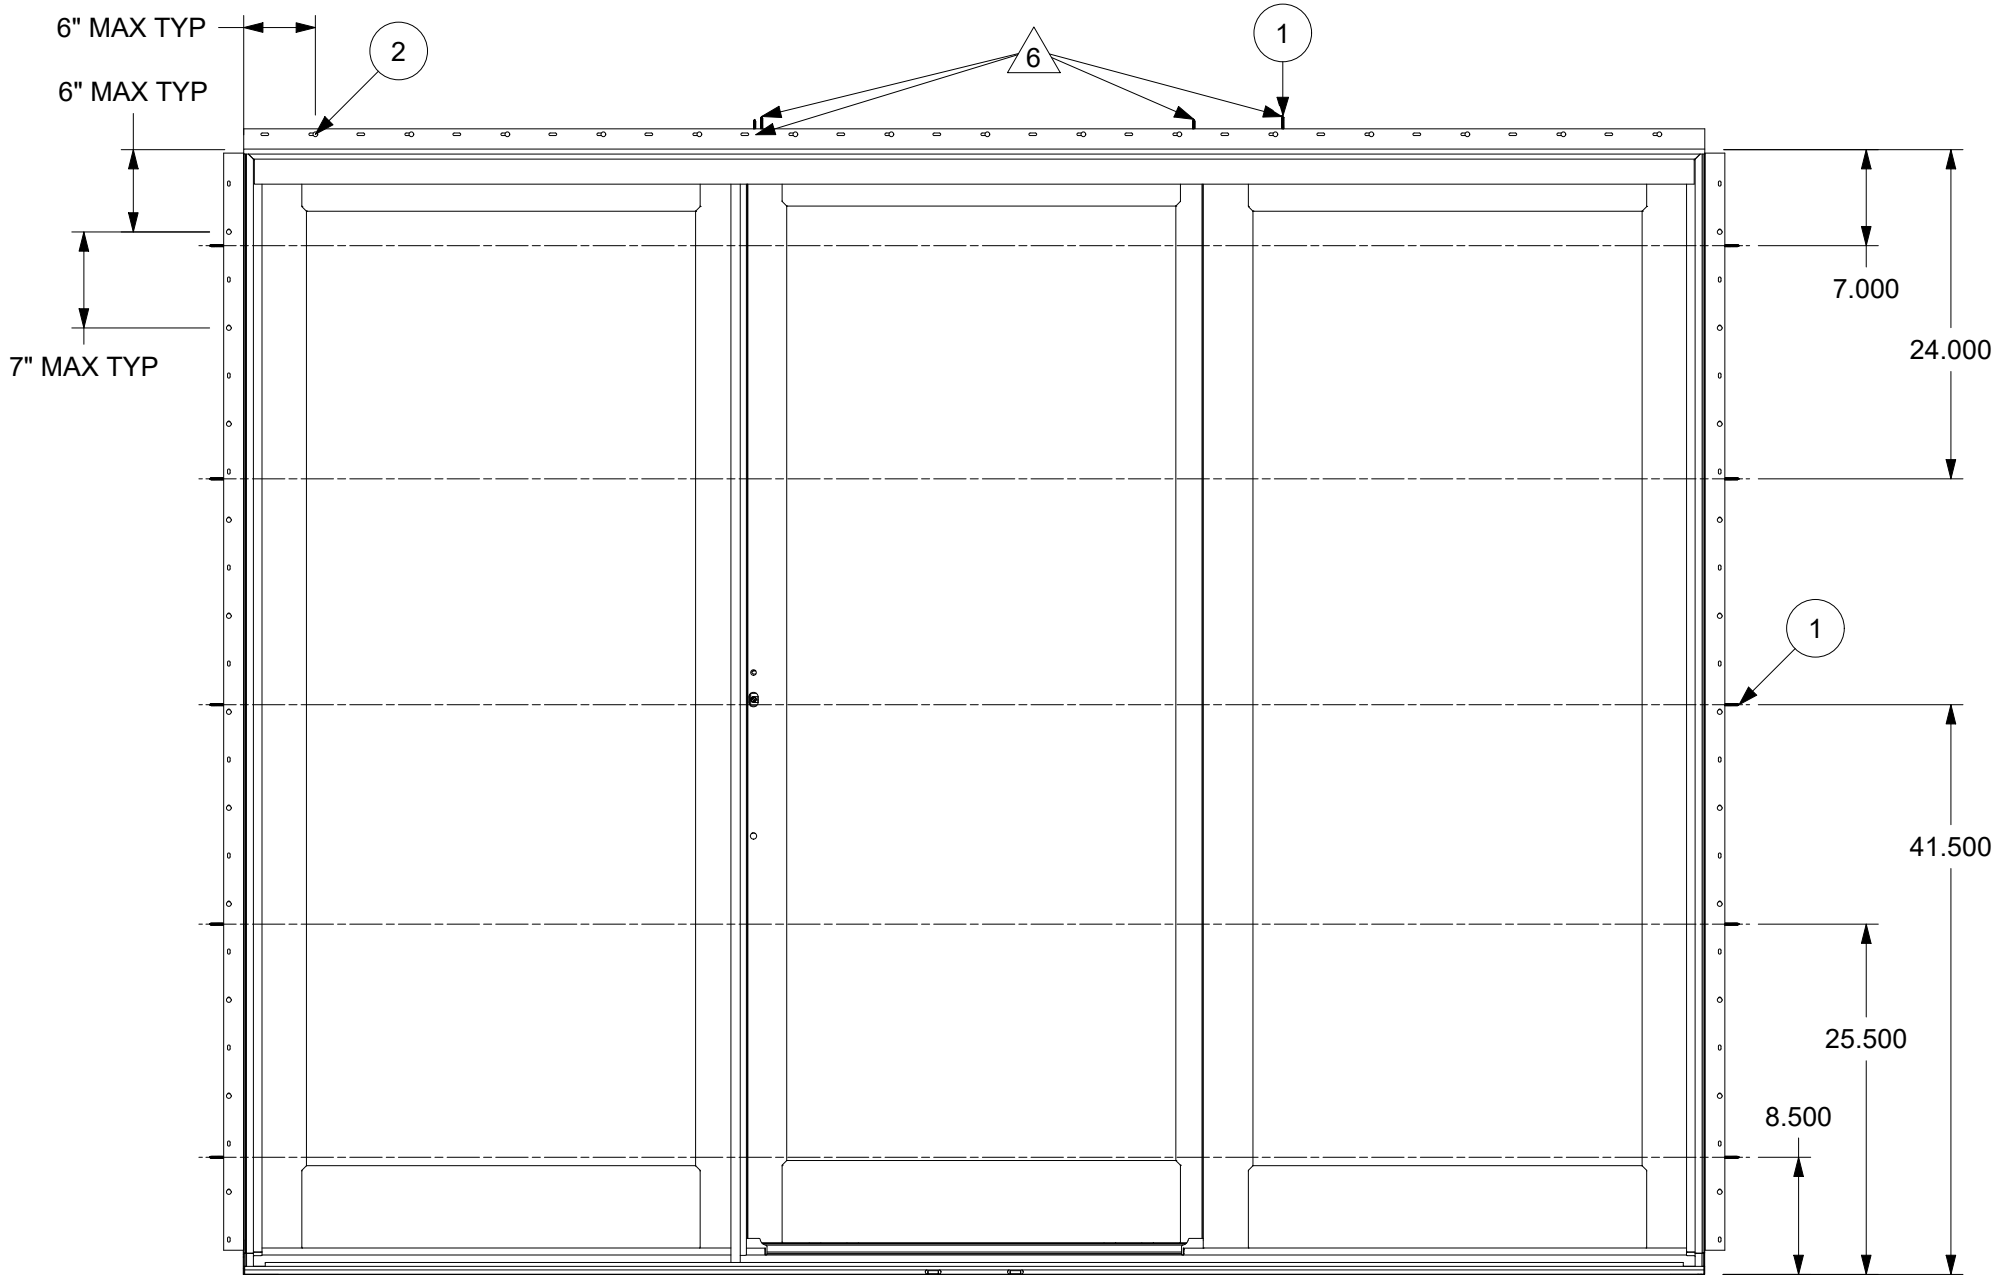

- NOTES:**
- 1. FOR GENERAL SPECIFICATIONS, REFER TO DOC 00003952
 - 2. FOR INSTALLATION METHODS, REFER TO DOC 00090046
 - 3. FOR MAX SIZE AND PERFORMANCE, REFER TO DOC 00090702
 - 4. ELSFD OXO-R SHOWN
 - 5. JAMB AND HEAD JAMB FASTENER HOLES ARE PRE-DRILLED
 - 6. FOR HEAD JAMB INSTALLATION SCREWS, INSTALL ONE SCREW THROUGH EACH OF THE STATIONARY PANEL BRACKETS. INSTALL TWO SCREWS THROUGH THE PANEL GUIDE, ONE OF THE SCREWS IS LOCATED IN THE HOLE NEAREST THE LOCKING ASTRAGAL ON THE OPERATOR SIDE AND THE OTHER SCREW IS LOCATED IN THE HOLE NEAREST THE STATIONARY INTERLOCK ON THE STATIONARY SIDE

CONFIGURATION	MAX. SIZE	MAX PANEL SIZE	DP RATING
9070 OXO	106-1/2" X 86"	35 5/8 X 83 5/32	+40/-40
9080 OXO	106-1/2" X 95-1/2"	35 5/8 X 92 21/32	+30/-30
12080 OXO	142-1/2" X 95-1/2"	47 5/8 X 92 21/32	+30/-30

2	NA	2" ROOFING NAIL		
1	00003264	#8-18 X 3" TYPE AB, FULL THREAD		
ITEM	DWG NO	DESCRIPTION		
PARTS LIST				
MARVIN[®]RESEARCH & DEVELOPMENT				
COLLECTION: ELEVATE, INFINITY, VIVID				
DWG TYPE: INSTALLATION				
DESCRIPTION: INSTALLATION ELEVATION, NAIL FIN AND THROUGH JAMB, OXO				
CHK:	CLE	SIZE:	CLASS:	DWG NO:
08/21/2025		B	ASSY	00098271
APP:	JHS	SCALE:	DATE:	DWG BY:
08/25/2025		1:14	11/9/2015	PRIGGE, RICHARD
				SHEET:
				1 OF 2

9	ADDED VIVID USAGE, UPDATED PROPERTIES	27575	8/22/2023	LCE
8.0	ADDED NOTE 8; UPDATED DESCRIPTION; ADDED SIZE CHART	27575	8/22/2023	JH
REV	DESCRIPTION / REQUESTOR	ECN NO	DATE	REV BY

CATEGORY:
SLIDING FRENCH DOOR, SLIDING PATIO DOORS

UNIT TYPE:
ELSFD, ELSPD, NSFD, NSPD, VNSFD, VNSPD

REVISION HISTORY

DWG NO: 00098271

NOTICE - CONFIDENTIAL INFORMATION

The information in this document is privileged and strictly confidential. The information contained herein shall be used only by Marvin employees and by those agents or suppliers granted official written permission. If the reader of this document is not the intended recipient, or the employee or agent of the intended recipient, please delete this document from all data storage devices, and destroy all hard copies. Any unauthorized dissemination, distribution, copying or other use of the information contained in this document is strictly prohibited.