


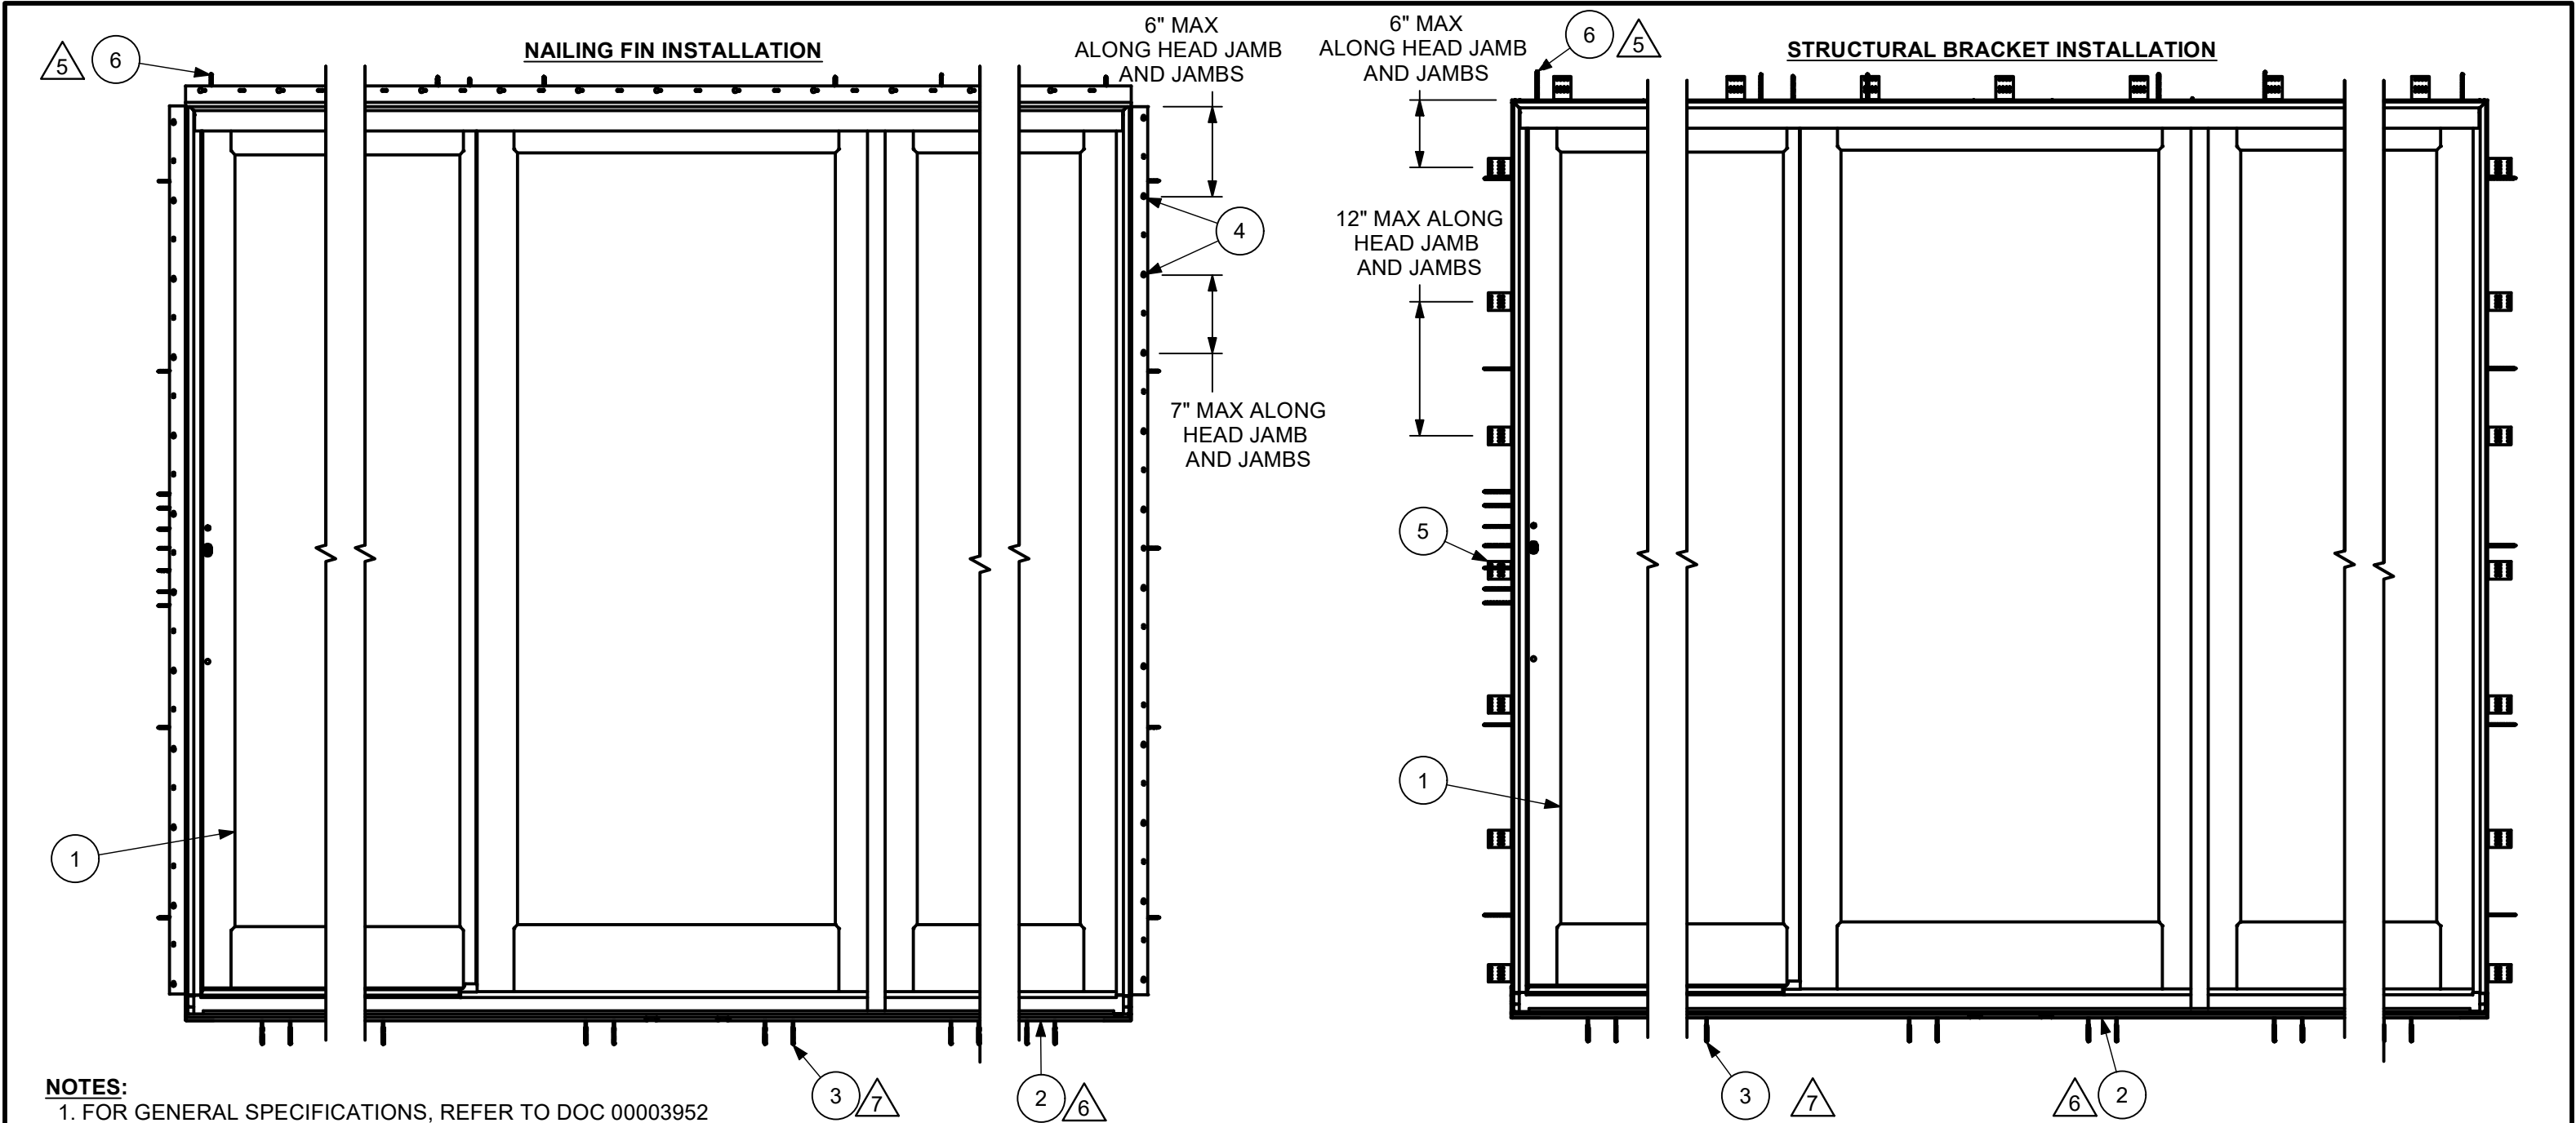

- NOTES:**
- 1. FOR GENERAL SPECIFICATIONS, REFER TO DOC 00003952
 - 2. FOR INSTALLATION METHODS, REFER TO DOC 00098756
 - 3. FOR MAX SIZE AND PERFORMANCE, REFER TO DOC 00090702
 - 4. JAMB AND HEAD JAMB FASTENER HOLES ARE PRE-DRILLED
 - 5. FOR HEAD JAMB INSTALLATION SCREWS, INSTALL ONE INSTALLATION SCREW THROUGH EACH STATIONARY PANEL BRACKET AND THROUGH THE PANEL GUIDE IN THE HOLES NEAREST THE MEETING STILES AND IN THE HOLE NEAREST JAMBS
 - 6. INSTALL ONE SILL INSTALLATION BRACKET 6" OFF EACH END OF SILL AND TWO PAIRS CENTERED ON THE MEETING STILES 12" APART
 - 7. SILL SCREWS ARE PLACED THROUGH THE SILL BRACKETS IN THE TWO OUTER HOLES
 - 8. FLORIDA PRODUCT APPROVAL: ELSFD OOX/XOO HP - FL 10956
 - 9. GLASS COMPLIES WITH ASTM E1300

CATEGORY:
SLIDING FRENCH DOOR
UNIT TYPE:
ELSFD HP

CONFIGURATION	MAX. SIZE	DP RATING
9080 OOX/XOO HP	106-1/2" X 95-1/2"	+50/-50

6	00003264	#8-18 X 3" TYPE AB, FULL THREAD
5	00003778	STRUCTURAL BRACKET 6" & 10"
4	NA	2" ROOFING NAIL
3	00064718	#10 X 2-3/4", FH, 2/3, MAS
2	00083201	BRACKET, SILL, INSTALLATION, HP/IZ3
1	00095976	UNIT, PANEL INSTALLATION, OOX/XOO, OPER.
ITEM	DWG NO	DESCRIPTION

PARTS LIST

MARVIN

COLLECTION: ELEVATE

DWG TYPE: INSTALLATION
DESCRIPTION: INSTALLATION ELEVATIONS, HP OOX/XOO

CHK:

SIZE: B

CLASS: ASSY

DWG NO: 00098759

APP:

SCALE: 1 : 14

DATE: 12/15/2015

DWG BY: NARVESEN, ANDREW

SHEET: 1 OF 2