



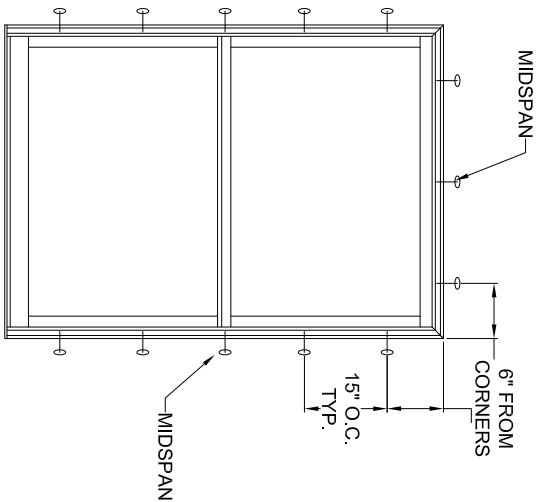


TYPICAL ELEVATION WITH FASTENER SPACING

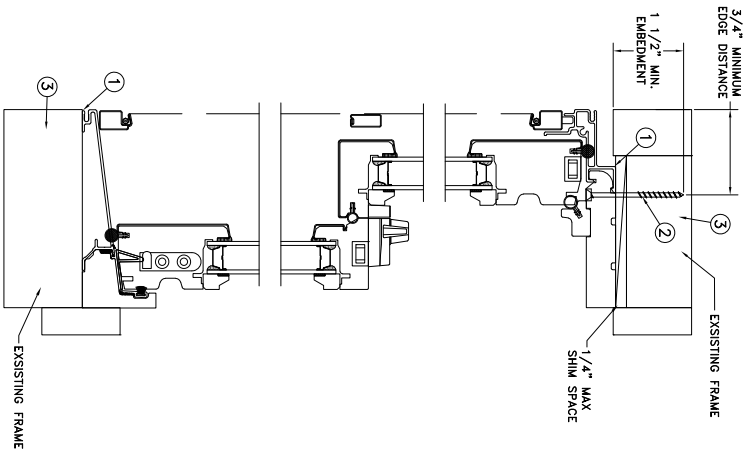

FRAME HEAD/SILL SECTION (TYP)
VERTICAL SECTION

NOTE: Caulk between Glazing & Existing Frame

THROUGH FRAME
INSTALLATION

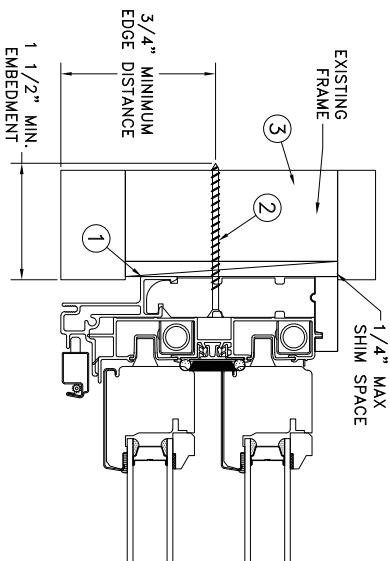

FRAME JAMB SECTION (TYP)
HORIZONTAL SECTION

NOTE: Caulk between Glazing & Existing Frame

Max Frame	DP	IMPACT
45 x 63	+50/-55	NO

Installation Notes:

1. Seal flange/frame to substrate. Sill shall be set on a continuous serpentine bead of structural grade silicone caulk (typ.)
2. Use #8 PH or greater fastener through the pre-drilled holes in the frame with sufficient length to penetrate a minimum of 1 1/2" into the wood framing. For 2x wood frame substrate (min. S.G. = 0.42)
3. Host structure (wood buck, masonry, steel) to be designed and anchored to properly transfer all loads to the structure. The host structure is the responsibility of the architect or engineer of record for the project of installation.

General Notes:

1. The product shown herein is designed, tested and manufactured to comply with the wind load criteria of the adopted International Building Code (IBC), the International Residential Code (IRC), the Florida Building Code (FBC) and the industry requirement for the stated conditions.
2. All glazing shall conform to ASTM E1300.
3. At minimum, glazing shall be single strength annealed insulating glass.
4. Use structural or composite shims where required.

This schedule addresses only the fasteners required to anchor the unit to achieve the rated design pressure and impact performance (where applicable) up to the size limitations noted. It is not intended as a guide to the installation process and does not address the sealing consideration that may arise in different wall conditions. For the complete installation procedure, see the instructions packaged with the unit or go to www.jeld-wen.com

DISCLAIMER:

This drawing and its contents are confidential and are not to be reproduced or copied in whole or in part or used or disclosed to others except as authorized by JELD-WEN Inc.

DATE: 05/08/2018		3737 LAKEPORT BLVD. JELD-WEN KLAMATH FALLS OR, 97601 PHONE: (800) 535-3936	
DRAWN BY: J.HAWKINS	SCALE: NTS		
CHECKED BY: C.ABBOTT	W-2500 Clad Pocket Double Hung Window		
APPROVED BY: D.STOKES			
PART/PROJECT No.: D015051			
IDENTIFIER No. --	CAD DWG. No.: W2500CLPKTDH.Cert	REV.: A	SHEET