



c:\users\lucianosanchez\building drops, inc\building drops\projects\2026 code change projects\caoba doors\cc-26-0457 2 - 2026 code change - 1711\dwgs\111217-r8\cab034_alumn_glaed doors.dwg
7/28/2026 3:23 PM

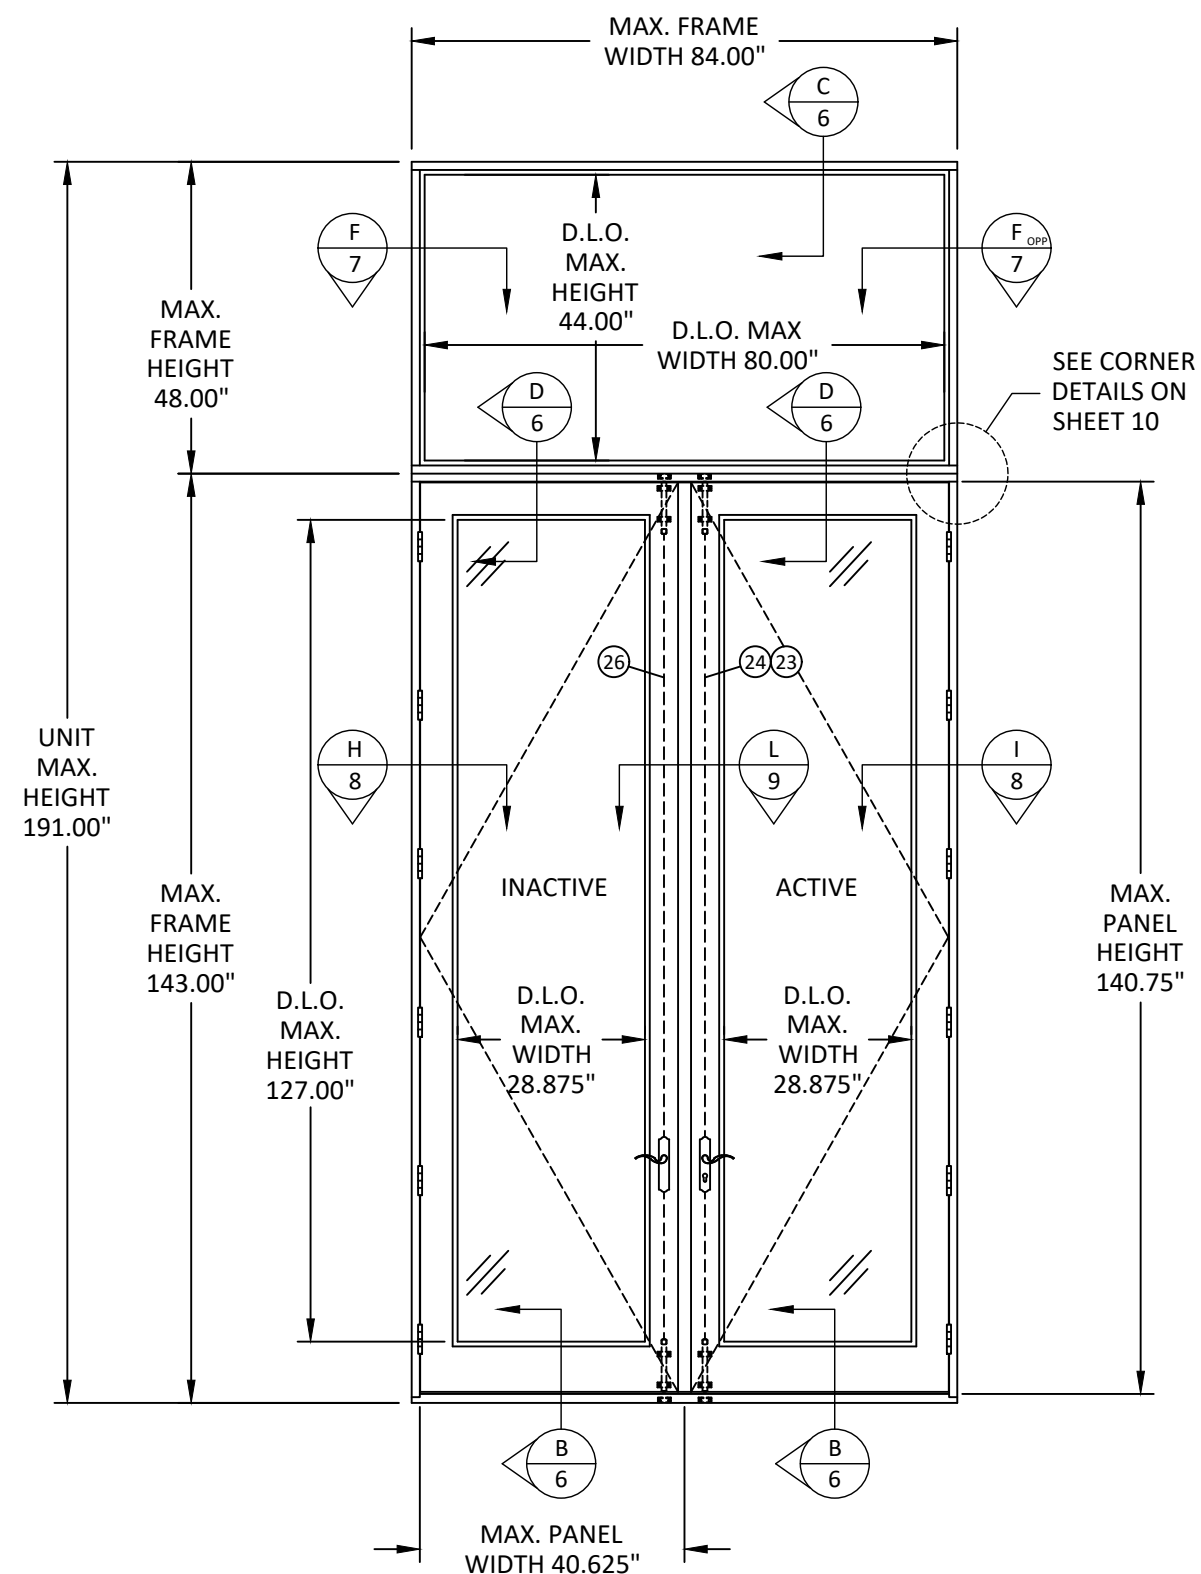

EXTERIOR ELEVATION
(OUTSWING DOORS)

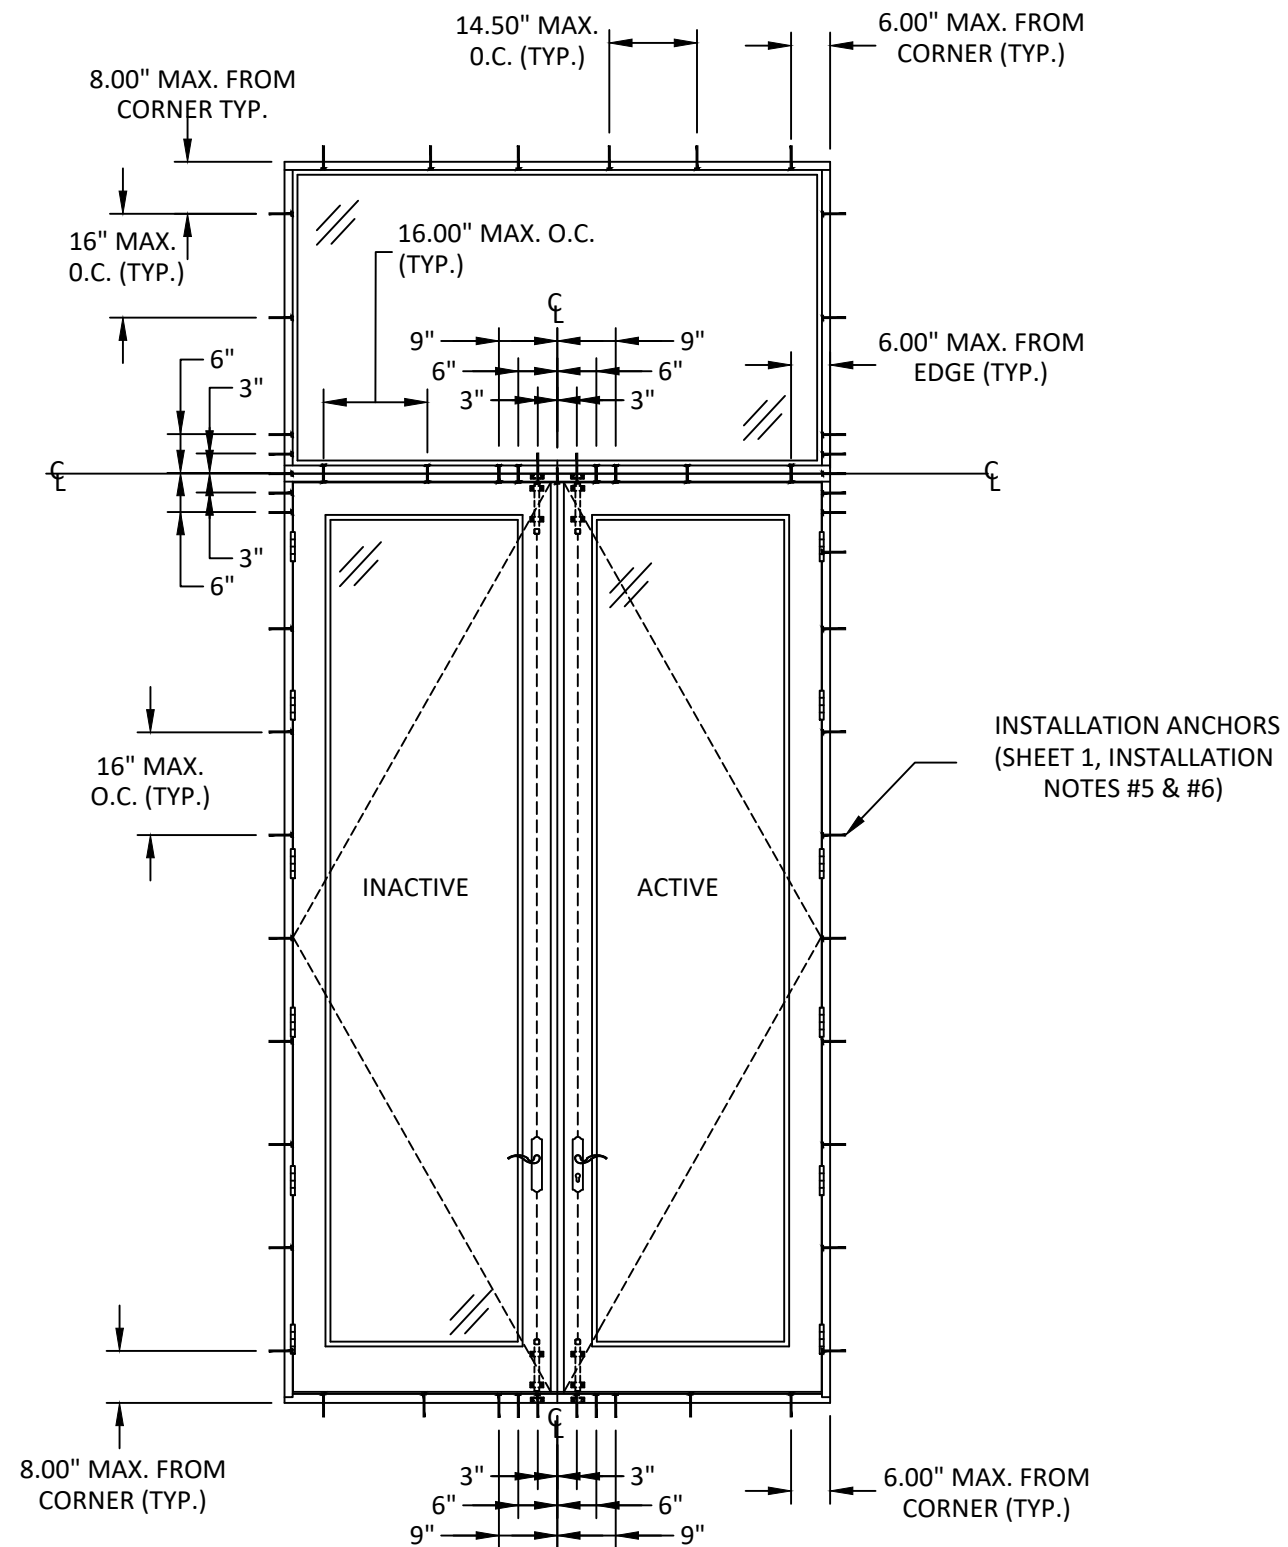

ANCHOR LAYOUT



4918 CEDAR AVENUE
PHILADELPHIA, PA 19143

PH: (215) 525-5048 FX: (215) 747-8908

TITLE:
OUTSWING ALUMINUM CLAD
GLAZED DOORS (HVHZ) (IMPACT)

ELEVATION AND ANCHOR LAYOUT (1)

PREPARED BY:

BUILDING DROPS, INC.

1900 NE MIAMI COURT, STE. 2-15

MIAMI, FL 33132

PH: (954) 399-8478


FAX: (954) 744-4738

WEB: www.buildingdrops.com




REMARKS	BY	DATE
2026 FBC UPDATE	LS	07/26

THE INSTALLATION DETAILS DESCRIBED HEREIN ARE GENERIC AND MAY NOT REFLECT ACTUAL CONDITIONS FOR A SPECIFIC SITE. IF SITE CONDITIONS CAUSE INSTALLATION TO DEVIATE FROM THE REQUIREMENTS DETAILED HEREIN, A LICENSED ENGINEER OR ARCHITECT SHALL PREPARE SITE SPECIFIC DOCUMENTS FOR USE WITH THIS DOCUMENT.

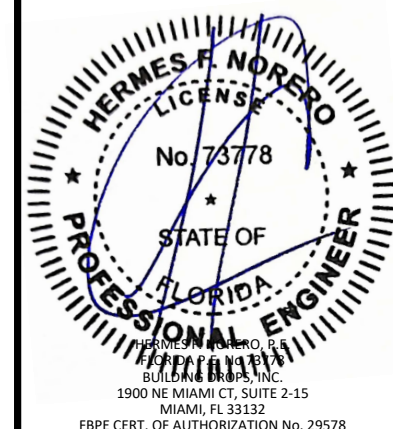


FL #:	FL11217
DATE:	10.28.20
DWG. BY:	ER
CHK. BY:	HFN
SCALE:	NTS
DWG. #:	CAB034
SHEET:	2
REV.	A

c:\users\lucianosanchez\building drops, inc\building drops\landing - documents\common\projects\2026 code change projects\caoba doors\2026 code change projects\caoba doors\cab034.alumn. glazed doors.dwg 7/28/2026 3:23 PM

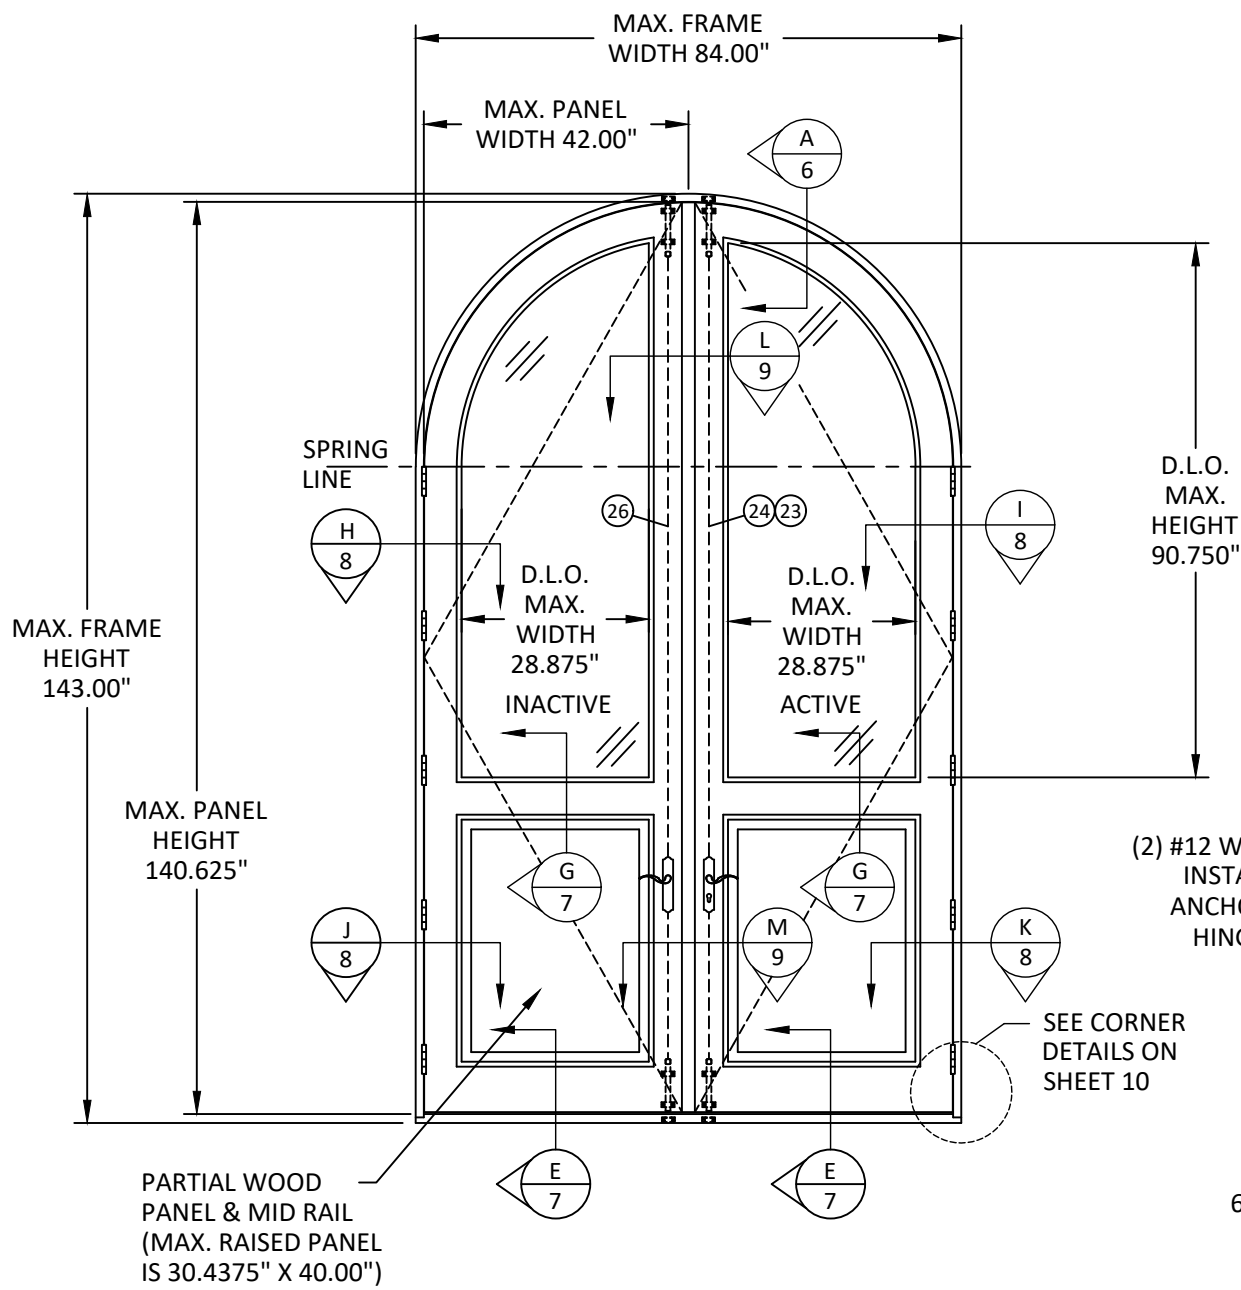

EXTERIOR ELEVATION
(OUTSWING ARCH DOORS)

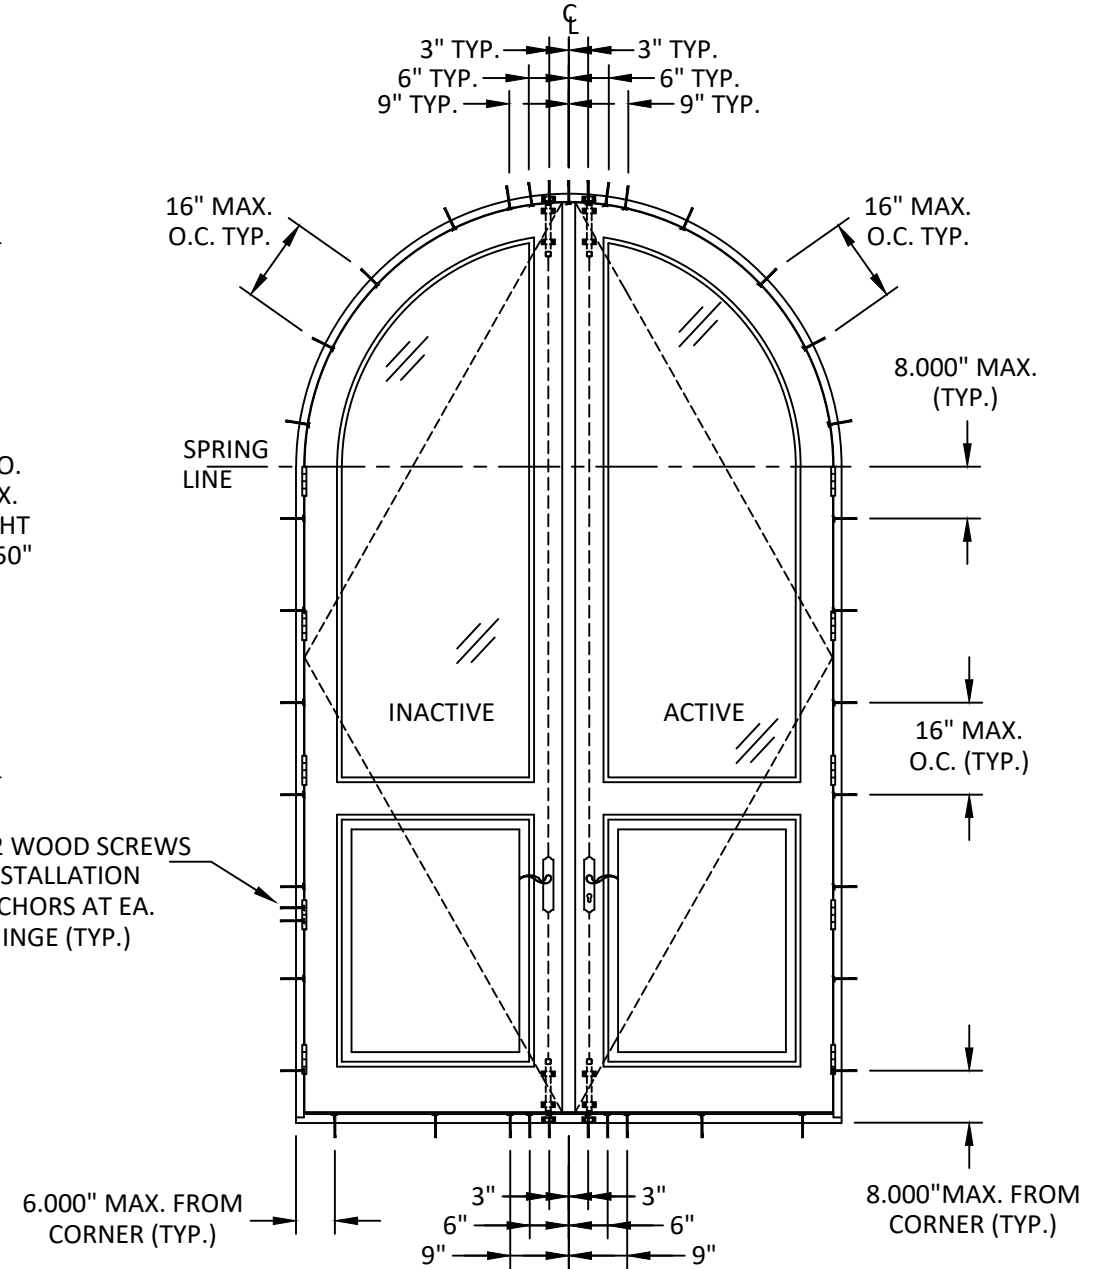

ANCHOR LAYOUT



4918 CEDAR AVENUE
PHILADELPHIA, PA 19143

PH: (215) 525-5048 FX: (215) 747-8908

TITLE:
OUTSWING ALUMINUM CLAD
GLAZED DOORS (HVHZ) (IMPACT)


ELEVATION AND ANCHOR LAYOUT (2)

PREPARED BY:
BUILDING DROPS, INC.
1900 NE MIAMI COURT, STE. 2-15
MIAMI, FL 33132
PH: (954) 399-8478
FAX: (954) 744-4738
WEB: www.buildingdrops.com




REMARKS	BY	DATE
2026 FBC UPDATE	LS	07/26

THE INSTALLATION DETAILS DESCRIBED HERE IN ARE GENERIC AND MAY NOT REFLECT ACTUAL CONDITIONS FOR A SPECIFIC SITE. IF SITE CONDITIONS CAUSE INSTALLATION TO DEVIATE FROM THE REQUIREMENTS DETAILED HEREIN, A LICENSED ENGINEER OR ARCHITECT SHALL PREPARE SITE SPECIFIC DOCUMENTS FOR USE WITH THIS DOCUMENT.

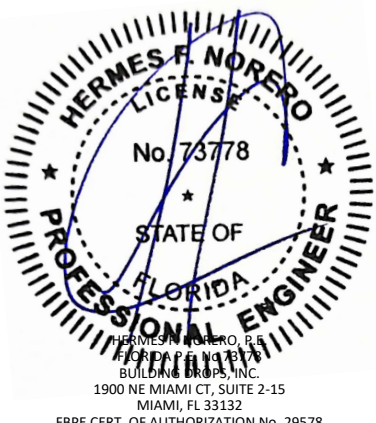


FL #:	FL11217
DATE:	10.28.20
DWG. BY:	ER
CHK. BY:	HFN
SCALE:	NTS
DWG. #:	CAB034
SHEET:	3
REV.	A

c:\users\lucianosanchez\building drops, inc\building drops\2026 code change projects\caoba doors\111217-8\cab034_alumn_glaed doors.dwg 7/28/2026 3:23 PM

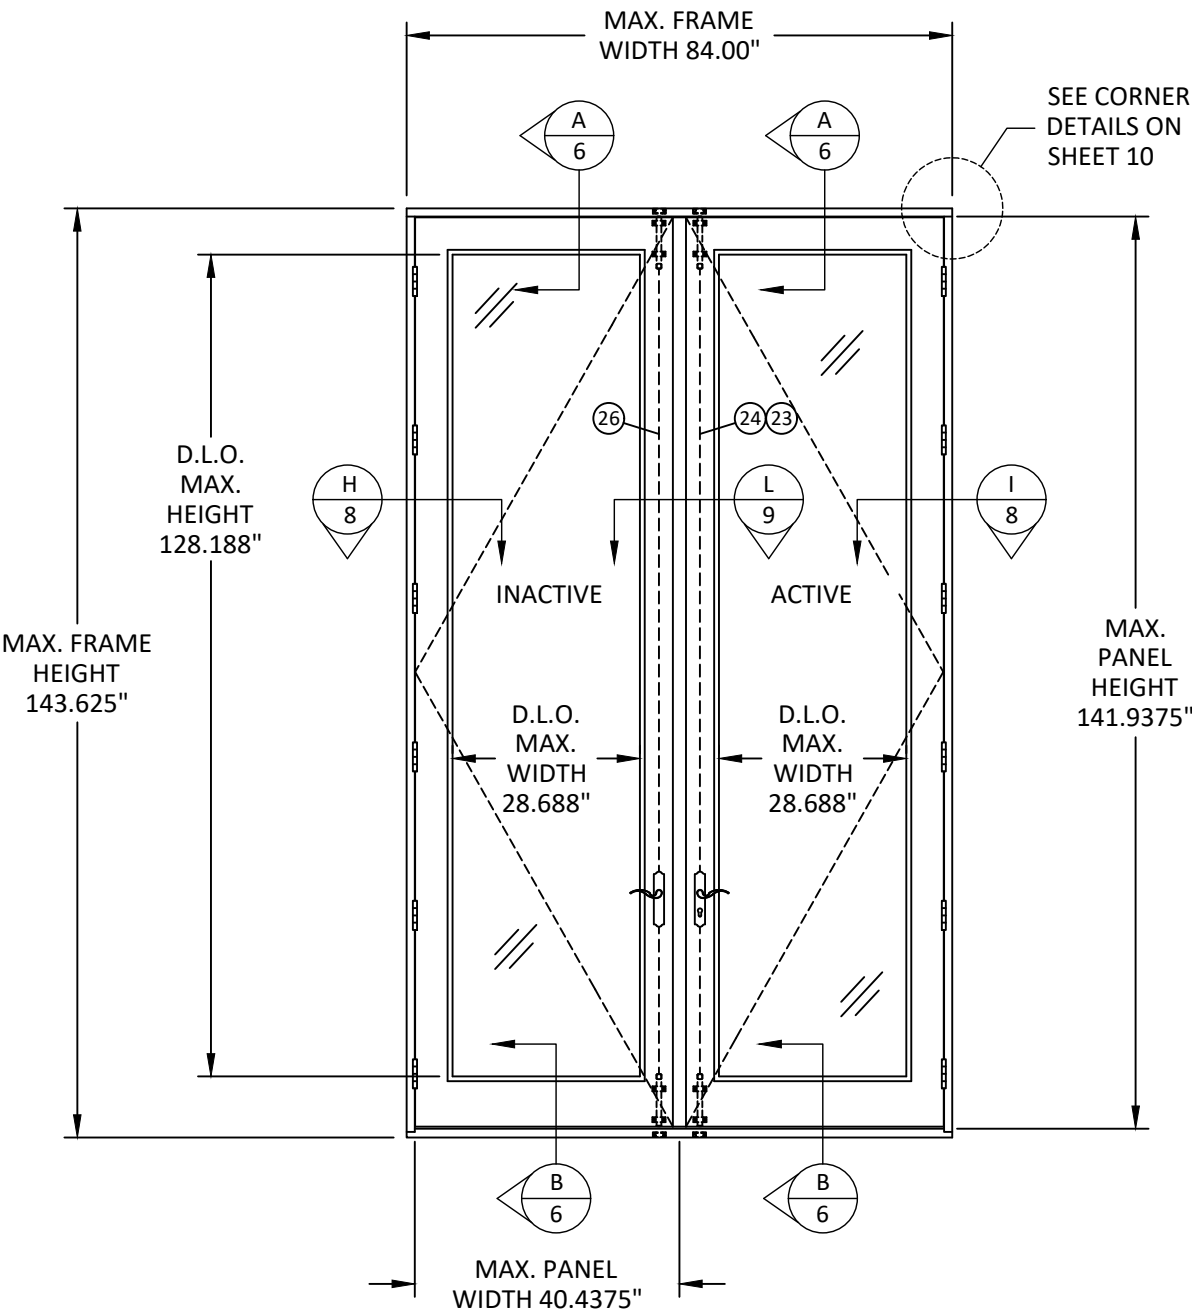

EXTERIOR ELEVATION
(OUTSWING DOORS)

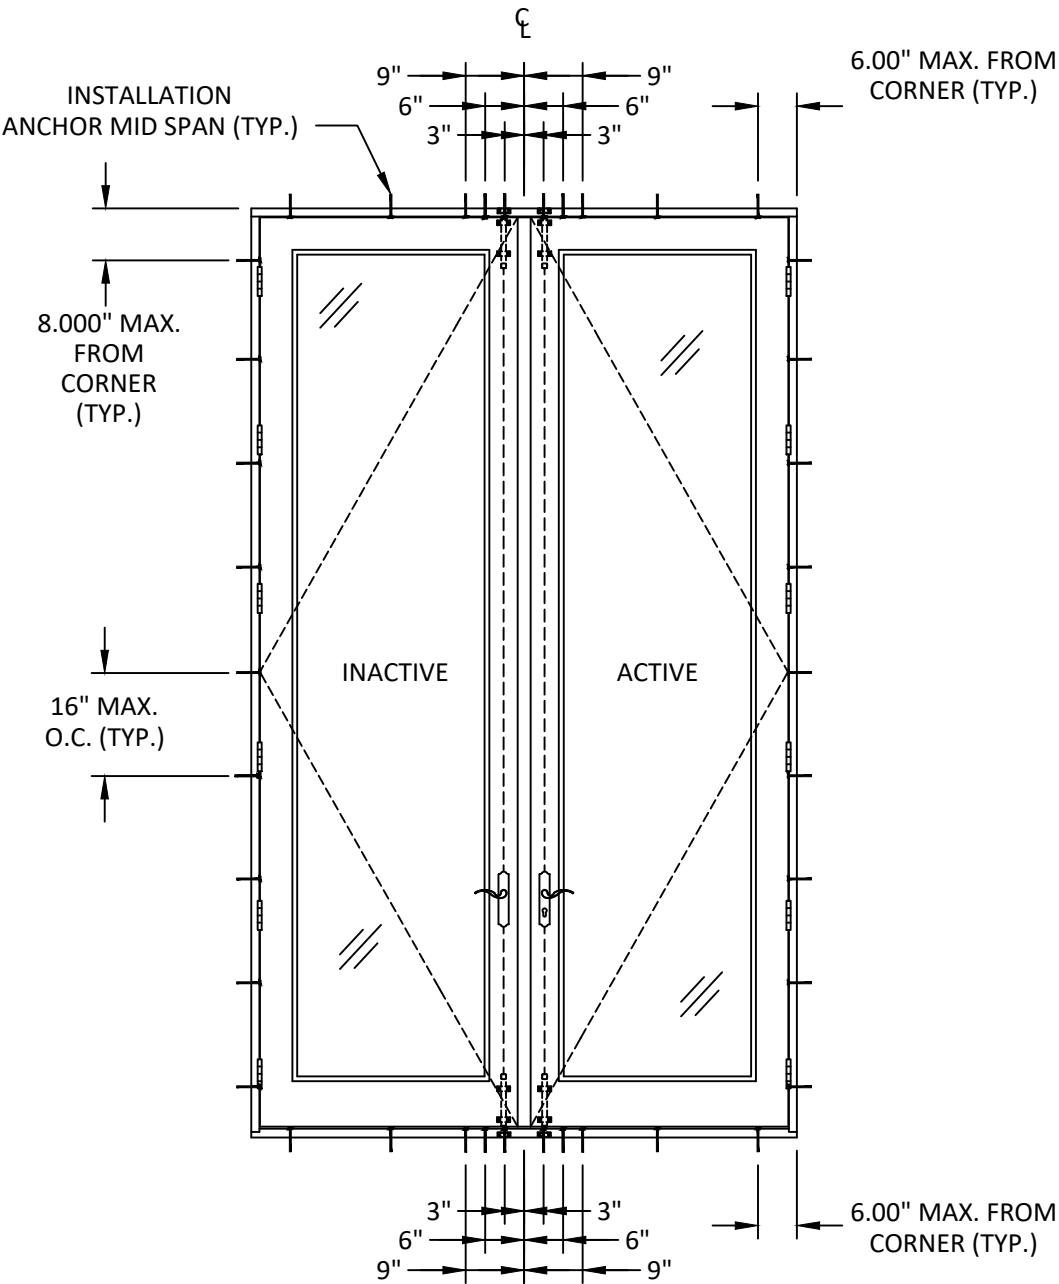

ANCHOR LAYOUT



4918 CEDAR AVENUE
PHILADELPHIA, PA 19143

PH: (215) 525-5048 FX: (215) 747-8908

TITLE:
OUTSWING ALUMINUM CLAD
GLAZED DOORS (HVHZ) (IMPACT)

ELEVATION AND ANCHOR LAYOUT (3)

PREPARED BY:

BUILDING DROPS, INC.

1900 NE MIAMI COURT, STE. 2-15

MIAMI, FL 33132

PH: (954) 399-8478


FAX: (954) 744-4738

WEB: www.buildingdrops.com



REMARKS	BY	DATE
2026 FBC UPDATE	LS	07/26

THE INSTALLATION DETAILS DESCRIBED HEREIN ARE GENERIC AND MAY NOT REFLECT ACTUAL CONDITIONS FOR A SPECIFIC SITE. IF SITE CONDITIONS CAUSE INSTALLATION TO DEVIATE FROM THE REQUIREMENTS DETAILED HEREIN, A LICENSED ENGINEER OR ARCHITECT SHALL PREPARE SITE SPECIFIC DOCUMENTS FOR USE WITH THIS DOCUMENT.

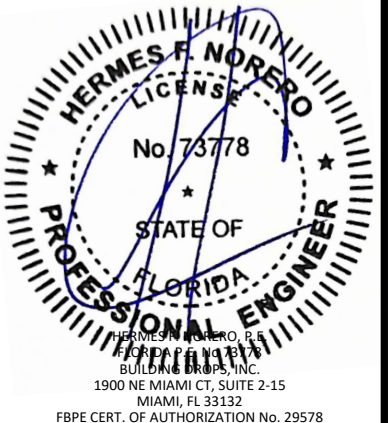

FL #:	FL11217
DATE:	10.28.20
DWG. BY:	ER
CHK. BY:	HFN
SCALE:	NTS
DWG. #:	CAB034
SHEET:	4
REV.	A

PH: (215) 525-5048 FX: (215) 747-8908

TITLE: OUTSWING ALUMINUM CLAD
GLAZED DOORS (HVVHZ) (IMPACT)

ELEVATION AND ANCHOR LAYOUT (4)

PREPARED BY:

BUILDING DROPS, INC.
900 NE MIAMI COURT, STE. 2-15


MIAMI, FL 33132
PH: (954)399-8478
FAX: (954)744 4738

WEB: www.buildingdrops.com



REMARKS	BY	DATE
2026 FBC UPDATE	LS	07/26/2025

THE INSTALLATION DETAILS DESCRIBED HEREIN ARE GENERAL IN NATURE AND MAY NOT REFLECT ACTUAL CONDITIONS FOR A SPECIFIC SITE. IF SITE CONDITIONS CAUSE INSTALLATION TO DEVIATE FROM THE REQUIREMENTS DETAILED HEREIN, A LICENSED ENGINEER OR ARCHITECT SHALL PREPARE SITE SPECIFIC DOCUMENTS FOR USE WITH THIS DOCUMENT.

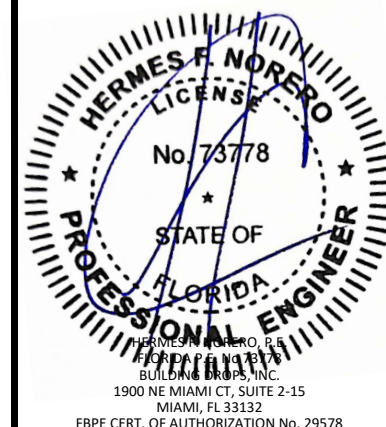

FL #:

FL11217

DATE: 10.28.20

DWG. BY:
ER

CHK. BY:
HFN

SCALE: NTS

DWG. #: CAB034


SHEET:

REV

5


A

OF 12

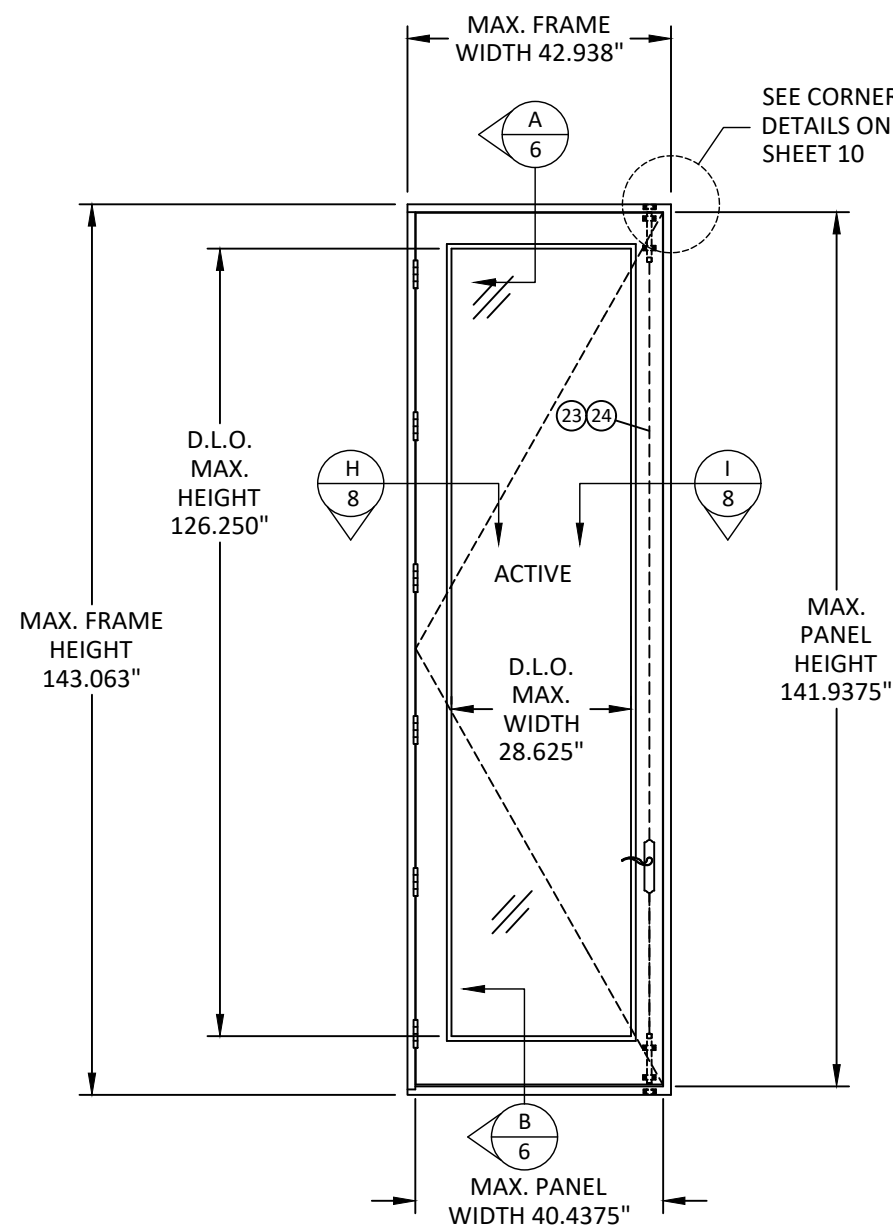




EXTERIOR ELEVATION

(OUTSWING DOORS)

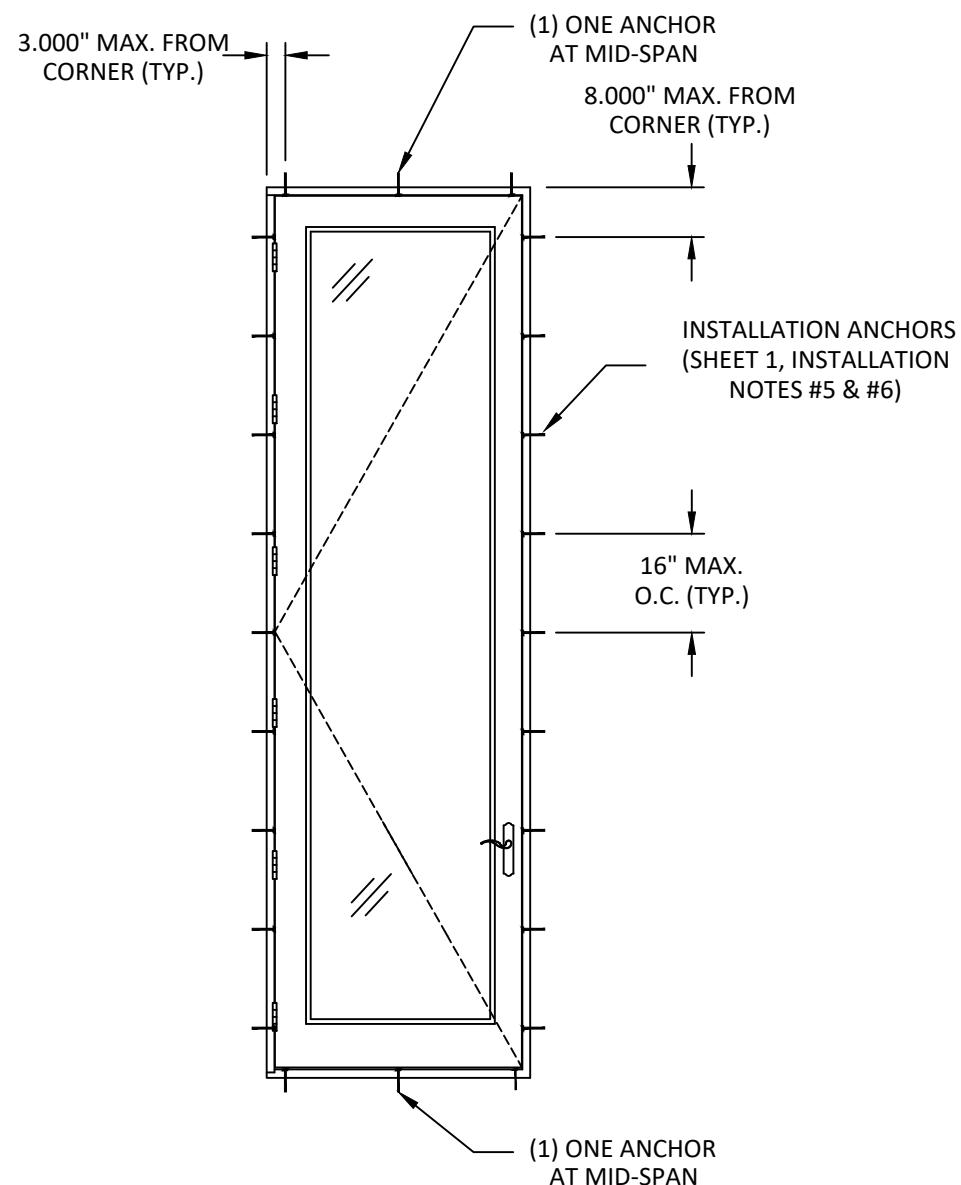

ANCHOR LAYOUT

c:\users\lucianosanchez\building drops, inc\building drops\landing - documents\common\projects\2026 code change projects\caoba doors\c26-0457 2 - 2026 code change - 1711\dwgs\111217-r8\cab034 alum. glazed doors.dwg 7/28/2026 3:23 PM

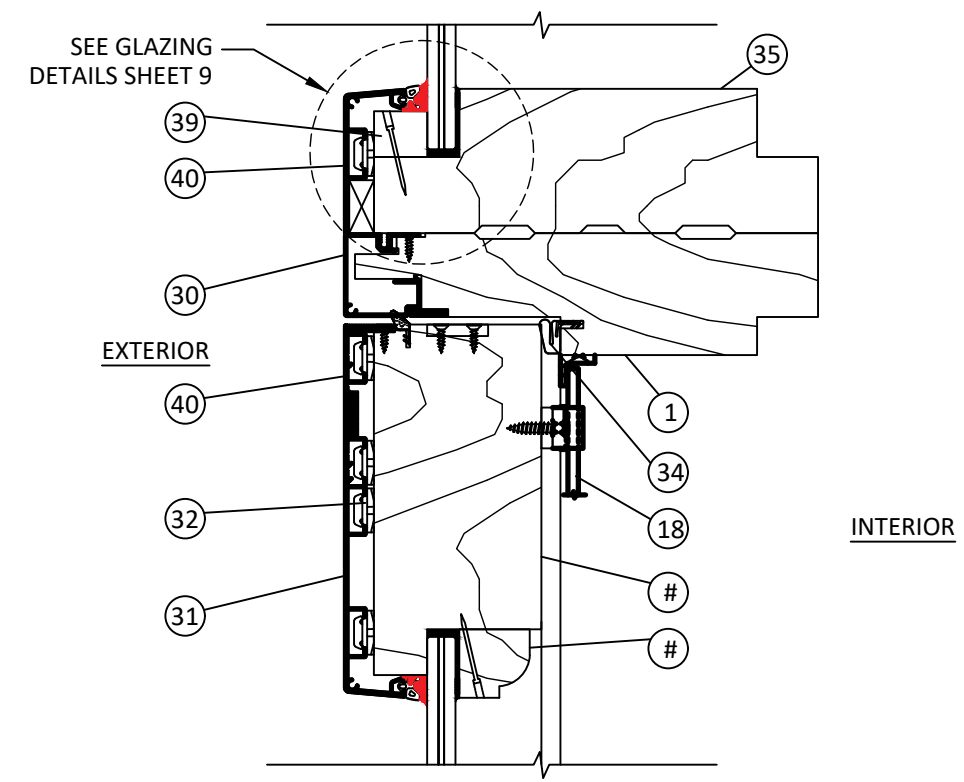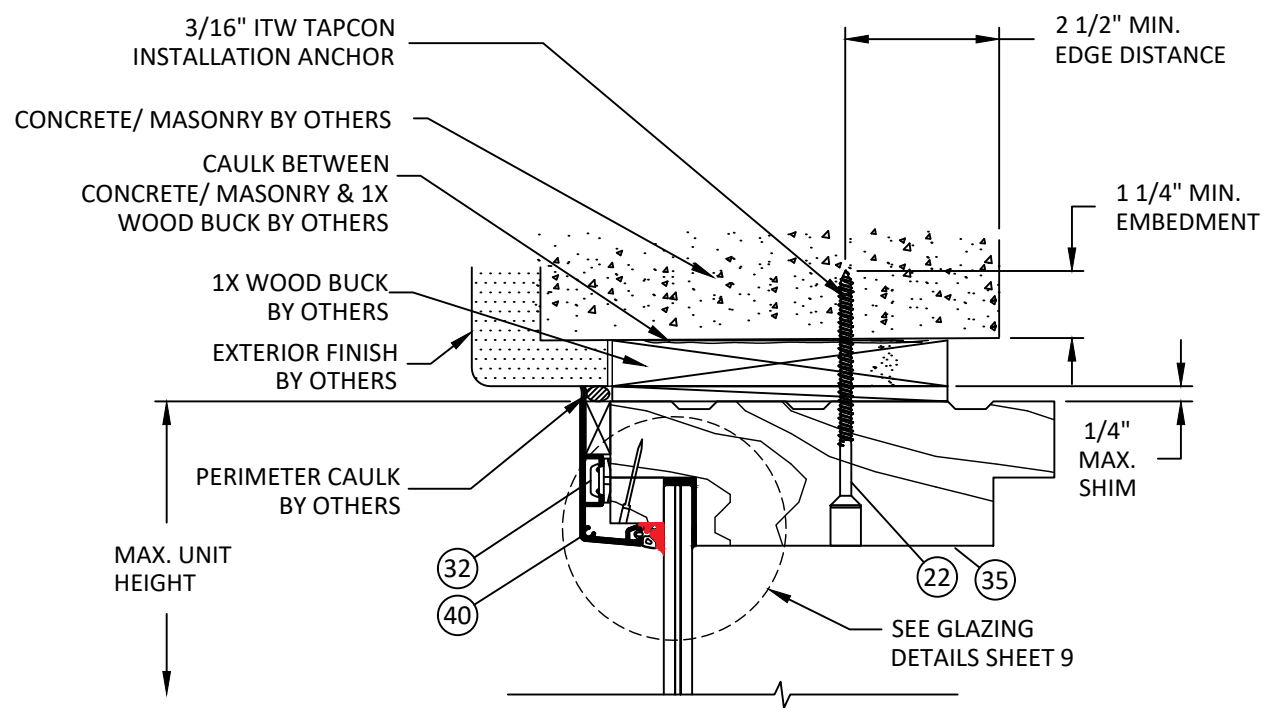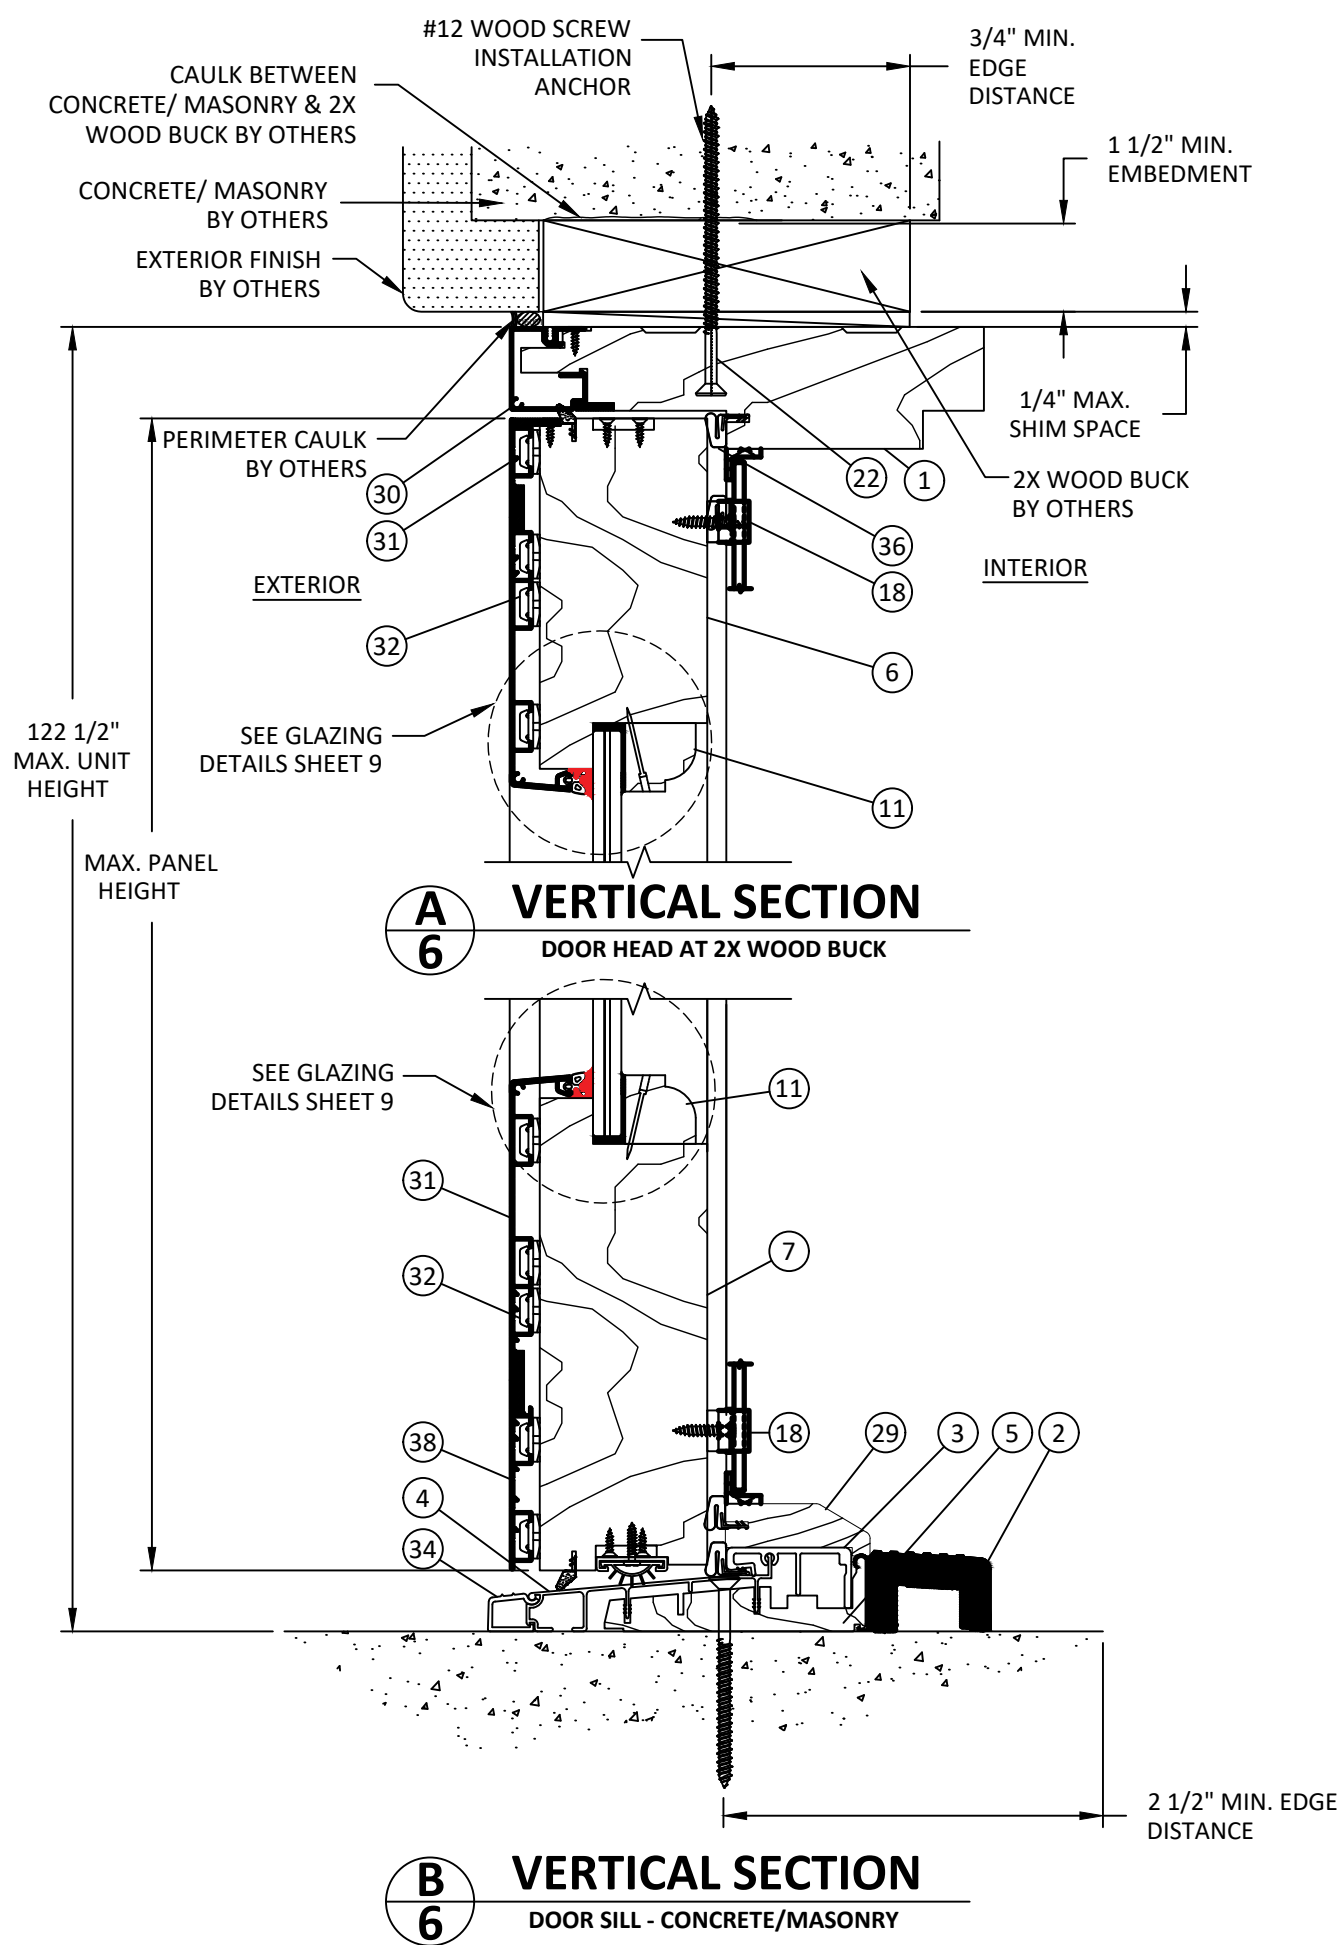

4918 CEDAR AVENUE
PHILADELPHIA, PA 19143
PH: (215) 525-5048 FX: (215) 747-8908

TITLE: OUTSWING ALUMINUM CLAD GLAZED DOORS (HVHZ) (IMPACT)

VERTICAL SECTIONS

PREPARED BY: BUILDING DROPS, INC.
1900 NE MIAMI COURT, STE. 2-15
MIAMI, FL 33132
PH: (954) 399-8478
FAX: (954) 744-4738
WEB: www.buildingdrops.com

REMARKS	BY	DATE
2026 FBC UPDATE	LS	07/26



THE INSTALLATION DETAILS DESCRIBED HEREIN ARE GENERIC AND MAY NOT REFLECT ACTUAL CONDITIONS FOR A SPECIFIC SITE. IF SITE CONDITIONS CAUSE INSTALLATION TO DEVIATE FROM THE REQUIREMENTS DETAILED HEREIN, A LICENSED ENGINEER OR ARCHITECT SHALL PREPARE SITE SPECIFIC DOCUMENTS FOR USE WITH THIS DOCUMENT.

HERMES F. NORERO
LICENSE
No. 73778
STATE OF FLORIDA
PROFESSIONAL ENGINEER
HERMES F. NORERO, P.E.
BUILDING DROPS, INC.
1900 NE MIAMI CT, SUITE 2-15
MIAMI, FL 33132
FBPE CERT. OF AUTHORIZATION No. 29578


FL #:	FL11217
DATE:	10.28.20
DWG. BY:	ER
CHK. BY:	HFN
SCALE:	NTS
DWG. #:	CAB034
SHEET:	6
REV.	A

OF 12

c:\users\lucianosanchez\building drops, inc\building drops\landing - documents\common\projects\2026 code change projects\caoba doors\111217-8\cab034_alumn, glazed doors.dwg 7/28/2026 3:23 PM

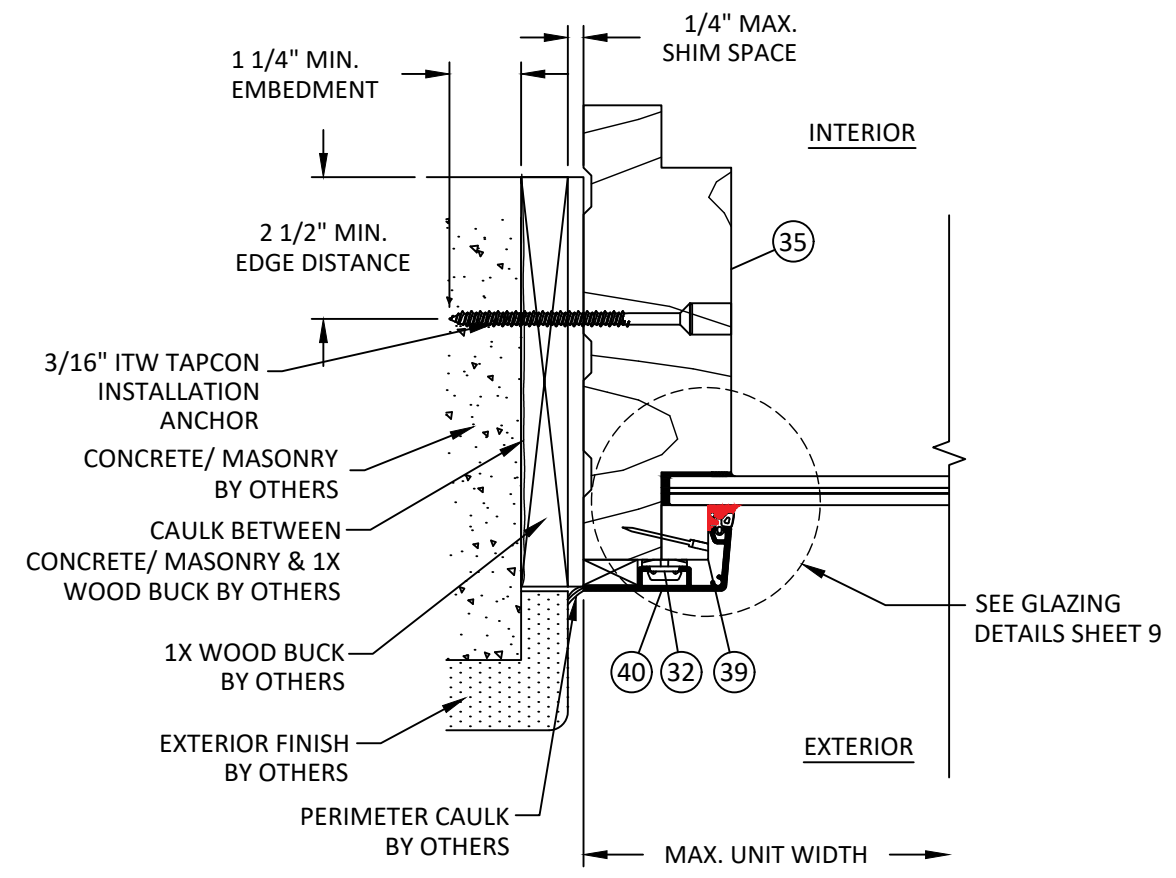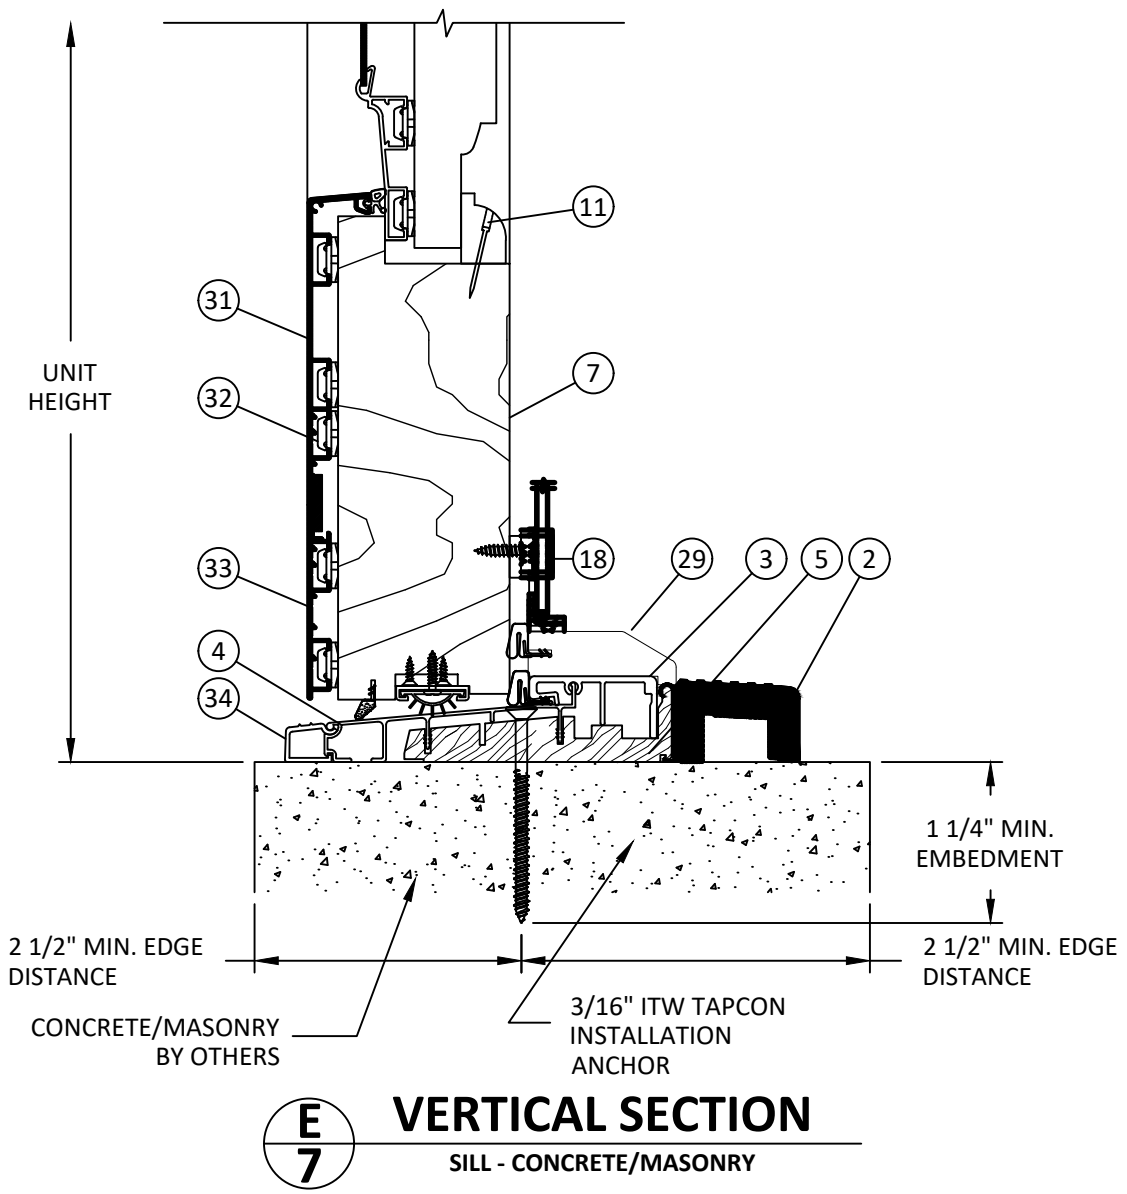

F
7 **VERTICAL SECTION**
SILL - CONCRETE/MASONRY

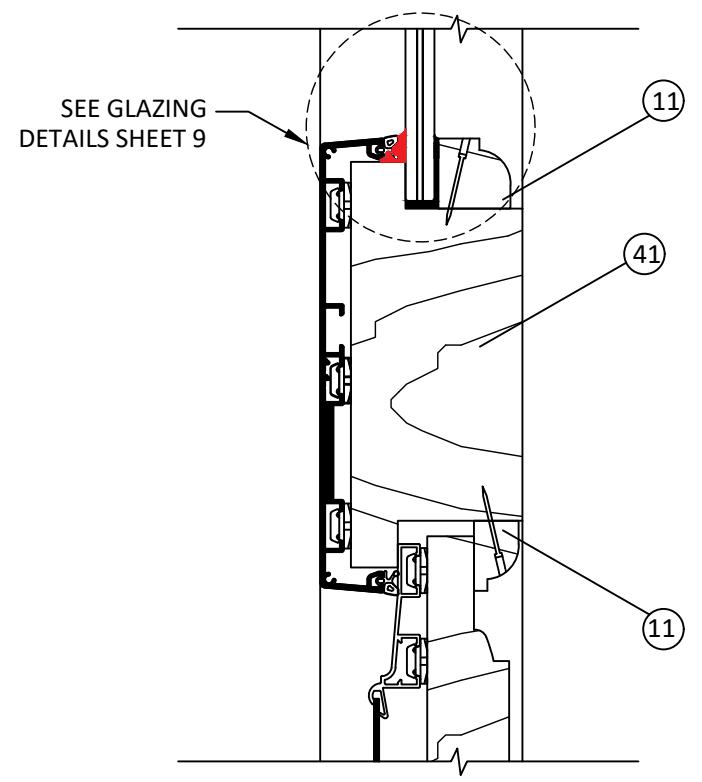

G
7 **VERTICAL SECTION**
SILL - CONCRETE/MASONRY



4918 CEDAR AVENUE
PHILADELPHIA, PA 19143
PH: (215) 525-5048 FX: (215) 747-8908

TITLE:
OUTSWING ALUMINUM CLAD
GLAZED DOORS (HVHZ) (IMPACT)


VERTICAL & HORIZONTAL SECTION

PREPARED BY:
BUILDING DROPS, INC.
1900 NE MIAMI COURT, STE. 2-15
MIAMI, FL 33132
PH: (954) 399-8478
FAX: (954) 744-4738
WEB: www.buildingdrops.com




REMARKS	BY	DATE
2026 FBC UPDATE	LS	07/26

THE INSTALLATION DETAILS DESCRIBED HEREIN ARE GENERIC AND MAY NOT REFLECT ACTUAL CONDITIONS FOR A SPECIFIC SITE. IF SITE CONDITIONS CAUSE INSTALLATION TO DEVIATE FROM THE REQUIREMENTS DETAILED HEREIN, A LICENSED ENGINEER OR ARCHITECT SHALL PREPARE SITE SPECIFIC DOCUMENTS FOR USE WITH THIS DOCUMENT.

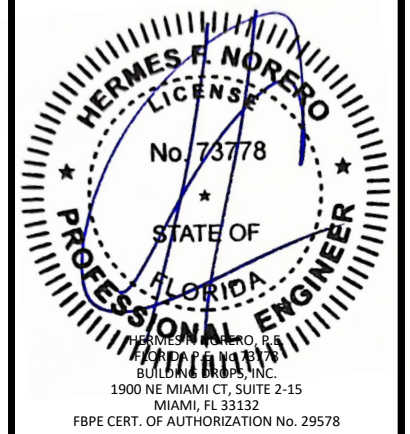


FL #:	FL11217	
DATE:	10.28.20	
DWG. BY:	ER	CHK. BY: HFN
SCALE:	NTS	
DWG. #:	CAB034	
SHEET:	7	REV. A


c:\users\lucianosanchez\building drops, inc\building drops\landing - document\3\common\projects\2026 code change projects\caoba doors\cab034_alumn. glazed doors.dwg
7/28/2026 3:23 PM
c:\users\lucianosanchez\building drops, inc\building drops\landing - document\3\common\projects\2026 code change projects\caoba doors\cab034_alumn. glazed doors.dwg - 17111\dwg\111217-r8

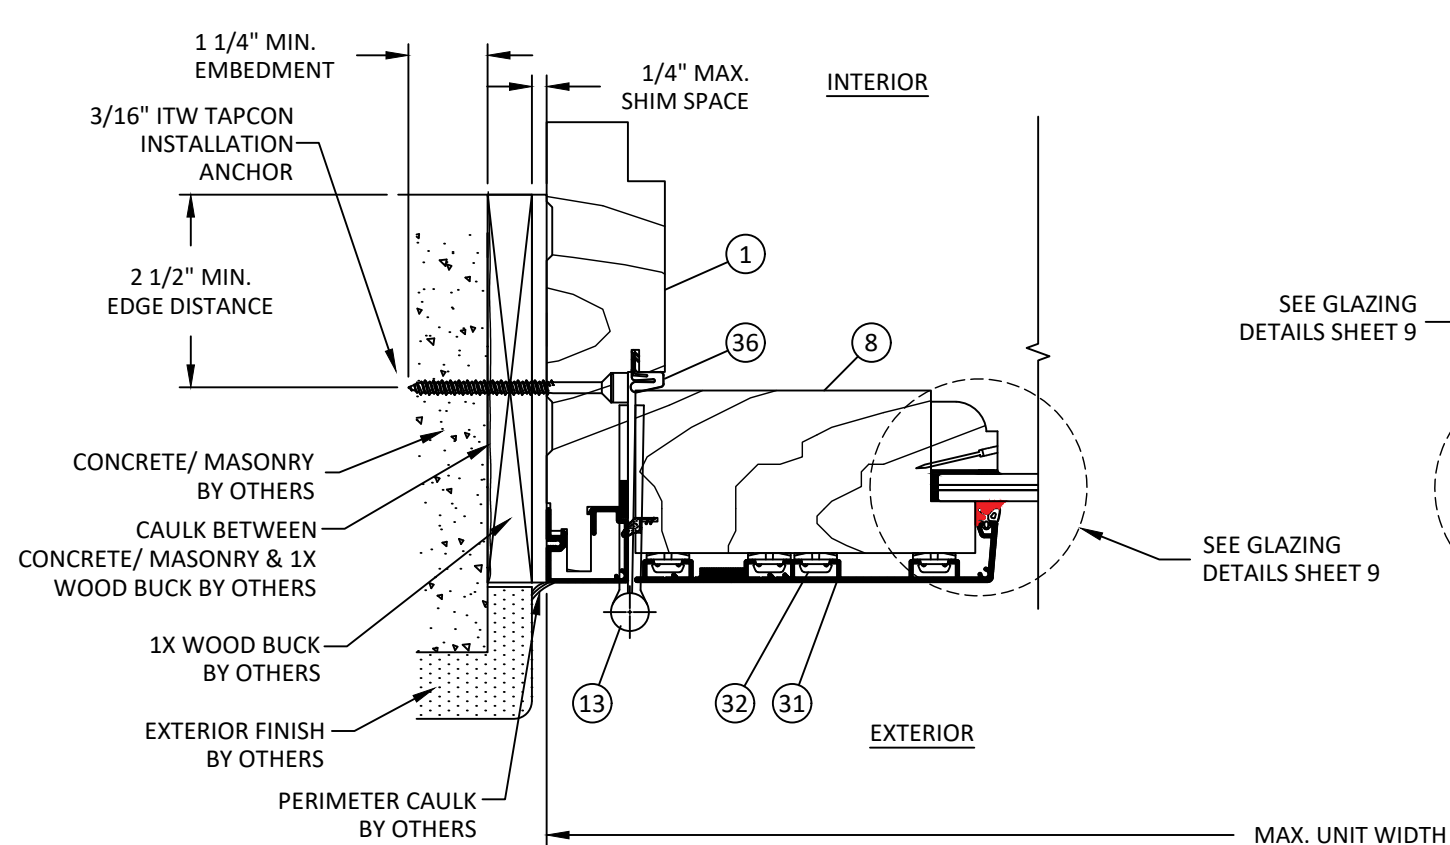


H
8 **HORIZONTAL SECTION**
DOOR HINGE JAMB AT CONCRETE/MASONRY

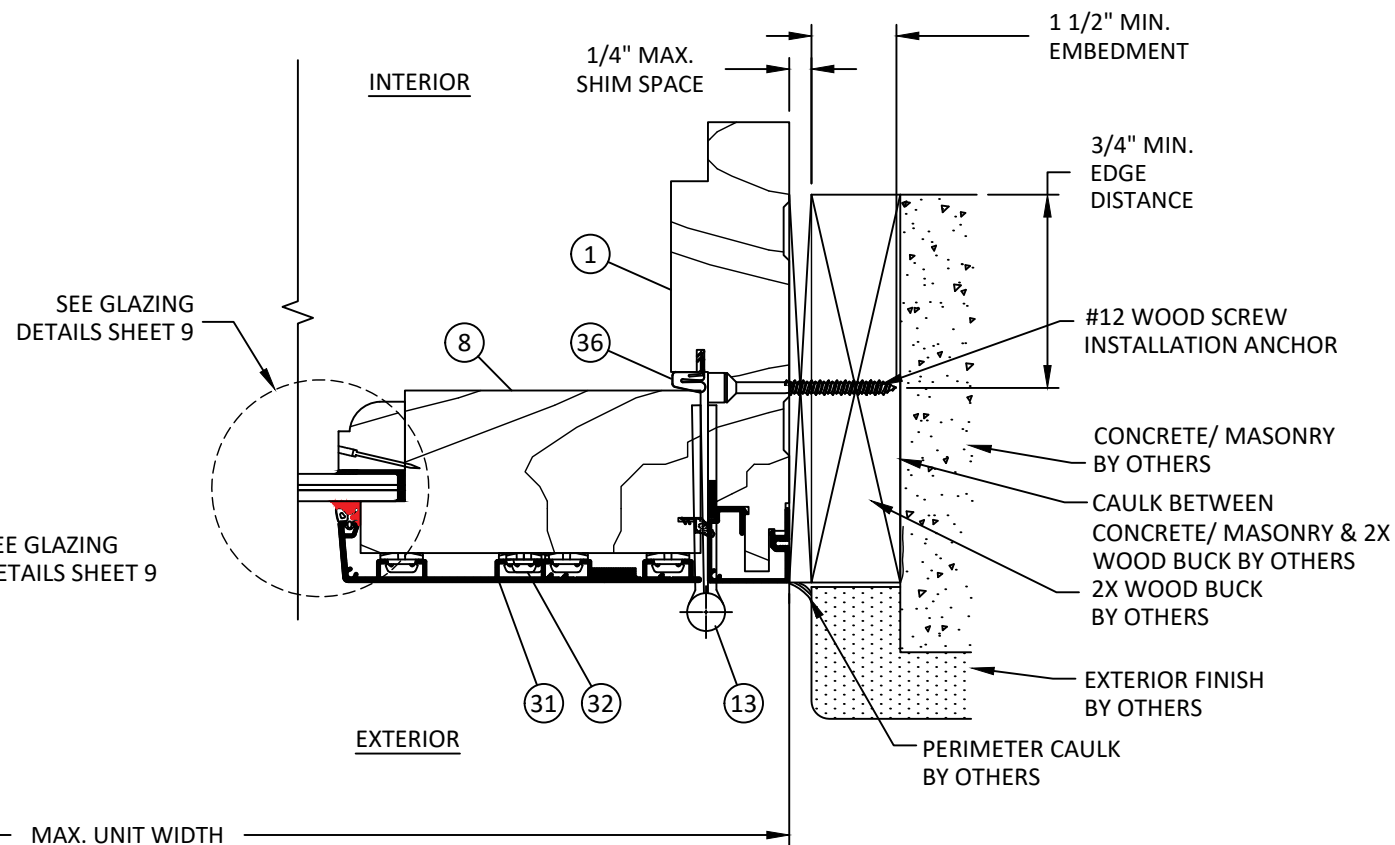

I
8 **HORIZONTAL SECTION**
DOOR HINGE JAMB AT 2X WOOD BUCK

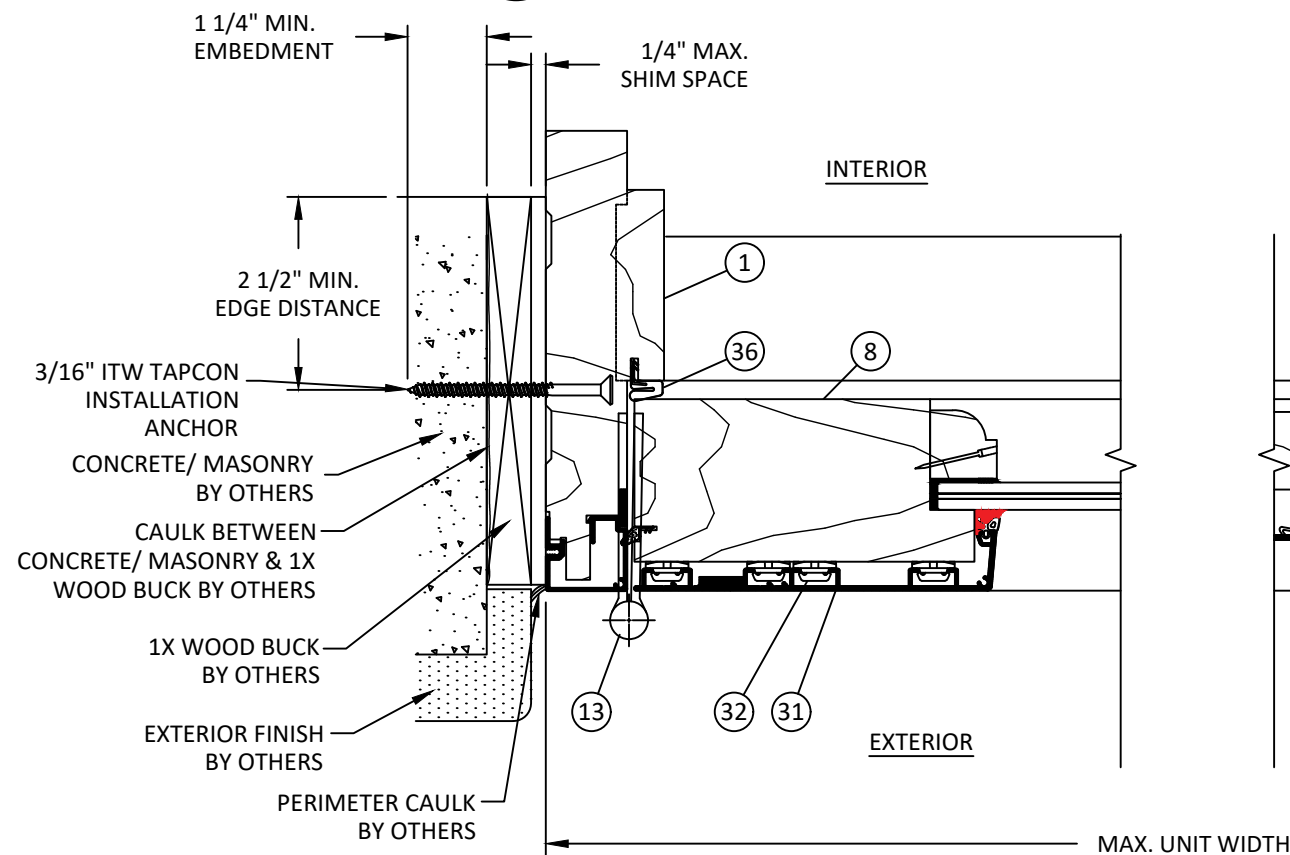

J
8 **HORIZONTAL SECTION**
DOOR HINGE JAMB AT CONCRETE/MASONRY

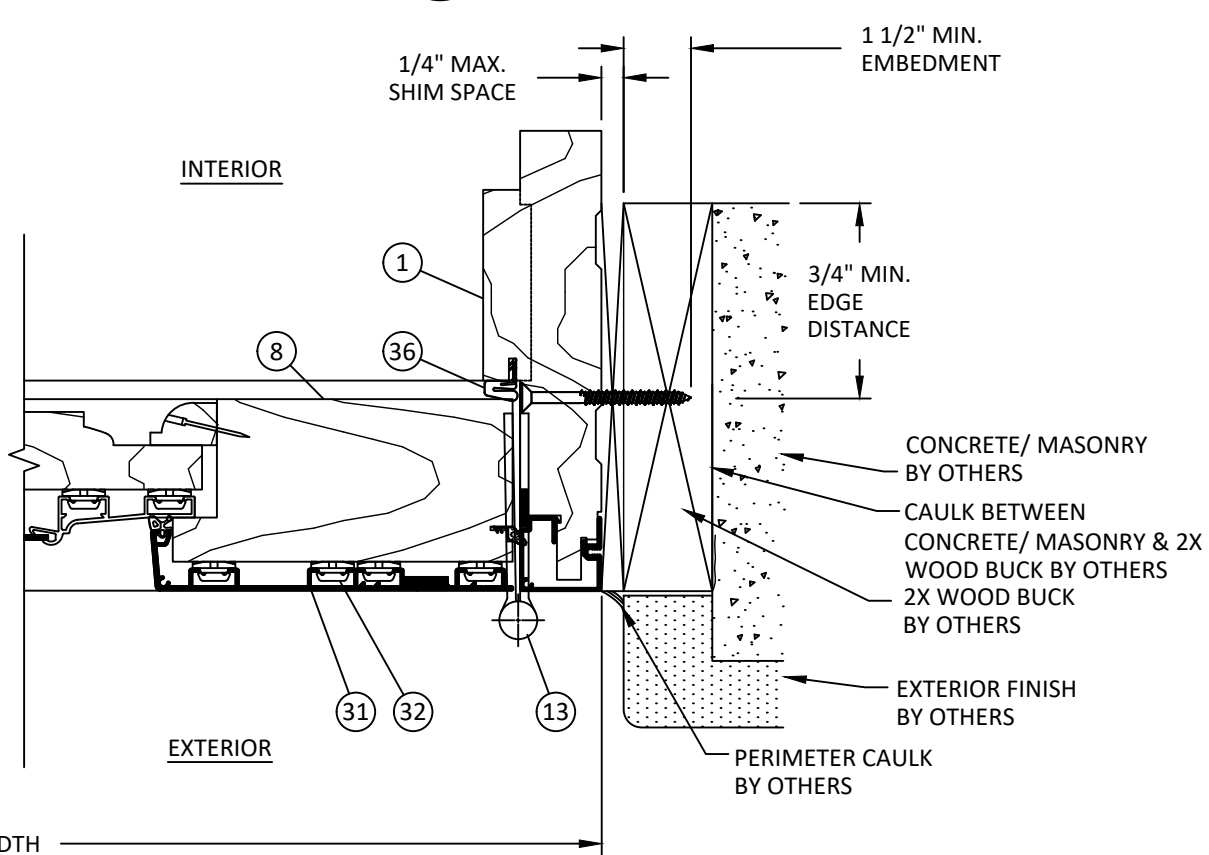

K
8 **HORIZONTAL SECTION**
DOOR HINGE JAMB AT 2X WOOD BUCK



4918 CEDAR AVENUE
PHILADELPHIA, PA 19143

PH: (215) 525-5048 FX: (215) 747-8908

TITLE:
OUTSWING ALUMINUM CLAD
GLAZED DOORS (HVHZ) (IMPACT)

HORIZONTAL SECTIONS

PREPARED BY:
BUILDING DROPS, INC.

1900 NE MIAMI COURT, STE. 2-15
MIAMI, FL 33132
PH: (954) 399-8478
FAX: (954) 744-4738
WEB: www.buildingdrops.com





REMARKS	BY	DATE
2026 FBC UPDATE	LS	07/26

THE INSTALLATION DETAILS DESCRIBED HEREIN ARE GENERIC AND MAY NOT REFLECT ACTUAL CONDITIONS FOR A SPECIFIC SITE. IF SITE CONDITIONS CAUSE INSTALLATION TO DEVIATE FROM THE REQUIREMENTS DETAILED HEREIN, A LICENSED ENGINEER OR ARCHITECT SHALL PREPARE SITE SPECIFIC DOCUMENTS FOR USE WITH THIS DOCUMENT.



FL #:	FL11217
DATE:	10.28.20
DWG. BY:	ER
CHK. BY:	HFN
SCALE:	NTS
DWG. #:	CAB034
SHEET:	8
REV.	A

c:\users\lucianosanchez\building drops, inc\building drops\landing - documents\common\projects\2026 code change projects\caoba doors\caoba doors\cc-26-0457 2 - 2026 code change - 1711\dwgs\l111217-r8\cab034_alumn. glazed doors.dwg 7/28/2026 3:23 PM

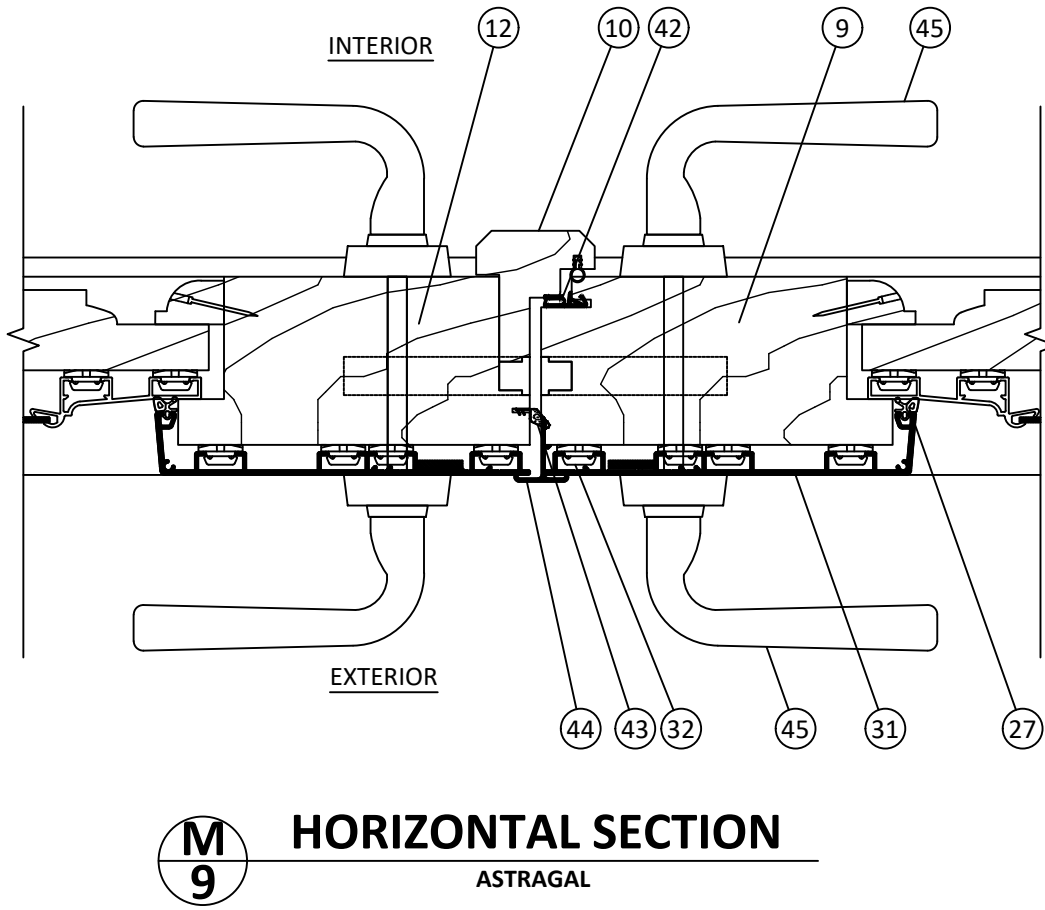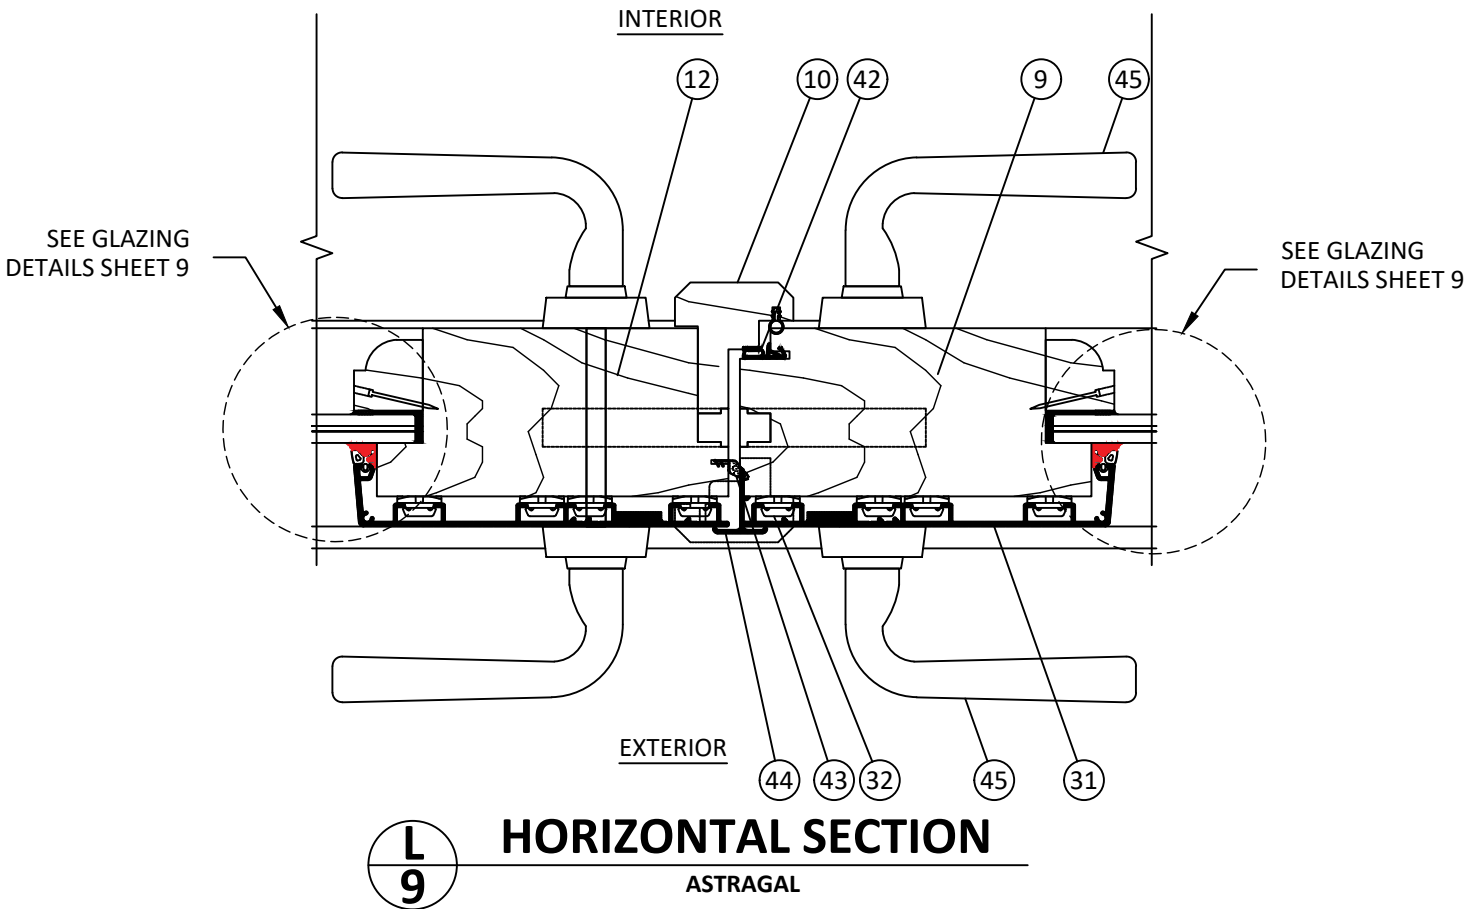

4918 CEDAR AVENUE
PHILADELPHIA, PA 19143

PH: (215) 525-5048 FX: (215) 747-8908

TITLE:
OUTSWING ALUMINUM CLAD
GLAZED DOORS (HVHZ) (IMPACT)

HORIZONTAL SECTIONS

PREPARED BY:

BUILDING DROPS, INC.

1900 NE MIAMI COURT, STE. 2-15

MIAMI, FL 33132

PH: (954) 399-8478

FAX: (954) 744-4738

WEB: www.buildingdrops.com




REMARKS	BY	DATE
2026 FBC UPDATE	LS	07/26

THE INSTALLATION DETAILS DESCRIBED HERE IN ARE GENERIC AND MAY NOT REFLECT ACTUAL CONDITIONS FOR A SPECIFIC SITE. IF SITE CONDITIONS CAUSE INSTALLATION TO DEVIATE FROM THE REQUIREMENTS DETAILED HEREIN, A LICENSED ENGINEER OR ARCHITECT SHALL PREPARE SITE SPECIFIC DOCUMENTS FOR USE WITH THIS DOCUMENT.




FL #:	FL11217
DATE:	10.28.20
DWG. BY:	ER
CHK. BY:	HFN
SCALE:	NTS
DWG. #:	CAB034
SHEET:	9
REV.	A

c:\users\lucianosanchez\building drops, inc\building drops\landing - documents\common\projects\2026 code change\caoba doors\cab034 alumn, glazed doors.dwg 7/28/2026 3:23 PM

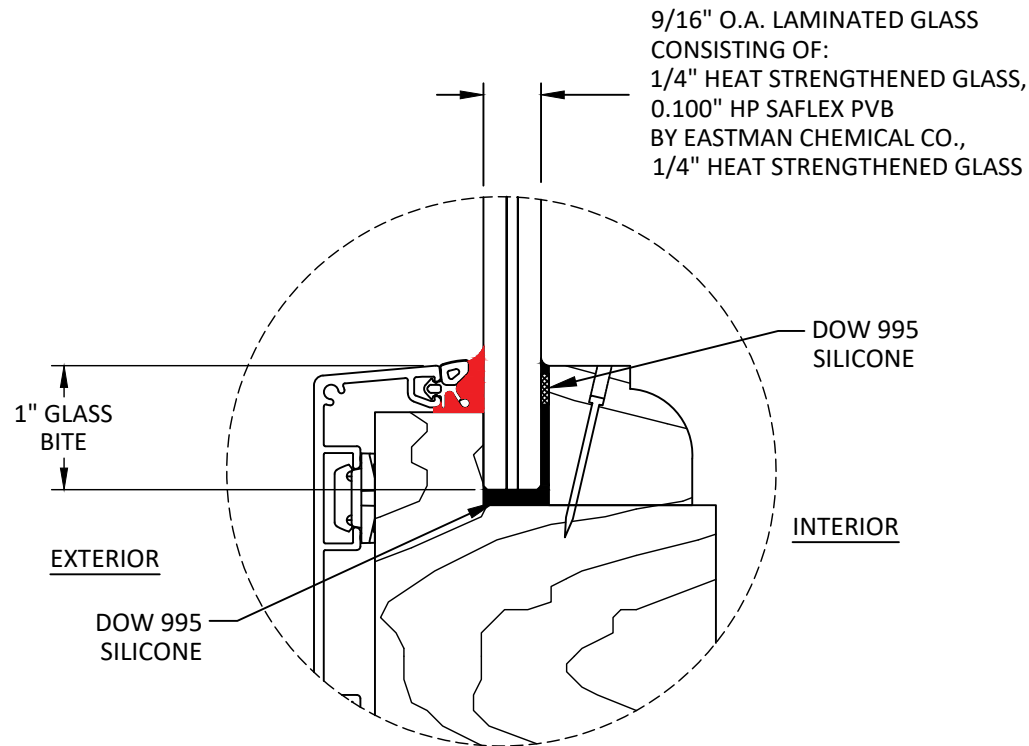

GLAZING DETAIL 1

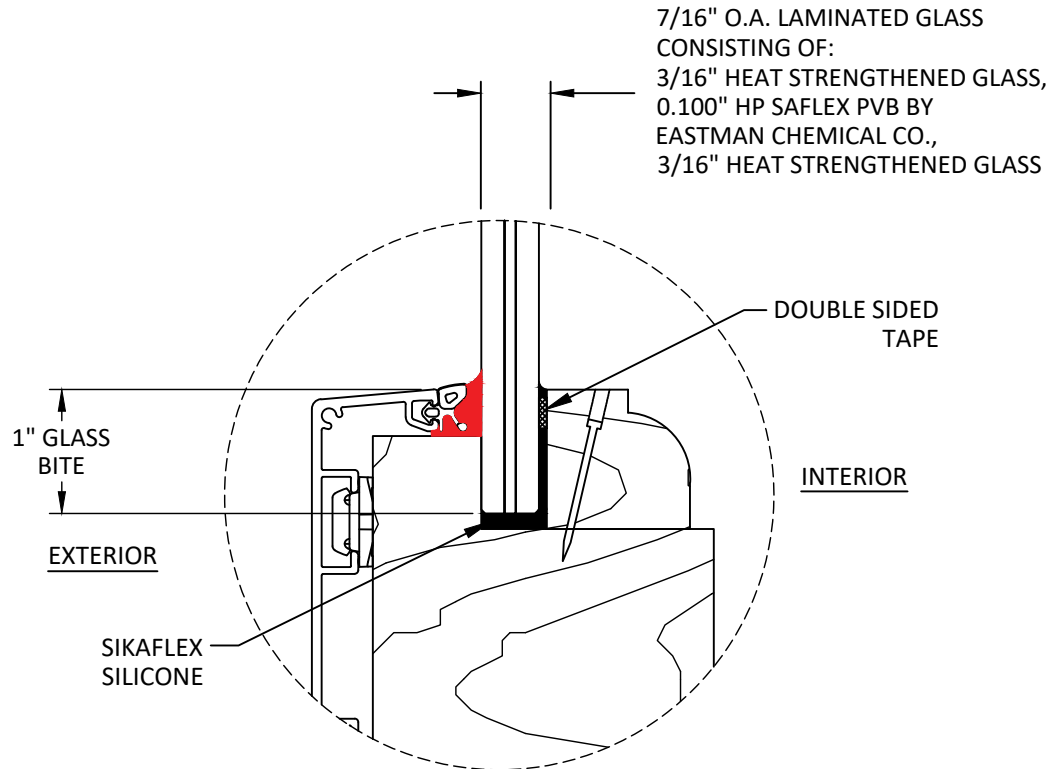

GLAZING DETAIL 2

- NOTE:
- 1) GLASS CAPACITIES ON THIS SHEET ARE BASED ON ASTM E1300 (3 SEC. GUSTS) AND CHAPTER 17 OF THE CURRENT FBC FOR SIZES OTHER THAN TESTED.
 - 2) SETTING BLOCK DUROMETER HARDNESS OF 70-90 (SHORE A) AS REFERENCED IN CHAPTER 24.
 - 3) SETTING BLOCKS TO BE LOCATED AT 1/4 SPAN LENGTH FOR GLASS WIDER THAN 36" AS PER CHAPTER 24.
 - 4) D.L.O. MAY NOT EXCEED MAX. DIMENSIONS IN GLAS CHARTS FOR GLASS TYPE



4918 CEDAR AVENUE
PHILADELPHIA, PA 19143

PH: (215) 525-5048 FX: (215) 747-8908

TITLE:
OUTSWING ALUMINUM CLAD
GLAZED DOORS (HVHZ) (IMPACT)

GLAZING DETAILS

PREPARED BY:

BUILDING DROPS, INC.

1900 NE MIAMI COURT, STE. 2-15

MIAMI, FL 33132

PH: (954) 399-8478


FAX: (954) 744-4738

WEB: www.buildingdrops.com



REMARKS	BY	DATE
2026 FBC UPDATE	LS	07/26


THE INSTALLATION DETAILS DESCRIBED HERE IN ARE GENERIC AND MAY NOT REFLECT ACTUAL CONDITIONS FOR A SPECIFIC SITE. IF SITE CONDITIONS CAUSE INSTALLATION TO DEVIATE FROM THE REQUIREMENTS DETAILED HEREIN, A LICENSED ENGINEER OR ARCHITECT SHALL PREPARE SITE SPECIFIC DOCUMENTS FOR USE WITH THIS DOCUMENT.

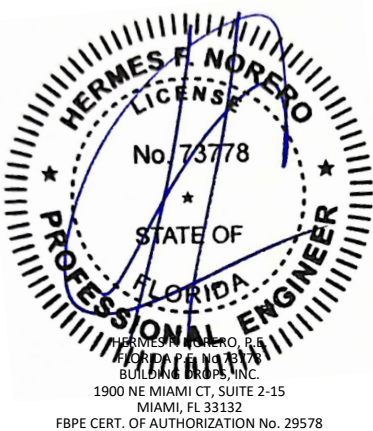


FL #:	FL11217
DATE:	10.28.20
DWG. BY:	ER
CHK. BY:	HFN
SCALE:	NTS
DWG. #:	CAB034
SHEET:	10
REV.	A

c:\users\lucianosanchez\building drops, inc\building drops\landing - documents\common\projects\2026 code change projects\caoba doors\cc-26-0457 2 - 2026 code change - 1711\dwgs\111217-8\cab034_alumn_glaed doors.dwg 7/28/2026 3:23 PM


1 FRAME HEAD & JAMB
WOOD

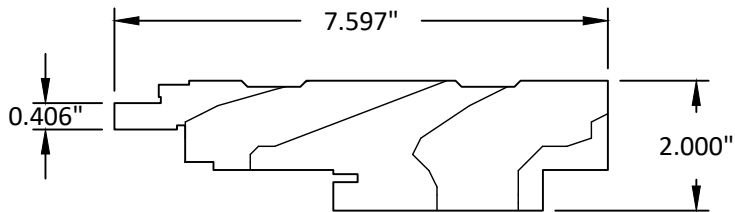


2 INTERIOR THRESHOLD TRIM
ALUMINUM

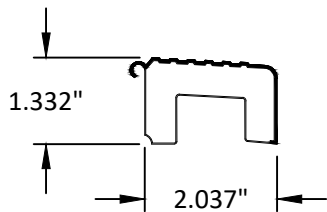


3 THRESHOLD SILL PLATE
ALUMINUM

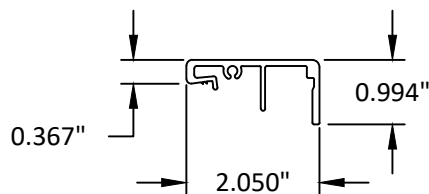

4 ENDURA BUMPER THRESHOLD
EXTRUDED ALUMINUM

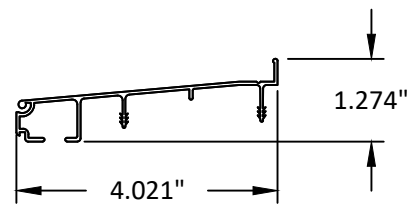

5 FRAME SILL STIFFENER
COMPOSITE

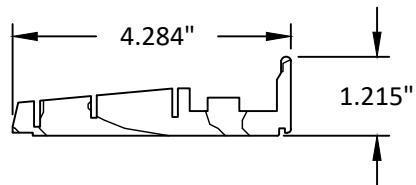


6 PANEL TOP RAIL
WOOD




7 PANEL BOTTOM RAIL
WOOD




8 PANEL HINGE STILE
WOOD

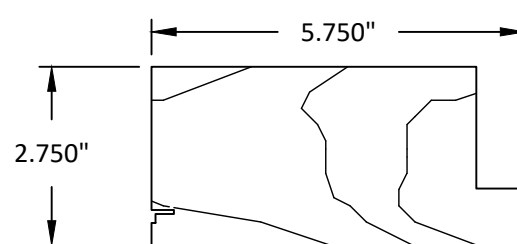


9 PANEL STILE
WOOD

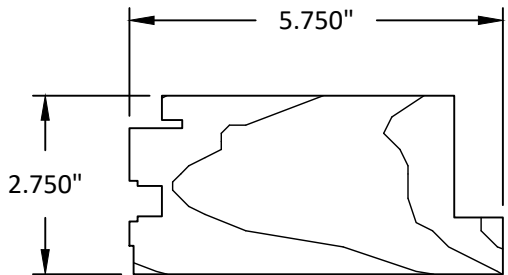


10 T ASTRAGAL
WOOD

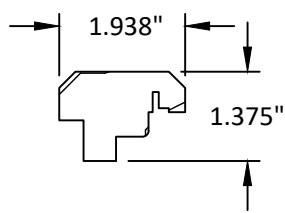


11 GLAZING BEAD
WOOD

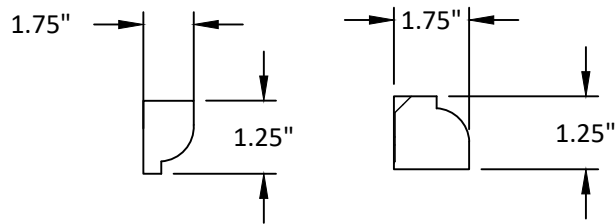


12 PANEL STILE
WOOD

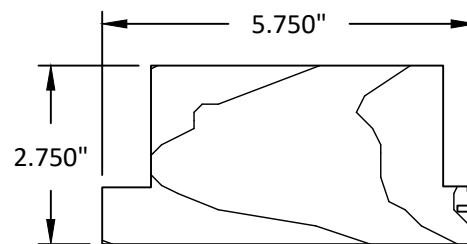


18 SURFACE BOLT
S.S. BOLT & STRIKE PLATE

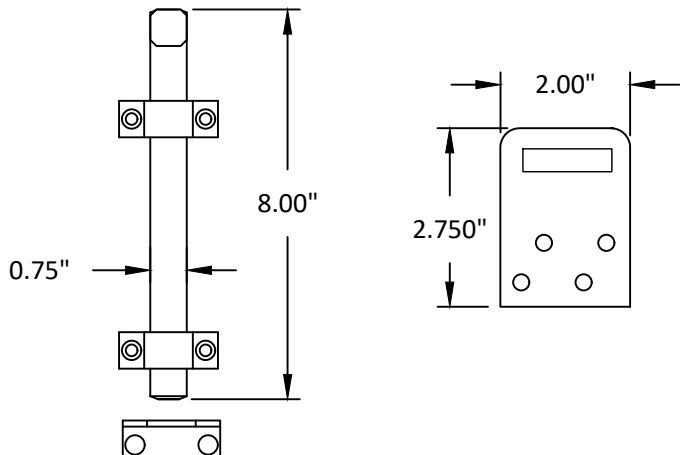


13 HINGE
SOLID BRASS

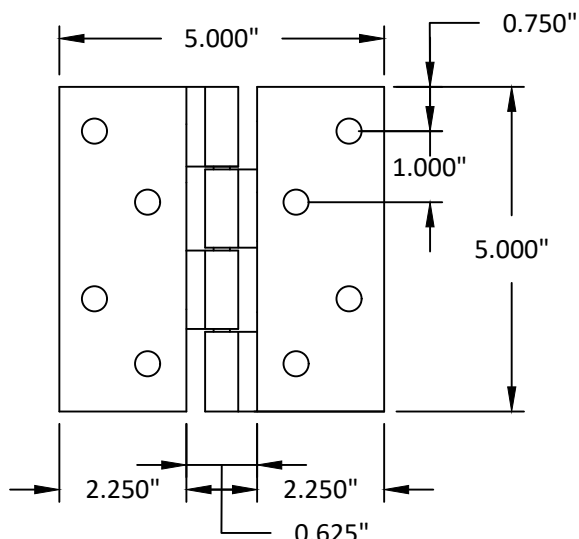

29 SILL COVER
WOOD

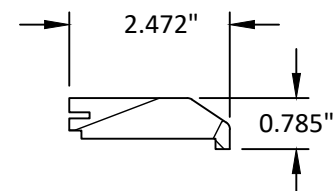

30 5 POINT LOCK SYSTEM
STAINLESS STEEL

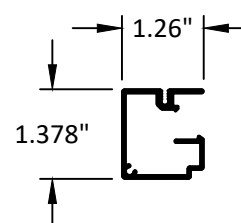

caoba®
DOORS

4918 CEDAR AVENUE
PHILADELPHIA, PA 19143

PH: (215) 525-5048 FX: (215) 747-8908

TITLE:
OUTSWING ALUMINUM CLAD
GLAZED DOORS (HVHZ) (IMPACT)

COMPONENTS

PREPARED BY:

BUILDING DROPS, INC.

1900 NE MIAMI COURT, STE. 2-15

MIAMI, FL 33132

PH: (954) 399-8478


FAX: (954) 744-4738

WEB: www.buildingdrops.com



REMARKS	BY	DATE
2026 FBC UPDATE	LS	07/26


THE INSTALLATION DETAILS DESCRIBED HEREIN ARE GENERIC AND MAY NOT REFLECT ACTUAL CONDITIONS FOR A SPECIFIC SITE. IF SITE CONDITIONS CAUSE INSTALLATION TO DEVIATE FROM THE REQUIREMENTS DETAILED HEREIN, A LICENSED ENGINEER OR ARCHITECT SHALL PREPARE SITE SPECIFIC DOCUMENTS FOR USE WITH THIS DOCUMENT.

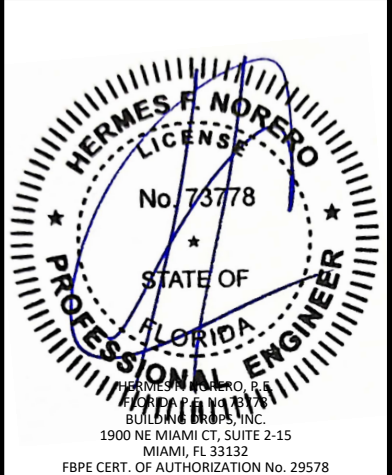


FL #:	FL11217
DATE:	10.28.20
DWG. BY:	ER
CHK. BY:	HFN
SCALE:	NTS
DWG. #:	CAB034
SHEET:	11
REV.	A
OF 12	

c:\users\lucianosanchez\building drops, inc\building drops\landing - documents\common\projects\2026 code change projects\caoba doors\cc-26-0457 2 - 2026 code change - 1711\dwgs\111217-r8\cab034_alumn, glazed doors.dwg 7/28/2026 3:23 PM


19 5 POINT LOCK SYSTEM
STAINLESS STEEL

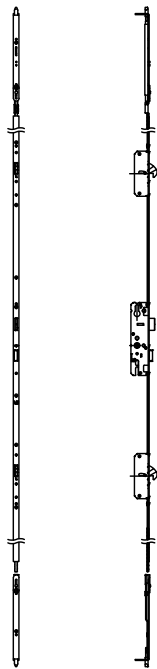


20 2 POINT LOCK SYSTEM
STAINLESS STEEL

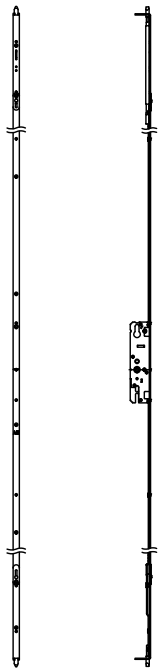


31 FACE CLADDING
ALUMINUM

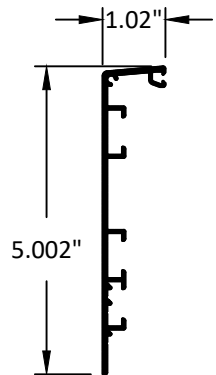


33 FACE CLADDING
ALUMINUM

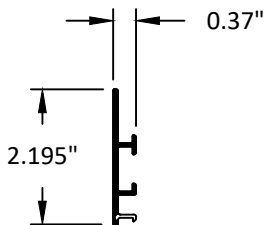


34

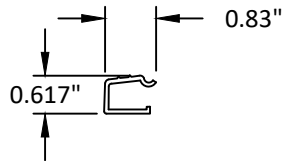


35 JAMB TRANSOM
WOOD

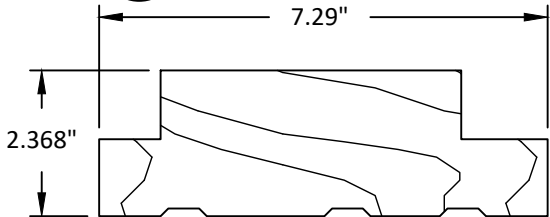


38 FACE CLADDING
ALUMINUM

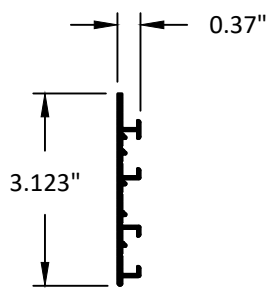


40 FACE CLADDING
ALUMINUM

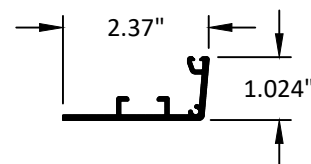

41 MIDDLE RAIL
WOOD

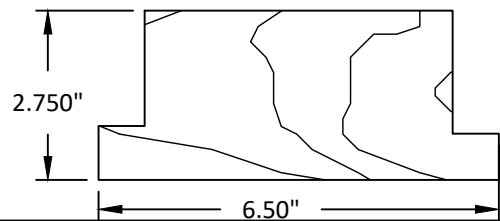

40 FACE CLADDING
ALUMINUM

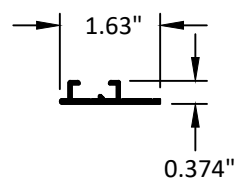

BILL OF MATERIALS			
ITEM NO.	DESCRIPTION	MATERIAL	MANUFACTURER/NOTES
1	FRAME HEAD & JAMB		CAOBA DOORS
2	INTERIOR THRESHOLD TRIM	ALUMINUM	ENDURA
3	THRESHOLD SILL PLATE W/ COMPOSITE CENTER	ALUMINUM	ENDURA
4	FRAME SILL	ALUMINUM	ENDURA
5	FRAME SILL STIFFENER	COMPOSITE	CAOBA DOORS
6	PANEL TOP RAIL		CAOBA DOORS
7	PANEL BOTTOM RAIL		CAOBA DOORS
8	PANEL HINGE STILE		CAOBA DOORS
9	PANEL STILE		CAOBA DOORS
10	ASTRAGAL		CAOBA DOORS
11	GLAZING BEAD		CAOBA DOORS
11	PANEL STILE		CAOBA DOORS
13	HINGE	SOLID BRASS	HAGER
14	HEAD STRIKE PLATE	STEEL	HAGER
15	HEAD SIDE REINFORCEMENT	STEEL	HAGER
16	ACTIVE LOCK SIDE REINFORCEMENT PLATE	STEEL	HOPPE
17	INACTIVE LOCK SIDE REINFORCEMENT PLATE	STEEL	HOPPE
18	SURFACE BOLTS	S.S.	IVES
19	5 POINT INTEGRATED HOPPE MULTIPOINT LOCK	S.S.	HOPPE
20	2 POINT INTEGRATED HOPPE MULTIPOINT LOCK	S.S.	HOPPE
21	HOPPE HARDWARE BOLT SYSTEM	STEEL	HOPPE
22	3/16" ITW DIA. TAPCON W/ 1 1/4" MIN. EMBEDMENT	STEEL	
23	#12 X 3" WOOD INSTALLATION SCREW	STEEL	
24	#8 X 1 5/8" WOOD SCREW	STEEL	
25	WEATHERSTRIPPING	VINYL	SCHLEGEL
26	WEATHERSTRIPPING	VINYL	PEMCO
27	1 1/8" O.A. GLASS CONSISTING OF: 3/16" EXTERIOR TEMPERED GLASS; 0.4725" AIR SPACE; INTERIOR 3/16" ANNEALED GLASS, 0.090" SAFLEX HP INTERLAYER BY EASTMAN CHEMICAL CO., 3/16" ANNEALED GLASS	GLASS	
28	5/16" ITW DIA. TAPCON W/ 1 3/4" MIN EMBEDMENT	STEEL	
29	DOW 995 SILICONE		DOW CORNING
30	JDE001		CAOBA DOORS
31	FACE CLADDING		CAOBA DOORS
32	LC50/3		CAOBA DOORS
33	FACE CLADDING		CAOBA DOORS
34			
35	JAMB TRANSOM		
36	WEATHERSEAL		TRELLEBORG
37	CLAD WEATHERSEAL		CAOBA DOORS
38	FACE CLADDING		CAOBA DOORS
39	MOLDING "B"		CAOBA DOORS
40	FACE CLADDING		CAOBA DOORS
41	MIDDLE RAIL		CAOBA DOORS
42	WEATHERSEAL		DEVENTER
43	WEATHERSEAL		CONSERVATION
44	ASTRAGAL CLADDING		EXTRALUM
45	DOOR HANDLE		

caoba®
DOORS

4918 CEDAR AVENUE
PHILADELPHIA, PA 19143

PH: (215) 525-5048 FX: (215) 747-8908

TITLE:
OUTSWING ALUMINUM CLAD
GLAZED DOORS (HVHZ) (IMPACT)

COMPONENTS & BILL OF MATERIALS

PREPARED BY:

BUILDING DROPS, INC.

1900 NE MIAMI COURT, STE. 2-15

MIAMI, FL 33132

PH: (954) 399-8478


FAX: (954) 744-4738

WEB: www.buildingdrops.com



REMARKS	BY	DATE
2026 FBC UPDATE	LS	07/26

THE INSTALLATION DETAILS DESCRIBED HEREIN ARE GENERIC AND MAY NOT REFLECT ACTUAL CONDITIONS FOR A SPECIFIC SITE. IF SITE CONDITIONS CAUSE INSTALLATION TO DEVIATE FROM THE REQUIREMENTS DETAILED HEREIN, A LICENSED ENGINEER OR ARCHITECT SHALL PREPARE SITE SPECIFIC DOCUMENTS FOR USE WITH THIS DOCUMENT.

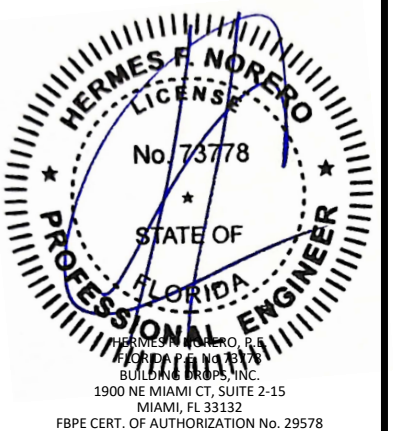

FL #:	FL11217
DATE:	10.28.20
DWG. BY:	ER
CHK. BY:	HFN
SCALE:	NTS
DWG. #:	CAB034
SHEET:	12
REV.	A
OF 12	