

REVISIONS			
REV	DESCRIPTION	DATE	APPROVED
F	REVISE TRIMS AND HARDWARE SCHEDULE	11/02/2023	R.L.

NOTES:

1. THE PRODUCT SHOWN HEREIN IS DESIGNED AND MANUFACTURED TO COMPLY WITH REQUIREMENTS OF THE FLORIDA BUILDING CODE.
2. WOOD FRAMING, METAL STRUCTURE AND MASONRY OPENING TO BE DESIGNED AND ANCHORED TO PROPERLY TRANSFER ALL LOADS TO STRUCTURE. FRAMING AND MASONRY OPENING IS THE RESPONSIBILITY OF THE ARCHITECT OR ENGINEER OF RECORD.
3. WHERE SHIM OR BUCK THICKNESS IS LESS THAN 1–1/2” WINDOW UNITS MUST BE ANCHORED THROUGH THE FRAME IN ACCORDANCE WITH MANUFACTURER’S PUBLISHED INSTALLATION INSTRUCTIONS. ANCHORS SHALL BE SECURELY FASTENED DIRECTLY INTO MASONRY, CONCRETE OR OTHER STRUCTURAL SUBSTRATE MATERIAL.
4. WHERE WOOD BUCK THICKNESS IS 1–1/2” OR GREATER, BUCK SHALL BE SECURELY FASTENED TO MASONRY, CONCRETE OR OTHER STRUCTURAL SUBSTRATE. WINDOW UNITS MAY BE ANCHORED THROUGH FRAME TO SECURED WOOD BUCK IN ACCORDANCE WITH MANUFACTURER’S PUBLISHED INSTALLATION INSTRUCTIONS.
5. WHERE 1X BUCK IS NOT USED DISSIMILAR MATERIALS MUST BE SEPARATED WITH APPROVED COATING OR MEMBRANE. SELECTION OF COATING OR MEMBRANE IS THE RESPONSIBILITY OF THE ARCHITECT OR ENGINEER OF RECORD.
6. BUCKS SHALL EXTEND BEYOND WINDOW INTERIOR FACE SO THAT FULL FRAME SUPPORT IS PROVIDED.
7. SHIM AS REQUIRED AT EACH ANCHOR LOCATION WITH LOAD BEARING SHIM. SHIM WHERE SPACE OF 1/16” OR GREATER OCCURS. MAXIMUM ALLOWABLE SHIM STACK TO BE 1/4”.
8. SHIMS SHALL BE LOCATED, APPLIED AND MADE FROM MATERIALS AND THICKNESS CAPABLE OF SUSTAINING APPLICABLE LOADS.
9. WIND LOAD DURATION FACTOR Cd=1.6 WAS USED FOR WOOD ANCHOR CALCULATIONS.
10. FRAME MATERIAL: WOOD WITH G=.46 MINIMUM SPECIFIC GRAVITY OR FRAMESAVER OR FUSION FRAME.
11. UNITS MUST BE GLAZED PER ASTM E1300, WITH SAFETY GLAZING.
12. APPROVED IMPACT PROTECTIVE SYSTEM IS REQUIRED FOR THIS PRODUCT IN WIND BORNE DEBRIS REGIONS.
13. FOR ANCHORING THROUGH FRAME INTO WOOD FRAMING OR 2X BUCK USE #10 WOOD SCREWS WITH SUFFICIENT LENGTH TO ACHIEVE A 1 3/8” MINIMUM EMBEDMENT INTO SUBSTRATE. LOCATE ANCHORS AS SHOWN IN ELEVATIONS AND INSTALLATION DETAILS.
14. FOR ANCHORING THROUGH FRAME INTO MASONRY/CONCRETE USE 3/16” TAPCONS WITH SUFFICIENT LENGTH TO ACHIEVE A 1 1/4” MINIMUM EMBEDMENT INTO SUBSTRATE WITH 2” MINIMUM EDGE DISTANCE. LOCATE ANCHORS AS SHOWN IN ELEVATIONS AND INSTALLATION DETAILS.
15. FOR ANCHORING THROUGH FRAME INTO METAL STRUCTURE USE #10 SMS OR SELF DRILLING SCREWS WITH SUFFICIENT LENGTH TO ACHIEVE 3 THREADS MINIMUM BEYOND STRUCTURE INTERIOR WALL. LOCATE ANCHORS AS SHOWN IN ELEVATIONS AND INSTALLATION DETAILS.
16. ALL FASTENERS TO BE CORROSION RESISTANT.
17. INSTALLATION ANCHORS SHALL BE INSTALLED IN ACCORDANCE WITH ANCHOR MANUFACTURER’S INSTALLATION INSTRUCTIONS AND ANCHORS SHALL NOT BE USED IN SUBSTRATES WITH STRENGTHS LESS THAN THE MINIMUM STRENGTH SPECIFIED BELOW:

17.1. WOOD – MINIMUM SPECIFIC GRAVITY OF G=0.42

17.2. CONCRETE – MINIMUM COMPRESSIVE STRENGTH OF 3,192 PSI.

17.3. MASONRY – STRENGTH CONFORMANCE TO ASTM C–90, GRADE N, TYPE 1 (OR GREATER).

17.4. METAL STRUCTURE: STEEL 18GA, 33KSI OR ALUMINUM 6063–T5 .048” THICK MINIMUM

SIGNED: 11/27/2023

TABLE OF CONTENTS	
SHEET NO.	DESCRIPTION
1	NOTES
2	ELEVATIONS
3	APPROVED CONFIGURATIONS AND RATINGS CHARTS
4	ANCHORING LAYOUTS
5 – 29	INSTALLATION DETAILS
30 – 32	COMPONENTS

PROVIA, LLC.
2150 STATE ROUTE 39 WEST
SUGARCREEK, OH 44681

8’0 HERITAGE FIBERGLASS OPAQUE IS/OS DOOR
NON–IMPACT WITH OR WITHOUT SIDELITES
NOTES

DRAWN:
V.L.

DWG NO.
08–01361


REV
F

SCALE NTS

DATE 10/03/11


SHEET 1 OF 32

L. ROBERTO LOMAS P.E.
208 7th Ave, INDIALANTIC, FL 32903
434-688-0609 rllomas@lrlomaspe.com

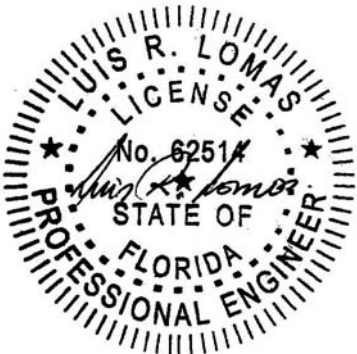






Luis R. Lomas P.E.
FL No.: 62514

REVISIONS			
REV	DESCRIPTION	DATE	APPROVED
F	REVISE TRIMS AND HARDWARE SCHEDULE	11/02/2023	R.L.

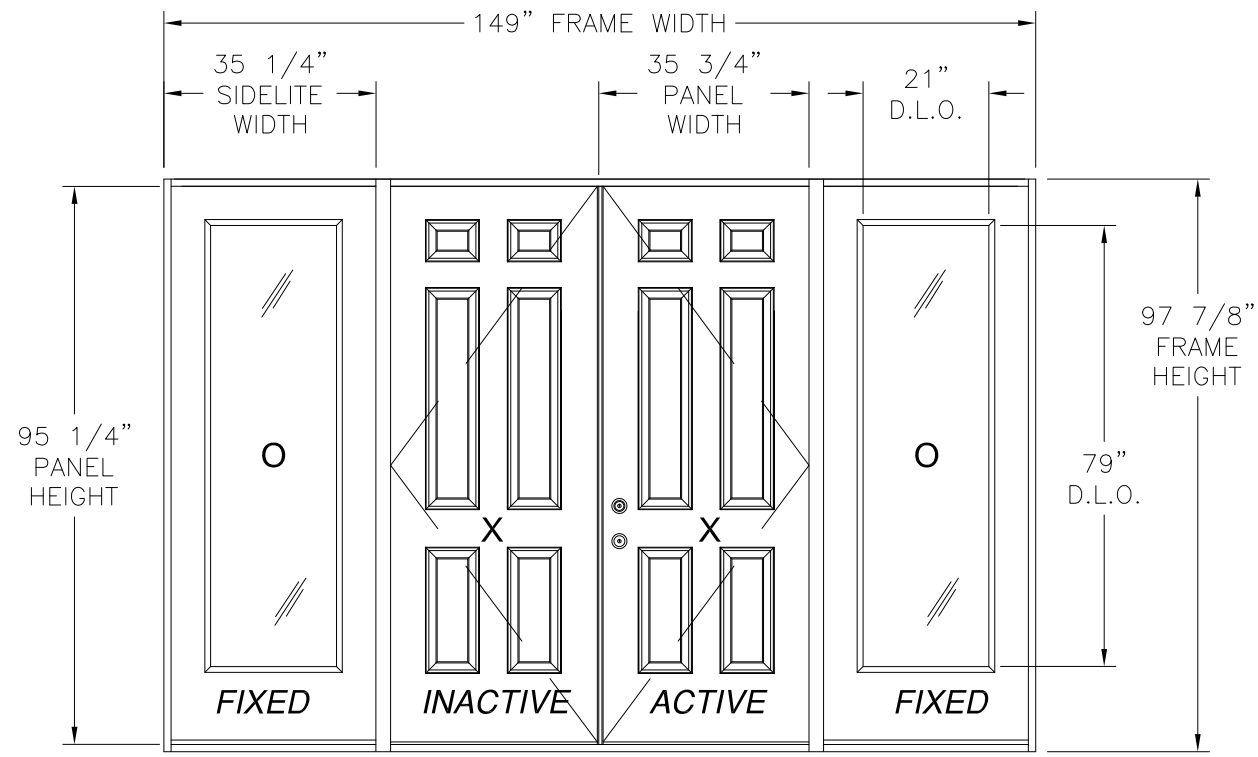

HERITAGE FIBERGLASS OPAQUE INSWING/OUTSWING DOUBLE DOOR
W/SIDELITES
EXTERIOR VIEW

35 3/4" X 95 1/4" PANELS SHOWN. OTHER PANEL SIZES ARE APPROVED
AS LONG AS INDIVIDUAL PANEL AREA DOES NOT EXCEED 23.64 FT²

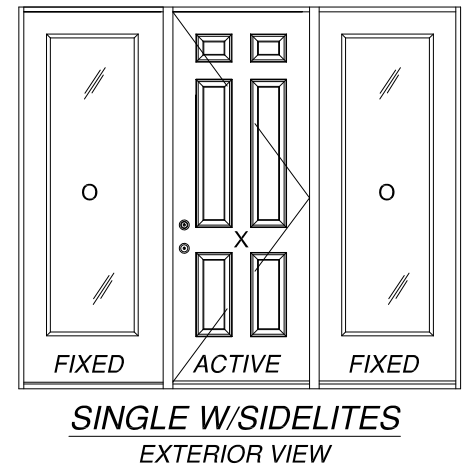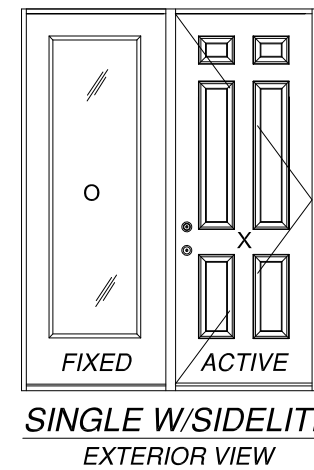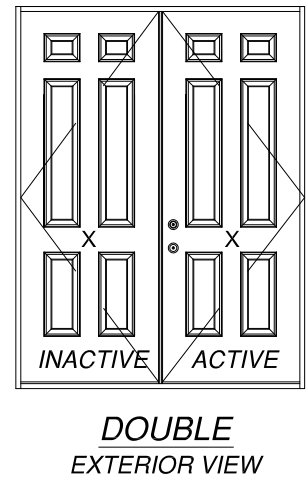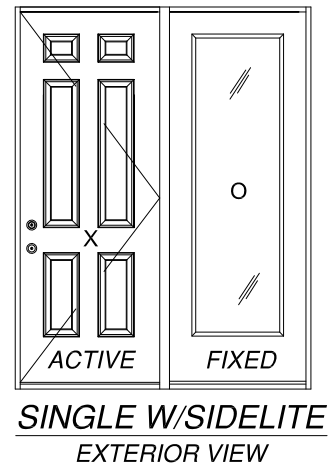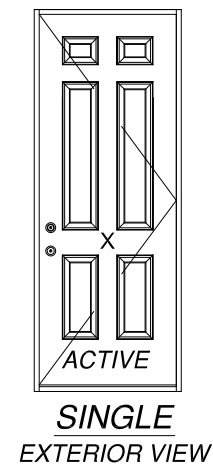

<u>HARDWARE SCHEDULE</u>
A. F-SERIES ASSEMBLY DOOR KNOB BY SCHLAGE.
B. B-SERIES DEADBOLT ASSEMBLY BY SCHLAGE
C. F-SERIES DEADBOLT ASSEMBLY BY SCHLAGE
D. EMTEK RESIDENTIAL GRADE DOOR HANDLE ASSEMBLY (ALTERNATE)
E. TRILLENIUM MULTI-POINT LOCK HANDLE ASSEMBLY (ALTERNATE)
F. PANOLOCK MULTI-POINT LOCK HANDLE ASSEMBLY (ALTERNATE)
G. INSWING HURRICANE ASTRAGAL BY ENDURA
H. OUTSWING HURRICANE ASTRAGAL BY ENDURA
I. (4) 4" X 4" BALL BEARING HINGES BY PENROD
J. (3) 4" X 4" SPRING BOMMER HINGES BY PENROD

NOTE:
ALL APPROVED CONFIGURATIONS CAN BE
INSWING OR OUTSWING MODELS.
ALL APPROVED CONFIGURATIONS ARE
SHOWN AS RIGHT HAND ACTIVE, LEFT
HAND ACTIVE IS ALSO APPROVED.

PROVIA, LLC.
2150 STATE ROUTE 39 WEST
SUGARCREEK, OH 44681

8'0 HERITAGE FIBERGLASS OPAQUE IS/OS DOOR
NON-IMPACT WITH OR WITHOUT SIDELITES
ELEVATIONS

DRAWN:
V.L.

DWG NO.
08-01361

REV
F

SCALE
NTS

DATE
10/03/11

SHEET
2 OF 32

L. ROBERTO LOMAS P.E.
208 7th Ave, INDIALANTIC, FL 32903
434-688-0609 rllomas@lrlomaspe.com

SIGNED: 11/27/2023

Luis R. Lomas P.E.
FL No.: 62514

REVISIONS			
REV	DESCRIPTION	DATE	APPROVED
F	REVISE TRIMS AND HARDWARE SCHEDULE	11/02/2023	R.L.

Approved Configurations and Ratings for Wood and Composite Frame

Configuration			Max Size	Rating where water infiltration is not required (psf)			Rating where water infiltration is required (psf)						Impact Rating
							Standard Threshold			High Dam Threshold			
				Schlage or Emttek hardware	Trilennium hardware	Panolock Multi-point	Schlage or Emttek hardware	Trilennium hardware	Panolock Multi-point	Schlage or Emttek hardware	Trilennium hardware	Panolock Multi-point	
Single	X	IS	3'0" x 8'0"	±51	±60	±50	+19/-51	+19/-60	+19/-50	-	-	-	None
		OS		±51	±60	±50	±51	±60	±50	-	-	-	
Double	XX	IS	6'0" x 8'0"	±50.5	±50.5	±50	+19/-50.5	+19/-50.5	+19/-50	-	-	-	
		OS		+55/-50.5	+55/-50.5	±50	+40/-50.5	+40/-50.5	+40/-50	+55/-50.5	+55/-50.5	±50	
Single w/ Sidelite	OX, XO	IS	6'0" x 8'0"	±50.5	±50.5	±50	+19/-50.5	+19/-50.5	+19/-50	-	-	-	
		OS		+55/-50.5	+55/-50.5	±50	+40/-50.5	+40/-50.5	+40/-50	+55/-50.5	+55/-50.5	±50	
Single w/ Sidelites	OXO	IS	9'0" x 8'0"	±50.5	±50.5	±50	+19/-50.5	+19/-50.5	+19/-50	-	-	-	
		OS		+55/-50.5	+55/-50.5	±50	+40/-50.5	+40/-50.5	+40/-50	+55/-50.5	+55/-50.5	±50	
Double w/ sidelites	OXXO	IS	12'6" x 8'0"	±50.5	±50.5	±50	+19/-50.5	+19/-50.5	+19/-50	-	-	-	
		OS		+55/-50.5	+55/-50.5	±50	+40/-50.5	+40/-50.5	+40/-50	+55/-50.5	+55/-50.5	±50	

Approved Configurations and Ratings for Fusion Frame

Configuration			Max Size	Rating where water infiltration is not required (psf)	Rating where water infiltration is required (psf)		Impact Rating
					Standard Threshold	High Dam Threshold	
					Schlage or Emttek or Trilennium hardware or Panolock Multi-point	Schlage or Emttek or Trilennium hardware or Panolock Multi-point	
Single	X	IS	3'0" x 8'0"	±50	+19/-50	-	None
		OS		±50	±50	-	
Double	XX	IS	6'0" x 8'0"	±50	+19/-50	-	
		OS		±50	+40/-50	±50	
Single w/ Sidelite	OX, XO	IS	6'0" x 8'0"	±50	+19/-50	-	
		OS		±50	+40/-50	±50	
Single w/ Sidelites	OXO	IS	9'0" x 8'0"	±50	+19/-50	-	
		OS		±50	+40/-50	±50	
Double w/ sidelites	OXXO	IS	12'6" x 8'0"	±50	+19/-50	-	
		OS		±50	+40/-50	±50	

SIGNED: 11/27/2023

PROVIA, LLC.
2150 STATE ROUTE 39 WEST
SUGARCREEK, OH 44681

8'0 HERITAGE FIBERGLASS OPAQUE IS/OS DOOR
NON-IMPACT WITH OR WITHOUT SIDELITES
APPROVED CONFIGURATIONS & RATINGS CHARTS

DRAWN:
V.L.

DWG NO.
08-01361

REV
F

SCALE NTS

DATE 10/03/11


SHEET 3 OF 32

L. ROBERTO LOMAS P.E.
208 7th Ave, INDIALANTIC, FL 32903
434-688-0609 rllomas@lrlomaspe.com



Luis R. Lomas P.E.
FL No.: 62514

REVISIONS			
REV	DESCRIPTION	DATE	APPROVED
F	REVISE TRIMS AND HARDWARE SCHEDULE	11/02/2023	R.L.

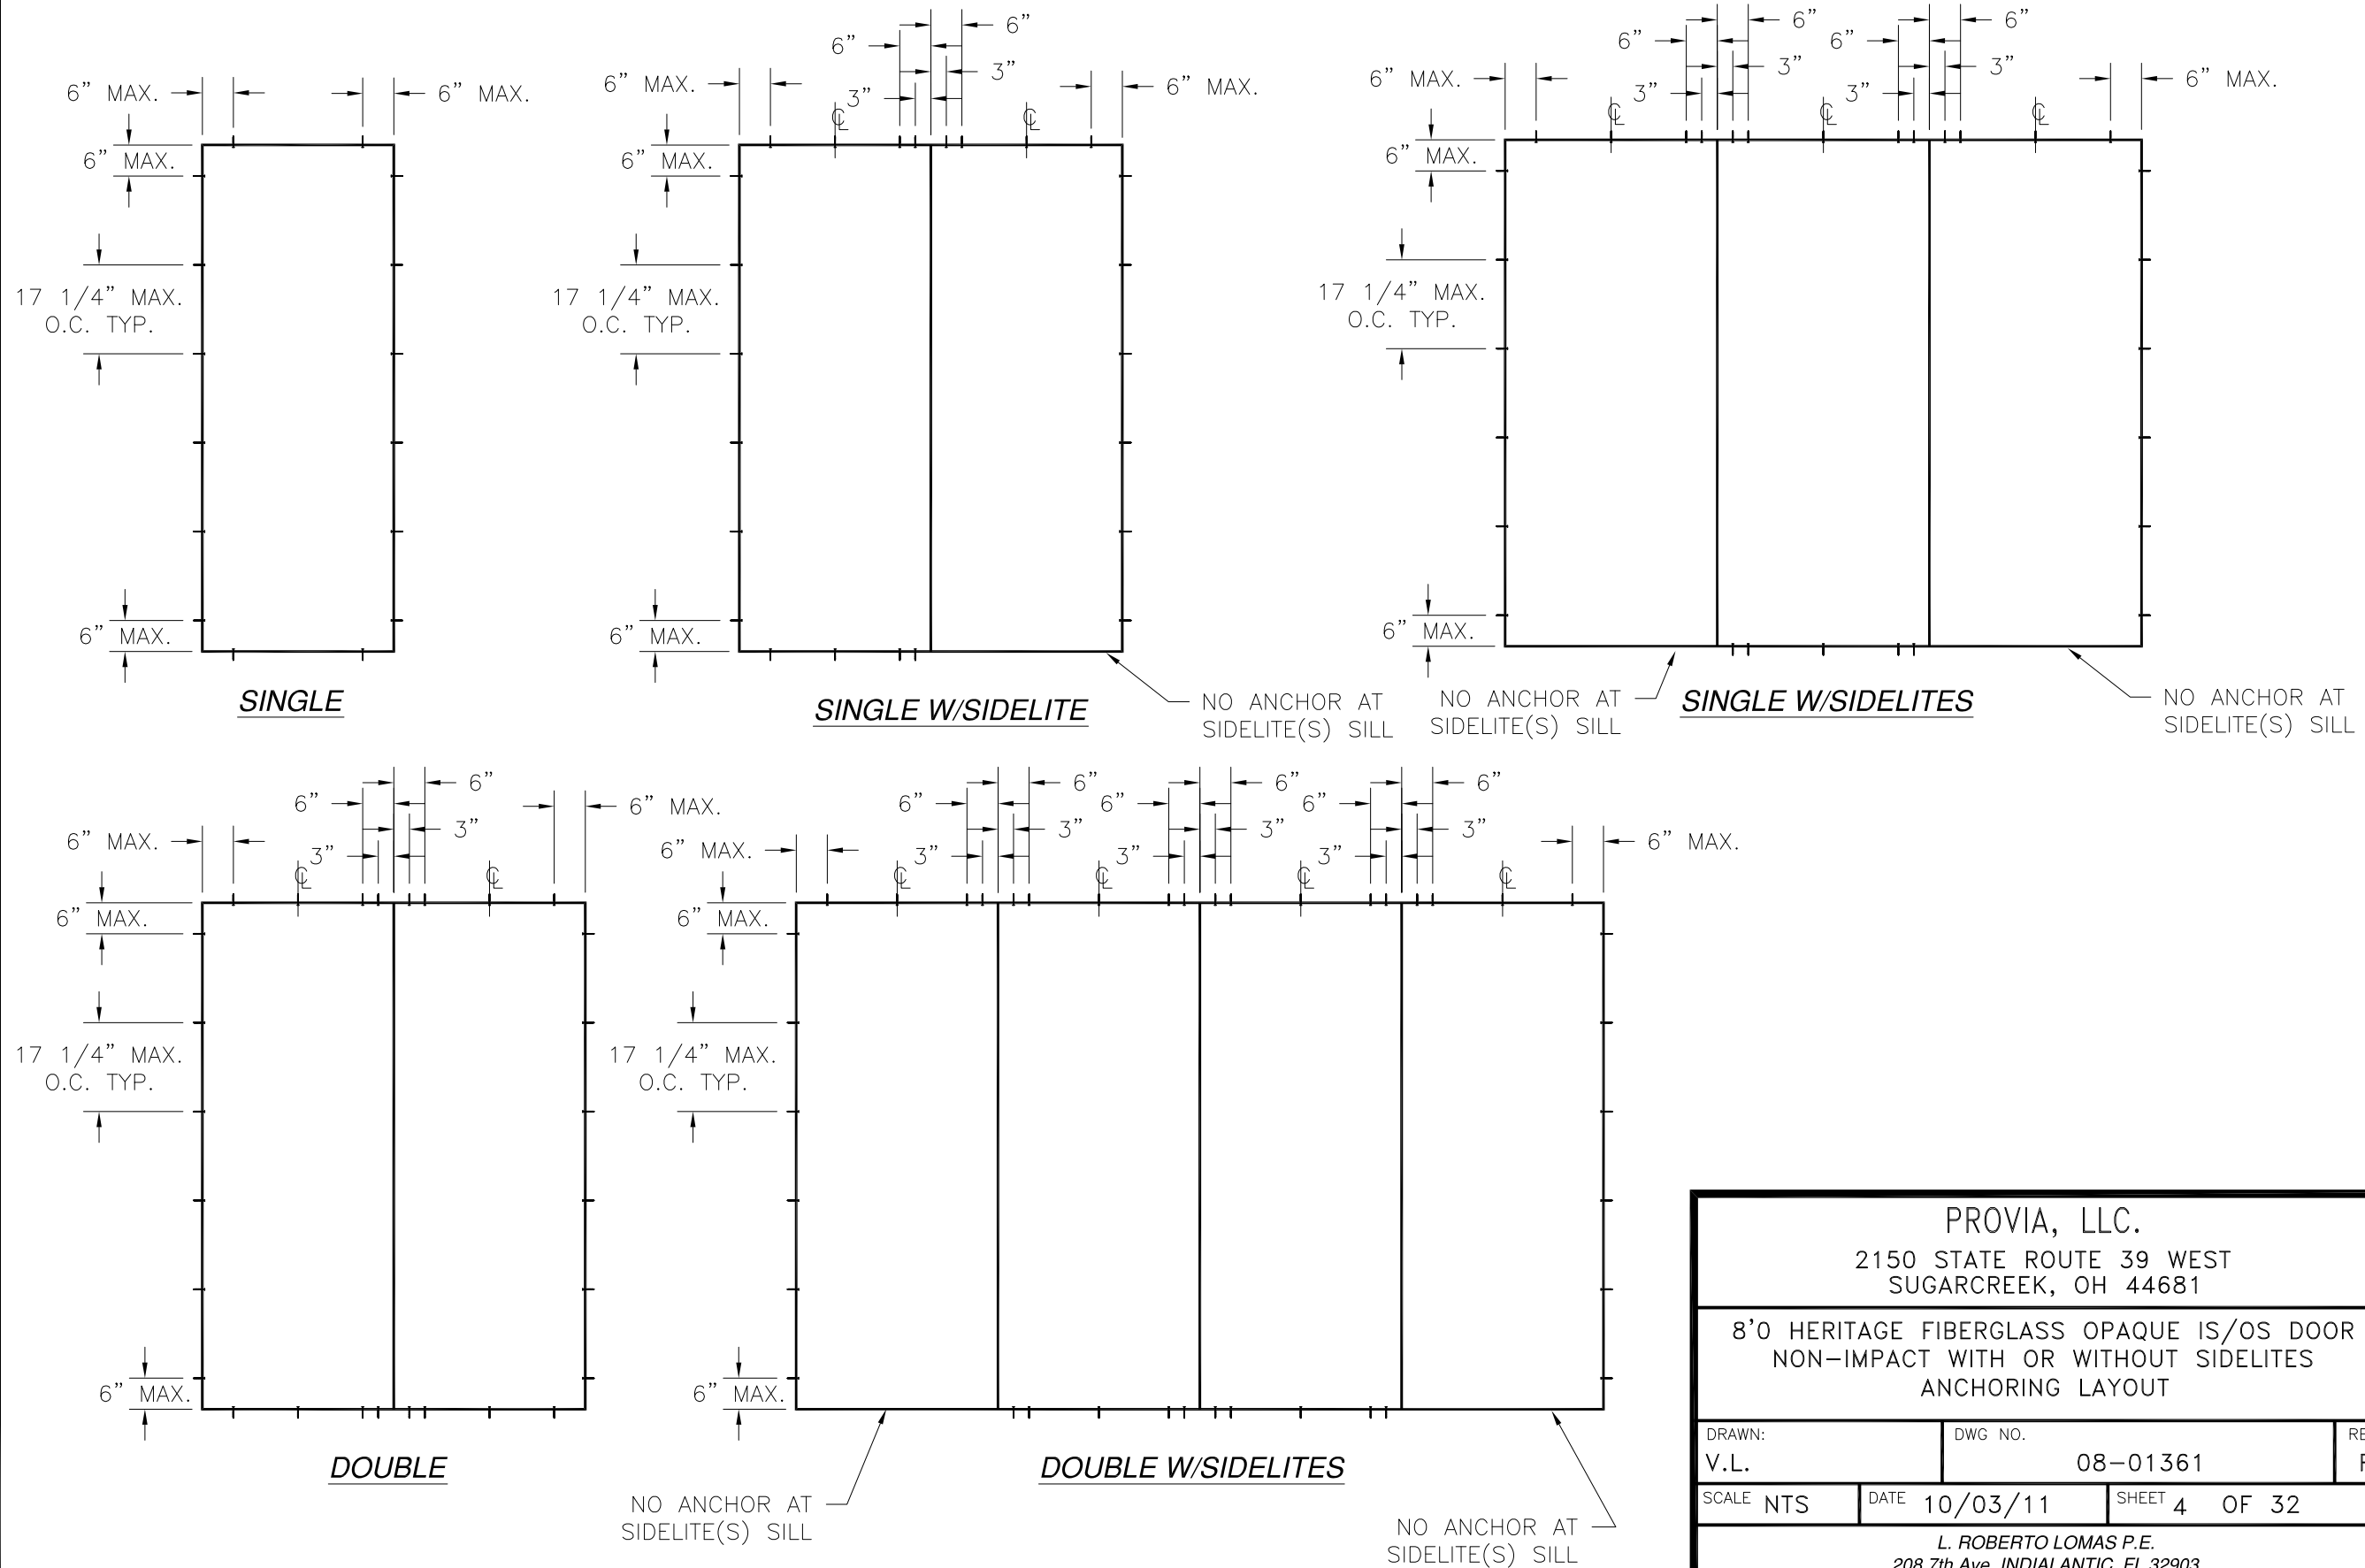

SIGNED: 11/27/2023

PROVIA, LLC.
2150 STATE ROUTE 39 WEST
SUGARCREEK, OH 44681

8'0 HERITAGE FIBERGLASS OPAQUE IS/OS DOOR
NON-IMPACT WITH OR WITHOUT SIDELITES
ANCHORING LAYOUT

DRAWN:
V.L.

DWG NO.
08-01361


REV
F

SCALE
NTS


DATE
10/03/11

SHEET
4 OF 32

L. ROBERTO LOMAS P.E.
208 7th Ave, INDIALANTIC, FL 32903
434-688-0609 rllomas@lrlomaspe.com

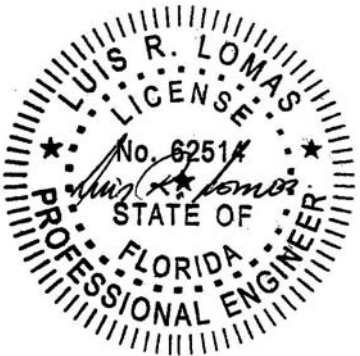


Luis R. Lomas P.E.
FL No.: 62514

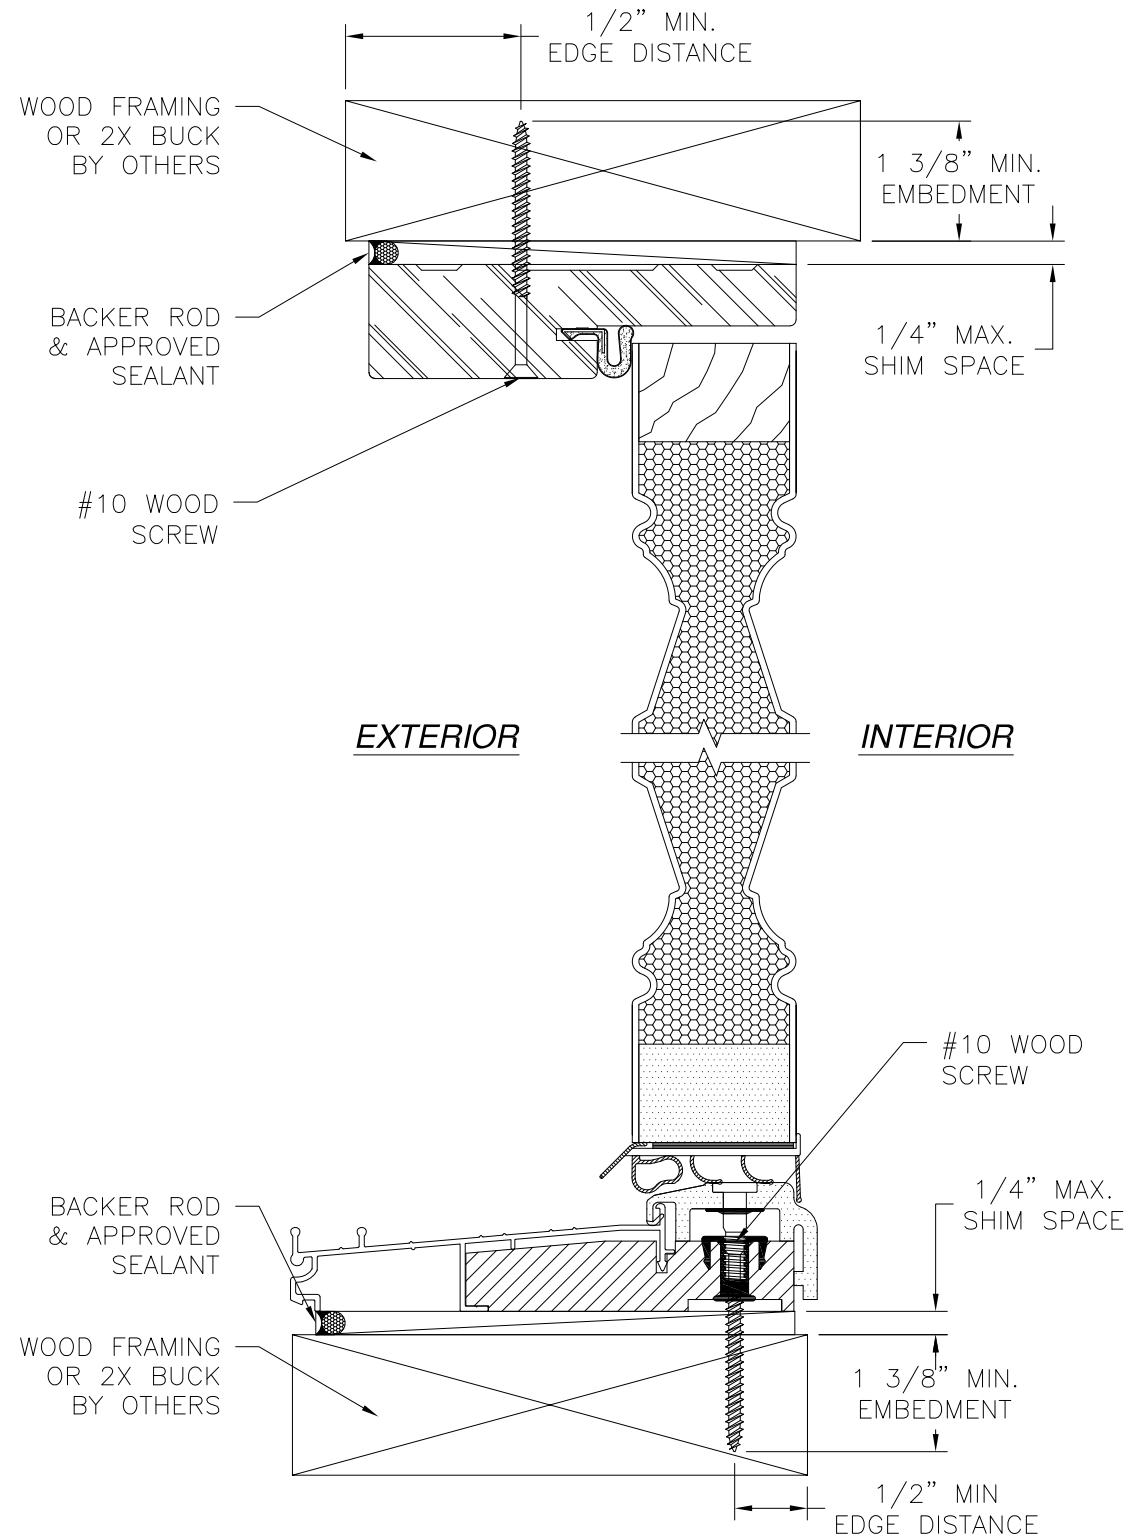

VERTICAL CROSS SECTION
WOOD FRAMING OR 2X BUCK INSTALLATION

NOTES:
1. INTERIOR AND EXTERIOR FINISHES, BY OTHERS, NOT SHOWN FOR CLARITY.
2. PERIMETER AND JOINT SEALANT BY OTHERS TO BE DESIGNED IN ACCORDANCE WITH ASTM E2112

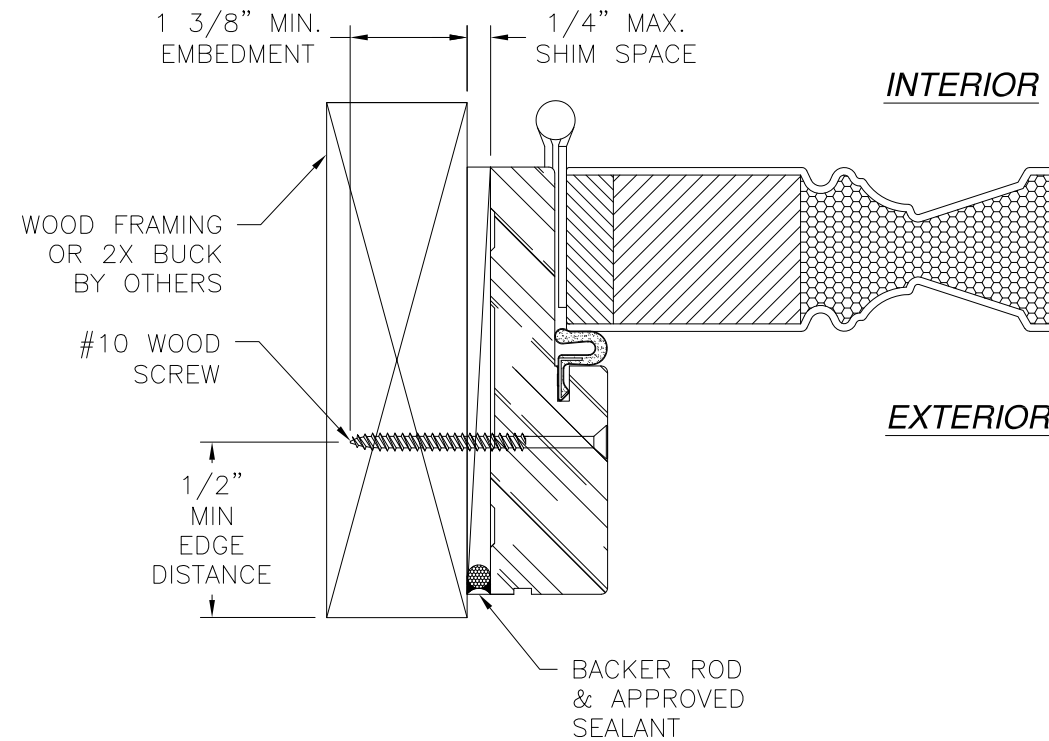


JAMB INSTALLATION DETAIL
WOOD FRAMING OR 2X BUCK INSTALLATION

REVISIONS			
REV	DESCRIPTION	DATE	APPROVED
F	REVISE TRIMS AND HARDWARE SCHEDULE	11/02/2023	R.L.


SIGNED: 11/27/2023

PROVIA, LLC. 2150 STATE ROUTE 39 WEST SUGARCREEK, OH 44681		
8'0 HERITAGE FIBERGLASS OPAQUE IS/OS DOOR NON-IMPACT WITH OR WITHOUT SIDELITES IS DOOR INSTALLATION DETAILS		
DRAWN: V.L.	DWG NO. 08-01361	REV F
SCALE NTS	DATE 10/03/11	SHEET 5 OF 32
L. ROBERTO LOMAS P.E. 208 7th Ave, INDIALANTIC, FL 32903 434-688-0609 rllomas@lrlomaspe.com		

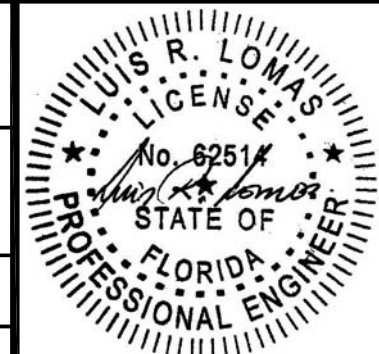


Luis R. Lomas P.E.
FL No.: 62514

REVISIONS			
REV	DESCRIPTION	DATE	APPROVED
F	REVISE TRIMS AND HARDWARE SCHEDULE	11/02/2023	R.L.

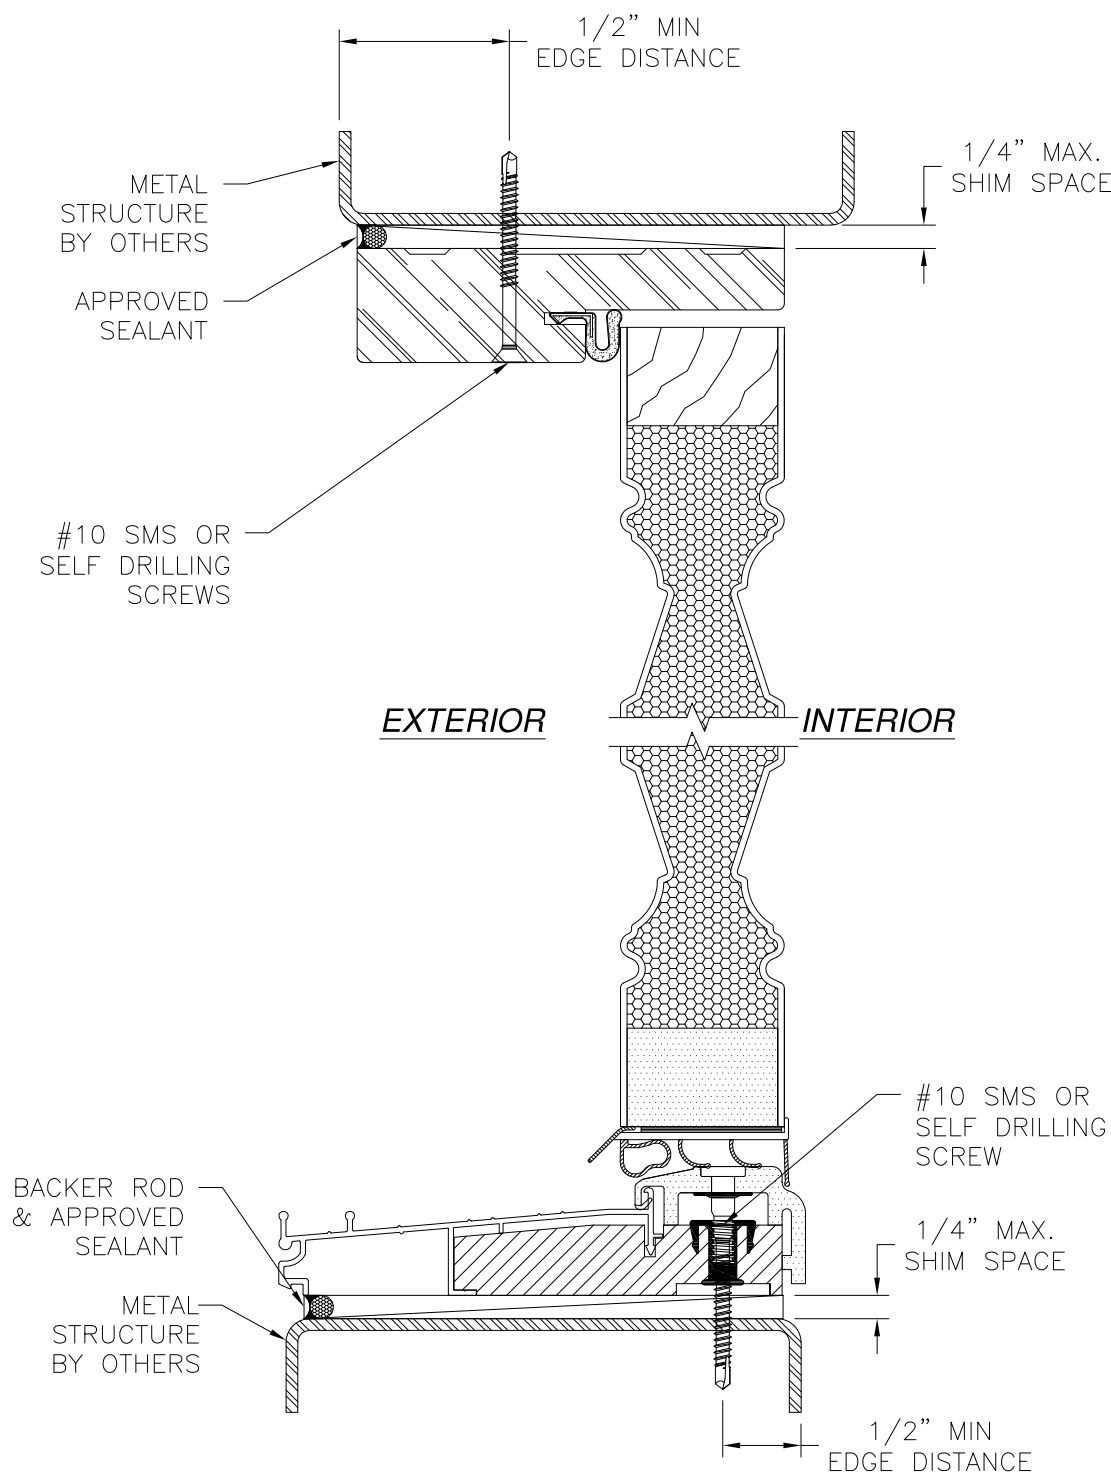

VERTICAL CROSS SECTION
METAL STRUCTURE INSTALLATION

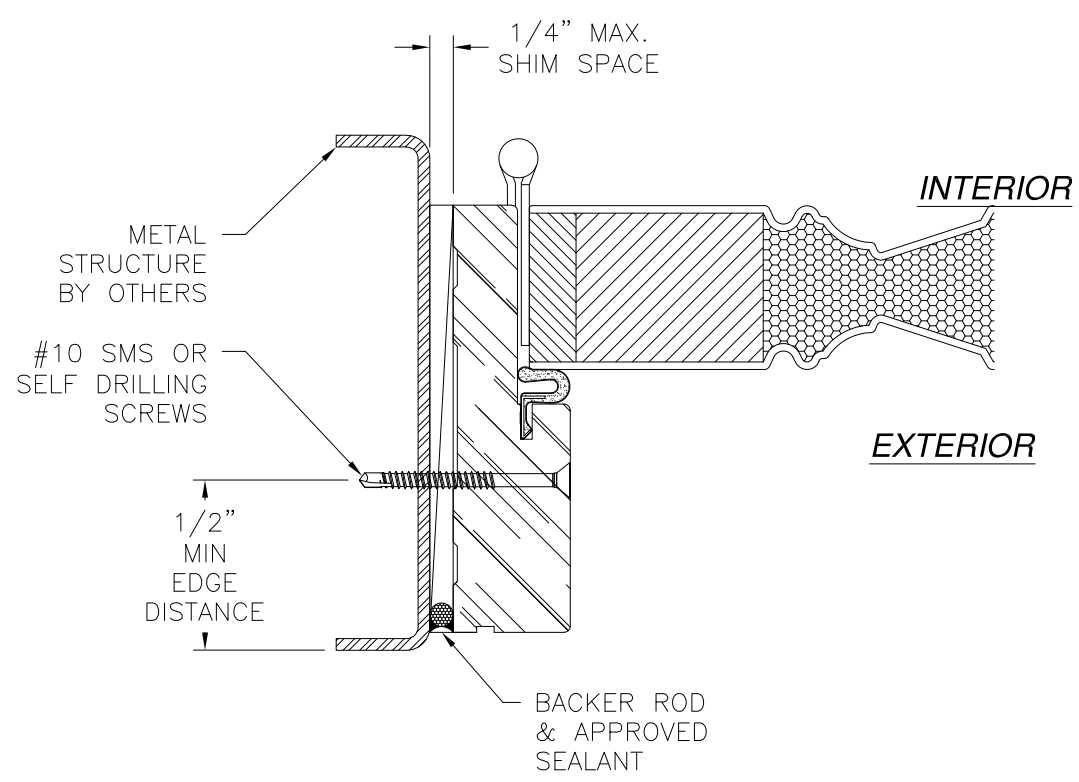

JAMB INSTALLATION DETAIL
METAL STRUCTURE INSTALLATION

NOTES:
1. INTERIOR AND EXTERIOR FINISHES, BY OTHERS,
NOT SHOWN FOR CLARITY.
2. PERIMETER AND JOINT SEALANT BY OTHERS TO BE
DESIGNED IN ACCORDANCE WITH ASTM E2112

PROVIA, LLC.
2150 STATE ROUTE 39 WEST
SUGARCREEK, OH 44681


8'0 HERITAGE FIBERGLASS OPAQUE IS/OS DOOR
NON-IMPACT WITH OR WITHOUT SIDELITES
IS DOOR INSTALLATION DETAILS

DRAWN: V.L.	DWG NO. 08-01361	REV F
SCALE NTS	DATE 10/03/11	SHEET 6 OF 32


L. ROBERTO LOMAS P.E.
208 7th Ave, INDIALANTIC, FL 32903
434-688-0609 rllomas@lrlomaspe.com

SIGNED: 11/27/2023

Luis R. Lomas P.E.
FL No.: 62514

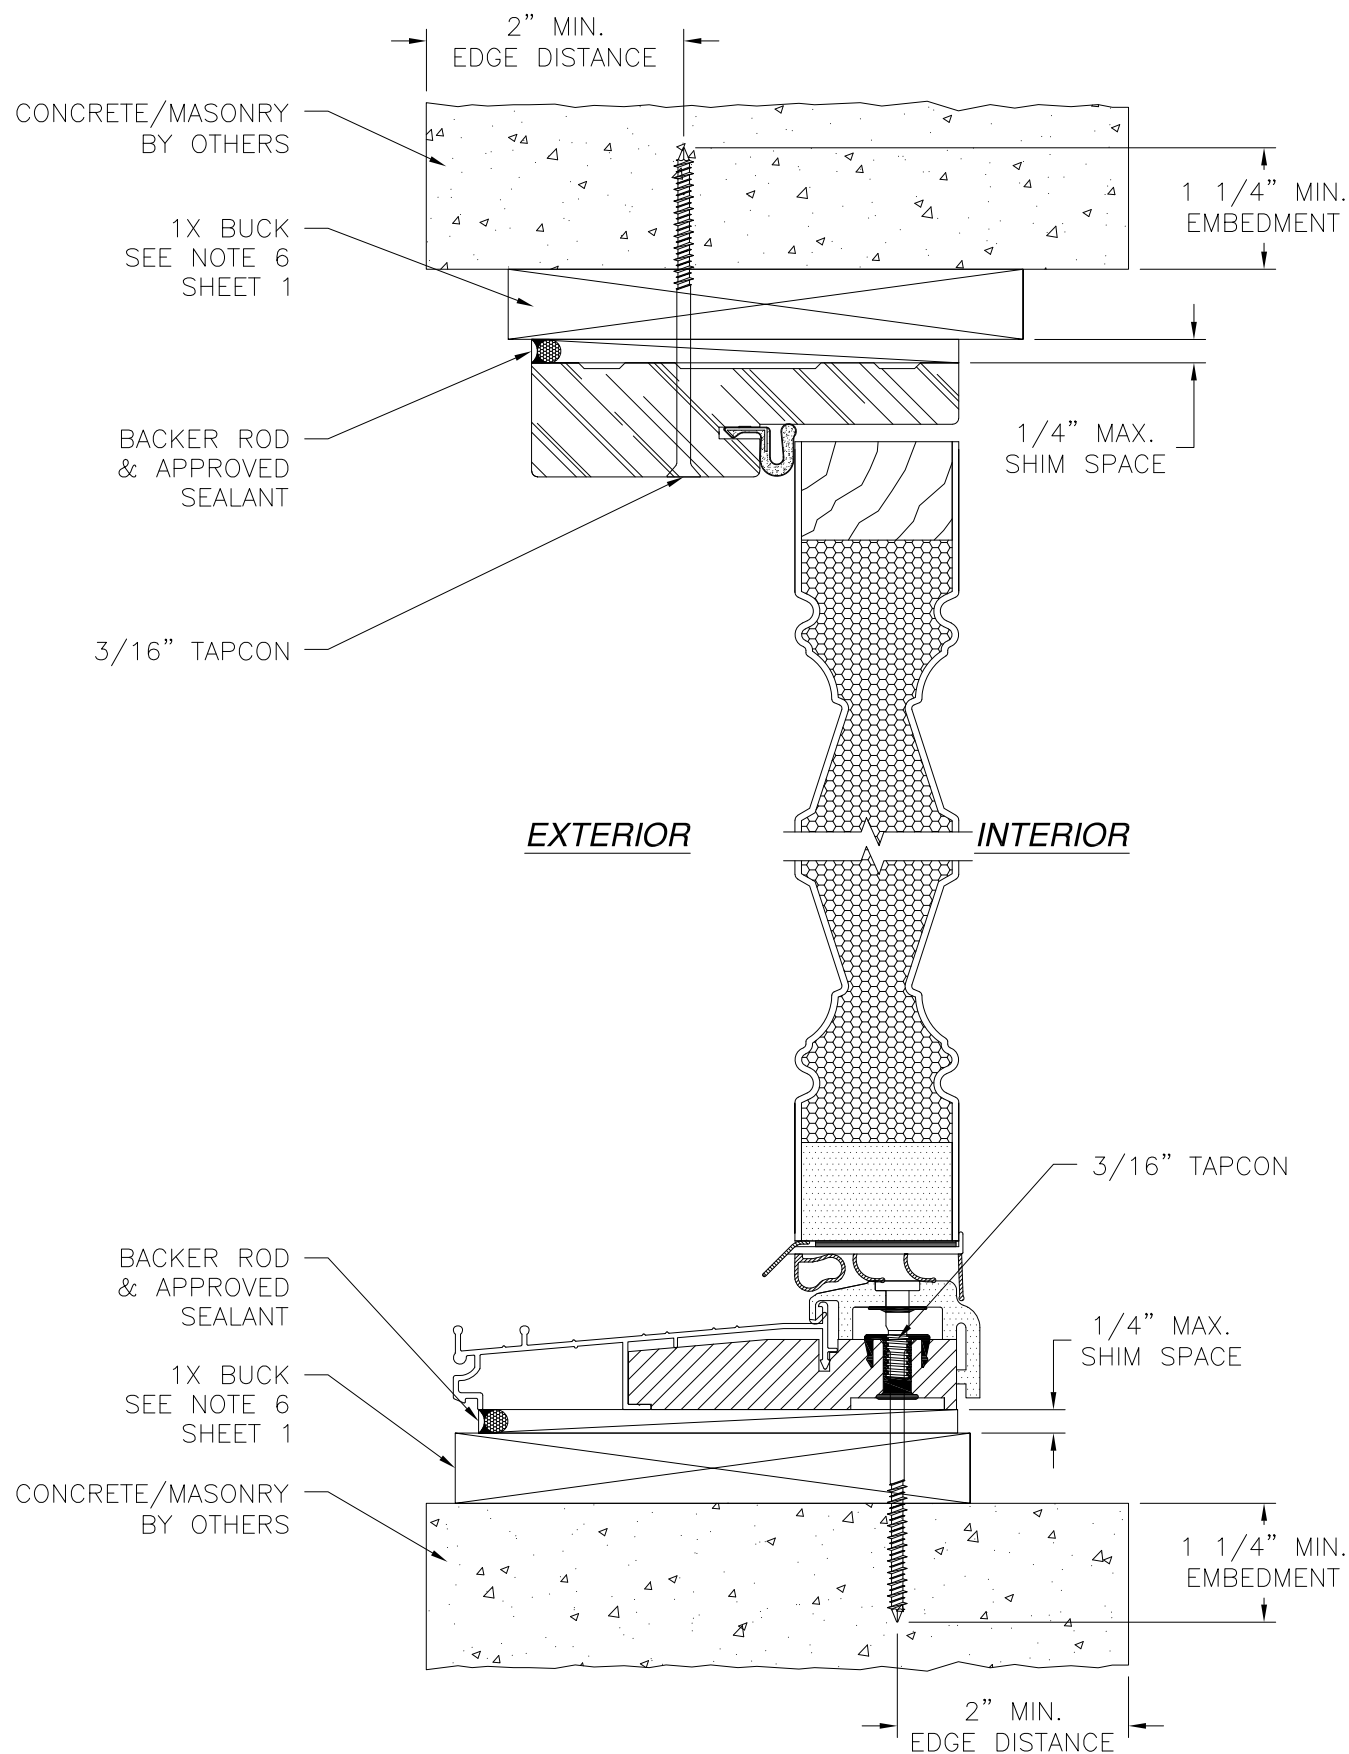

VERTICAL CROSS SECTION
 CONCRETE/MASONRY WITH 1X BUCK INSTALLATION
 FOR CONCRETE/MASONRY WITHOUT 1X BUCK REFER TO
 JAMB INSTALLATION DETAIL

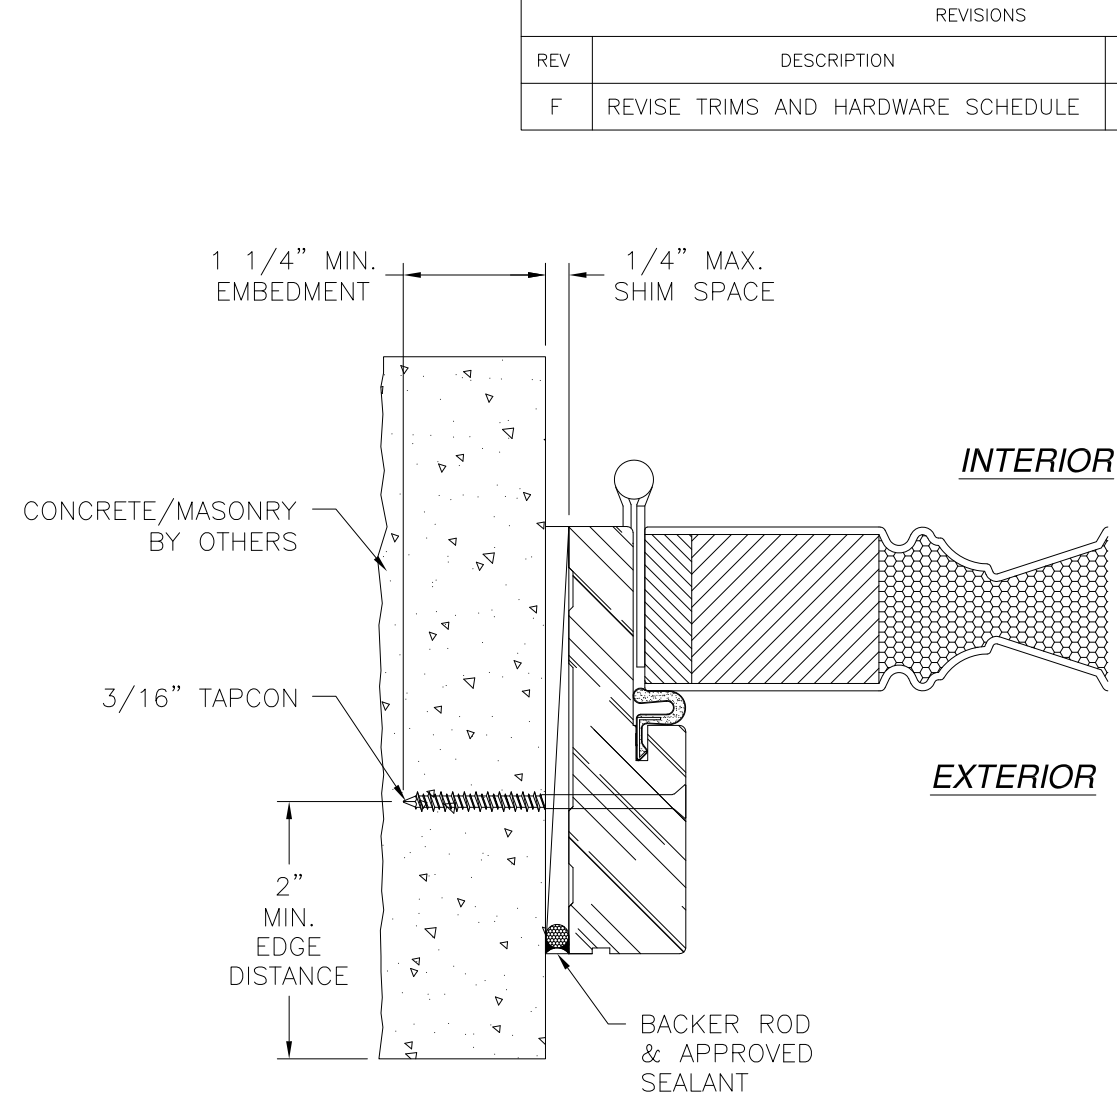

JAMB INSTALLATION DETAIL
 CONCRETE/MASONRY WITHOUT 1X BUCK INSTALLATION
 FOR CONCRETE/MASONRY INSTALLATION WITH 1X BUCK REFER TO
 HEAD AND SILL INSTALLATION DETAILS

- NOTES:**
 1. INTERIOR AND EXTERIOR FINISHES, BY OTHERS,
 NOT SHOWN FOR CLARITY.
 2. PERIMETER AND JOINT SEALANT BY OTHERS TO BE
 DESIGNED IN ACCORDANCE WITH ASTM E2112

REVISIONS			
REV	DESCRIPTION	DATE	APPROVED
F	REVISE TRIMS AND HARDWARE SCHEDULE	11/02/2023	R.L.


PROVIA, LLC.
 2150 STATE ROUTE 39 WEST
 SUGARCREEK, OH 44681

8'0 HERITAGE FIBERGLASS OPAQUE IS/OS DOOR
 NON-IMPACT WITH OR WITHOUT SIDELITES
 IS DOOR INSTALLATION DETAILS


DRAWN: V.L.	DWG NO. 08-01361	REV F
SCALE NTS	DATE 10/03/11	SHEET 7 OF 32

L. ROBERTO LOMAS P.E.
 208 7th Ave, INDIALANTIC, FL 32903
 434-688-0609 rllomas@lrlomaspe.com

SIGNED: 11/27/2023

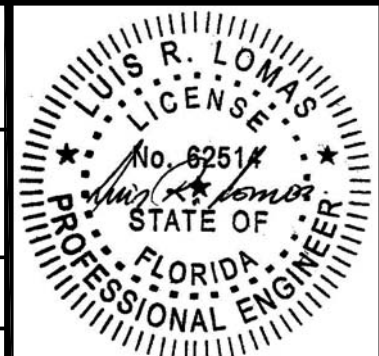


Luis R. Lomas P.E.
 FL No.: 62514

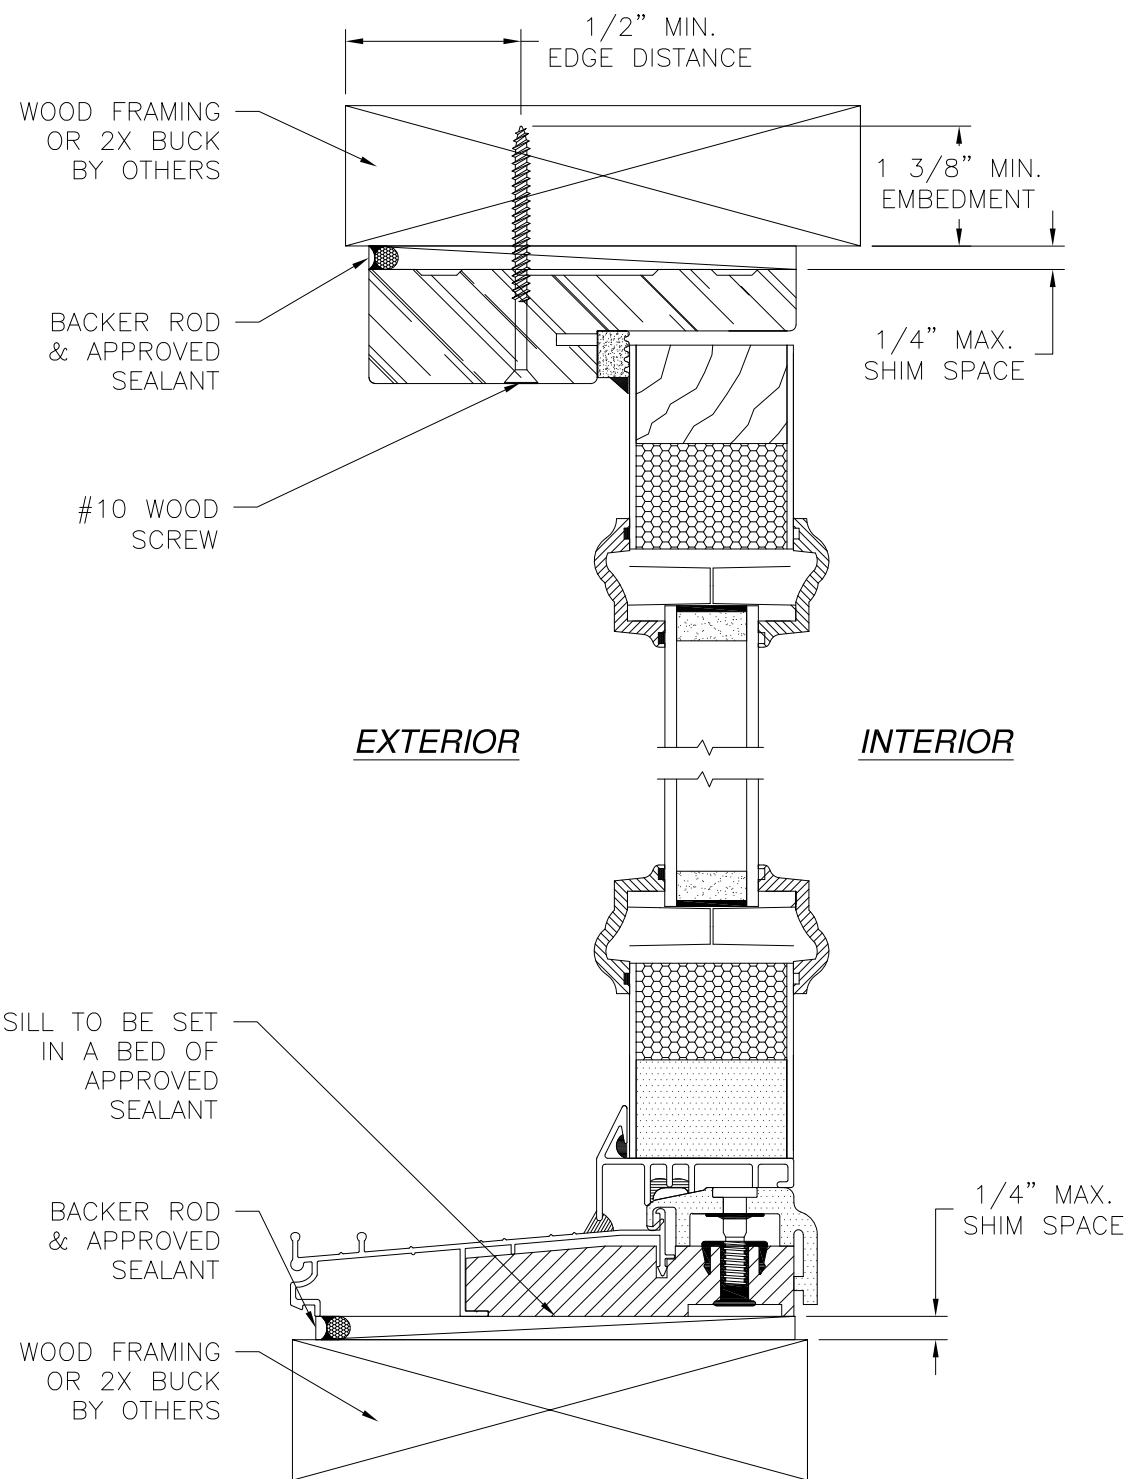

VERTICAL CROSS SECTION
WOOD FRAMING OR 2X BUCK INSTALLATION

NOTES:
1. INTERIOR AND EXTERIOR FINISHES, BY OTHERS, NOT SHOWN FOR CLARITY.
2. PERIMETER AND JOINT SEALANT BY OTHERS TO BE DESIGNED IN ACCORDANCE WITH ASTM E2112

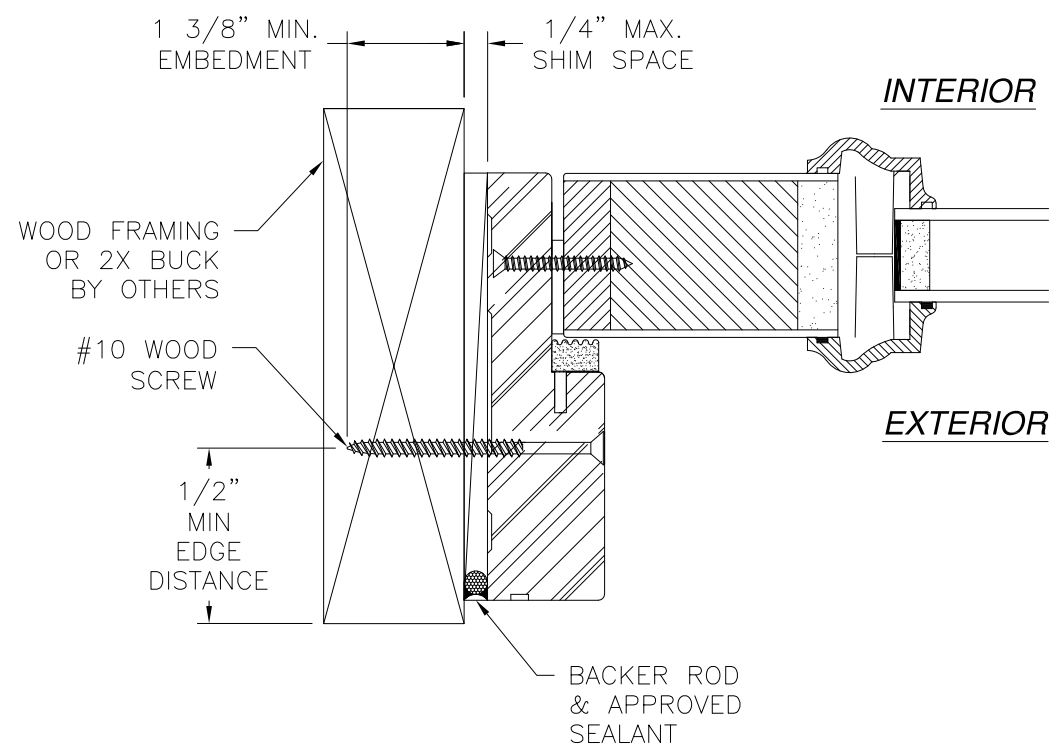

JAMB INSTALLATION DETAIL
WOOD FRAMING OR 2X BUCK INSTALLATION

REVISIONS			
REV	DESCRIPTION	DATE	APPROVED
F	REVISE TRIMS AND HARDWARE SCHEDULE	11/02/2023	R.L.

PROVIA, LLC.
2150 STATE ROUTE 39 WEST
SUGARCREEK, OH 44681

8'0 HERITAGE FIBERGLASS OPAQUE IS/OS DOOR
NON-IMPACT WITH OR WITHOUT SIDELITES
IS SIDELITE INSTALLATION DETAILS


DRAWN: V.L.	DWG NO. 08-01361	REV F
SCALE NTS	DATE 10/03/11	SHEET 8 OF 32

L. ROBERTO LOMAS P.E.
208 7th Ave, INDIALANTIC, FL 32903
434-688-0609 rllomas@lrlomaspe.com

SIGNED: 11/27/2023


Luis R. Lomas P.E.
FL No.: 62514

REVISIONS			
REV	DESCRIPTION	DATE	APPROVED
F	REVISE TRIMS AND HARDWARE SCHEDULE	11/02/2023	R.L.

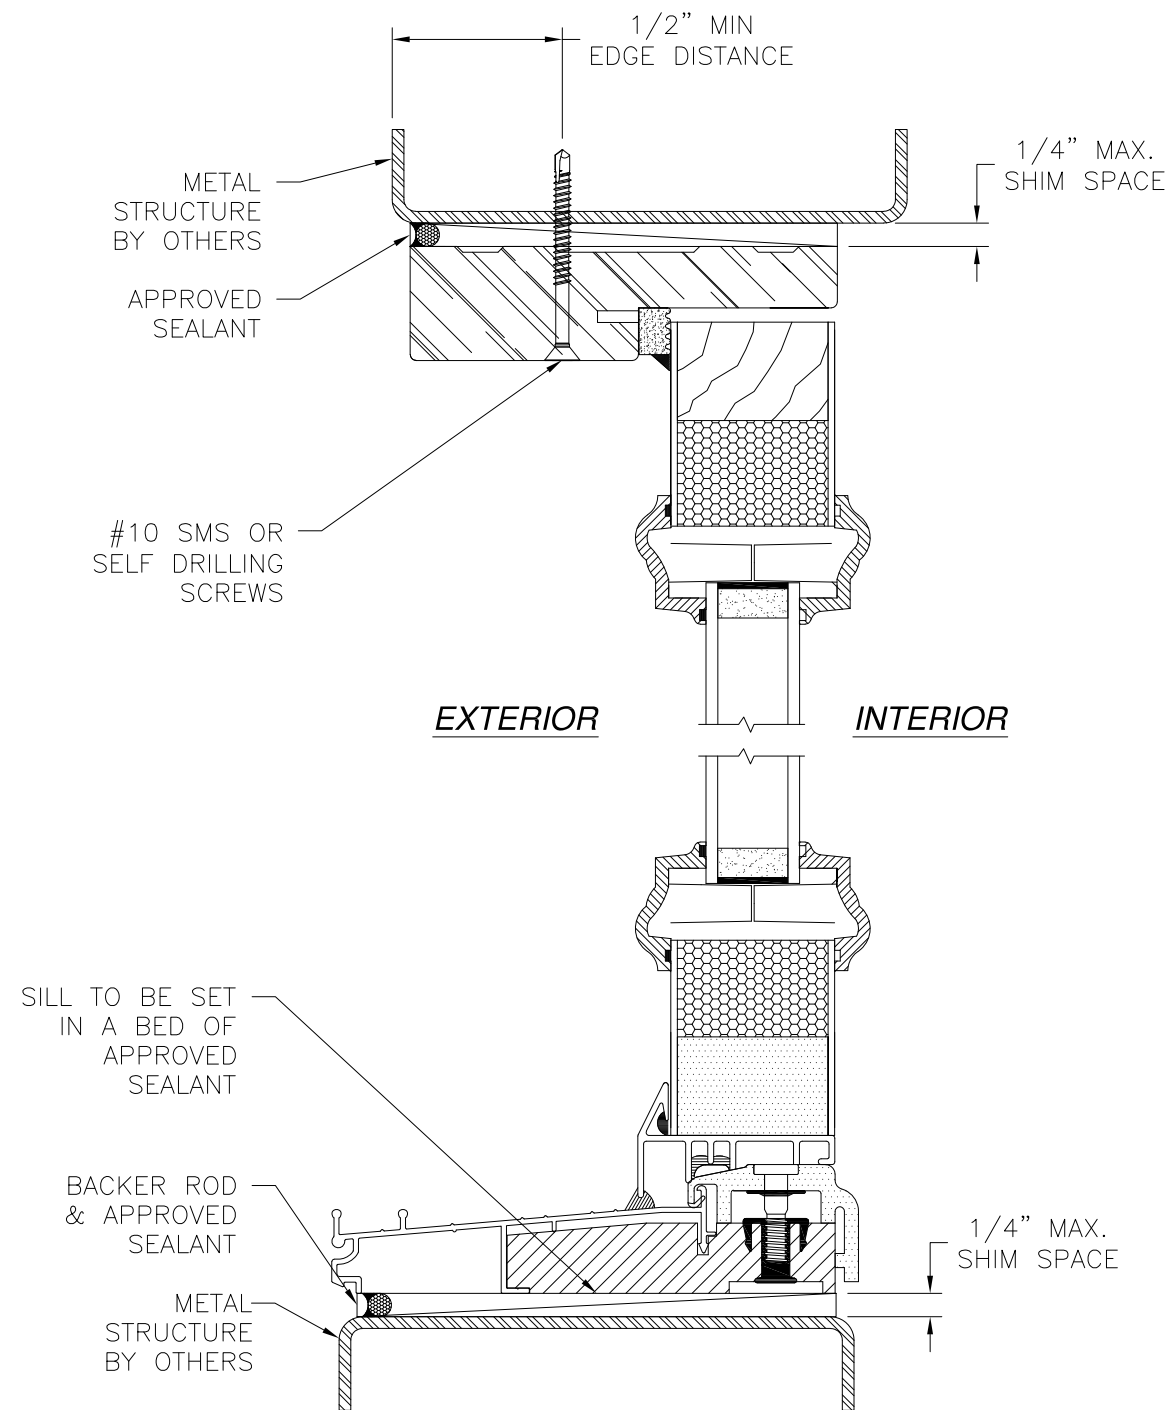

VERTICAL CROSS SECTION
METAL STRUCTURE INSTALLATION


NOTES:
1. INTERIOR AND EXTERIOR FINISHES, BY OTHERS,
NOT SHOWN FOR CLARITY.
2. PERIMETER AND JOINT SEALANT BY OTHERS TO BE
DESIGNED IN ACCORDANCE WITH ASTM E2112

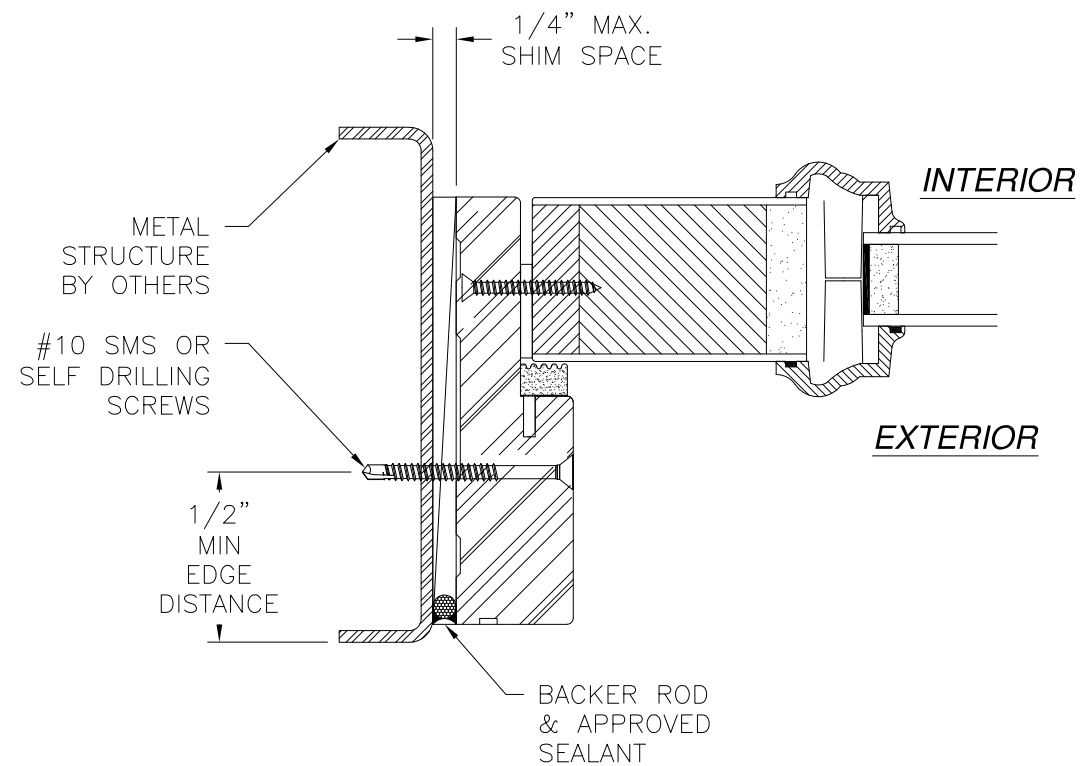



JAMB INSTALLATION DETAIL
METAL STRUCTURE INSTALLATION

SIGNED: 11/27/2023


PROVIA, LLC. 2150 STATE ROUTE 39 WEST SUGARCREEK, OH 44681		
8'0 HERITAGE FIBERGLASS OPAQUE IS/OS DOOR NON-IMPACT WITH OR WITHOUT SIDELITES IS SIDELITE INSTALLATION DETAILS		
DRAWN: V.L.	DWG NO. 08-01361	REV F
SCALE NTS	DATE 10/03/11	SHEET 9 OF 32
L. ROBERTO LOMAS P.E. 208 7th Ave, INDIALANTIC, FL 32903 434-688-0609 rllomas@lrlomaspe.com		

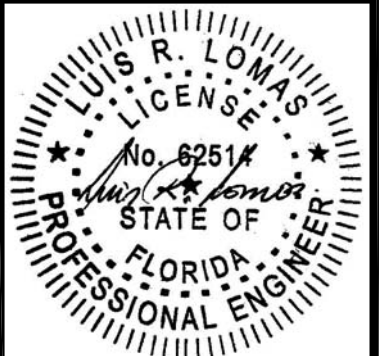

Luis R. Lomas P.E.
FL No.: 62514

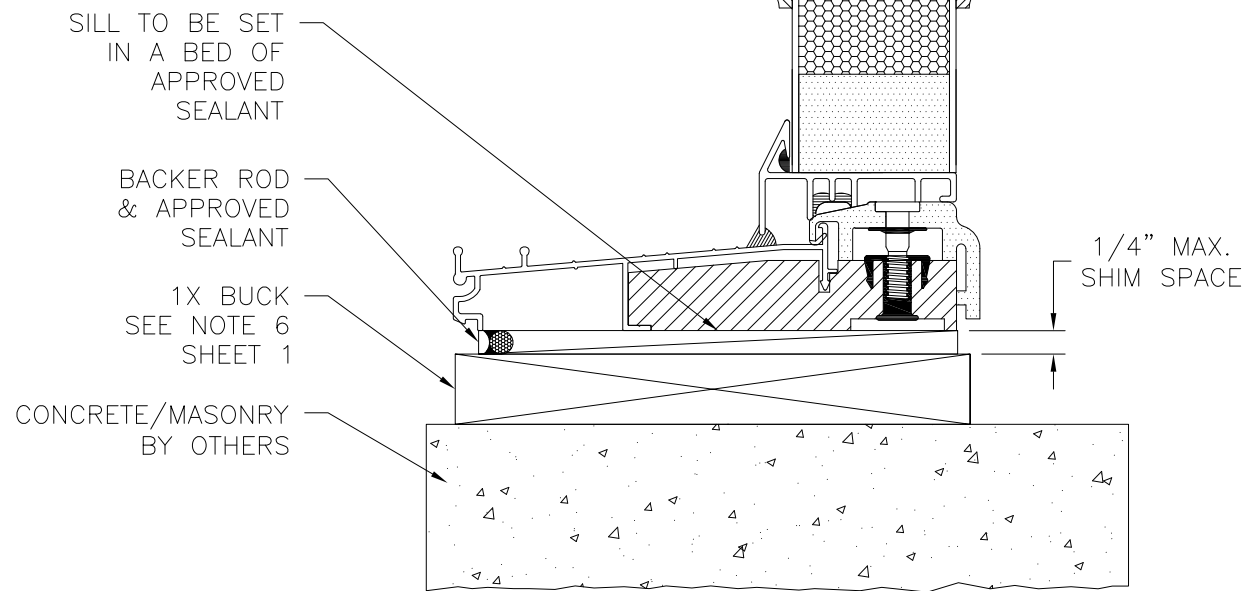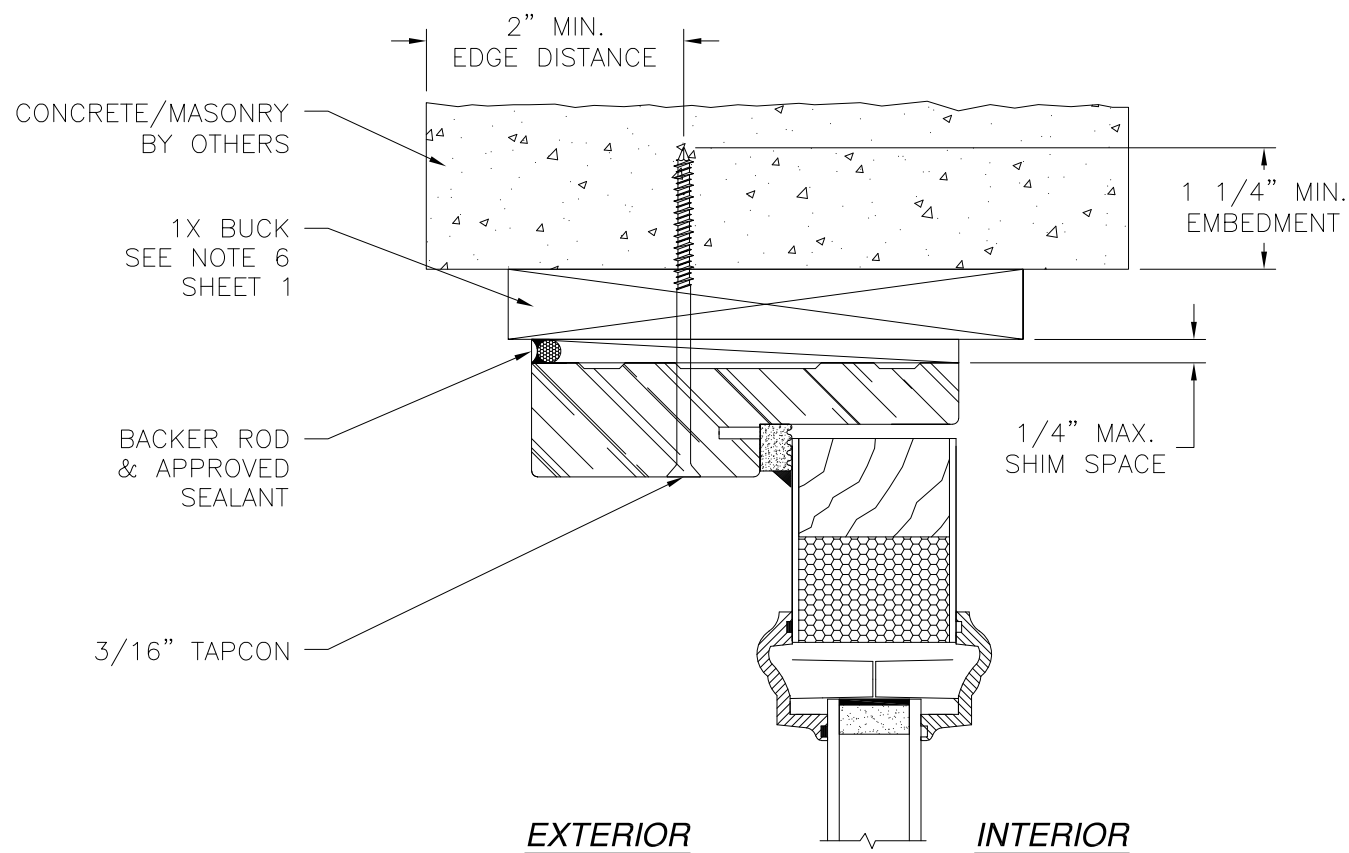

VERTICAL CROSS SECTION
CONCRETE/MASONRY WITH 1X BUCK INSTALLATION
FOR CONCRETE/MASONRY WITHOUT 1X BUCK REFER TO
JAMB INSTALLATION DETAIL

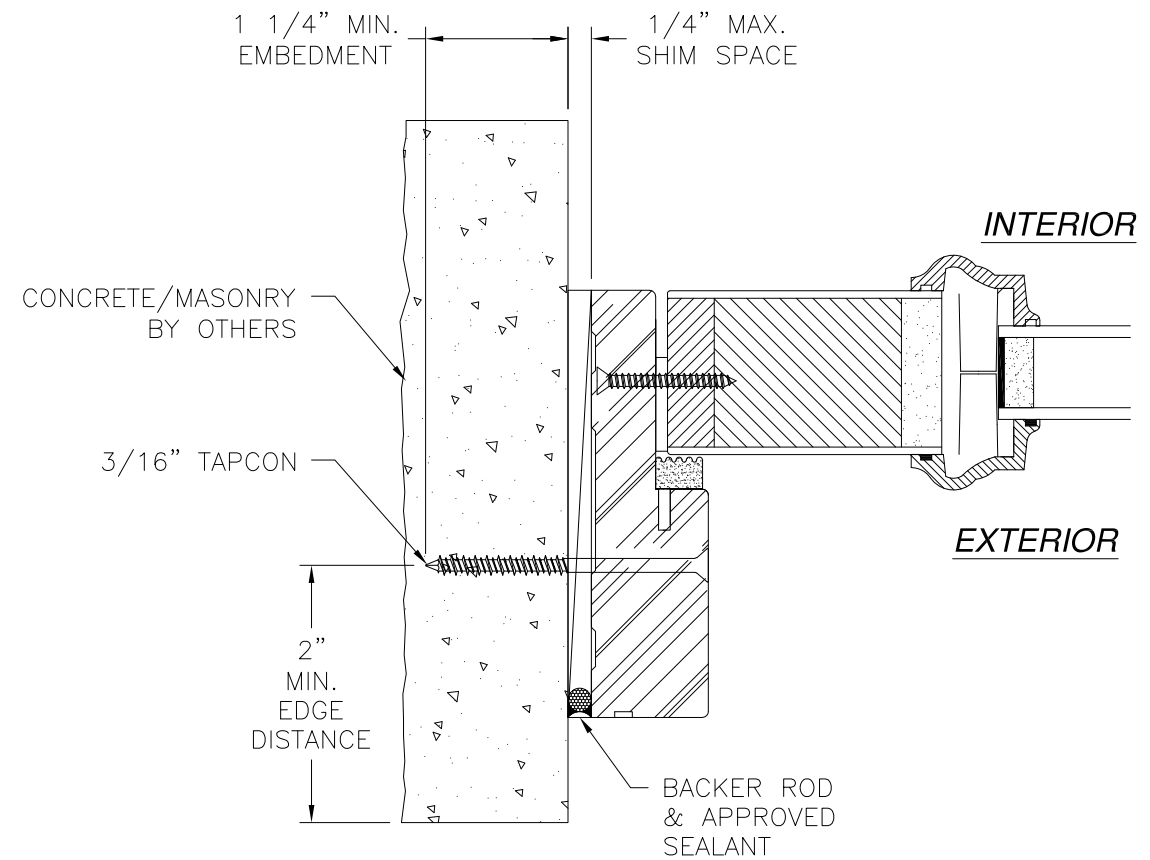

JAMB INSTALLATION DETAIL
CONCRETE/MASONRY WITHOUT 1X BUCK INSTALLATION
FOR CONCRETE/MASONRY WITH 1X BUCK REFER TO
HEAD AND SILL INSTALLATION DETAILS

- NOTES:**
1. INTERIOR AND EXTERIOR FINISHES, BY OTHERS,
NOT SHOWN FOR CLARITY.
2. PERIMETER AND JOINT SEALANT BY OTHERS TO BE
DESIGNED IN ACCORDANCE WITH ASTM E2112

REVISIONS			
REV	DESCRIPTION	DATE	APPROVED
F	REVISE TRIMS AND HARDWARE SCHEDULE	11/02/2023	R.L.

PROVIA, LLC.


2150 STATE ROUTE 39 WEST
SUGARCREEK, OH 44681

8'0 HERITAGE FIBERGLASS OPAQUE IS/OS DOOR
NON-IMPACT WITH OR WITHOUT SIDELITES
IS SIDELITE INSTALLATION DETAILS


DRAWN: V.L.	DWG NO. 08-01361	REV F
SCALE NTS	DATE 10/03/11	SHEET 10 OF 32

L. ROBERTO LOMAS P.E.
208 7th Ave, INDIALANTIC, FL 32903
434-688-0609 rllomas@lrlomaspe.com

SIGNED: 11/27/2023

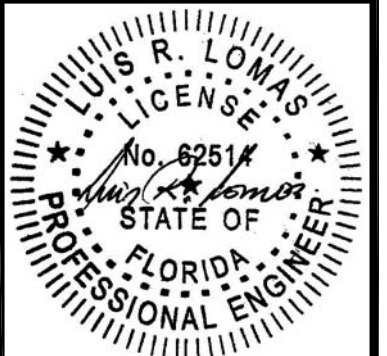


Luis R. Lomas P.E.
FL No.: 62514

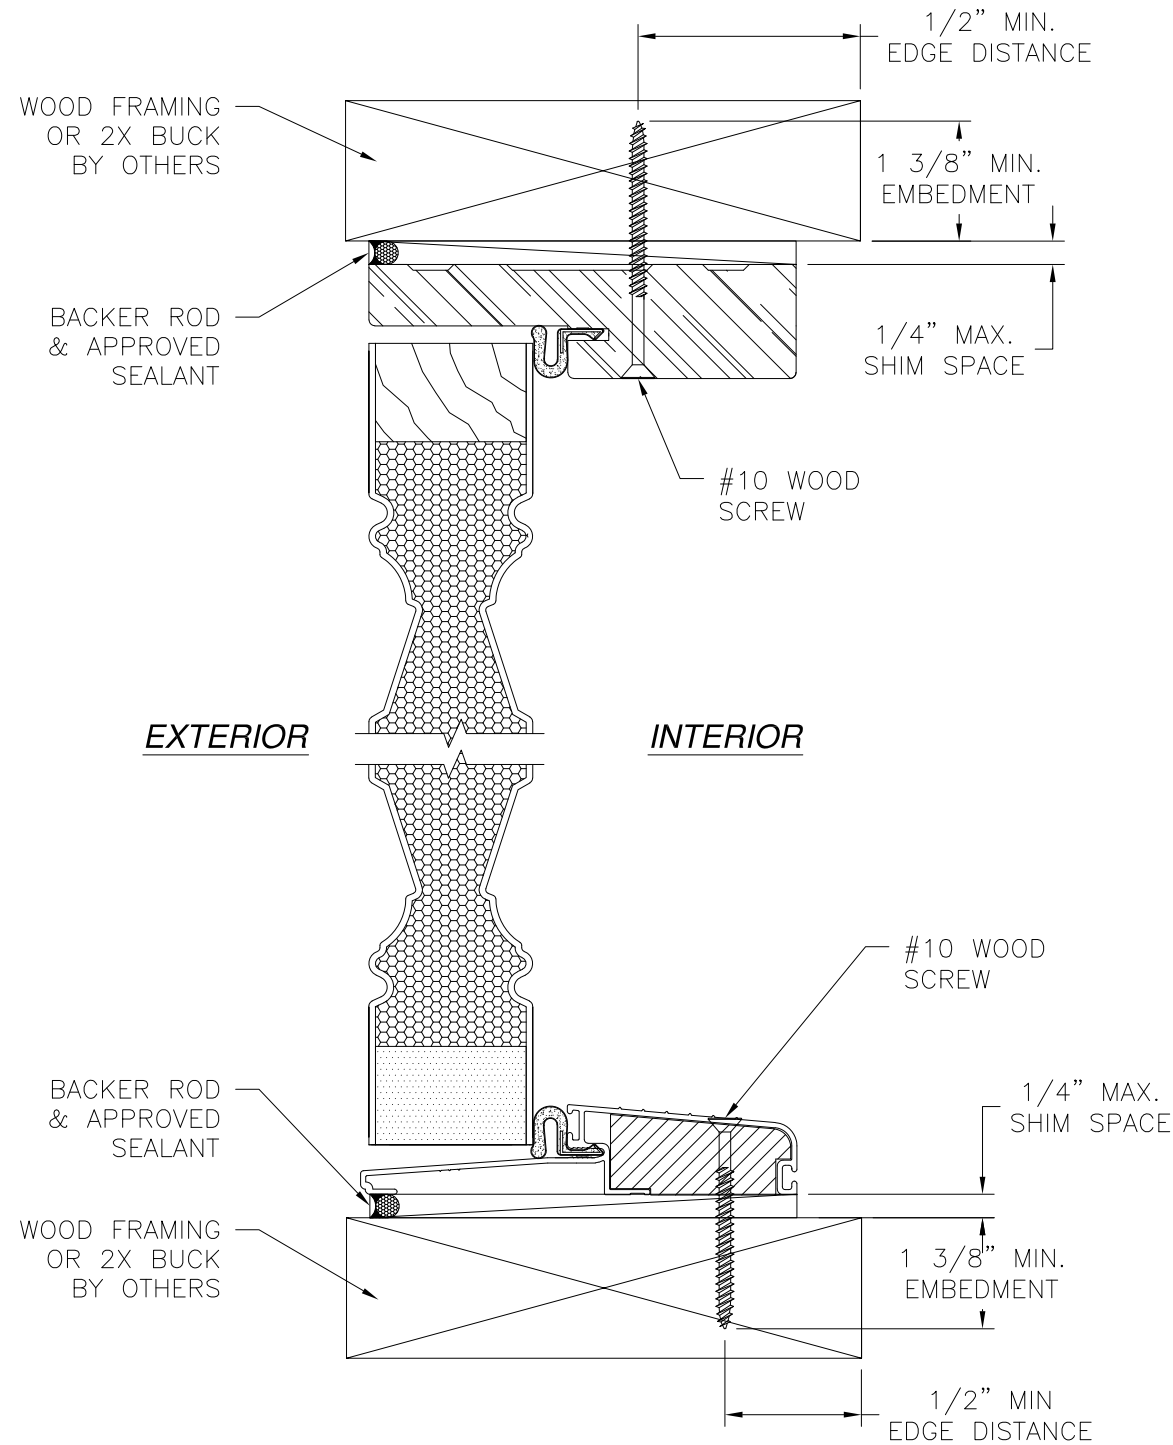

VERTICAL CROSS SECTION
WOOD FRAMING OR 2X BUCK INSTALLATION

NOTES:
1. INTERIOR AND EXTERIOR FINISHES, BY OTHERS, NOT SHOWN FOR CLARITY.
2. PERIMETER AND JOINT SEALANT BY OTHERS TO BE DESIGNED IN ACCORDANCE WITH ASTM E2112

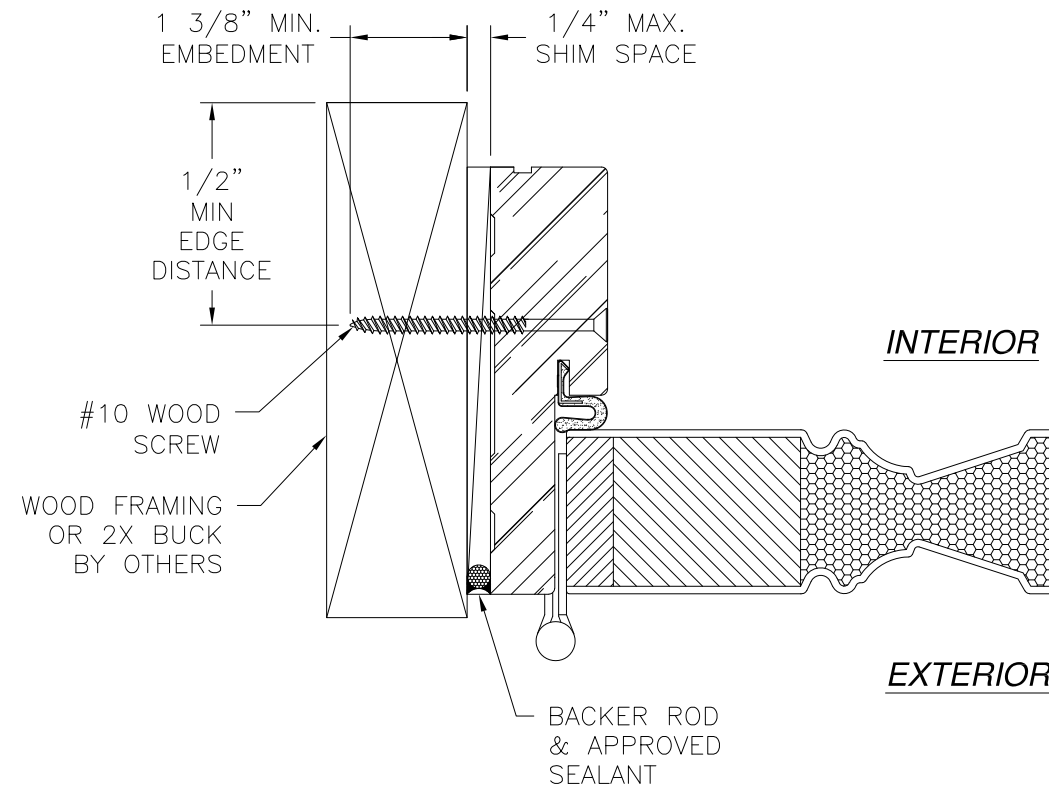


JAMB INSTALLATION DETAIL
WOOD FRAMING OR 2X BUCK INSTALLATION

REVISIONS			
REV	DESCRIPTION	DATE	APPROVED
F	REVISE TRIMS AND HARDWARE SCHEDULE	11/02/2023	R.L.


SIGNED: 11/27/2023

PROVIA, LLC. 2150 STATE ROUTE 39 WEST SUGARCREEK, OH 44681		
8'0 HERITAGE FIBERGLASS OPAQUE IS/OS DOOR NON-IMPACT WITH OR WITHOUT SIDELITES OS DOOR INSTALLATION DETAILS		
DRAWN: V.L.	DWG NO. 08-01361	REV F
SCALE NTS	DATE 10/03/11	SHEET 11 OF 32
L. ROBERTO LOMAS P.E. 208 7th Ave, INDIALANTIC, FL 32903 434-688-0609 rllomas@lrlomaspe.com		

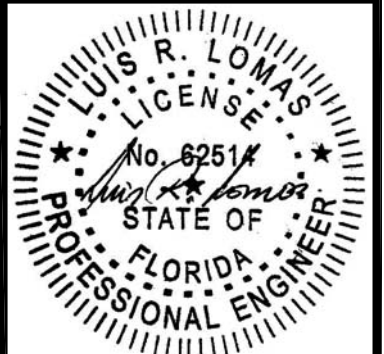


Luis R. Lomas P.E.
FL No.: 62514

REVISIONS			
REV	DESCRIPTION	DATE	APPROVED
F	REVISE TRIMS AND HARDWARE SCHEDULE	11/02/2023	R.L.

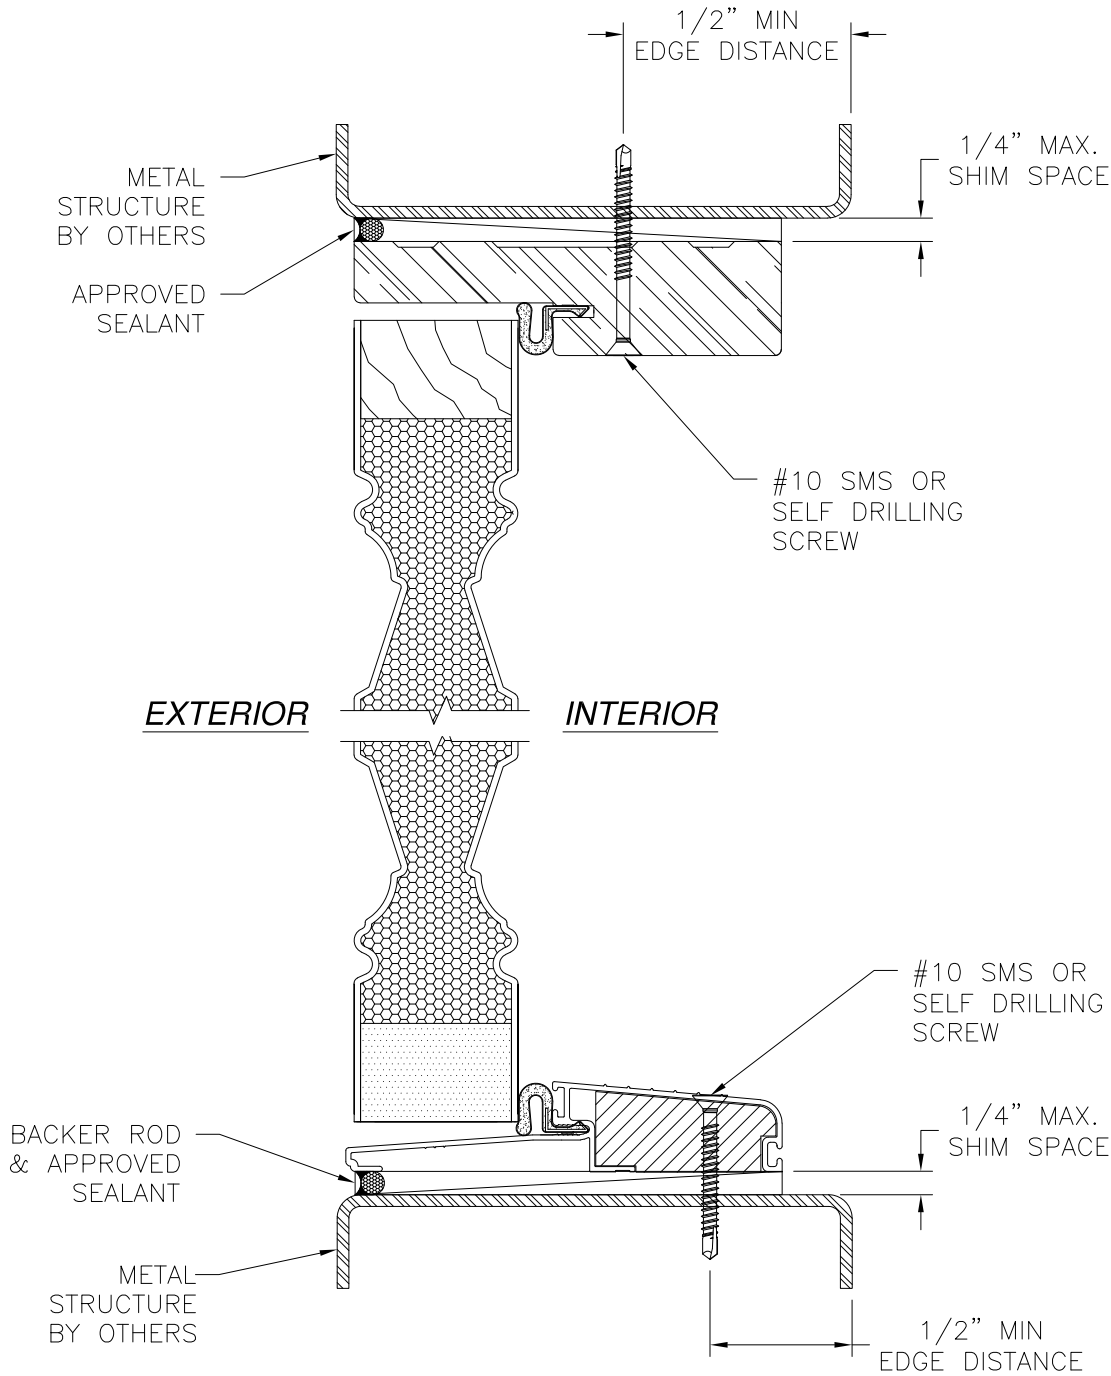

VERTICAL CROSS SECTION
METAL STRUCTURE INSTALLATION

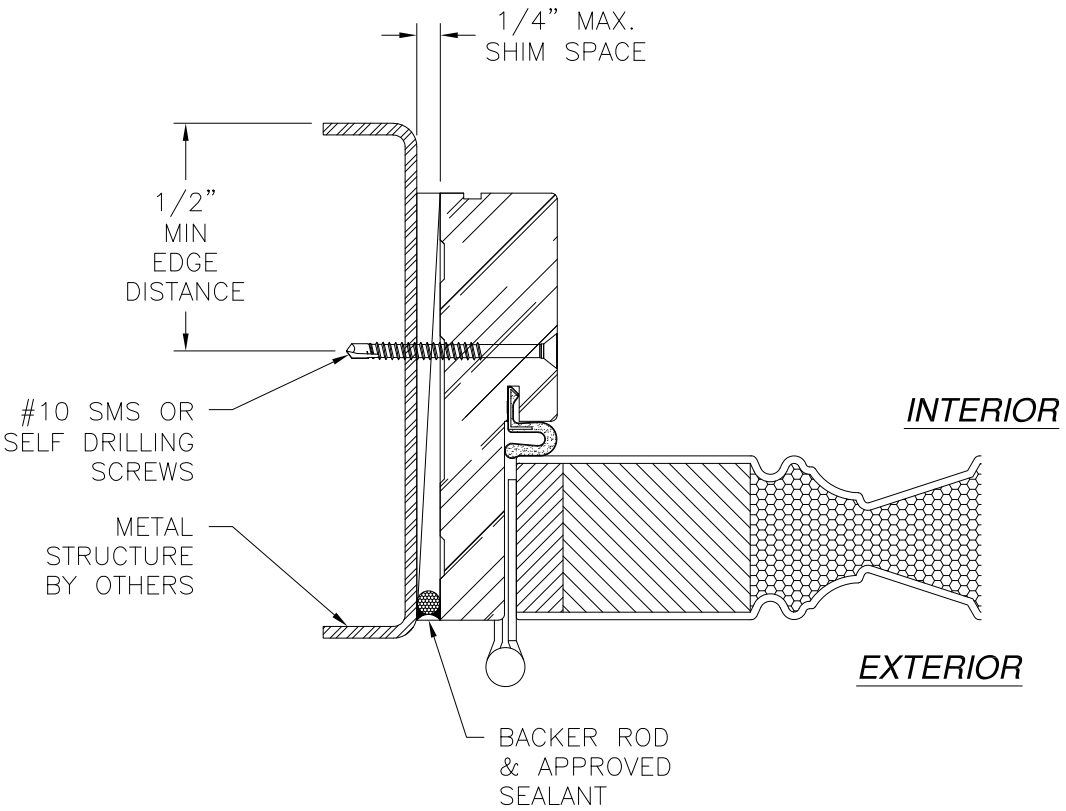

JAMB INSTALLATION DETAIL
METAL STRUCTURE INSTALLATION

NOTES:
1. INTERIOR AND EXTERIOR FINISHES, BY OTHERS,
NOT SHOWN FOR CLARITY.
2. PERIMETER AND JOINT SEALANT BY OTHERS TO BE
DESIGNED IN ACCORDANCE WITH ASTM E2112

SIGNED: 11/27/2023

PROVIA, LLC.

2150 STATE ROUTE 39 WEST
SUGARCREEK, OH 44681

8'0 HERITAGE FIBERGLASS OPAQUE IS/OS DOOR
NON-IMPACT WITH OR WITHOUT SIDELITES
OS DOOR INSTALLATION DETAILS

DRAWN:
V.L.

DWG NO.
08-01361

REV
F

SCALE NTS

DATE 10/03/11

SHEET 12 OF 32



L. ROBERTO LOMAS P.E.

208 7th Ave, INDIALANTIC, FL 32903


434-688-0609 rllomas@lrlomaspe.com



Luis R. Lomas P.E.
FL No.: 62514

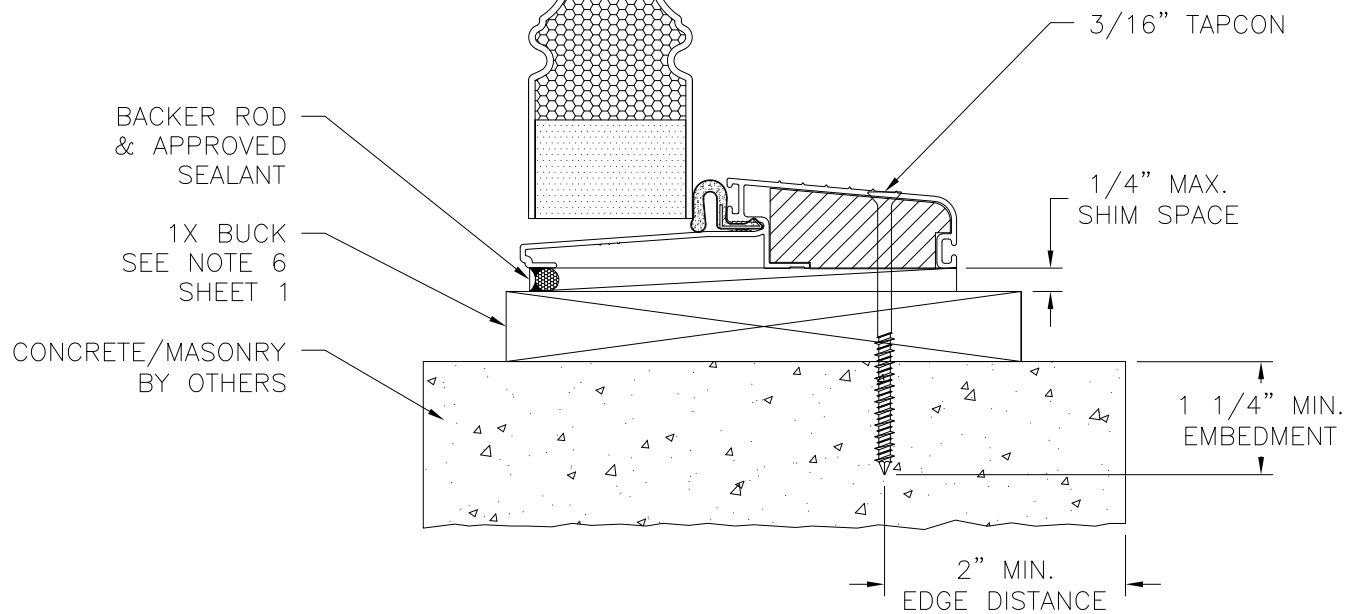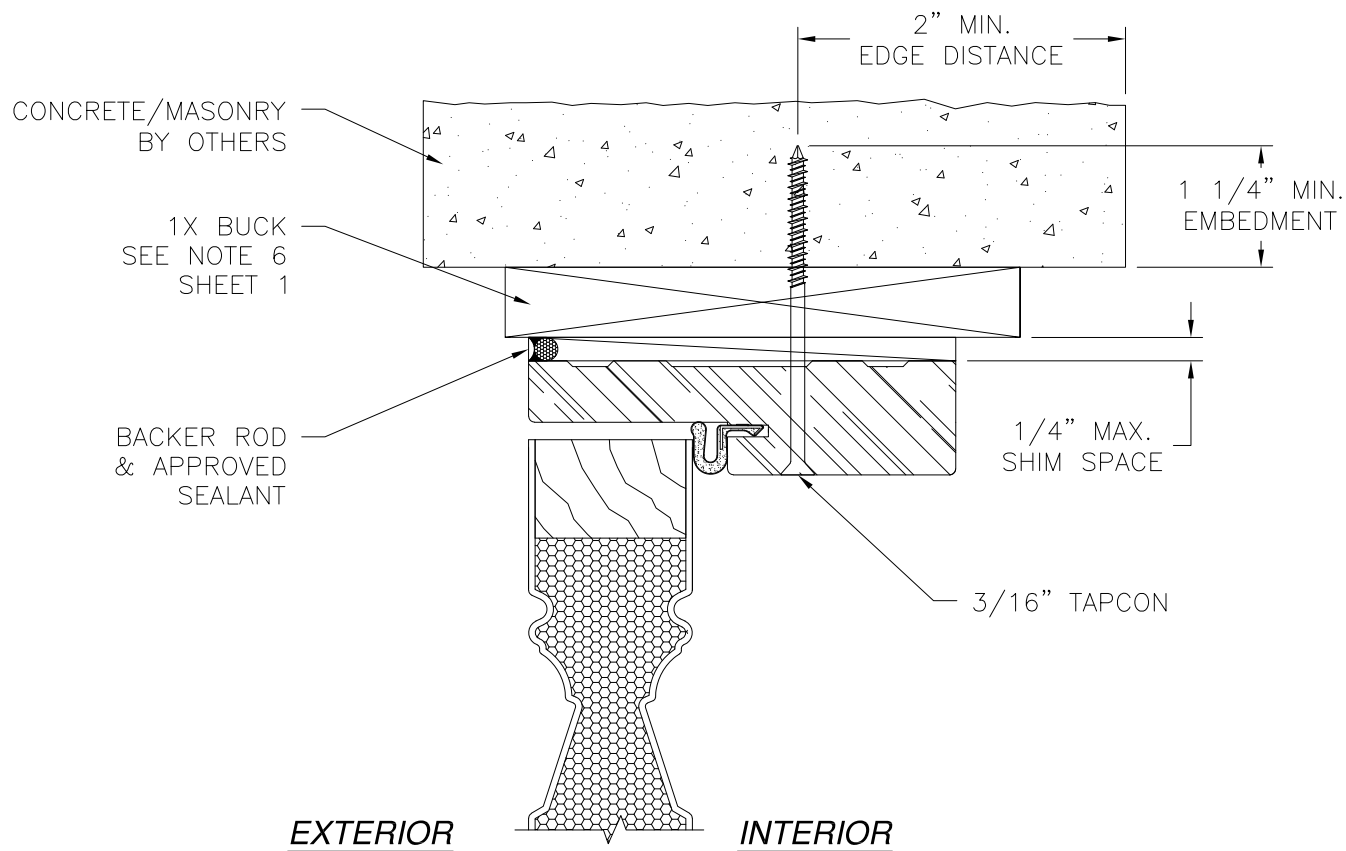

VERTICAL CROSS SECTION
CONCRETE/MASONRY WITH 1X BUCK INSTALLATION
FOR CONCRETE/MASONRY WITHOUT 1X BUCK REFER TO
JAMB INSTALLATION DETAIL

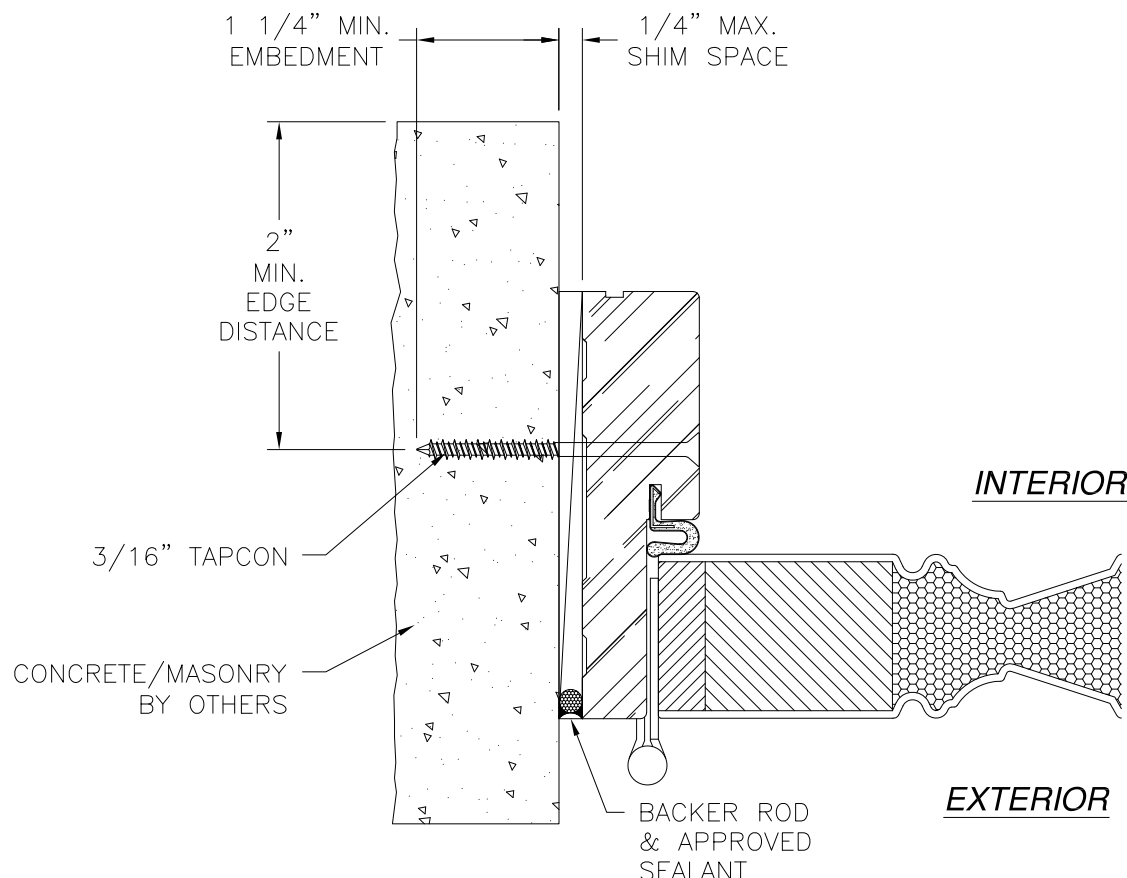


JAMB INSTALLATION DETAIL
CONCRETE/MASONRY WITHOUT 1X BUCK INSTALLATION
FOR CONCRETE/MASONRY INSTALLATION WITH 1X BUCK REFER TO
HEAD AND SILL INSTALLATION DETAILS


- NOTES:**
1. INTERIOR AND EXTERIOR FINISHES, BY OTHERS,
NOT SHOWN FOR CLARITY.
2. PERIMETER AND JOINT SEALANT BY OTHERS TO BE
DESIGNED IN ACCORDANCE WITH ASTM E2112

PROVIA, LLC. 2150 STATE ROUTE 39 WEST SUGARCREEK, OH 44681		
8'0 HERITAGE FIBERGLASS OPAQUE IS/OS DOOR NON-IMPACT WITH OR WITHOUT SIDELITES OS DOOR INSTALLATION DETAILS		
DRAWN: V.L.	DWG NO. 08-01361	REV F
SCALE NTS	DATE 10/03/11	SHEET 13 OF 32
L. ROBERTO LOMAS P.E. 208 7th Ave, INDIALANTIC, FL 32903 434-688-0609 rllomas@lrlomaspe.com		

SIGNED: 11/27/2023

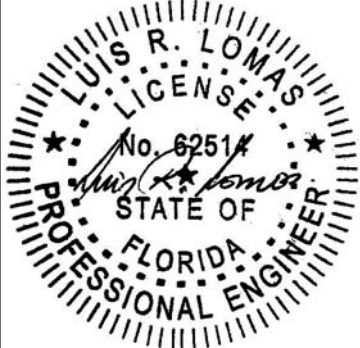


Luis R. Lomas P.E.
FL No.: 62514

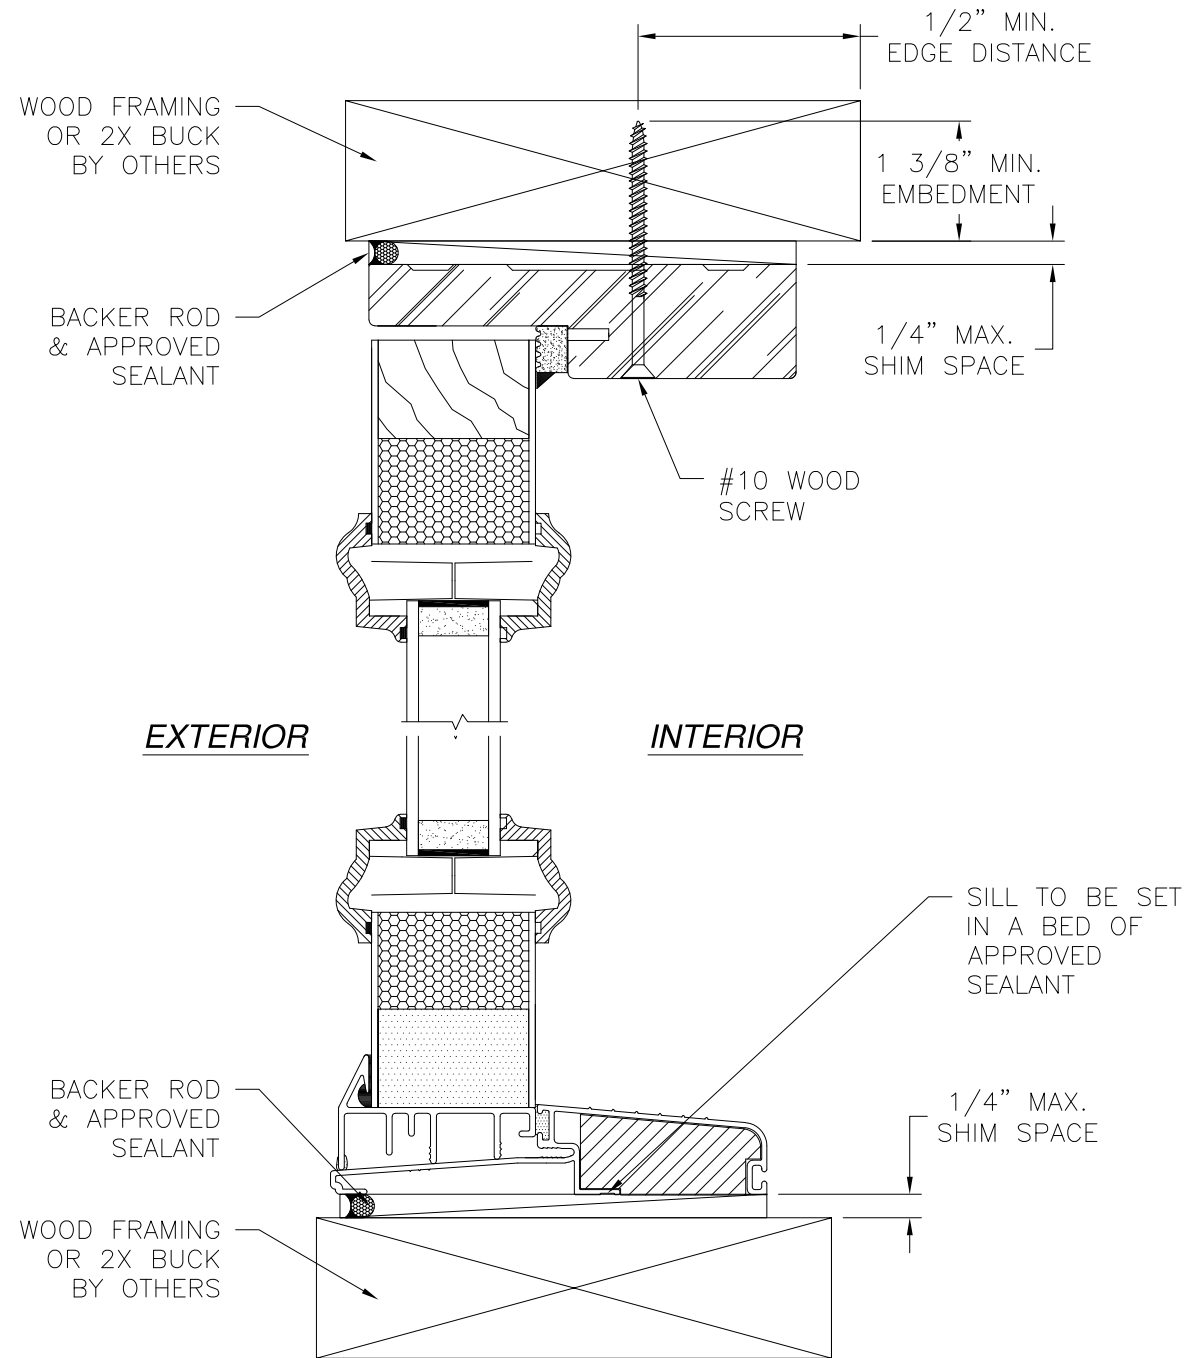

VERTICAL CROSS SECTION
WOOD FRAMING OR 2X BUCK INSTALLATION

NOTES:
1. INTERIOR AND EXTERIOR FINISHES, BY OTHERS, NOT SHOWN FOR CLARITY.
2. PERIMETER AND JOINT SEALANT BY OTHERS TO BE DESIGNED IN ACCORDANCE WITH ASTM E2112


REVISIONS			
REV	DESCRIPTION	DATE	APPROVED
F	REVISE TRIMS AND HARDWARE SCHEDULE	11/02/2023	R.L.

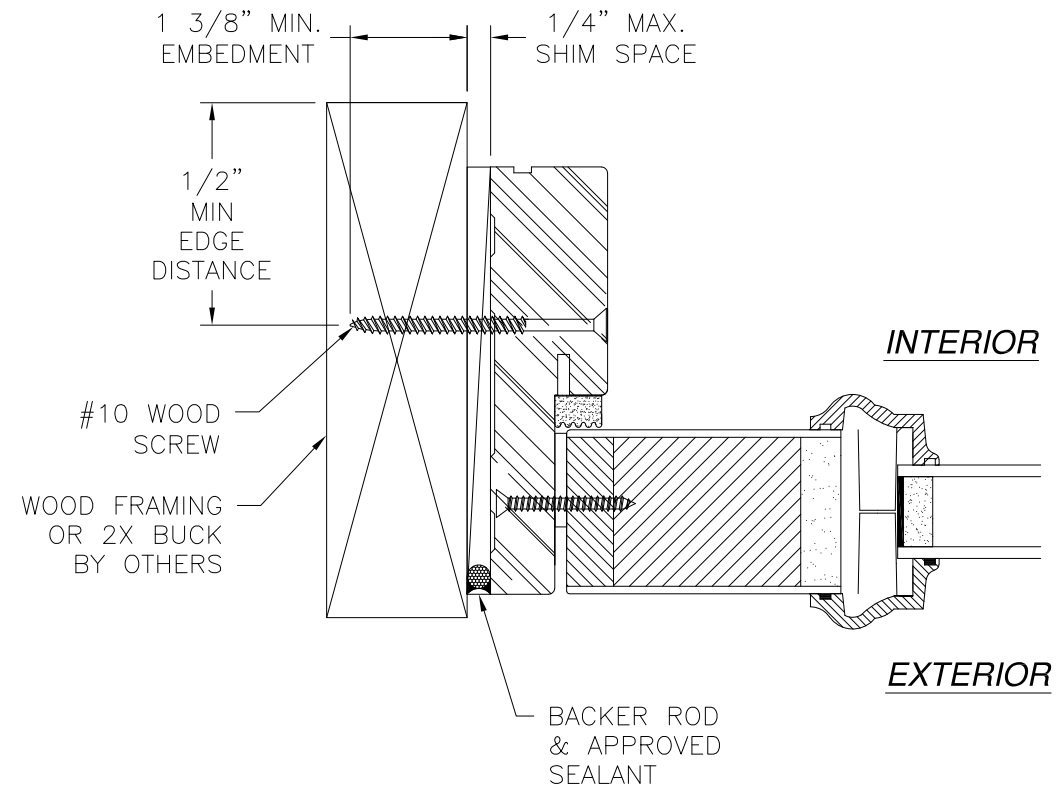

JAMB INSTALLATION DETAIL
WOOD FRAMING OR 2X BUCK INSTALLATION


PROVIA, LLC. 2150 STATE ROUTE 39 WEST SUGARCREEK, OH 44681		
8'0 HERITAGE FIBERGLASS OPAQUE IS/OS DOOR NON-IMPACT WITH OR WITHOUT SIDELITES OS SIDELITE INSTALLATION DETAILS		
DRAWN: V.L.	DWG NO. 08-01361	REV F
SCALE NTS	DATE 10/03/11	SHEET 14 OF 32
L. ROBERTO LOMAS P.E. 208 7th Ave, INDIALANTIC, FL 32903 434-688-0609 rllomas@lrlomaspe.com		

SIGNED: 11/27/2023

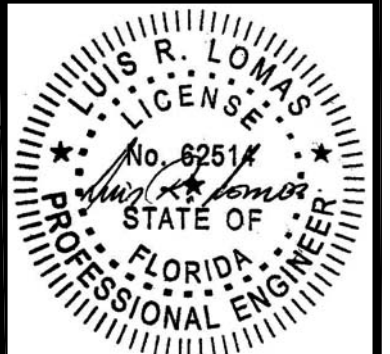


Luis R. Lomas P.E.
FL No.: 62514

REVISIONS			
REV	DESCRIPTION	DATE	APPROVED
F	REVISE TRIMS AND HARDWARE SCHEDULE	11/02/2023	R.L.

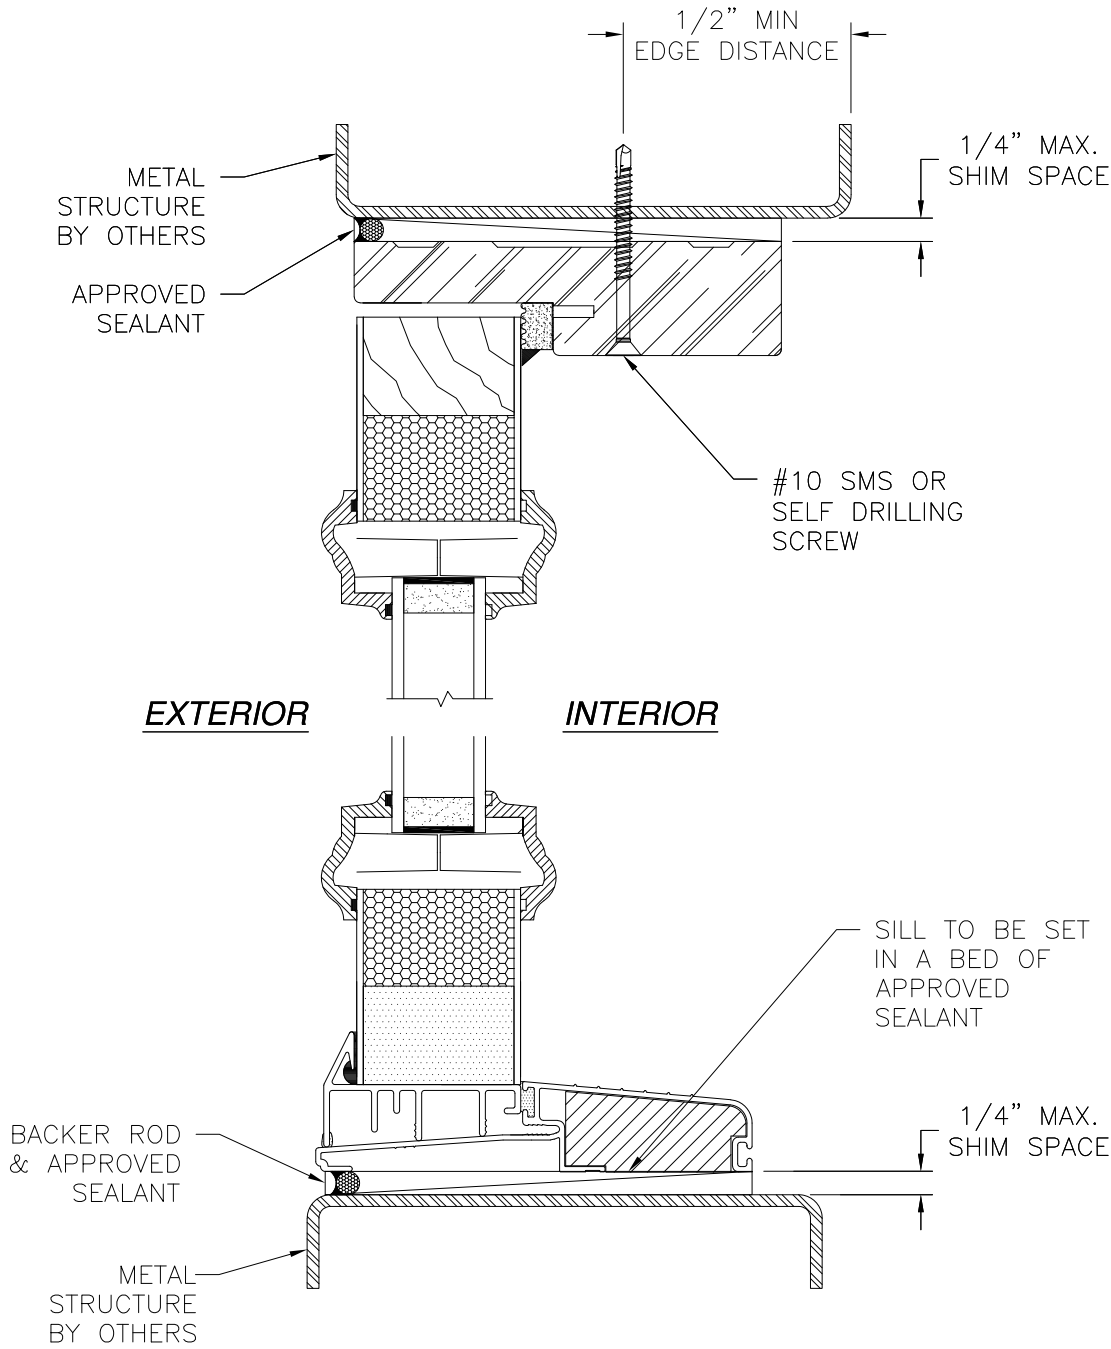

VERTICAL CROSS SECTION
METAL STRUCTURE INSTALLATION

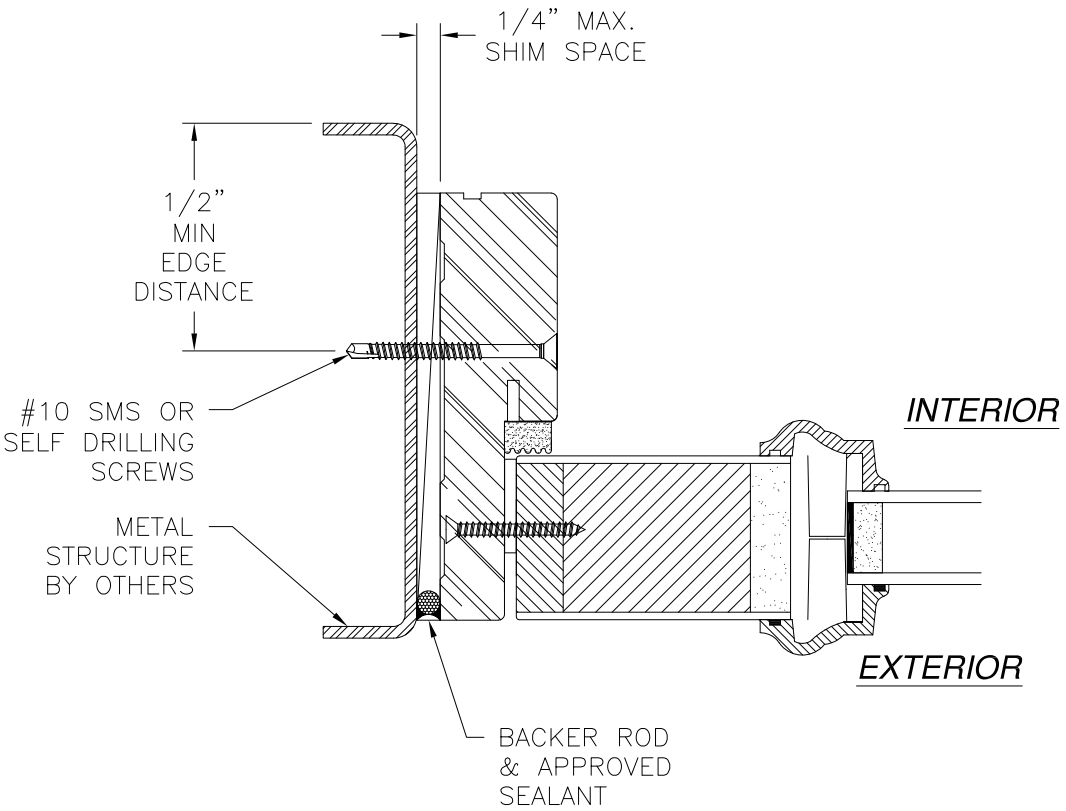

JAMB INSTALLATION DETAIL
METAL STRUCTURE INSTALLATION

NOTES:
1. INTERIOR AND EXTERIOR FINISHES, BY OTHERS,
NOT SHOWN FOR CLARITY.
2. PERIMETER AND JOINT SEALANT BY OTHERS TO BE
DESIGNED IN ACCORDANCE WITH ASTM E2112

PROVIA, LLC.

2150 STATE ROUTE 39 WEST
SUGARCREEK, OH 44681

8'0 HERITAGE FIBERGLASS OPAQUE IS/OS DOOR
NON-IMPACT WITH OR WITHOUT SIDELITES
OS SIDELITE INSTALLATION DETAILS

DRAWN:
V.L.

DWG NO.
08-01361

REV
F

SCALE NTS

DATE 10/03/11

SHEET 15 OF 32

L. ROBERTO LOMAS P.E.


208 7th Ave, INDIALANTIC, FL 32903

434-688-0609 rllomas@lrlomaspe.com


SIGNED: 11/27/2023



Luis R. Lomas P.E.
FL No.: 62514

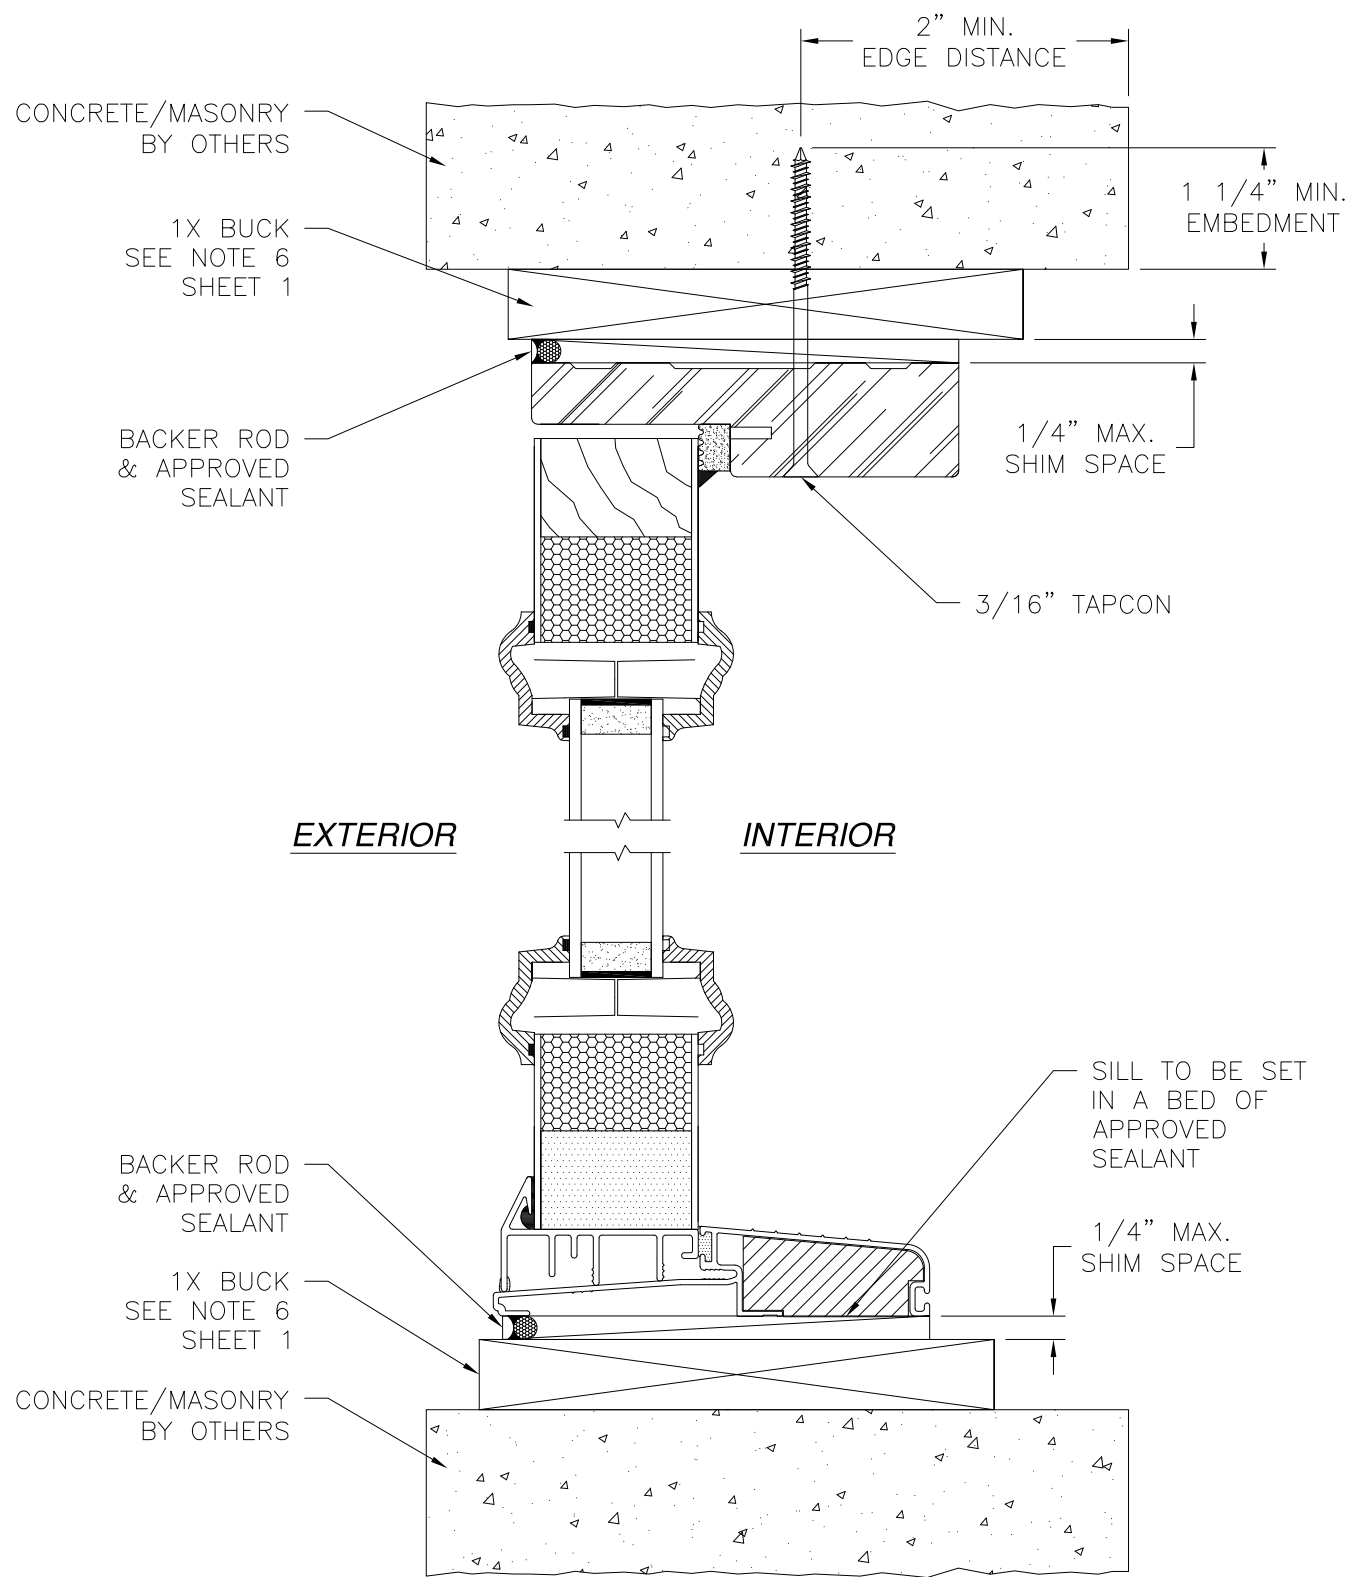

VERTICAL CROSS SECTION
CONCRETE/MASONRY WITH 1X BUCK INSTALLATION
FOR CONCRETE/MASONRY WITHOUT 1X BUCK REFER TO
JAMB INSTALLATION DETAIL

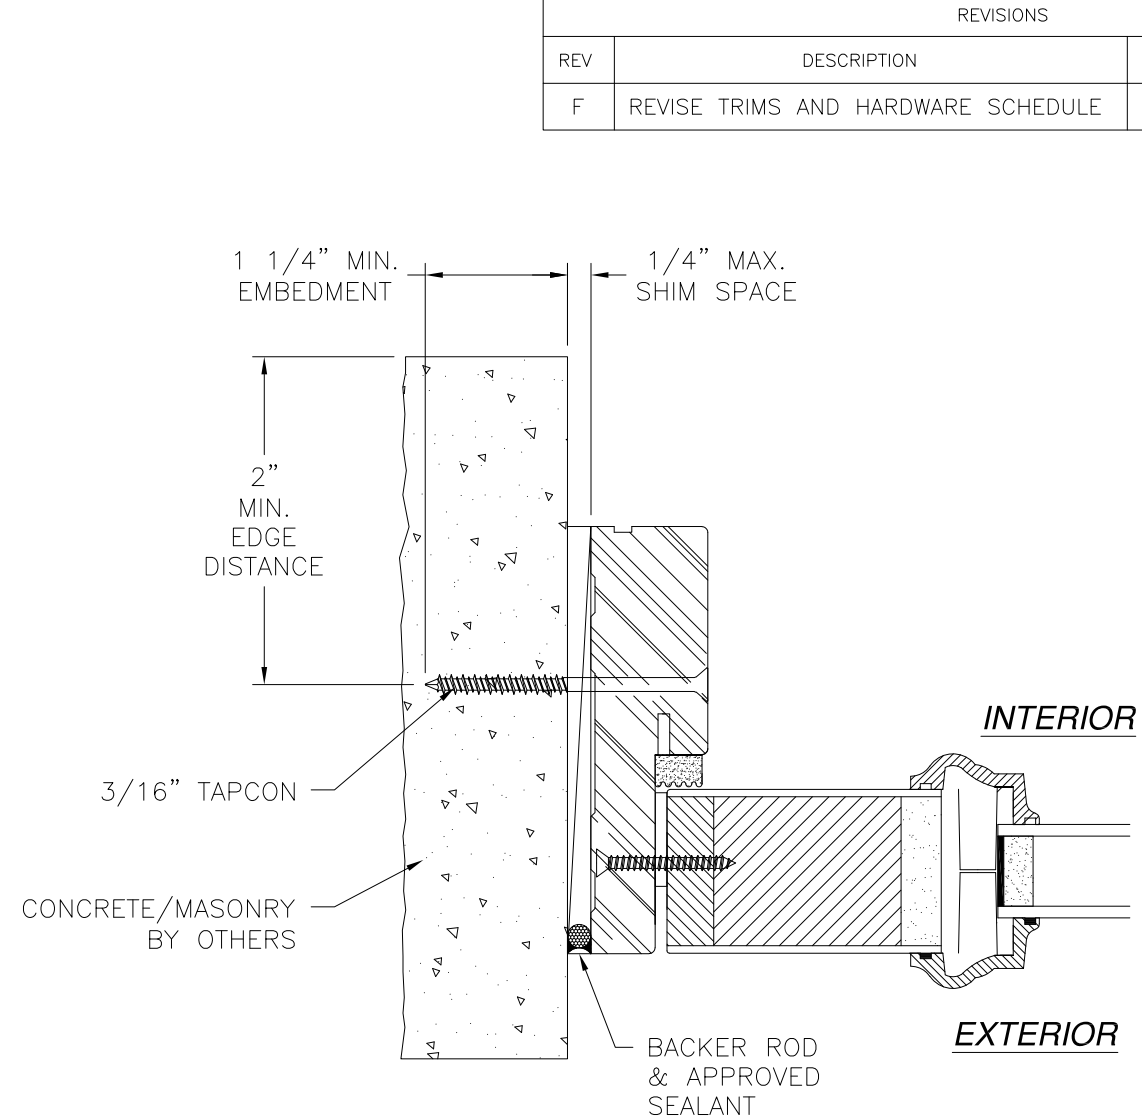

JAMB INSTALLATION DETAIL
CONCRETE/MASONRY WITHOUT 1X BUCK INSTALLATION
FOR CONCRETE/MASONRY INSTALLATION WITH 1X BUCK REFER TO
HEAD AND SILL INSTALLATION DETAILS

- NOTES:**
1. INTERIOR AND EXTERIOR FINISHES, BY OTHERS,
NOT SHOWN FOR CLARITY.
2. PERIMETER AND JOINT SEALANT BY OTHERS TO BE
DESIGNED IN ACCORDANCE WITH ASTM E2112

PROVIA, LLC.


2150 STATE ROUTE 39 WEST
SUGARCREEK, OH 44681

8'0 HERITAGE FIBERGLASS OPAQUE IS/OS DOOR
NON-IMPACT WITH OR WITHOUT SIDELITES
OS SIDELITE INSTALLATION DETAILS


DRAWN: V.L.	DWG NO. 08-01361	REV F
SCALE NTS	DATE 10/03/11	SHEET 16 OF 32

L. ROBERTO LOMAS P.E.
208 7th Ave, INDIALANTIC, FL 32903
434-688-0609 rllomas@lrlomaspe.com


SIGNED: 11/27/2023

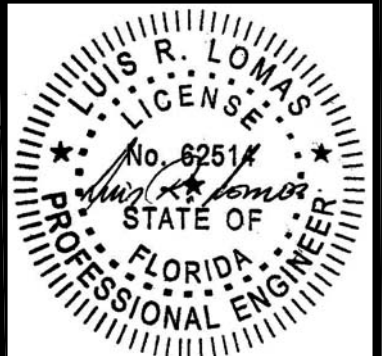

Luis R. Lomas P.E.
FL No.: 62514

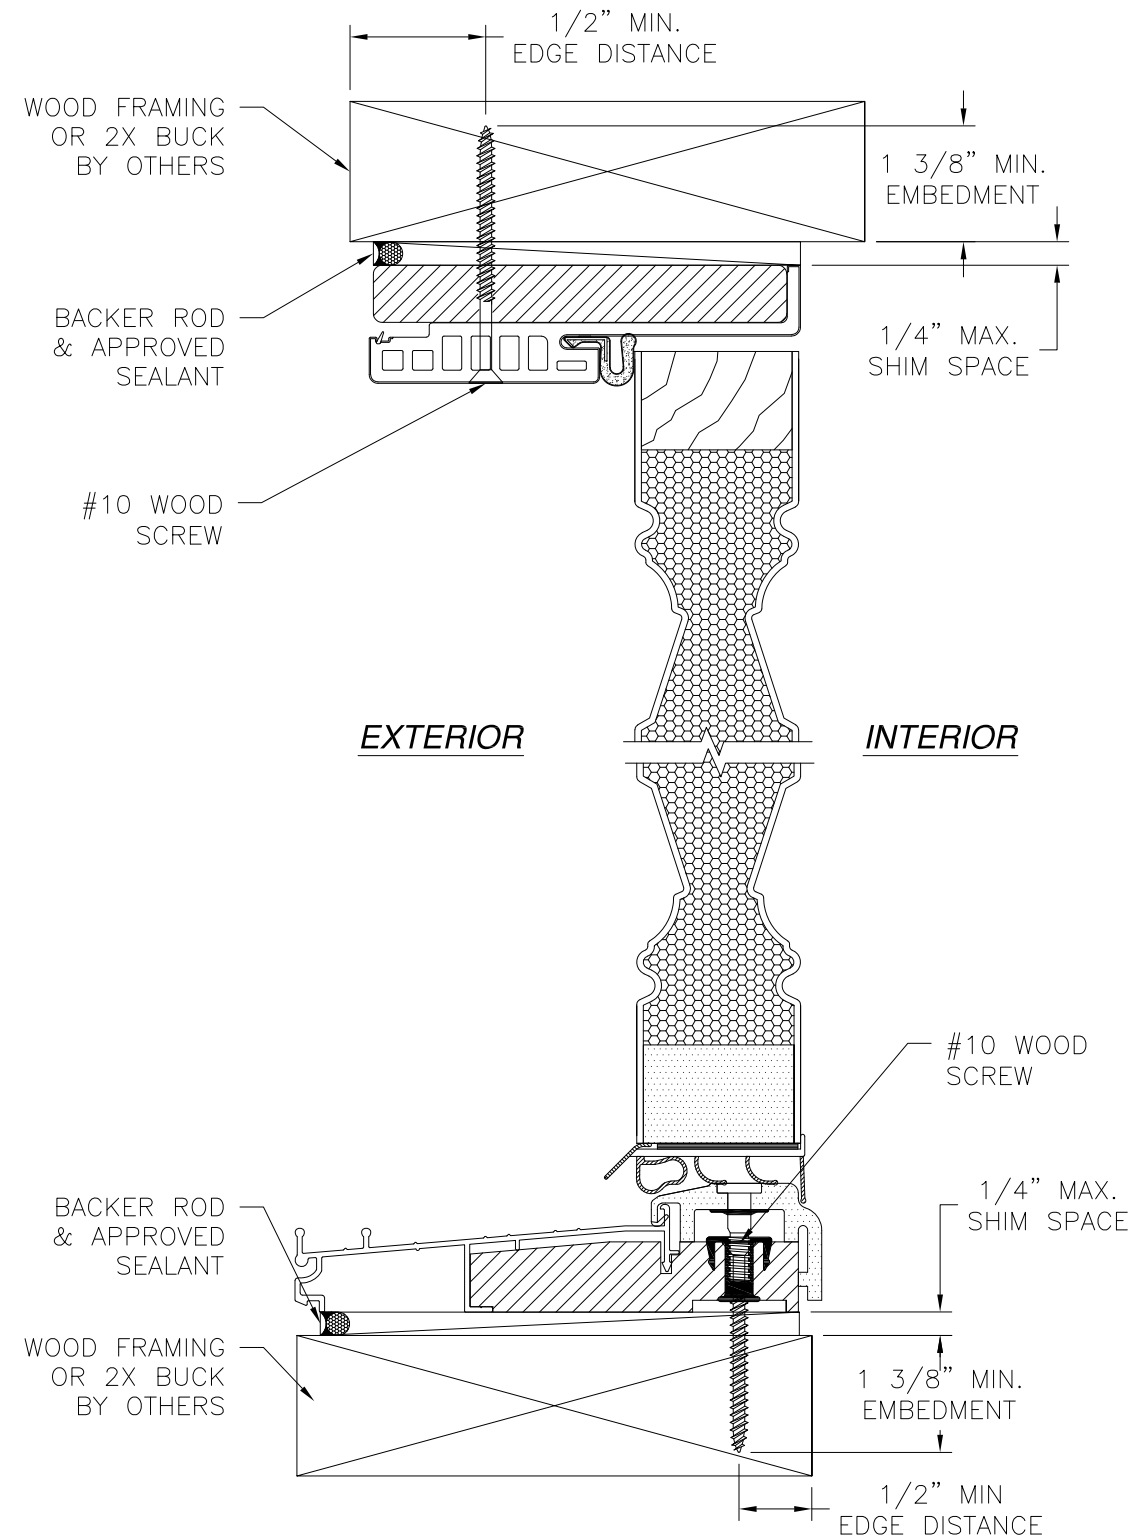

VERTICAL CROSS SECTION
WOOD FRAMING OR 2X BUCK INSTALLATION

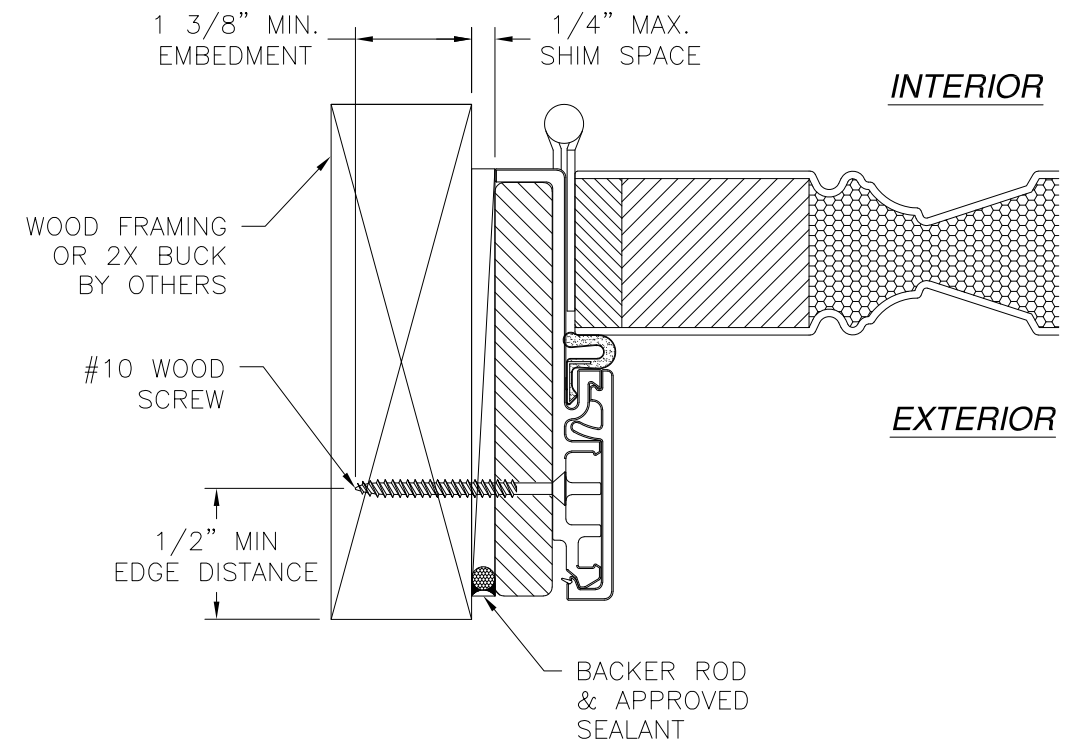


JAMB INSTALLATION DETAIL
WOOD FRAMING OR 2X BUCK INSTALLATION

- NOTES:**
 1. INTERIOR AND EXTERIOR FINISHES, BY OTHERS, NOT SHOWN FOR CLARITY.
 2. PERIMETER AND JOINT SEALANT BY OTHERS TO BE DESIGNED IN ACCORDANCE WITH ASTM E2112


PROVIA, LLC. 2150 STATE ROUTE 39 WEST SUGARCREEK, OH 44681		
8'0 HERITAGE FIBERGLASS OPAQUE IS/OS DOOR NON-IMPACT WITH OR WITHOUT SIDELITES IS DOOR W/FUSION FRAME INSTALLATION DETAILS		
DRAWN: V.L.	DWG NO. 08-01361	REV F
SCALE NTS	DATE 10/03/11	SHEET 17 OF 32
L. ROBERTO LOMAS P.E. 208 7th Ave, INDIALANTIC, FL 32903 434-688-0609 rllomas@lrlomaspe.com		

SIGNED: 11/27/2023

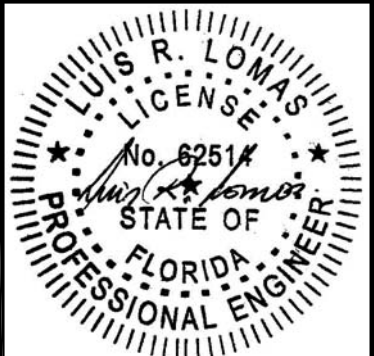


Luis R. Lomas P.E.
FL No.: 62514

REVISIONS			
REV	DESCRIPTION	DATE	APPROVED
F	REVISE TRIMS AND HARDWARE SCHEDULE	11/02/2023	R.L.

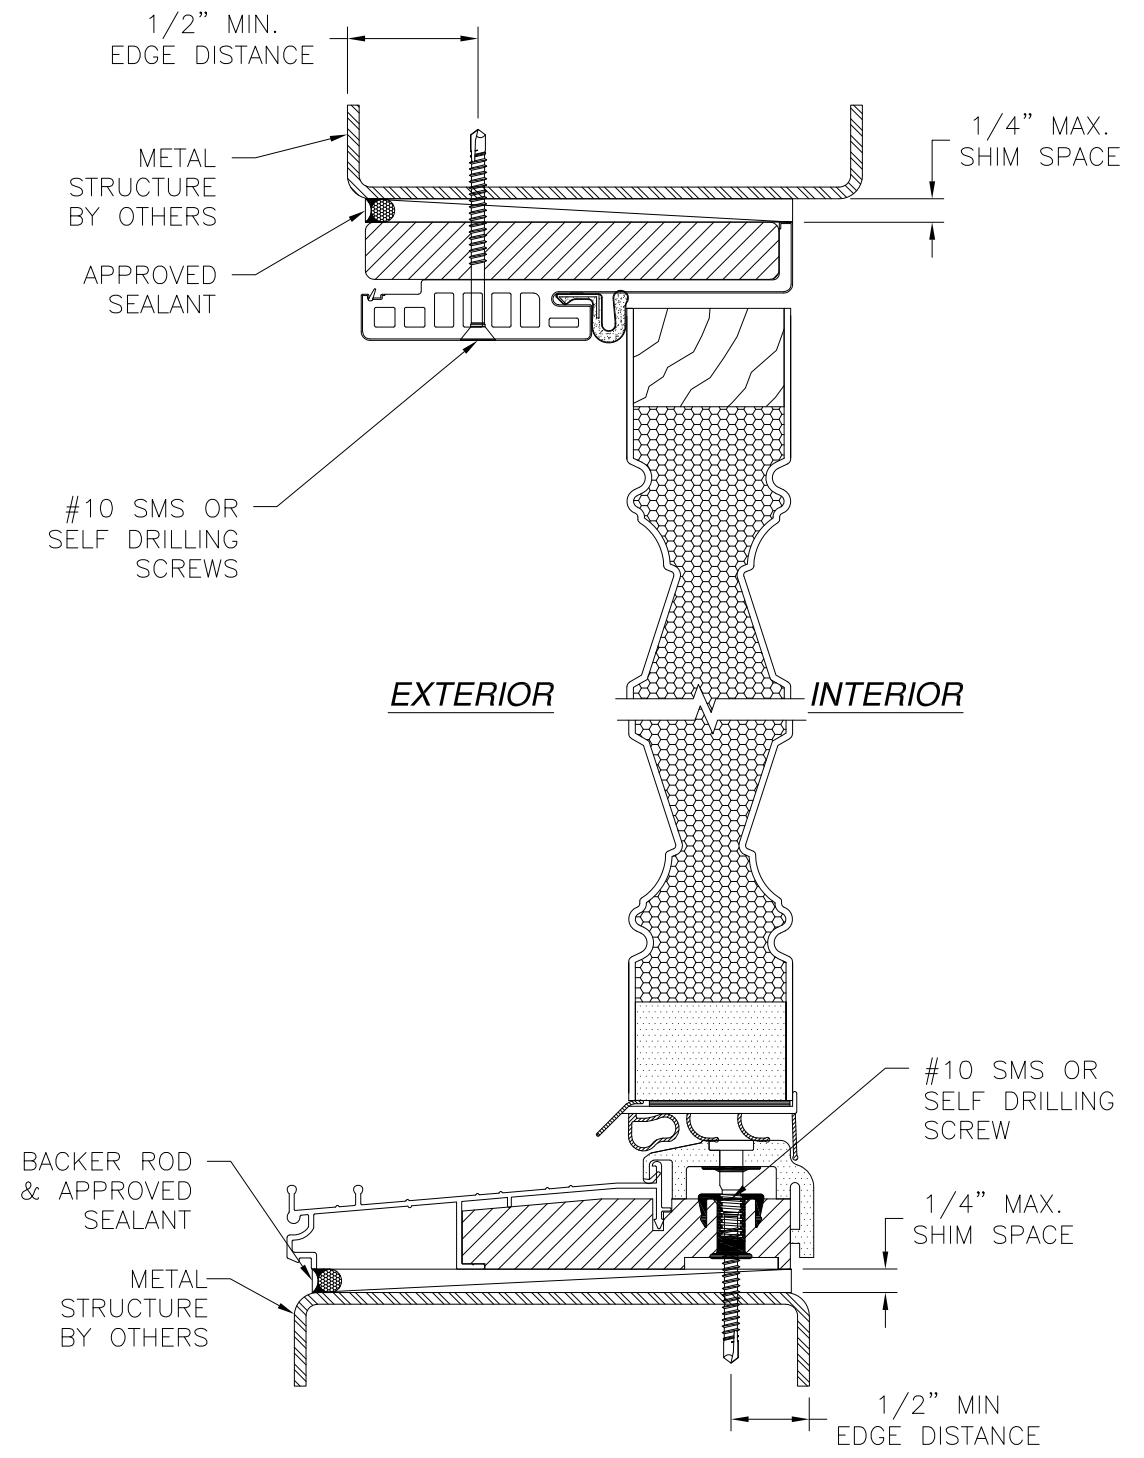

VERTICAL CROSS SECTION
METAL STRUCTURE INSTALLATION

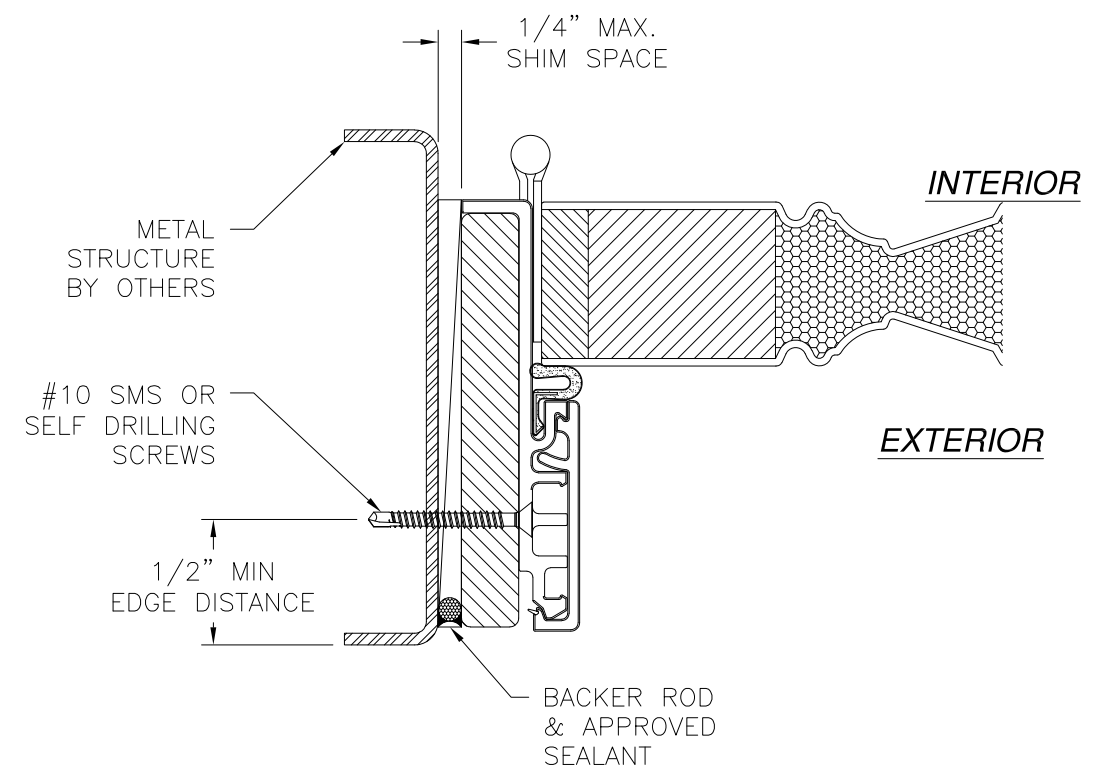

JAMB INSTALLATION DETAIL
METAL STRUCTURE INSTALLATION

- NOTES:
1. INTERIOR AND EXTERIOR FINISHES, BY OTHERS, NOT SHOWN FOR CLARITY.
 2. PERIMETER AND JOINT SEALANT BY OTHERS TO BE DESIGNED IN ACCORDANCE WITH ASTM E2112

REVISIONS			
REV	DESCRIPTION	DATE	APPROVED
F	REVISE TRIMS AND HARDWARE SCHEDULE	11/02/2023	R.L.

SIGNED: 11/27/2023

PROVIA, LLC.
2150 STATE ROUTE 39 WEST
SUGARCREEK, OH 44681



8'0 HERITAGE FIBERGLASS OPAQUE IS/OS DOOR
NON-IMPACT WITH OR WITHOUT SIDELITES
IS DOOR W/FUSION FRAME INSTALLATION DETAILS

DRAWN: V.L.	DWG NO. 08-01361	REV F
SCALE NTS	DATE 10/03/11	SHEET 18 OF 32

L. ROBERTO LOMAS P.E.
208 7th Ave, INDIALANTIC, FL 32903
434-688-0609 rllomas@lrlomaspe.com


LUIS R. LOMAS
P.E.
No. 62514
STATE OF
FLORIDA
PROFESSIONAL ENGINEER

Luis R. Lomas P.E.
FL No.: 62514

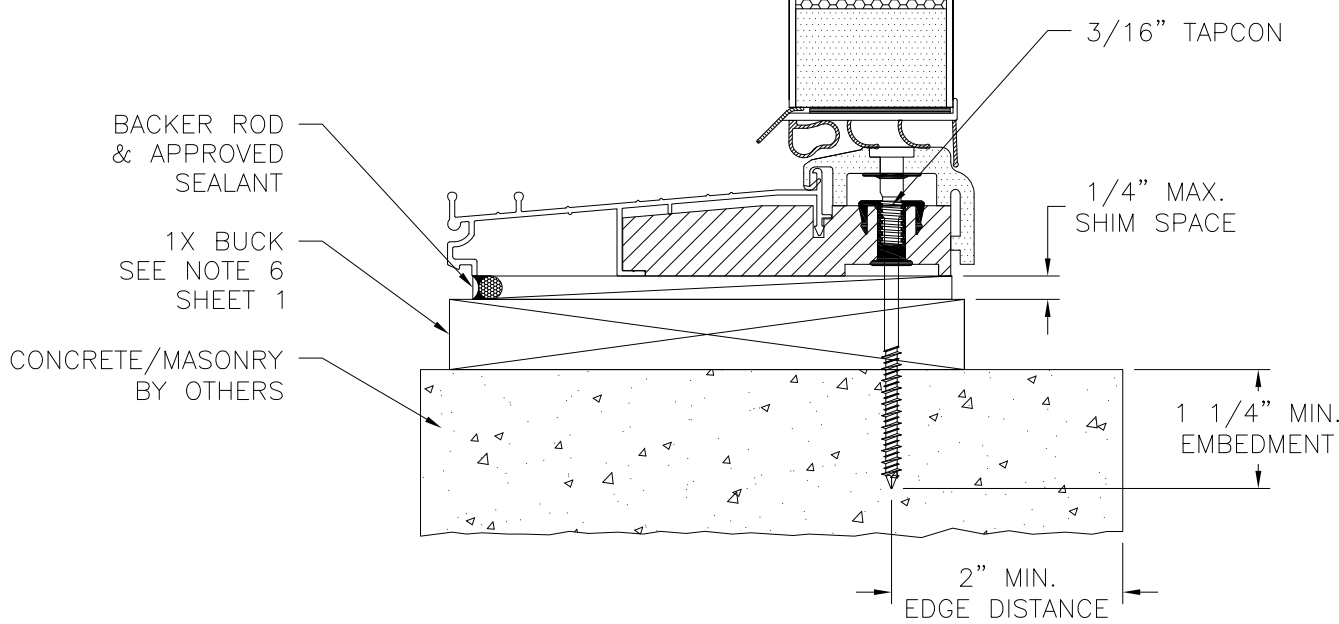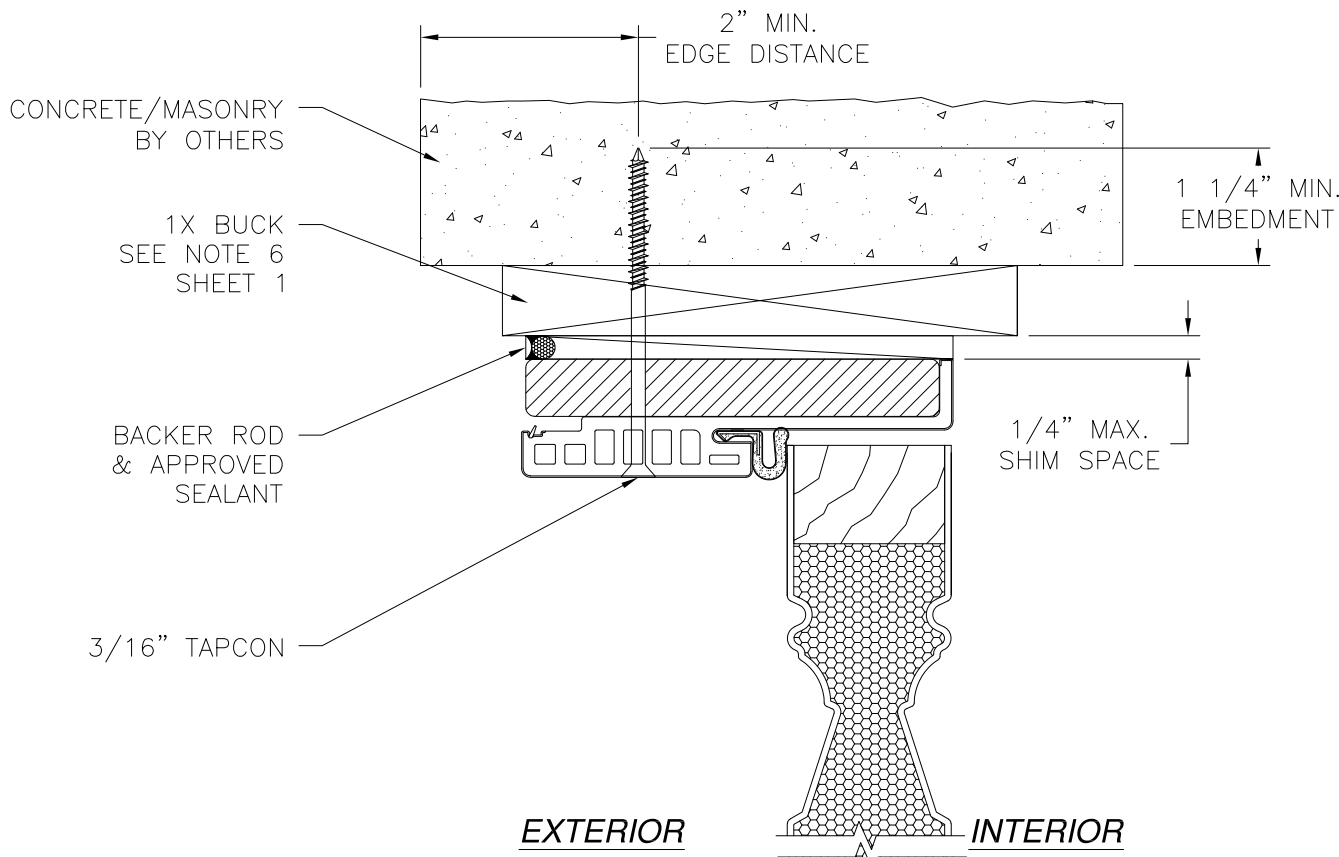

VERTICAL CROSS SECTION
CONCRETE/MASONRY WITH 1X BUCK INSTALLATION
FOR CONCRETE/MASONRY WITHOUT 1X BUCK REFER TO
JAMB INSTALLATION DETAIL

REVISIONS			
REV	DESCRIPTION	DATE	APPROVED
F	REVISE TRIMS AND HARDWARE SCHEDULE	11/02/2023	R.L.

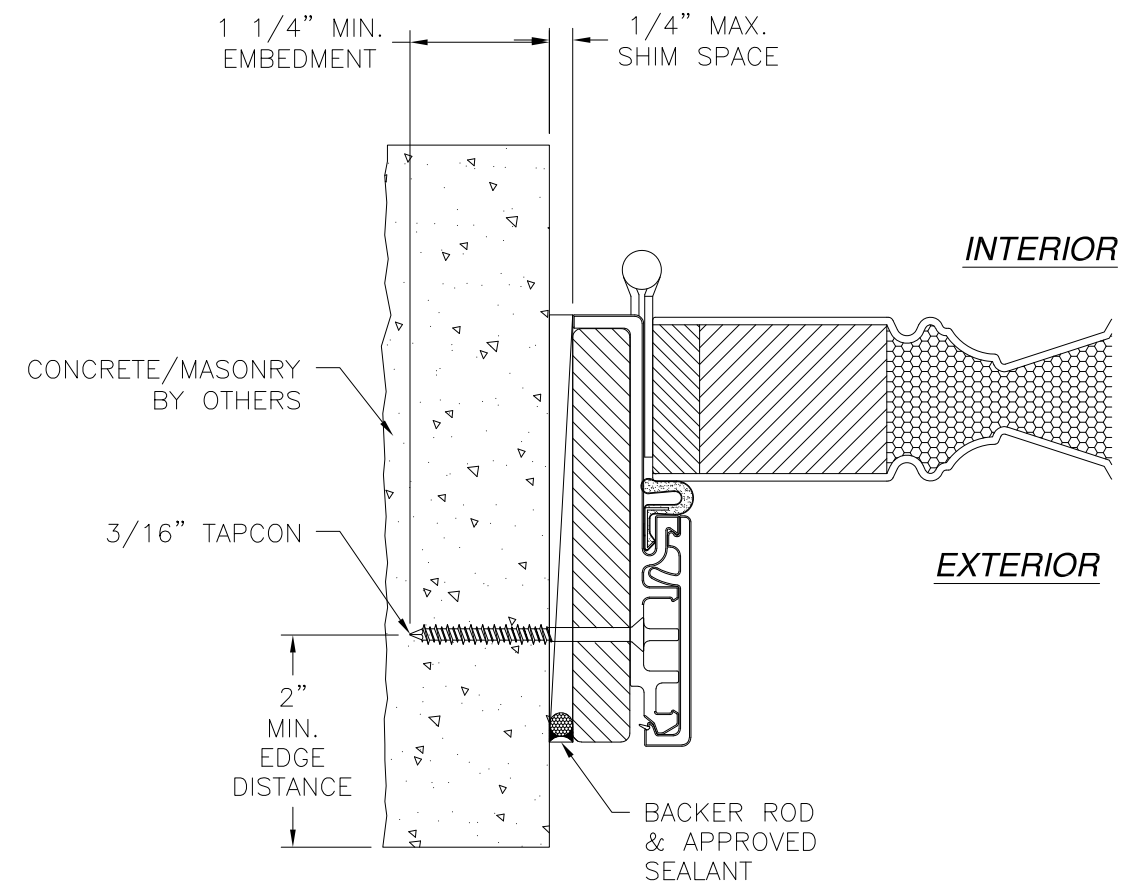

JAMB INSTALLATION DETAIL
CONCRETE/MASONRY WITHOUT 1X BUCK INSTALLATION
FOR CONCRETE/MASONRY WITH 1X BUCK REFER TO
HEAD AND SILL INSTALLATION DETAILS

- NOTES:**
- 1. INTERIOR AND EXTERIOR FINISHES, BY OTHERS, NOT SHOWN FOR CLARITY.
 - 2. PERIMETER AND JOINT SEALANT BY OTHERS TO BE DESIGNED IN ACCORDANCE WITH ASTM E2112

SIGNED: 11/27/2023

PROVIA, LLC.
2150 STATE ROUTE 39 WEST
SUGARCREEK, OH 44681

8'0 HERITAGE FIBERGLASS OPAQUE IS/OS DOOR
NON-IMPACT WITH OR WITHOUT SIDELITES
IS DOOR W/FUSION FRAME INSTALLATION DETAILS

DRAWN:
V.L.

DWG NO.
08-01361

REV
F

SCALE
NTS


DATE
10/03/11

SHEET
19 OF 32


L. ROBERTO LOMAS P.E.
208 7th Ave, INDIALANTIC, FL 32903
434-688-0609 rllomas@lrlomaspe.com

LUIS R. LOMAS
P.E.
No. 62514
STATE OF
FLORIDA
PROFESSIONAL ENGINEER

Luis R. Lomas P.E.
FL No.: 62514

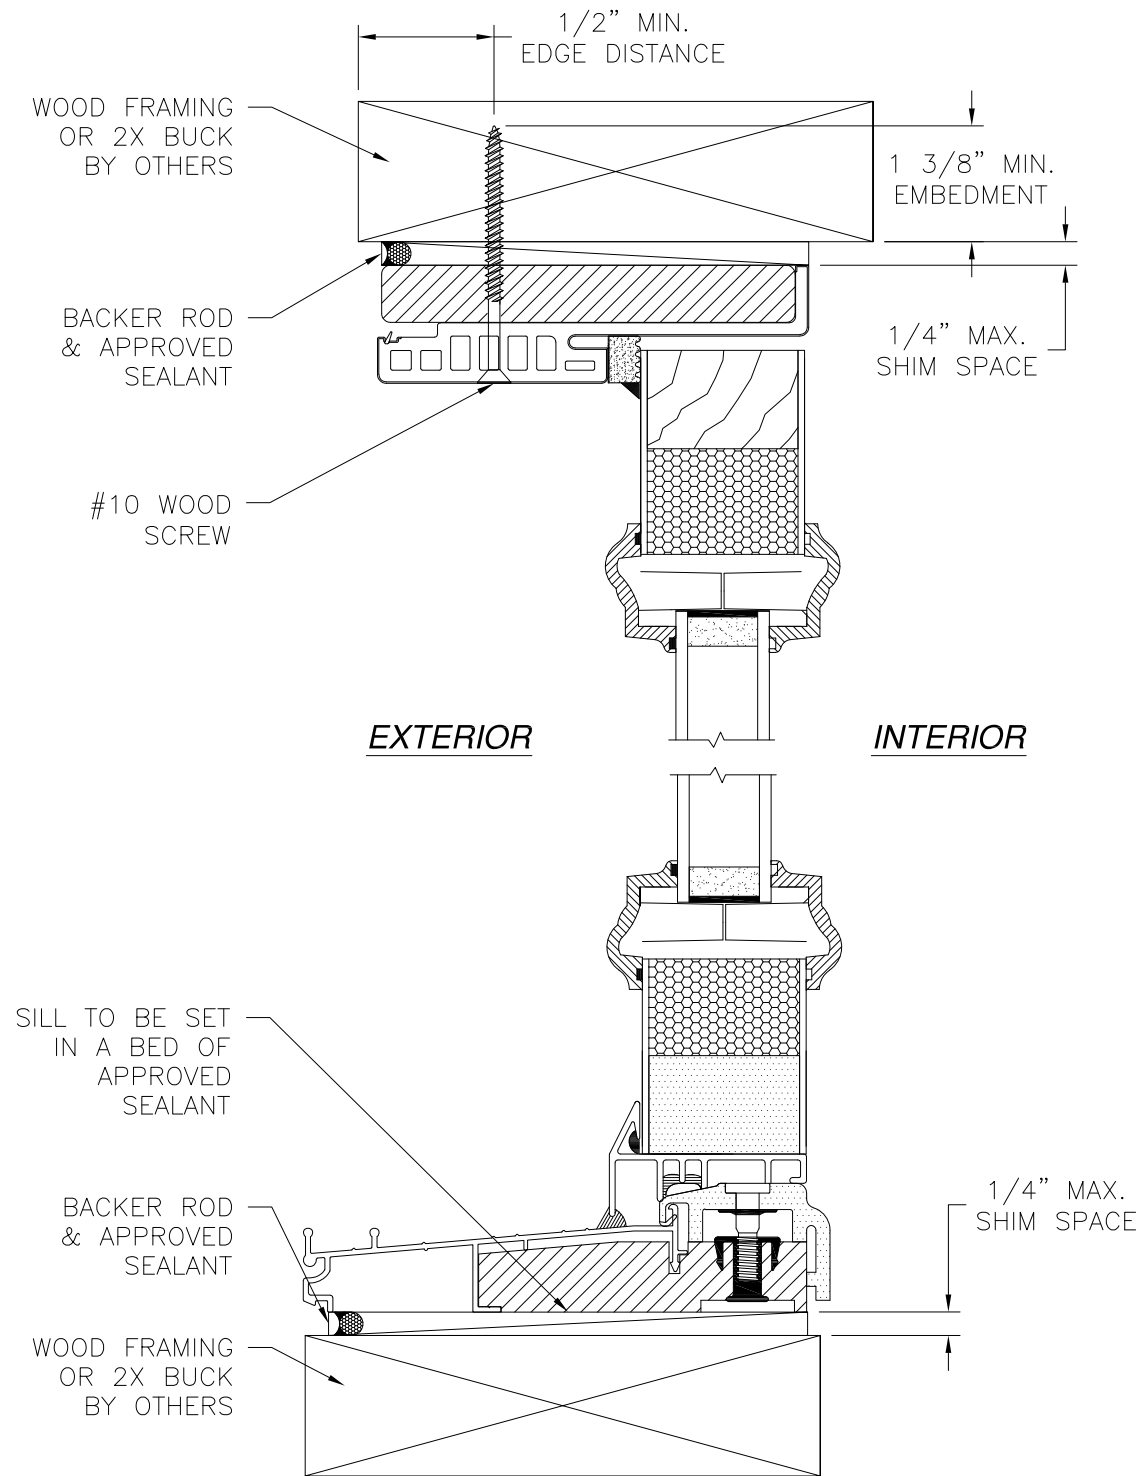


VERTICAL CROSS SECTION
WOOD FRAMING OR 2X BUCK INSTALLATION

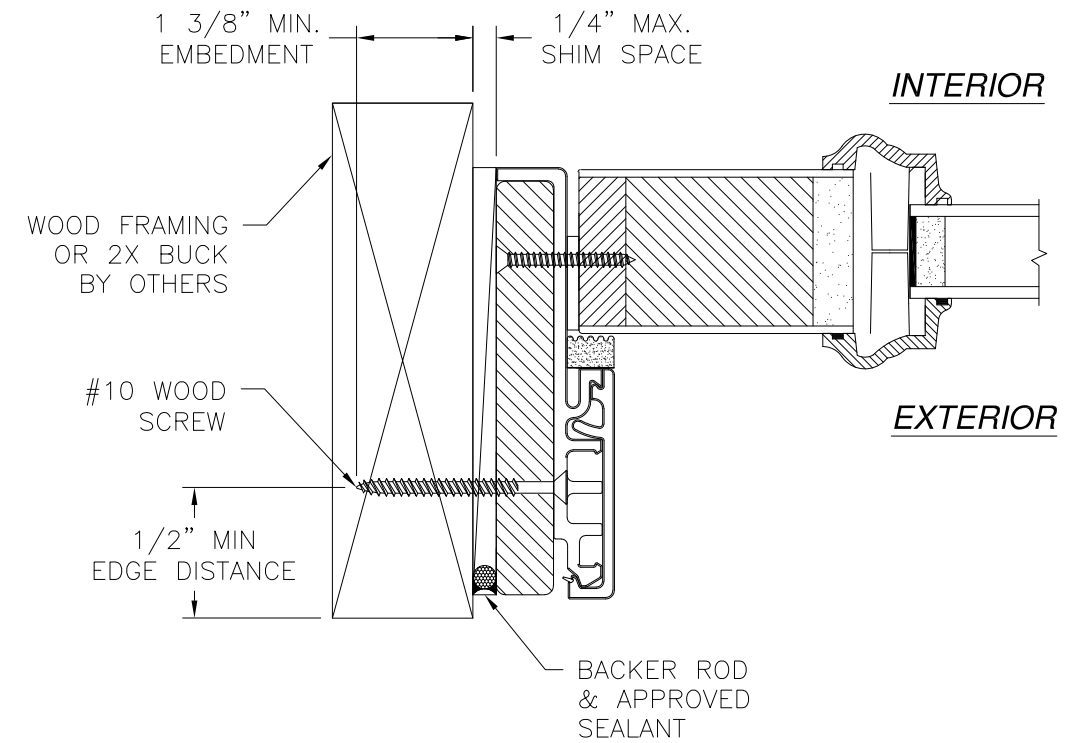

JAMB INSTALLATION DETAIL
WOOD FRAMING OR 2X BUCK INSTALLATION

- NOTES:**
 1. INTERIOR AND EXTERIOR FINISHES, BY OTHERS, NOT SHOWN FOR CLARITY.
 2. PERIMETER AND JOINT SEALANT BY OTHERS TO BE DESIGNED IN ACCORDANCE WITH ASTM E2112


PROVIA, LLC. 2150 STATE ROUTE 39 WEST SUGARCREEK, OH 44681		
8'0 HERITAGE FIBERGLASS OPAQUE IS/OS DOOR NON-IMPACT WITH OR WITHOUT SIDELITES IS SIDELITE W/FUSION FRAME INSTALLATION DETAILS		
DRAWN: V.L.	DWG NO. 08-01361	REV F
SCALE NTS	DATE 10/03/11	SHEET 20 OF 32
L. ROBERTO LOMAS P.E. 208 7th Ave, INDIALANTIC, FL 32903 434-688-0609 rllomas@lrlomaspe.com		

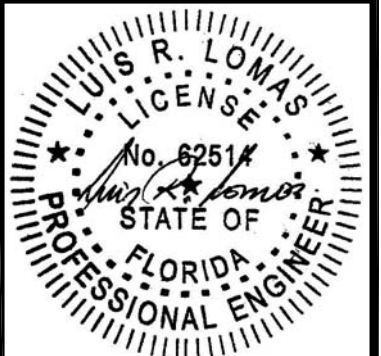


Luis R. Lomas P.E.
FL No.: 62514

REVISIONS			
REV	DESCRIPTION	DATE	APPROVED
F	REVISE TRIMS AND HARDWARE SCHEDULE	11/02/2023	R.L.

SIGNED: 11/27/2023

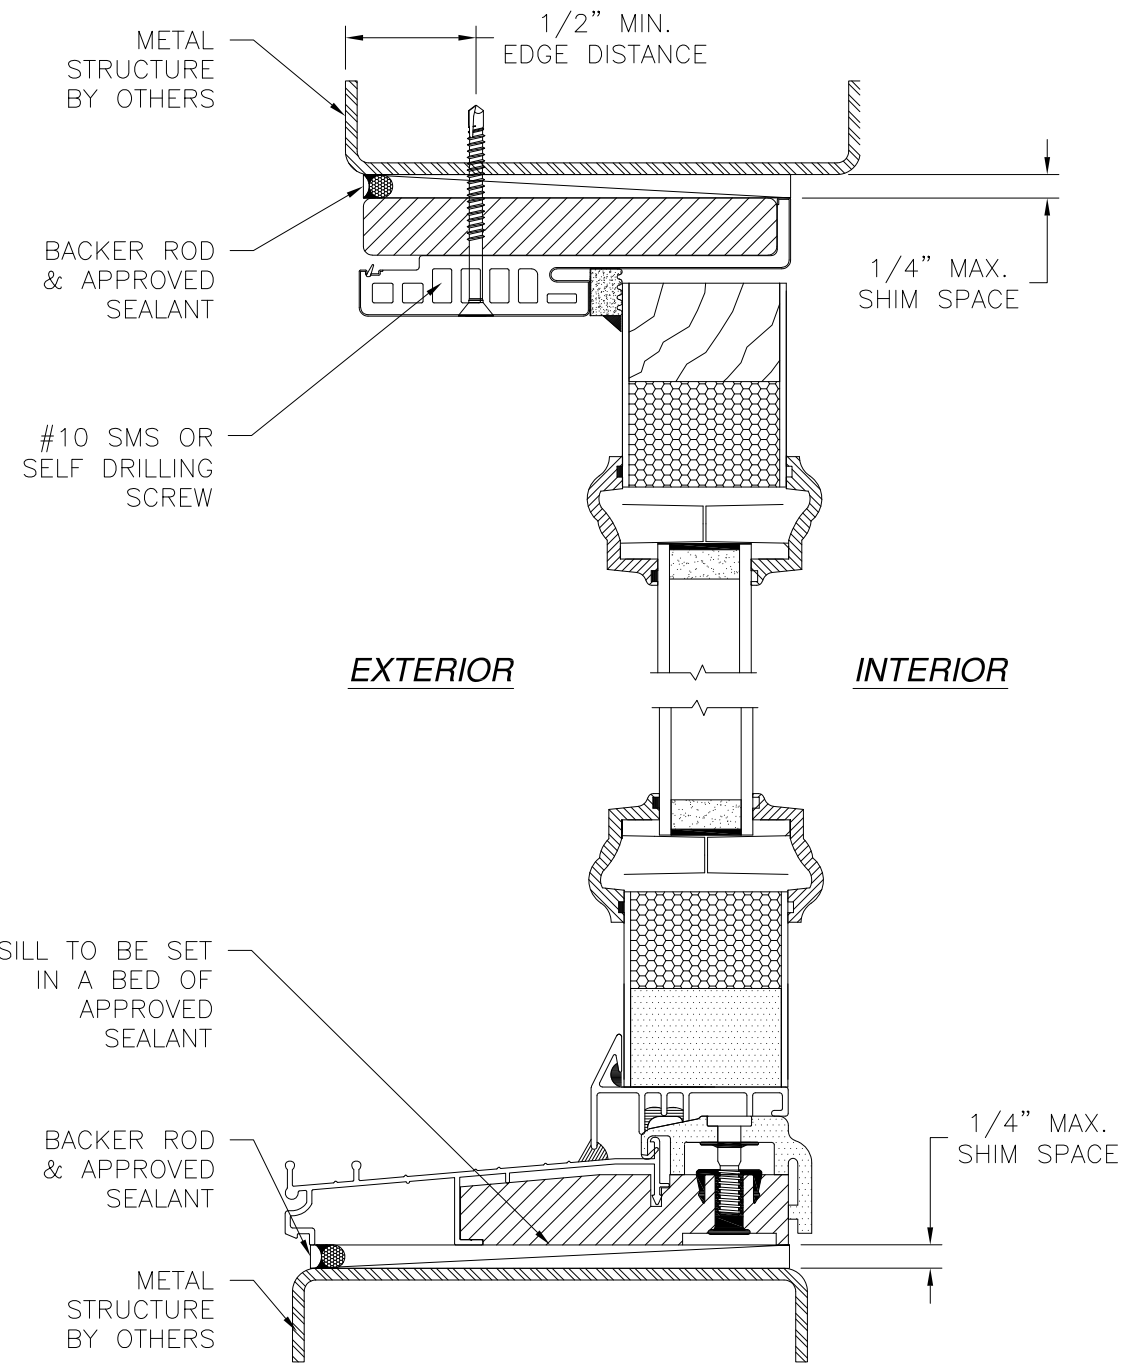

VERTICAL CROSS SECTION
METAL STRUCTURE INSTALLATION

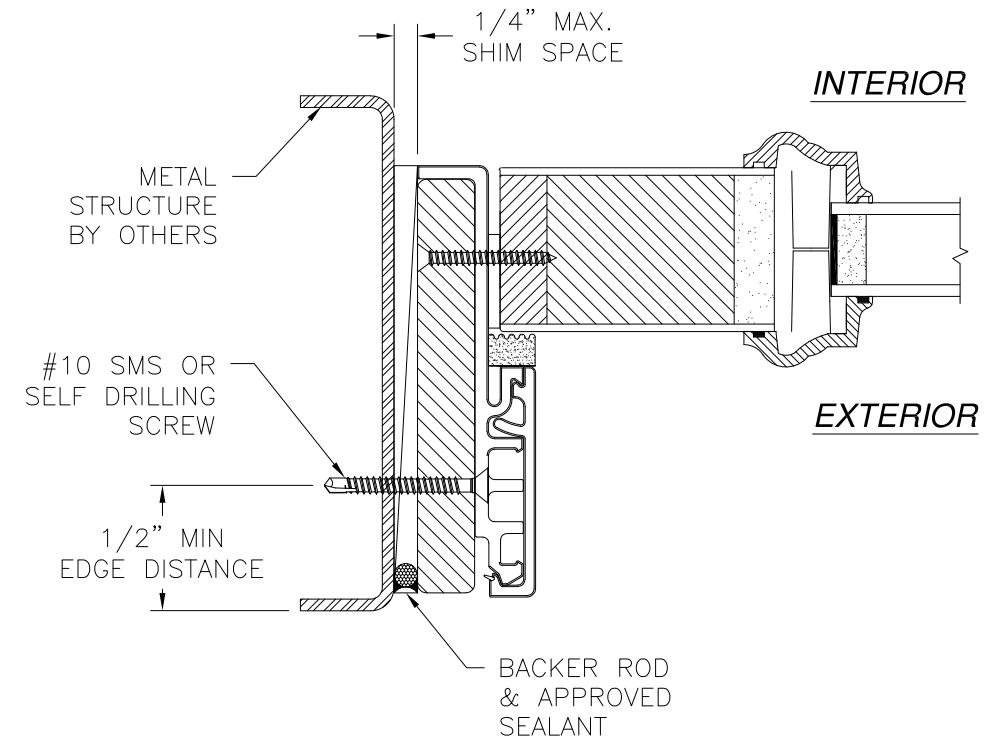


JAMB INSTALLATION DETAIL
METAL STRUCTURE INSTALLATION

- NOTES:
1. INTERIOR AND EXTERIOR FINISHES, BY OTHERS, NOT SHOWN FOR CLARITY.
 2. PERIMETER AND JOINT SEALANT BY OTHERS TO BE DESIGNED IN ACCORDANCE WITH ASTM E2112

REVISIONS			
REV	DESCRIPTION	DATE	APPROVED
F	REVISE TRIMS AND HARDWARE SCHEDULE	11/02/2023	R.L.



SIGNED: 11/27/2023

PROVIA, LLC. 2150 STATE ROUTE 39 WEST SUGARCREEK, OH 44681		
8'0 HERITAGE FIBERGLASS OPAQUE IS/OS DOOR NON-IMPACT WITH OR WITHOUT SIDELITES IS SIDELITE W/FUSION FRAME INSTALLATION DETAILS		
DRAWN: V.L.	DWG NO. 08-01361	REV F
SCALE NTS	DATE 10/03/11	SHEET 21 OF 32
L. ROBERTO LOMAS P.E. 208 7th Ave, INDIALANTIC, FL 32903 434-688-0609 rllomas@lrlomaspe.com		

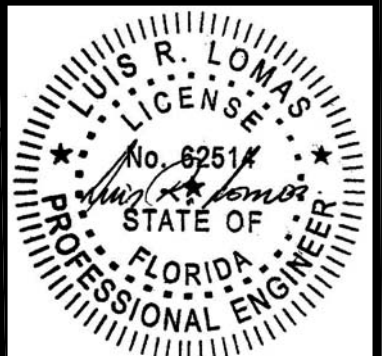


Luis R. Lomas P.E.
FL No.: 62514

REVISIONS			
REV	DESCRIPTION	DATE	APPROVED
F	REVISE TRIMS AND HARDWARE SCHEDULE	11/02/2023	R.L.

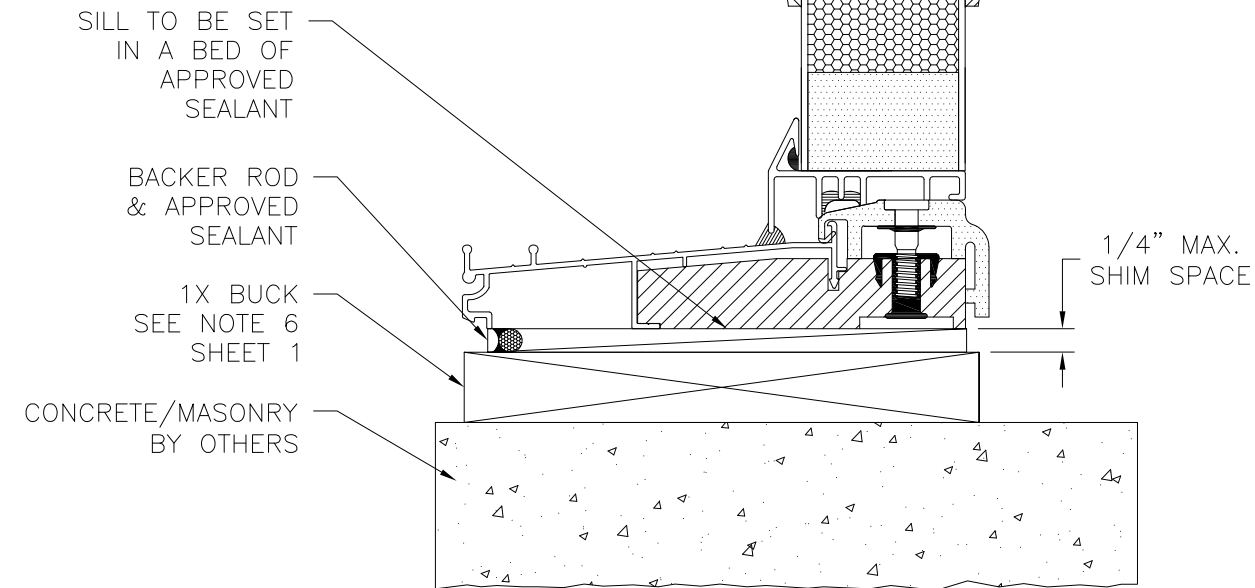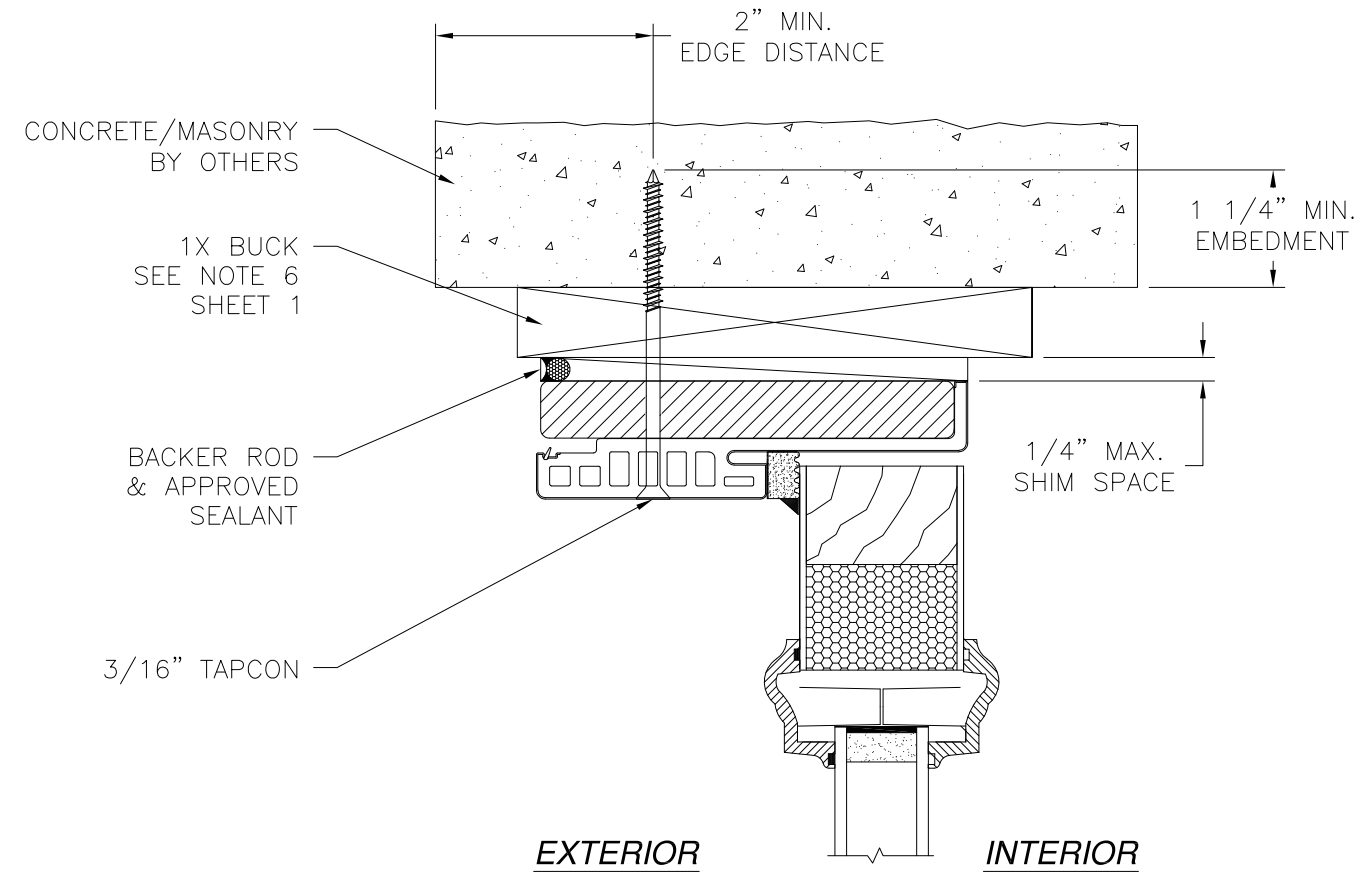

VERTICAL CROSS SECTION
 CONCRETE/MASONRY WITH 1X BUCK INSTALLATION
 FOR CONCRETE/MASONRY WITHOUT 1X BUCK REFER TO
 JAMB INSTALLATION DETAIL

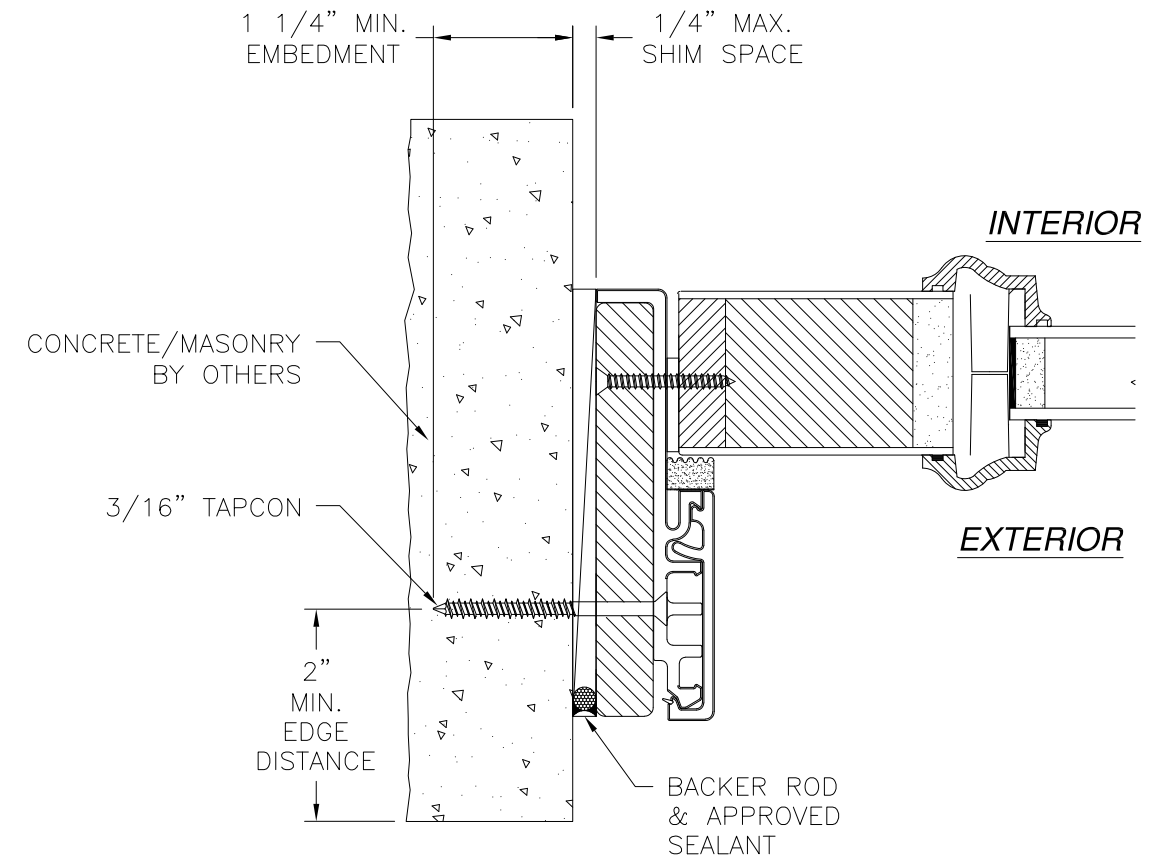

JAMB INSTALLATION DETAIL
 CONCRETE/MASONRY WITHOUT 1X BUCK INSTALLATION
 FOR CONCRETE/MASONRY INSTALLATION WITH 1X BUCK REFER TO
 HEAD AND SILL INSTALLATION DETAILS

- NOTES:**
1. INTERIOR AND EXTERIOR FINISHES, BY OTHERS, NOT SHOWN FOR CLARITY.
 2. PERIMETER AND JOINT SEALANT BY OTHERS TO BE DESIGNED IN ACCORDANCE WITH ASTM E2112

SIGNED: 11/27/2023

PROVIA, LLC.

2150 STATE ROUTE 39 WEST
SUGARCREEK, OH 44681

8'0 HERITAGE FIBERGLASS OPAQUE IS/OS DOOR
NON-IMPACT WITH OR WITHOUT SIDELITES
IS SIDELITE W/FUSION FRAME INSTALLATION DETAILS

DRAWN:

V.L.

DWG NO.

08-01361

REV

F

SCALE

NTS

DATE

10/03/11


SHEET

22 OF 32


L. ROBERTO LOMAS P.E.

208 7th Ave, INDIALANTIC, FL 32903


434-688-0609 rllomas@lrlomaspe.com

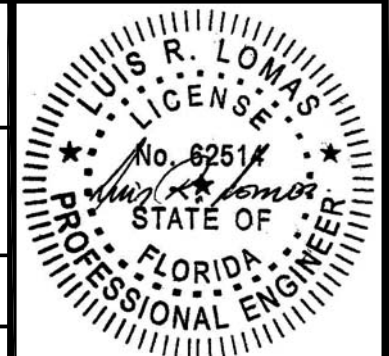

Luis R. Lomas P.E.
 FL No.: 62514

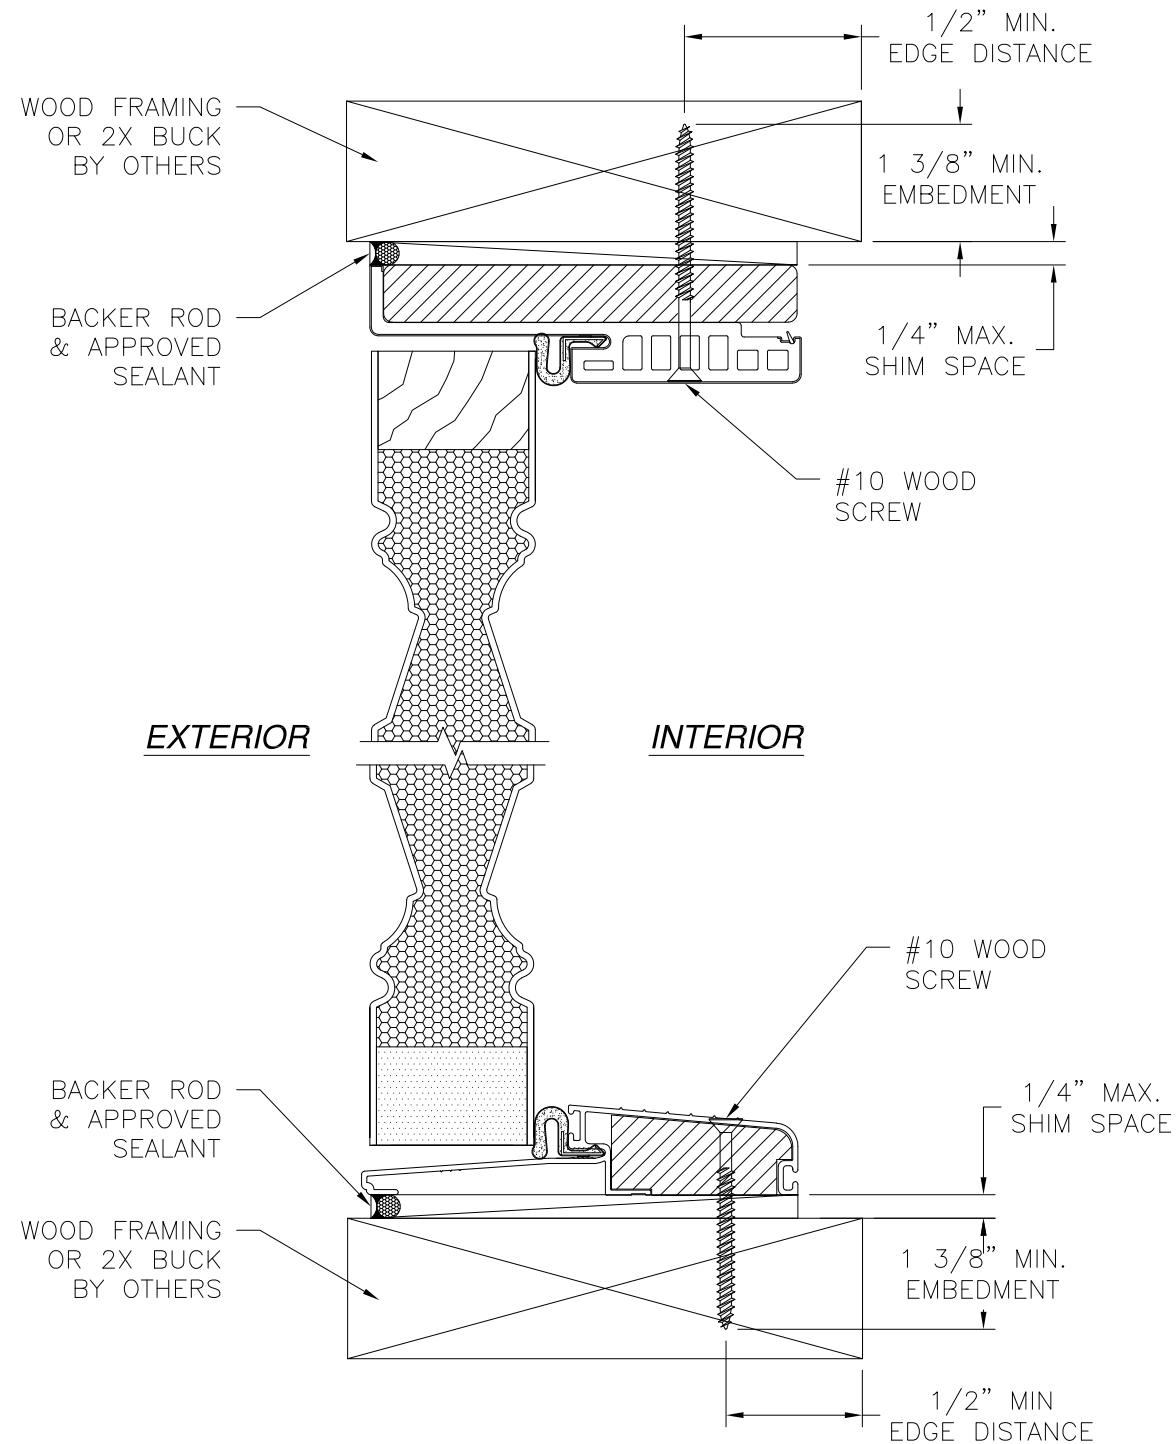


VERTICAL CROSS SECTION
WOOD FRAMING OR 2X BUCK INSTALLATION

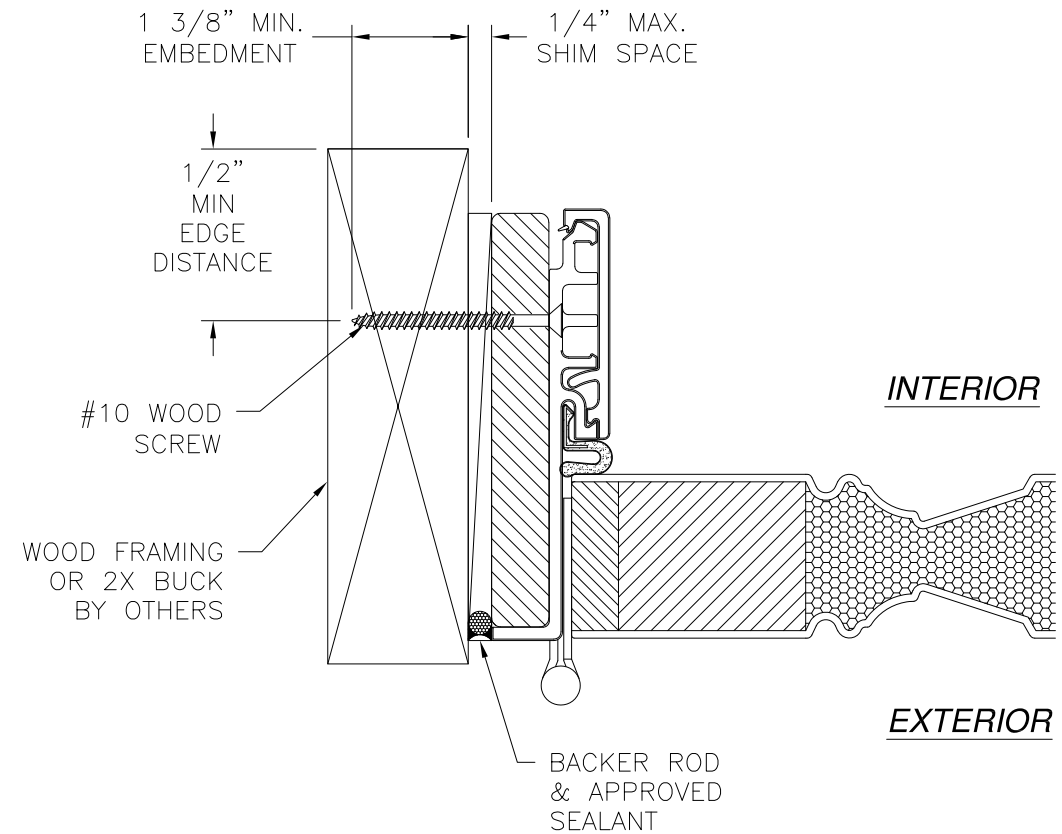

JAMB INSTALLATION DETAIL
WOOD FRAMING OR 2X BUCK INSTALLATION


- NOTES:**
1. INTERIOR AND EXTERIOR FINISHES, BY OTHERS, NOT SHOWN FOR CLARITY.
2. PERIMETER AND JOINT SEALANT BY OTHERS TO BE DESIGNED IN ACCORDANCE WITH ASTM E2112

PROVIA, LLC. 2150 STATE ROUTE 39 WEST SUGARCREEK, OH 44681		
8'0 HERITAGE FIBERGLASS OPAQUE IS/OS DOOR NON-IMPACT WITH OR WITHOUT SIDELITES OS DOOR W/FUSION FRAME INSTALLATION DETAILS		
DRAWN: V.L.	DWG NO. 08-01361	REV F
SCALE NTS	DATE 10/03/11	SHEET 23 OF 32
L. ROBERTO LOMAS P.E. 208 7th Ave, INDIALANTIC, FL 32903 434-688-0609 rllomas@lrlomaspe.com		

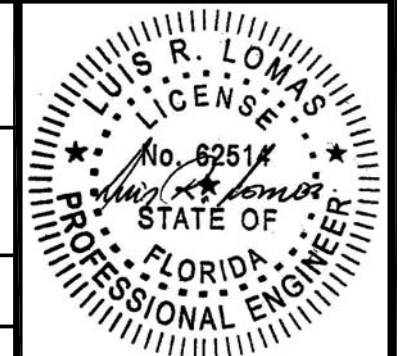


Luis R. Lomas P.E.
FL No.: 62514

REVISIONS			
REV	DESCRIPTION	DATE	APPROVED
F	REVISE TRIMS AND HARDWARE SCHEDULE	11/02/2023	R.L.

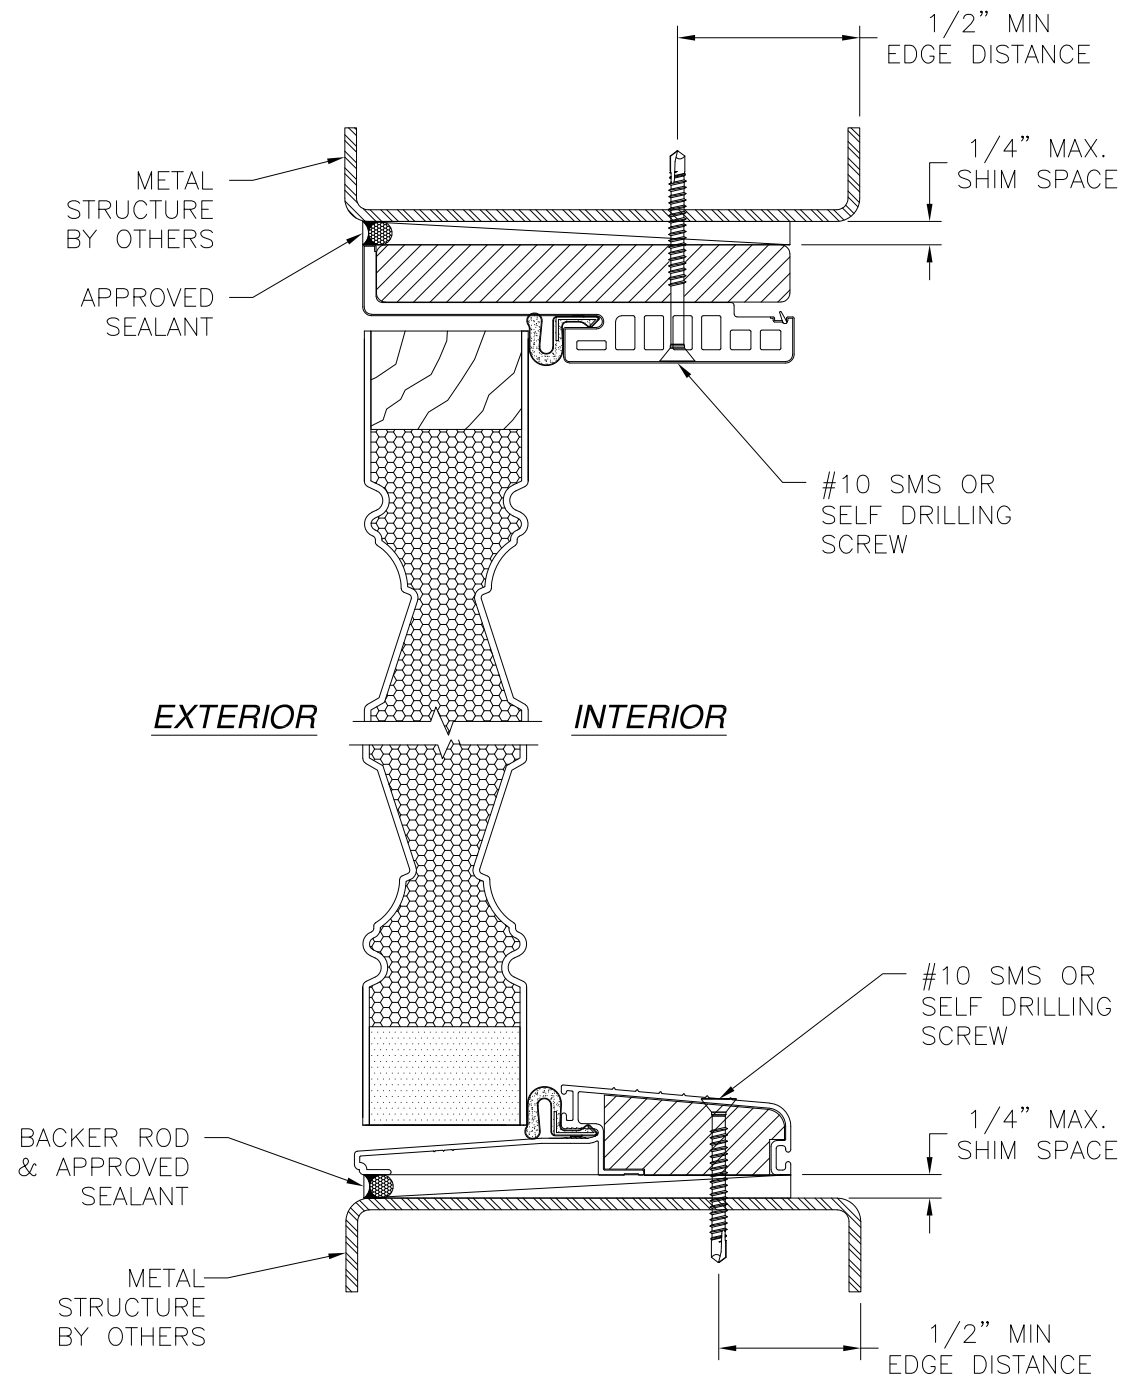

VERTICAL CROSS SECTION
METAL STRUCTURE INSTALLATION

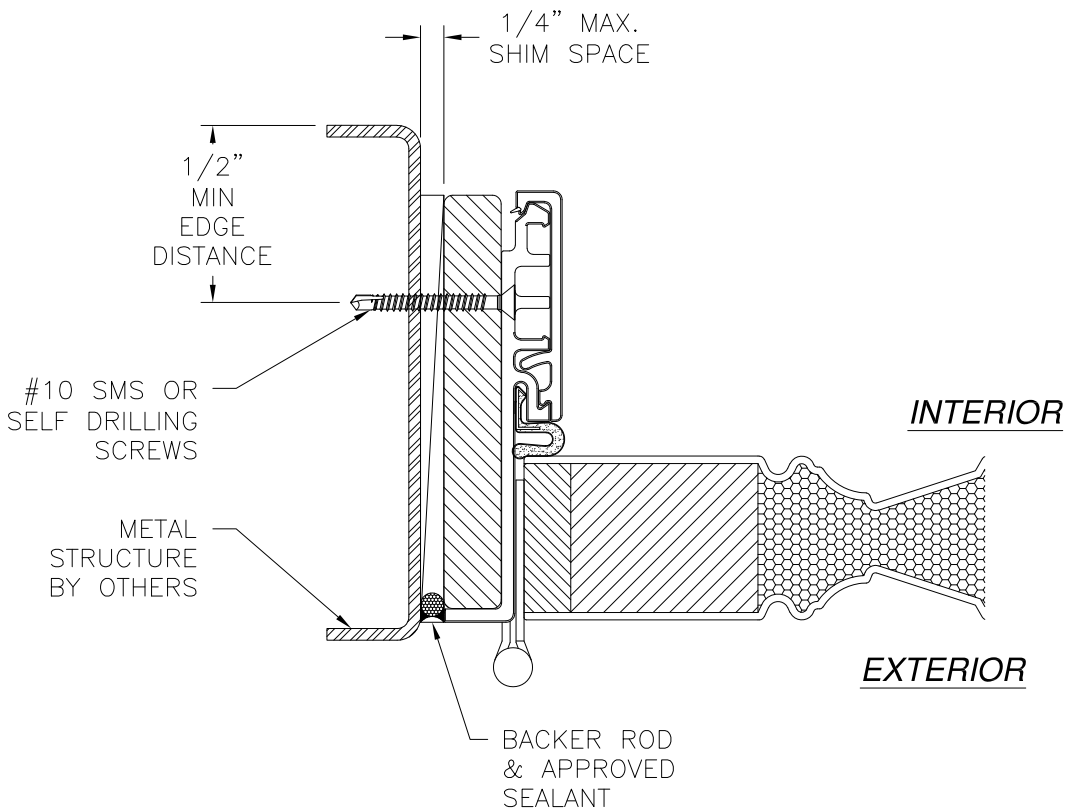

JAMB INSTALLATION DETAIL
METAL STRUCTURE INSTALLATION

NOTES:
1. INTERIOR AND EXTERIOR FINISHES, BY OTHERS,
NOT SHOWN FOR CLARITY.
2. PERIMETER AND JOINT SEALANT BY OTHERS TO BE
DESIGNED IN ACCORDANCE WITH ASTM E2112

PROVIA, LLC.
2150 STATE ROUTE 39 WEST
SUGARCREEK, OH 44681

8'0 HERITAGE FIBERGLASS OPAQUE IS/OS DOOR
NON-IMPACT WITH OR WITHOUT SIDELITES
OS DOOR W/FUSION FRAME INSTALLATION DETAILS

DRAWN:
V.L.

DWG NO.
08-01361

REV
F

SCALE NTS

DATE 10/03/11

SHEET 24 OF 32



L. ROBERTO LOMAS P.E.
208 7th Ave, INDIALANTIC, FL 32903
434-688-0609 rllomas@lrlomaspe.com

SIGNED: 11/27/2023




Luis R. Lomas P.E.
FL No.: 62514

REVISIONS			
REV	DESCRIPTION	DATE	APPROVED
F	REVISE TRIMS AND HARDWARE SCHEDULE	11/02/2023	R.L.

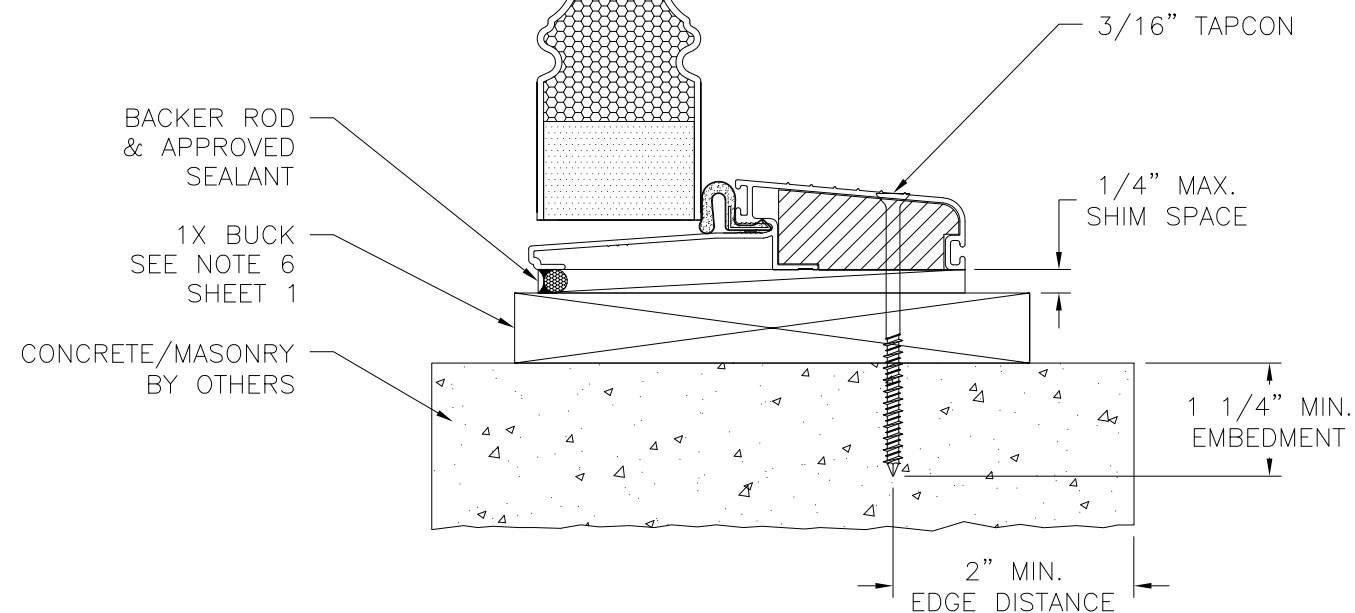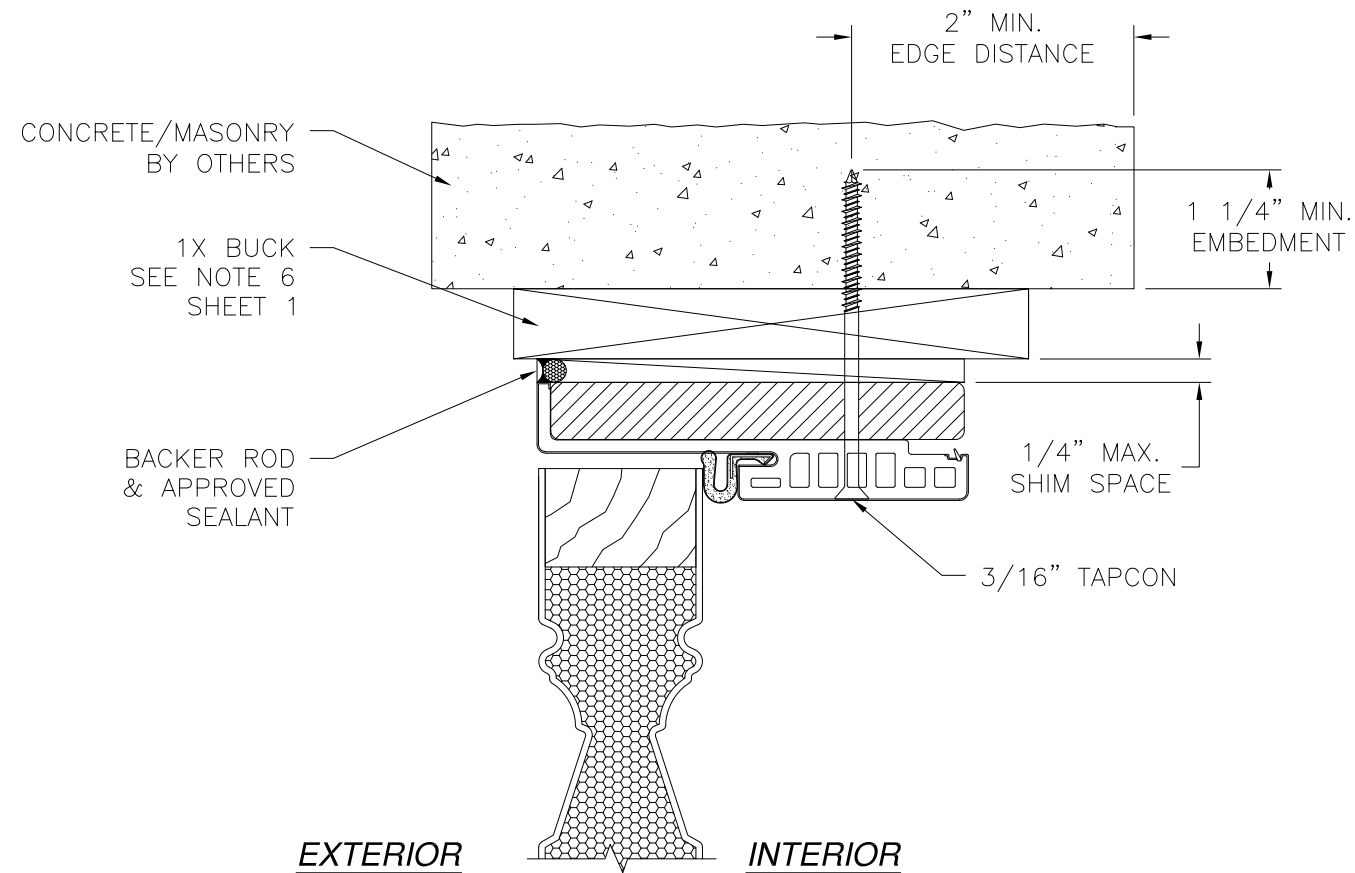

VERTICAL CROSS SECTION
CONCRETE/MASONRY WITH 1X BUCK INSTALLATION
FOR CONCRETE/MASONRY WITHOUT 1X BUCK REFER TO
JAMB INSTALLATION DETAIL

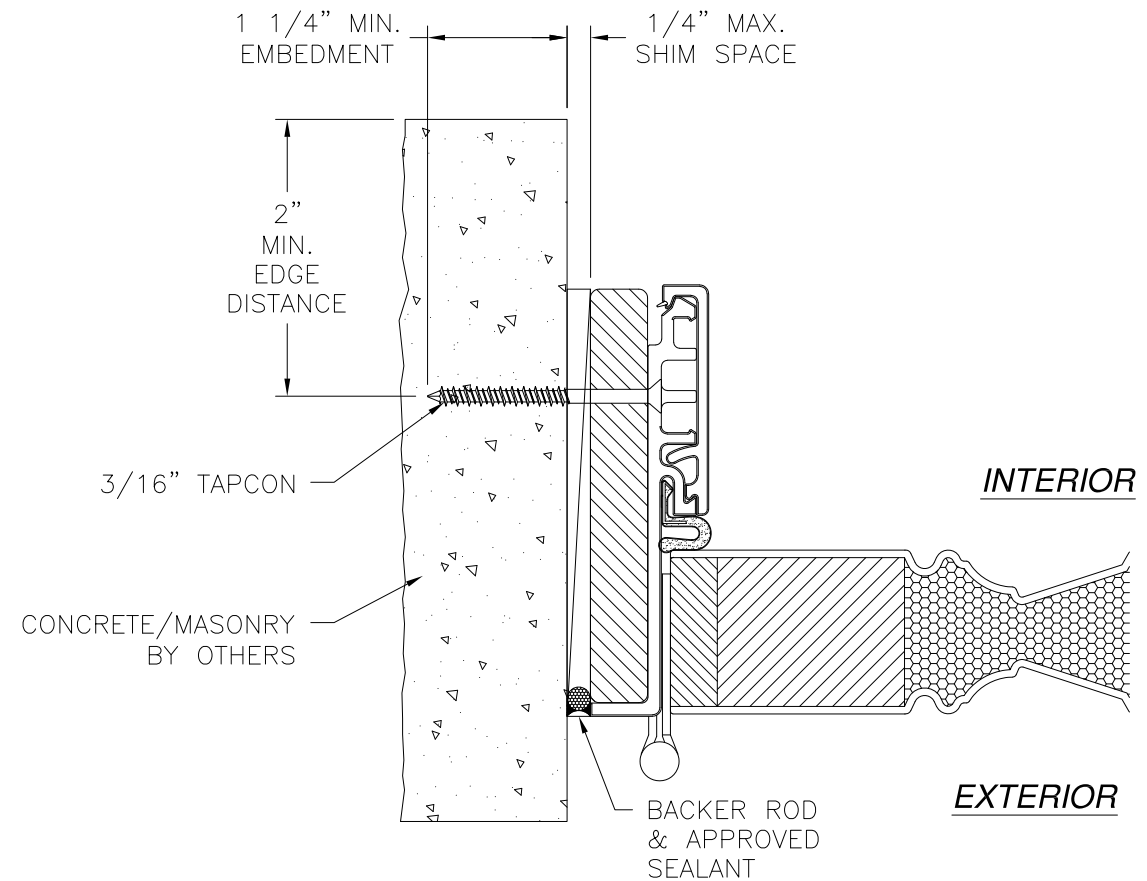


JAMB INSTALLATION DETAIL
CONCRETE/MASONRY WITHOUT 1X BUCK INSTALLATION
FOR CONCRETE/MASONRY INSTALLATION WITH 1X BUCK REFER TO
HEAD AND SILL INSTALLATION DETAILS


- NOTES:**
1. INTERIOR AND EXTERIOR FINISHES, BY OTHERS,
NOT SHOWN FOR CLARITY.
2. PERIMETER AND JOINT SEALANT BY OTHERS TO BE
DESIGNED IN ACCORDANCE WITH ASTM E2112

SIGNED: 11/27/2023


PROVIA, LLC. 2150 STATE ROUTE 39 WEST SUGARCREEK, OH 44681		
8'0 HERITAGE FIBERGLASS OPAQUE IS/OS DOOR NON-IMPACT WITH OR WITHOUT SIDELITES OS DOOR W/FUSION FRAME INSTALLATION DETAILS		
DRAWN: V.L.	DWG NO. 08-01361	REV F
SCALE NTS	DATE 10/03/11	SHEET 25 OF 32
L. ROBERTO LOMAS P.E. 208 7th Ave, INDIALANTIC, FL 32903 434-688-0609 rllomas@lrlomaspe.com		

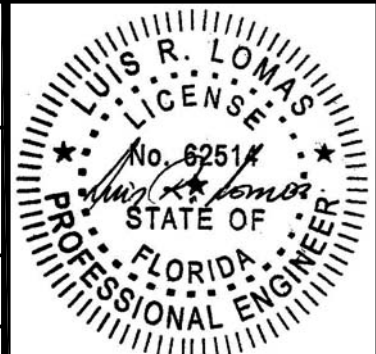

Luis R. Lomas P.E.
FL No.: 62514

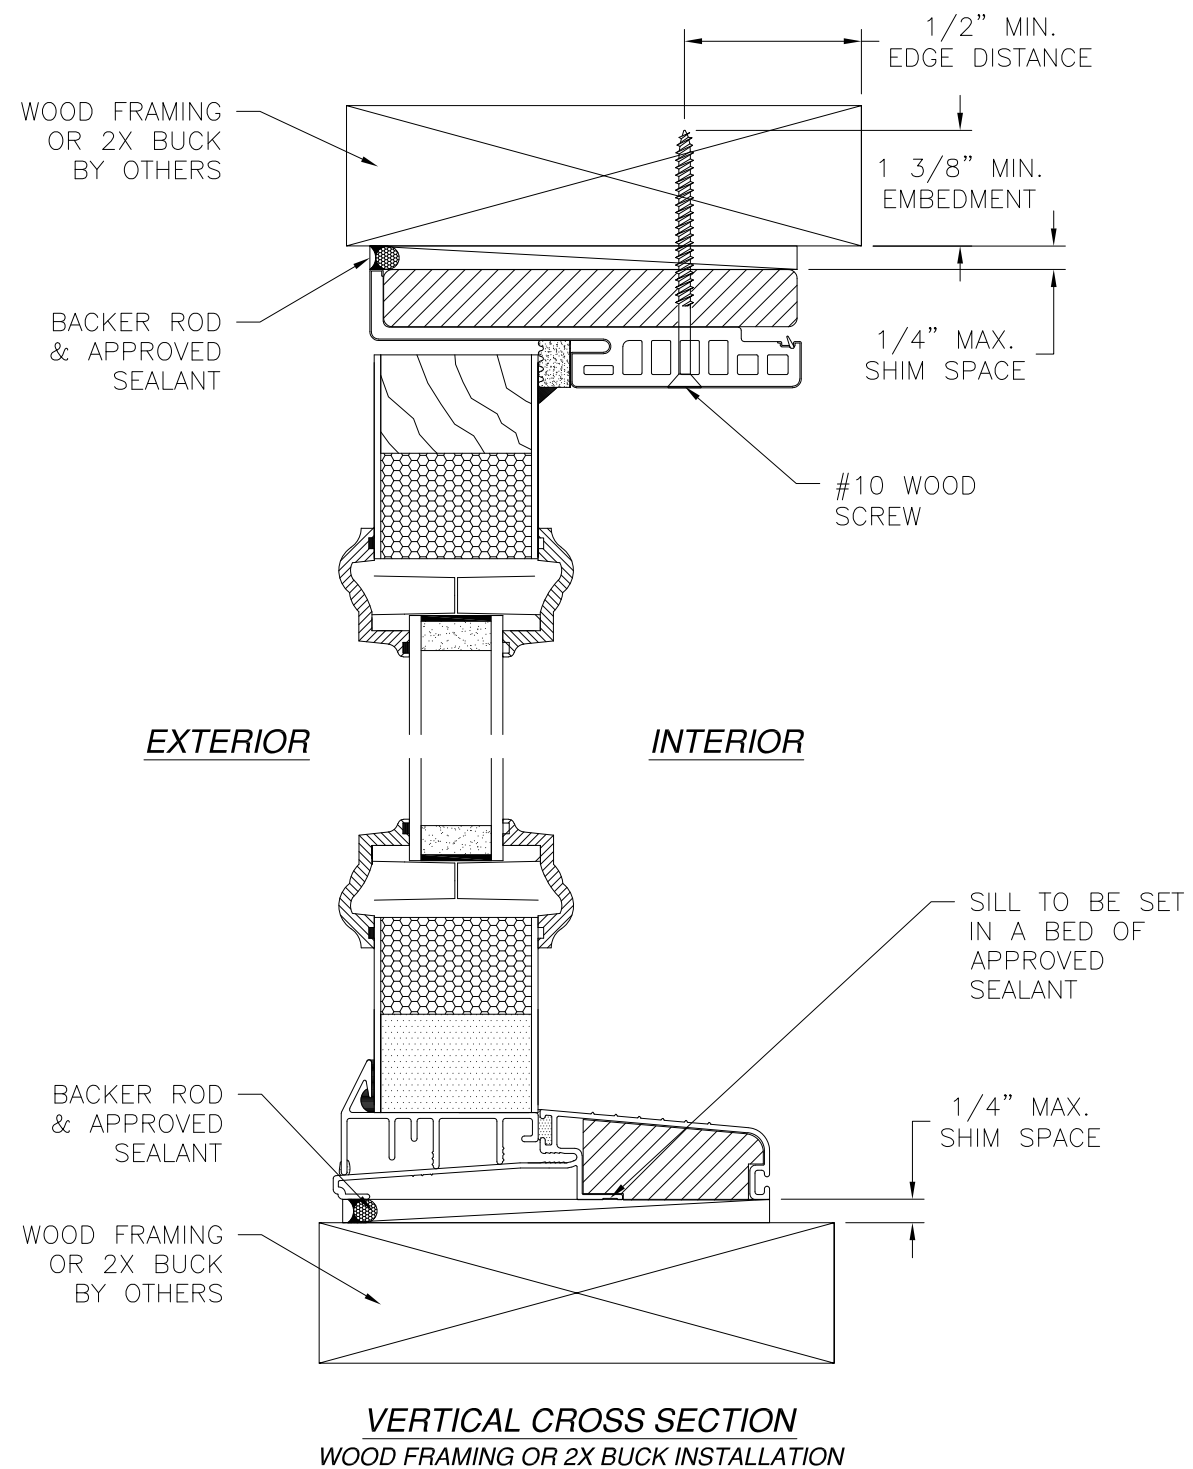

VERTICAL CROSS SECTION
WOOD FRAMING OR 2X BUCK INSTALLATION

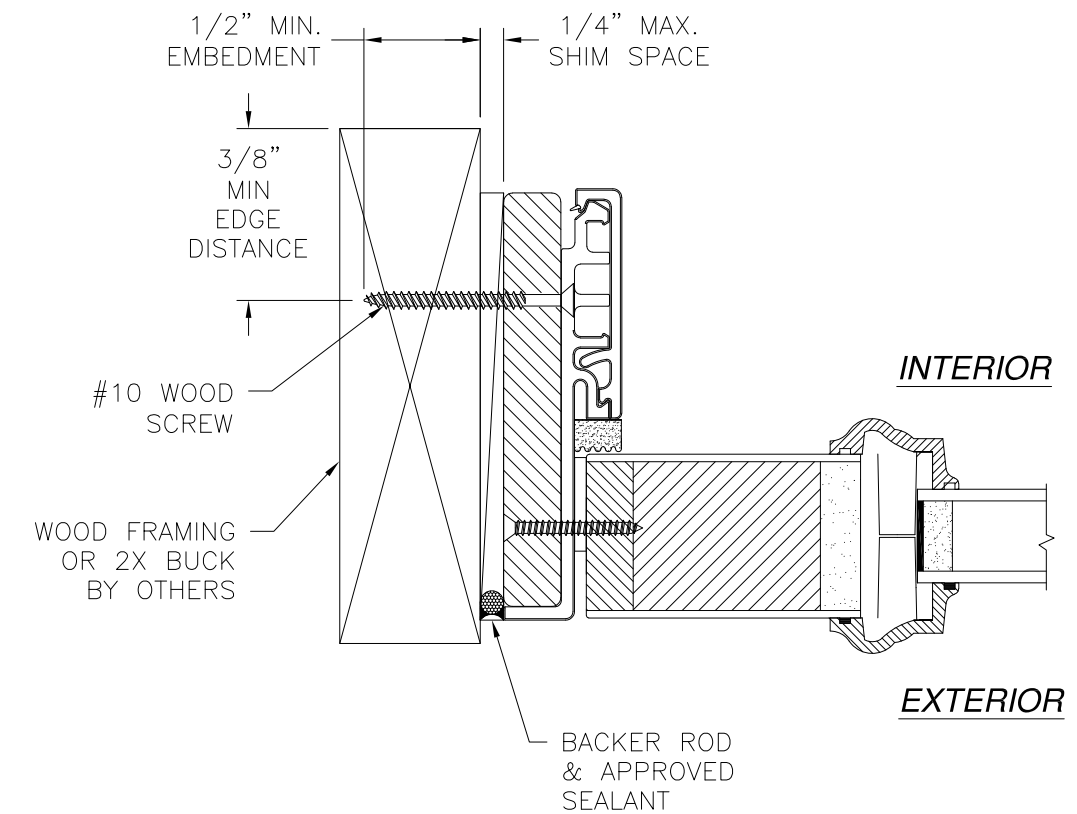

JAMB INSTALLATION DETAIL
WOOD FRAMING OR 2X BUCK INSTALLATION

NOTES:
1. INTERIOR AND EXTERIOR FINISHES, BY OTHERS, NOT SHOWN FOR CLARITY.
2. PERIMETER AND JOINT SEALANT BY OTHERS TO BE DESIGNED IN ACCORDANCE WITH ASTM E2112

REVISIONS			
REV	DESCRIPTION	DATE	APPROVED
F	REVISE TRIMS AND HARDWARE SCHEDULE	11/02/2023	R.L.

SIGNED: 11/27/2023

PROVIA, LLC.
2150 STATE ROUTE 39 WEST
SUGARCREEK, OH 44681



8'0 HERITAGE FIBERGLASS OPAQUE IS/OS DOOR
NON-IMPACT WITH OR WITHOUT SIDELITES
OS SIDELITE W/FUSION FRAME INSTALLATION DETAILS

DRAWN: V.L.	DWG NO. 08-01361	REV F
SCALE NTS	DATE 10/03/11	SHEET 26 OF 32

L. ROBERTO LOMAS P.E.
208 7th Ave, INDIALANTIC, FL 32903
434-688-0609 rllomas@lrlomaspe.com

LUIS R. LOMAS
P.E.
No. 62514
STATE OF
FLORIDA
PROFESSIONAL ENGINEER

Luis R. Lomas P.E.
FL No.: 62514

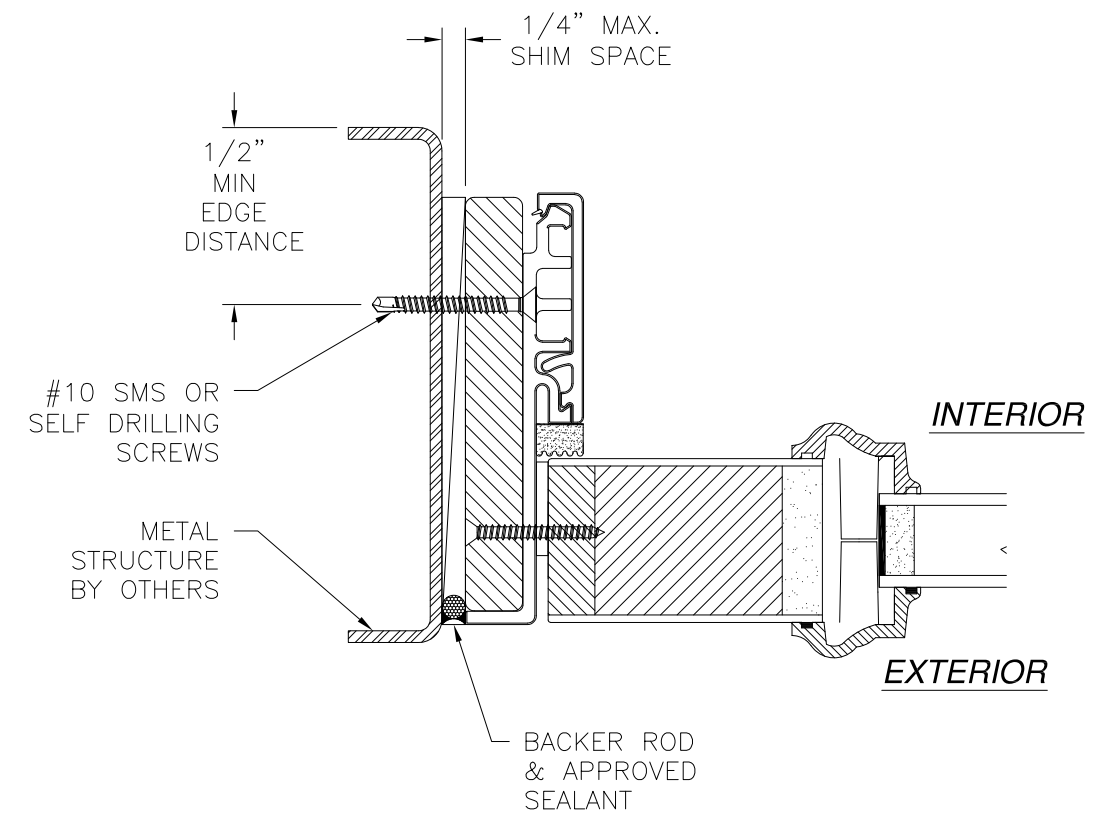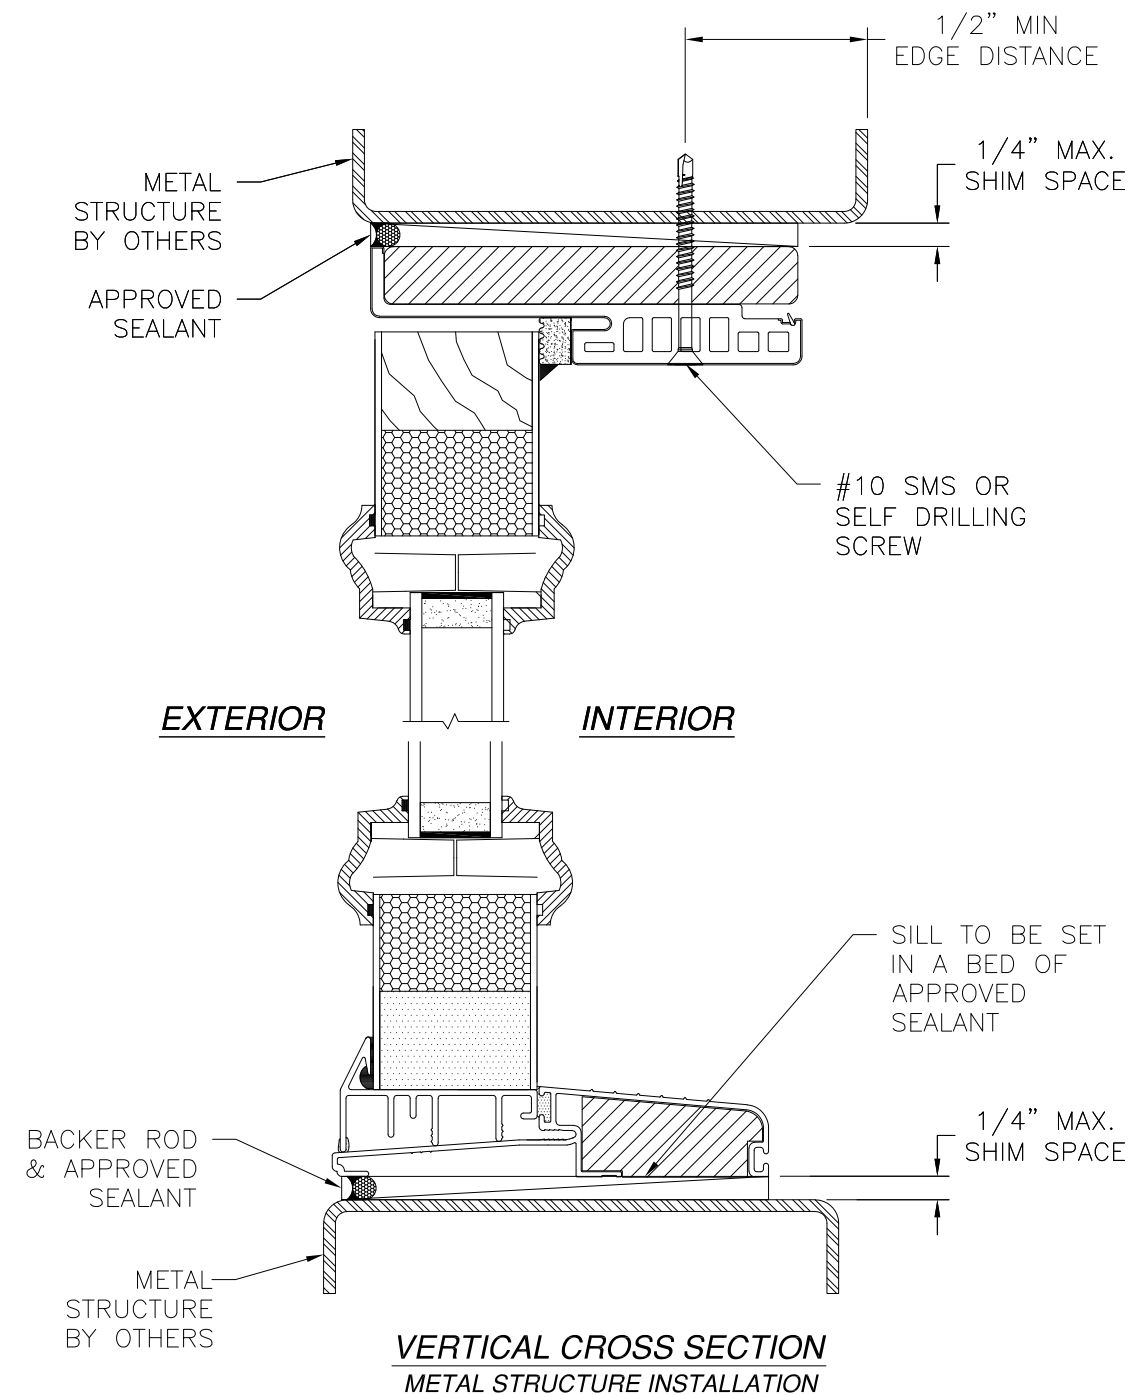

JAMB INSTALLATION DETAIL
METAL STRUCTURE INSTALLATION

NOTES:
 1. INTERIOR AND EXTERIOR FINISHES, BY OTHERS,
 NOT SHOWN FOR CLARITY.
 2. PERIMETER AND JOINT SEALANT BY OTHERS TO BE
 DESIGNED IN ACCORDANCE WITH ASTM E2112

REVISIONS			
REV	DESCRIPTION	DATE	APPROVED
F	REVISE TRIMS AND HARDWARE SCHEDULE	11/02/2023	R.L.

PROVIA, LLC.
 2150 STATE ROUTE 39 WEST
 SUGARCREEK, OH 44681



8'0 HERITAGE FIBERGLASS OPAQUE IS/OS DOOR
 NON-IMPACT WITH OR WITHOUT SIDELITES
 OS SIDELITE W/FUSION FRAME INSTALLATION DETAILS

DRAWN: V.L.	DWG NO. 08-01361	REV F
SCALE NTS	DATE 10/03/11	SHEET 27 OF 32

L. ROBERTO LOMAS P.E.
 208 7th Ave, INDIALANTIC, FL 32903
 434-688-0609 rllomas@lrlomaspe.com


SIGNED: 11/27/2023

Luis R. Lomas P.E.
 FL No.: 62514

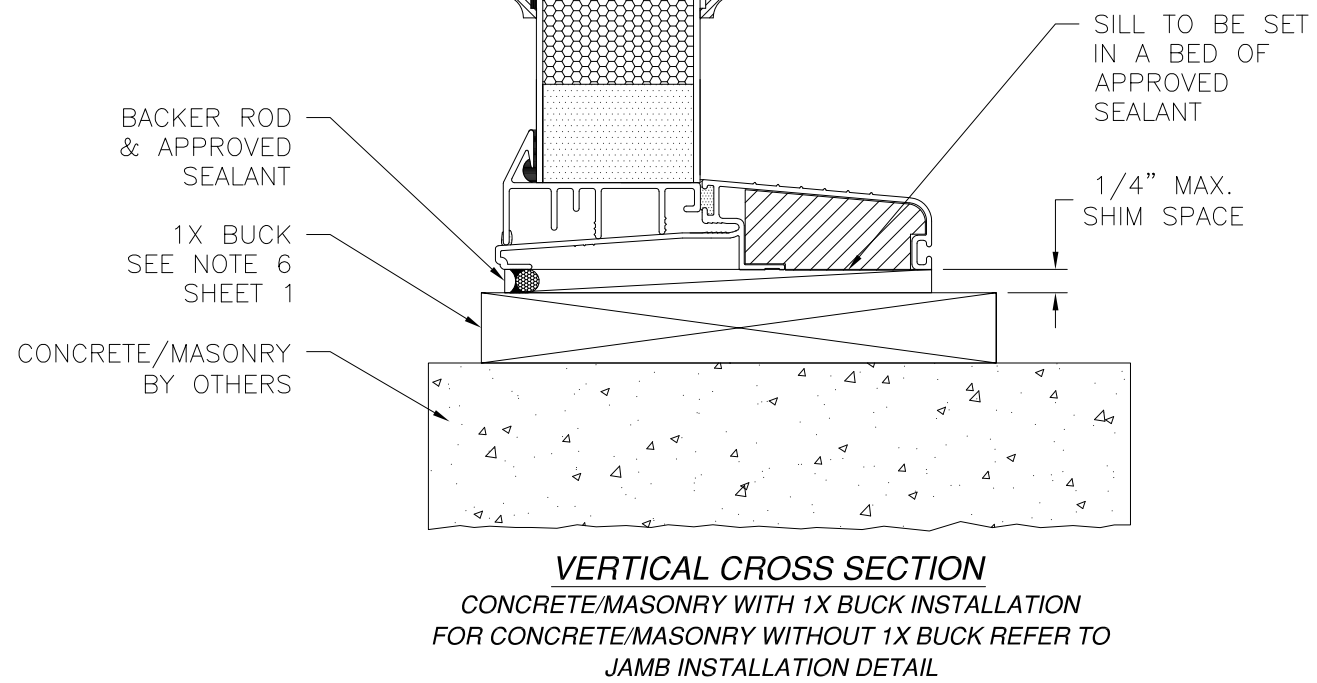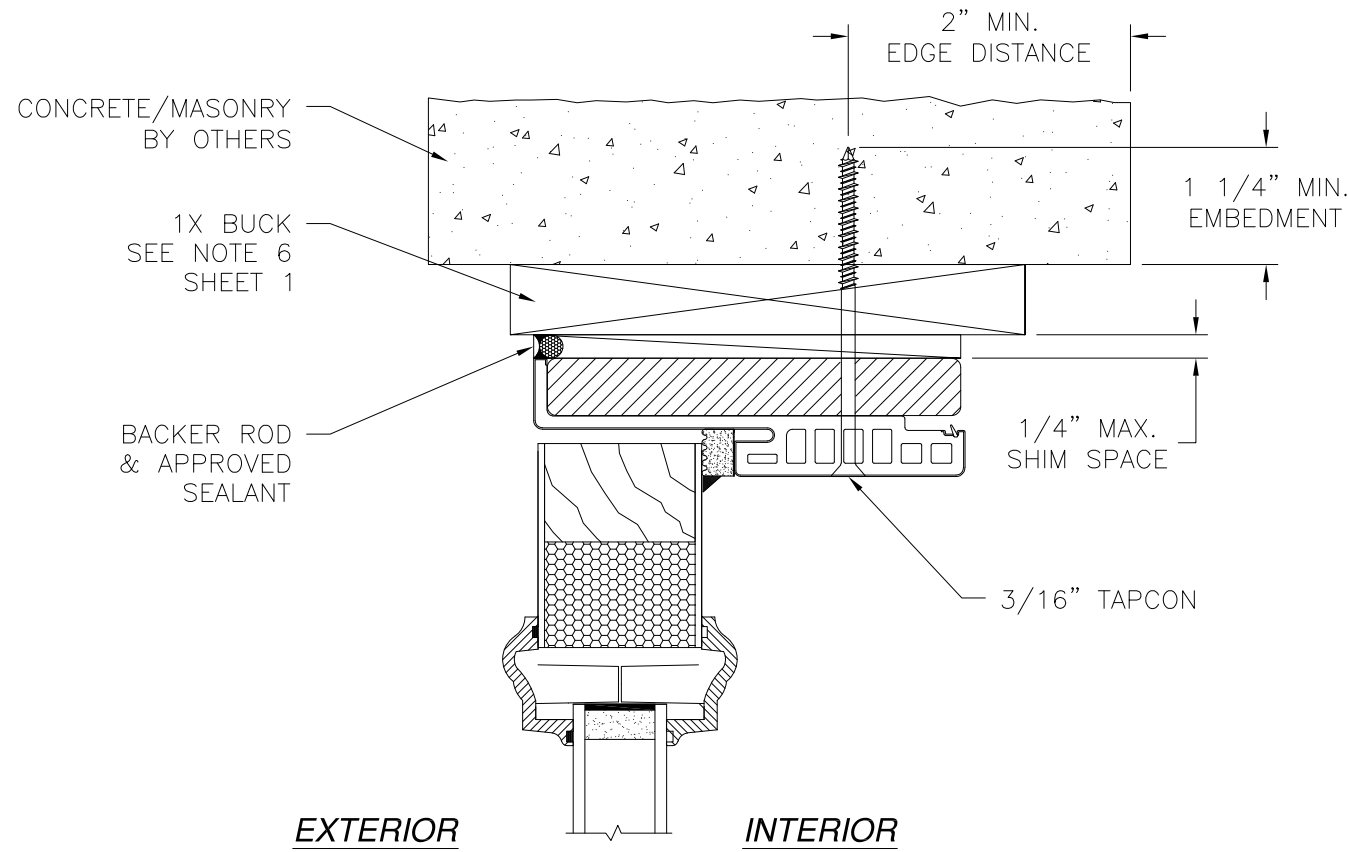

VERTICAL CROSS SECTION
 CONCRETE/MASONRY WITH 1X BUCK INSTALLATION
 FOR CONCRETE/MASONRY WITHOUT 1X BUCK REFER TO
 JAMB INSTALLATION DETAIL

REVISIONS			
REV	DESCRIPTION	DATE	APPROVED
F	REVISE TRIMS AND HARDWARE SCHEDULE	11/02/2023	R.L.

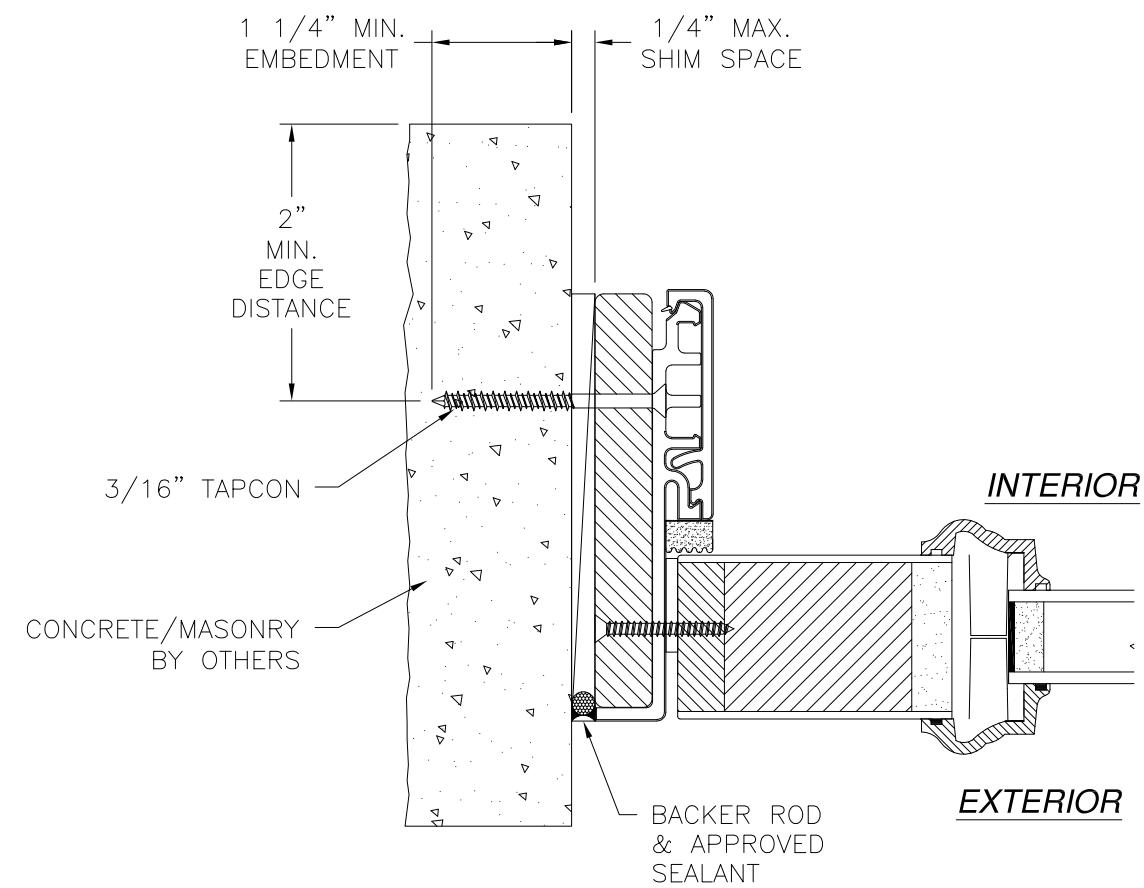

JAMB INSTALLATION DETAIL
 CONCRETE/MASONRY WITHOUT 1X BUCK INSTALLATION
 FOR CONCRETE/MASONRY WITH 1X BUCK REFER TO
 HEAD AND SILL INSTALLATION DETAILS

- NOTES:**
1. INTERIOR AND EXTERIOR FINISHES, BY OTHERS, NOT SHOWN FOR CLARITY.
 2. PERIMETER AND JOINT SEALANT BY OTHERS TO BE DESIGNED IN ACCORDANCE WITH ASTM E2112

SIGNED: 11/27/2023

PROVIA, LLC.
 2150 STATE ROUTE 39 WEST
 SUGARCREEK, OH 44681


8'0 HERITAGE FIBERGLASS OPAQUE IS/OS DOOR
 NON-IMPACT WITH OR WITHOUT SIDELITES
 OS SIDELITE W/FUSION FRAME INSTALLATION DETAILS

DRAWN: V.L.
 DWG NO. 08-01361
 REV F


SCALE NTS
 DATE 10/03/11
 SHEET 28 OF 32

L. ROBERTO LOMAS P.E.
 208 7th Ave, INDIALANTIC, FL 32903
 434-688-0609 rllomas@lrlomaspe.com


Luis R. Lomas P.E.
 FL No.: 62514

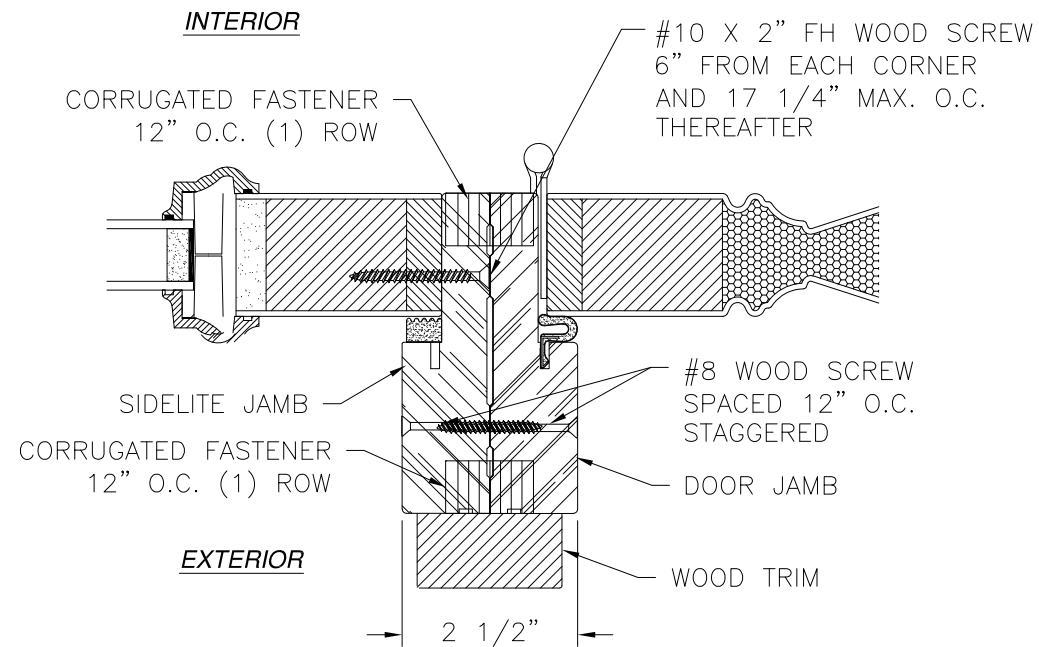


INSWING MULLION DETAIL
STANDARD FRAME SHOWN,
COMPOSITE AND FUSION FRAME SIMILAR

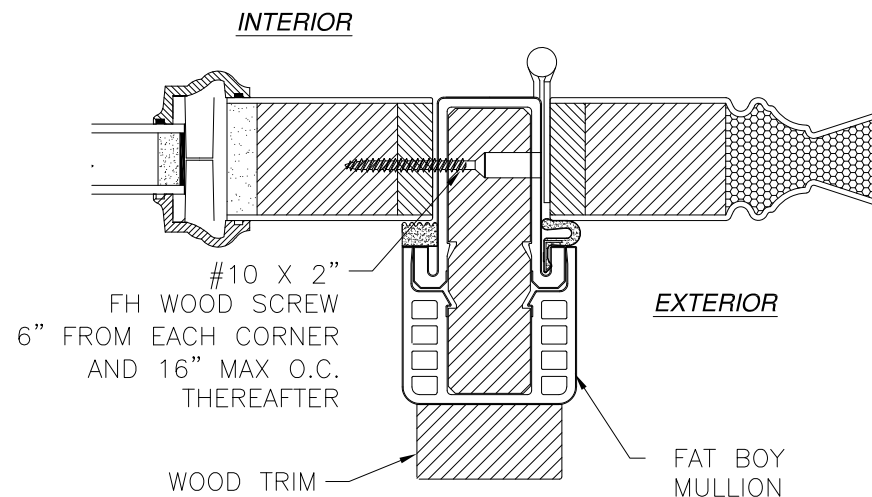


INSWING MULLION DETAIL
WITH HYBRID FAT BOY MULLION

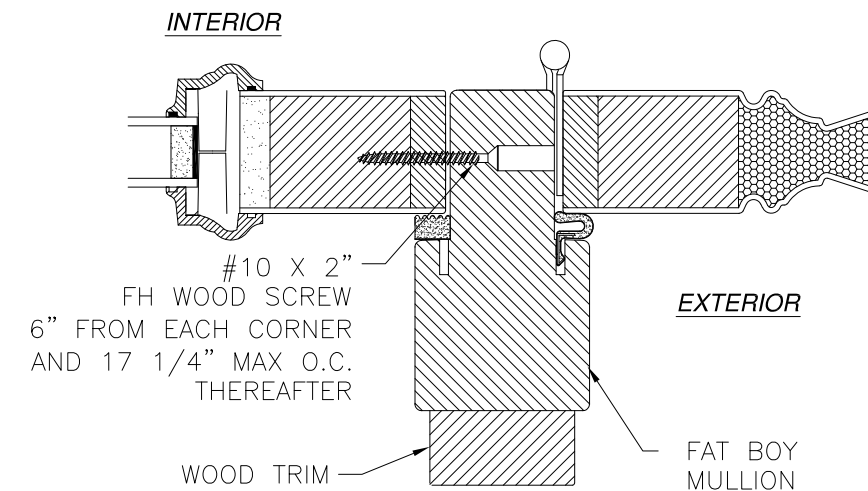


INSWING MULLION DETAIL
WITH FAT BOY MULLION

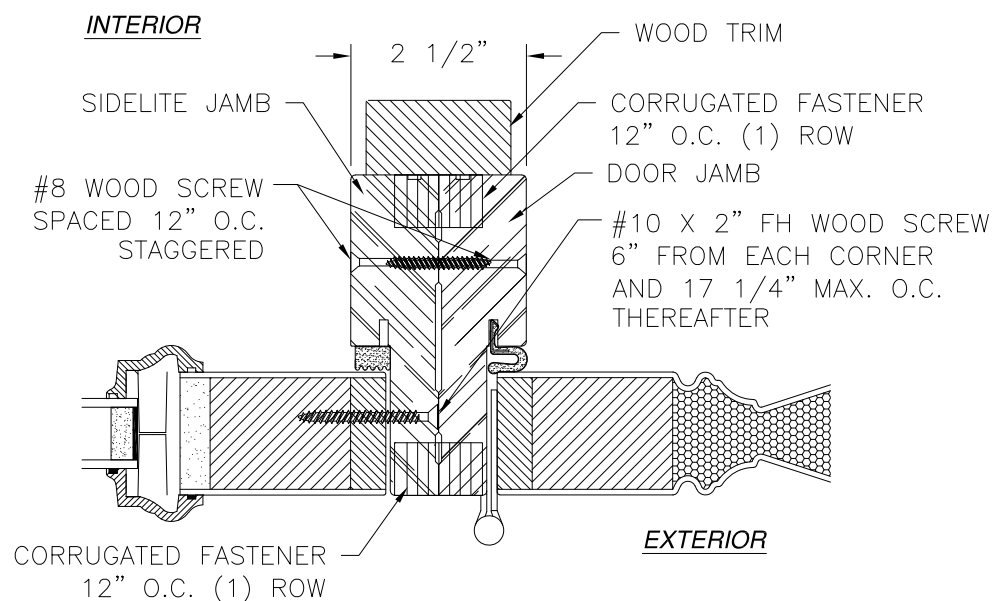

OUTSWING MULLION DETAIL
STANDARD FRAME SHOWN,
COMPOSITE AND FUSION FRAME SIMILAR

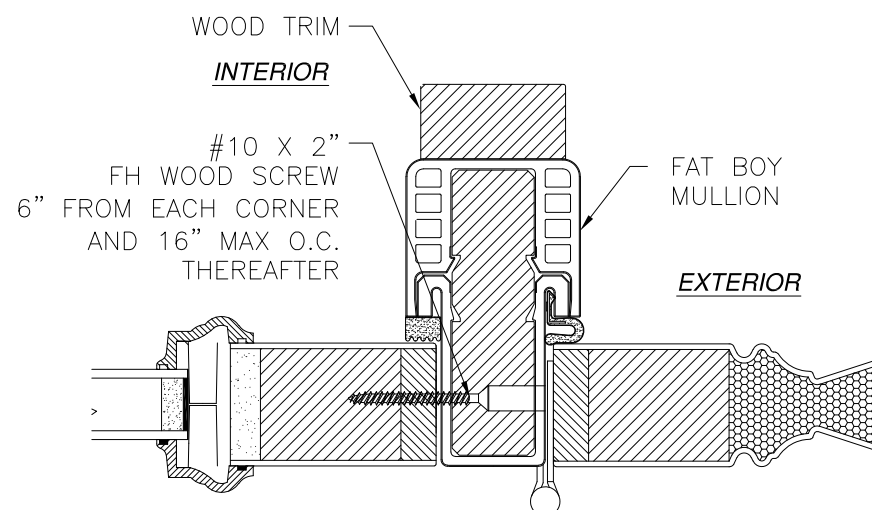

OUTSWING MULLION DETAIL
WITH HYBRID FAT BOY MULLION

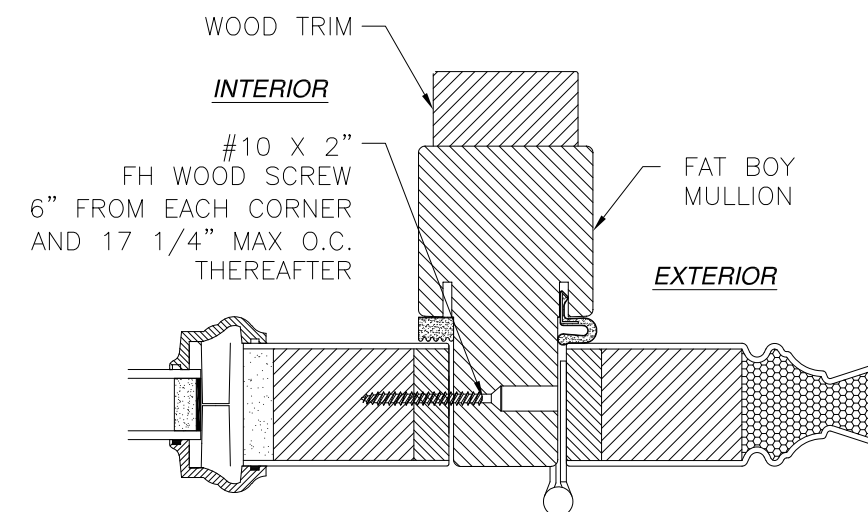


OUTSWING MULLION DETAIL
WITH FAT BOY MULLION

REVISIONS			
REV	DESCRIPTION	DATE	APPROVED
F	REVISE TRIMS AND HARDWARE SCHEDULE	11/02/2023	R.L.


SIGNED: 11/27/2023

PROVIA, LLC. 2150 STATE ROUTE 39 WEST SUGARCREEK, OH 44681		
8'0 HERITAGE FIBERGLASS OPAQUE IS/OS DOOR NON-IMPACT WITH OR WITHOUT SIDELITES MULLION INSTALLATION DETAILS		
DRAWN: V.L.	DWG NO. 08-01361	REV F
SCALE NTS	DATE 10/03/11	SHEET 29 OF 32
L. ROBERTO LOMAS P.E. 208 7th Ave, INDIALANTIC, FL 32903 434-688-0609 rllomas@lrlomaspe.com		


Luis R. Lomas P.E.
FL No.: 62514

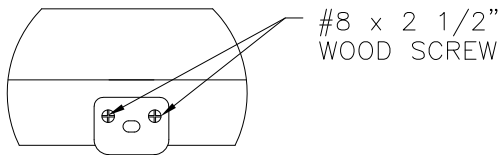


ASTRAGAL HEAD STRIKE DETAIL
2X BUCK/WOOD FRAMING

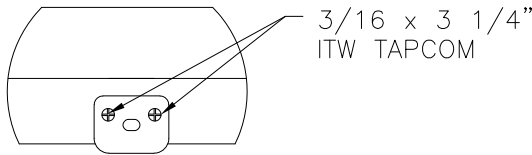


ASTRAGAL HEAD STRIKE DETAIL
MASONRY/CONCRETE

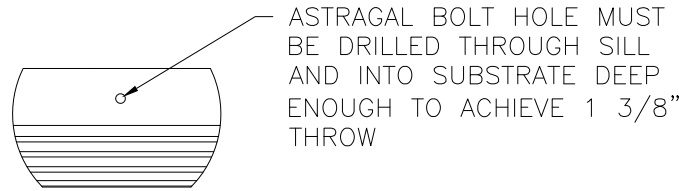


ASTRAGAL SILL DETAIL

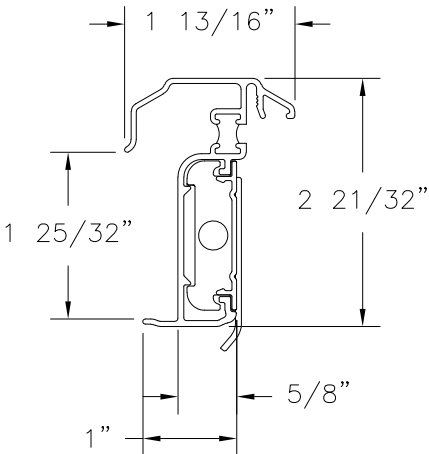


INSWING/OUTSWING
HURRICANE ASTRAGAL DETAIL

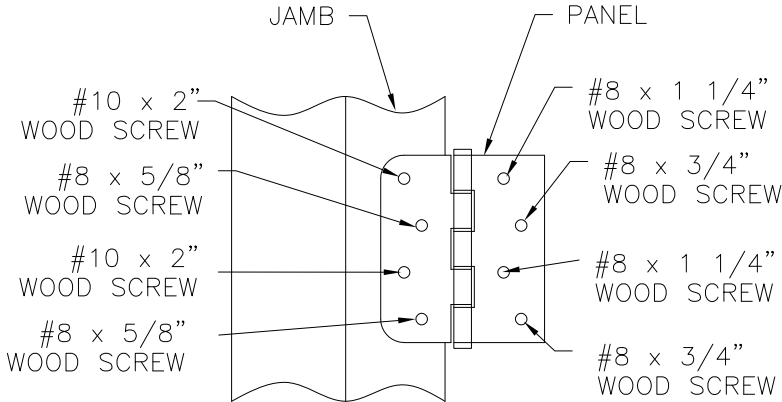

HINGE INSTALLATION DETAIL
2X BUCK/WOOD FRAMING

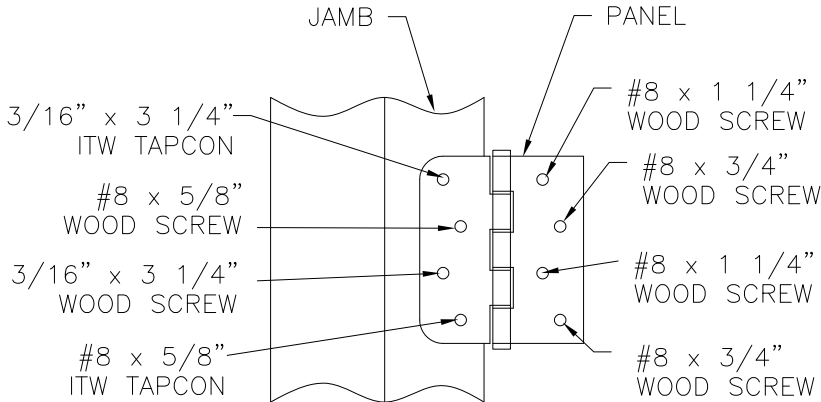


HINGE INSTALLATION DETAIL
MASONRY/CONCRETE

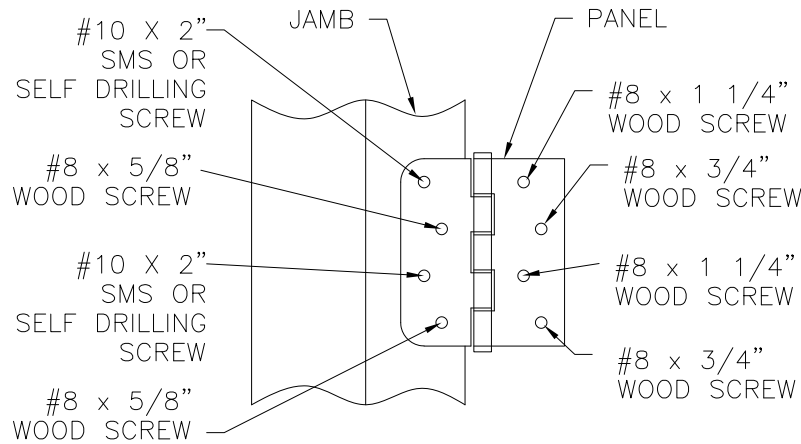


HINGE INSTALLATION DETAIL
METAL STRUCTURE

REVISIONS			
REV	DESCRIPTION	DATE	APPROVED
F	REVISE TRIMS AND HARDWARE SCHEDULE	11/02/2023	R.L.


APPROVED TRIMS

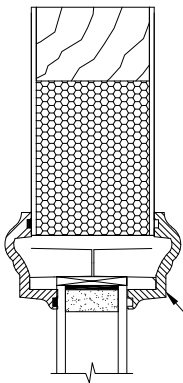


TRINITY TRIM

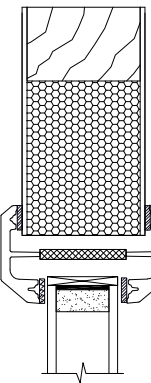


ODL ZEEL TRIM

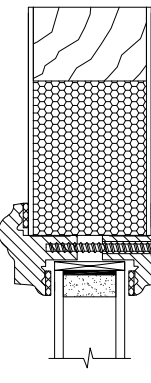


XLE TRIM

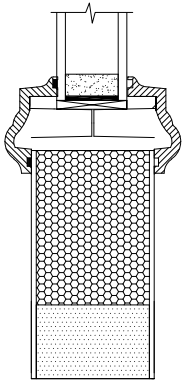

OPTION 1
TRINITY TRIM

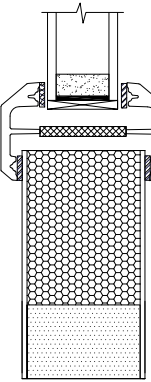

OPTION 2
ODL ZEEL TRIM

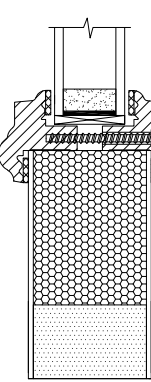

OPTION 3
XLE TRIM

SIGNED: 11/27/2023

PROVIA, LLC.
2150 STATE ROUTE 39 WEST
SUGARCREEK, OH 44681

8'0 HERITAGE FIBERGLASS OPAQUE IS/OS DOOR
NON-IMPACT WITH OR WITHOUT SIDELITES
ASTRAGAL, TRIMS & HINGES INSTALLATION DETAILS

DRAWN:
V.L.

DWG NO.
08-01361


REV
F

SCALE
NTS

DATE
10/03/11


SHEET
30 OF 32

L. ROBERTO LOMAS P.E.
208 7th Ave, INDIALANTIC, FL 32903
434-688-0609 rllomas@lrlomaspe.com

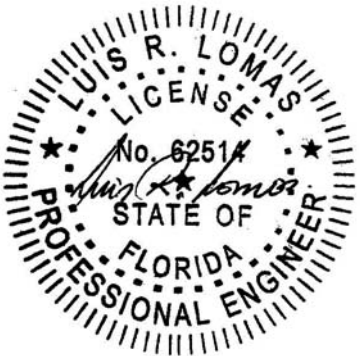


Luis R. Lomas P.E.
FL No.: 62514


REVISIONS			
REV	DESCRIPTION	DATE	APPROVED
F	REVISE TRIMS AND HARDWARE SCHEDULE	11/02/2023	R.L.

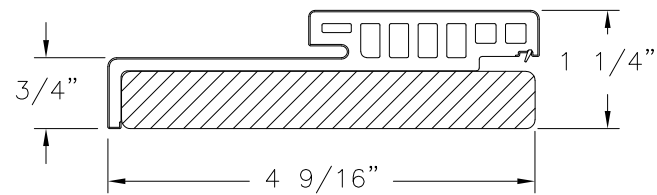


HYBRID HEAD
WOOD/COMPOSITE

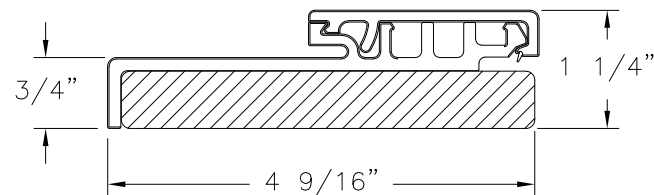


HYBRID JAMB
WOOD/COMPOSITE

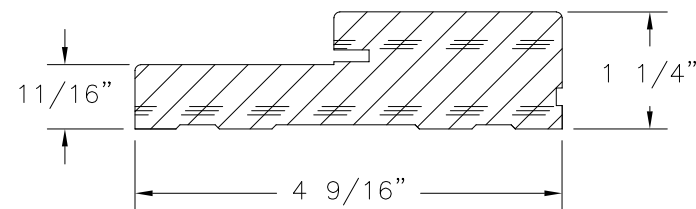


FRAME
WOOD G.46 MIN.

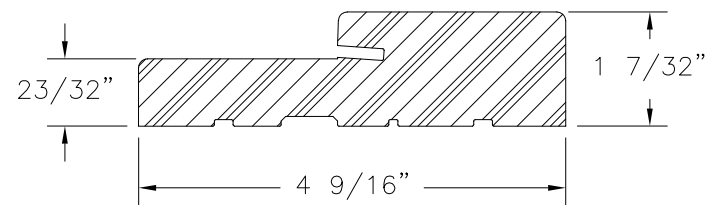


FRAMESAVER
COMPOSITE

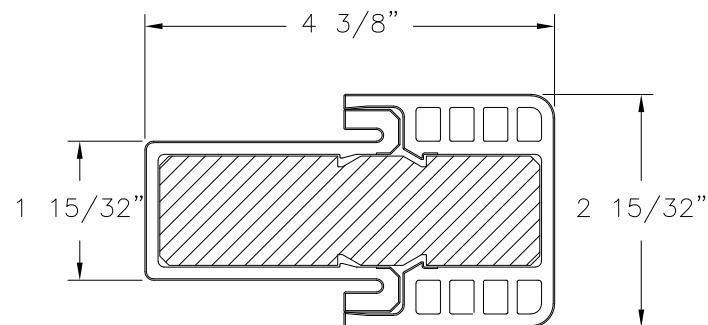


HYBRID FAT BOY MULLION
COMPOSITE

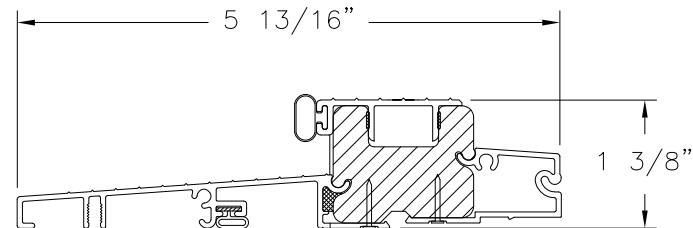


OUTSWING SILL

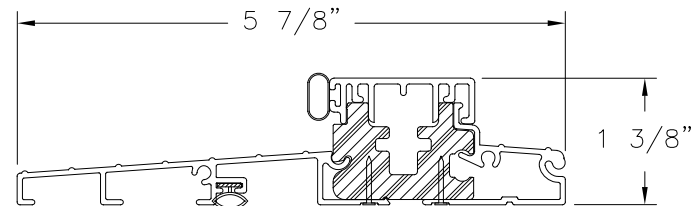


STANDARD OUTSWING SILL

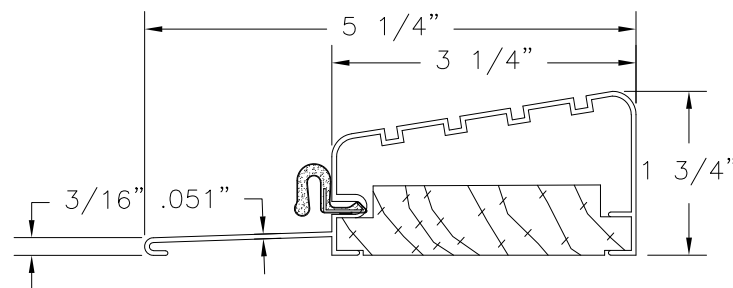


OUTSWING SILL

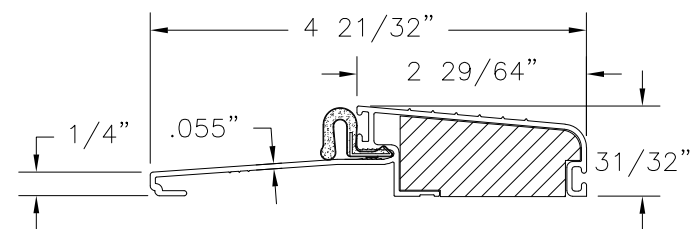


OUTSWING SILL

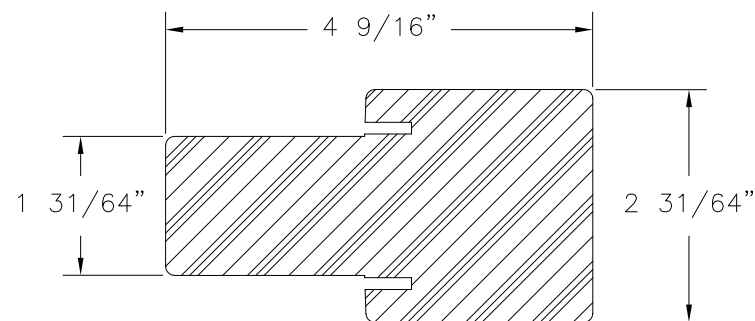


FAT BOY MULLION
COMPOSITE

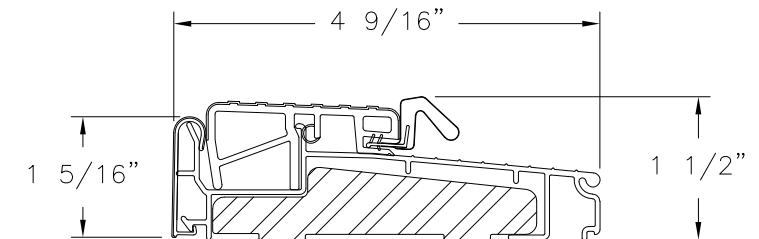

OUTSWING SILL ZOBL4565

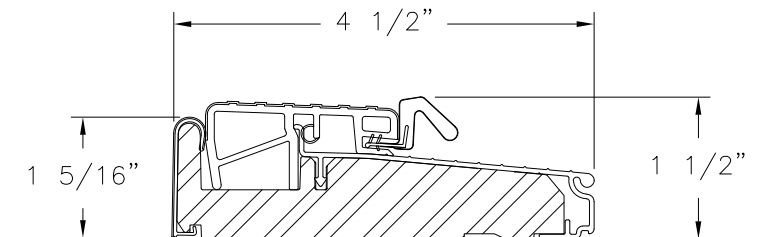


OUTSWING SILL ZOB4565F

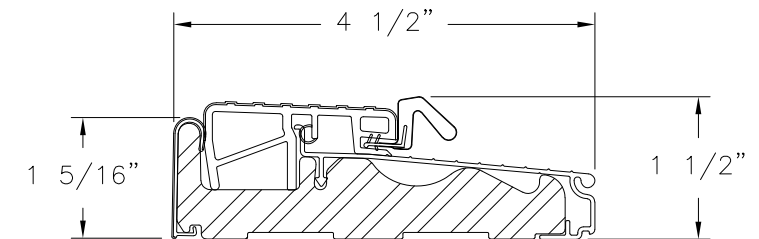

OUTSWING SILL ZOBLH4565

SIGNED: 11/27/2023

PROVIA, LLC. 2150 STATE ROUTE 39 WEST SUGARCREEK, OH 44681		
8'0 HERITAGE FIBERGLASS OPAQUE IS/OS DOOR NON-IMPACT WITH OR WITHOUT SIDELITES COMPONENTS		
DRAWN: V.L.	DWG NO. 08-01361	REV F
SCALE NTS	DATE 10/03/11	SHEET 31 OF 32
L. ROBERTO LOMAS P.E. 208 7th Ave, INDIALANTIC, FL 32903 434-688-0609 rllomas@lrlomaspe.com		

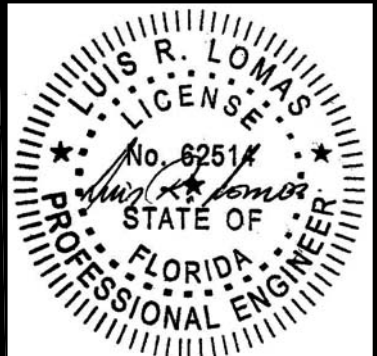

Luis R. Lomas P.E.
FL No.: 62514

