

INSTALLATION NOTES:

1. ONE (1) INSTALLATION ANCHOR IS REQUIRED AT EACH ANCHOR LOCATION SHOWN.
2. THE NUMBER OF INSTALLATION ANCHORS DEPICTED IS THE MINIMUM NUMBER OF ANCHORS TO BE USED FOR PRODUCT INSTALLATION.
3. INSTALL INDIVIDUAL INSTALLATION ANCHORS WITHIN A TOLERANCE OF ±1/2 INCH OF THE DEPICTED LOCATION IN THE ANCHOR LAYOUT DETAIL (I.E., WITHOUT CONSIDERATION OF TOLERANCES). TOLERANCES ARE NOT CUMULATIVE FROM ONE INSTALLATION ANCHOR TO THE NEXT.
4. SHIM AS REQUIRED AT EACH INSTALLATION ANCHOR WITH LOAD BEARING SHIM(S). MAXIMUM ALLOWABLE SHIM STACK TO BE 1/4 INCH. SHIM WHERE SPACE OF 1/16 INCH OR GREATER OCCURS. SHIM(S) SHALL BE CONSTRUCTED OF HIGH DENSITY PLASTIC OR BETTER.
5. FOR INSTALLATION INTO WOOD FRAMING USE #14 WOOD SCREWS OF SUFFICIENT LENGTH TO ACHIEVE 1 1/2 INCH MINIMUM EMBEDMENT INTO WOOD SUBSTRATE.
6. FOR INSTALLATION THROUGH 1X BUCK TO CONCRETE/MASONRY, OR DIRECTLY INTO CONCRETE/MASONRY, USE 1/4 INCH DIAMETER ITW TAPCONS OF SUFFICIENT LENGTH TO ACHIEVE 1 1/4 INCH MINIMUM EMBEDMENT.
7. FOR INSTALLATION THROUGH METAL STUD USE 1/4 INCH DIAMETER SELF-DRILLING SCREWS, GR. 5 OF SUFFICIENT LENGTH TO ACHIEVE 3 THREADS MINIMUM PENETRATION BEYOND METAL FRAME SUBSTRATE.
8. MINIMUM EMBEDMENT AND EDGE DISTANCE EXCLUDE WALL FINISHES, INCLUDING BUT NOT LIMITED TO STUCCO, FOAM, BRICK VENEER, AND SIDING.
9. INSTALLATION ANCHORS AND ASSOCIATED HARDWARE MUST BE MADE OF CORROSION RESISTANT MATERIAL OR HAVE A CORROSION RESISTANT COATING.

FASTENERS USED WITHIN 3,000 FEET OF A SALTWATER COASTLINE AND INSTALLED IN ENCLOSED SPACES SHALL BE GALVANIZED IN ACCORDANCE WITH SECTION 1711.1.1 (E.G., ASTM A153 CLASS D, ASTM A641 CLASS 3S, OR EQUIVALENT CORROSION RESISTANCE).

CONNECTORS AND METAL PLATES USED WITHIN 3,000 FEET OF A SALTWATER COASTLINE SHALL BE STANDARD GALVANIZED IN ACCORDANCE WITH SECTION 1711.1.2 (E.G., ASTM A653 G90, ASTM A123, OR PROTECTIVE COATING PER TPI 1).
- 14.FOR HOLLOW BLOCK AND GROUT FILLED BLOCK, DO NOT INSTALL INSTALLATION ANCHORS INTO MORTAR JOINTS. EDGE DISTANCE IS MEASURED FROM FREE EDGE OF BLOCK OR EDGE OF MORTAR JOINT INTO FACE SHELL OF BLOCK.
- 15.INSTALLATION ANCHORS SHALL BE INSTALLED IN ACCORDANCE WITH ANCHOR MANUFACTURER'S INSTALLATION INSTRUCTIONS, AND ANCHORS SHALL NOT BE USED IN SUBSTRATES WITH STRENGTHS LESS THAN THE MINIMUM STRENGTH SPECIFIED BY THE ANCHOR MANUFACTURER.
- 16.INSTALLATION ANCHOR CAPACITIES FOR PRODUCTS HEREIN ARE BASED ON SUBSTRATE MATERIALS WITH THE FOLLOWING PROPERTIES:

WOOD - MINIMUM SPECIFIC GRAVITY OF 0.55.

CONCRETE -MINIMUM COMPRESSIVE STRENGTH OF 3000 PSI.

MASONRY - UNIT STRENGTH CONFORMS TO ASTM C-90 WITH MINIMUM COMPRESSIVE STRENGTH OF 2000 PSI AND GROUT CONFORMS TO ASTM C476, MINIMUM GROUT COMPRESSIVE STRENGTH OF 2000 PSI.

STEEL - MINIMUM YIELD STRENGTH OF 33 KSI. MINIMUM 18 GA. WALL THICKNESS.

ALUMINUM - MINIMUM 1/8 INCH THICK, 6063-T5 ALUMINUM.
- 13.INSTALLATION SHALL FOLLOW MANUFACTURERS RECOMMENDATIONS FOR SEALING WINDOWS AND ACCESSORY ITEMS.

YKK AP AMERICA, INC.

YSW 400T HORIZONTAL SLIDING WINDOW

(NON-HVHZ) (NON-IMPACT)

GENERAL NOTES:

1. THE PRODUCT SHOWN HEREIN IS DESIGNED AND MANUFACTURED TO COMPLY WITH THE CURRENT FLORIDA BUILDING CODE (FBC), EXCLUDING HVHZ AND HAS BEEN EVALUATED ACCORDING TO THE FOLLOWING:

AAMA/WDMA/CSA 101/I.S.2/A440-22
2. ADEQUACY OF THE EXISTING STRUCTURAL CONCRETE/MASONRY, 2X FRAMING AND METAL STUD FRAMING AS A MAIN WIND FORCE RESISTING SYSTEM CAPABLE OF WITHSTANDING AND TRANSFERRING APPLIED PRODUCT LOADS TO THE FOUNDATION IS THE RESPONSIBILITY OF THE ENGINEER OR ARCHITECT OF RECORD FOR THE PROJECT OF INSTALLATION.
3. 1X AND 2X BUCKS (WHEN USED) SHALL BE DESIGNED AND ANCHORED TO PROPERLY TRANSFER ALL LOADS TO THE STRUCTURE. BUCK DESIGN AND INSTALLATION IS THE RESPONSIBILITY OF THE ENGINEER OR ARCHITECT OF RECORD FOR THE PROJECT OF INSTALLATION.
4. THE INSTALLATION DETAILS DESCRIBED HEREIN ARE GENERIC AND MAY NOT REFLECT ACTUAL CONDITIONS FOR A SPECIFIC SITE. IF SITE CONDITIONS CAUSE INSTALLATION TO DEVIATE FROM THE REQUIREMENTS DETAILED HEREIN, A LICENSED ENGINEER OR ARCHITECT SHALL PREPARE SITE SPECIFIC DOCUMENTS FOR USE WITH THIS DOCUMENT.
5. APPROVED IMPACT PROTECTIVE SYSTEM **IS REQUIRED** ON THIS PRODUCT IN WIND ZONES 3 OR LESS.
6. WINDOW FRAME MATERIAL: ALUMINUM 6063-T5
7. DISSIMILAR METALS INCLUDING FASTENERS THAT MAY COME INTO CONTACT WITH ALUMINUM UNIT FRAMING SHALL BE PROTECTED IN ACCORDANCE WITH THE FBC.
8. GLASS SHALL MEETS THE REQUIREMENTS OF ASTM E1300 GLASS CHARTS. SEE SHEET 6 FOR GLAZING DETAILS.
9. GLAZING SELECTION SHALL MEET SAFETY GLAZING REQUIREMENTS OF THE FBC.

TABLE OF CONTENTS	
SHEET	SHEET DESCRIPTION
1	INSTALLATION & GENERAL NOTES
2	ELEVATIONS
3	ANCHOR LAYOUTS
4	VERTICAL SECTIONS
5	HORIZONTAL SECTIONS
5A	OPTIONAL ANCHORING
6	GLAZING DETAILS
7	COMPONENTS
8	BILL OF MATERIALS

PRODUCT (CONFIGURATION)	MAX OVERALL SIZE		DESIGN PRESSURE	IMPACT RATING
	WIDTH	HEIGHT		
OX	99"	79"	+/-40 PSF	NON-IMPACT
OXO	148.5"	79"		
XOX	168"	79"		

YKK AP

Quality inspires™

YKK AP AMERICA, INC.

101 MARIETTA STREET NW, SUITE 2100

ATLANTA, GA 30303

PH: (478)277-1955 FAX: (678)838-6001

TITLE: YSW 400T HORIZONTAL SLIDING WINDOW (NON-HVHZ) (NON-IMPACT)

INSTALLATION & GENERAL NOTES

PREPARED BY:

BUILDING DROPS, INC.

1900 NE MIAMI COURT, STE. 2-15

MIAMI, FL 33132

PH: (954)399-8478

FAX: (954)744-4738

WEB: www.buildingdrops.com

BUILDING DROPS

REMARKS	BY	DATE
2026 FBC UPDATE	SH	06.29.26

THE INSTALLATION DETAILS DESCRIBED HEREIN ARE GENERIC AND MAY NOT REFLECT ACTUAL CONDITIONS FOR A SPECIFIC SITE. IF SITE CONDITIONS CAUSE INSTALLATION TO DEVIATE FROM THE REQUIREMENTS DETAILED HEREIN, A LICENSED ENGINEER OR ARCHITECT SHALL PREPARE SITE SPECIFIC DOCUMENTS FOR USE WITH THIS DOCUMENT.

Digitally signed by Hermes F. Norero, P.E.
Reason: I am approving this document
Date: 2026.07.01 15:40:00 -0400

HERMES F. NORERO

LICENSE

No. 73778

STATE OF FLORIDA

PROFESSIONAL ENGINEER

HERMES F. NORERO, P.E.

BUILDING DROPS, INC.

1900 NE MIAMI COURT, STE. 2-15

MIAMI, FL 33132

FBPE CERT. OF AUTHORIZATION No. 29578

FL #:

FL11369

DATE:

08.07.17

DWG. BY:

RV

CHK. BY:

HFN

SCALE:

NTS

DWG. #:

YKK214

SHEET:

1


REV.

A


[Page 1 of 9]

7/24/2026 9:12 AM
c:\users\sebastianherrerero\desktop\ykk 2026 ca\111369\ykk214.dwg


c:\users\sebastianherrerros\desktop\ykk 2026 ca\111369\ykk214.dwg 7/24/2026 9:12 AM

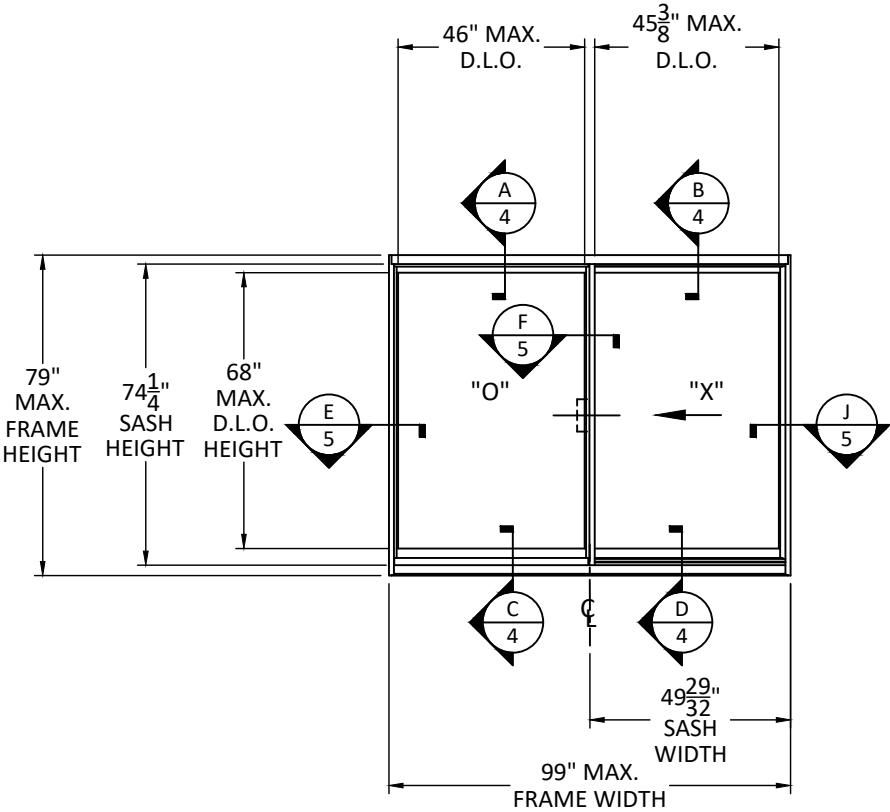


ELEVATION
OX (XO SIMILAR)

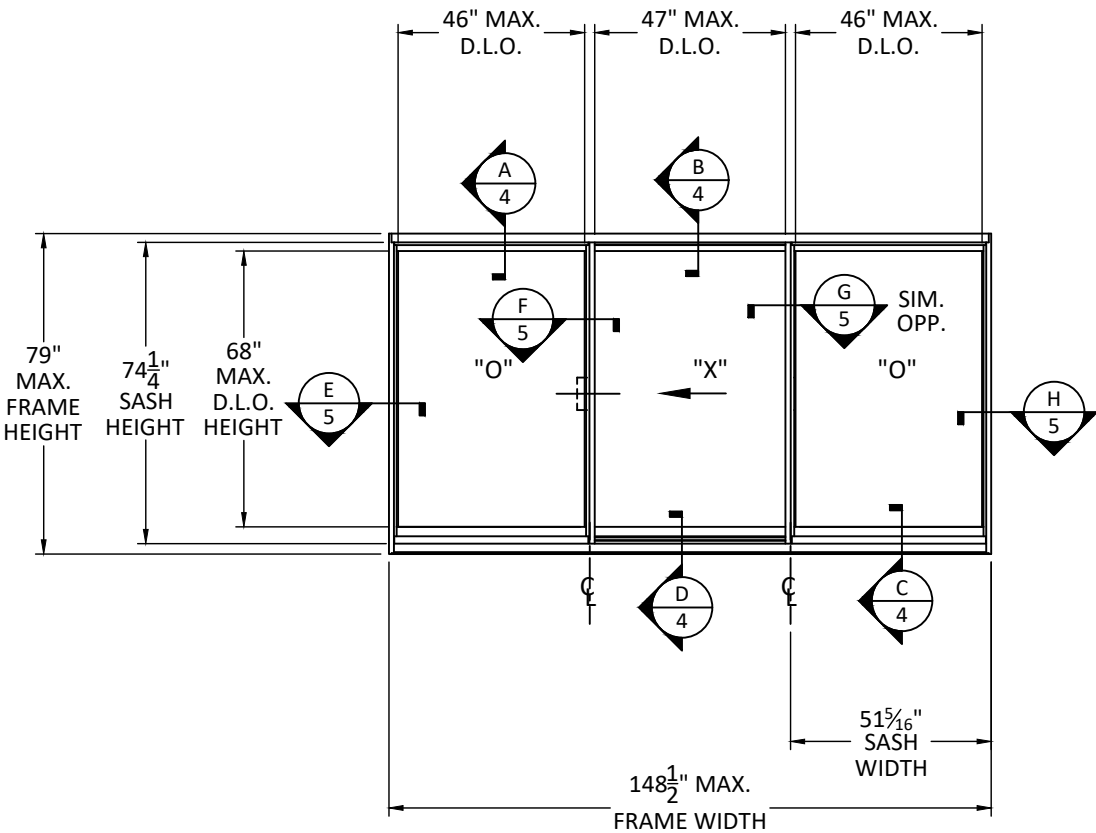

ELEVATION
OXO (1/3 x 1/3 x 1/3)

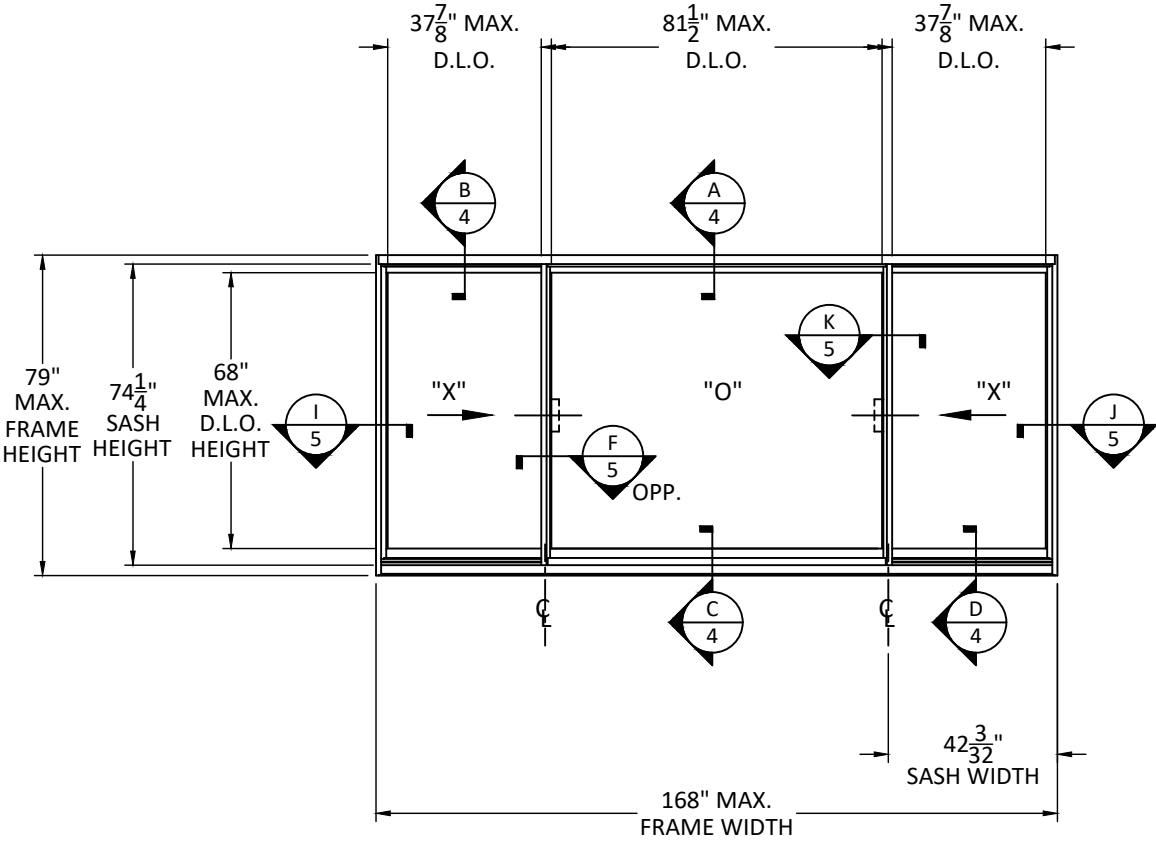

ELEVATION
XOX (1/4 x 1/2 x 1/4)

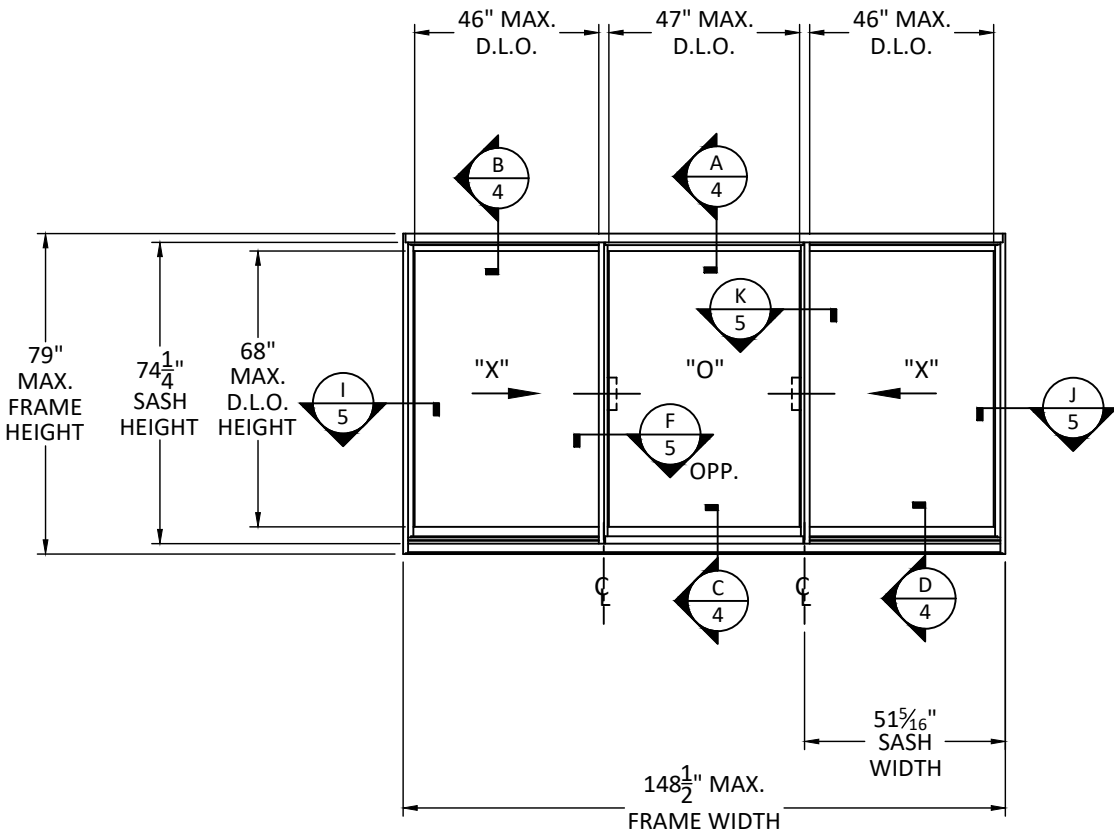

ELEVATION
XOX (1/3 x 1/3 x 1/3)

YKK AP Quality inspires™

YKK AP AMERICA, INC.
101 MARIETTA STREET NW, SUITE 2100
ATLANTA, GA 30303
PH: (478)277-1955 FAX: (678)838-6001

TITLE: YSW 400T HORIZONTAL SLIDING WINDOW (NON-HVHZ) (NON-IMPACT) ELEVATIONS

PREPARED BY: **BUILDING DROPS, INC.**
1900 NE MIAMI COURT, STE. 2-15
MIAMI, FL 33132
PH: (954)399-8478
FAX: (954)744-4738
WEB: www.buildingdrops.com

REMARKS	BY	DATE
2026 FBC UPDATE	SH	06.29.26

THE INSTALLATION DETAILS DESCRIBED HEREIN ARE GENERIC AND MAY NOT REFLECT ACTUAL CONDITIONS FOR A SPECIFIC SITE. IF SITE CONDITIONS CAUSE INSTALLATION TO DEVIATE FROM THE REQUIREMENTS DETAILED HEREIN, A LICENSED ENGINEER OR ARCHITECT SHALL PREPARE SITE SPECIFIC DOCUMENTS FOR USE WITH THIS DOCUMENT.

HERMES F. NORERO
LICENSE
No. 73778
STATE OF FLORIDA
PROFESSIONAL ENGINEER
HERMES F. NORERO, P.E.
BUILDING DROPS, INC.
1900 NE MIAMI COURT, STE. 2-15
MIAMI, FL 33132
FBPE CERT. OF AUTHORIZATION No. 29578

FL #: **FL11369**

DATE: **08.07.17**

DWG. BY: RV	CHK. BY: HFN
--------------------	---------------------


SCALE: **NTS**

DWG. #: **YKK214**


SHEET: 2	REV. A
-----------------	---------------

[Page 2 of 9]


c:\users\sebastianherrerros\desktop\ykk 2026 ca\111369\ykk214.dwg 7/24/2026 9:12 AM

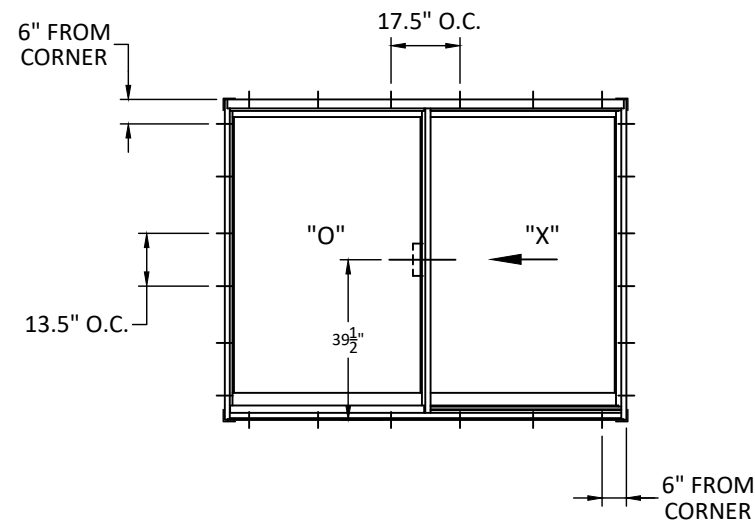


ANCHOR LAYOUT
OX (XO SIMILAR)

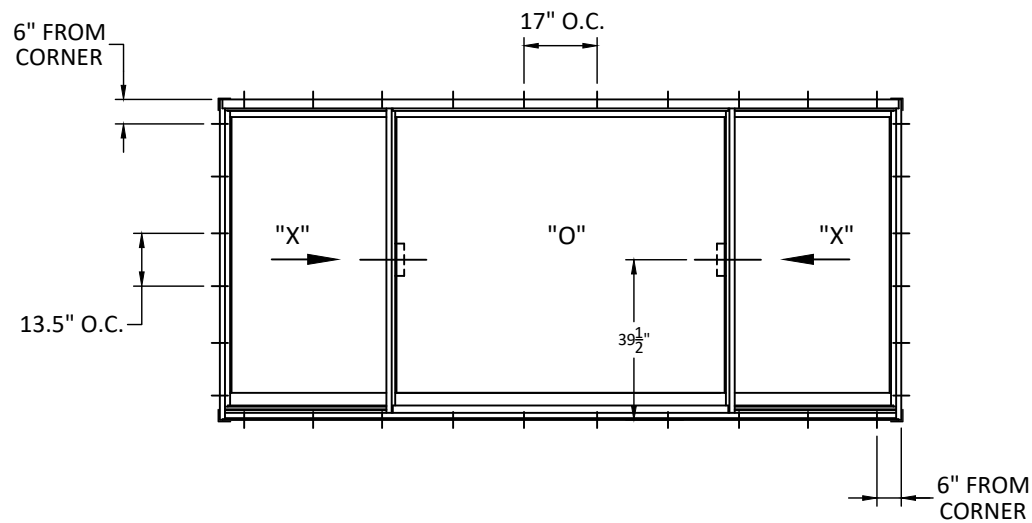

ANCHOR LAYOUT
XOX (1/4 x 1/2 x 1/4)

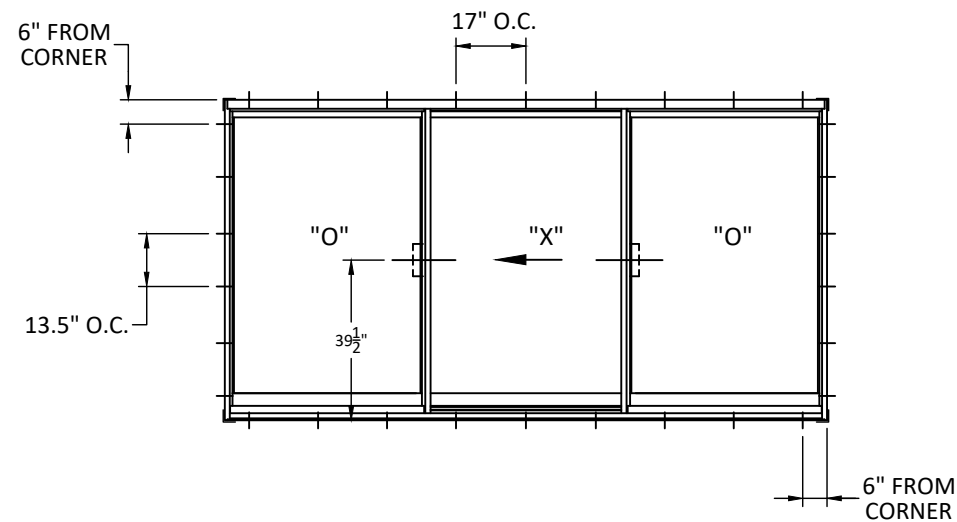

ANCHOR LAYOUT
OXO (1/3 x 1/3 x 1/3)

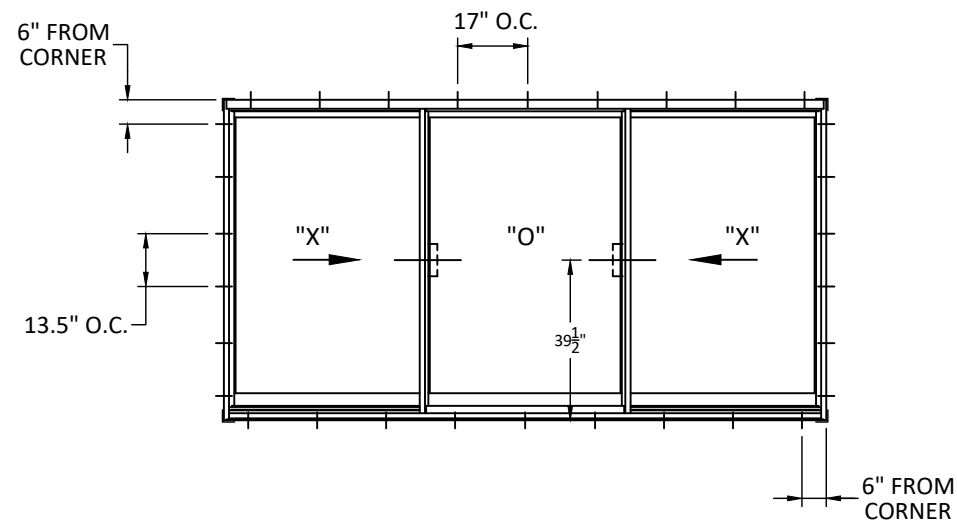

ANCHOR LAYOUT
XOX (1/3 x 1/3 x 1/3)



YKK AP AMERICA, INC.
101 MARIETTA STREET NW, SUITE 2100
ATLANTA, GA 30303
PH: (478)277-1955 FAX: (678)838-6001

TITLE: YSW 400T HORIZONTAL
SLIDING WINDOW
(NON-HVHZ) (NON-IMPACT)

ANCHOR LAYOUTS


PREPARED BY: BUILDING DROPS, INC.

1900 NE MIAMI COURT, STE. 2-15
MIAMI, FL 33132
PH: (954)399-8478
FAX: (954)744-4738
WEB: www.buildingdrops.com



REMARKS	BY	DATE
2026 FBC UPDATE	SH	06.29.26

THE INSTALLATION DETAILS DESCRIBED HEREIN ARE GENERIC AND MAY NOT REFLECT ACTUAL CONDITIONS FOR A SPECIFIC SITE. IF SITE CONDITIONS CAUSE INSTALLATION TO DEVIATE FROM THE REQUIREMENTS DETAILED HEREIN, A LICENSED ENGINEER OR ARCHITECT SHALL PREPARE SITE SPECIFIC DOCUMENTS FOR USE WITH THIS DOCUMENT.

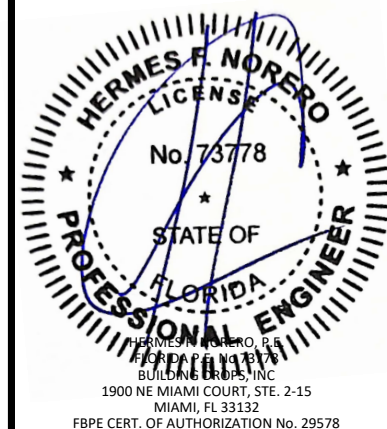

FL #:
FL11369

DATE: **08.07.17**

DWG. BY:	CHK. BY:
RV	HFN


SCALE: **NTS**

DWG. #: **YKK214**


SHEET:	REV.
3	A

7/24/2026 9:12 AM


c:\users\sebastianherrerros\desktop\ykk 2026 ca\111369\ykk214.dwg

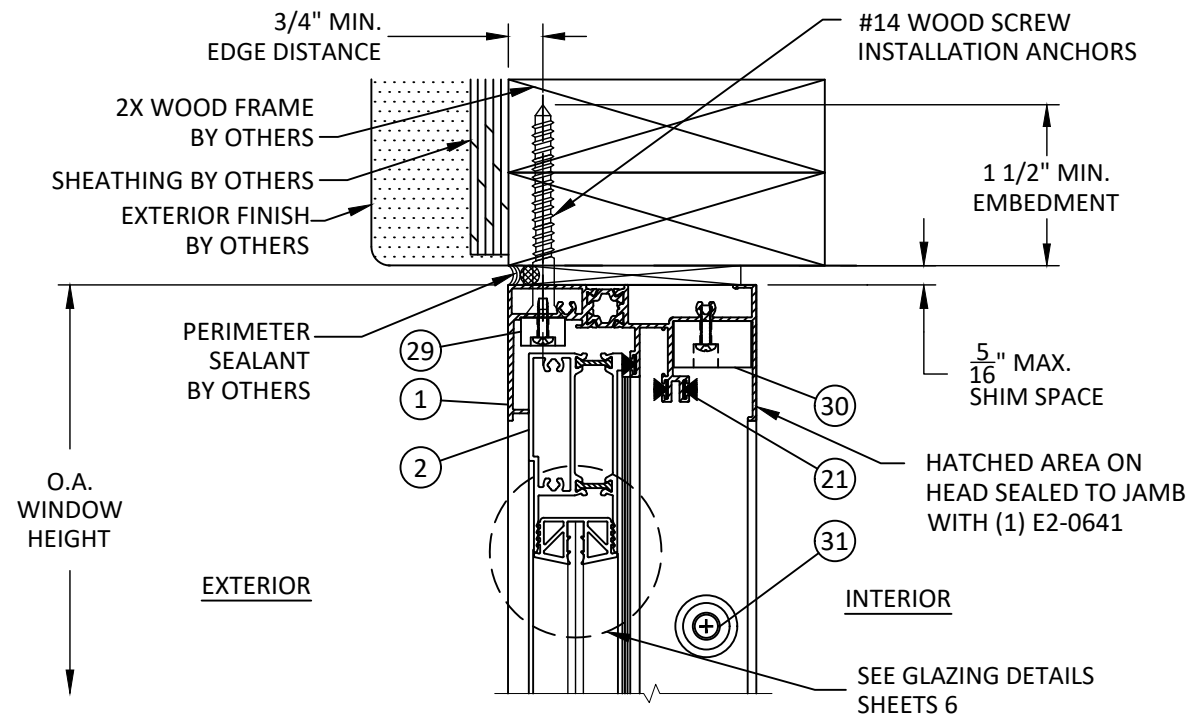


A
4 VERTICAL SECTION
FIXED HEAD - 2X WOOD FRAME

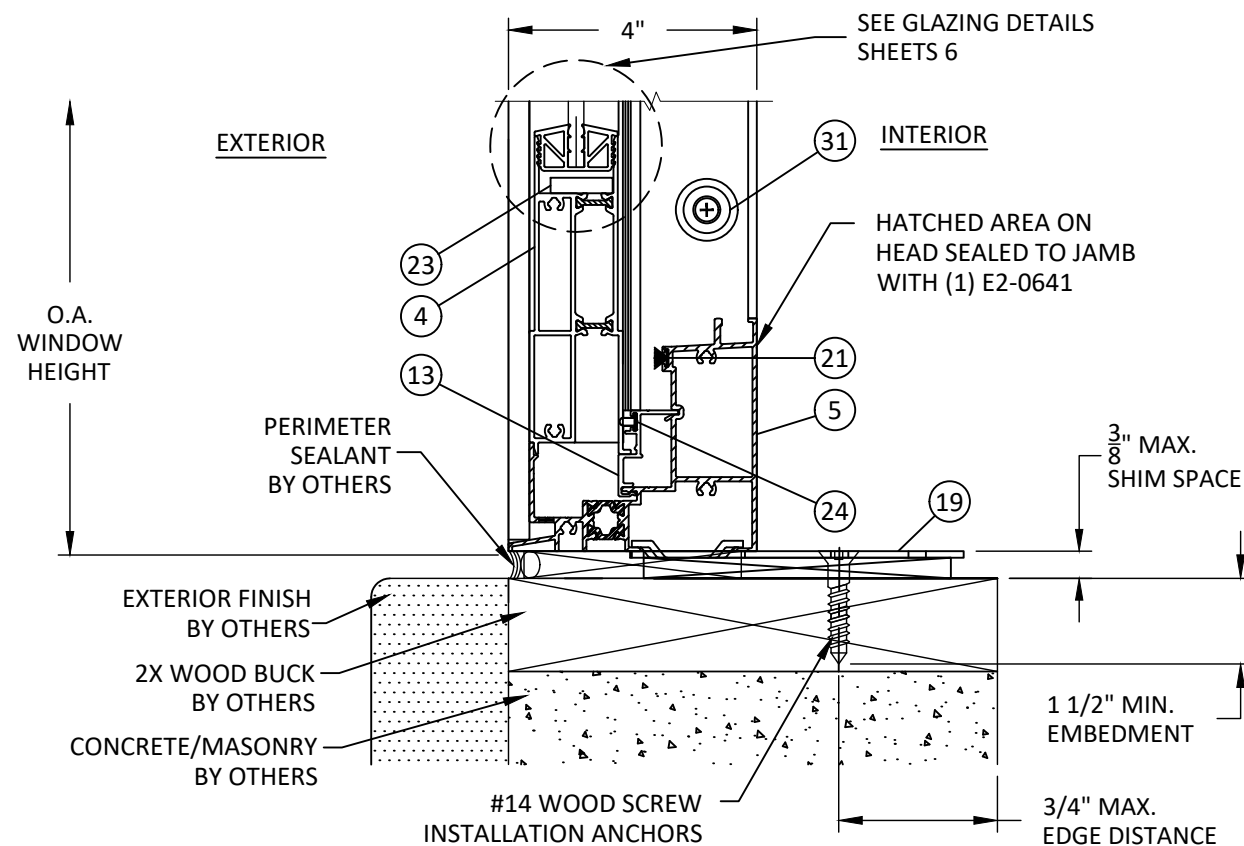

C
4 VERTICAL SECTION
FIXED SILL - 2X WOOD BUCK
TWIST ANCHOR - TYP.

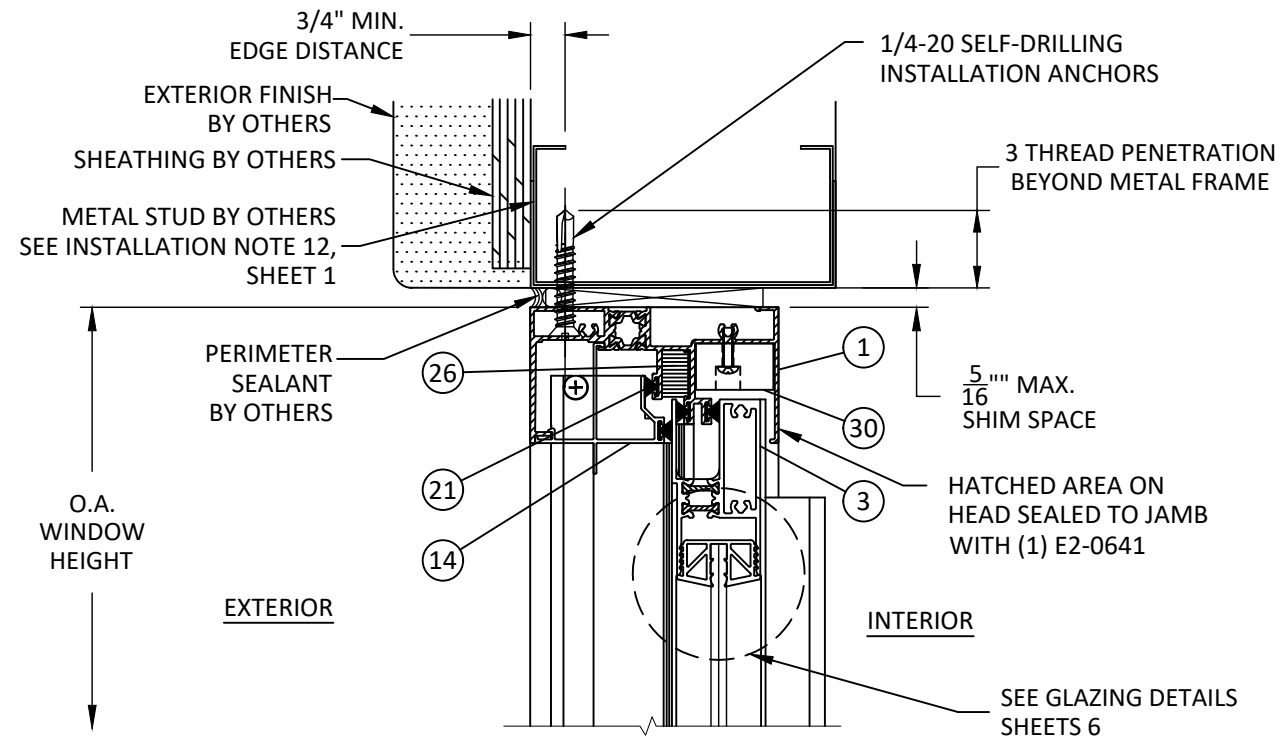

B
4 VERTICAL SECTION
OPERABLE HEAD - METAL STUD

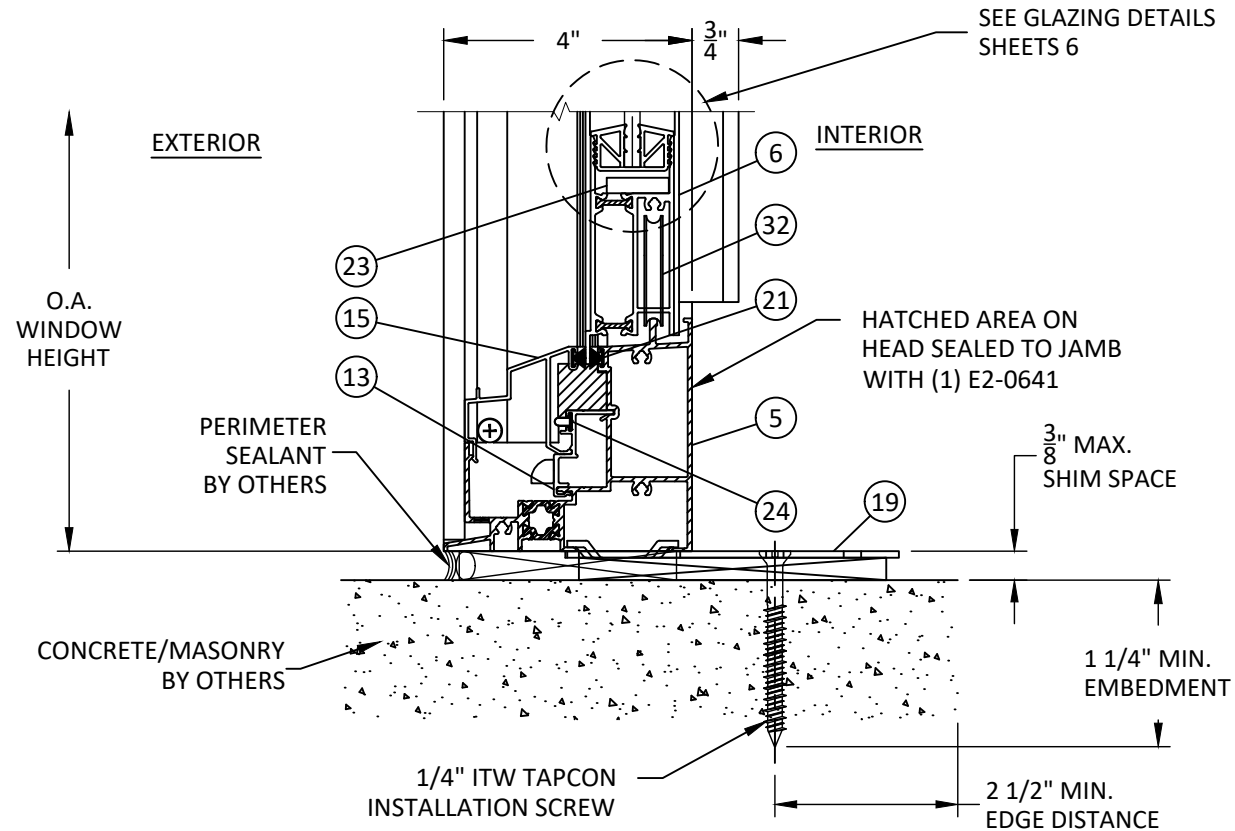

D
4 VERTICAL SECTION
OPERABLE SILL - CONCRETE/MASONRY
TWIST ANCHOR - TYP.



YKK AP AMERICA, INC.
101 MARIETTA STREET NW, SUITE 2100
ATLANTA, GA 30303
PH: (478)277-1955 FAX: (678)838-6001

TITLE: YSW 400T HORIZONTAL
SLIDING WINDOW
(NON-HVHZ) (NON-IMPACT)


VERTICAL SECTIONS

PREPARED BY:
BUILDING DROPS, INC.
1900 NE MIAMI COURT, STE. 2-15
MIAMI, FL 33132
PH: (954)399-8478
FAX: (954)744-4738
WEB: www.buildingdrops.com




REMARKS	BY	DATE
2026 FBC UPDATE	SH	06.29.26

THE INSTALLATION DETAILS DESCRIBED HEREIN ARE GENERIC
AND MAY NOT REFLECT ACTUAL CONDITIONS FOR A SPECIFIC
SITE. IF SITE CONDITIONS CAUSE INSTALLATION TO DEVIATE
FROM THE REQUIREMENTS DETAILED HEREIN, A LICENSED
ENGINEER OR ARCHITECT SHALL PREPARE SITE SPECIFIC
DOCUMENTS FOR USE WITH THIS DOCUMENT.

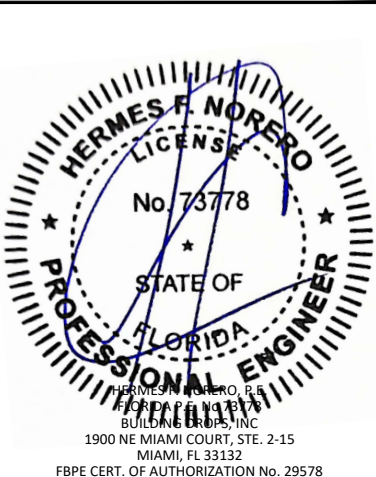

FL #:	FL11369
DATE:	08.07.17
DWG. BY:	RV
CHK. BY:	HFN
SCALE:	NTS
DWG. #:	YKK214
SHEET:	4
REV.	A

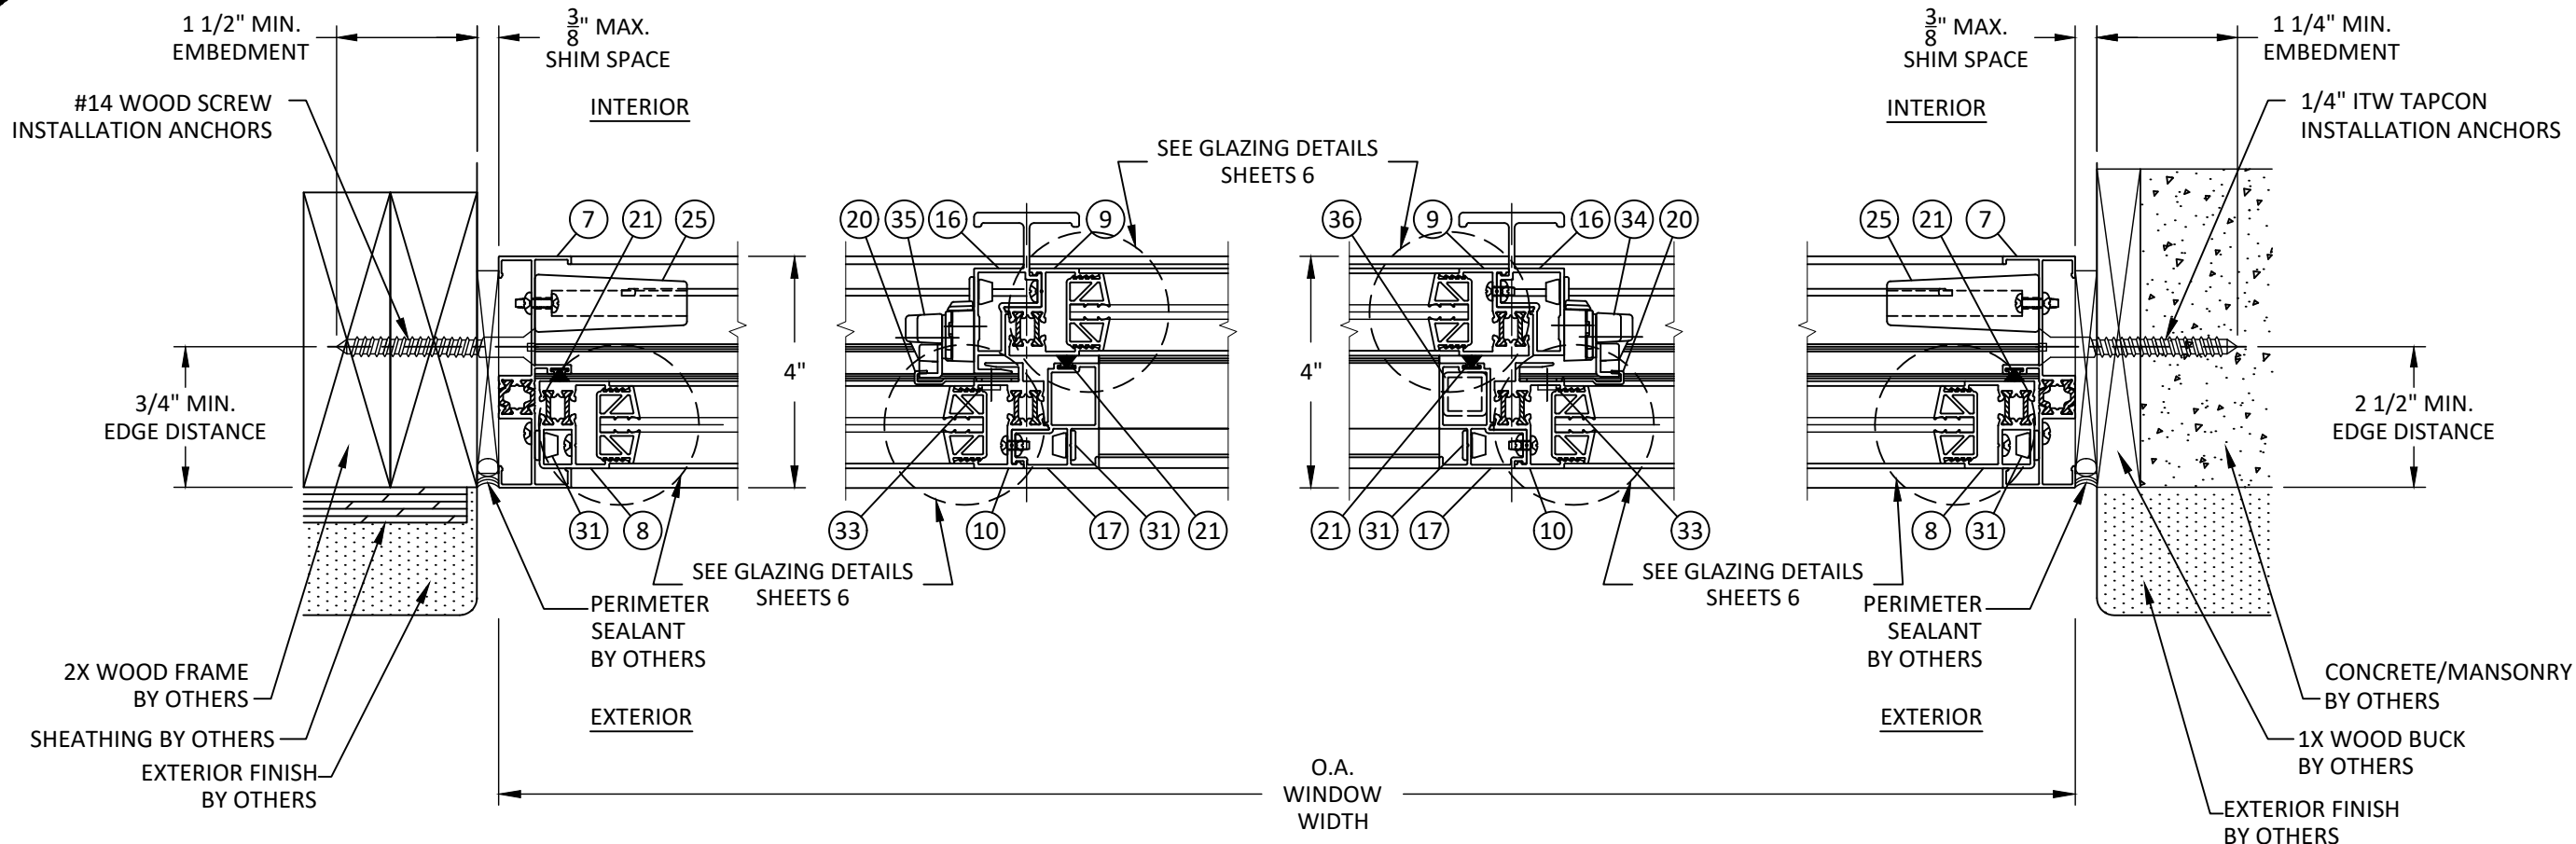


E HORIZONTAL SECTION
FIXED JAMB - 2X WOOD FRAME

F HORIZONTAL SECTION
MEETING STILE
FIXED TO OPERABLE

G HORIZONTAL SECTION
MEETING STILE
OPERABLE TO FIXED (OXO)

H HORIZONTAL SECTION
FIXED JAMB - 1X/CONCRETE/MASONRY

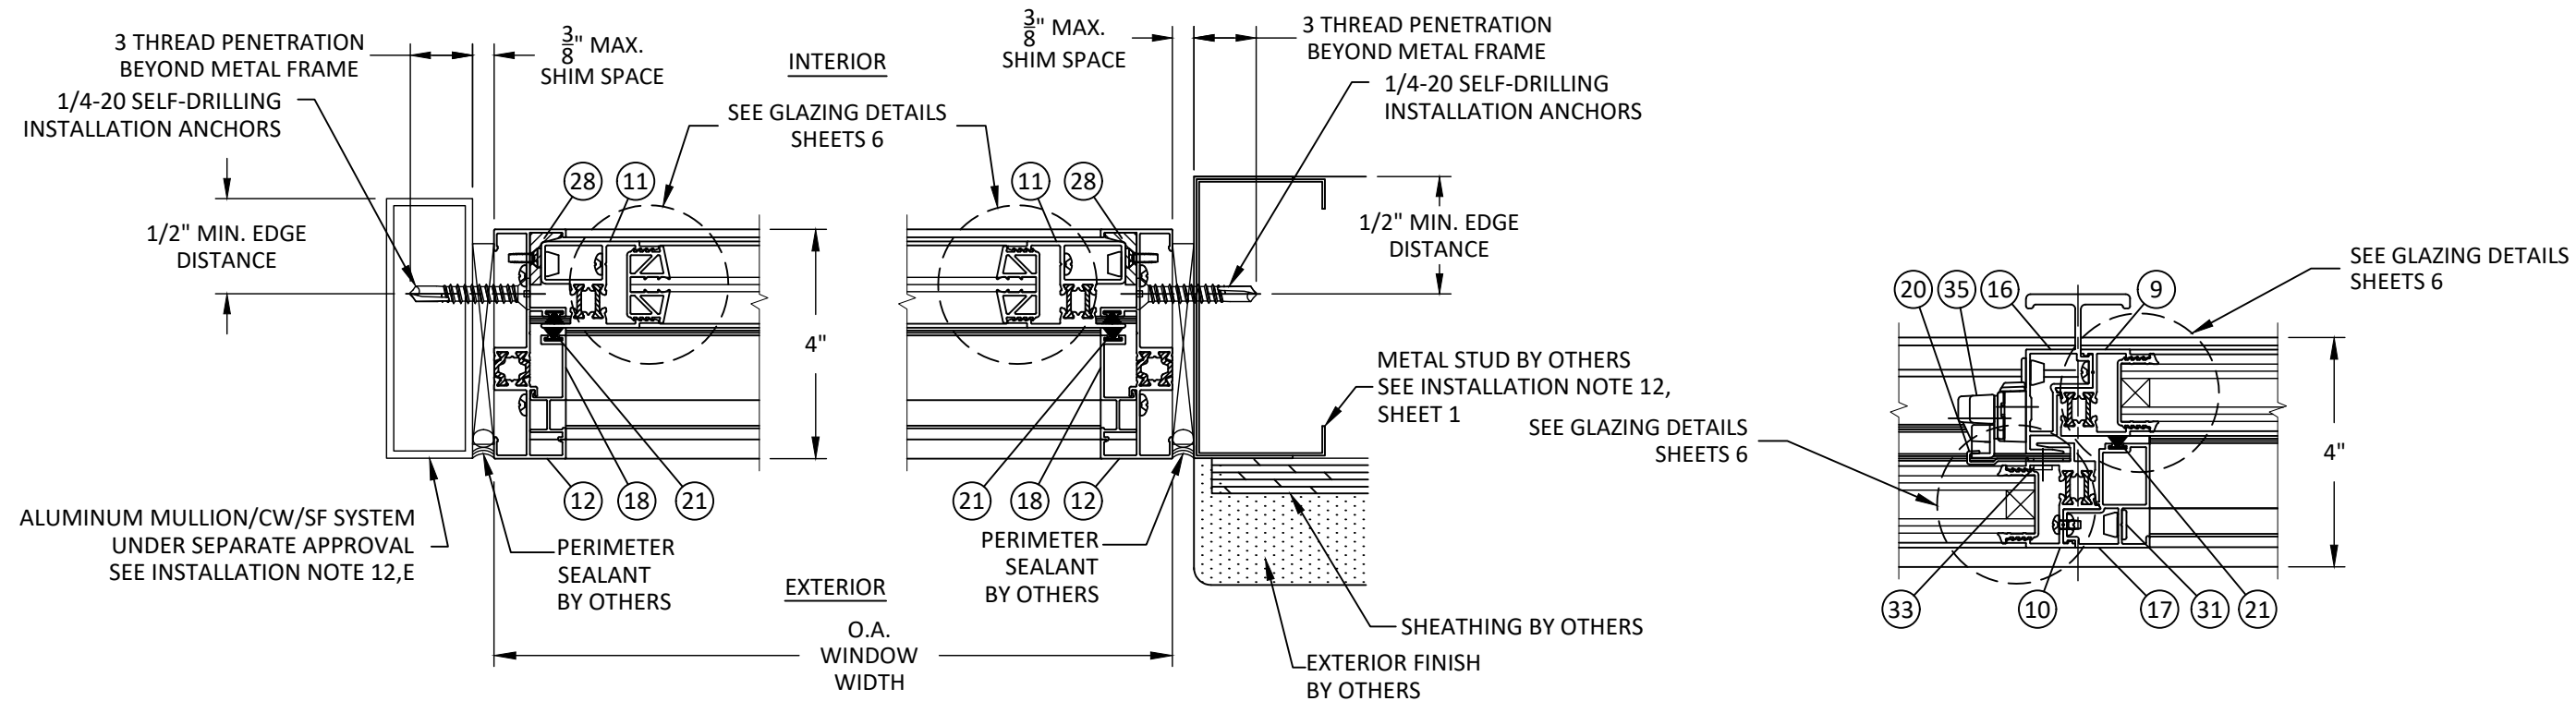


I HORIZONTAL SECTION
OPERABLE JAMB - ALUMINUM MULLION

J HORIZONTAL SECTION
OPERABLE JAMB - METAL STUD

K HORIZONTAL SECTION
MEETING STILE
OPERABLE TO FIXED (XOX)

REMARKS	BY	DATE
2026 FBC UPDATE	SH	06.29.26

THE INSTALLATION DETAILS DESCRIBED HEREIN ARE GENERIC AND MAY NOT REFLECT ACTUAL CONDITIONS FOR A SPECIFIC SITE. IF SITE CONDITIONS CAUSE INSTALLATION TO DEVIATE FROM THE REQUIREMENTS DETAILED HEREIN, A LICENSED ENGINEER OR ARCHITECT SHALL PREPARE SITE SPECIFIC DOCUMENTS FOR USE WITH THIS DOCUMENT.

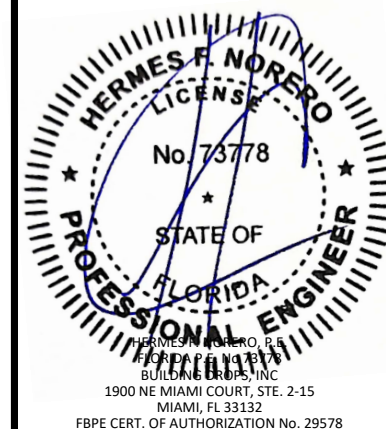

FL #: **FL11369**

DATE: 08.07.17

DWG. BY: RV	CHK. BY: HFN
-----------------------	------------------------

SCALE: NTS


DWG. #: YKK214

SHEET:

REV

5


OPTIONAL ANCHORING METHOD

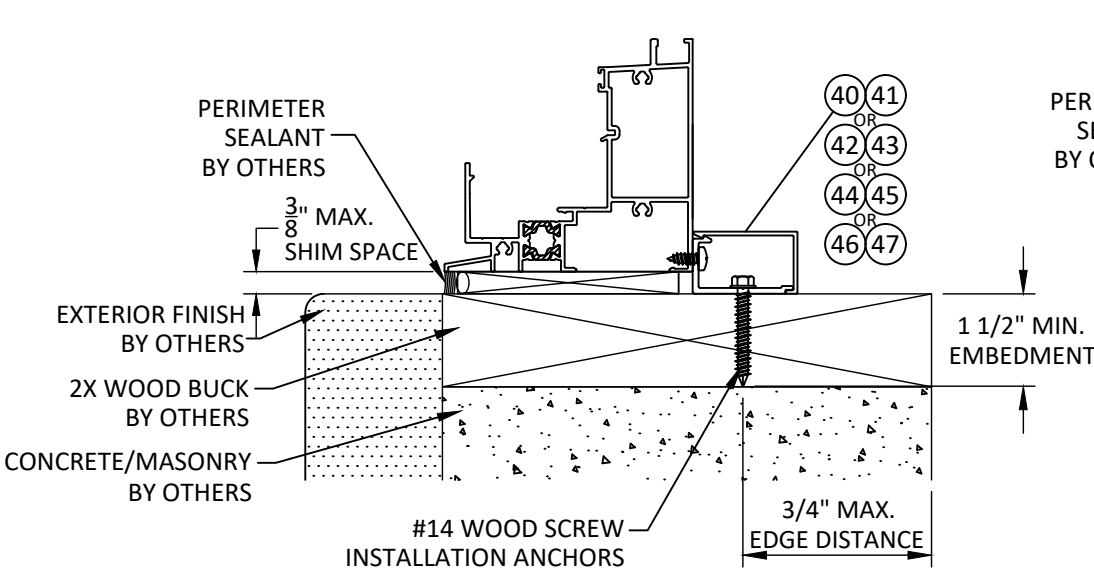

L
5A

VERTICAL SECTION


TRIM CLIP ANCHOR - 2X WOOD BUCK
HEAD, SILL & JAMB TYP.

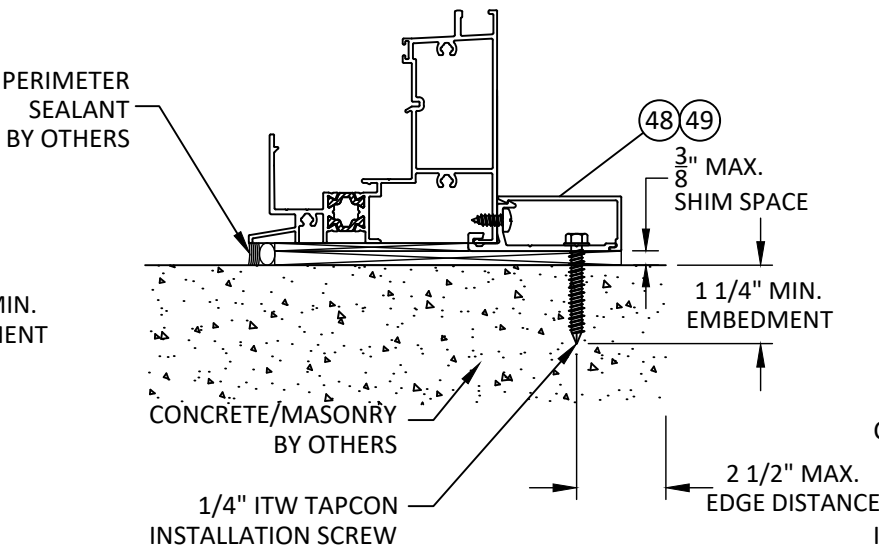

M
5A

VERTICAL SECTION

CLIP ANCHOR - CONCRETE/MASONRY
HEAD, SILL & JAMB TYP.

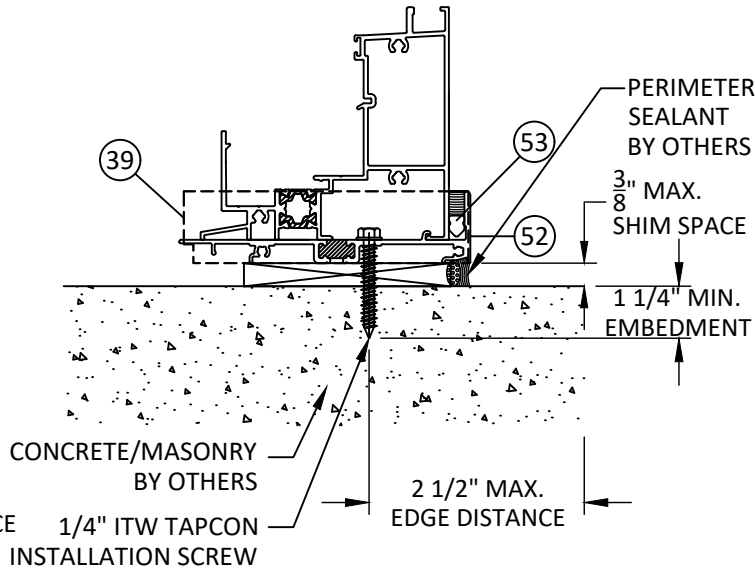

N
5A

VERTICAL SECTION

SILL FLASHING - CONCRETE/MASONRY
HEAD, SILL & JAMB TYP.



YKK AP AMERICA, INC.
101 MARIETTA STREET NW, SUITE 2100
ATLANTA, GA 30303
PH: (478)277-1955 FAX: (678)838-6001

TITLE: YSW 400T HORIZONTAL
SLIDING WINDOW
(NON-HVHZ) (NON-IMPACT)
OPTIONAL ANCHORING

PREPARED BY:
BUILDING DROPS, INC.
1900 NE MIAMI COURT, STE. 2-15
MIAMI, FL 33132
PH: (954)399-8478
FAX: (954)744-4738
WEB: www.buildingdrops.com



REMARKS	BY	DATE
2026 FBC UPDATE	SH	06.29.26


THE INSTALLATION DETAILS DESCRIBED HEREIN ARE GENERIC AND MAY NOT REFLECT ACTUAL CONDITIONS FOR A SPECIFIC SITE. IF SITE CONDITIONS CAUSE INSTALLATION TO DEVIATE FROM THE REQUIREMENTS DETAILED HEREIN, A LICENSED ENGINEER OR ARCHITECT SHALL PREPARE SITE SPECIFIC DOCUMENTS FOR USE WITH THIS DOCUMENT.




FL #:	FL11369
DATE:	08.07.17
DWG. BY:	CHK. BY:
RV	HFN
SCALE:	NTS
DWG. #:	YKK214
SHEET:	REV.
5A	A

c:\users\sebastianherrerros\desktop\ykk 2026 ca\111369\ykk214.dwg 7/24/2026 9:12 AM

GLAZING OPTIONS

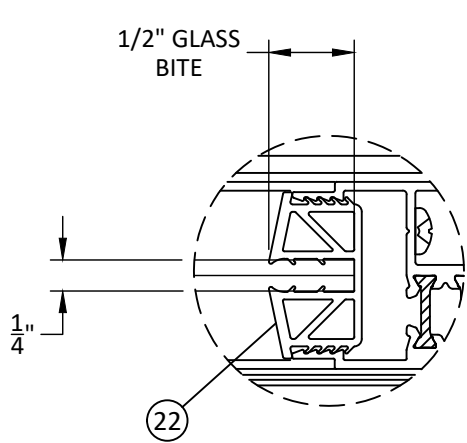

GLAZING DETAIL A

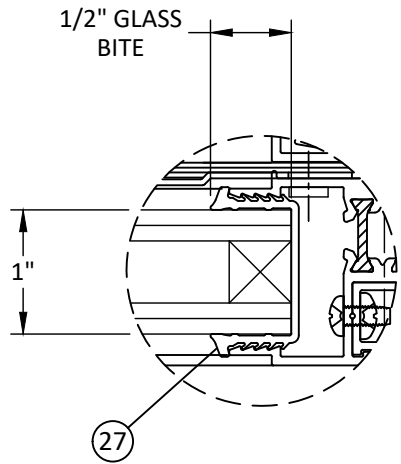

GLAZING DETAIL B

NOTES:

1. GLASS THICKNESS AND TYPE SHALL COMPLY WITH ASTM E 1300 GLASS CHART REQUIREMENTS.
2. ALL GLAZING CONFIGURATIONS SHALL COMPLY WITH SAFETY GLAZING REQUIREMENTS OUTLINED IN THE FBC.
3. ALL LITES GREATER THAN 36" IN WIDTH SHALL UTILIZE SETTING BLOCKS IN ACCORDANCE WITH THE FBC. CH. 24
4. SETTING BLOCK DUROMETER HARDNESS OF 70-90 (SHORE A) AS REFERENCED IN CHAPTER 24.
5. FOR INSTALLATION ABOVE 30 FT. ABOVE GRADE IN AREAS REQUIRING IMPACT RESISTANCE, ALL UNITS MUST BE SAFETY GLAZED OR COVERED BY AN IMPACT PROTECTIVE SYSTEM PER FBC CHAPTER 24.

ALUMINUM BOX SPACER:
AROUND THE PERIMETER OF THE GLASS

PRIMARY SEALANT:
POLYISOBUTYLENE (PIB)

SECONDARY SEALANT:
STRUCTURAL SILICONE INTENDED FOR
FABRICATION OF INSULATED GLASS UNITS.

YKK
ap

Quality
inspires™

YKK AP AMERICA, INC.
101 MARIETTA STREET NW, SUITE 2100
ATLANTA, GA 30303
PH: (478)277-1955 FAX: (678)838-6001


TITLE: YSW 400T HORIZONTAL
SLIDING WINDOW
(NON-HVHZ) (NON-IMPACT)
GLAZING DETAILS

PREPARED BY:
BUILDING DROPS, INC.
1900 NE MIAMI COURT, STE. 2-15
MIAMI, FL 33132
PH: (954)399-8478
FAX: (954)744-4738
WEB: www.buildingdrops.com

**BUILDING DROPS**

REMARKS	BY	DATE
2026 FBC UPDATE	SH	06.29.26

THE INSTALLATION DETAILS DESCRIBED HEREIN ARE GENERIC AND MAY NOT REFLECT ACTUAL CONDITIONS FOR A SPECIFIC SITE. IF SITE CONDITIONS CAUSE INSTALLATION TO DEVIATE FROM THE REQUIREMENTS DETAILED HEREIN, A LICENSED ENGINEER OR ARCHITECT SHALL PREPARE SITE SPECIFIC DOCUMENTS FOR USE WITH THIS DOCUMENT.

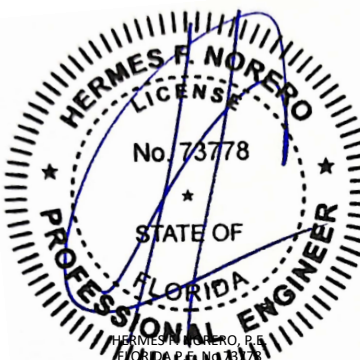

HERMES F. NORERO, P.E.
1900 NE MIAMI COURT, STE. 2-15
MIAMI, FL 33132
FBPE CERT. OF AUTHORIZATION No. 29578

FL #:
FL11369

DATE: **08.07.17**

DWG. BY:
RV

CHK. BY:
HFN


SCALE: **NTS**

DWG. #: **YKK214**


SHEET:
6

REV.
A


7/24/2026 9:12 AM
c:\users\sebastianherrerros\desktop\ykk 2026 ca\111369\ykk214.dwg

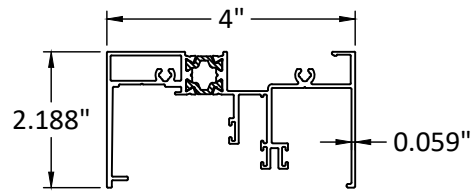


① FRAME-HEAD

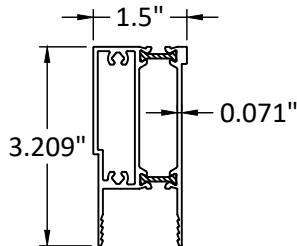


② TOP RAIL

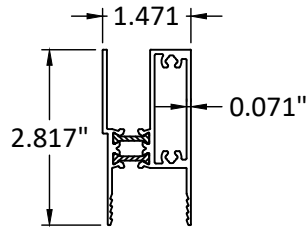


③ TOP RAIL

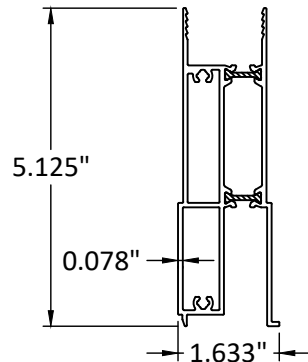


④ BOTTOM RAIL

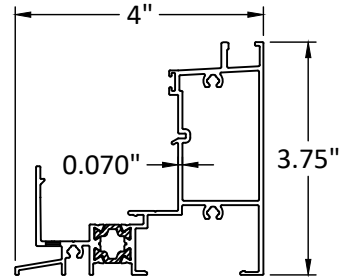


⑤ FRAME SILL

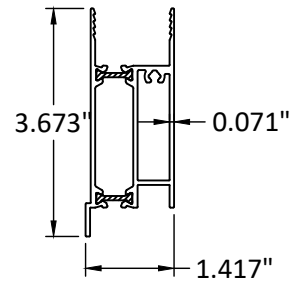


⑥ BOTTOM RAIL

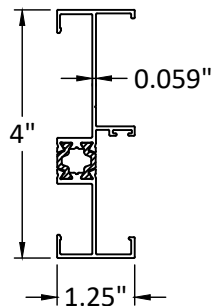


⑦ FRAME JAMB

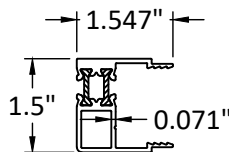


⑧ FIXED PANEL STILE

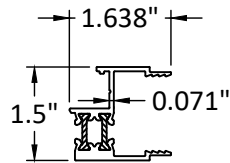


⑨ SLIDING INTERLOCK STILE

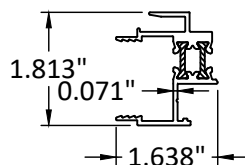


⑩ FIXED INTERLOCK STILE

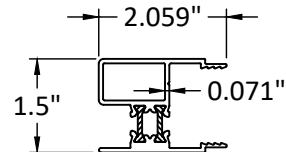


⑪ SLIDING PANEL STILE

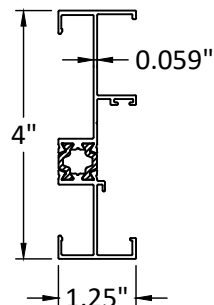


⑫ FRAME JAMB

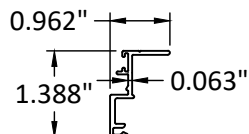


⑬ SILL ATTACHMENT

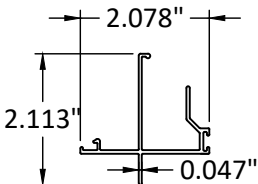


⑭ HEAD ATTACHMENT

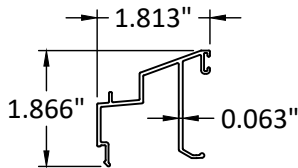


⑮ SILL ATTACHMENT

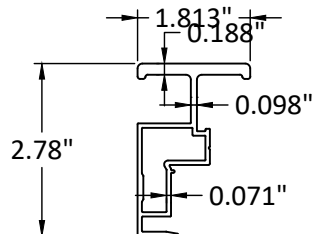


⑯ SLIDING INTERLOCK STILE

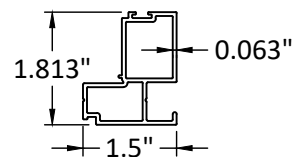


⑰ FIXED INTERLOCK STILE

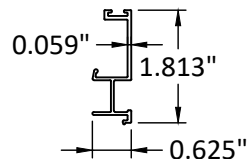


⑱ JAMB ATTACHMENT

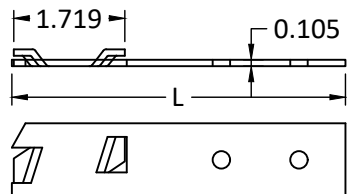


⑲ TWIST ANCHOR

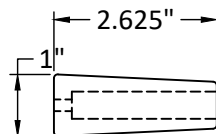


⑳ JAMB BUMPER

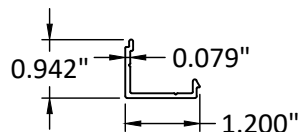


㉑ CLIP 1 X 1-1/4"

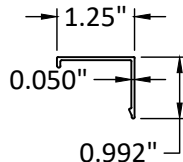


㉒ TRIM 1 X 1-1/4"

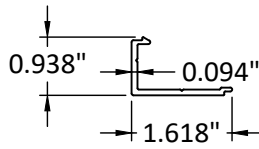

㉓ CLIP 1 X 1-11/16"

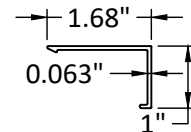

㉔ TRIM 1 X 1-11/16"

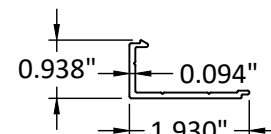

㉕ CLIP 1 X 2"



YKK AP AMERICA, INC.
101 MARIETTA STREET NW, SUITE 2100
ATLANTA, GA 30303
PH: (478)277-1955 FAX: (678)838-6001


TITLE: YSW 400T HORIZONTAL
SLIDING WINDOW
(NON-HVHZ) (NON-IMPACT)
COMPONENTS

PREPARED BY: BUILDING DROPS, INC.
1900 NE MIAMI COURT, STE. 2-15
MIAMI, FL 33132
PH: (954)399-8478
FAX: (954)744-4738
WEB: www.buildingdrops.com



REMARKS	BY	DATE
2026 FBC UPDATE	SH	06.29.26


THE INSTALLATION DETAILS DESCRIBED HEREIN ARE GENERIC AND MAY NOT REFLECT ACTUAL CONDITIONS FOR A SPECIFIC SITE. IF SITE CONDITIONS CAUSE INSTALLATION TO DEVIATE FROM THE REQUIREMENTS DETAILED HEREIN, A LICENSED ENGINEER OR ARCHITECT SHALL PREPARE SITE SPECIFIC DOCUMENTS FOR USE WITH THIS DOCUMENT.

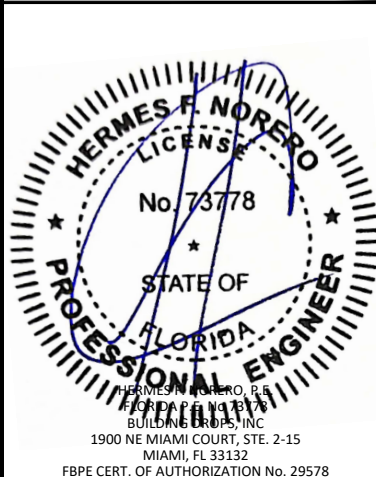

FL #:	FL11369
DATE:	08.07.17
DWG. BY:	RV
CHK. BY:	HFN
SCALE:	NTS
DWG. #:	YKK214
SHEET:	7
REV.	A

7/24/2026 9:12 AM

BILL OF MATERIALS				
ITEM	PART No.	DESCRIPTION	MATERIAL	MANUF./SUPPLIER/REMARKS
1	BE9-4331	FRAME HEAD	6063-T5	YKK AMERICA
2	BE9-4308	TOP RAIL	6063-T5	YKK AMERICA
3	BE9-4309	TOP RAIL	6063-T5	YKK AMERICA
4	BE9-4335	BOTTOM RAIL	6063-T5	YKK AMERICA
5	BE9-4339	FRAME SILL	6063-T5	YKK AMERICA
6	BE9-4311	BOTTOM RAIL	6063-T5	YKK AMERICA
7	BE9-4334	FRAME JAMB	6063-T5	YKK AMERICA
8	BE9-4312	FIXED PANEL STILE	6063-T5	YKK AMERICA
9	BE9-4317	SLIDING INTERLOCK STILE	6063-T5	YKK AMERICA
10	BE9-4315	FIXED INTERLOCK STILE	6063-T5	YKK AMERICA
11	BE9-4313	SLIDING PANEL STILE	6063-T5	YKK AMERICA
12	BE9-4333	FRAME JAMB	6063-T5	YKK AMERICA
13	E9-4389	SILL ATTACHMENT	6063-T5	YKK AMERICA
14	E9-4336	HEAD ATTACHMENT	6063-T5	YKK AMERICA
15	E9-4390	SILL ATTACHMENT	6063-T5	YKK AMERICA
16	E9-4316	SLIDING INTERLOCK STILE	6063-T5	YKK AMERICA
17	E9-4319	FIXED INTERLOCK STILE	6063-T5	YKK AMERICA
18	E9-4318	JAMB ATTACHMENT	6063-T5	YKK AMERICA
19	E1-1970	TWIST ANCHOR	GALVANIZED STEEL	-
20	E1-1774	KEEPER	-	-
21	E2-0712	PILE WEATHER SEAL	POLYPROPYLENE	-
22	E2-0716	1/4" MARINE GLAZING GASKET	EPDM	-
23	E2-0704	SETTING BLOCK	EPDM	-
24	E2-0607	WEATHER SEAL	POLYPROPYLENE	-
25	E2-0633	JAMB BUMPER	PVC	-
26	E2-0706	DUST PLUG	POLYPROPYLENE	-
27	E2-0703	1" MARINE GLAZING GASKET	EPDM	-
28	E2-0632	JAMB AT BLOCK	EPDM	-
29	E3-1162	EXTERIOR HEAD STOPPER	POLYPROPYLENE	-
30	E3-1163	INTERIOR HEAD STOPPER	POLYPROPYLENE	-
31	K-6519	SCREW CAP	-	-
32	K1-1481	ROLLER	STAINLESS STEEL + ACETAL	-
33	K1-0443	BACKER PLATE	STAINLESS STEEL	-
34	5K-18622	LOCK (RH)	-	-
35	5K-18623	LOCK (LH)	-	-
36	-	¾" SQUARE ST. TUBE (MONOLITHIC ¼" GLASS)	-	-
37	E2-0051	GASKET-AIRTIGHT	SANTOPRENE	TREMCO OR EQ.
38	E1-1949	END CAP	0.050 ALUM. SHEET	WILD BORE OR EQ.
39	E1-1946	END DAM	0.050 ALUM. SHEET	WILD BORE OR EQ.
40	E9-4556	CLIP - 1" x 1-1/4"	6063-T5	YKK AMERICA
41	E9-4557	TRIM - 1" x 1-1/4"	6063-T5	YKK AMERICA
42	E9-8537	CLIP - 1" x 1-11/16"	6063-T5	YKK AMERICA
43	E9-8538	TRIM - 1" x 1-11/16"	6063-T5	YKK AMERICA
44	E9-4031	CLIP - 1" x 2"	6063-T5	YKK AMERICA
45	E9-4032	TRIM - 1" x 2"	6063-T5	YKK AMERICA
46	E9-8562	CLIP - 1-1/8" x 3-1/2"	6063-T5	YKK AMERICA
47	E9-8563	TRIM - 1-1/8" x 3-1/2"	6063-T5	YKK AMERICA
48	E1-1922	ANCHOR CLIP	6063-T5	YKK AMERICA
49	E9-4035	ANCHOR CLIP TRIM	6063-T5	YKK AMERICA
50	E9-4578	RECEPTOR STOP	6063-T5	YKK AMERICA
51	BE9-4582	4" RECEPTOR	6063-T5	YKK AMERICA
52	BE9-4658	SILL FLASHING	6063-T5	YKK AMERICA
53	E2-0359	SPACER	SCR900	TREMCO OR EQ.

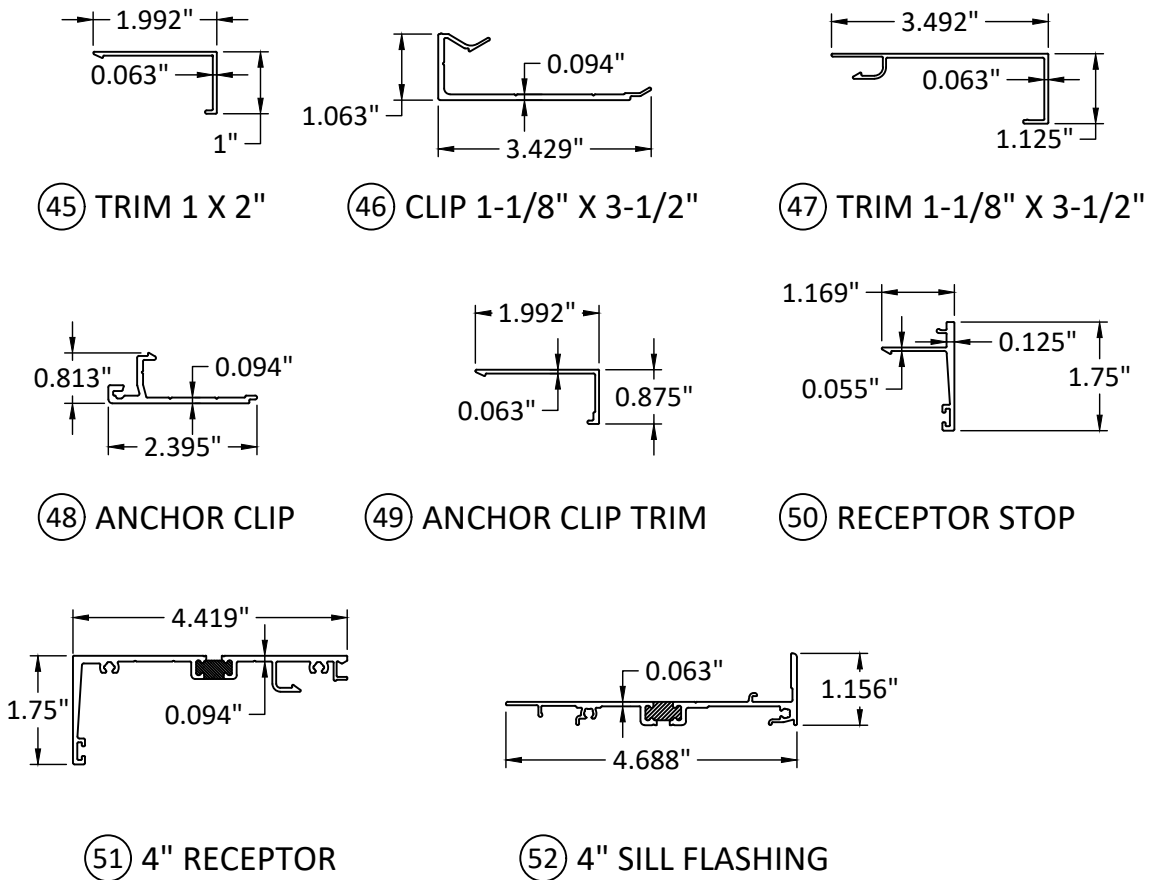

YKK AP AMERICA, INC.
101 MARIETTA STREET NW, SUITE 2100
ATLANTA, GA 30303
PH: (478)277-1955 FAX: (678)838-6001

TITLE: YSW 400T HORIZONTAL
SLIDING WINDOW
(NON-HVHZ) (NON-IMPACT)

BILL OF MATERIALS


PREPARED BY: BUILDING DROPS, INC.

1900 NE MIAMI COURT, STE. 2-15
MIAMI, FL 33132
PH: (954)399-8478
FAX: (954)744-4738
WEB: www.buildingdrops.com



REMARKS	BY	DATE
2026 FBC UPDATE	SH	06.29.26

THE INSTALLATION DETAILS DESCRIBED HEREIN ARE GENERIC AND MAY NOT REFLECT ACTUAL CONDITIONS FOR A SPECIFIC SITE. IF SITE CONDITIONS CAUSE INSTALLATION TO DEVIATE FROM THE REQUIREMENTS DETAILED HEREIN, A LICENSED ENGINEER OR ARCHITECT SHALL PREPARE SITE SPECIFIC DOCUMENTS FOR USE WITH THIS DOCUMENT.

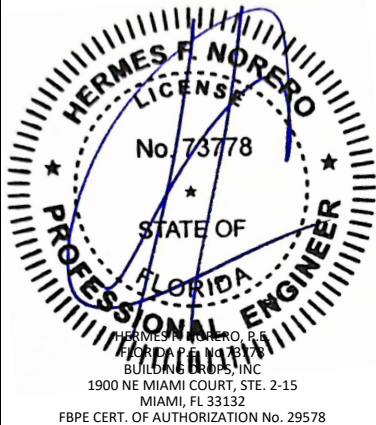

FL #:		FL11369	
DATE:		08.07.17	
DWG. BY:	RV	CHK. BY:	HFN
SCALE:		NTS	
DWG. #:		YKK214	
SHEET:		REV. A	
8		[Page 9 of 9]	