







REVISIONS				
EN	REV	DESCRIPTION	DATE	APPROVAL
501337	D	REMOVED PER ER	10/12/11	SJT
32499	E	ADDED SECOND PAGE	10/6/20	TLC
32933	G	ADDED 2 & 3" 20GA STRUTS	05/05/25	M.DAUS

- NOTES


 - DESIGNED AND TESTED IN ACCORDANCE WITH WIND LOAD PROVISIONS OF THE FLORIDA BUILDING CODE AND INTERNATIONAL BUILDING CODE. PROFESSIONAL ENGINEER'S SEAL PROVIDED ONLY FOR VERIFICATION OF WIND LOAD CONSTRUCTION DETAILS.
 - PRESSURES LISTED AS POSITIVE/NEGATIVE (DESIGN).
 - SECTION HEIGHTS MAY VARY TO CREATE VARIOUS DOOR HEIGHTS. 24" MAXIMUM SECTION HEIGHT.
 - LIFT CLEARANCE OR FULL VERTICAL TRACK MAY ALSO BE USED.
 - LOW HEADROOM TRACK MAY BE USED WITH EITHER DRAWBAR OPERATOR OR LOCK.
 - FASTENING METHODS (TRACK TO WALL), SPACING BASED ON BRACKET SPACING (SEE CHART BELOW):
 - JAMB BRACKETS (TYP WOOD JAMBS) STYLE TRACK-- 5/16" x 1 3/4" LAG BOLT, OR EQUIVALENT.
 - ALTERNATE ANGLE MOUNT--SEE SHEET 2
 - FOR COMMERCIAL HARDWARE DETAILS SEE DRAWING 4087717.
 - STRUTS TO BE ATTACHED $\pm$ 3" FROM CENTER LINE OF SECTION.
 - MULTIPLE ALUMINUM FULL VIEW OR GLAZED SECTIONS MAY REPLACE ANY SECTION EXCEPT TOP AND BOTTOM SECTIONS.
 - ALUMINUM FULL VIEW SECTIONS TO BE INSTALLED WITH MIN 1/8 DSB GLAZING AND ALUMINUM RETAINERS TO MEET THE LISTED STATIC DESIGN PRESSURES.
 - MAX WIDTH 16 FT. FOR ALUMINUM FULL VIEW SECTIONS AT THE LISTED DESIGN PRESSURES.
 - GLAZING FRAME OPTION--1/8" MIN DSB GLAZING MEETS UNIFORM STATIC DESIGN PRESSURES LISTED ON

- THIS DRAWING, GLAZING FRAME SHALL HAVE MAX HEIGHT OF 7" AND MAX LENGTH OF 24".
- GLAZING OPTIONS ARE NOT IMPACT RESISTANT AND DO NOT MEET THE REQUIREMENTS FOR WIND BORNE DEBRIS REGIONS.
- STRUTS ON FULL VIEW OF GLAZED SECTION(S) TO MATCH THE STRUTS ON THE ADJACENT STEEL SECTIONS.
9. STRUT OR Z STRUT INSTALLATION:
 - A. FOR STRUTS ONLY- USE ONE SCREW (P/N 605879- ON BOTH SIDES OF STRUT AT EACH END STILE AND CENTER STILE.
 - B. FOR Z STRUT (P/N 407756-XXXX) OR 6" C-CHANNEL (410819-XXXXXXX).


- USE 1 SCREW (P/N 605679--0002) AT EACH END STILE AND CENTER STILE TO ATTACH;
 - ATTACH A STRUT STRAP AT EVERY HINGE.
 - USE ONE SCREW AT THE TOP AND BOTTOM RAIL OF THE SECTION AND ONE SCREW THROUGH Z STRUT (ATTACH 6" TALL C-CHANNEL TO STRAP WITH 2X SCREWS PER STRAP LOCATION).
- REFERENCE WINDOW SPECIFICATION CHART FOR END STILE REQUIREMENTS (SEE DETAIL E).
 - WHEN STANDARD SECTION WITH DOUBLE END STILE,
 - A = 1.00" AND B = 6.5"
 - WHEN FULL VISION WITH DOUBLE END STILE,
 - A = 1.00" AND B = 6.5"
11. THE 6" TALL 16GA. Z(407756--0001) OR (2) HS-3 MAY BE SUBSTITUTED FOR 6 16GA (410819).
 12. 2" 20GA STEEL STRUTS (412619--XXXX2) MAY BE SUBSTITUTED FOR HS-1 (400650--0001).
 13. 3" 20GA STEEL STRUTS (411186--XXXX2) MAY BE SUBSTITUTED FOR HS-2 STRUTS (400650--0002).
- OPTIONAL
- | REVISIONS | | | | |
|-----------|-----|--------------------------|----------|-------|
| EN | REV | DESCRIPTION | DATE | APPRO |
| 501337 | D | REVISED PER ER | 10/12/11 | SR |
| 32499 | E | ADDED SECOND PAGE | 10/6/20 | TL |
| 32933 | G | ADDED 2 & 3" 20GA STRUTS | 05/05/25 | M.D.M |

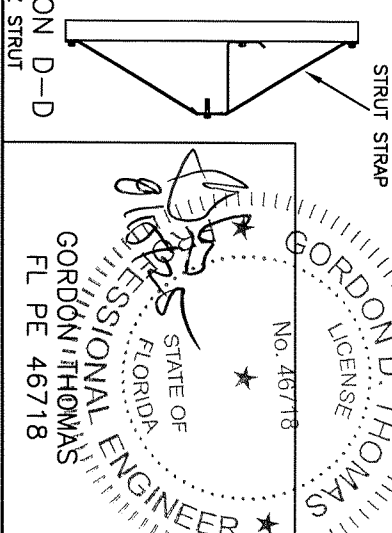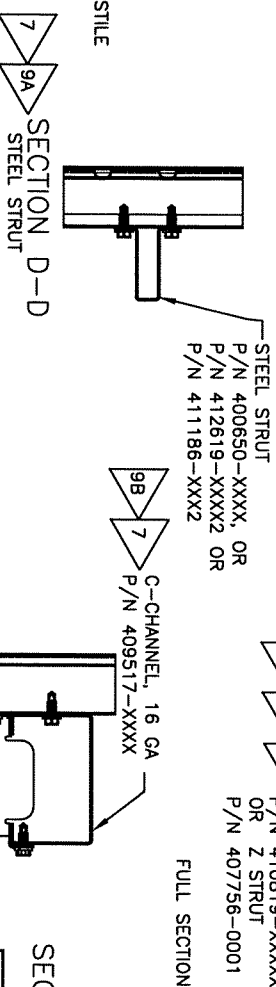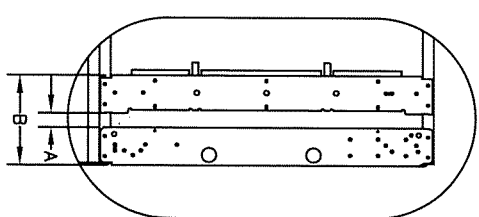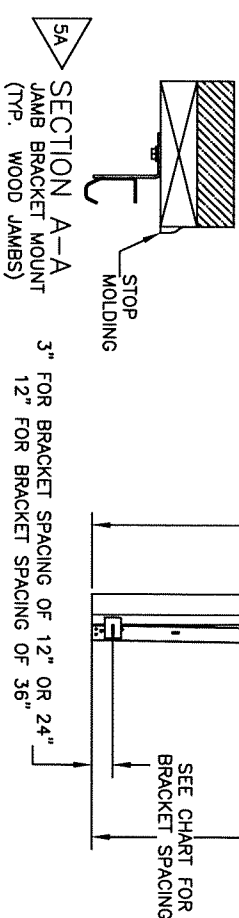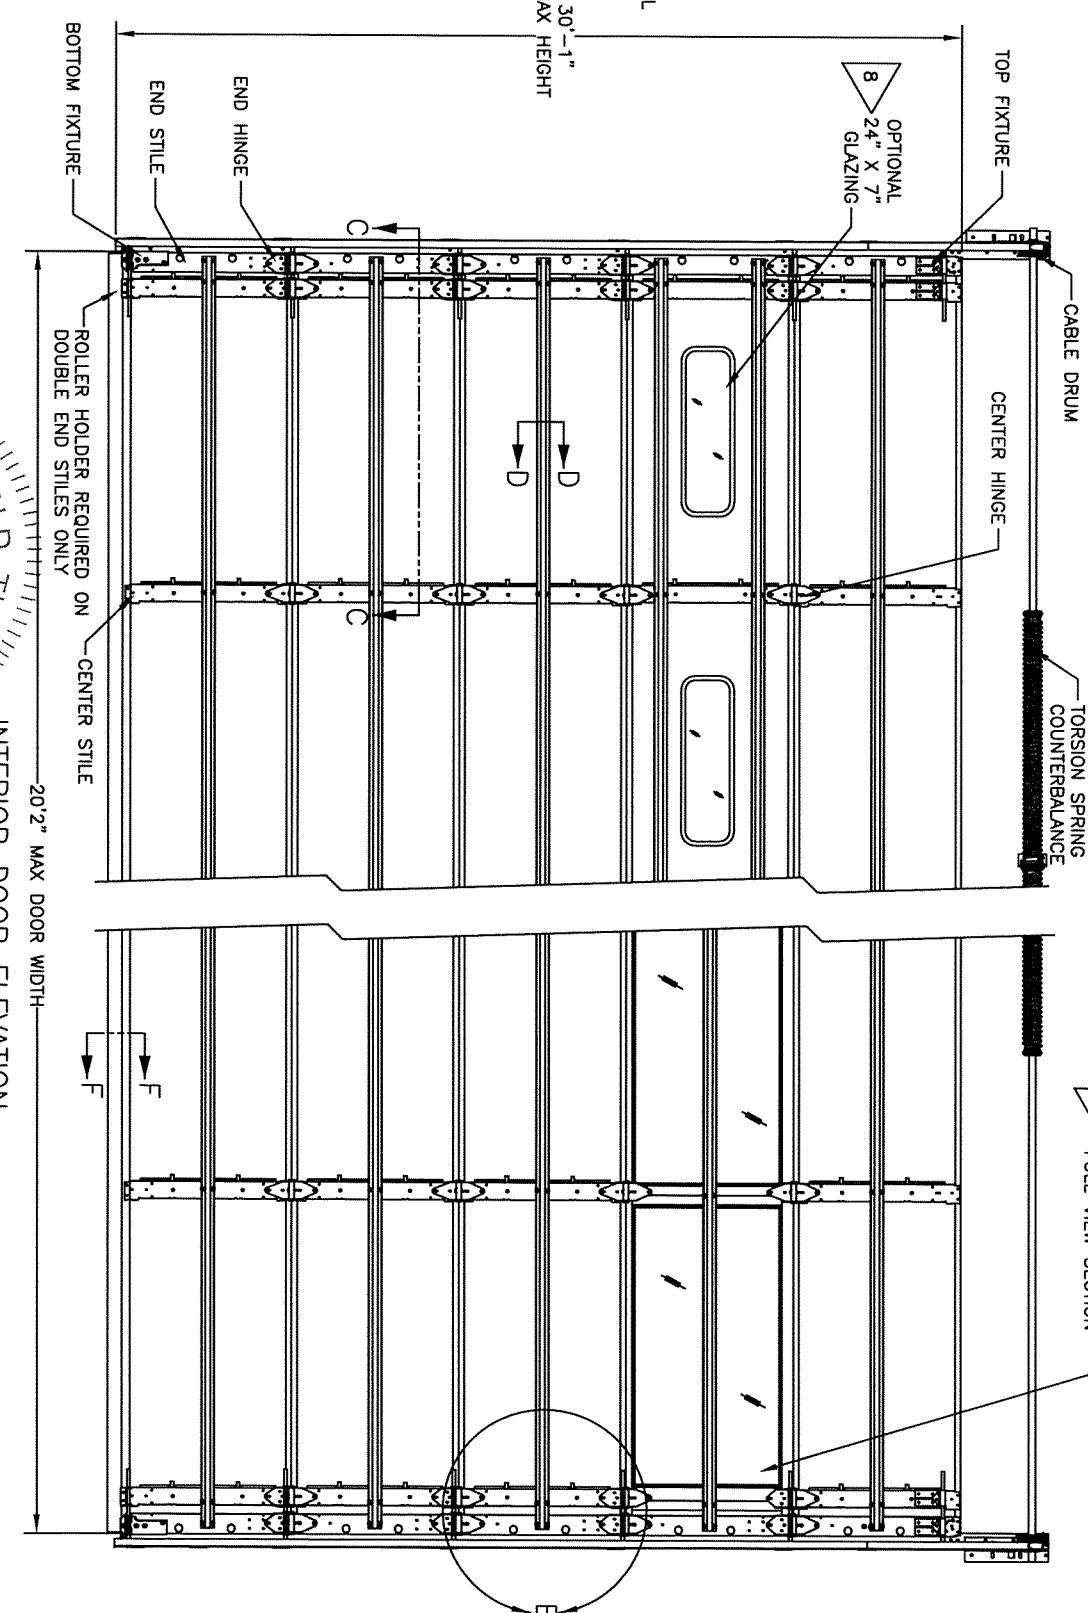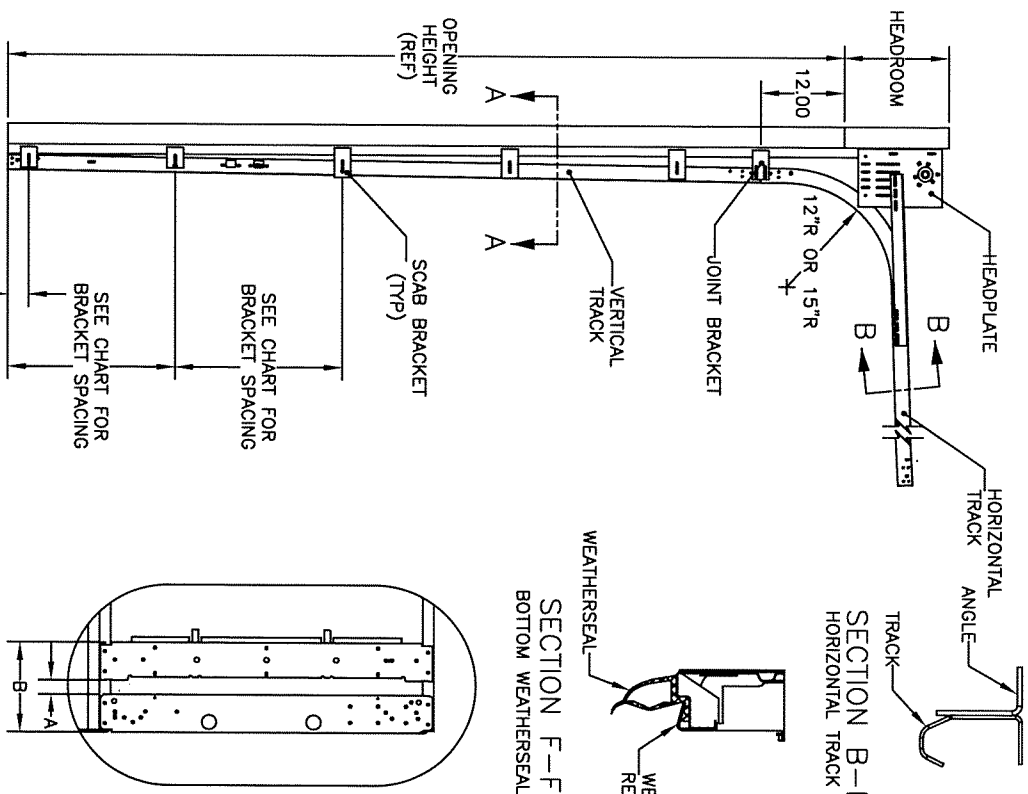

SERIES 424/426: 31"-31 PSF WINDLOAD										
DOOR WIDTH UP TO	END STILE QTY	CENTER STILE QTY	STRUT		ROLLER		TRACK		JAMB LOAD (LB/FT)	HARDWARE
			TYPE	TYPE	THREA DIA.	STEM DIA.	BRACKET MAX SPACING	VERTICAL GAGE		
8'2"	SINGLE	1	HS-1	TR-3	2"	7/16"	24"	0.049"	127	STANDARD
10'2"	DOUBLE	2	HS-2	TR-3	2"	7/16"	12"	0.068"	158	STANDARD
12'2"	DOUBLE	3	HS-3	TR-3	2"	7/16"	12"	0.068"	189	STANDARD
14'2"	DOUBLE	3	HS-3	TR-5	2"	7/8" 1144	12"	0.068"	220	STANDARD
16'2"	DOUBLE	4	C (16GA)	TR-5	2"	7/8" 1144	12"	0.068"	251	STANDARD
18'2"	DOUBLE	5	C (16GA)	TR-5	2"	7/8" 1144	12"	0.068"	282	STANDARD
20'2"	DOUBLE	7	Z (14GA)	TR-5	2"	7/8" 1144	12"	0.068"	313	STANDARD

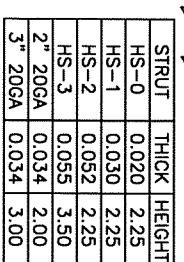

STRUT	THICK	HEIGHT
HS-0	0.020	2.25
HS-1	0.030	2.25
HS-2	0.052	2.25
HS-3	0.055	3.50
2" 20GA	0.034	2.00
3" 20GA	0.034	3.00































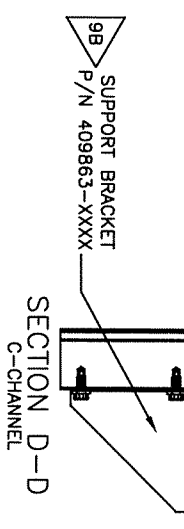


THE DRAWINGS AND ALL OTHER AND INFORMATION, IN WHOLE OR ANY OF THIS DRAWING OR INFO	
REF DWG	USED ON

INFORMATION CONTAINED HEREIN ARE THE CONFIDENTIAL AND PROPRIETARY INFORMATION OF THE COMPANY. IT IS NOT TO BE COPIED OR REPRODUCED IN ANY MANNER WITHOUT THE WRITTEN PERMISSION OF THE COMPANY.	ISO 9001:2015	ISO 14001:2015	ISO 45001:2018	ISO 26000:2010	ISO 28000:2010	ISO 29000:2010	ISO 31000:2010	ISO 34000:2010	ISO 38000:2010	ISO 40000:2010	ISO 43000:2010	ISO 45000:2010	ISO 46000:2010	ISO 47000:2010	ISO 19100
--	----------------------	-----------------------	-----------------------	------------------------	------------------------	------------------

THIS DRAWING IS THE PROPERTY OF OVERHEAD DOOR CORPORATION AND ITS AFFILIATED COMPANIES. NO DISCLOSURE OF OR REPRODUCTION OF THIS DRAWING OR THE INFORMATION CONTAINED HEREIN IS TO BE MADE TO ANYONE WITHOUT THE PRIOR WRITTEN CONSENT OF OVERHEAD DOOR CORPORATION.		DRAWING TITLE:	
SPECIFICATIONS OR ALTERATIONS TO BE MADE TO THIS DRAWING TO BE USED FOR ANY PURPOSE WITHOUT THE SPECIFIC WRITTEN CONSENT OF OVERHEAD DOOR CORPORATION.	FINISH N/A	NAME D. DURAN	DATE 8/14/03
MATERIAL N/A	CHECKED BY: T. CLARK	WINDLOAD: 424/426, 31'-31 PSF, 20'-2" MAX	
APPROVED BY: L. KRUPKE	DATE 10/12/20	DRAWING NUMBER D-410166	SCALE: N/A
SHEET 1 OF 2	SHEET 1 OF 2		

REVISIONS				
EN	REV	DESCRIPTION	DATE	APPROVAL
501337	D	REVISED PER ER	10/12/11	SFT
33499	E	ADDED SECOND PAGE	10/6/20	TLC
32933	G	ADDED 2" 20GA STRUTS	05/05/25	M.DAUS

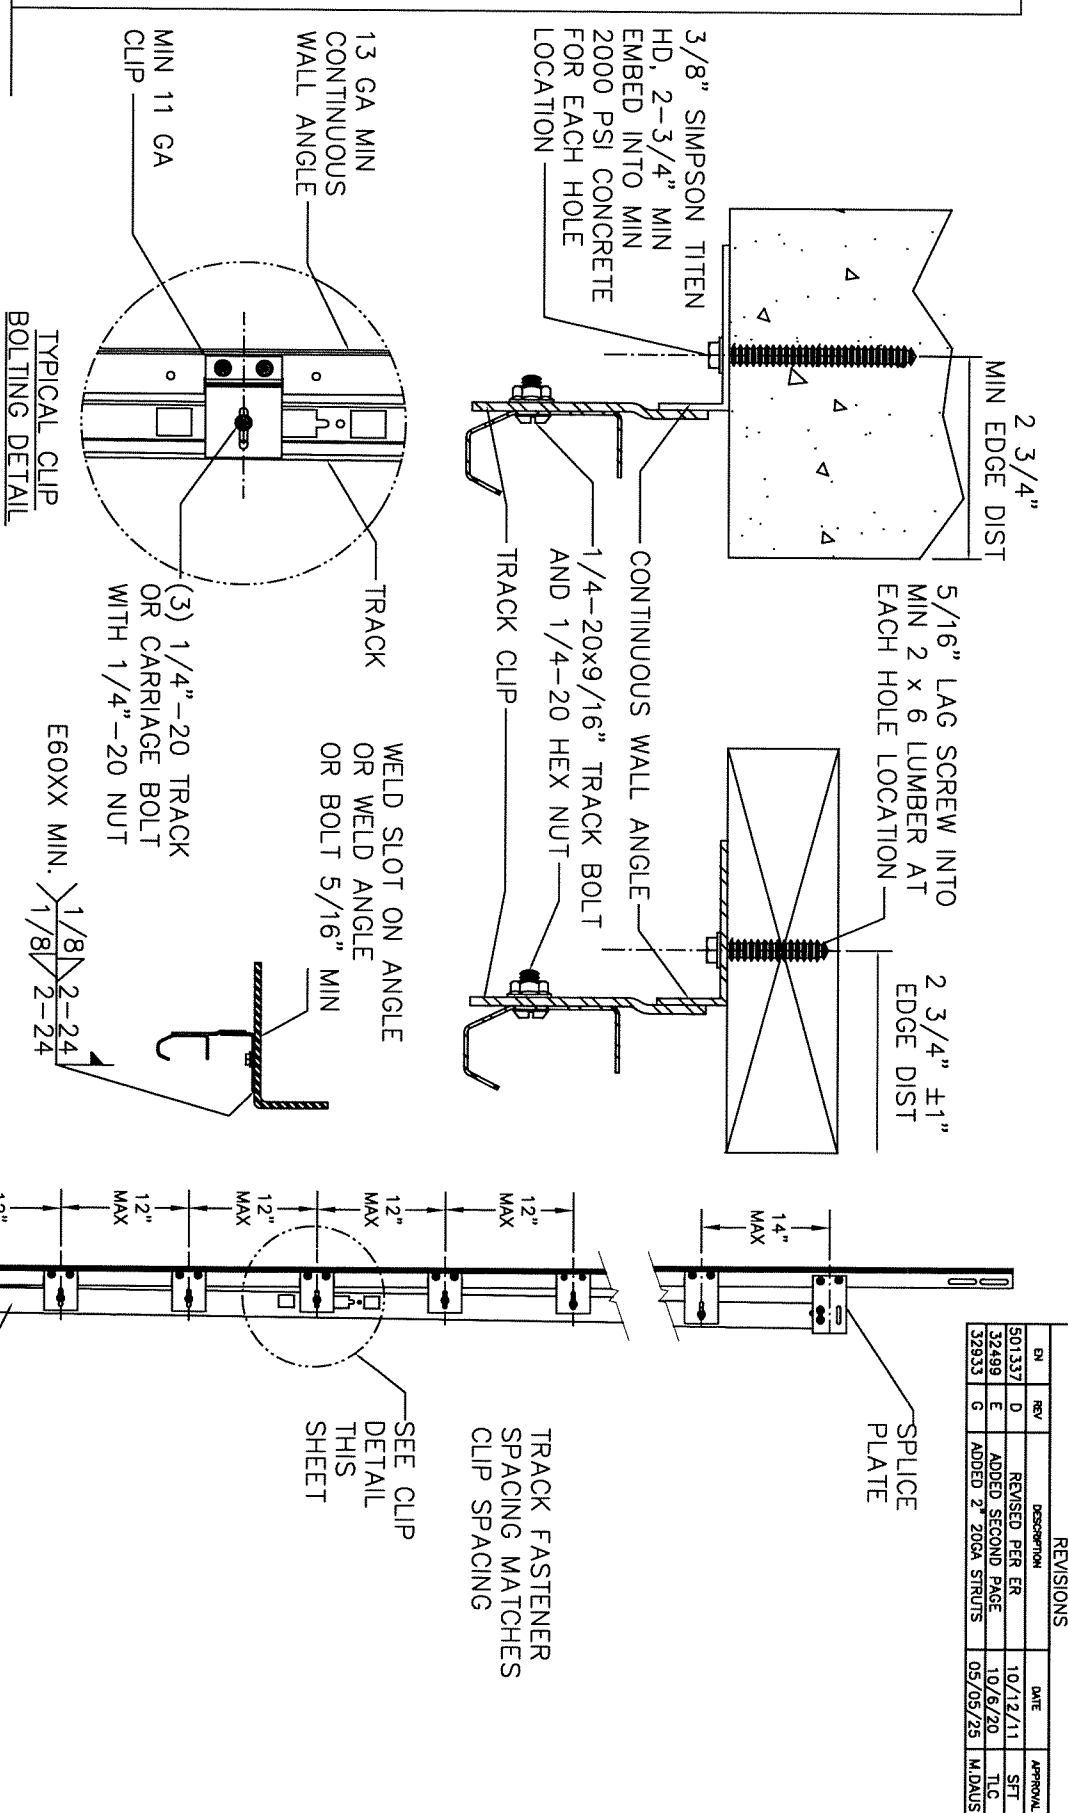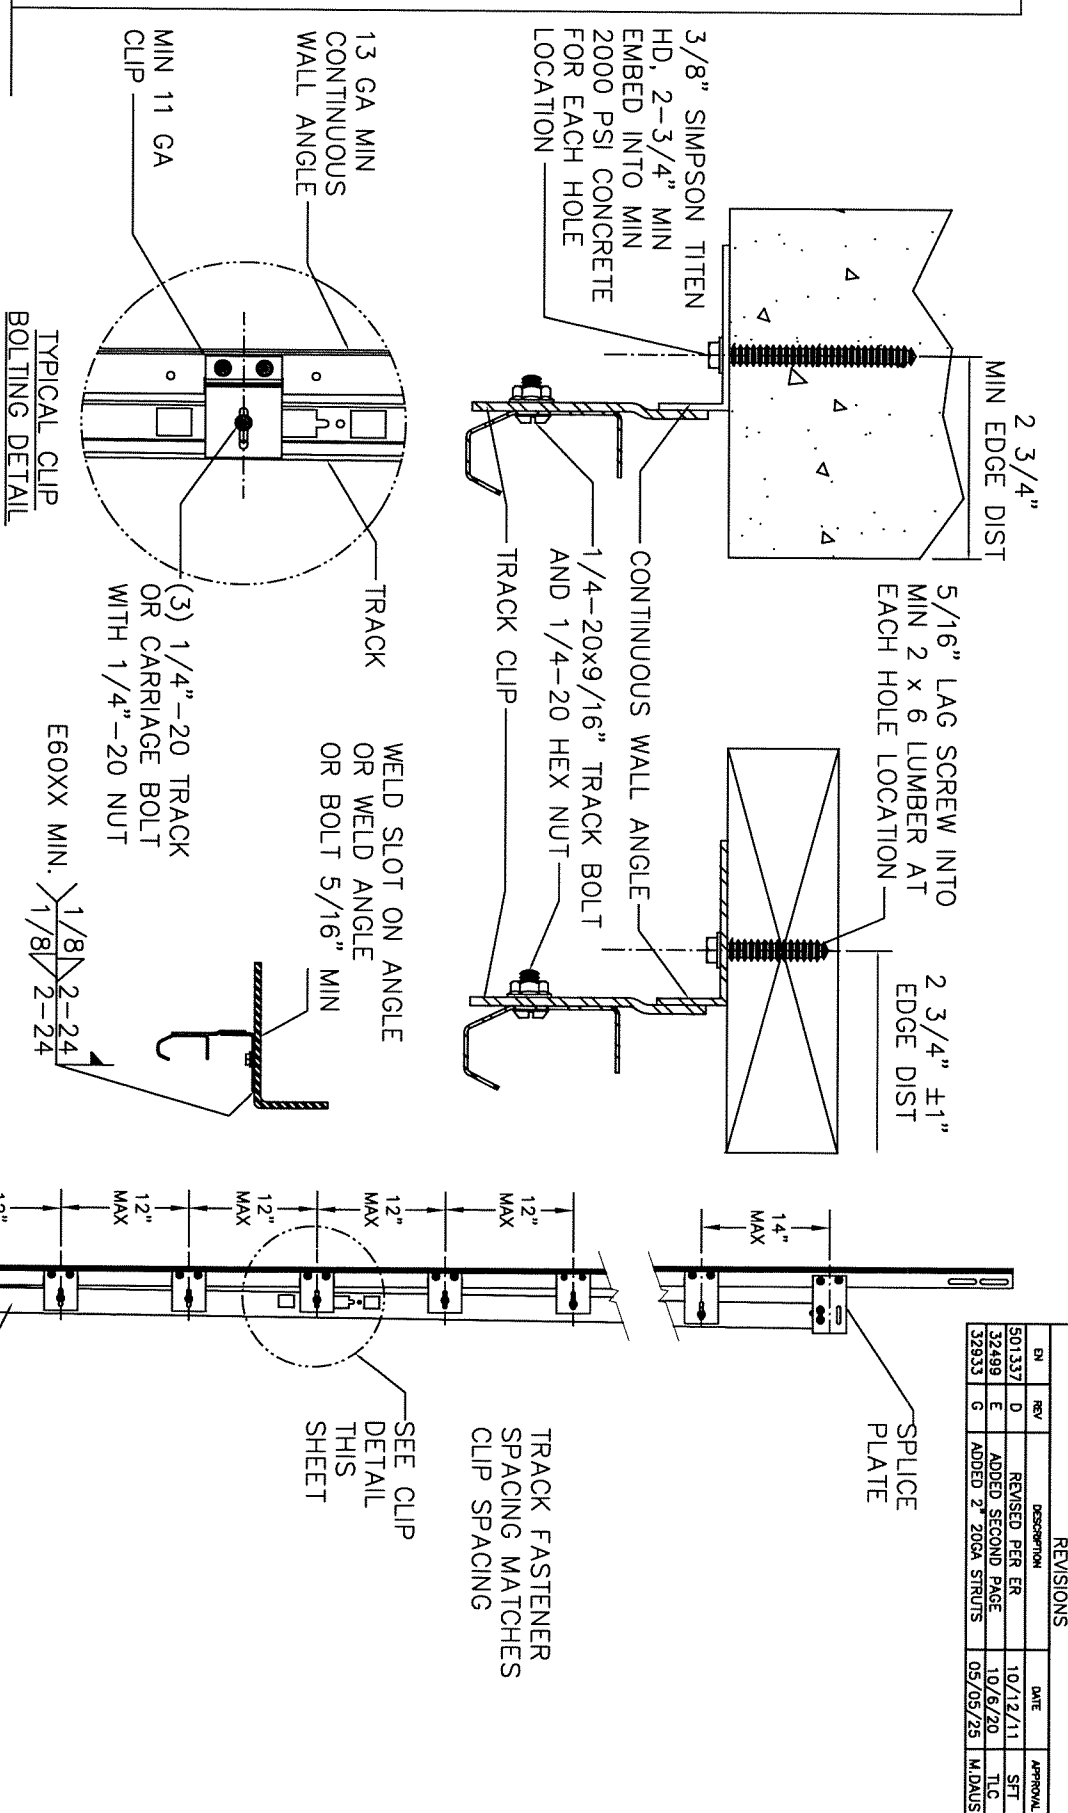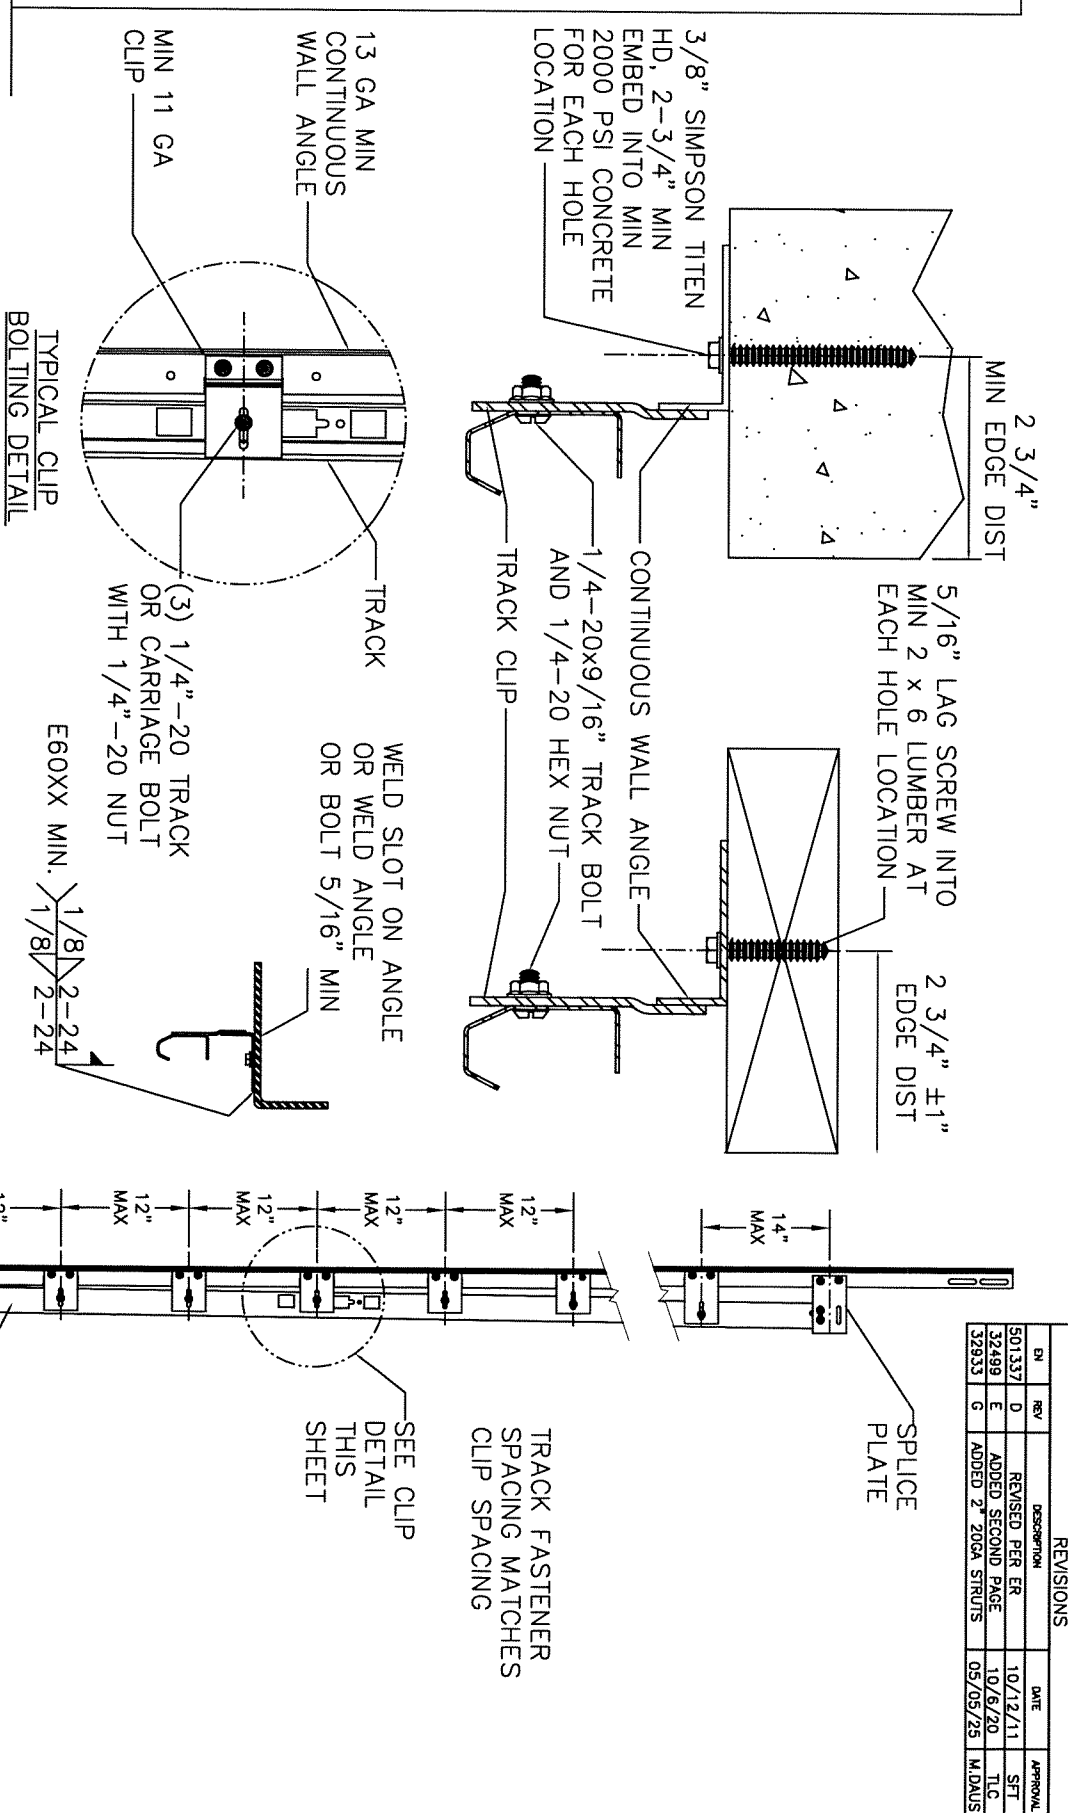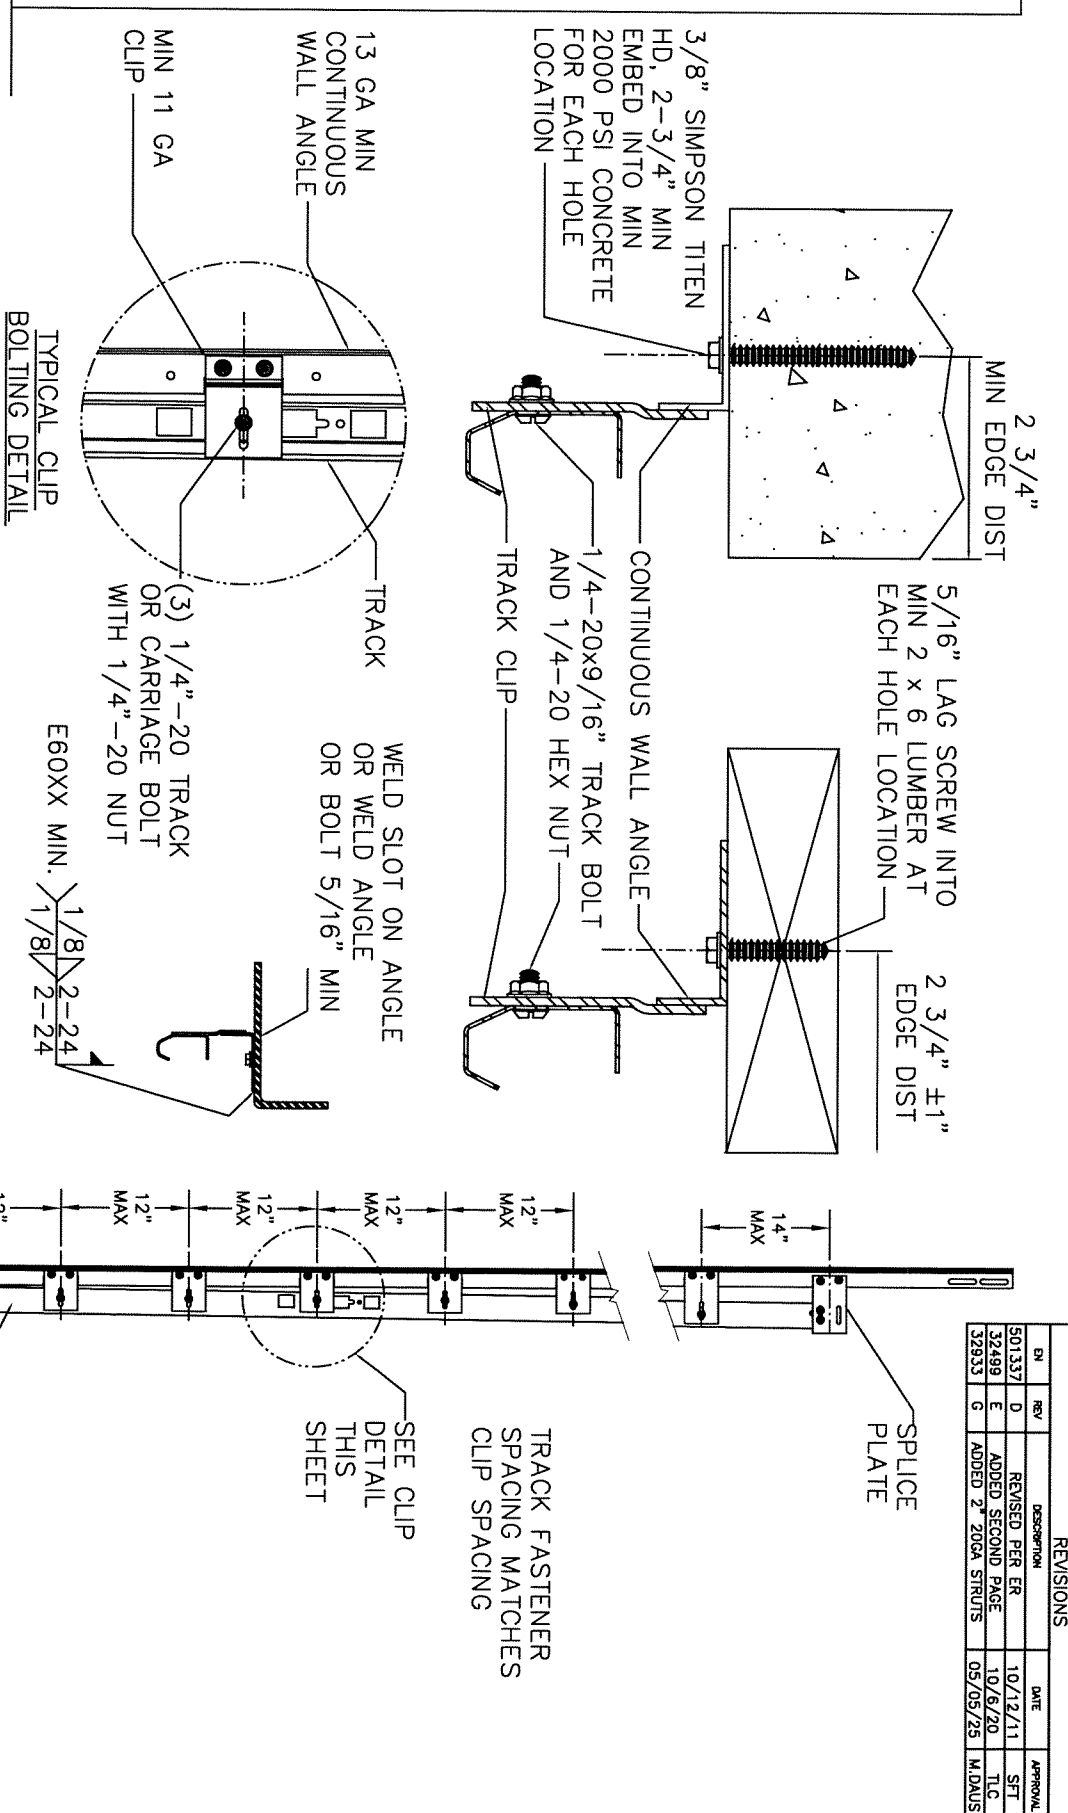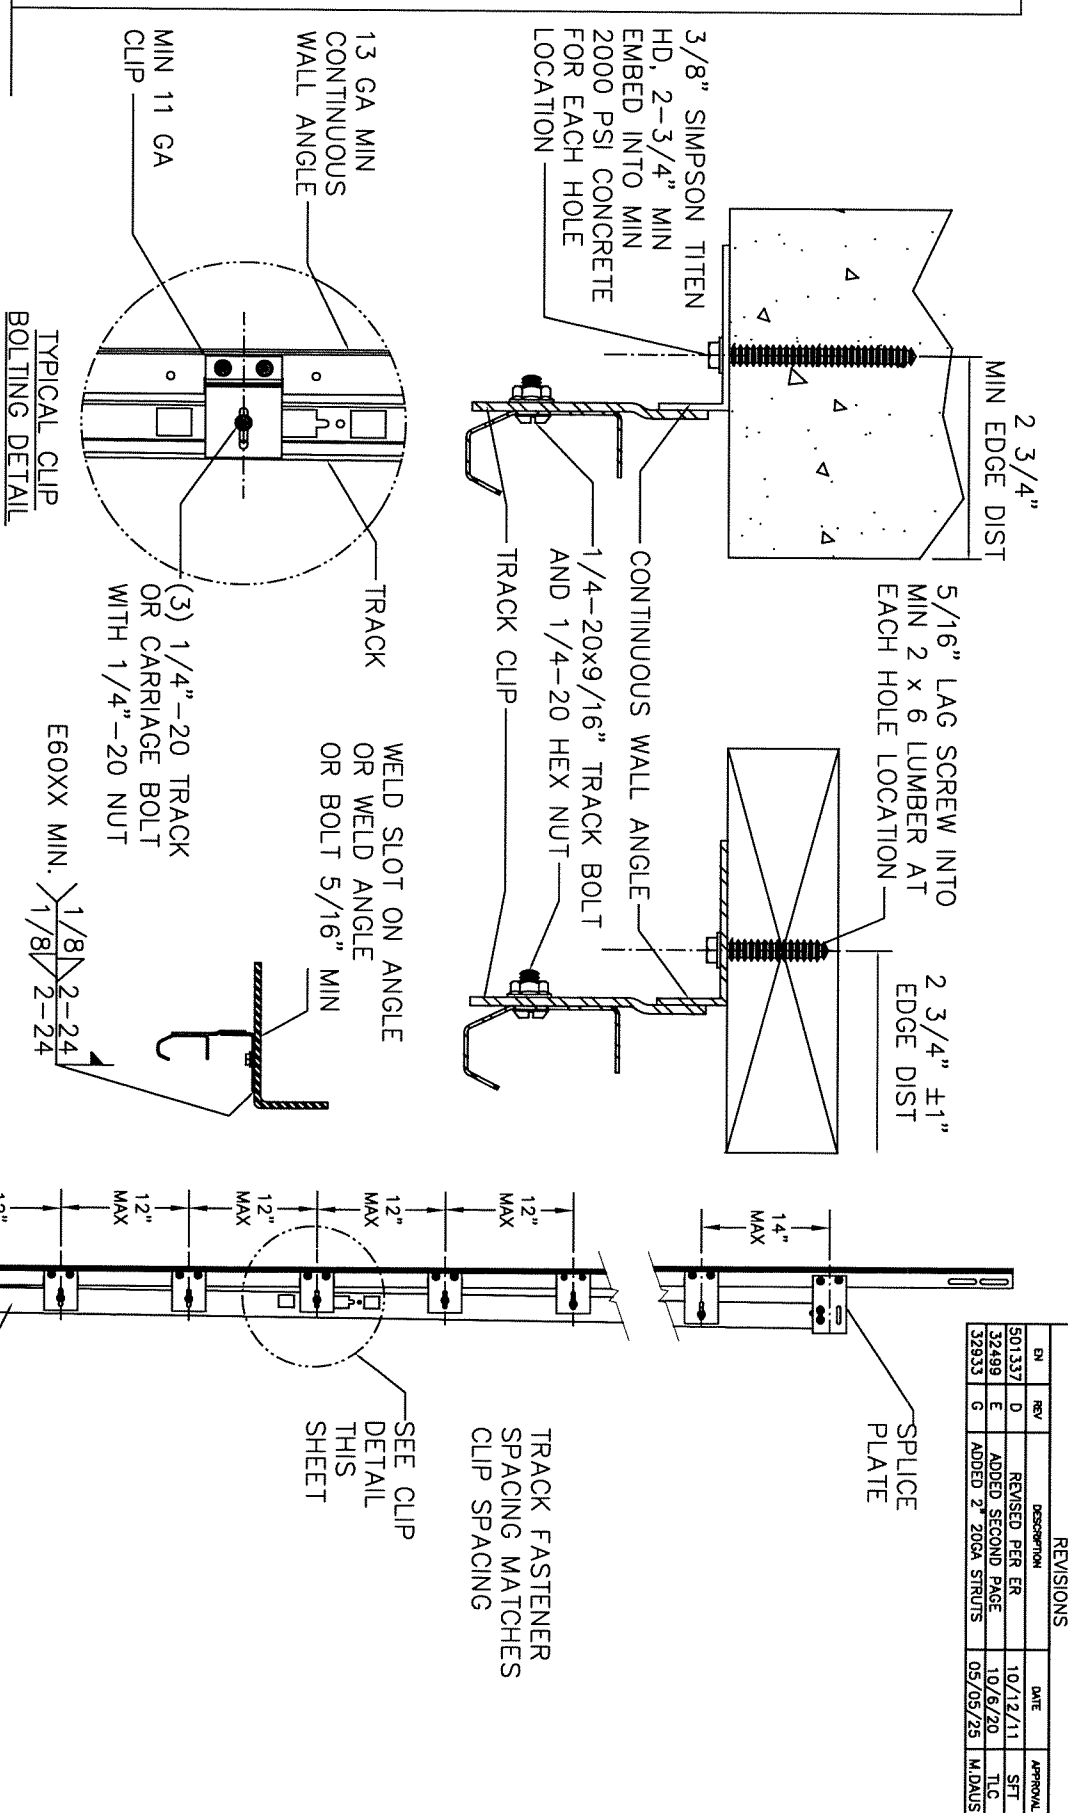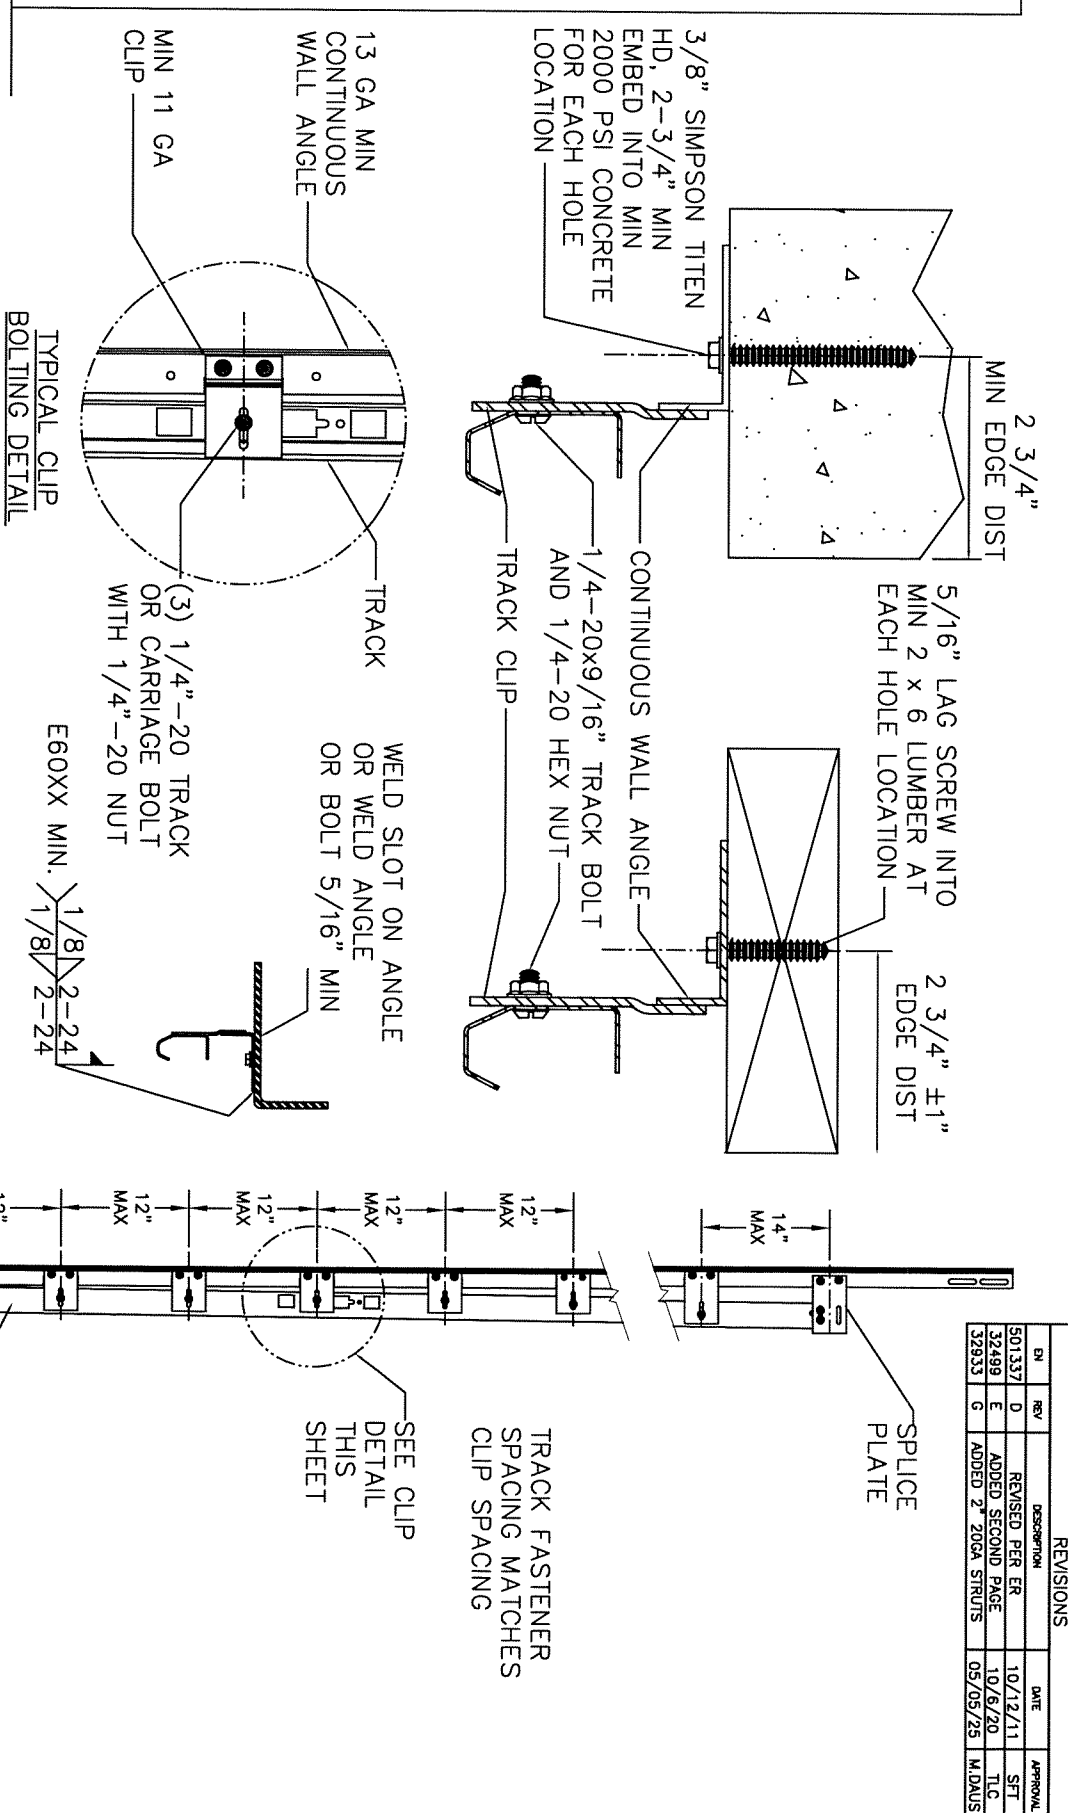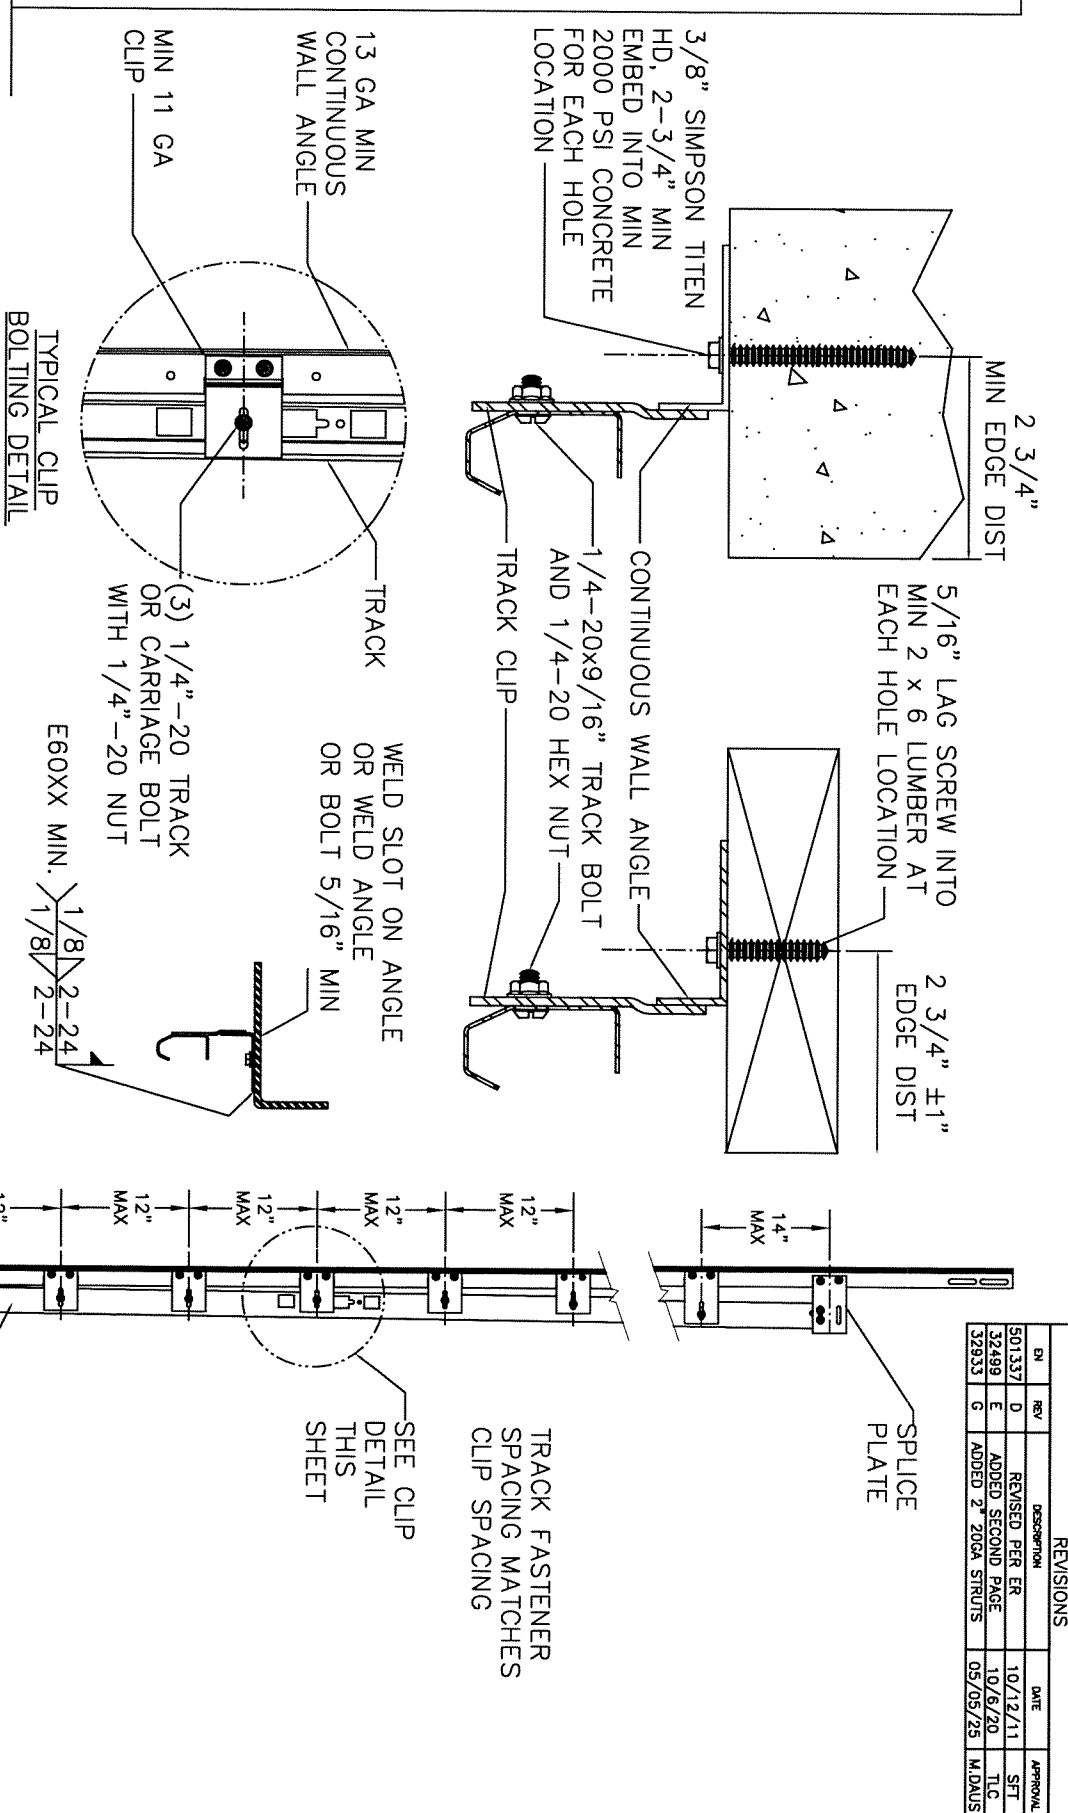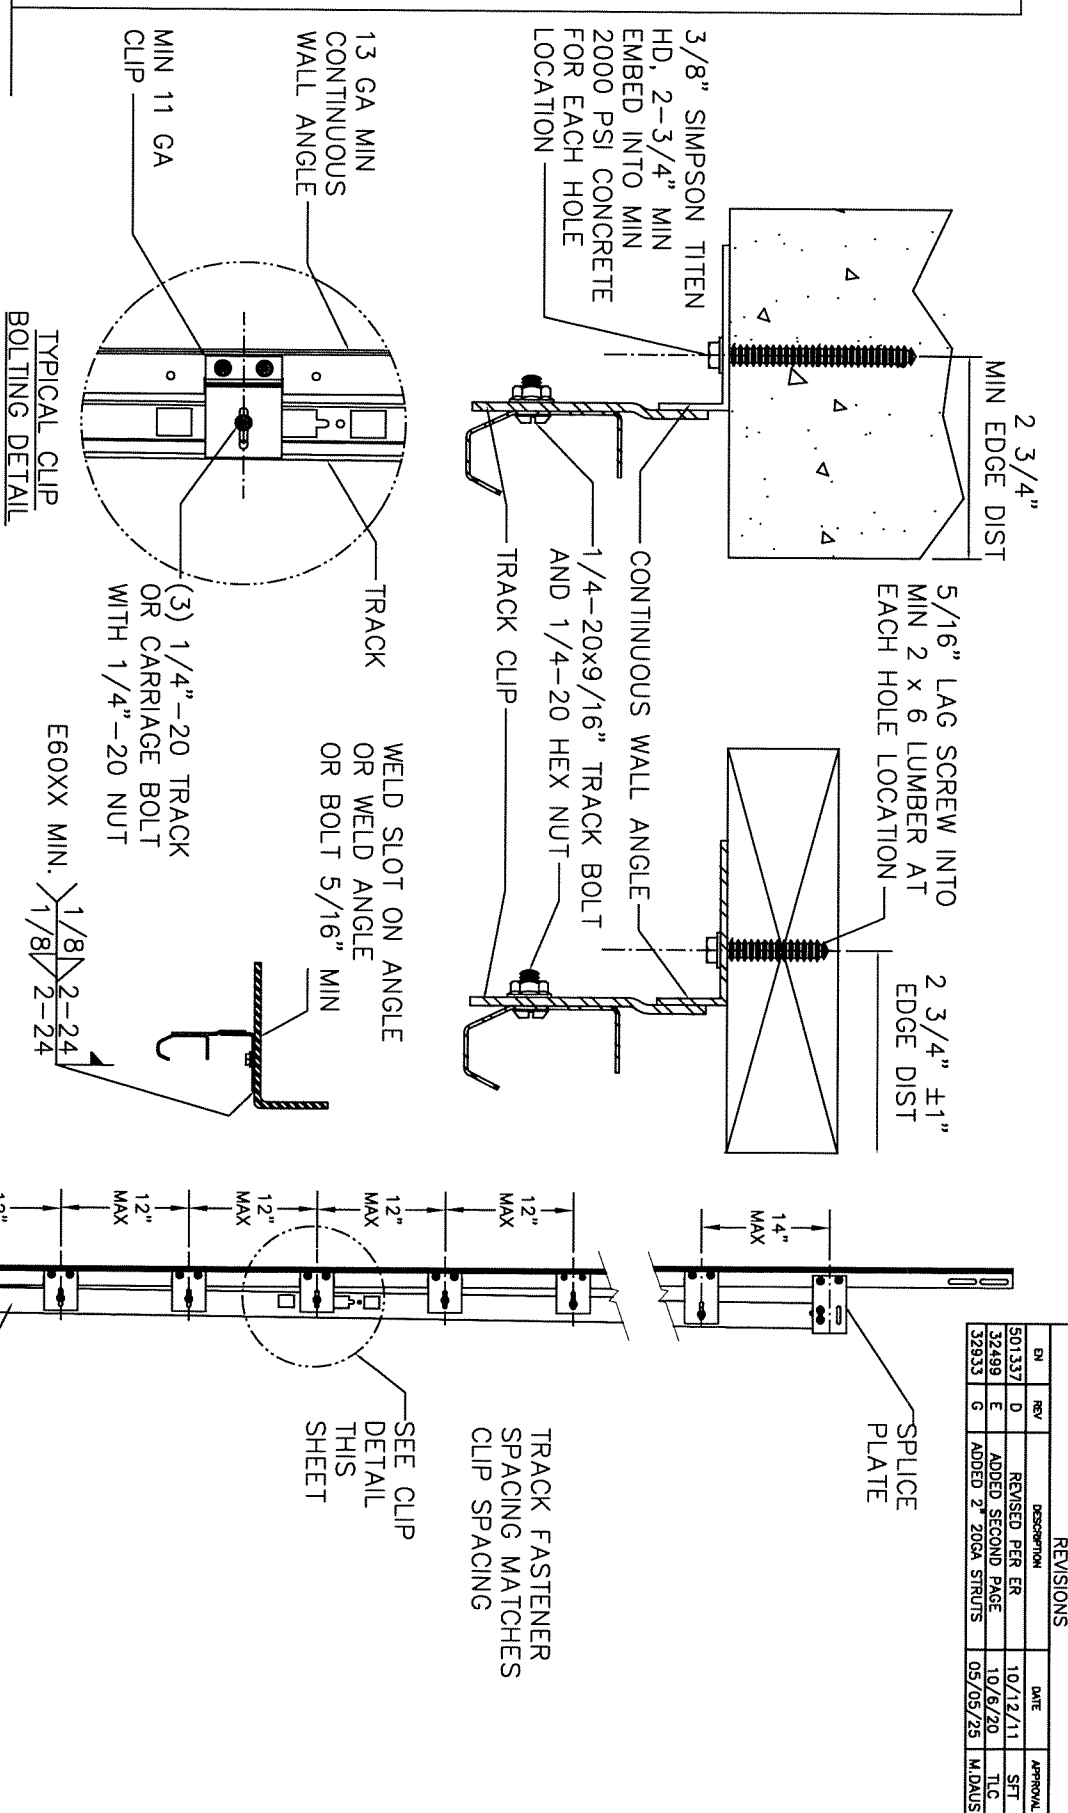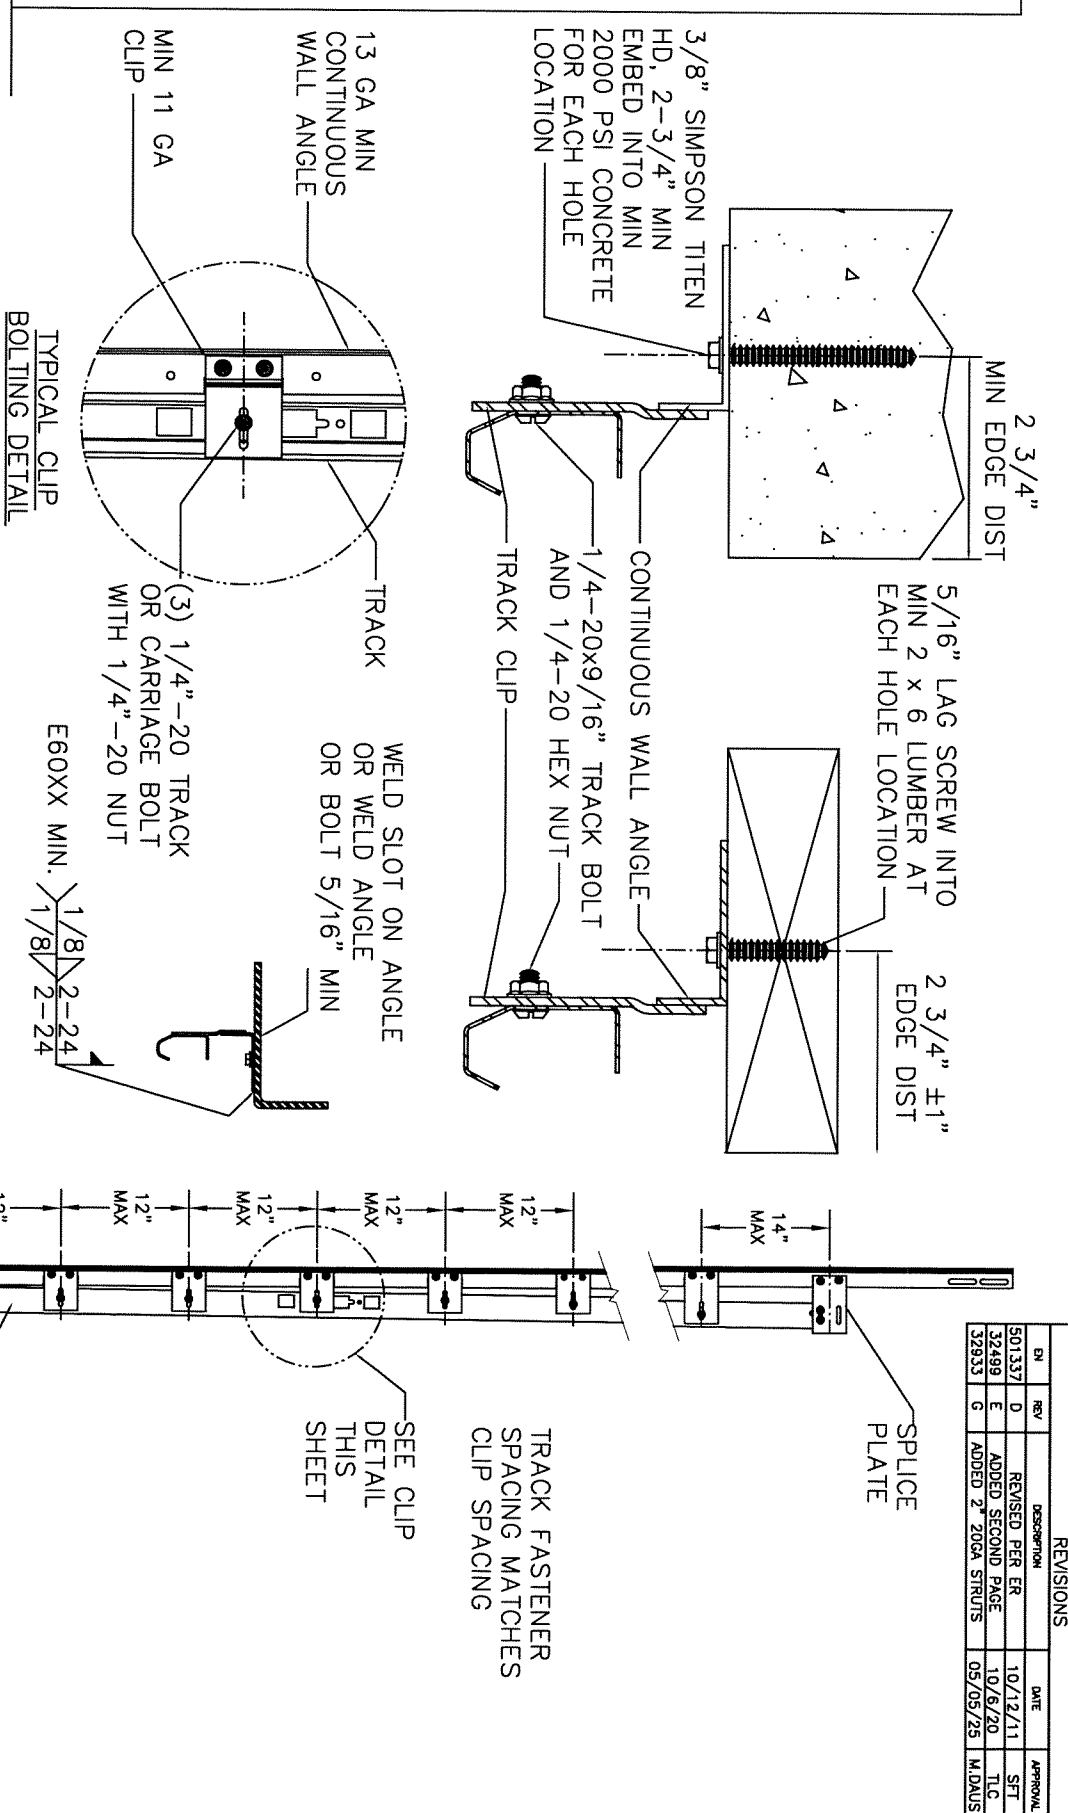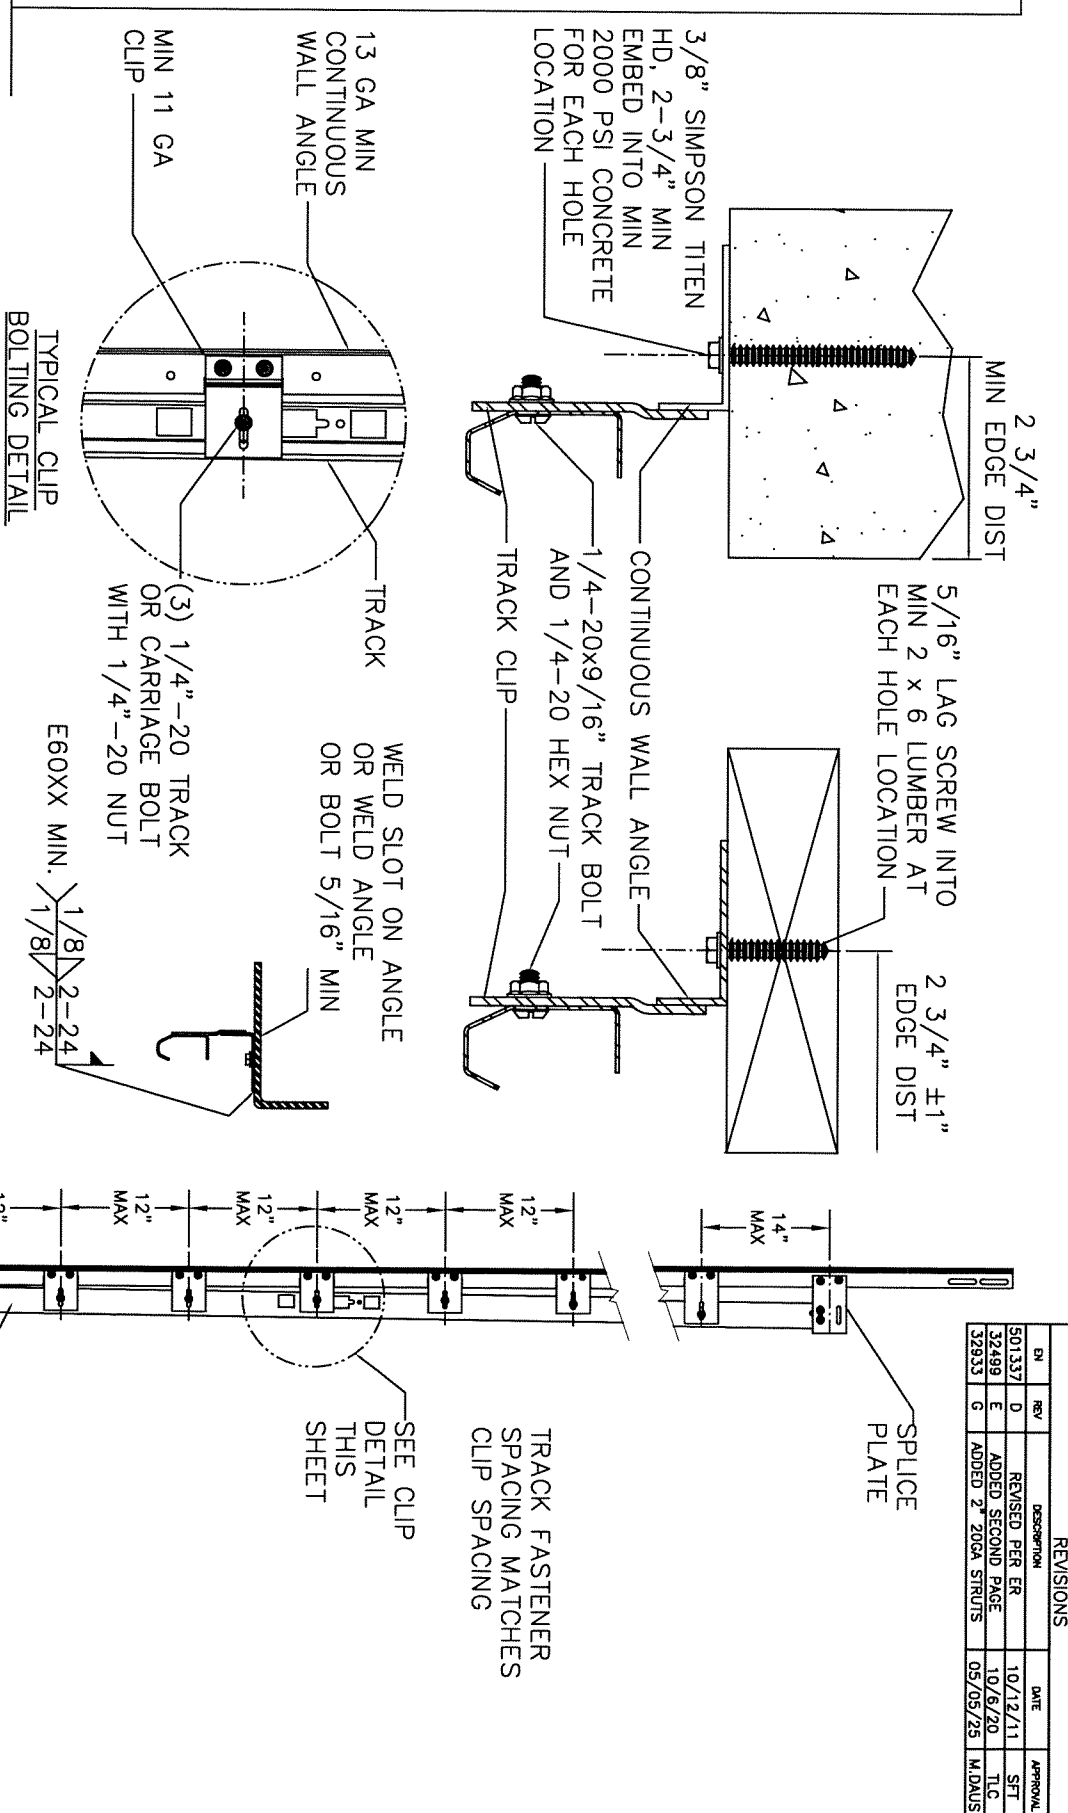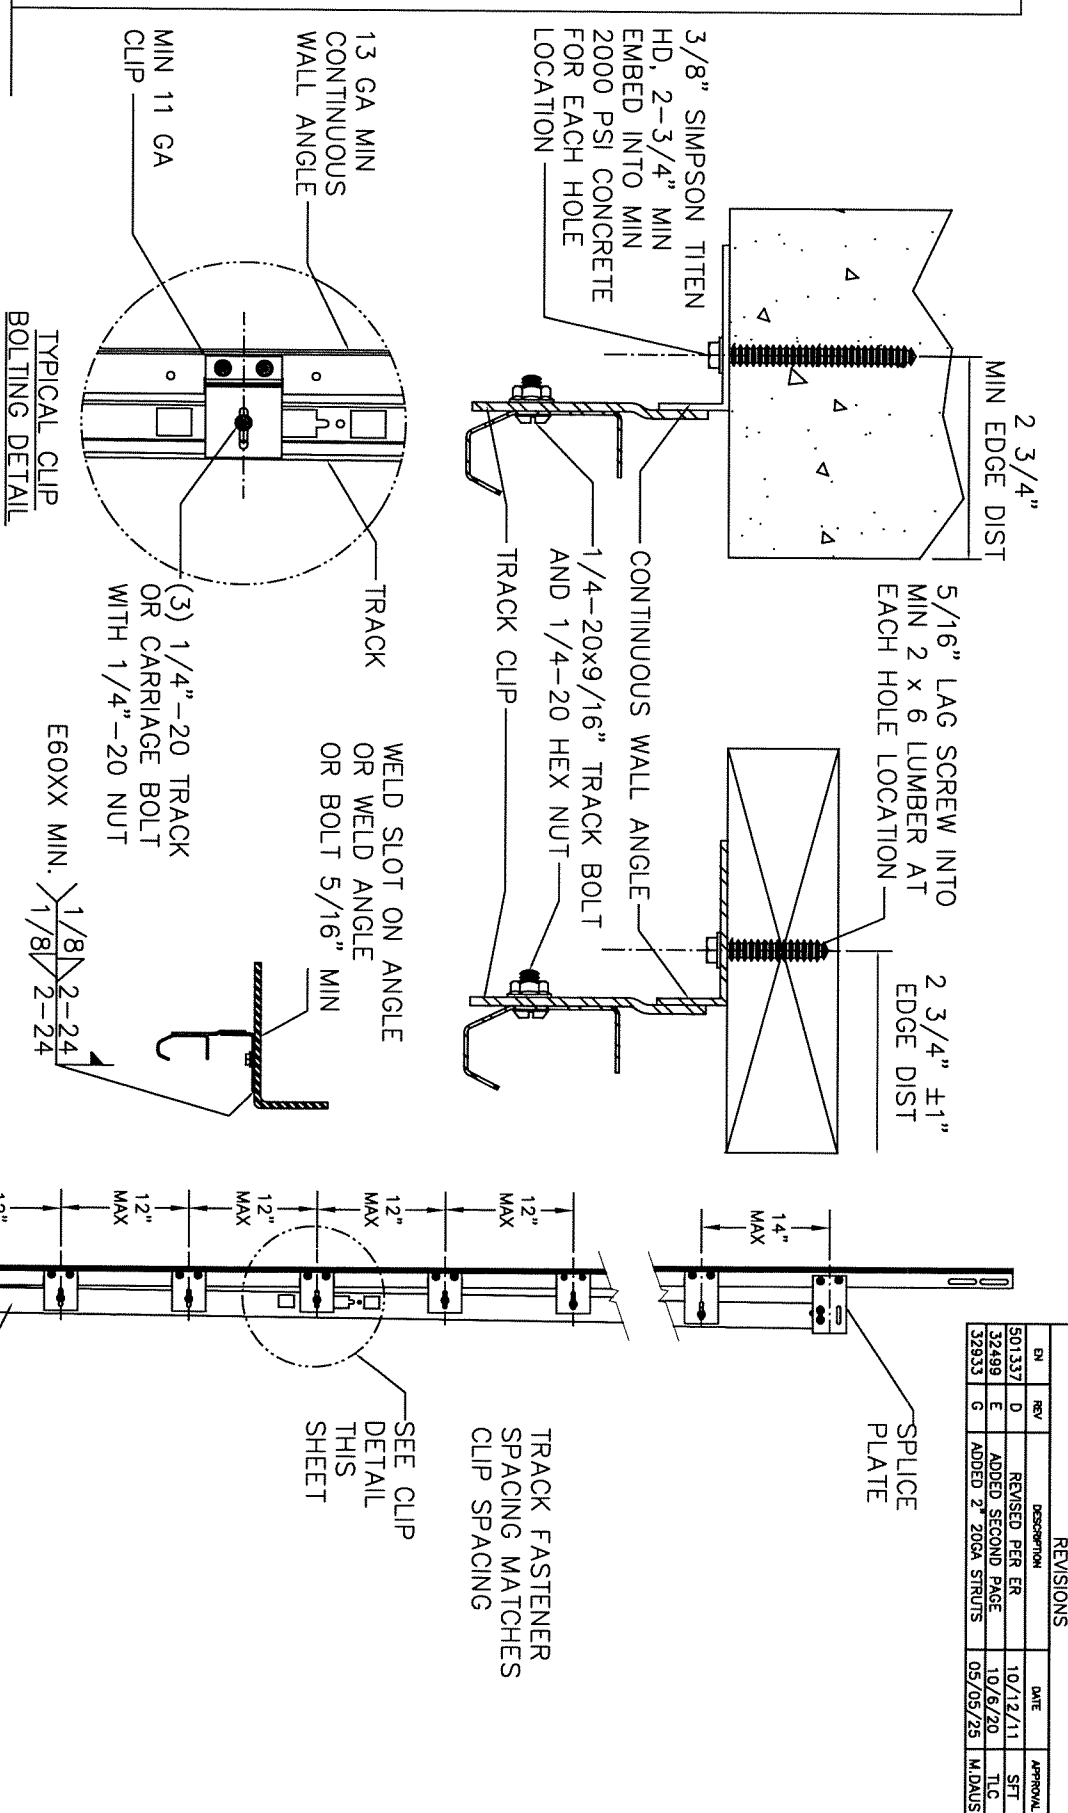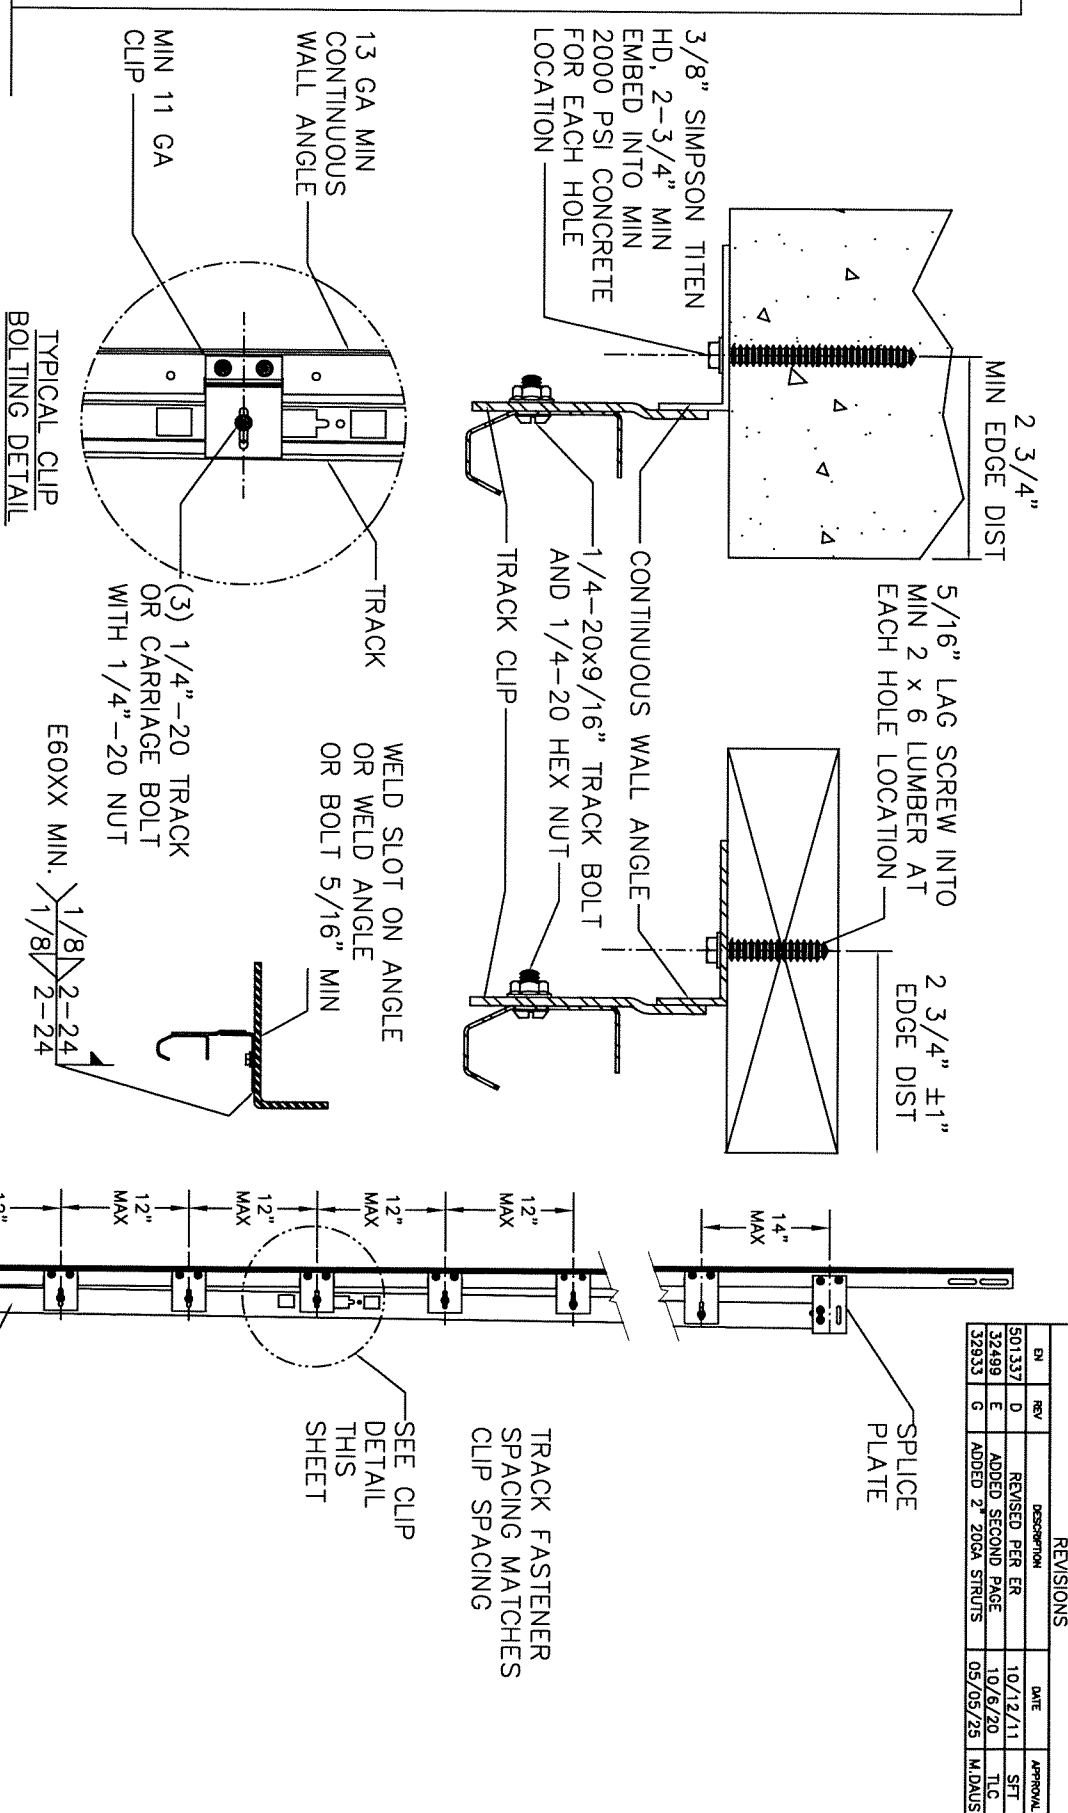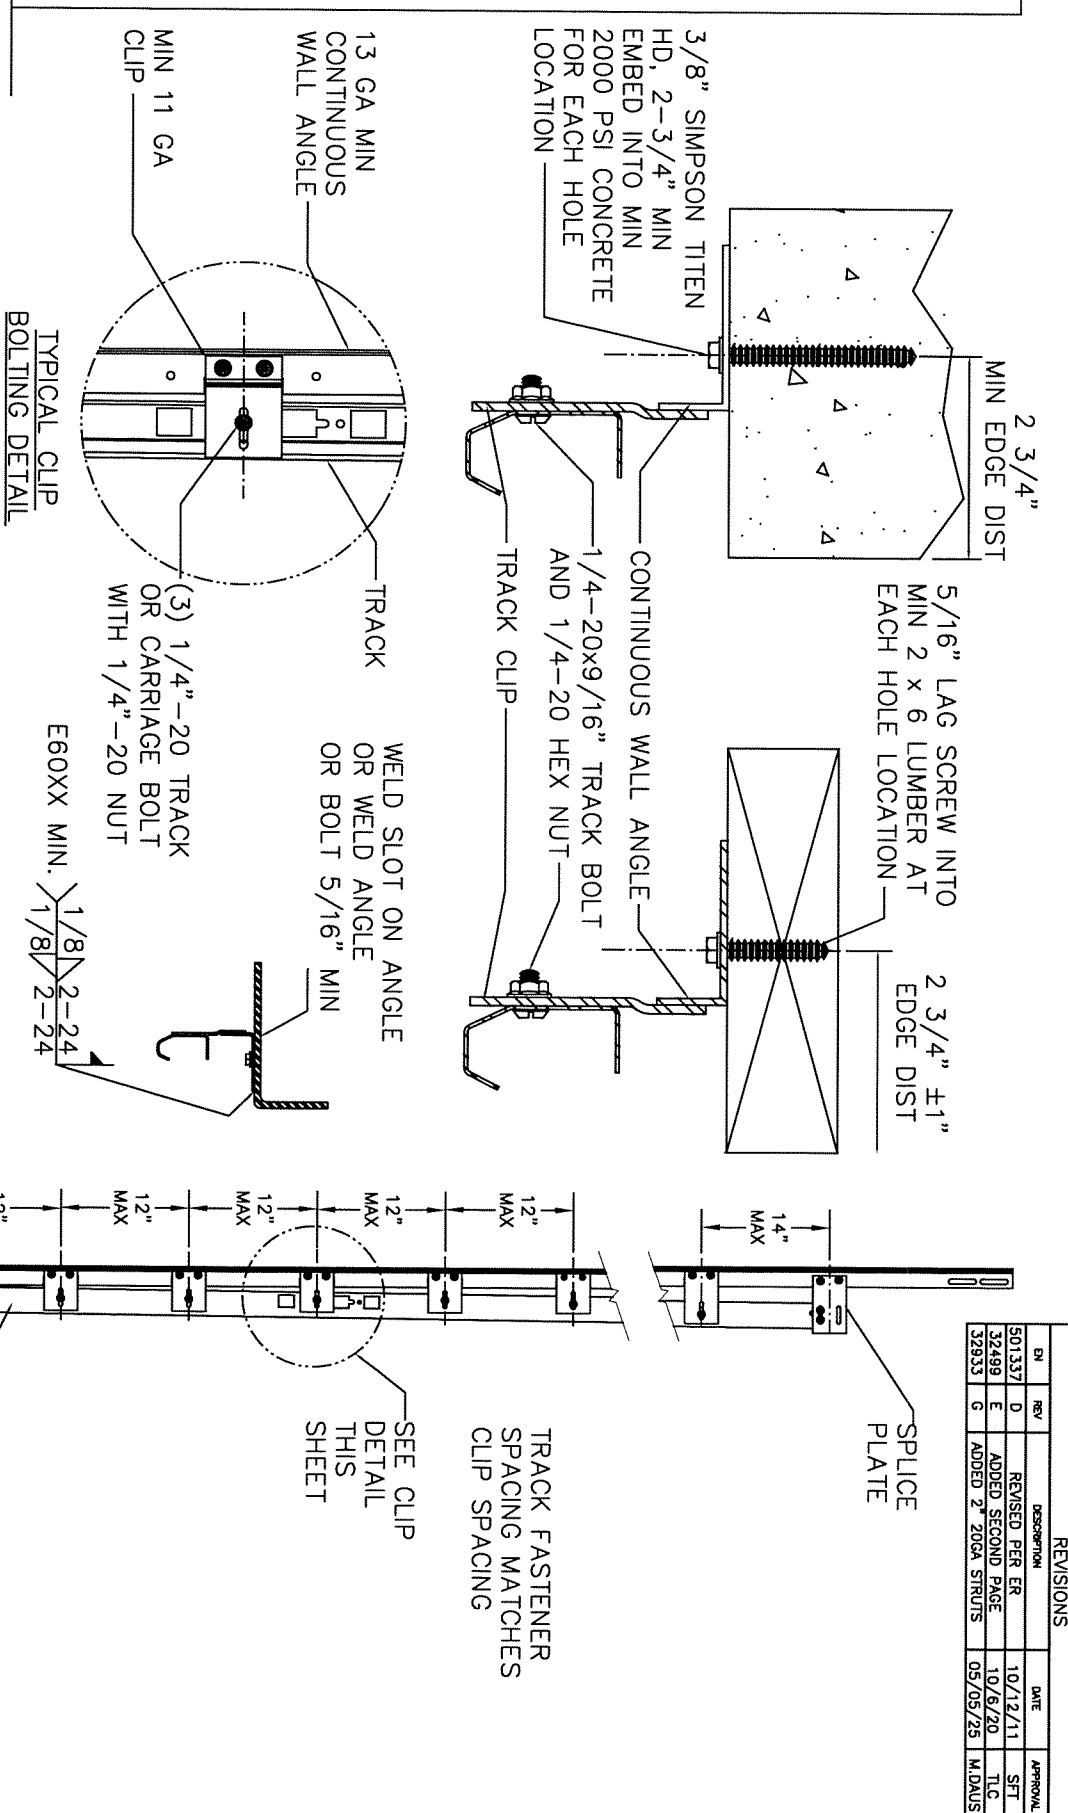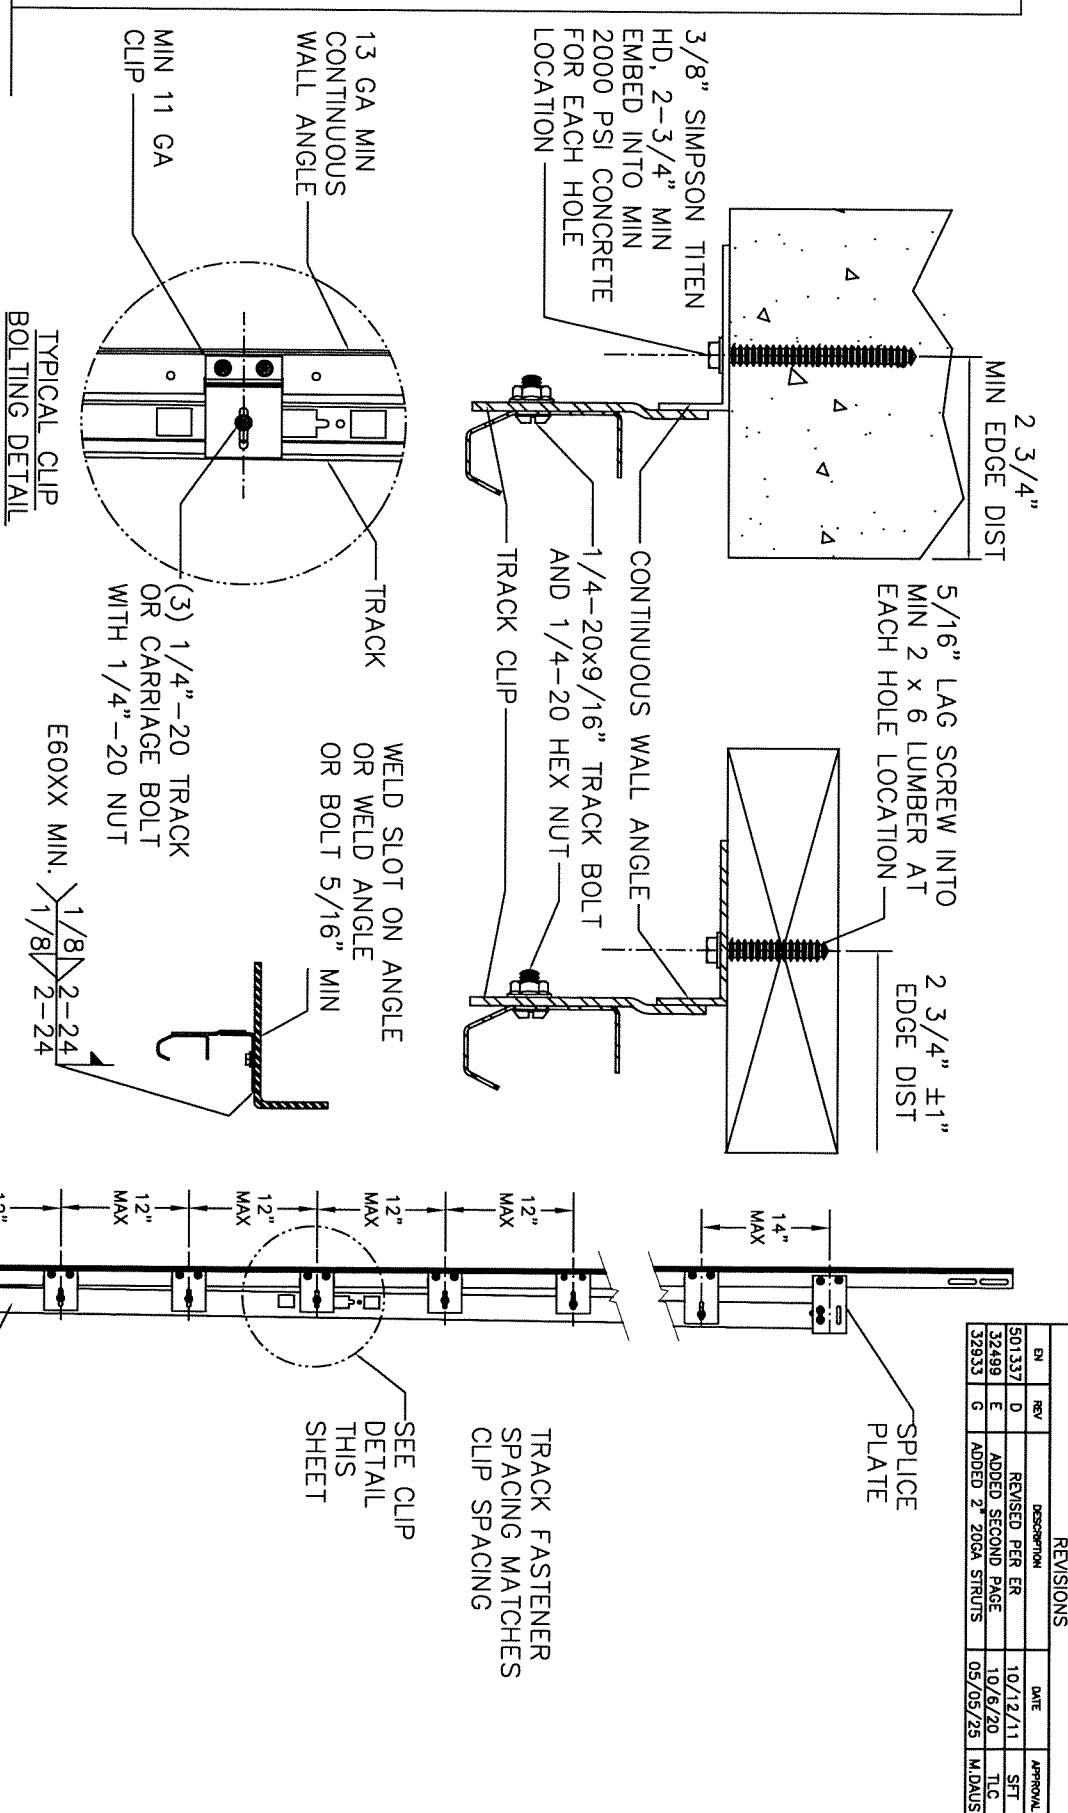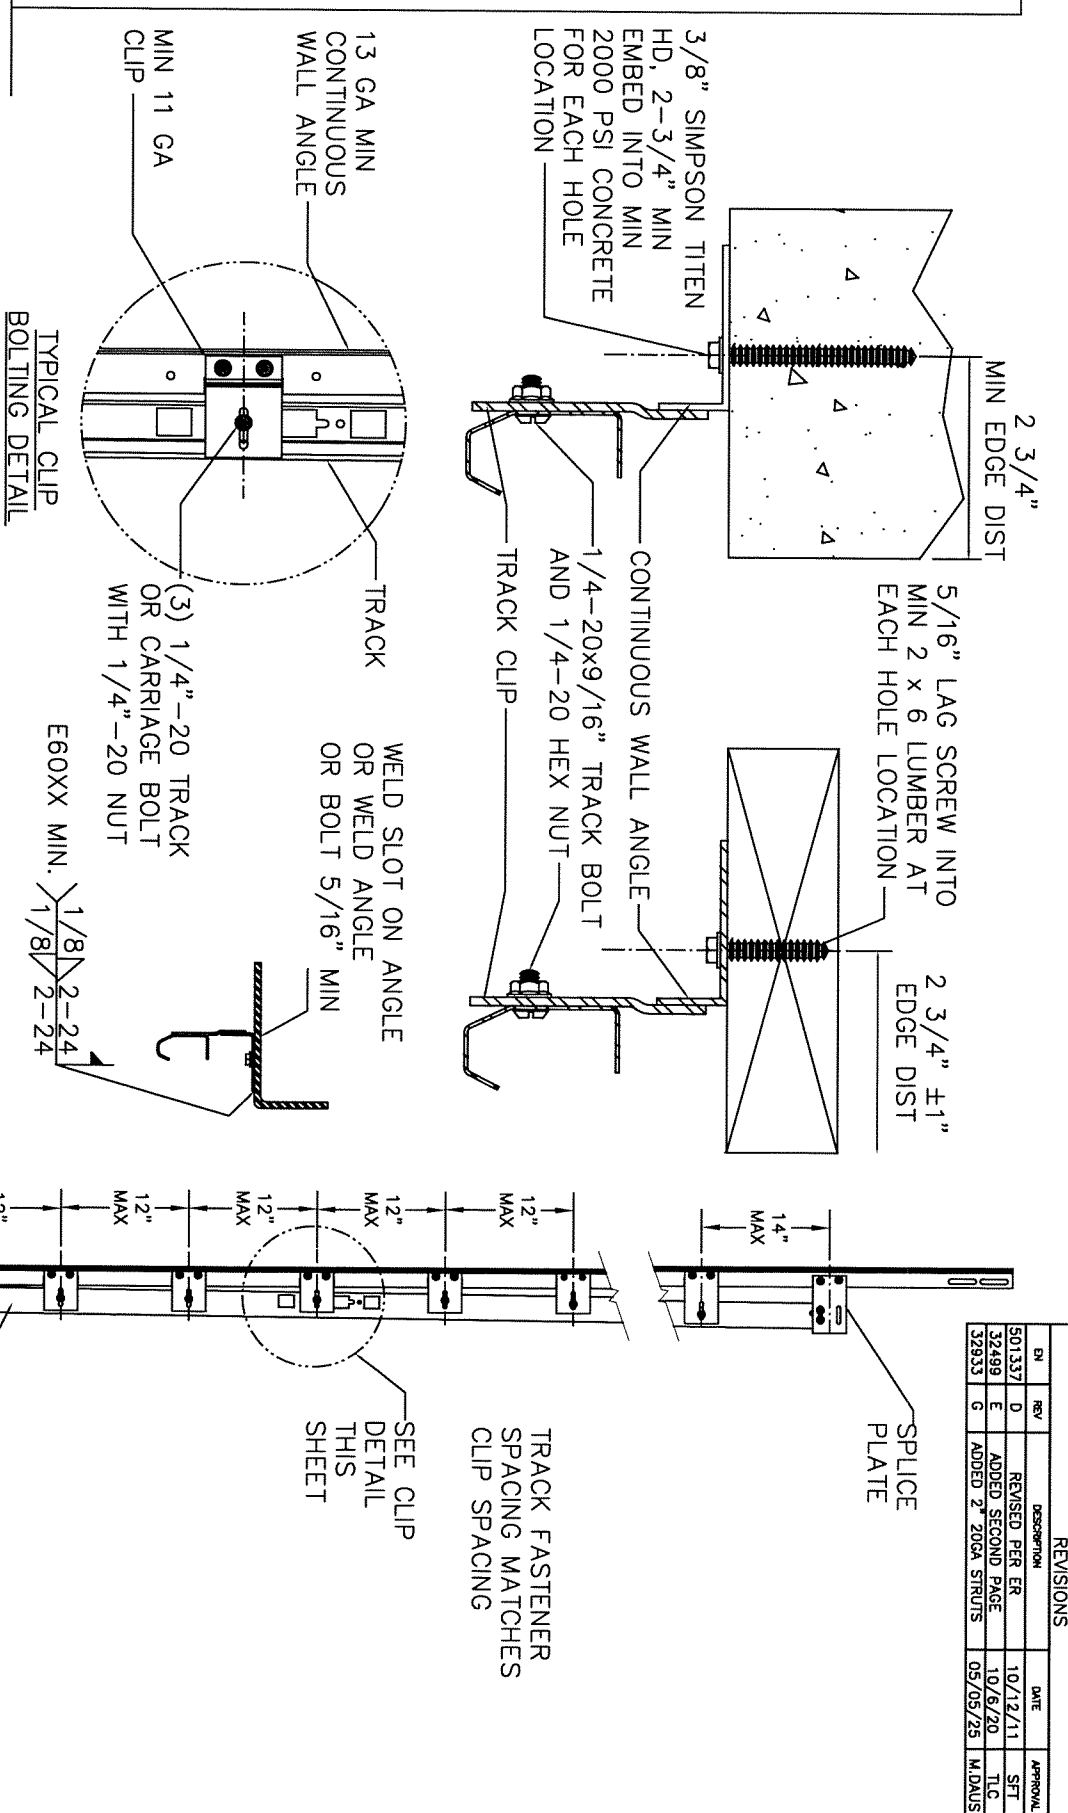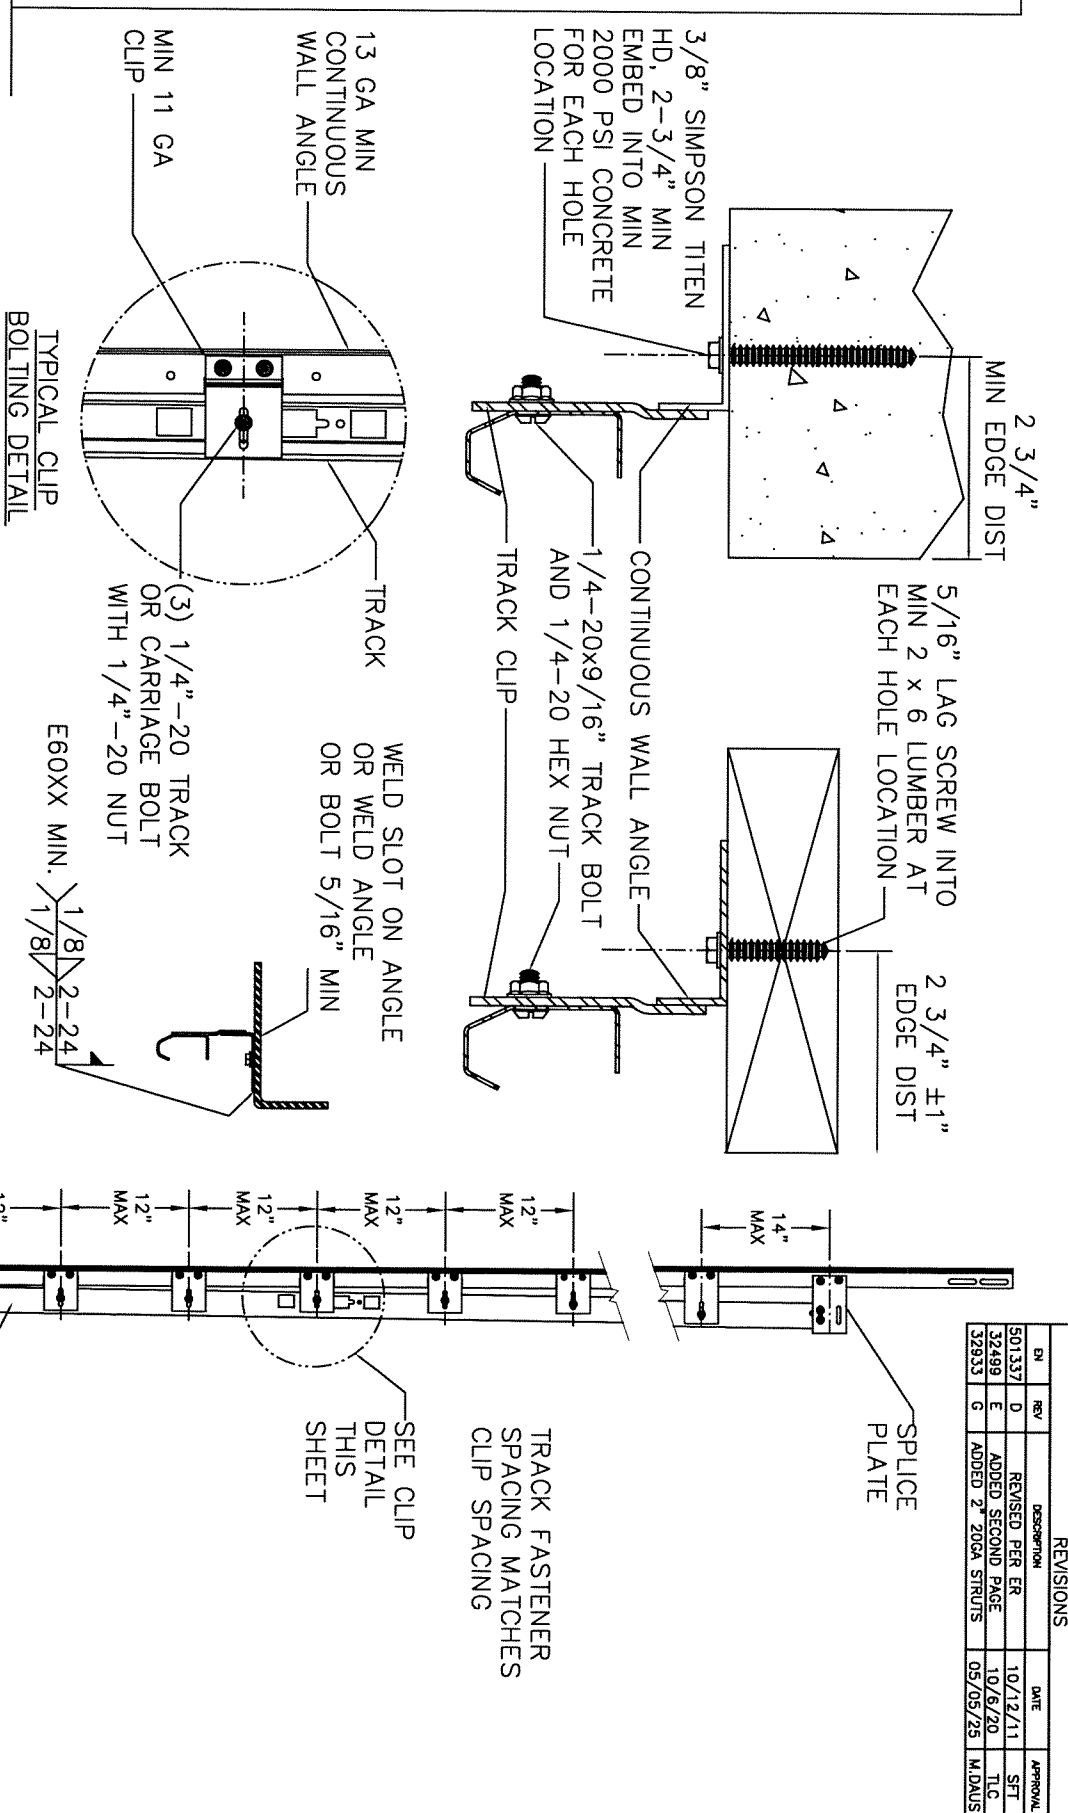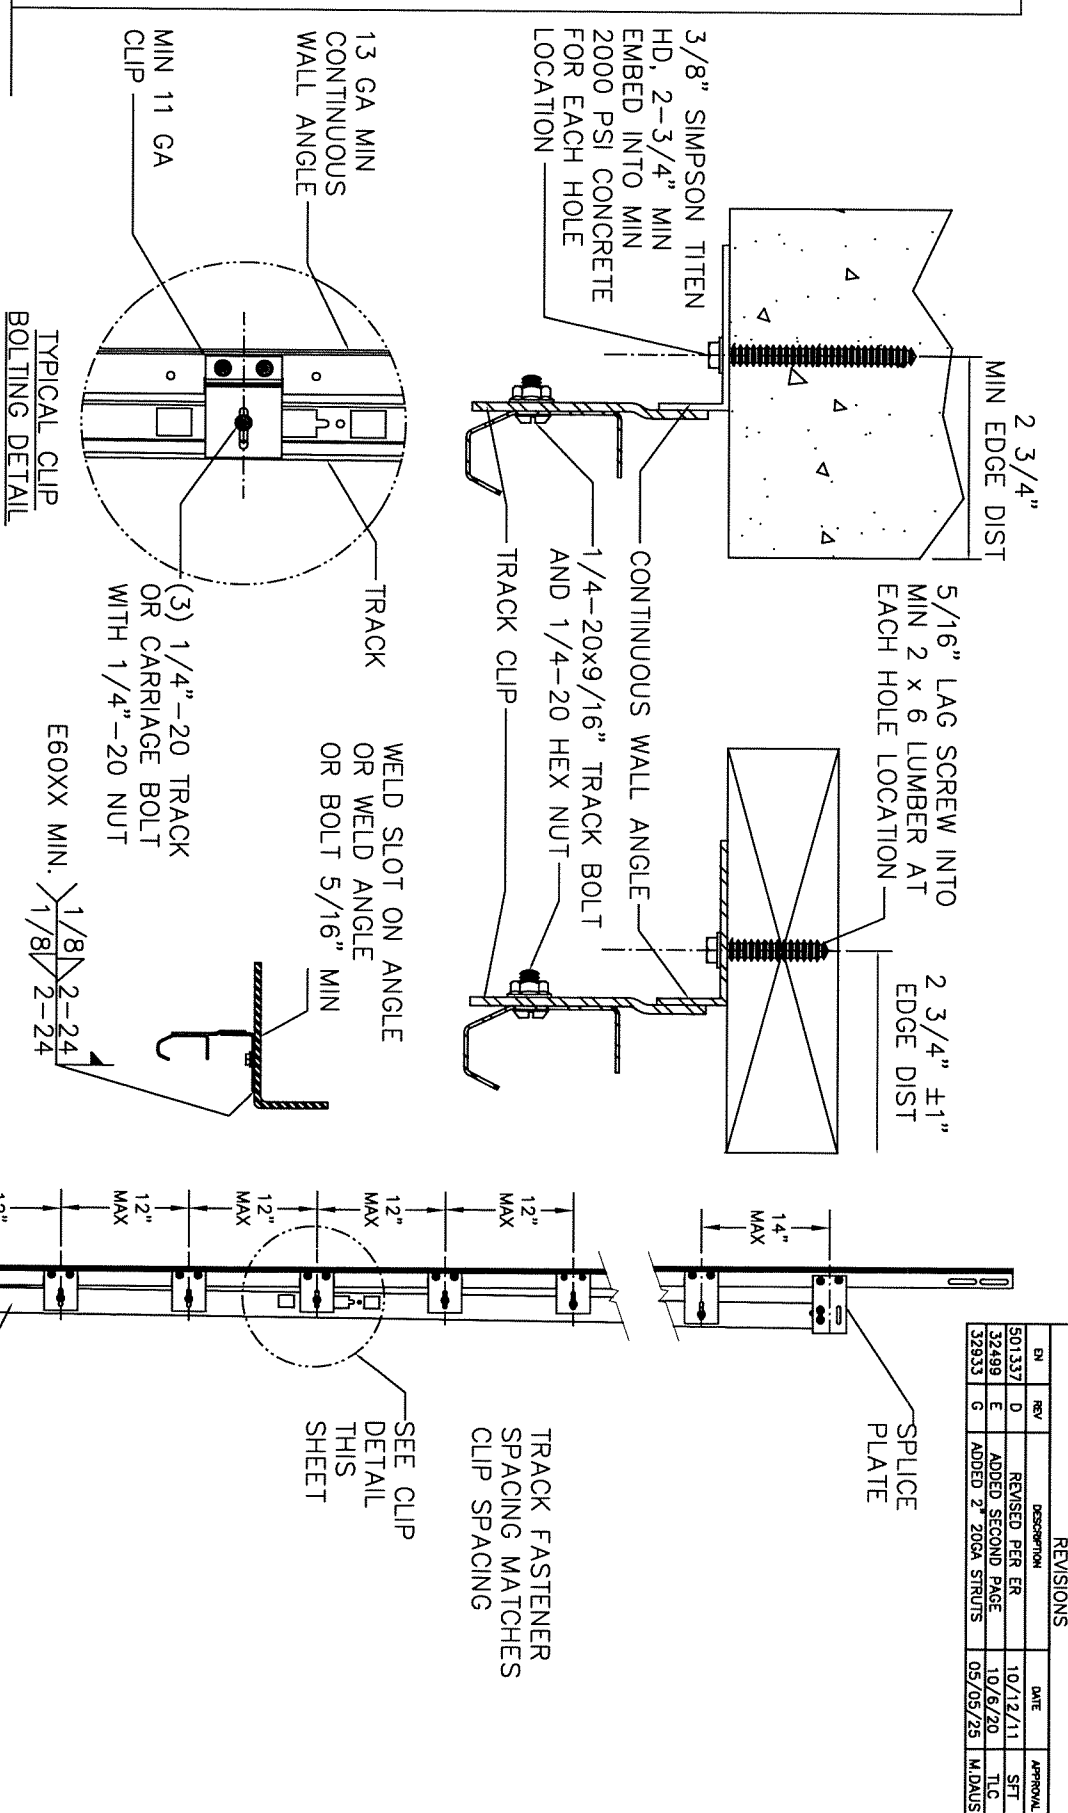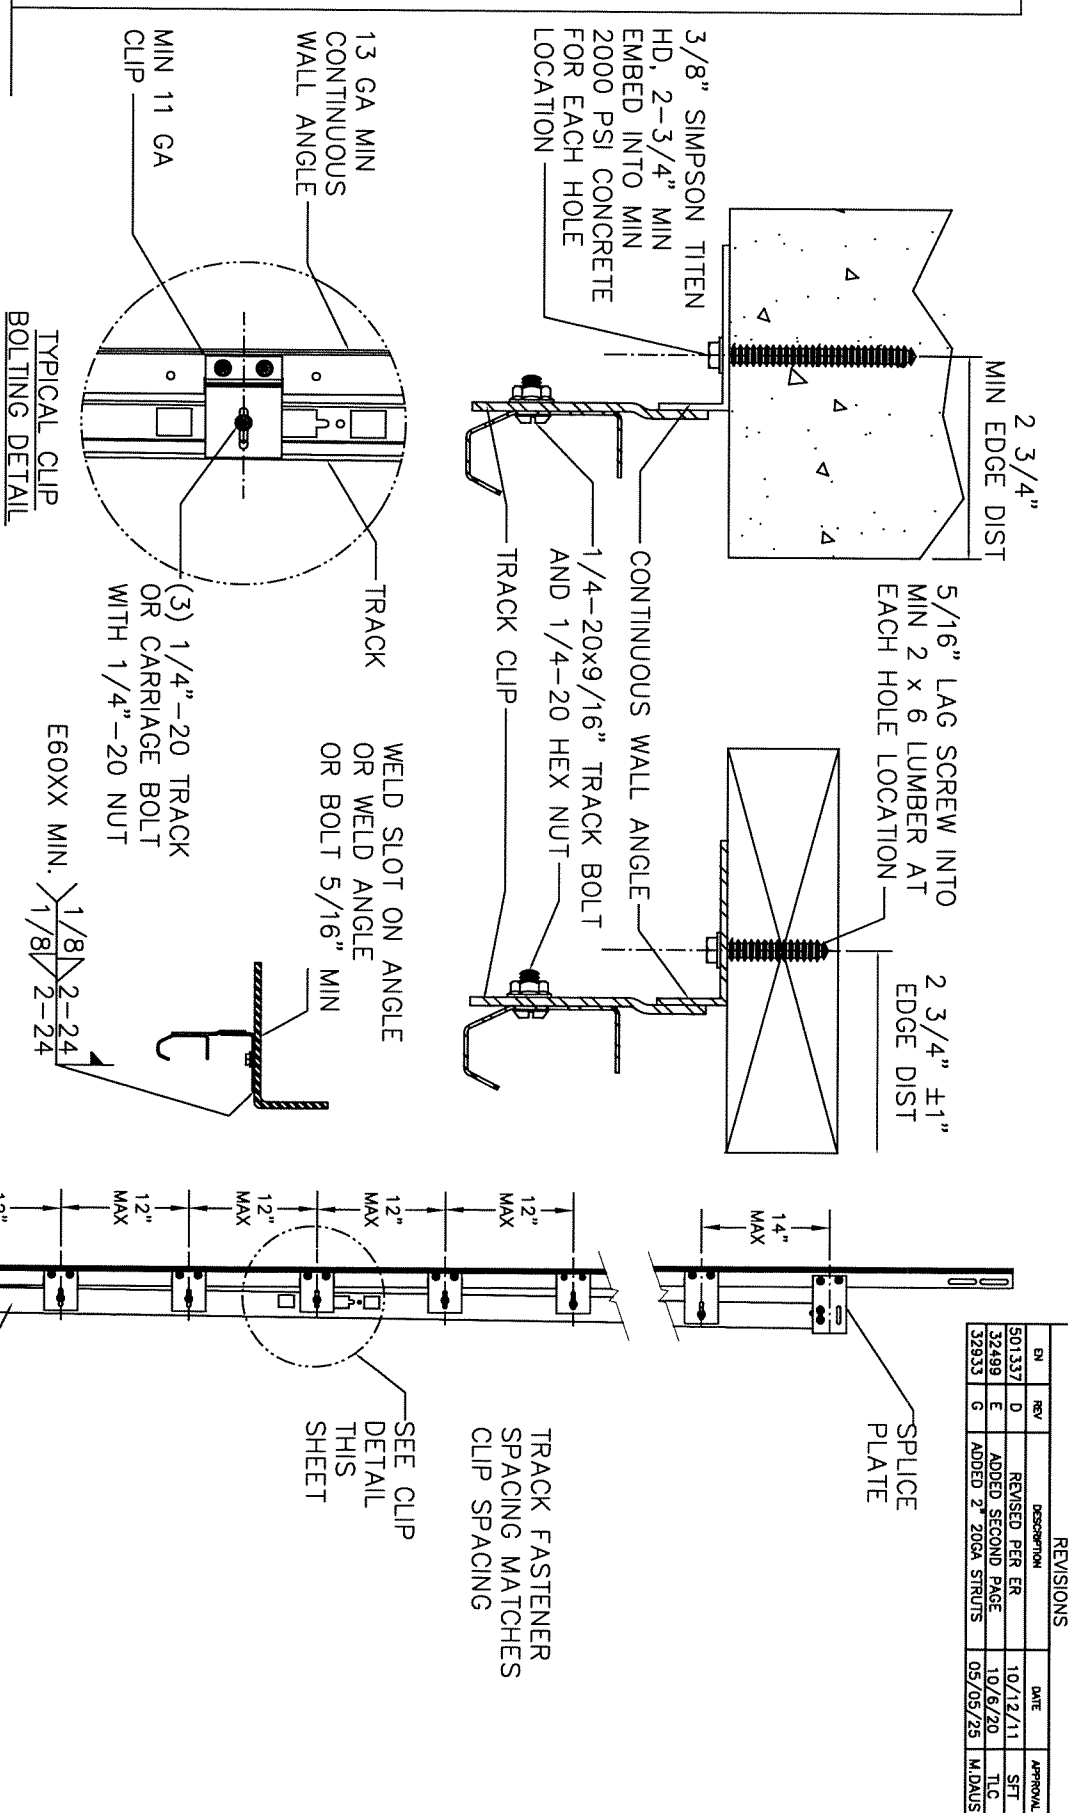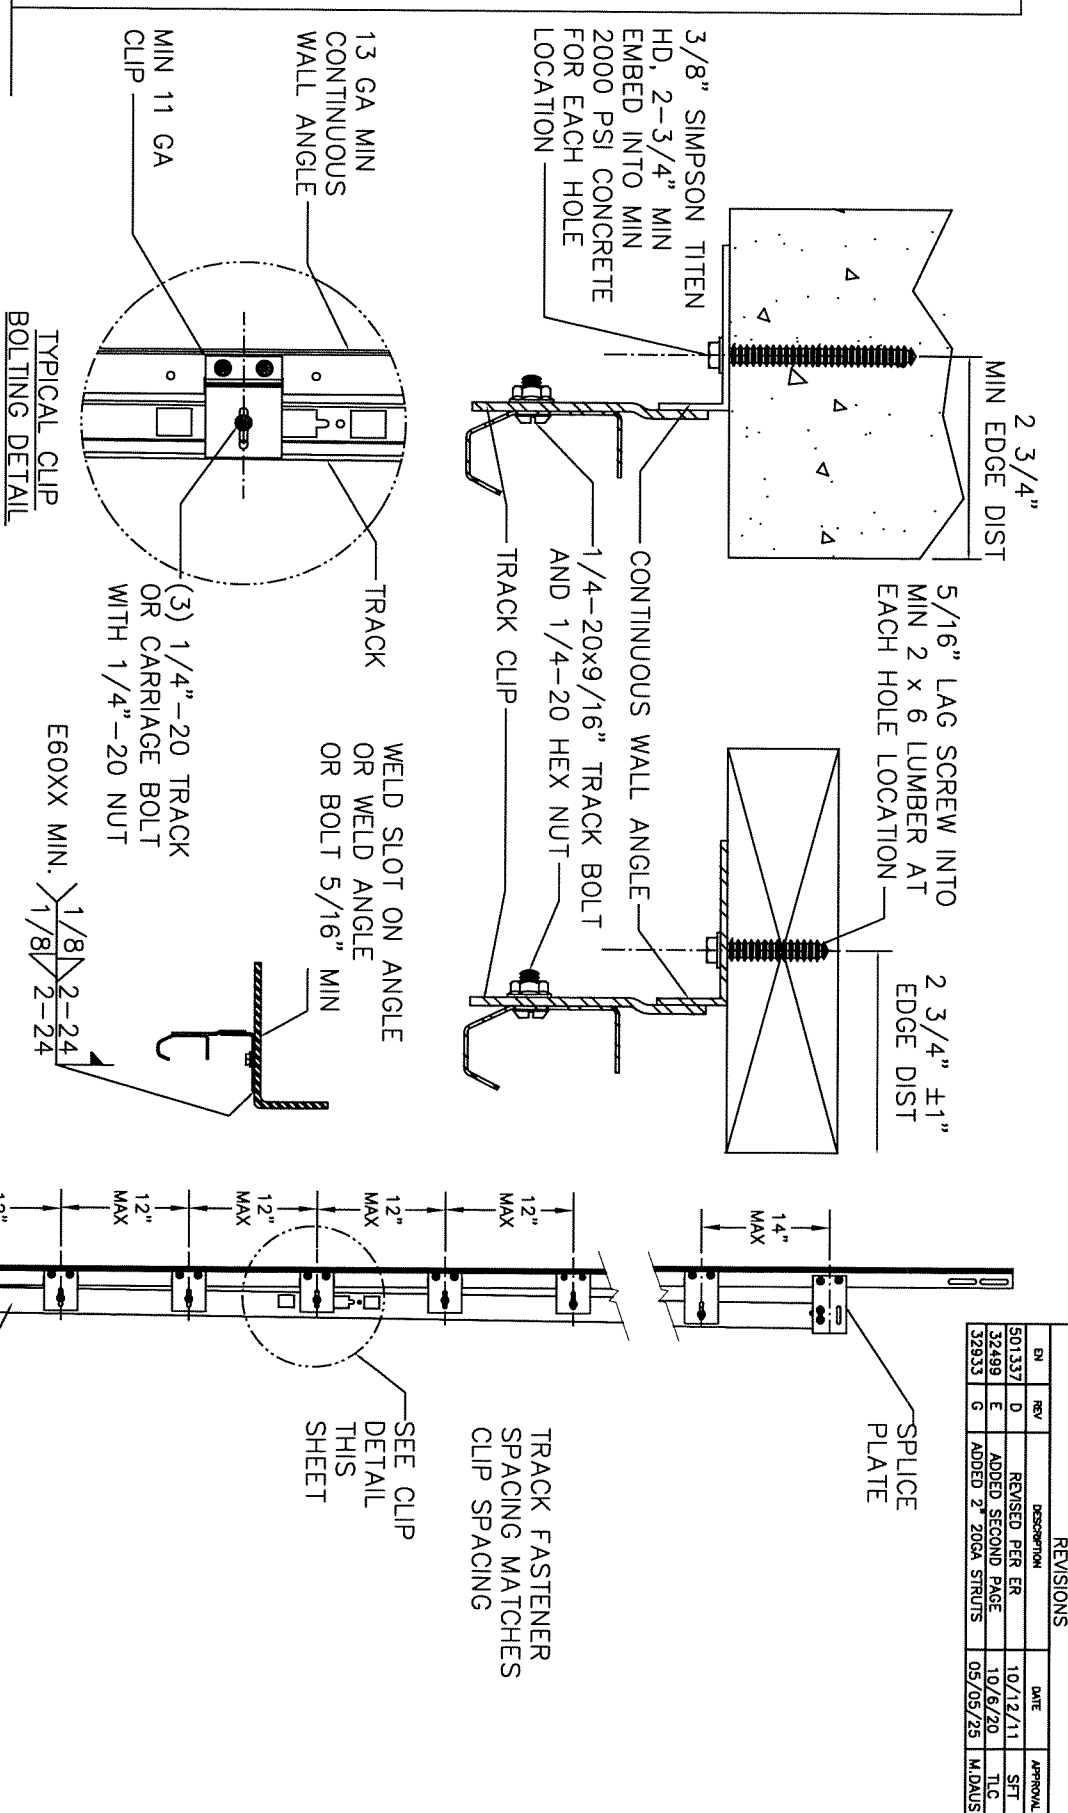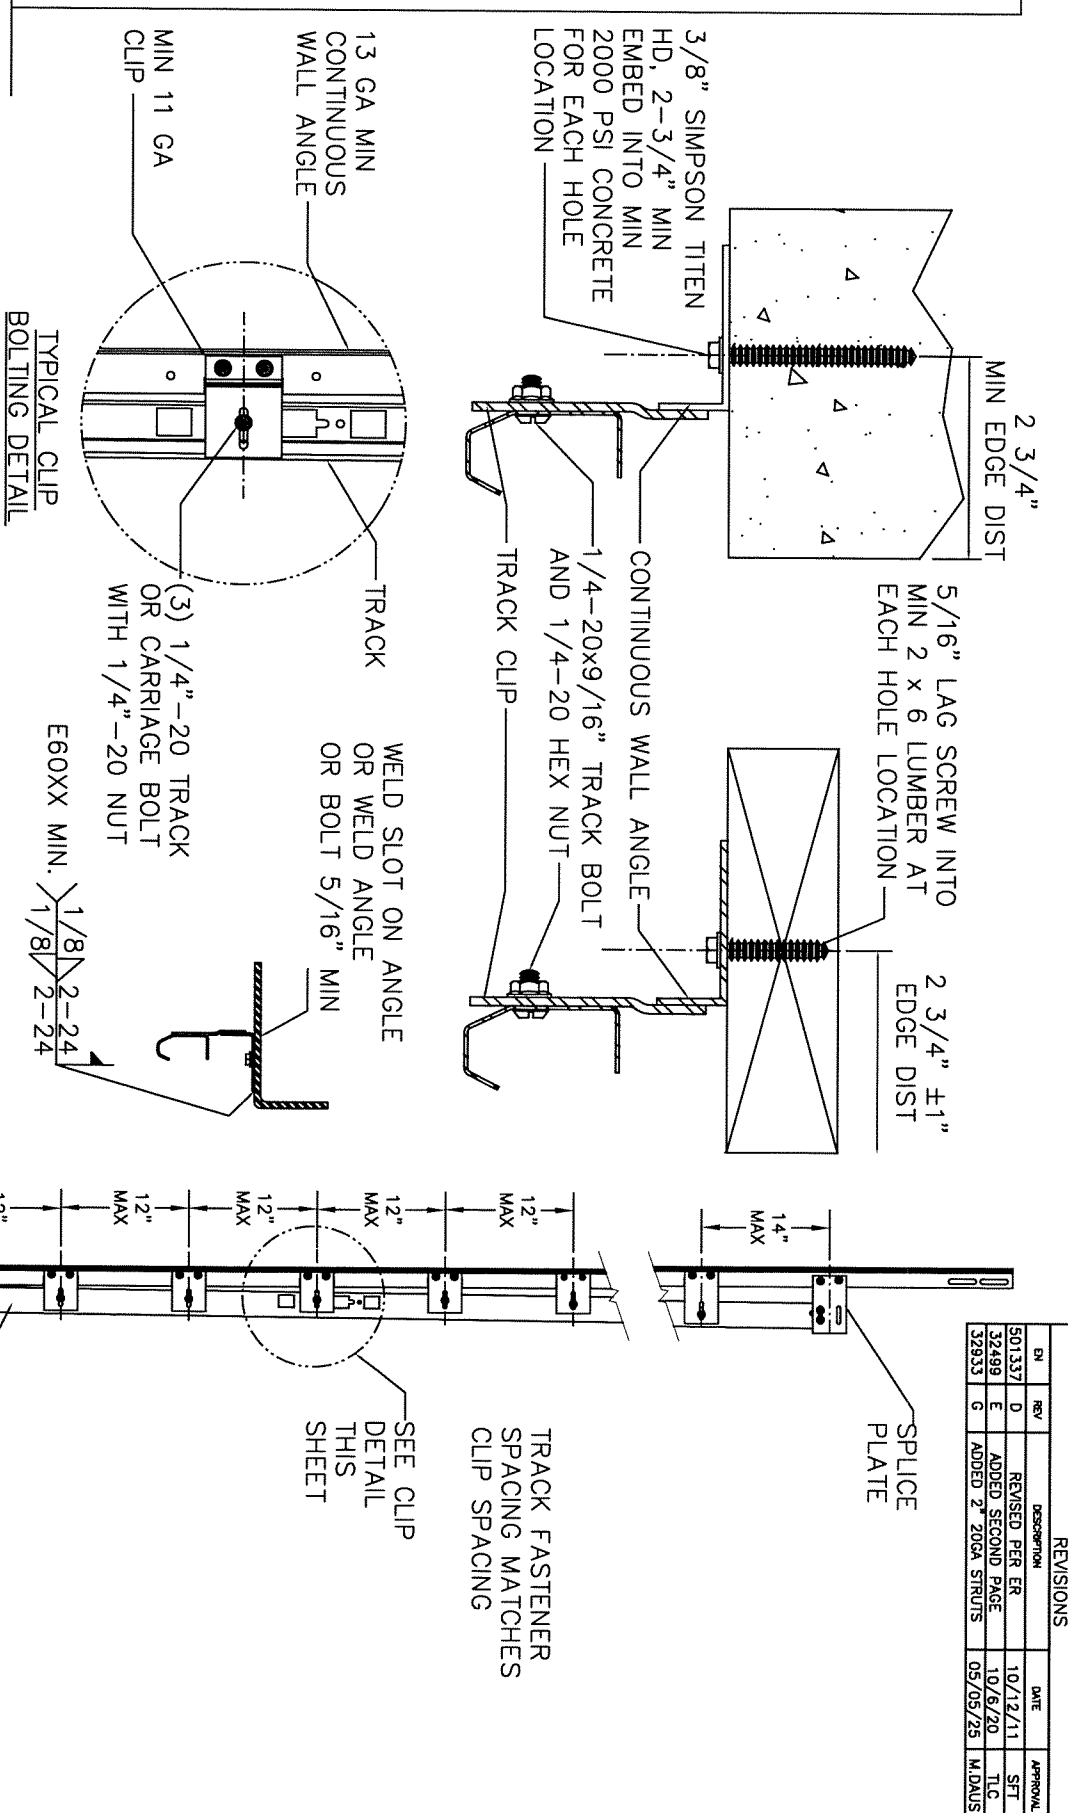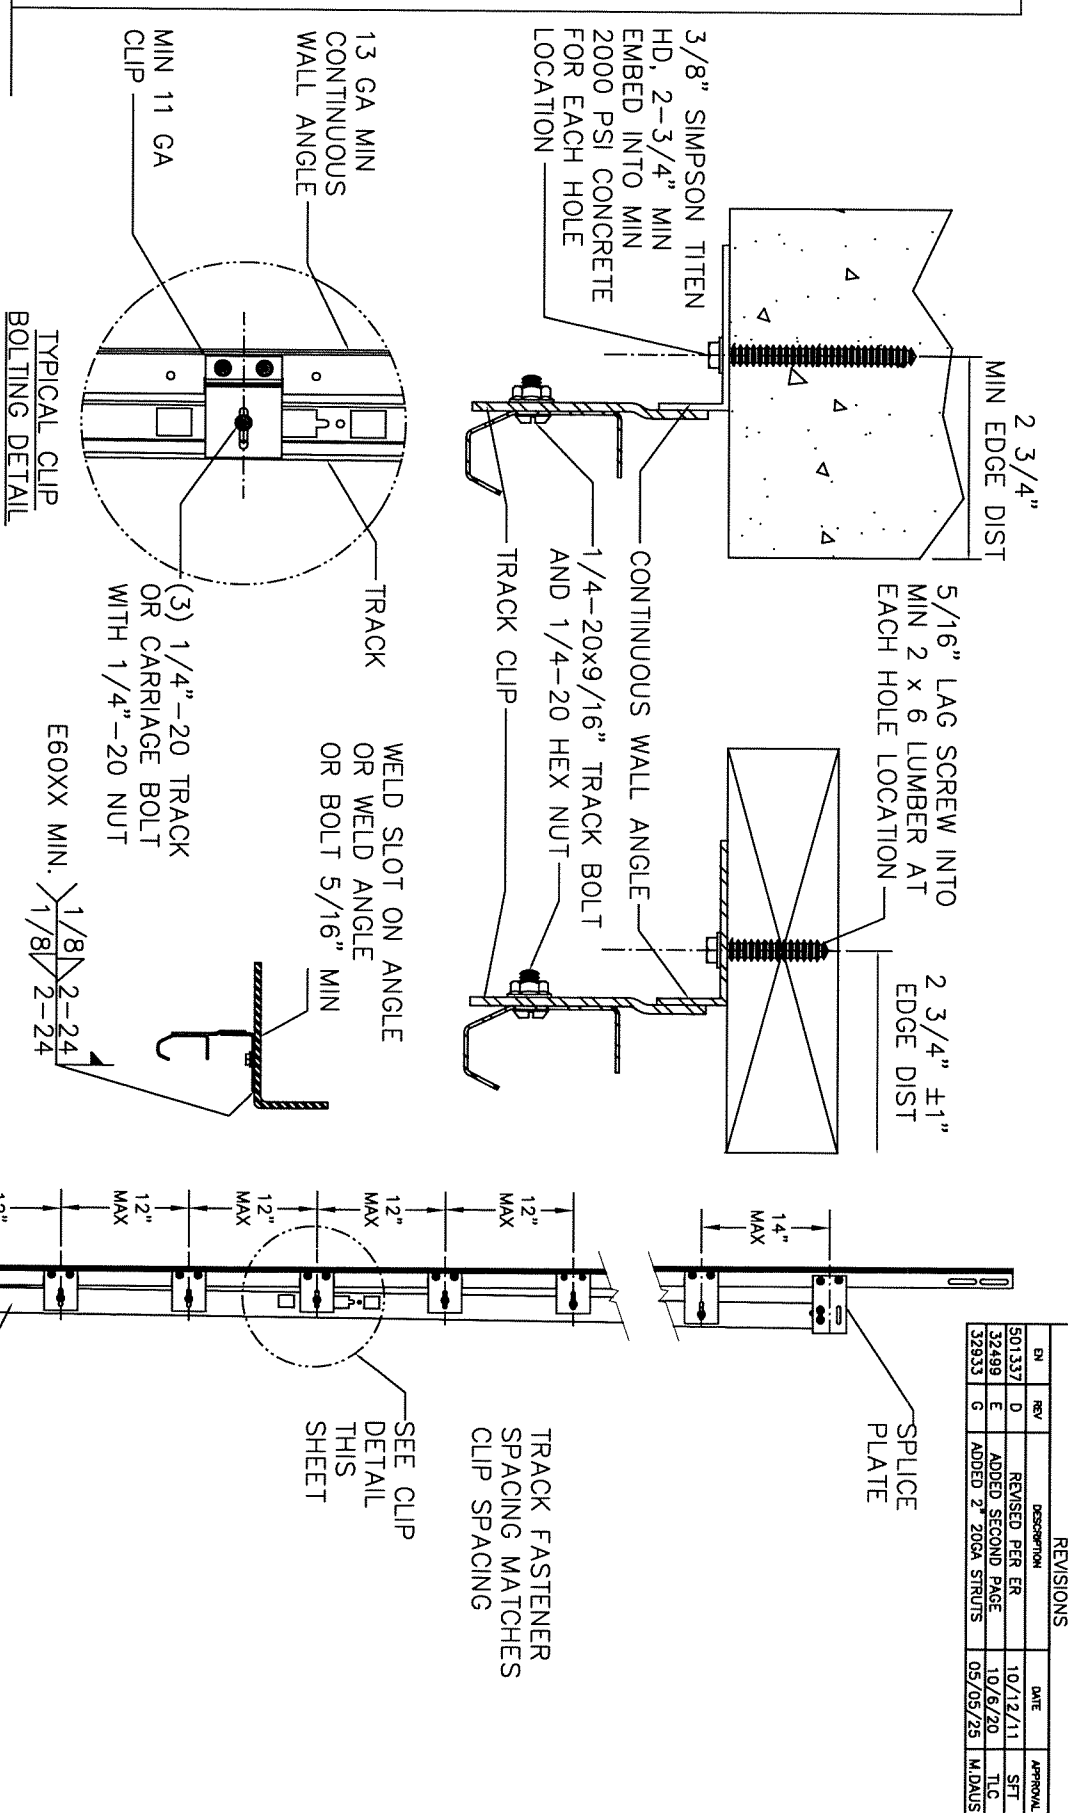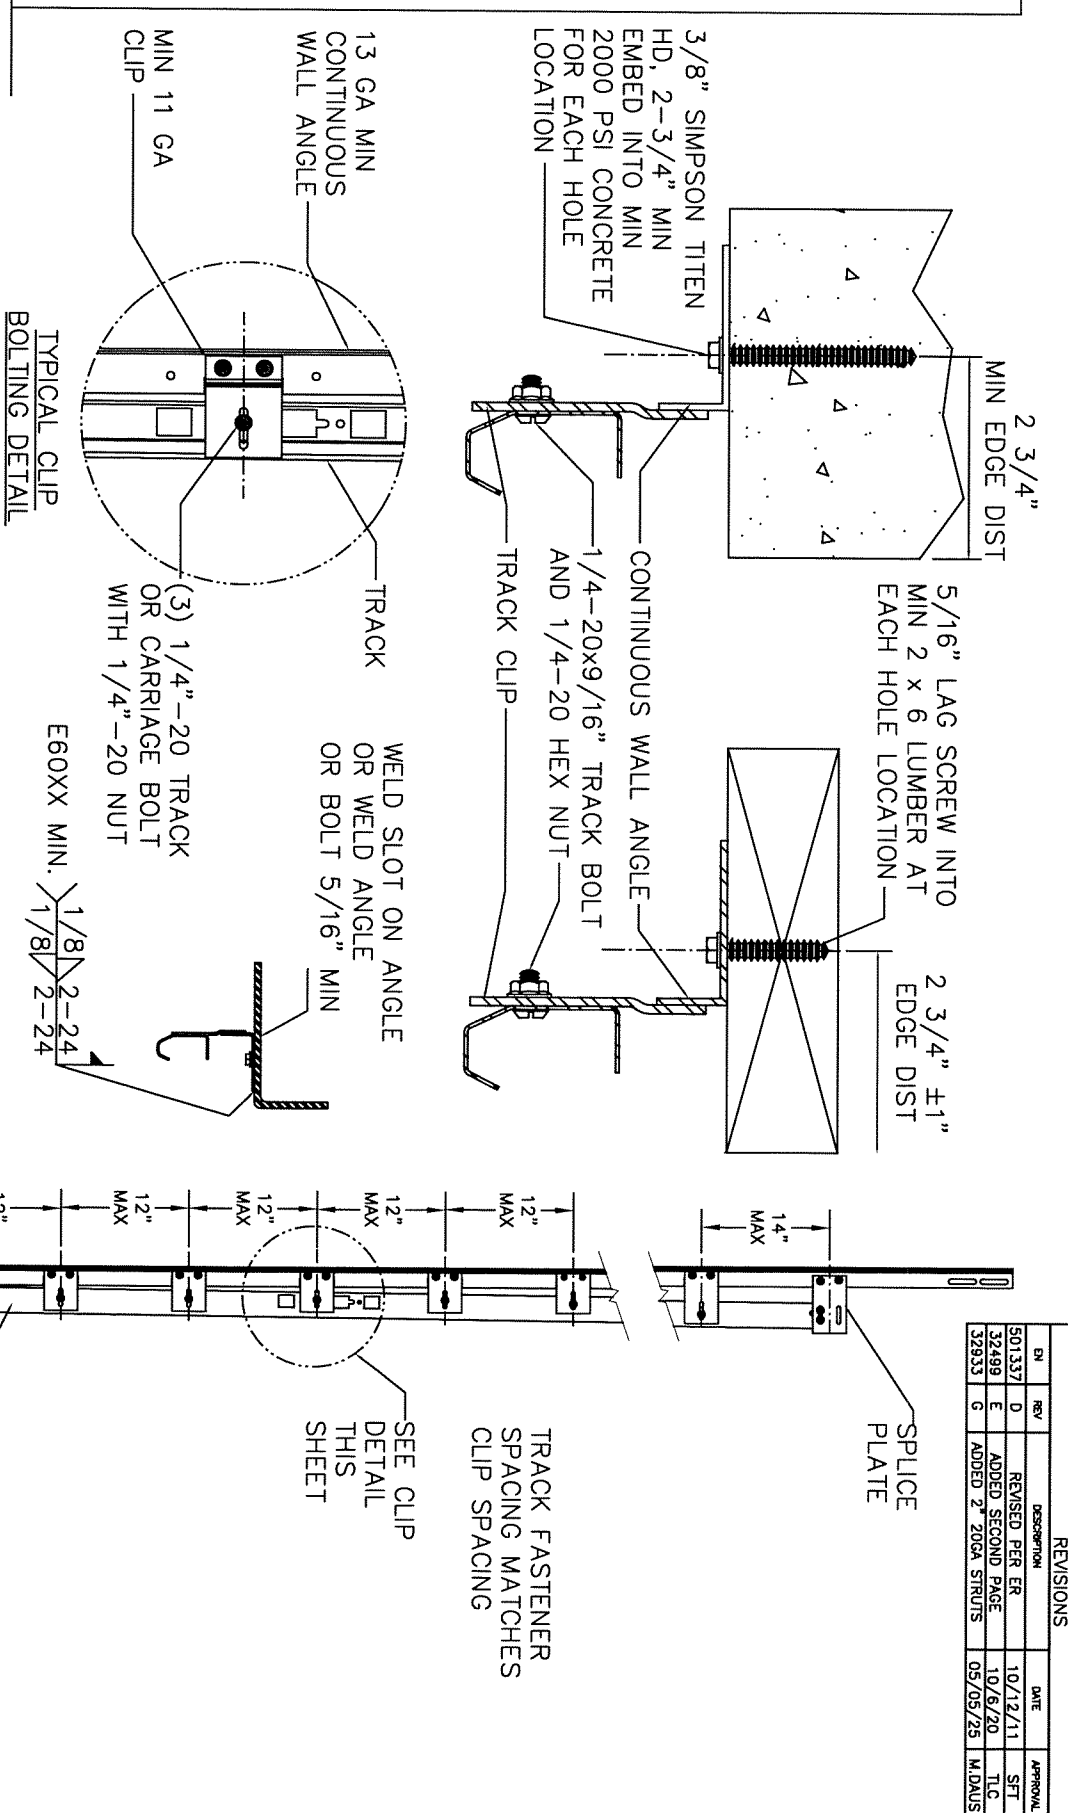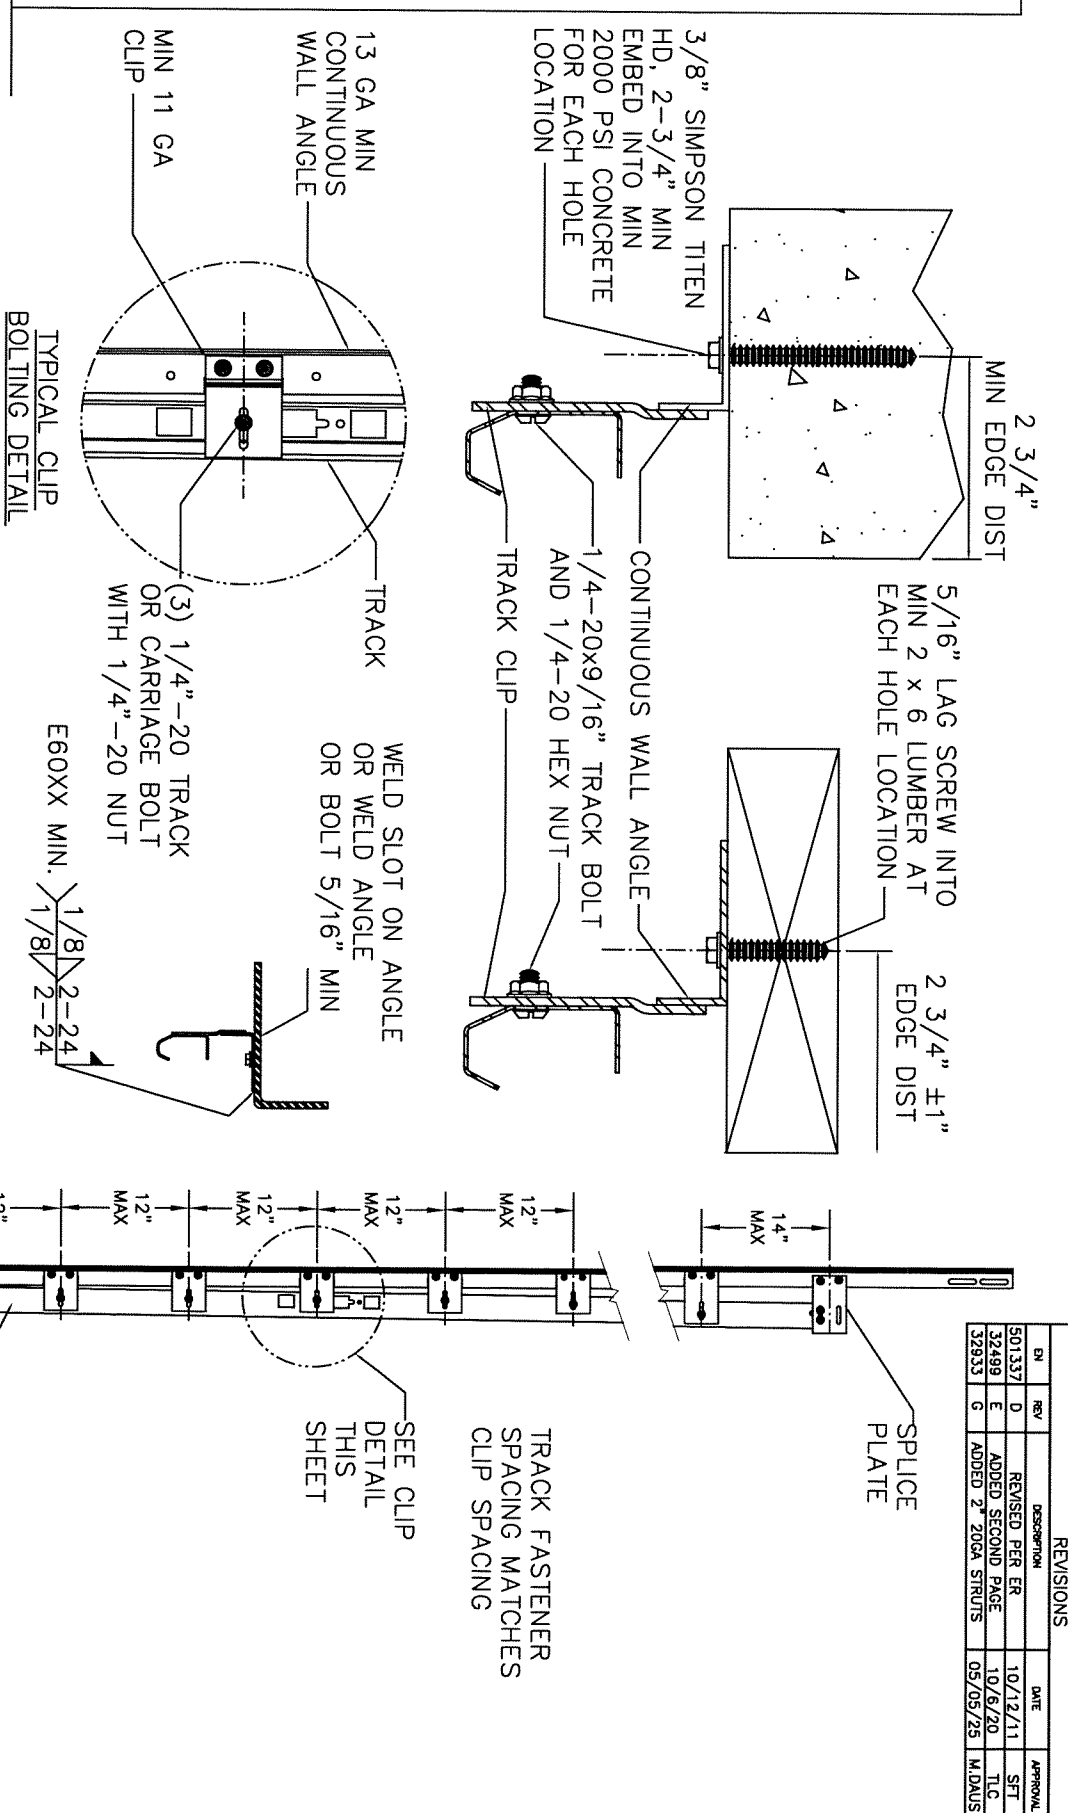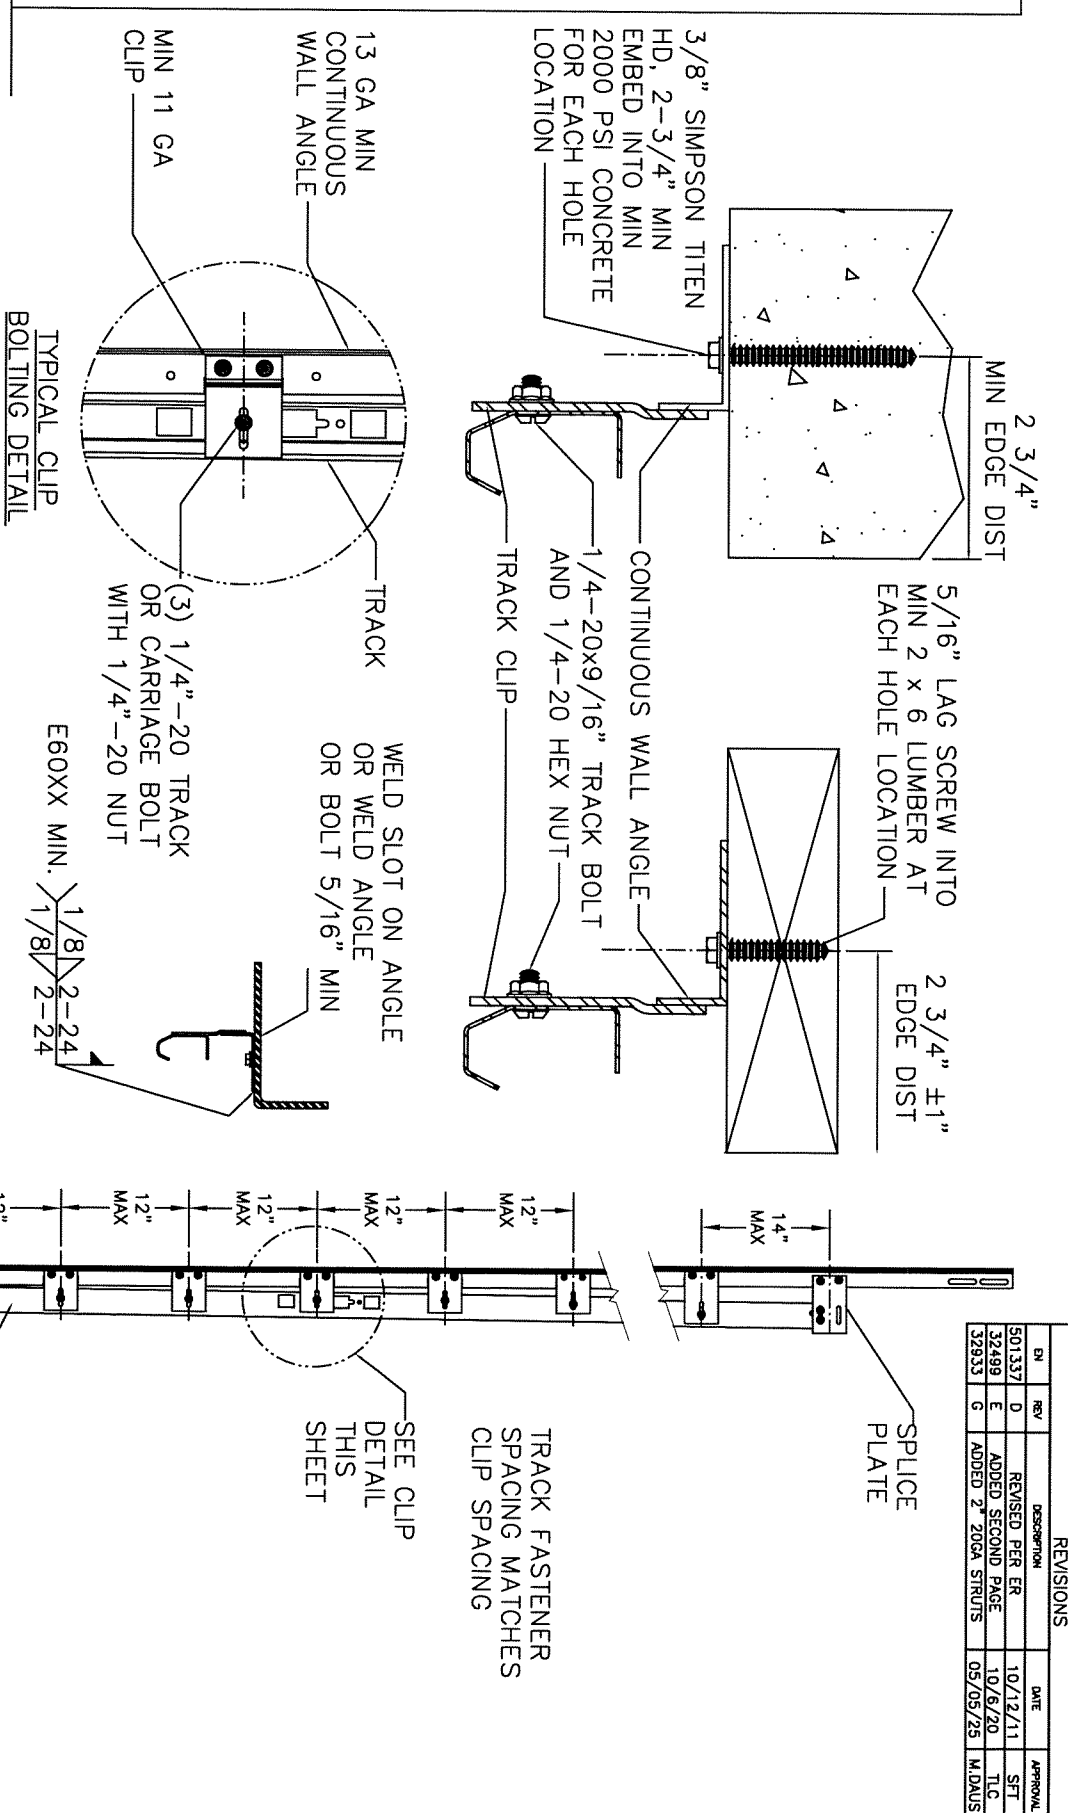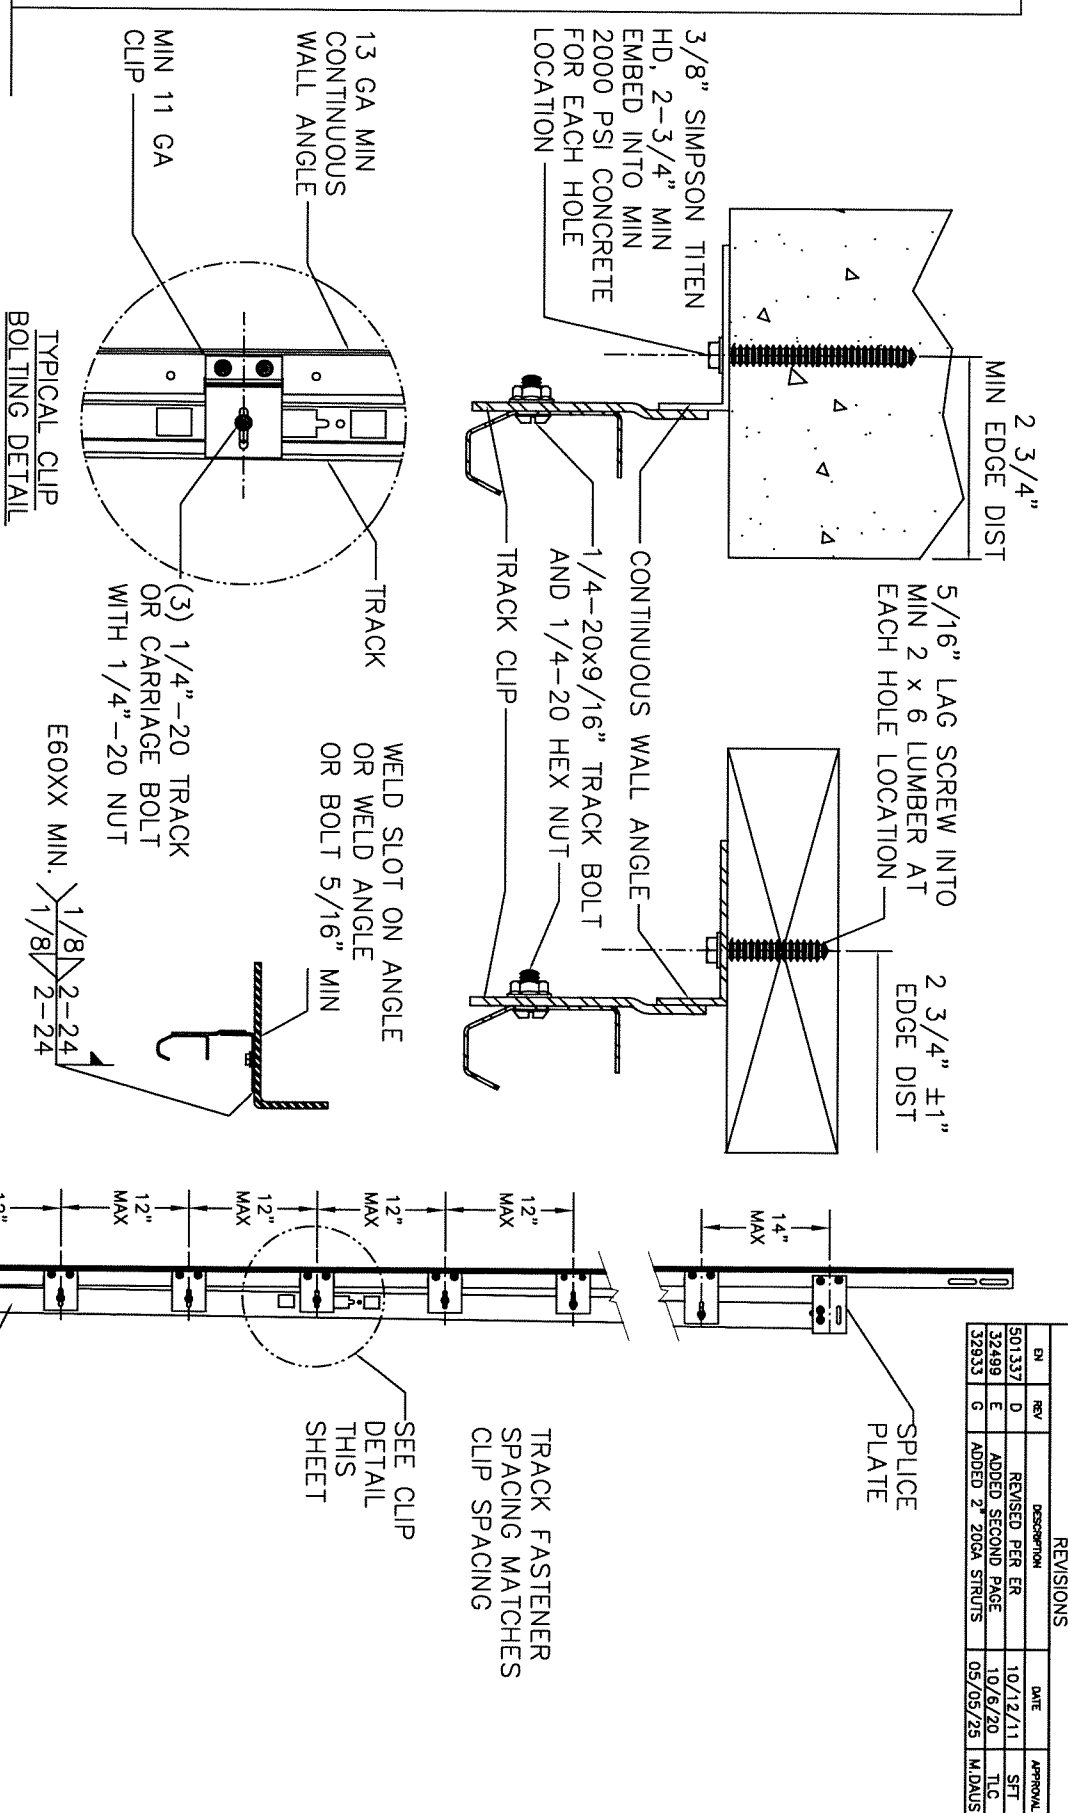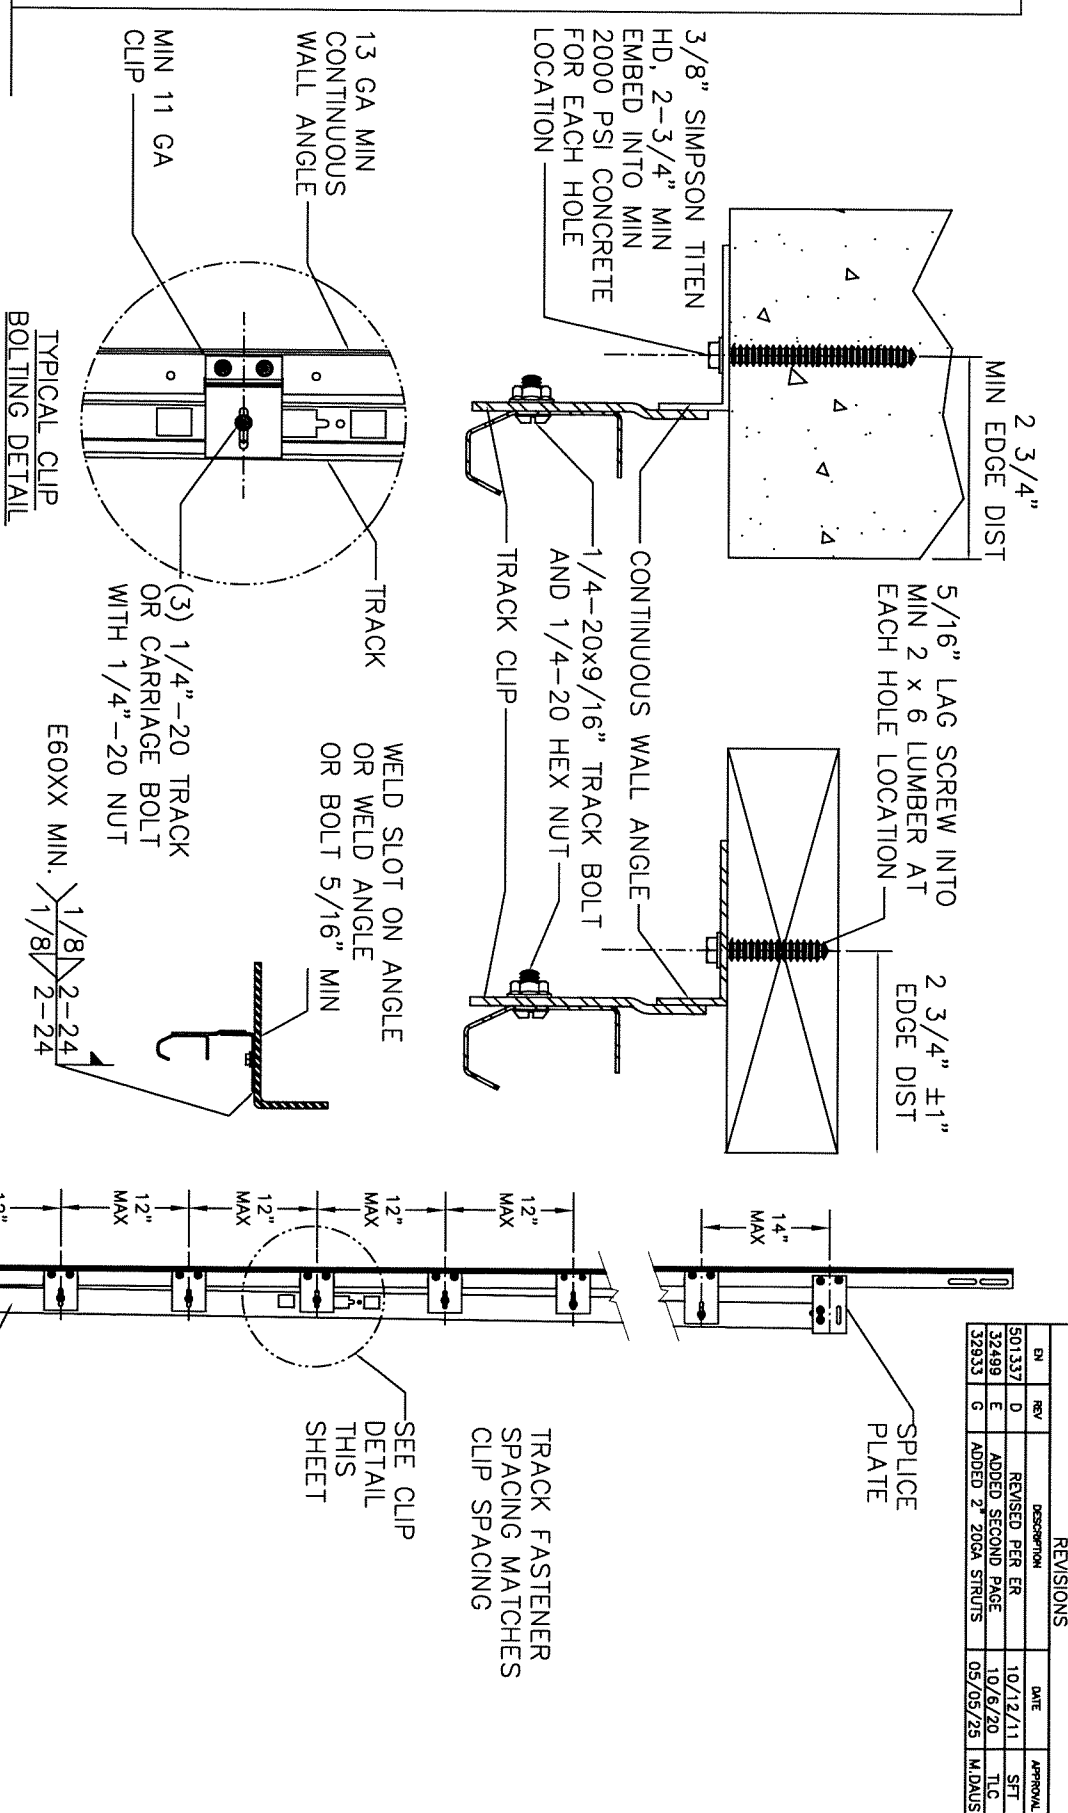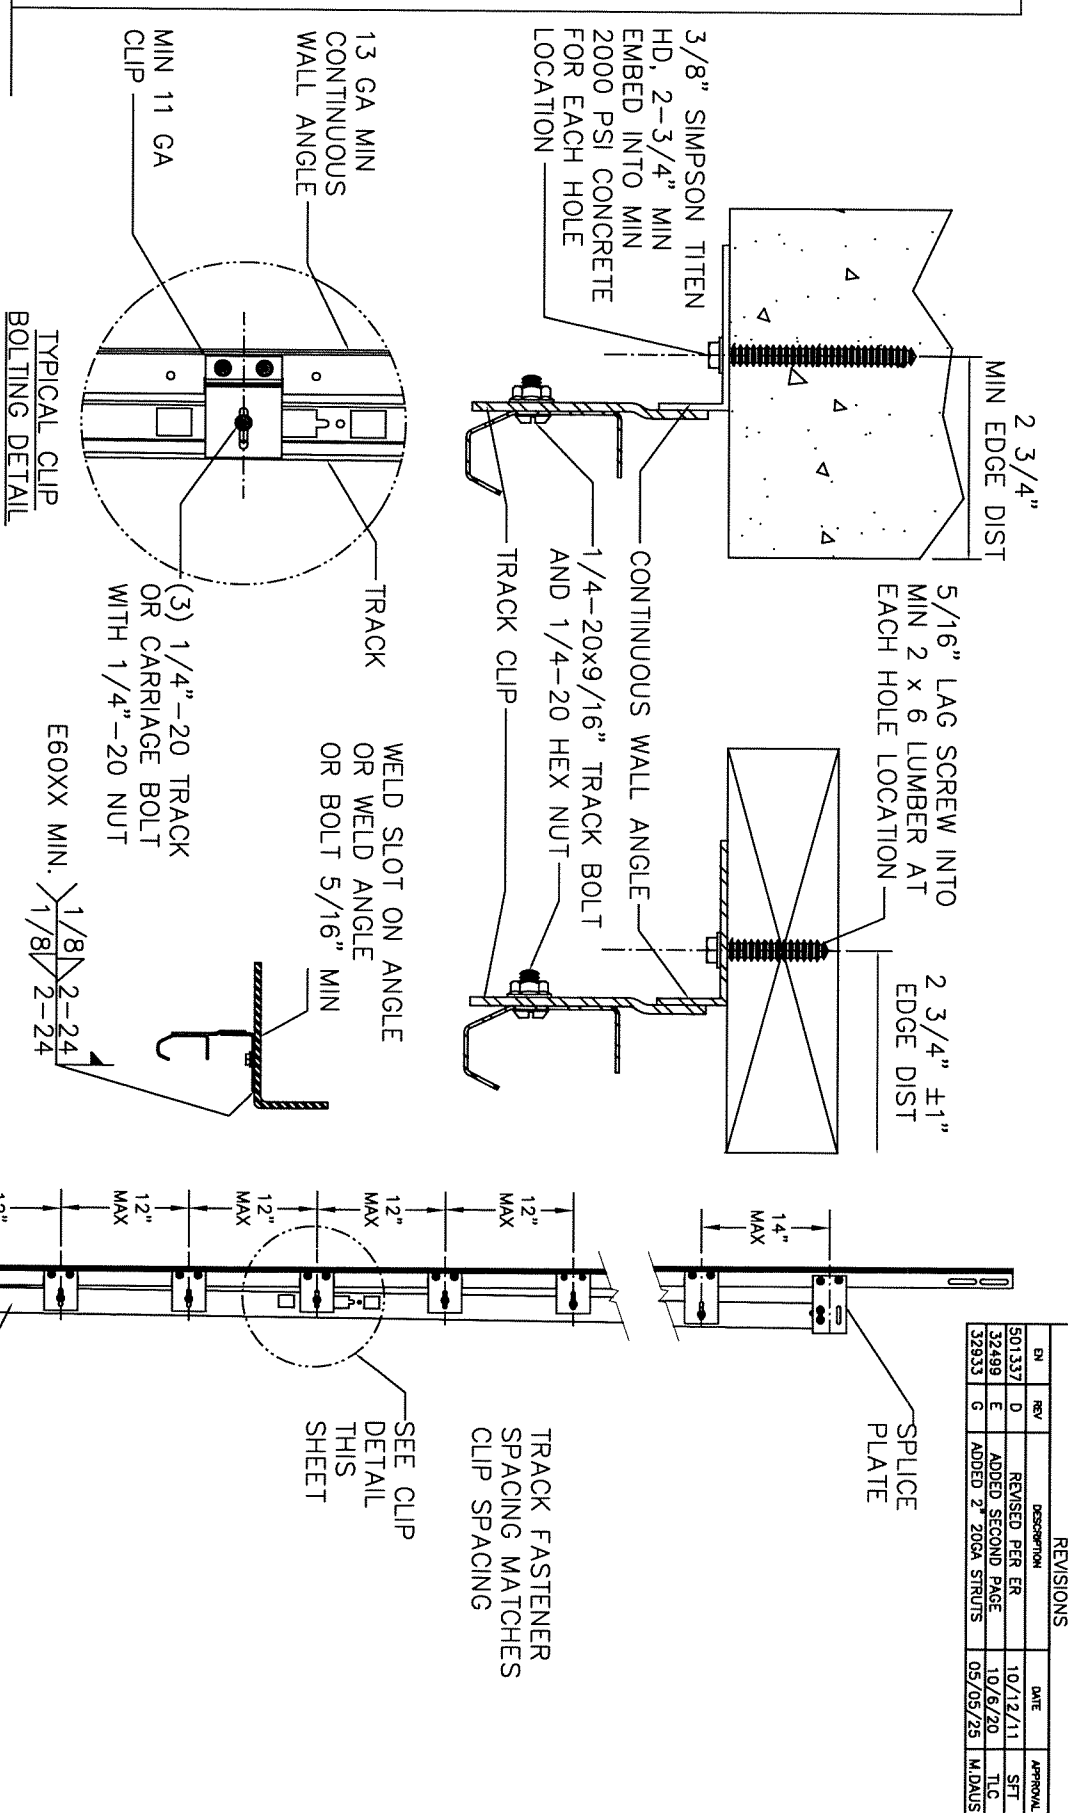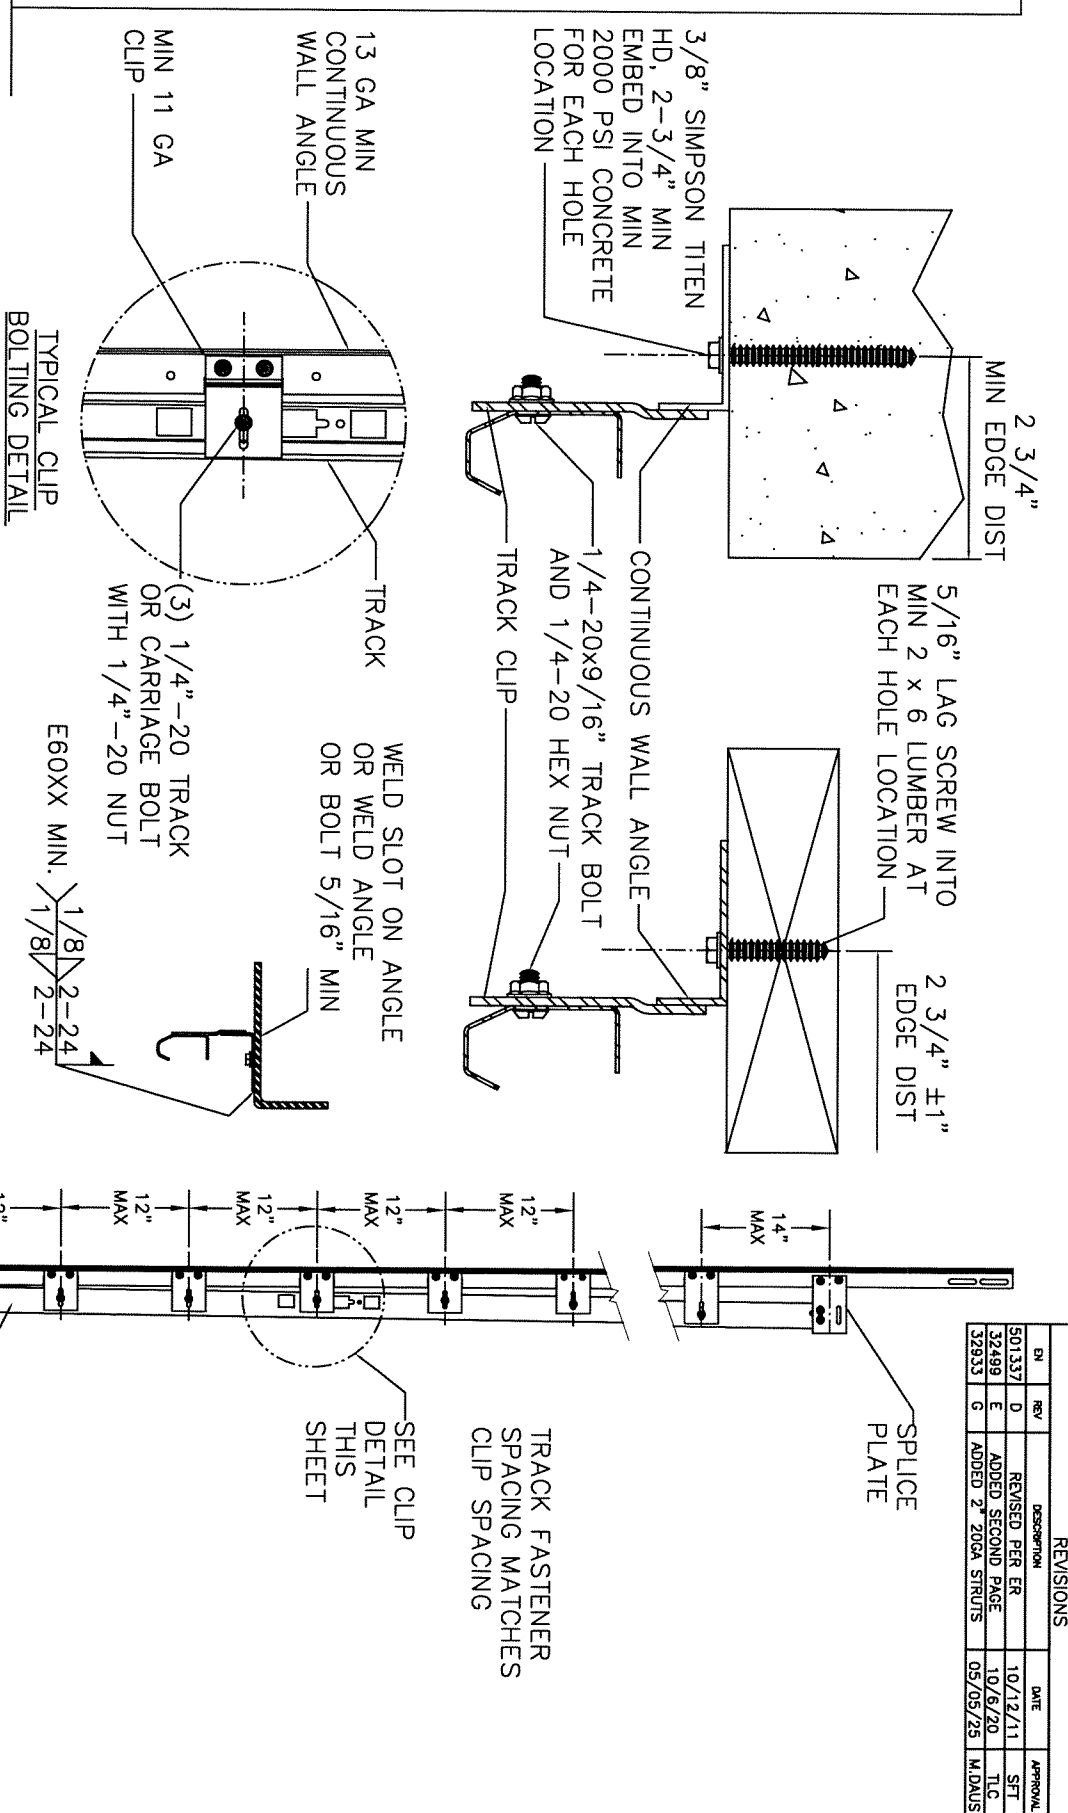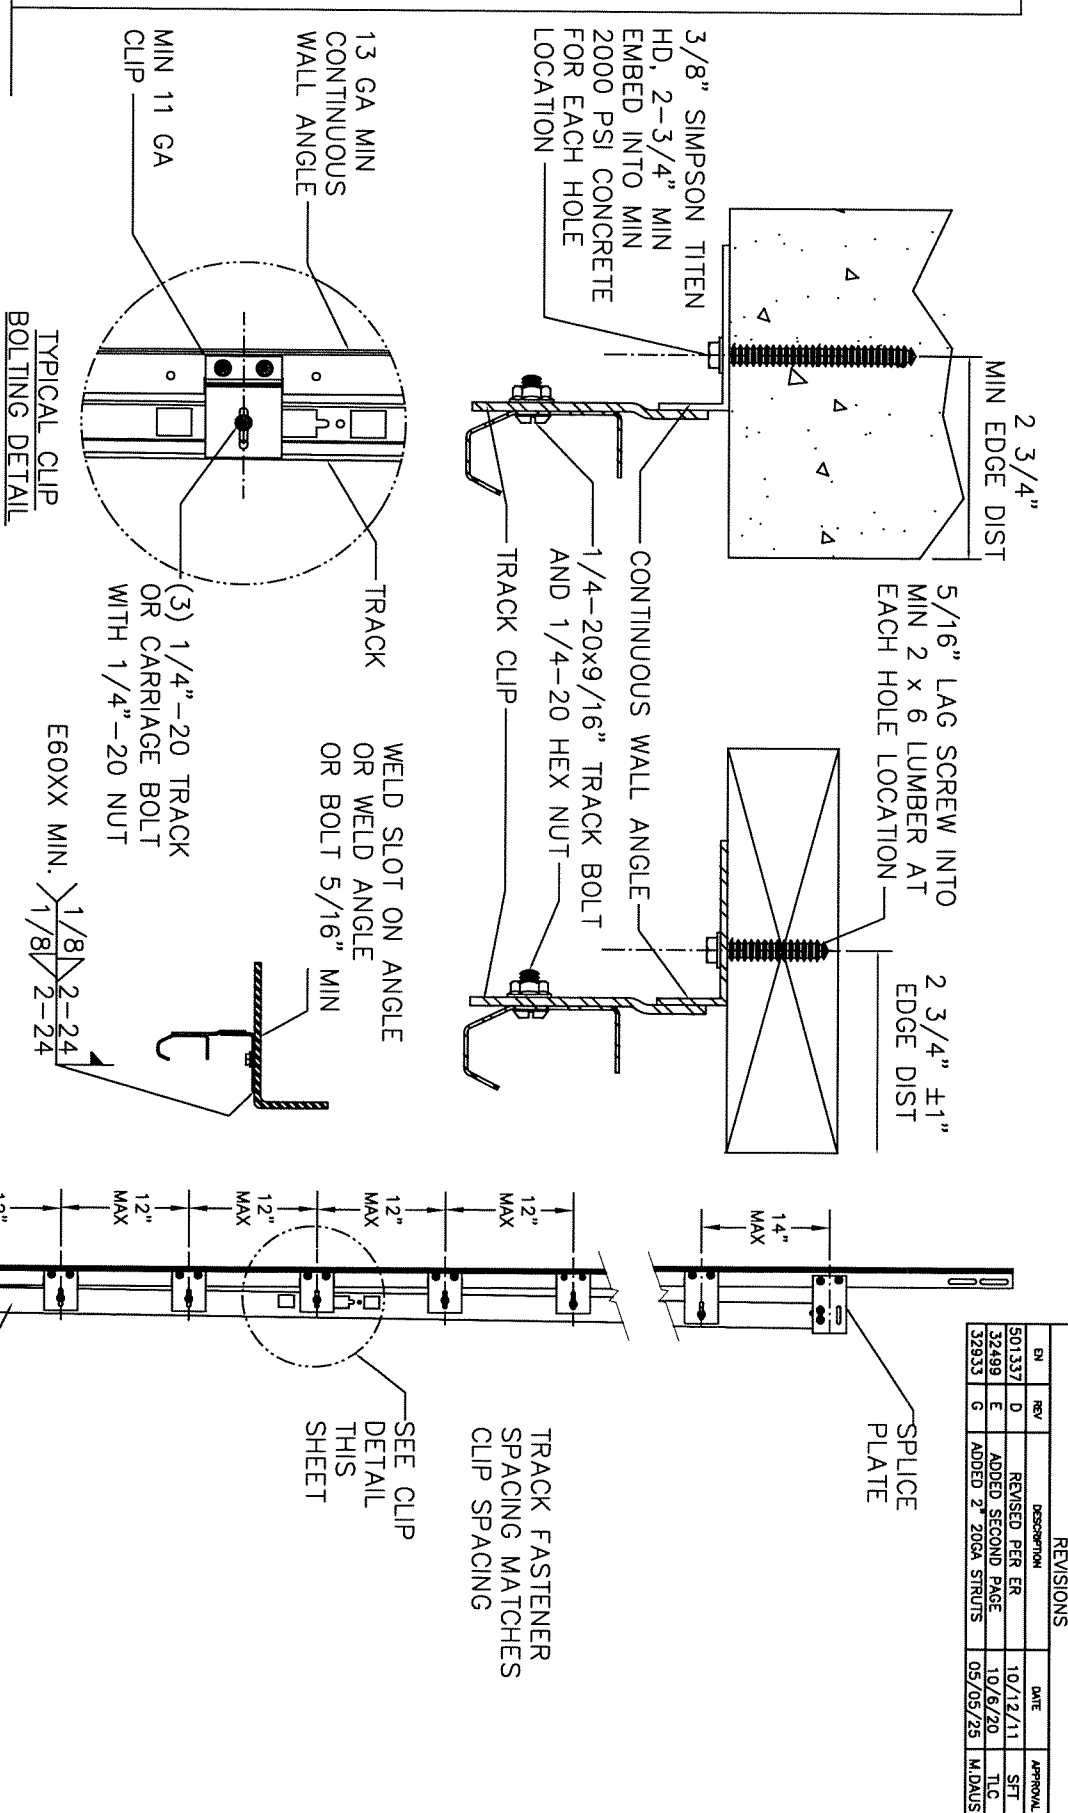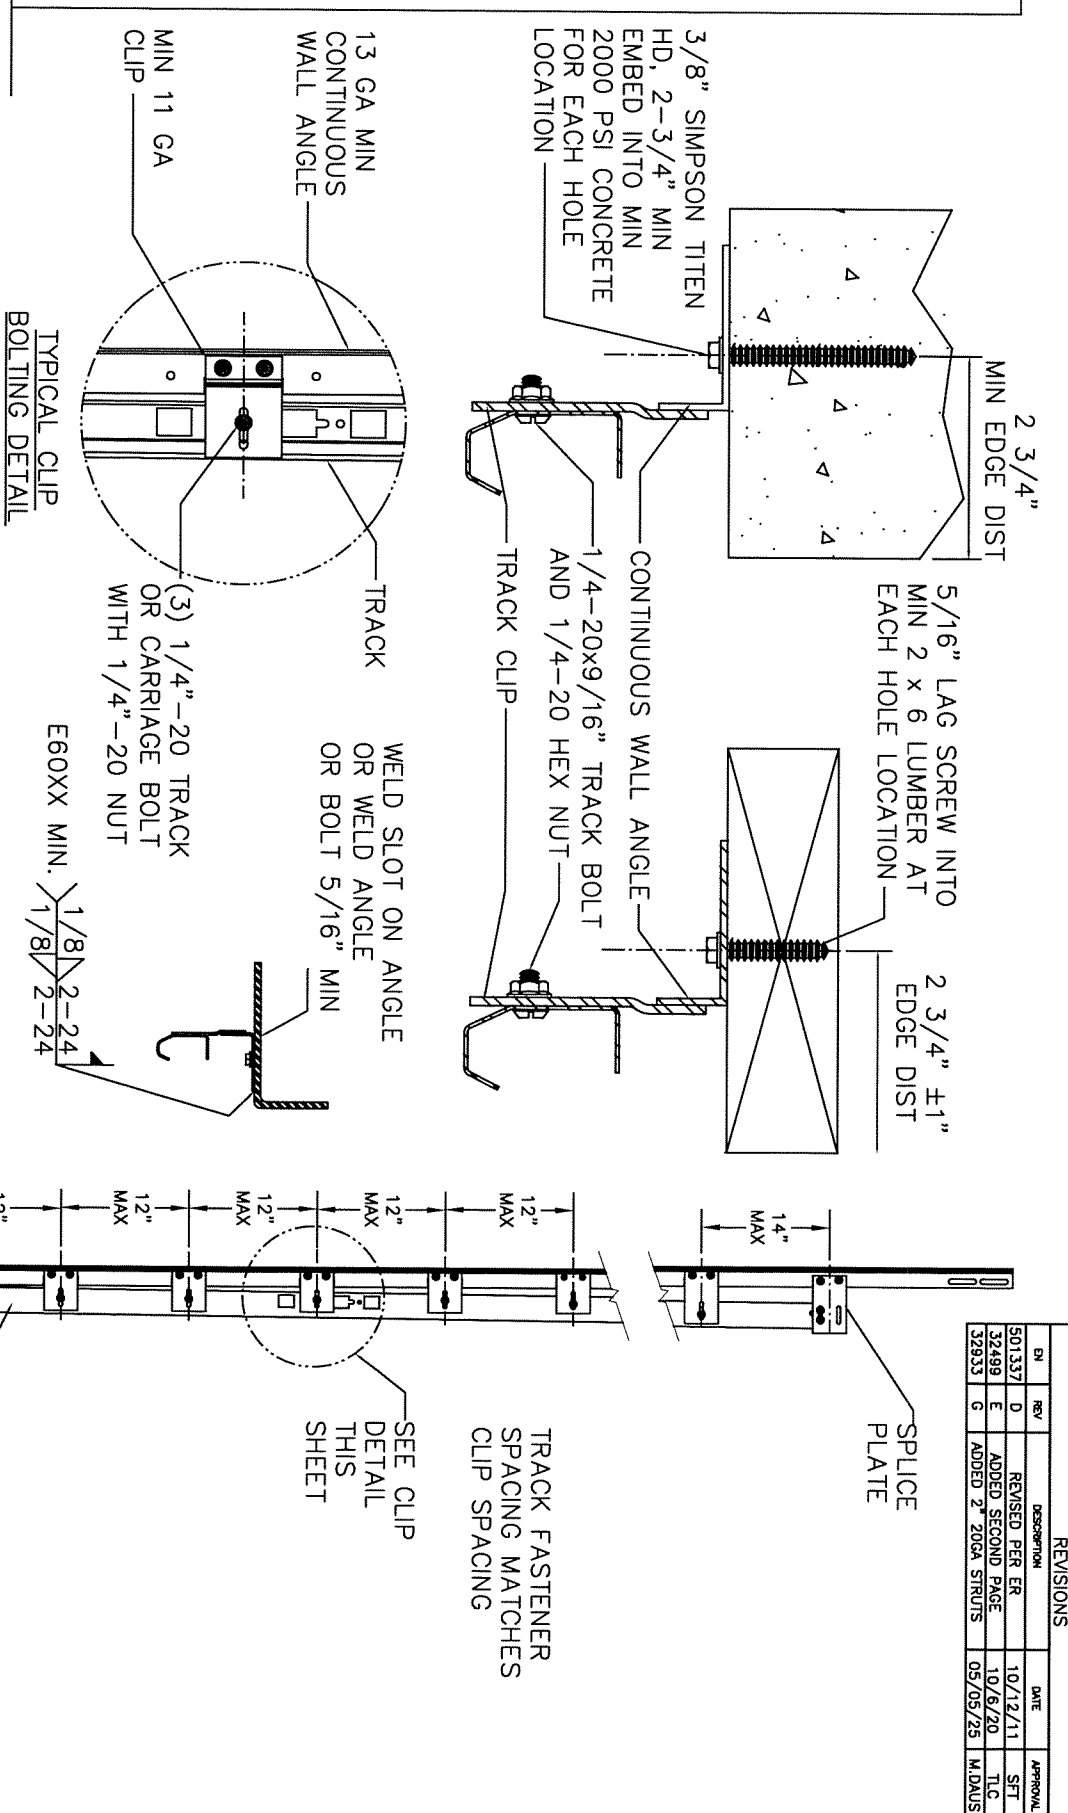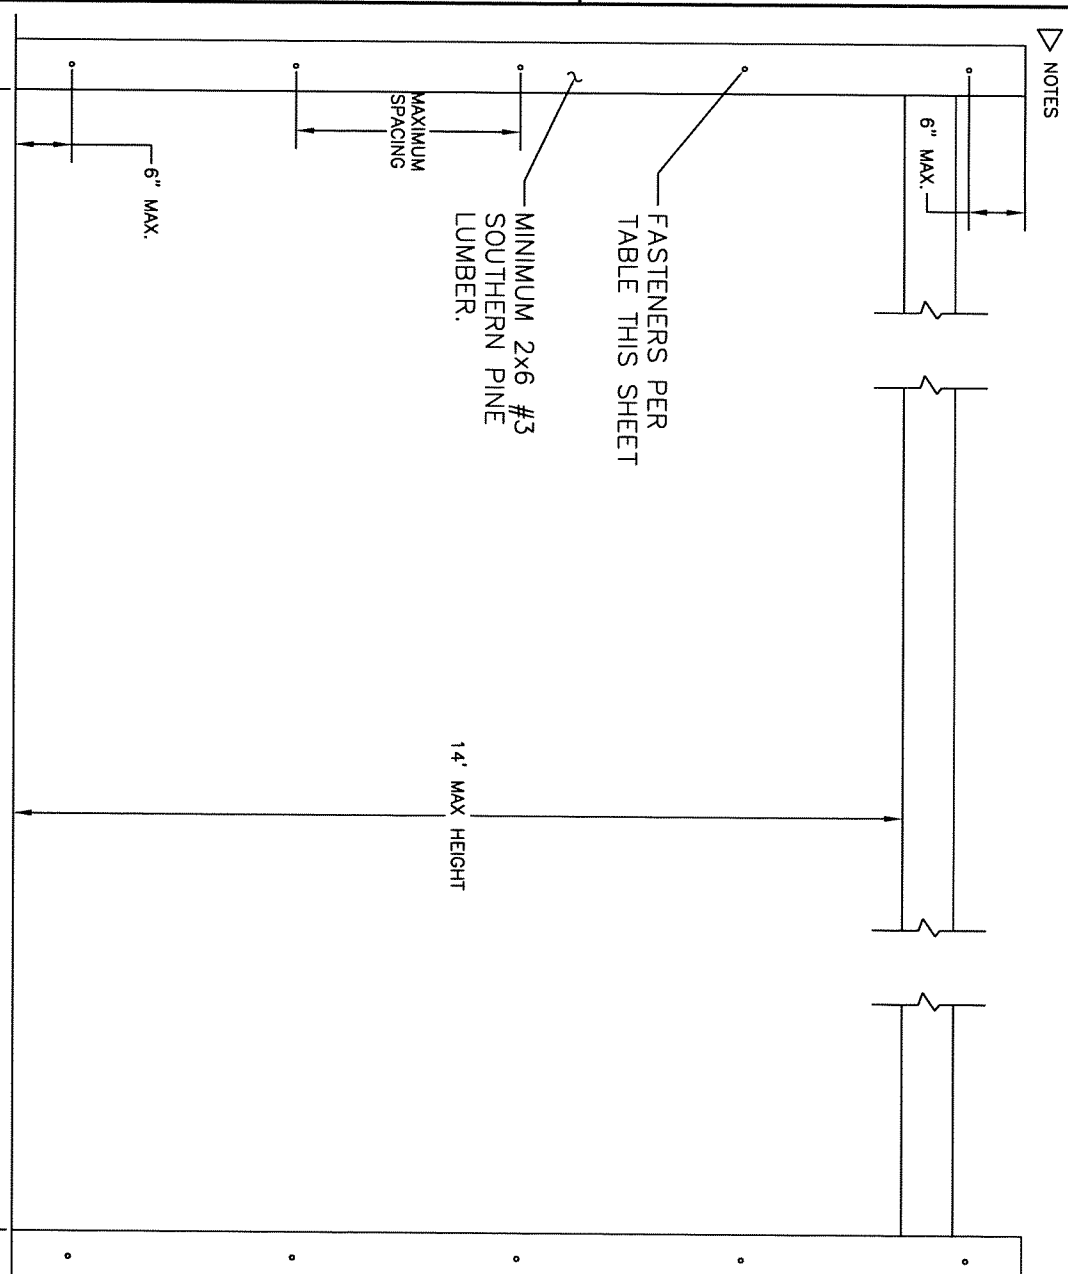

- 
 1. BASED ON 3/8" SIMPSON TITEN HEAVY DUTY SCREW ANCHOR WITH A 1" O.D. WASHER INTO CONCRETE MINIMUM EMBEDMENT DEPTH OF 2-3/4" AND A MINIMUM EDGE DISTANCE OF 2-3/4".
 2. BASED ON 3/8" SIMPSON TITEN HEAVY DUTY SCREW ANCHOR WITH A 1" O.D. WASHER INTO GROUT FILL A MINIMUM EMBEDMENT DEPTH OF 2-3/4", A MINIMUM EDGE DISTANCE OF 4", AND A MINIMUM END DISTANCE CONCRETE MASONRY UNITS SHALL CONFORM TO ASTM C90 AND GROUT SHALL CONFORM TO ASTM C476.
 3. BASED ON 3/8" DIAMETER x 3" LONG LAG SCREWS WITH 1" O.D. WASHERS WITH A 1-9/32" THREAD PEN INTO SEASONED DRY WOOD SUPPORTING STRUCTURE.
 4. PROVIDE QUANTITY OF SCREW ANCHORS OR LAG SCREWS AS REQUIRED TO MAINTAIN MAXIMUM SPACING TABLE WITH A MINIMUM OF THREE (3) SCREW ANCHORS OR LAG SCREWS PER JAMB. SCREW ANCHORS OR LAG SCREWS AT TOP AND BOTTOM OF JAMB SHALL BE PLACED A MAXIMUM OF 6" FROM THE END OF THE JAMB.
 5. LOAD PER JAMB CALCULATED TO BE A MAXIMUM OF +/-312.6 LBS PER FOOT.
 6. CHART INCLUDES A SAFETY FACTOR OF 4.
 7. DOOR JAMB TO BE MINIMUM 2x6 NO. 3 SOUTHERN PINE LUMBER (MIN) MOUNTED DIRECTLY TO SUPPORT STRUCTURE.
 8. DESIGN OF THE SUPPORT STRUCTURE SHALL BE THE SOLE RESPONSIBILITY OF THE BUILDING DESIGNER AND SHALL BE DESIGNED FOR THE LOADS LISTED IN NOTE 5.
 9. SCREW ANCHORS OR LAG SCREWS SHALL BE INSTALLED PER MANUFACTURER'S WRITTEN INSTRUCTIONS.

MAX SPACING OF ANCHORS/SCREWS PER JAMB (IN)		
3/8" SIMPSON TITEN HD SCREW ANCHOR TO MINIMUM 2000 PSI CONCRETE ^{NOTE 1}	3/8" SIMPSON TITEN HD SCREW ANCHOR TO MINIMUM 2000 PSI GROUT FILLED CMU ^{NOTE 2}	3/8" X 3" LONG LAG SCREW ^{NOTE 3}
24	16	24

THE DRAWINGS AND ALL OTHER INFORMATION CONTAINED HEREIN ARE THE CONFIDENTIAL AND PROPRIETARY PROPERTY OF OVERHEAD DOOR CORPORATION AND ITS AFFILIATED COMPANIES. THIS DRAWING AND INFORMATION, IN WHOLE OR IN PART, MAY NOT BE COPIED IN ANY MANNER OR DISCLOSED TO ANYONE WITHOUT THE PRIOR WRITTEN CONSENT OF OVERHEAD DOOR CORPORATION. NO DISCLOSURE OF ANY OF THIS DRAWING OR INFORMATION IS INTENDED TO OPERATE AS A LICENSE OR AUTHORIZATION TO USE IT FOR ANY PURPOSE WITHOUT THE SPECIFIC WRITTEN CONSENT OF OVERHEAD DOOR CORPORATION.									
									
		TOLERANCES UNLESS OTHERWISE SPECIFIED WHOLE NUMBERS: ± .25 X ± .1 XX ± .03 XXX ± .010 ANGLES: ± .5°							
		FINISH N/A							
		UNIT OF MEASURE EA							
		HOLES: ±							
		REF DWG USED ON							