

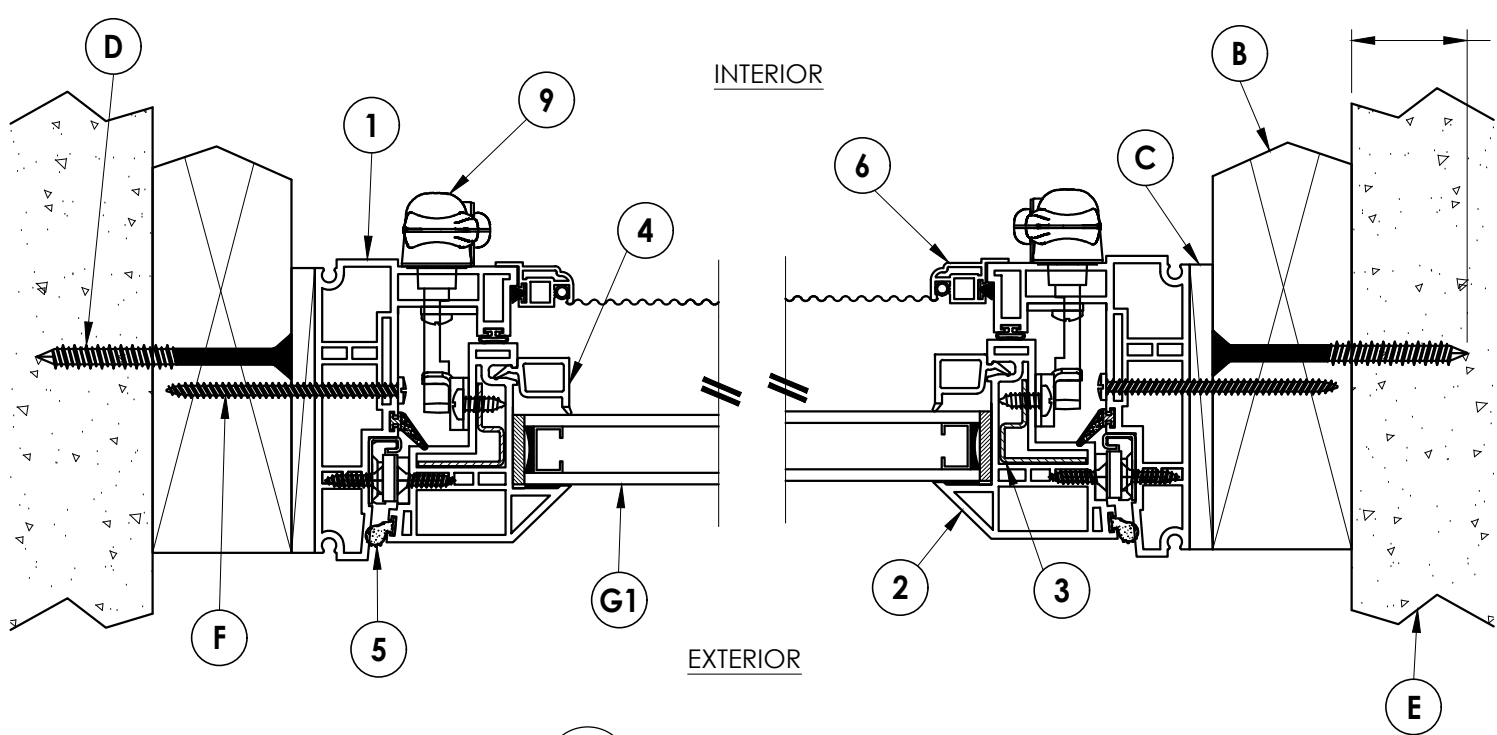



Z:\2023 FBC Drawings\Associated Materials, Inc\FL-11850 R9\FL-11850.1-4.dwg

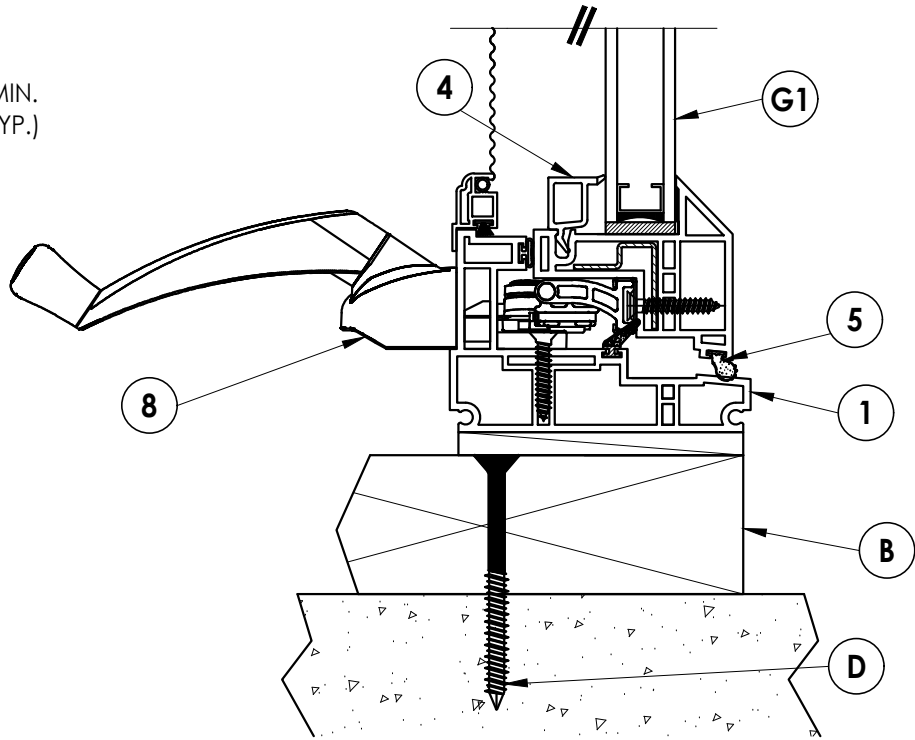

1 HORIZONTAL CROSS SECTION
2 2X Buck Construction

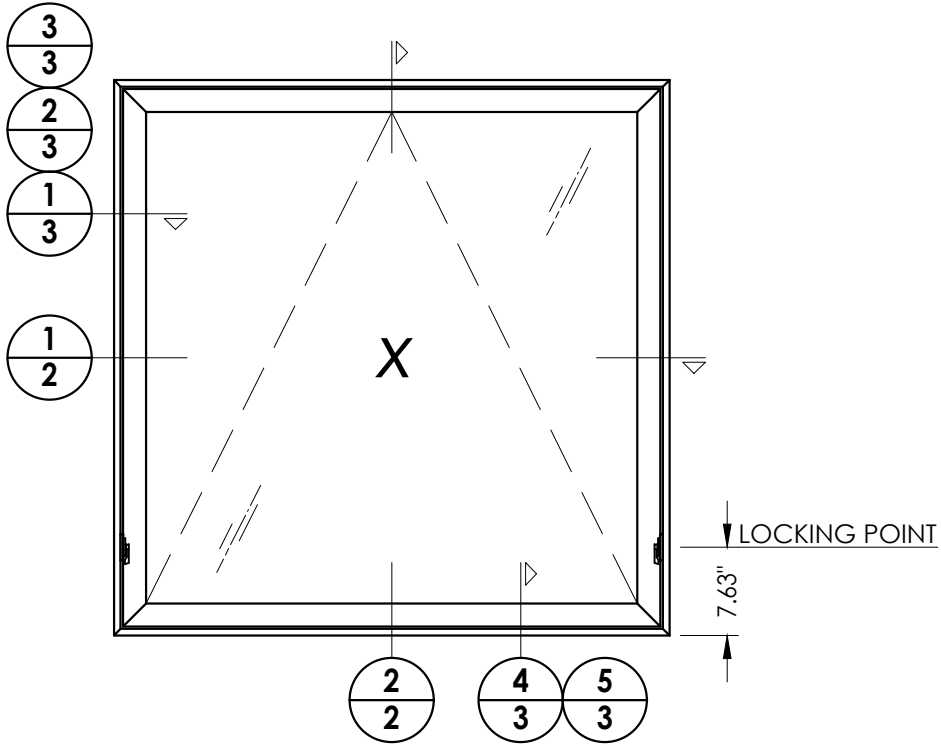

2 VERTICAL CROSS SECTION
2 2X Buck Construction

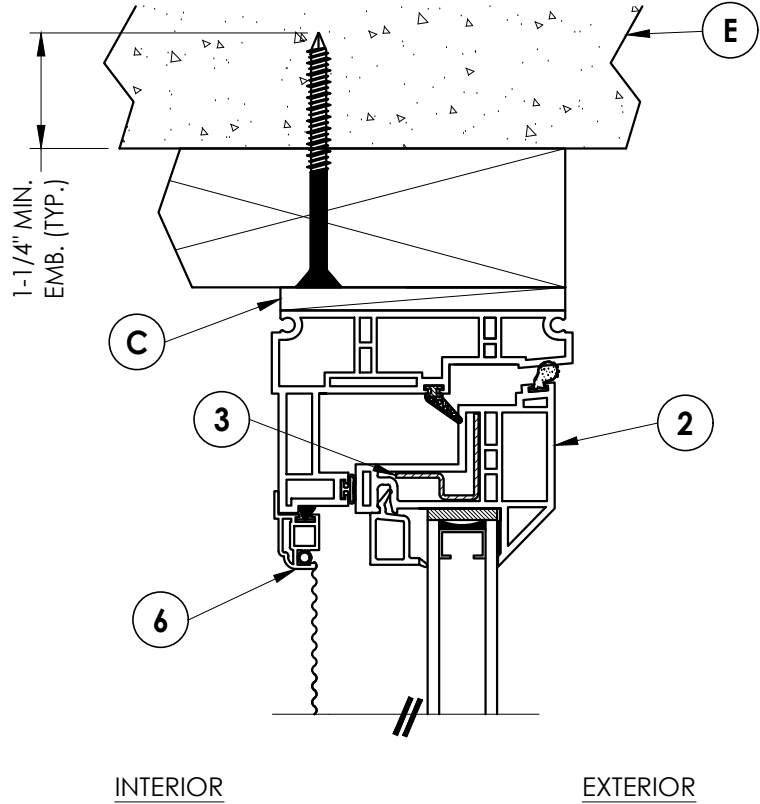


--	--	

DATE: 12/18/08
SCALE: N.T.S.
DWG. BY: AL
CHK. BY: LFS
DRAWING NO.: FL-11850.2
SHEET 2 OF 5


Documents Prepared By:
Lyndon F. Schmidt
P.E. No. 43409

RW BUILDING CONSULTANTS, INC.
P.O. Box 230, Valrico, FL 33595
Phone No.: 813.659.9197
FBPE Registry No. 9813


Z:\2023 FBC Drawings\Associated Materials, Inc\FL-11850 R9\FL-11850.1-4.dwg

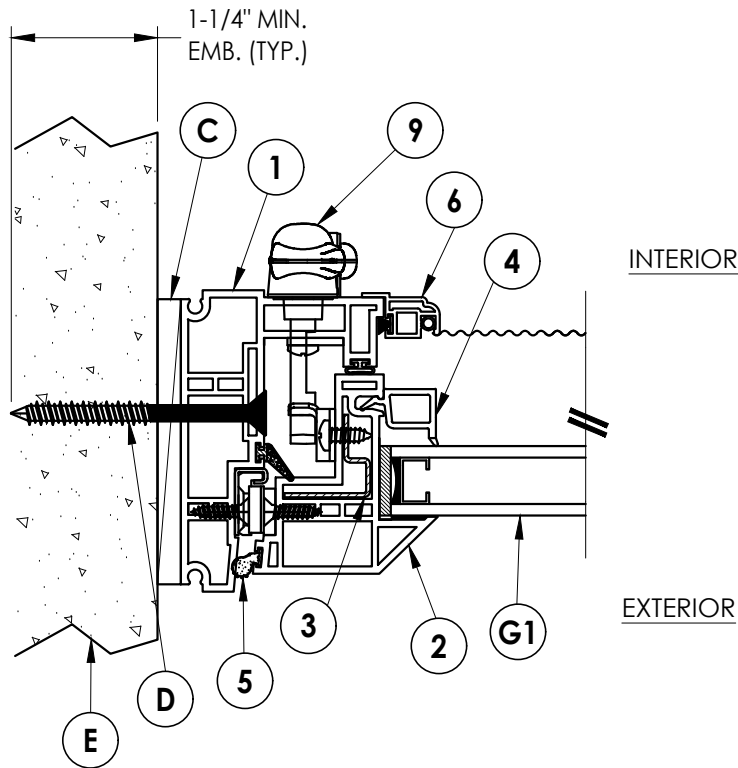


1 **HORIZONTAL CROSS SECTION**
3 Shown Direct to Masonry

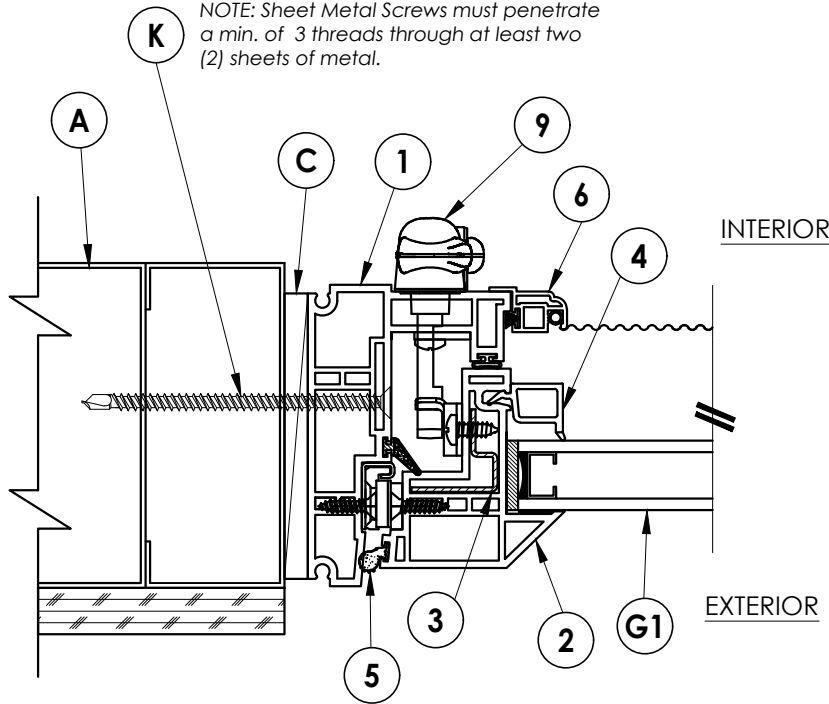


2 **HORIZONTAL CROSS SECTION**
3 Shown w/ Steel Stud Framing Option

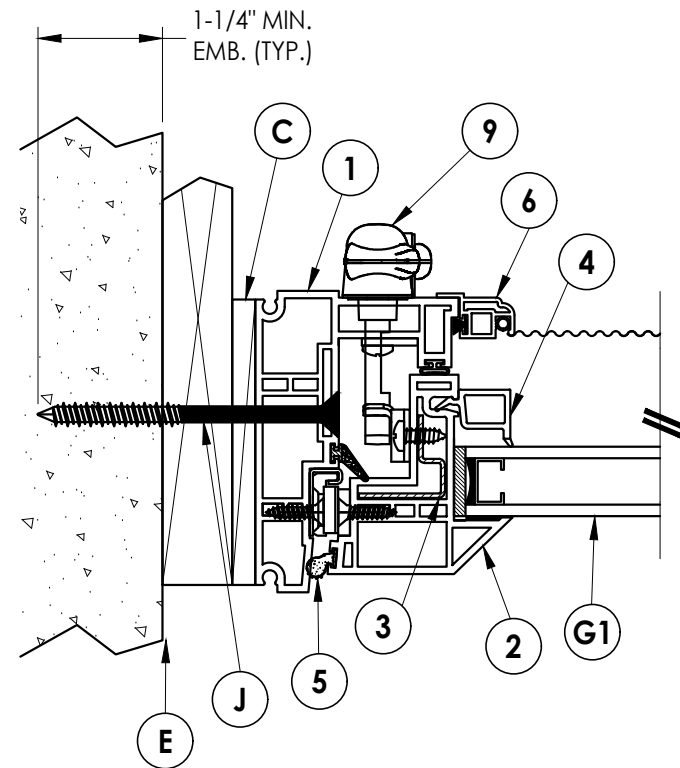

3 **HORIZONTAL CROSS SECTION**
3 Shown w/ TX sub-buck

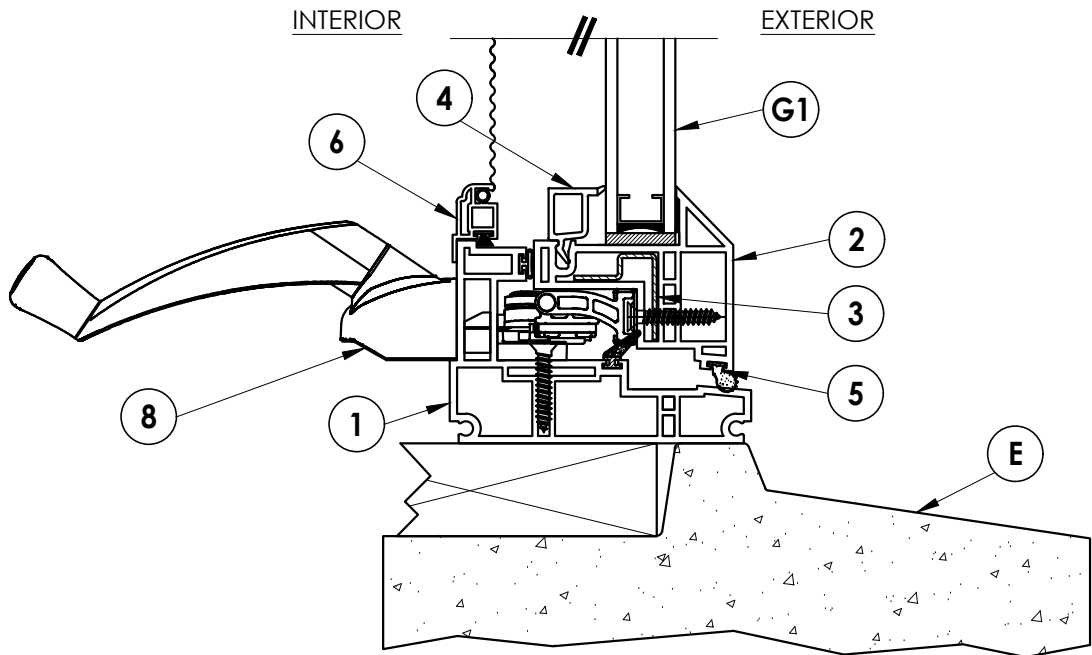

4 **VERTICAL CROSS SECTION**
3 Optional masonry sill

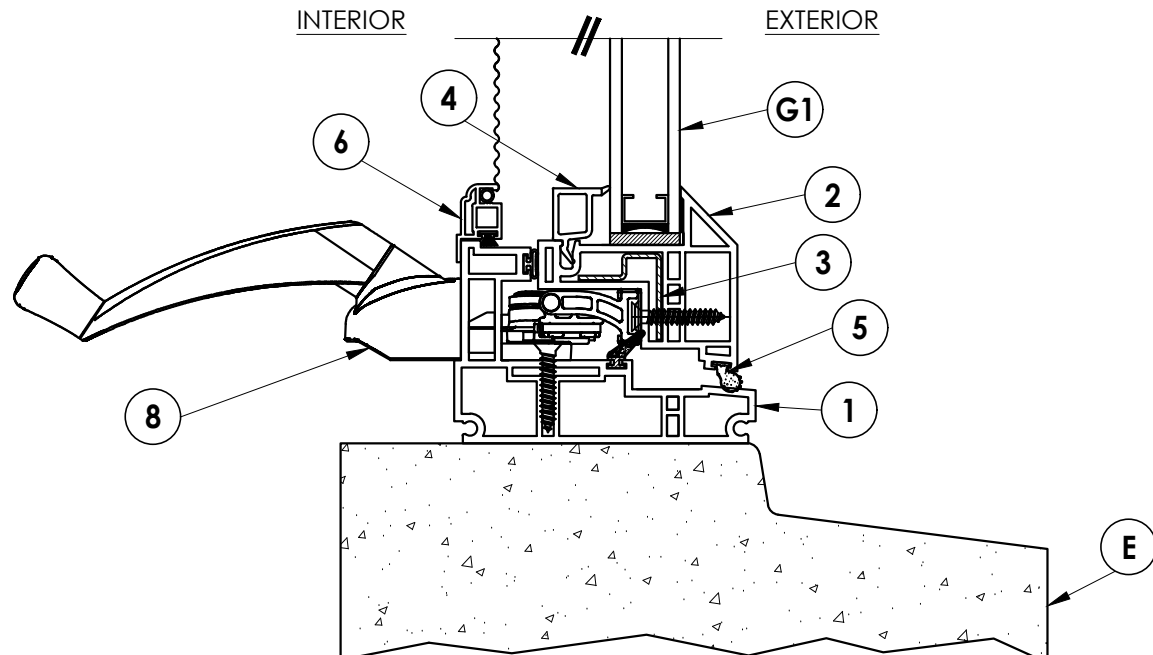

5 **VERTICAL CROSS SECTION**
3 Optional masonry sill

Documents Prepared By:
Lyndon F. Schmidt
P.E. No. 43409


RW BUILDING CONSULTANTS, INC.
P.O. Box 230, Valrico, FL 33595
Phone No.: 813.659.9197
FBPE Registry No. 9813

PRODUCT: PVC AWNING WINDOW
PART OR ASSEMBLY: VERTICAL & HORIZONTAL CROSS SECTIONS

NO.	DATE	REVISIONS			
		DATE	BY	LFS	FBC
6	7/02/26	UPDATE TO 9TH ED.	(2026)	FBC	LFS
5	7/17/23	UPDATE TO 8TH ED.	(2023)	FBC	LFS
4	8/18/20	UPDATE TO 7TH ED.	(2020)	FBC	DAC
3	7/27/17	UPDATE TO 6TH ED.	(2017)	FBC	LFS


DATE: 12/18/08
SCALE: N.T.S.
DWG. BY: AL
CHK. BY: LFS
DRAWING NO.: FL-11850.2
SHEET 3 OF 5

Z:\2023 FBC Drawings\Associated Materials, Inc\FL-11850 R9\FL-11850.1-4.dwg

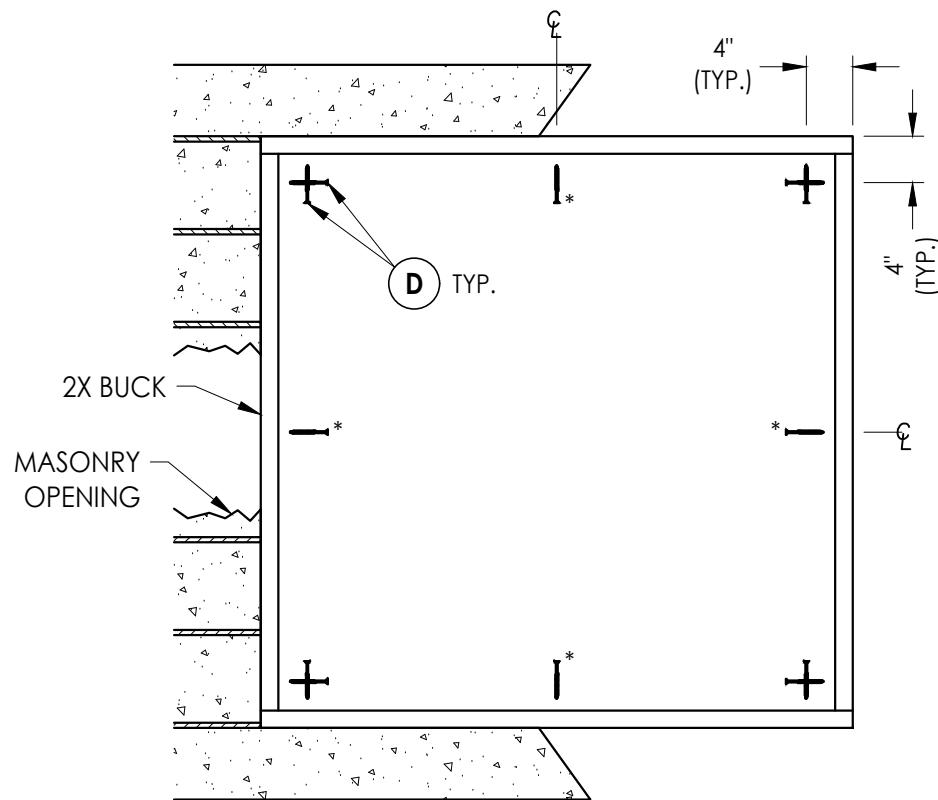


BUCK ANCHORING

*Anchor @ CL required only for frame height/width > 32"

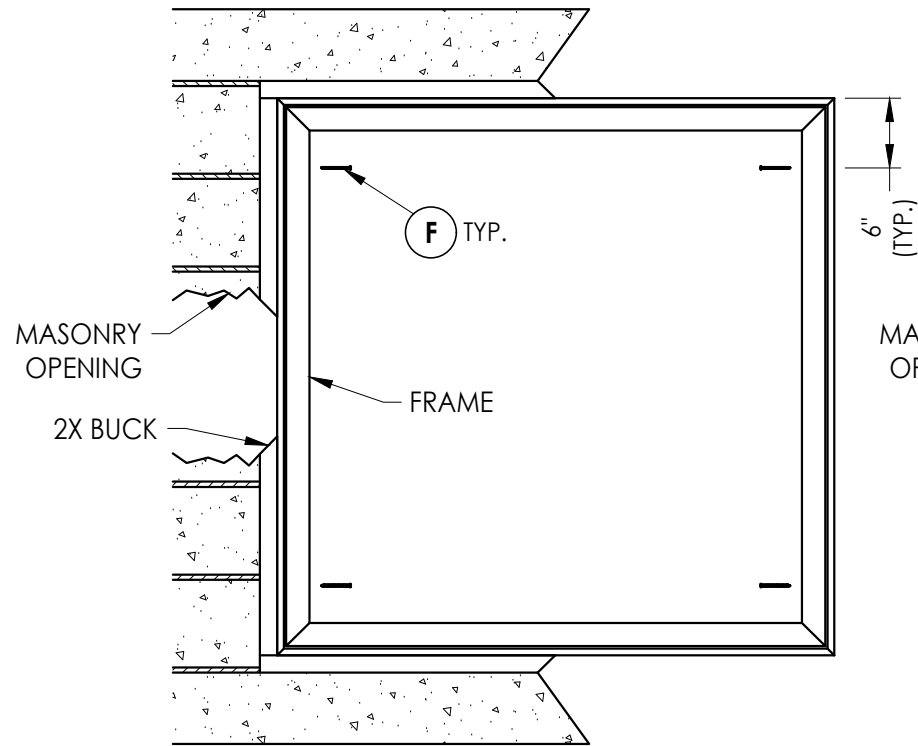

FRAME ANCHORING

2X buck masonry construction

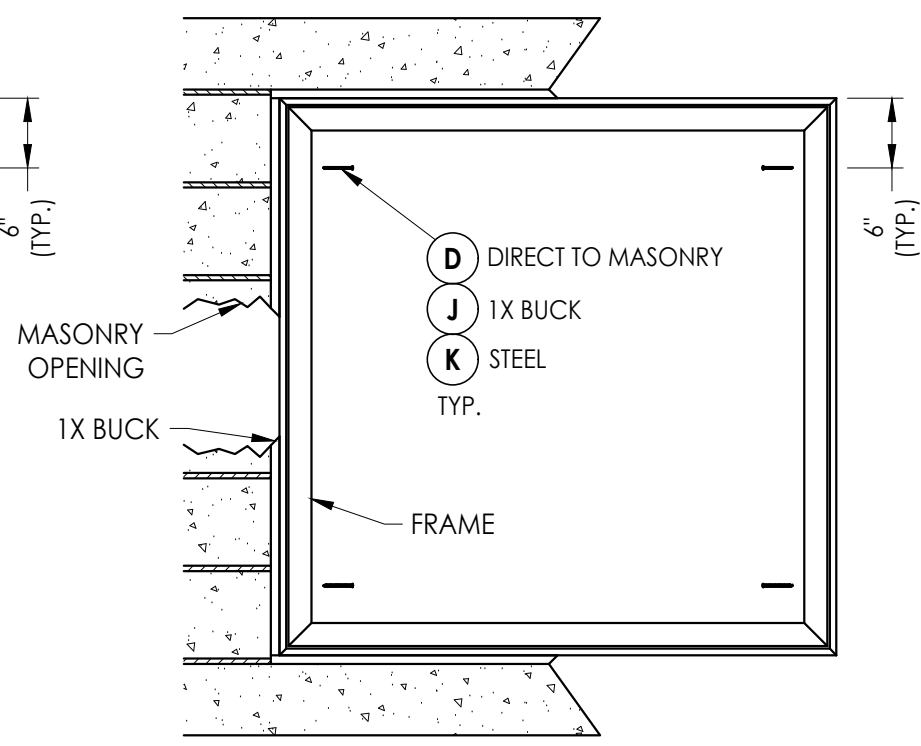

FRAME ANCHORING

(1X buck, Direct to masonry, Steel Stud)

CONCRETE ANCHOR NOTES:

- Concrete anchor locations at the corners may be adjusted to maintain the min. edge distance to mortar joints.
- Concrete anchor locations noted as "MAX. ON CENTER" must be adjusted to maintain the min. edge distance to mortar joints, additional concrete anchors may be required to ensure the "MAX. ON CENTER" dimension are not exceeded.
- Concrete anchor table:

ANCHOR TYPE	ANCHOR SIZE	MIN. EMBEDMENT	MIN. CLEARANCE TO MASONRY EDGE	MIN. CLEARANCE TO ADJACENT ANCHOR
ITW TAPCON®	1/4"	1-1/4"	2"	4"
DeWALT ULTRACON®	1/4"	1-1/4"	1"	4"

WOOD SCREW INSTALLATION NOTES:

- Maintain a minimum 5/8" edge distance, 1" end distance, & 1" o.c. spacing of wood screws to prevent the splitting of wood.

CORROSION RESISTANCE - SALTWATER ENVIRONMENTS

Fasteners & connectors in areas within 3000 ft (914 m) of a saltwater coastline shall comply with FBC Sections 1711.1 or R332.1.

Documents Prepared By:
Lyndon F. Schmidt
P.E. No. 43409

RW BUILDING CONSULTANTS, INC.
P.O. Box 230, Valrico, FL 33595
Phone No.: 813.659.9197
FBPE Registry No. 9813

PRODUCT:

PVC AWNING WINDOW

PART OR ASSEMBLY:

BUCK & FRAME ANCHORING

DATE: 12/18/08

SCALE: N.T.S.

DWG. BY: AL

CHK. BY: LFS

DRAWING NO.:

FL-11850.2

SHEET 4 OF 5

