

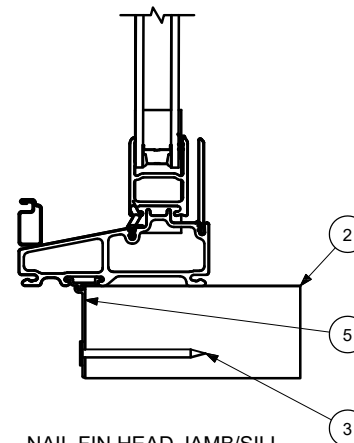
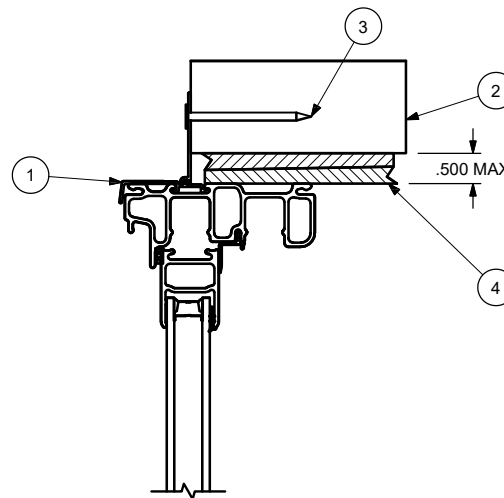


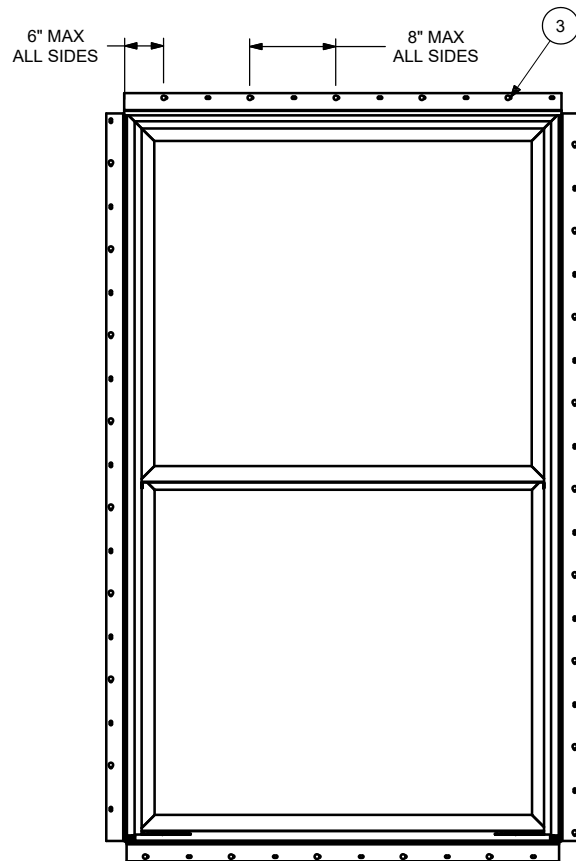

NAIL FIN HEAD JAMB/SILL
SCALE 1:2

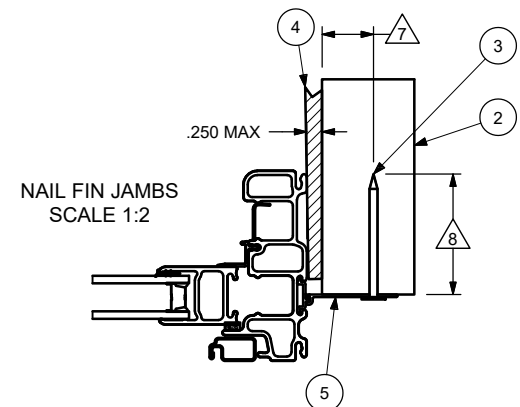

NAIL FIN JAMBS
SCALE 1:2

NOTES:

1. FOR GENERAL SPECIFICATIONS, REFER TO DOC 00003952
2. THIS PRINT IS FOR STRUCTURAL PERFORMANCE ONLY
3. FOR FLASHING AND SEALING REQUIREMENTS, REFER TO INSTALLATION INSTRUCTIONS PROVIDED WITH THE UNIT
4. SHIMS MUST BE PLACED 4" TO 6" FROM EACH CORNER, AT CHECK RAILS AND < 15" INTERVALS AROUND FRAME
5. #8 X 1 1/4" PAN HEAD OR WAHER HEAD SHEET METAL SCREWS MAY BE SUBSTITUTED FOR 2" ROOFING NAILS AT THE SAME SPACING
6. FOR FASTENERS PLACED INTO CHEMICALLY TREATED FRAMING MATERIAL, USE 0.90 OZ/ FT*2 MINIMUM, ZINC HOT DIPPED GALVANIZED STEEL TYPE 304 OR 316
7. MINIMUM EDGE DISTANCE 1/2"
8. MINIMUM EMBEDMENT DEPTH 1 15/16"

8.1	UPDATED TITLE BLOCK	23487	06/21/19	TDG
8.0	UPDATED ASSEMBLY (SASH BUMP) AND TAXONOMY OF THE BRANDS	23487	01/11/19	AAA
7.4	UPDATED ASSEMBLY (SASH SHIPPING CLIP)	21531	05/30/17	CSH
7.3	CHANGED "LATH" TO "TRIM" IN ITEM 1 DESCRIPTION	21531	10/13/16	RWP
7.2	UPDATED ASSEMBLY (SILL REDESIGN)	21531	09/19/16	RWP
7.1	ADDED NOTES 7, 8 AND CORRESPONDING DIMENSIONS	21531	05/22/15	RJS
REV	DESCRIPTION / REQUESTOR	ECN NO	DATE	REV BY

APPROVED PRODUCTS:
FL 12374 - ESSH

5	00037405	NAIL FIN, LOCKING
4	NA	SHIM
3	NA	2" ROOFING NAIL
2	NA	FRAMING MATERIAL
1	00088288	NAILING FIN W/ DRIP CAP
ITEM	DWG NO	DESCRIPTION
PARTS LIST		
MARVIN  RESEARCH & DEVELOPMENT		
PRODUCT CATEGORY: ESSENTIAL		
UNIT TYPE: ESSH		
DWG TYPE: INSTALLATION		
DESCRIPTION: FL 12374		
CHK: SAL 06/24/19	SIZE: B	CLASS: SPEC
APP: SRB 06/24/19	SCALE: 1:10	DATE: 05/08/09
DWG NO: 00062676		DWG BY: MARTIN, BRIAN
		SHEET: 1 OF 1

NOTICE - CONFIDENTIAL INFORMATION

The information in this document is privileged and strictly confidential. The information contained herein shall be used only by Marvin employees and by those agents or suppliers granted official written permission. If the reader of this document is not the intended recipient, or the employee or agent of the intended recipient, please delete this document from all data storage devices, and destroy all hard copies. Any unauthorized dissemination, distribution, copying or other use of the information contained in this document is strictly prohibited.