

REVISIONS			
REV	DESCRIPTION	DATE	APPROVED

NOTES:

1. THE PRODUCT SHOWN HEREIN IS DESIGNED AND MANUFACTURED TO COMPLY WITH REQUIREMENTS OF THE FLORIDA BUILDING CODE.
2. WOOD FRAMING AND METAL STRUCTURE TO BE DESIGNED AND ANCHORED TO PROPERLY TRANSFER ALL LOADS TO STRUCTURE. FRAMING AND MASONRY OPENING IS THE RESPONSIBILITY OF THE ARCHITECT OR ENGINEER OF RECORD.
3. SHIM AS NEEDED. AT EACH ANCHOR LOCATION WITH LOAD BEARING SHIM. SHIM WHERE SPACE OF 1/16” OR GREATER OCCURS. MAXIMUM ALLOWABLE SHIM STACK TO BE 1/4”.
4. SHIMS SHALL BE LOCATED, APPLIED AND MADE FROM MATERIALS AND THICKNESS CAPABLE OF SUSTAINING APPLICABLE LOADS.
5. WIND LOAD DURATION FACTOR Cd=1.6 WAS USED FOR WOOD ANCHOR CALCULATIONS.
6. FRAME MATERIAL: EXTRUDED RIGID PVC.
7. UNITS MUST BE GLAZED PER ASTM E1300.
8. APPROVED IMPACT PROTECTIVE SYSTEM IS REQUIRED FOR THIS PRODUCT IN WIND BORNE DEBRIS REGIONS.
9. FOR ANCHORING THROUGH FIN INTO WOOD FRAMING OR 2X BUCK USE #8 WOOD SCREWS WITH SUFFICIENT LENGTH TO ACHIEVE A 1” MINIMUM EMBEDMENT INTO SUBSTRATE. LOCATE ANCHORS AS SHOWN IN ELEVATIONS AND INSTALLATION DETAILS.
10. FOR ANCHORING THROUGH FIN INTO METAL STRUCTURE USE #8 SMS OR SELF DRILLING SCREWS WITH SUFFICIENT LENGTH TO ACHIEVE 3 THREADS MINIMUM BEYOND STRUCTURE INTERIOR WALL. LOCATE ANCHORS AS SHOWN IN ELEVATIONS AND INSTALLATION DETAILS.
11. INSTALLATION ANCHORS SHALL BE INSTALLED IN ACCORDANCE WITH ANCHOR MANUFACTURER’S INSTALLATION INSTRUCTIONS AND ANCHORS SHALL NOT BE USED IN SUBSTRATES WITH STRENGTHS LESS THAN THE MINIMUM STRENGTH SPECIFIED BELOW:

11.1. WOOD: MINIMUM SPECIFIC GRAVITY OF G=0.42

11.2. METAL STRUCTURE: STEEL 18GA (.048”) FY=33KSI/FU=52KSI

SIGNED: 10/19/2023

TABLE OF CONTENTS	
SHEET NO.	DESCRIPTION
1	NOTES
2	ELEVATIONS
3	DESIGN PRESSURE CHARTS
4 – 5	INSTALLATION DETAILS
6	COMPONENTS

KRESTMARK INDUSTRIES, L.P.
3950 BASTILLE RD., SUITE 100
DALLAS, TX 75212

200/275 TILT SINGLE HUNG WINDOW WITH TRANSOM
NON-IMPACT
NOTES

DRAWN:
A.R.

DWG NO.
08-03928


REV
-

SCALE NTS


DATE 06/20/2023

SHEET 1 OF 6

L. ROBERTO LOMAS P.E.
208 7th Ave, INDIALANTIC, FL 32903
434-688-0609 rllomas@lrlomaspe.com

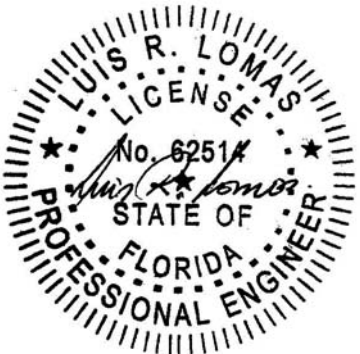

Luis R. Lomas P.E.
FL No.: 62514

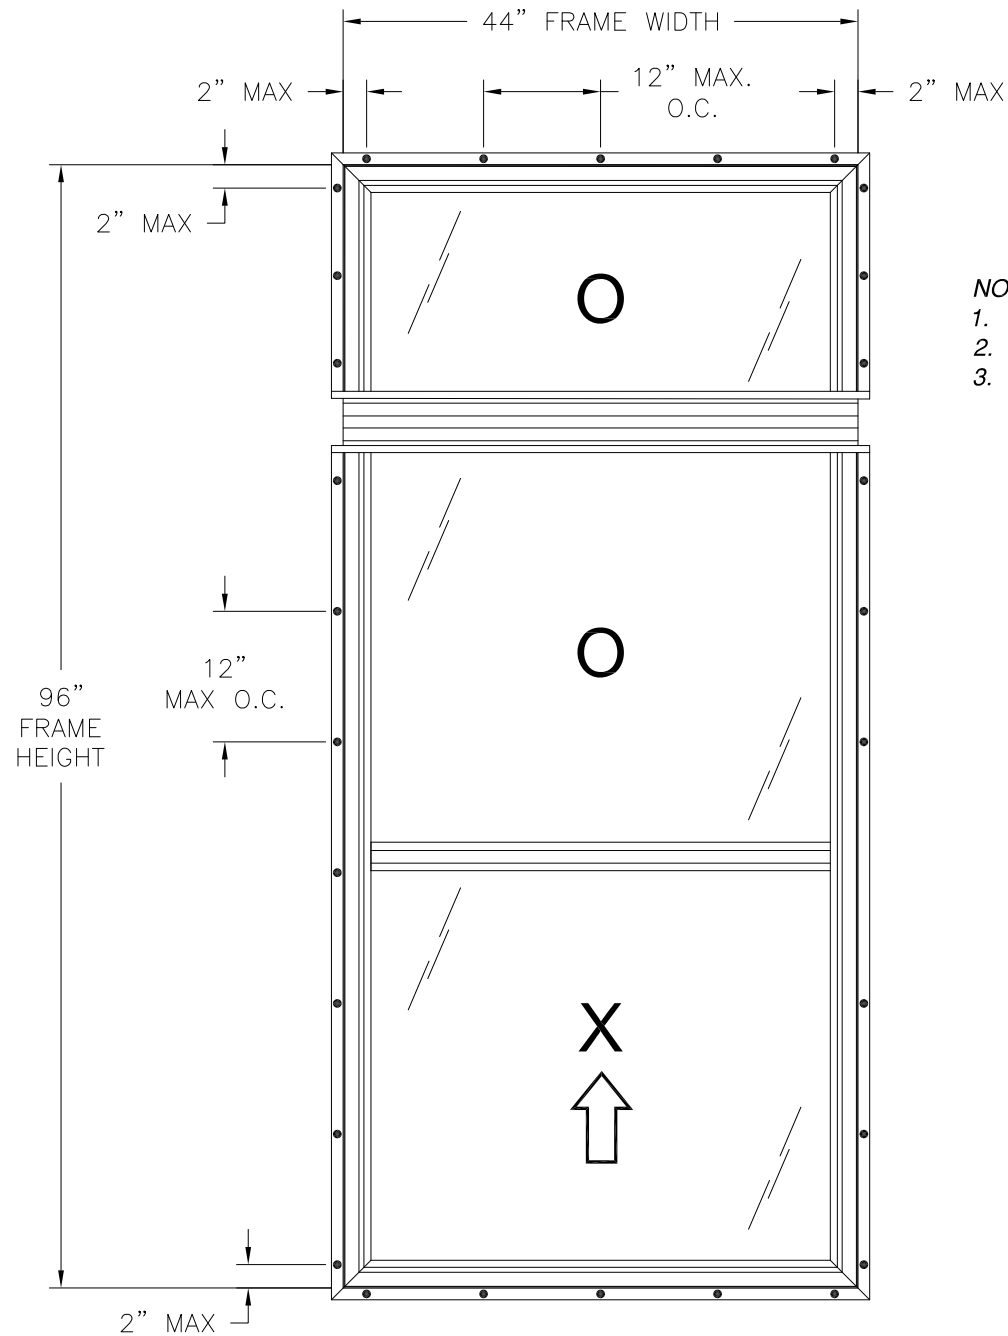

- NOTES:
1. SASH SIZE: 41 3/8" X 34 5/8"
 2. SASH/FIXED D.L.O.: 38 3/4" X 32"
 3. TRANSOM D.L.O.: 38 3/4" X 18 3/4"

200/275 VINYL TILT SINGLE HUNG WINDOW WITH TRANSOM
EXTERIOR VIEW

DESIGN PRESSURE RATING	IMPACT RATING
±50.0PSF	NONE

FOR OTHER SIZES APPROVED. SEE CHARTS #1, #2 AND #3 SHEET 3

HARDWARE SCHEDULE

A.	PVC CAM ACTION LOCKS, 4" FROM EACH END OF SASH TOP RAIL
B.	PVC SPRING LOADED TILT LATCH AT EACH END OF SASH TOP RAIL
C.	METALLIC PIVOT BAR AT EACH END OF SASH BOTTOM RAIL
D.	6005-T5 ALUMINUM EXTRUSION (10635) IN FIXED INTERLOCK FULL SPAN
E.	6005-T5 ALUMINUM EXTRUSION (10712) IN SASH TOP RAIL AND SASH STILES
F.	6063-T5 HORIZONTAL HOLLOW MULLION (10637)

REVISIONS			
REV	DESCRIPTION	DATE	APPROVED

KRESTMARK INDUSTRIES, L.P.
3950 BASTILLE RD., SUITE 100
DALLAS, TX 75212

200/275 TILT SINGLE HUNG WINDOW WITH TRANSOM
NON-IMPACT
ELEVATIONS

DRAWN:
A.R.

DWG NO.
08-03928

REV
-

SCALE
NTS

DATE
06/20/2023

SHEET
2 OF 6

L. ROBERTO LOMAS P.E.
208 7th Ave, INDIALANTIC, FL 32903
434-688-0609 rllomas@lrlomaspe.com

SIGNED: 10/19/2023



Luis R. Lomas P.E.
FL No.: 62514

REVISIONS			
REV	DESCRIPTION	DATE	APPROVED

Chart #1
Rating for units with 18 inches transom height (psf)

Window Height (in)	Frame width (in)													
	24.00		30.00		36.00		42.00		44.00		48.00		54.00	
	Pos	Neg	Pos	Neg	Pos	Neg	Pos	Neg	Pos	Neg	Pos	Neg	Pos	Neg
24.0	50.0	75.0	50.0	75.0	50.0	75.0	50.0	67.8	50.0	64.1	44.5	44.5	27.2	27.2
30.0	50.0	75.0	50.0	75.0	50.0	75.0	50.0	62.6	50.0	59.1	40.9	40.9	25.0	25.0
36.0	50.0	75.0	50.0	75.0	50.0	71.6	50.0	58.6	50.0	55.2	38.2	38.2	23.2	23.2
42.0	50.0	75.0	50.0	75.0	50.0	68.1	50.0	55.4	50.0	52.2	36.0	36.0	21.8	21.8
48.0	50.0	75.0	50.0	75.0	50.0	65.5	50.0	53.0	49.8	49.8	34.2	34.2	20.7	20.7
54.0	50.0	75.0	50.0	75.0	50.0	63.6	50.0	51.0	47.9	47.9	32.8	32.8	19.8	19.8
60.0	50.0	75.0	50.0	75.0	50.0	62.4	49.6	49.6	46.4	46.4	31.7	31.7	-	-
66.0	50.0	75.0	50.0	75.0	50.0	61.6	48.5	48.5	45.3	45.3	30.8	30.8	-	-
72.0	50.0	75.0	50.0	75.0	50.0	61.4	47.7	47.7	44.4	44.4	30.1	30.1	-	-
78.0	50.0	75.0	50.0	73.3	50.0	61.1	47.3	47.3	43.9	43.9	-	-	-	-
84.0	50.0	75.0	50.0	67.7	50.0	56.4	-	-	-	-	-	-	-	-
90.0	50.0	75.0	50.0	62.9	50.0	52.4	-	-	-	-	-	-	-	-
96.0	50.0	73.3	50.0	58.7	-	-	-	-	-	-	-	-	-	-
102.0	50.0	68.8	50.0	55.0	-	-	-	-	-	-	-	-	-	-
108.0	50.0	61.1	-	-	-	-	-	-	-	-	-	-	-	-
114.0	50.0	57.9	-	-	-	-	-	-	-	-	-	-	-	-
120.0	50.0	55.0	-	-	-	-	-	-	-	-	-	-	-	-
126.0	50.0	52.4	-	-	-	-	-	-	-	-	-	-	-	-

Chart #2
Rating for units with 24 inches transom height (psf)

Window Height (in)	Frame width (in)															
	24.00		30.00		36.00		42.00		44.00		48.00		54.00			
	Pos	Neg	Pos	Neg	Pos	Neg	Pos	Neg	Pos	Neg	Pos	Neg	Pos	Neg	Pos	Neg
24.0	50.0	75.0	50.0	75.0	50.0	74.4	50.0	60.4	50.0	56.9	39.2	39.2	23.8	23.8		
30.0	50.0	75.0	50.0	75.0	50.0	69.4	50.0	56.2	50.0	52.9	36.4	36.4	22.1	22.1		
36.0	50.0	75.0	50.0	75.0	50.0	65.5	50.0	53.0	49.8	49.8	34.2	34.2	20.7	20.7		
42.0	50.0	75.0	50.0	75.0	50.0	62.6	50.0	50.4	47.3	47.3	32.5	32.5	19.6	19.6		
48.0	50.0	75.0	50.0	75.0	50.0	60.4	48.3	48.3	45.3	45.3	31.0	31.0	18.7	18.7		
54.0	50.0	75.0	50.0	75.0	50.0	58.8	46.7	46.7	43.7	43.7	29.9	29.9	17.9	17.9		
60.0	50.0	75.0	50.0	75.0	50.0	57.7	45.5	45.5	42.5	42.5	28.9	28.9	-	-		
66.0	50.0	75.0	50.0	75.0	50.0	57.1	44.6	44.6	41.5	41.5	28.2	28.2	-	-		
72.0	50.0	75.0	50.0	75.0	50.0	56.9	43.9	43.9	40.8	40.8	27.6	27.6	-	-		
78.0	50.0	75.0	50.0	73.3	50.0	56.9	43.6	43.6	40.4	40.4	-	-	-	-		
84.0	50.0	75.0	50.0	67.7	50.0	56.4	-	-	-	-	-	-	-	-		
90.0	50.0	75.0	50.0	62.9	50.0	52.4	-	-	-	-	-	-	-	-		
96.0	50.0	73.3	50.0	58.7	-	-	-	-	-	-	-	-	-	-		
102.0	50.0	68.8	50.0	55.0	-	-	-	-	-	-	-	-	-	-		
108.0	50.0	61.1	-	-	-	-	-	-	-	-	-	-	-	-		
114.0	50.0	57.9	-	-	-	-	-	-	-	-	-	-	-	-		
120.0	50.0	55.0	-	-	-	-	-	-	-	-	-	-	-	-		
126.0	50.0	52.4	-	-	-	-	-	-	-	-	-	-	-	-		
132.0	50.0	50.0	-	-	-	-	-	-	-	-	-	-	-	-		

Chart #3
Rating for units with 30 inches transom height (psf)

Window Height (in)	Frame width (in)													
	24.00		30.00		36.00		42.00		44.00		48.00		54.00	
	Pos	Neg	Pos	Neg	Pos	Neg	Pos	Neg	Pos	Neg	Pos	Neg	Pos	Neg
24.0	50.0	75.0	50.0	75.0	50.0	70.3	50.0	56.0	50.0	52.5	35.9	35.9	21.6	21.6
30.0	50.0	75.0	50.0	75.0	50.0	65.8	50.0	52.4	49.1	49.1	33.6	33.6	20.2	20.2
36.0	50.0	75.0	50.0	75.0	50.0	62.4	49.6	49.6	46.4	46.4	31.7	31.7	19.0	19.0
42.0	50.0	75.0	50.0	75.0	50.0	59.7	47.3	47.3	44.2	44.2	30.2	30.2	18.1	18.1
48.0	50.0	75.0	50.0	75.0	50.0	57.7	45.5	45.5	42.5	42.5	28.9	28.9	17.3	17.3
54.0	50.0	75.0	50.0	75.0	50.0	56.2	44.1	44.1	41.1	41.1	27.9	27.9	16.6	16.6
60.0	50.0	75.0	50.0	75.0	50.0	55.2	43.0	43.0	40.0	40.0	27.1	27.1	-	-
66.0	50.0	75.0	50.0	75.0	50.0	54.7	42.1	42.1	39.2	39.2	26.4	26.4	-	-
72.0	50.0	75.0	50.0	75.0	50.0	54.5	41.6	41.6	38.5	38.5	25.9	25.9	-	-
78.0	50.0	75.0	50.0	73.3	50.0	54.5	41.2	41.2	38.1	38.1	-	-	-	-
84.0	50.0	75.0	50.0	67.7	50.0	54.5	-	-	-	-	-	-	-	-
90.0	50.0	75.0	50.0	62.9	50.0	52.4	-	-	-	-	-	-	-	-
96.0	50.0	73.3	50.0	58.7	-	-	-	-	-	-	-	-	-	-
102.0	50.0	68.8	50.0	55.0	-	-	-	-	-	-	-	-	-	-
108.0	50.0	61.1	-	-	-	-	-	-	-	-	-	-	-	-
114.0	50.0	57.9	-	-	-	-	-	-	-	-	-	-	-	-
120.0	50.0	55.0	-	-	-	-	-	-	-	-	-	-	-	-
126.0	50.0	52.4	-	-	-	-	-	-	-	-	-	-	-	-
132.0	50.0	50.0	-	-	-	-	-	-	-	-	-	-	-	-

SIGNED: 10/19/2023

KRESTMARK INDUSTRIES, L.P.
3950 BASTILLE RD., SUITE 100
DALLAS, TX 75212

200/275 TILT SINGLE HUNG WINDOW WITH TRANSOM
NON-IMPACT
DESIGN PRESSURE CHARTS

DRAWN:
A.R.

DWG NO.
08-03928

REV
-

SCALE
NTS

DATE
06/20/2023

SHEET
3 OF 6

L. ROBERTO LOMAS P.E.
208 7th Ave, INDIALANTIC, FL 32903
434-688-0609 rllomas@lrlomaspe.com



Luis R. Lomas P.E.
FL No.: 62514

APPROVED SEALANT BEHIND FIN

#8 WOOD SCREW

7/16" MIN EDGE DISTANCE

1" MIN. EMBEDMENT

WOOD FRAMING BY OTHERS

1/4" MAX. SHIM SPACE

EXTERIOR

INTERIOR

7/16" MIN EDGE DISTANCE

#8 WOOD SCREW

APPROVED SEALANT BEHIND FIN

1" MIN. EMBEDMENT

WOOD FRAMING BY OTHERS

1/4" MAX. SHIM SPACE

VERTICAL CROSS SECTION
WOOD FRAMING OR 2X BUCK INSTALLATION

REVISIONS			
REV	DESCRIPTION	DATE	APPROVED

WOOD FRAMING BY OTHERS

#8 WOOD SCREW

1" MIN. EMBEDMENT

APPROVED SEALANT BEHIND FIN

7/16" MIN EDGE DISTANCE

1/4" MAX SHIM SPACE

INTERIOR

EXTERIOR

JAMB INSTALLATION DETAIL
WOOD FRAMING OR 2X BUCK INSTALLATION

NOTES:

- INTERIOR AND EXTERIOR FINISHES, BY OTHERS, NOT SHOWN FOR CLARITY.
- PERIMETER AND JOINT SEALANT BY OTHERS TO BE DESIGNED IN ACCORDANCE WITH ASTM E2112


SIGNED: 10/19/2023

KRESTMARK INDUSTRIES, L.P.
3950 BASTILLE RD., SUITE 100
DALLAS, TX 75212

200/275 TILT SINGLE HUNG WINDOW WITH TRANSOM
NON-IMPACT
INSTALLATION DETAILS

DRAWN: A.R.	DWG NO. 08-03928	REV -
SCALE NTS	DATE 06/20/2023	SHEET 4 OF 6

L. ROBERTO LOMAS P.E.
208 7th Ave, INDIALANTIC, FL 32903
434-688-0609 rllomas@lrlomaspe.com

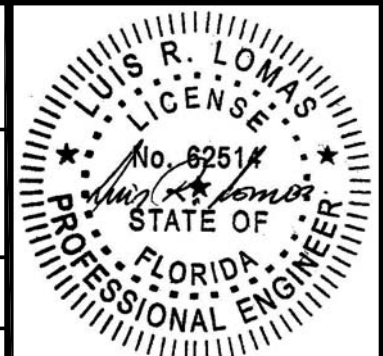

Luis R. Lomas P.E.
FL No.: 62514

APPROVED SEALANT BEHIND FIN

#8 SMS OR SELF DRILLING SCREW

7/16" MIN EDGE DISTANCE

1/4" MAX. SHIM SPACE

METAL STRUCTURE BY OTHERS

EXTERIOR

INTERIOR

7/16" MIN EDGE DISTANCE

#8 SMS OR SELF DRILLING SCREW

APPROVED SEALANT BEHIND FIN

1/4" MAX. SHIM SPACE

METAL STRUCTURE BY OTHERS

VERTICAL CROSS SECTION
METAL STRUCTURE INSTALLATION

REVISIONS			
REV	DESCRIPTION	DATE	APPROVED

METAL STRUCTURE BY OTHERS

1/4" MAX SHIM SPACE

#8 SMS OR SELF DRILLING SCREW

APPROVED SEALANT BEHIND FIN

7/16" MIN EDGE DISTANCE

INTERIOR


EXTERIOR

JAMB INSTALLATION DETAIL
METAL STRUCTURE INSTALLATION

- NOTES:
- INTERIOR AND EXTERIOR FINISHES, BY OTHERS, NOT SHOWN FOR CLARITY.
 - PERIMETER AND JOINT SEALANT BY OTHERS TO BE DESIGNED IN ACCORDANCE WITH ASTM E2112


SIGNED: 10/19/2023

KRESTMARK INDUSTRIES, L.P. 3950 BASTILLE RD., SUITE 100 DALLAS, TX 75212		
200/275 TILT SINGLE HUNG WINDOW WITH TRANSOM NON-IMPACT INSTALLATION DETAILS		
DRAWN: A.R.	DWG NO. 08-03928	REV -
SCALE NTS	DATE 06/20/2023	SHEET 5 OF 6
L. ROBERTO LOMAS P.E. 208 7th Ave, INDIALANTIC, FL 32903 434-688-0609 rllomas@lrlomaspe.com		

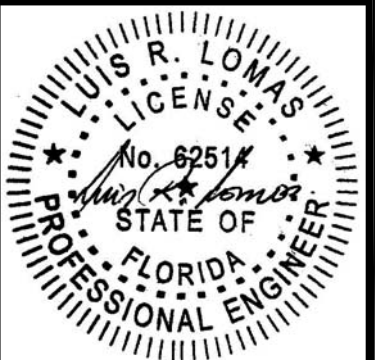


Luis R. Lomas P.E.
FL No.: 62514


REVISIONS			
REV	DESCRIPTION	DATE	APPROVED

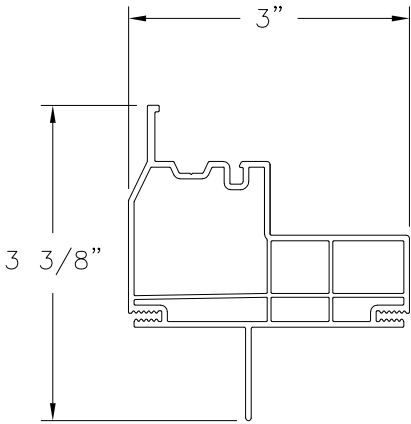


HEAD (9201)
EXTRUDED RIGID PVC

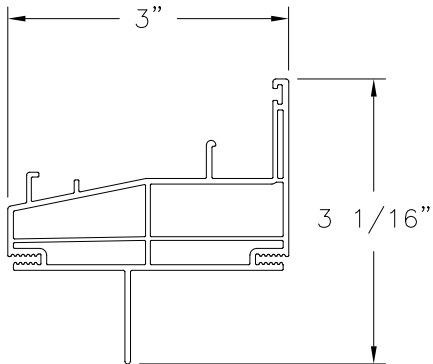


SILL (9202)
EXTRUDED RIGID PVC

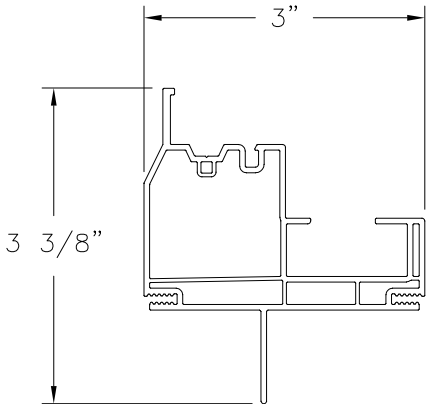


JAMB (9203)
EXTRUDED RIGID PVC

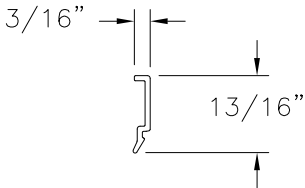


GLAZING BEAD (1703-R)
EXTRUDED RIGID PVC

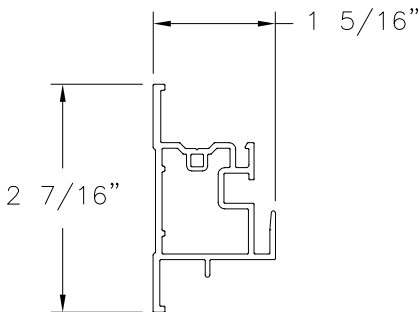


MEETING RAIL (9207)
EXTRUDED RIGID PVC

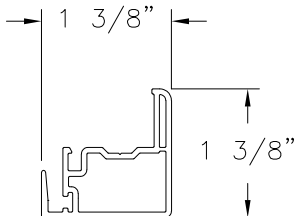


LOCK RAIL (9006)
EXTRUDED RIGID PVC

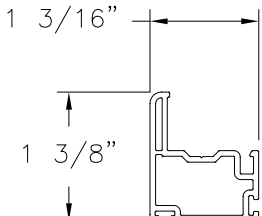


SASH STILE (9008)
EXTRUDED RIGID PVC

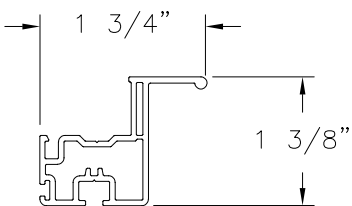


LIFT RAIL (9005)
EXTRUDED RIGID PVC

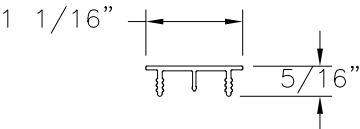


MULLION CAP (1704-R)
EXTRUDED RIGID PVC

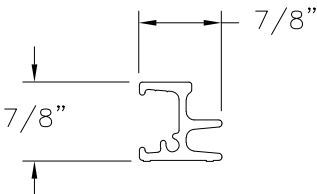

**MEETING RAIL
REINFORCEMENT (10635)**
ALUMINUM 6005-T5

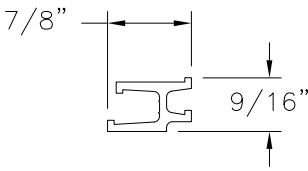

**LOCK RAIL/STILE
REINFORCEMENT (10712)**
ALUMINUM 6005-T5

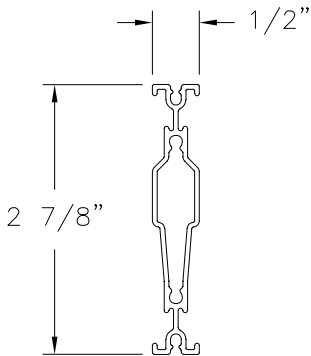

**TRANSOM
REINFORCEMENT (12239-H)**
ALUMINUM 6063-T5

KRESTMARK INDUSTRIES, L.P.

3950 BASTILLE RD., SUITE 100
DALLAS, TX 75212

200/275 TILT SINGLE HUNG WINDOW WITH TRANSOM
NON-IMPACT
COMPONENTS

DRAWN: A.R.

DWG NO. 08-03928

REV -

SCALE NTS

DATE 06/20/2023


SHEET 6 OF 6

L. ROBERTO LOMAS P.E.

208 7th Ave, INDIALANTIC, FL 32903

434-688-0609 rllomas@lrlomaspe.com

SIGNED: 10/19/2023

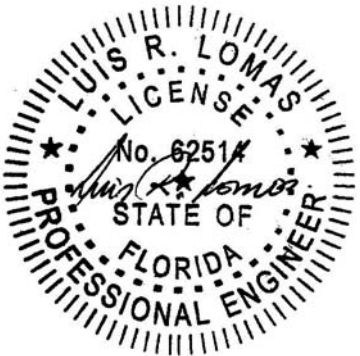

Luis R. Lomas P.E.
FL No.: 62514