

REVISIONS			
REV	DESCRIPTION	DATE	APPROVED

NOTES:

1. THE PRODUCT SHOWN HEREIN IS DESIGNED AND MANUFACTURED TO COMPLY WITH REQUIREMENTS OF THE FLORIDA BUILDING CODE.
2. WOOD FRAMING, METAL FRAMING AND MASONRY OPENING TO BE DESIGNED AND ANCHORED TO PROPERLY TRANSFER ALL LOADS TO STRUCTURE. FRAMING AND MASONRY OPENING IS THE RESPONSIBILITY OF THE ARCHITECT OR ENGINEER OF RECORD.
3. WHERE SHIM OR BUCK THICKNESS IS LESS THAN 1–1/2” UNITS MUST BE ANCHORED THROUGH THE FRAME IN ACCORDANCE WITH MANUFACTURER’S PUBLISHED INSTALLATION INSTRUCTIONS. ANCHORS SHALL BE SECURELY FASTENED DIRECTLY INTO MASONRY, CONCRETE OR OTHER STRUCTURAL SUBSTRATE MATERIAL.
4. WHERE WOOD BUCK THICKNESS IS 1–1/2” OR GREATER, BUCK SHALL BE SECURELY FASTENED TO MASONRY, CONCRETE OR OTHER STRUCTURAL SUBSTRATE. UNITS MAY BE ANCHORED THROUGH FRAME TO SECURED WOOD BUCK IN ACCORDANCE WITH MANUFACTURER’S PUBLISHED INSTALLATION INSTRUCTIONS.
5. WHERE 1X BUCK IS NOT USED DISSIMILAR MATERIALS MUST BE SEPARATED WITH APPROVED COATING OR MEMBRANE. SELECTION OF COATING OR MEMBRANE IS THE RESPONSIBILITY OF THE ARCHITECT OR ENGINEER OF RECORD.
6. BUCKS SHALL EXTEND BEYOND UNIT FRAME INTERIOR FACE SO THAT FULL FRAME SUPPORT IS PROVIDED.
7. SHIM AS REQUIRED AT EACH ANCHOR LOCATION WITH LOAD BEARING SHIM. SHIM WHERE SPACE OF 1/16” OR GREATER OCCURS. MAXIMUM ALLOWABLE SHIM STACK TO BE 1/4”.
8. SHIMS SHALL BE LOCATED, APPLIED AND MADE FROM MATERIALS AND THICKNESS CAPABLE OF SUSTAINING APPLICABLE LOADS.
9. WIND LOAD DURATION FACTOR Cd=1.6 WAS USED FOR WOOD ANCHOR CALCULATIONS.
10. FRAME MATERIAL: EXTRUDED RIGID PVC.
11. UNITS MUST BE GLAZED PER ASTM E1300.
12. APPROVED IMPACT PROTECTIVE SYSTEM IS REQUIRED FOR THIS PRODUCT IN WIND BORNE DEBRIS REGIONS.

13. FOR ANCHORING THROUGH FRAME INTO WOOD FRAMING OR 2X BUCK USE #8 WOOD SCREWS WITH SUFFICIENT LENGTH TO ACHIEVE A 1 1/4” MINIMUM EMBEDMENT INTO SUBSTRATE. LOCATE ANCHORS AS SHOWN IN ELEVATIONS AND INSTALLATION DETAILS.
14. FOR ANCHORING THROUGH FRAME INTO METAL STRUCTURE USE #8 SMS OR SELF DRILLING SCREWS WITH SUFFICIENT LENGTH TO ACHIEVE 3 THREADS MINIMUM BEYOND STRUCTURE INTERIOR WALL. LOCATE ANCHORS AS SHOWN IN ELEVATIONS AND INSTALLATION DETAILS.
15. FOR ANCHORING THROUGH FRAME INTO MASONRY/CONCRETE USE 3/16” TAPCONS WITH SUFFICIENT LENGTH TO ACHIEVE A 1 1/4” MINIMUM EMBEDMENT INTO SUBSTRATE WITH 2” MINIMUM EDGE DISTANCE. LOCATE ANCHORS AS SHOWN IN ELEVATIONS AND INSTALLATION DETAILS.
16. INSTALLATION ANCHORS SHALL BE INSTALLED IN ACCORDANCE WITH ANCHOR MANUFACTURER’S INSTALLATION INSTRUCTIONS AND ANCHORS SHALL NOT BE USED IN SUBSTRATES WITH STRENGTHS LESS THAN THE MINIMUM STRENGTH SPECIFIED BELOW:
 - 16.1. WOOD: MINIMUM SPECIFIC GRAVITY OF G=0.42
 - 16.2. CONCRETE: MINIMUM COMPRESSIVE STRENGTH OF 2,000 PSI.
 - 16.3. MASONRY: HOLLOW/FILLED BLOCK PER ASTM C90 WITH Fm=2,000PSI MINIMUM.
 - 16.4. METAL STRUCTURE: STEEL 18GA (.048”) FY=33KSI/FU=52KSI OR ALUMINUM 6063–T5 FU=30KSI .125” THICK MINIMUM

SIGNED: 10/19/2023

TABLE OF CONTENTS	
SHEET NO.	DESCRIPTION
1	NOTES
2	ELEVATION
3 – 5	INSTALLATION DETAILS
6	COMPONENTS

KRESTMARK INDUSTRIES, L.P.
3950 BASTILLE RD., SUITE 100
DALLAS, TX 75212

220 VINYL SINGLE HUNG WINDOW
NON-IMPACT 48” X 72”
NOTES

DRAWN:
A.R.

DWG NO.
08-03930


REV
-

SCALE NTS

DATE 6/21/2023


SHEET 1 OF 6

L. ROBERTO LOMAS P.E.
208 7th Ave, INDIALANTIC, FL 32903
434-688-0609 rllomas@lrlomaspe.com

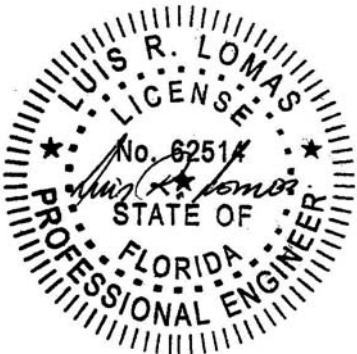

Luis R. Lomas P.E.
FL No.: 62514

REVISIONS			
REV	DESCRIPTION	DATE	APPROVED

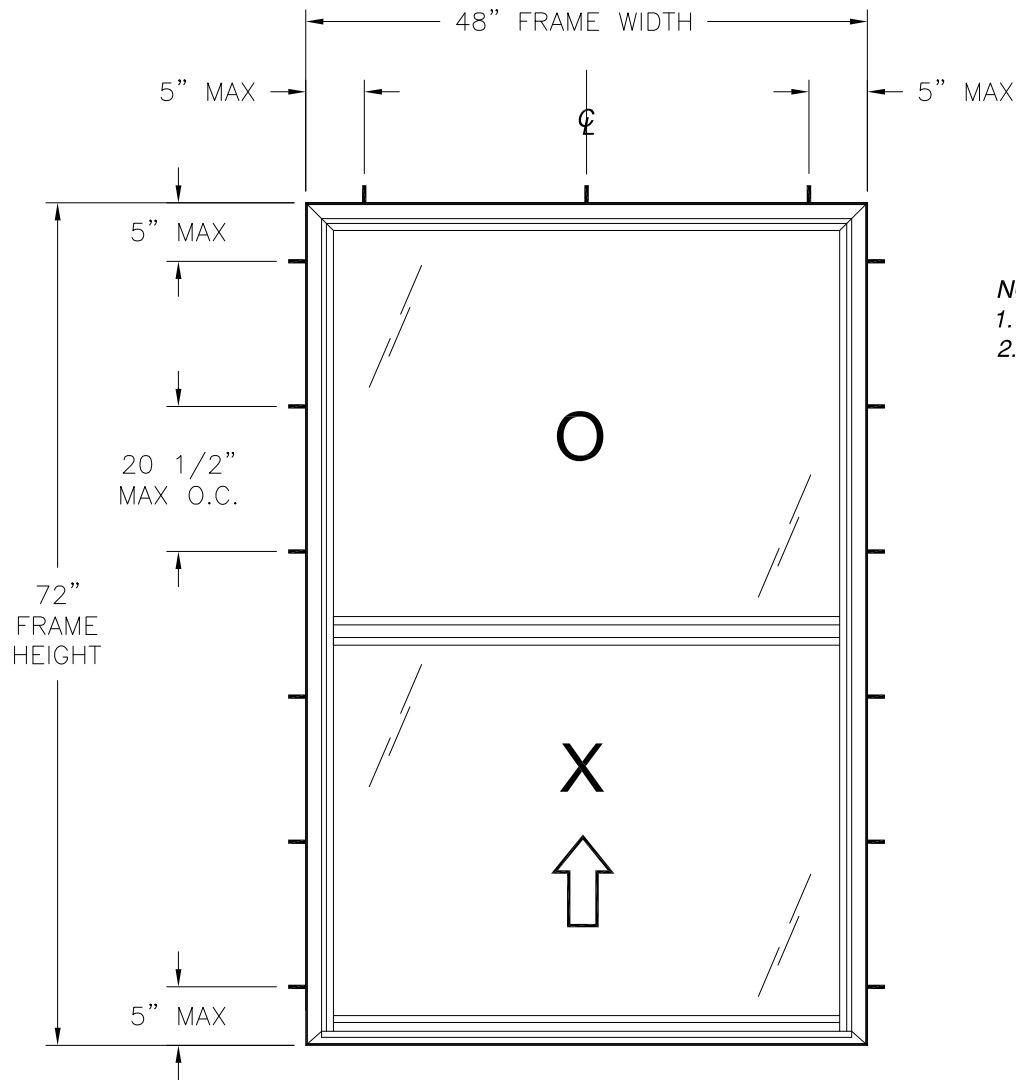

NOTES:
1. SASH SIZE: 45 1/2" X 34 3/4"
2. D.L.O. SIZE: 42 1/2" X 31 7/8"

Chart #1
Design pressure rating (psf)

Frame Height (in)	Frame width (in)													
	24.00		30.00		36.00		42.00		48.00		54.00		60.00	
	Pos	Neg	Pos	Neg	Pos	Neg	Pos	Neg	Pos	Neg	Pos	Neg	Pos	Neg
24.0	45.0	67.5	45.0	67.5	45.0	67.5	45.0	67.5	45.0	67.5	45.0	67.5	45.0	55.3
30.0	45.0	67.5	45.0	67.5	45.0	67.5	45.0	67.5	45.0	67.5	45.0	61.6	44.7	44.7
36.0	45.0	67.5	45.0	67.5	45.0	67.5	45.0	67.5	45.0	67.5	45.0	52.1	37.6	37.6
42.0	45.0	67.5	45.0	67.5	45.0	67.5	45.0	67.5	45.0	65.7	45.0	45.4	32.7	32.7
48.0	45.0	67.5	45.0	67.5	45.0	67.5	45.0	67.5	45.0	58.9	40.5	40.5	29.1	29.1
54.0	45.0	67.5	45.0	67.5	45.0	67.5	45.0	67.5	45.0	53.9	36.8	36.8	26.3	26.3
60.0	45.0	67.5	45.0	67.5	45.0	67.5	45.0	61.7	45.0	50.0	33.9	33.9	-	-
66.0	45.0	67.5	45.0	67.5	45.0	65.5	45.0	56.1	45.0	47.2	-	-	-	-
72.0	45.0	67.5	45.0	67.5	45.0	60.0	45.0	51.4	45.0	45.0	-	-	-	-
78.0	45.0	67.5	45.0	66.5	45.0	55.4	45.0	47.5	-	-	-	-	-	-
84.0	45.0	67.5	45.0	61.7	45.0	51.4	-	-	-	-	-	-	-	-
90.0	45.0	67.5	45.0	57.6	45.0	48.0	-	-	-	-	-	-	-	-
96.0	45.0	67.5	45.0	54.0	45.0	45.0	-	-	-	-	-	-	-	-
102.0	45.0	63.5	45.0	50.8	-	-	-	-	-	-	-	-	-	-
108.0	45.0	60.0	45.0	48.0	-	-	-	-	-	-	-	-	-	-
114.0	45.0	56.8	45.0	45.5	-	-	-	-	-	-	-	-	-	-
120.0	45.0	54.0	-	-	-	-	-	-	-	-	-	-	-	-
126.0	45.0	51.4	-	-	-	-	-	-	-	-	-	-	-	-

220 VINYL SINGLE HUNG WINDOW
EXTERIOR VIEW

DESIGN PRESSURE RATING	IMPACT RATING
±45.0PSF	NONE

FOR OTHER SIZES APPROVED. SEE CHART #1, THIS SHEET

HARDWARE SCHEDULE	
A.	(1) COMPOSITE PVC CAM ACTION LOCKS, 4" FROM EACH END OF SASH TOP RAIL
B.	(1) BLOCK AND TACKLE TILT TYPE BALANCE PER JAMB
C.	PIVOT BAR AT SASH BOTTOM RAIL
D.	SNAP IN TILT LATCH AT EACH END OF SASH TOP RAIL
E.	ALUMINUM REINFORCEMENT (10635) INSIDE FIXED INTERLOCK
F.	ALUMINUM REINFORCEMENT (10712) INSIDE SASH TOP RAIL AND STILES

SIGNED: 10/19/2023

KRESTMARK INDUSTRIES, L.P.
3950 BASTILLE RD., SUITE 100
DALLAS, TX 75212

220 VINYL SINGLE HUNG WINDOW
NON-IMPACT 48" X 72"
ELEVATION

DRAWN:
A.R.

DWG NO.
08-03930

REV
-



SCALE
NTS

DATE
6/21/2023

SHEET
2 OF 6

L. ROBERTO LOMAS P.E.
208 7th Ave, INDIALANTIC, FL 32903
434-688-0609 rllomas@lrlomaspe.com

Luis R. Lomas P.E.
FL No.: 62514

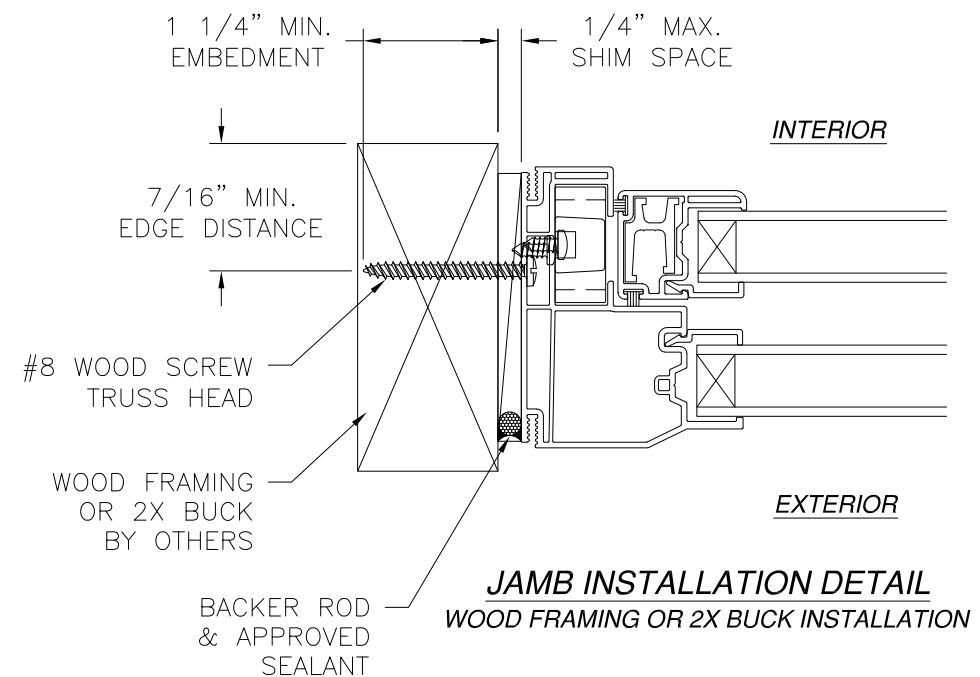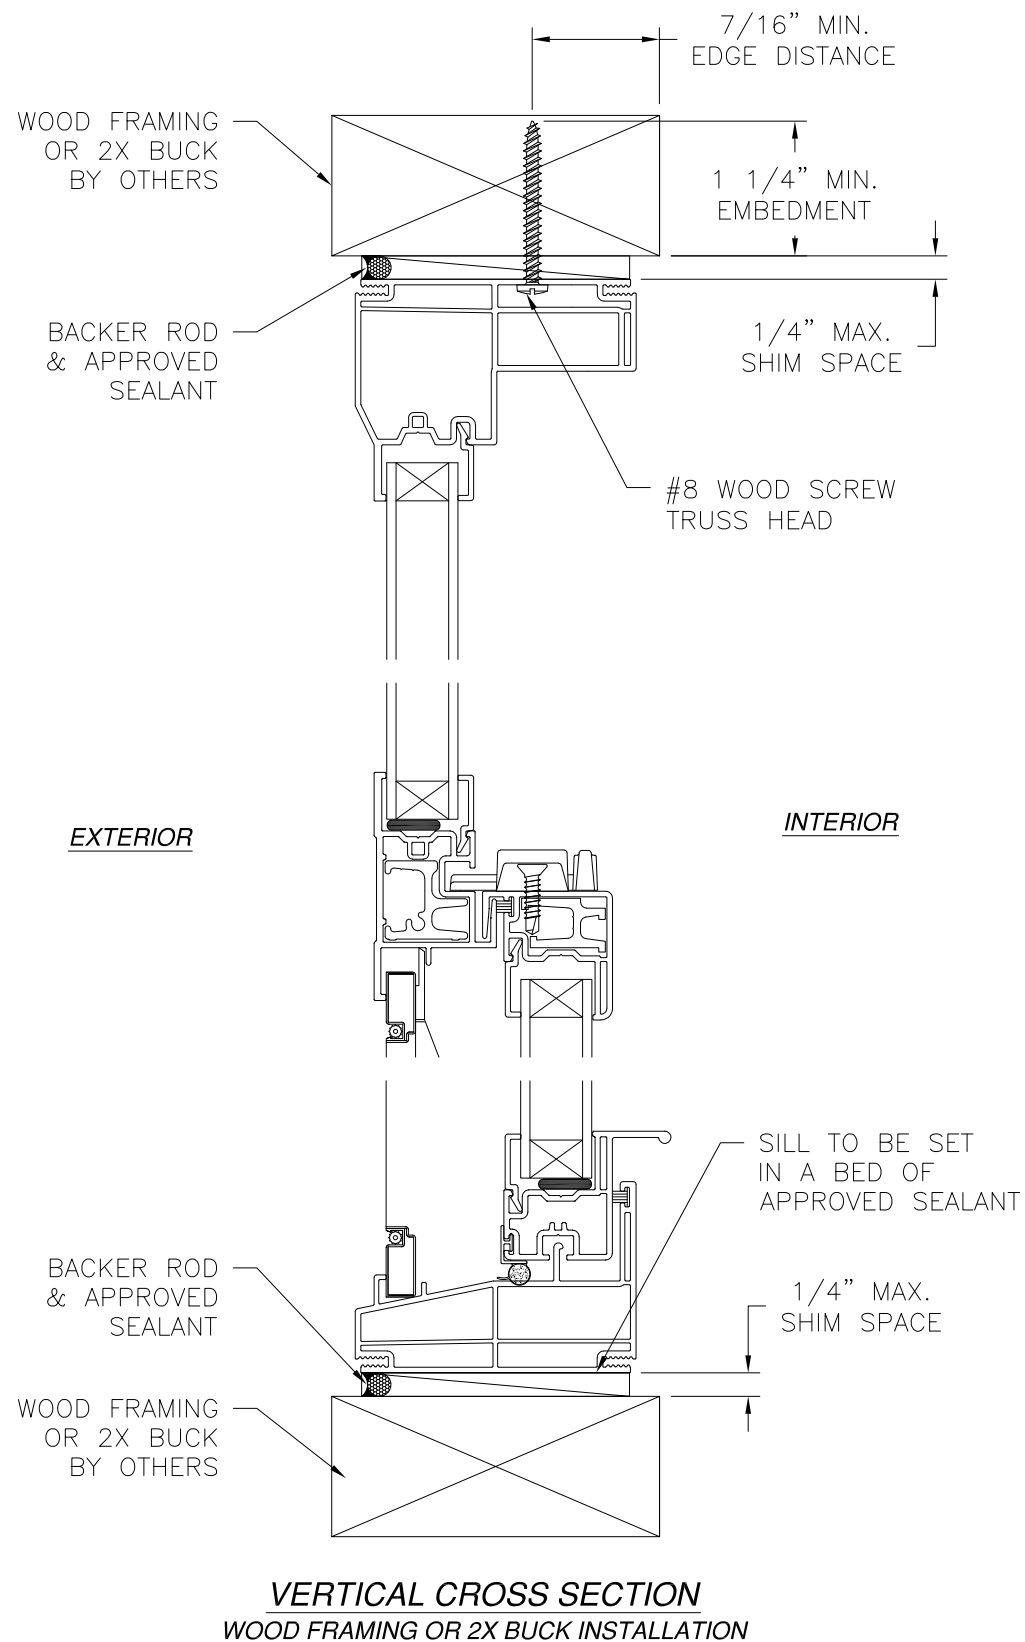


NOTES:

1. INTERIOR AND EXTERIOR FINISHES, BY OTHERS, NOT SHOWN FOR CLARITY.
2. PERIMETER AND JOINT SEALANT BY OTHERS TO BE DESIGNED IN ACCORDANCE WITH ASTM E2112



SIGNED: 10/19/2023

KRESTMARK INDUSTRIES, L.P. 3950 BASTILLE RD., SUITE 100 DALLAS, TX 75212		
220 VINYL SINGLE HUNG WINDOW NON-IMPACT 48" X 72" INSTALLATION DETAILS		
DRAWN: A.R.	DWG NO. 08-03930	REV -
SCALE NTS	DATE 6/21/2023	SHEET 3 OF 6
L. ROBERTO LOMAS P.E. 208 7th Ave, INDIALANTIC, FL 32903 434-688-0609 rllomas@rlomaspe.com		

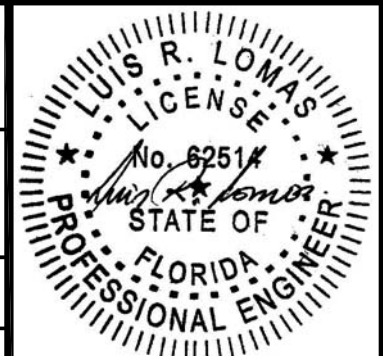

Luis R. Lomas P.E.
FL No.: 62514


REVISIONS			
REV	DESCRIPTION	DATE	APPROVED

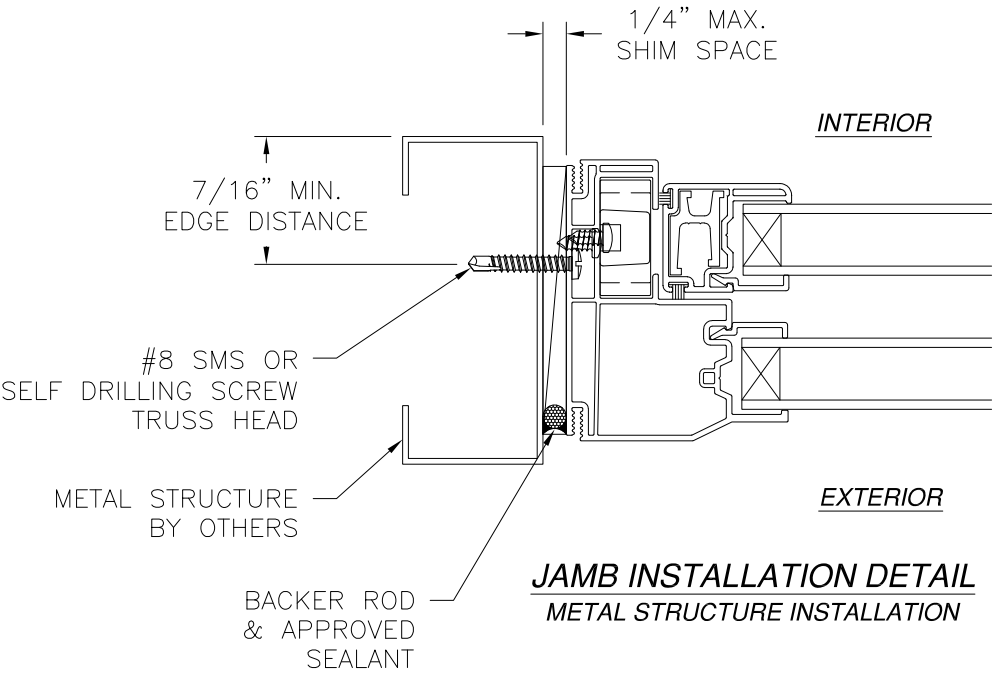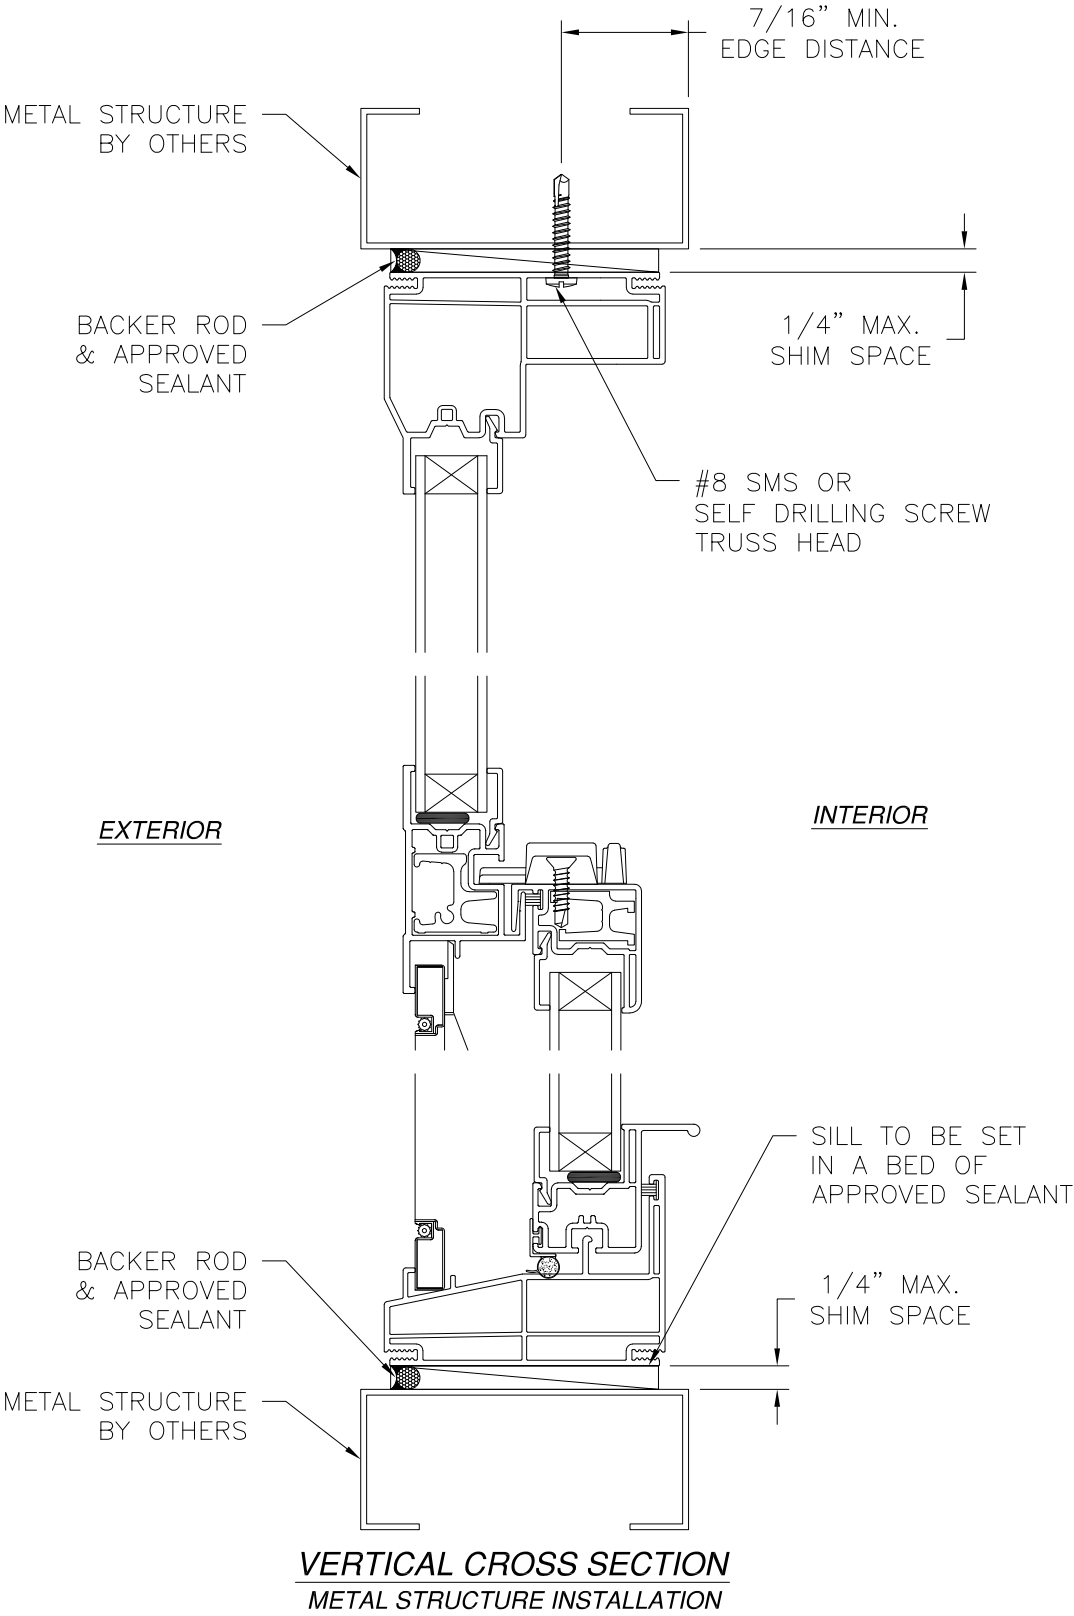

- NOTES:
1. INTERIOR AND EXTERIOR FINISHES, BY OTHERS, NOT SHOWN FOR CLARITY.
 2. PERIMETER AND JOINT SEALANT BY OTHERS TO BE DESIGNED IN ACCORDANCE WITH ASTM E2112


SIGNED: 10/19/2023

KRESTMARK INDUSTRIES, L.P. 3950 BASTILLE RD., SUITE 100 DALLAS, TX 75212		
220 VINYL SINGLE HUNG WINDOW NON-IMPACT 48" X 72" INSTALLATION DETAILS		
DRAWN: A.R.	DWG NO. 08-03930	REV -
SCALE NTS	DATE 6/21/2023	SHEET 4 OF 6
L. ROBERTO LOMAS P.E. 208 7th Ave, INDIALANTIC, FL 32903 434-688-0609 rllomas@rlomaspe.com		

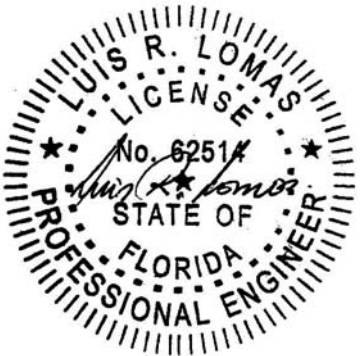


Luis R. Lomas P.E.
FL No.: 62514

REVISIONS			
REV	DESCRIPTION	DATE	APPROVED

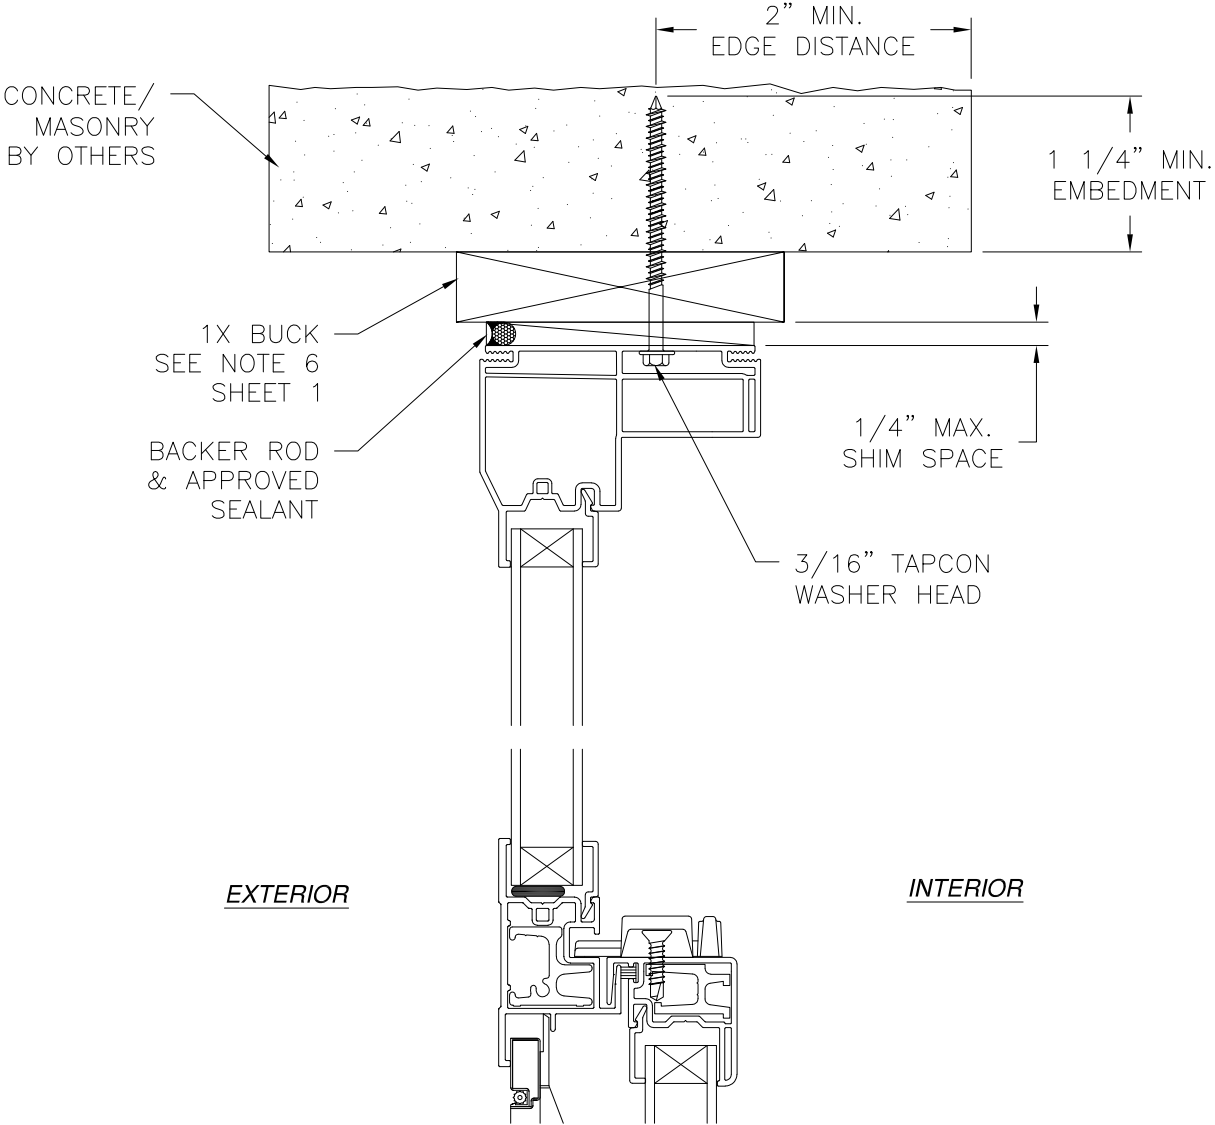

EXTERIOR

INTERIOR

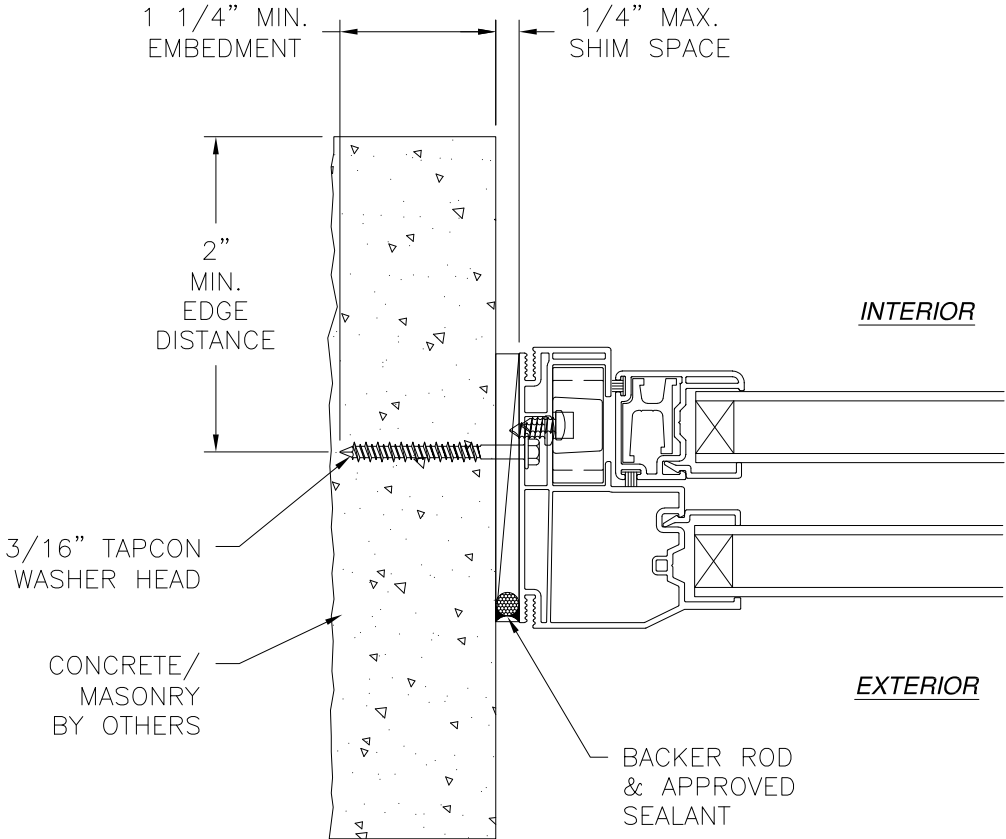


INTERIOR

EXTERIOR

JAMB INSTALLATION DETAIL
CONCRETE/MASONRY WITHOUT 1X BUCK INSTALLATION
FOR CONCRETE/MASONRY INSTALLATION WITH 1X BUCK REFER TO
HEAD AND SILL INSTALLATION DETAILS

- NOTES:**
1. INTERIOR AND EXTERIOR FINISHES, BY OTHERS, NOT SHOWN FOR CLARITY.
 2. PERIMETER AND JOINT SEALANT BY OTHERS TO BE DESIGNED IN ACCORDANCE WITH ASTM E2112

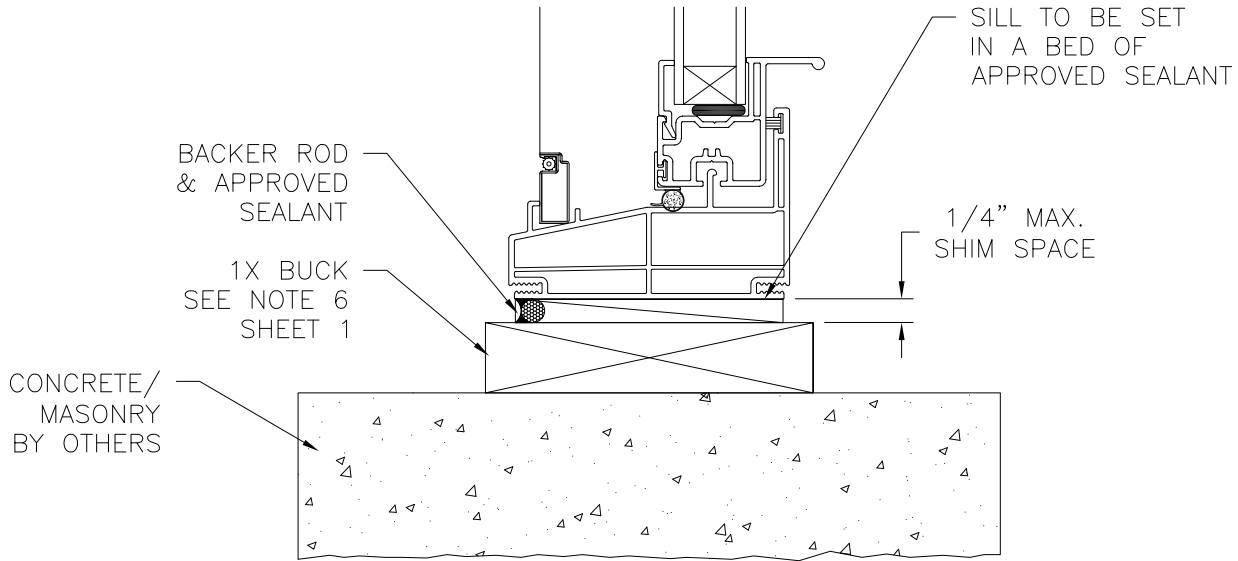

VERTICAL CROSS SECTION
CONCRETE/MASONRY WITH 1X BUCK INSTALLATION
FOR CONCRETE/MASONRY WITHOUT 1X BUCK REFER TO
JAMB INSTALLATION DETAIL


SIGNED: 10/19/2023

KRESTMARK INDUSTRIES, L.P. 3950 BASTILLE RD., SUITE 100 DALLAS, TX 75212		
220 VINYL SINGLE HUNG WINDOW NON-IMPACT 48" X 72" INSTALLATION DETAILS		
DRAWN: A.R.	DWG NO. 08-03930	REV -
SCALE NTS	DATE 6/21/2023	SHEET 5 OF 6
L. ROBERTO LOMAS P.E. 208 7th Ave, INDIALANTIC, FL 32903 434-688-0609 rllomas@lrlomaspe.com		




Luis R. Lomas P.E.
FL No.: 62514


REVISIONS			
REV	DESCRIPTION	DATE	APPROVED

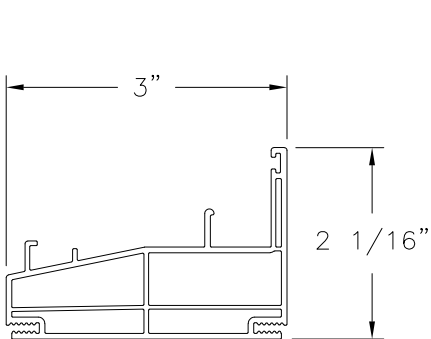


SILL (9202A)
EXTRUDED RIGID PVC

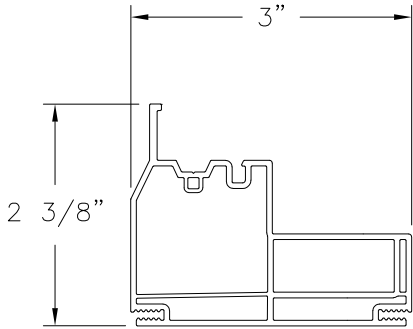


HEAD (9203)
EXTRUDED RIGID PVC

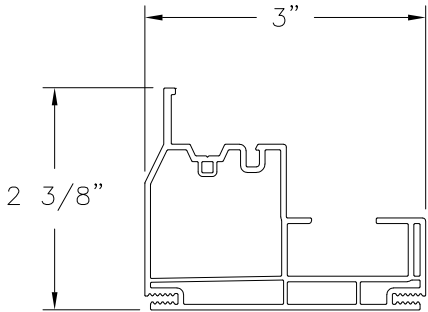


JAMB (9203)
EXTRUDED RIGID PVC

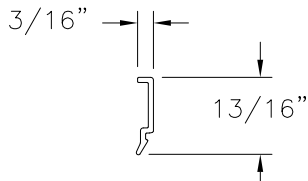


GLAZING BEAD
EXTRUDED RIGID PVC

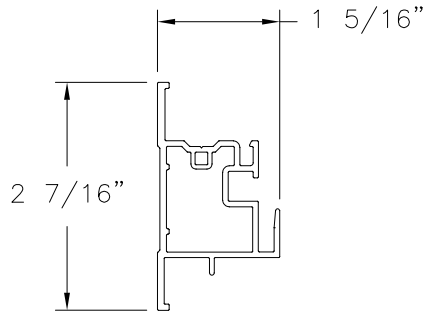


MEETING RAIL (9207)
EXTRUDED RIGID PVC

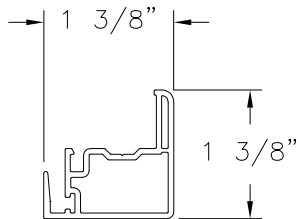


LOCK RAIL (9006)
EXTRUDED RIGID PVC

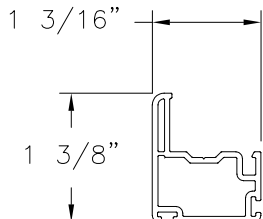


SASH STILE (9008)
EXTRUDED RIGID PVC

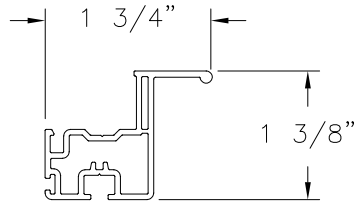

LIFT RAIL (9005)
EXTRUDED RIGID PVC

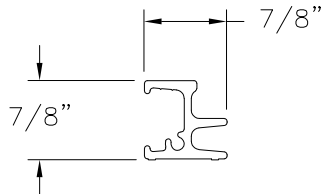


***MEETING RAIL
REINFORCEMENT (10635)***
ALUMINUM 6005-T5

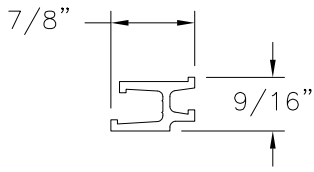

***LOCK RAIL/STILE
REINFORCEMENT (10712)***
ALUMINUM 6005-T5

KRESTMARK INDUSTRIES, L.P. 3950 BASTILLE RD., SUITE 100 DALLAS, TX 75212		
220 VINYL SINGLE HUNG WINDOW NON-IMPACT 48" X 72" COMPONENTS		
DRAWN: A.R.	DWG NO. 08-03930	REV -
SCALE NTS	DATE 6/21/2023	SHEET 6 OF 6
L. ROBERTO LOMAS P.E. 208 7th Ave, INDIALANTIC, FL 32903 434-688-0609 rllomas@lrlomaspe.com		

SIGNED: 10/19/2023

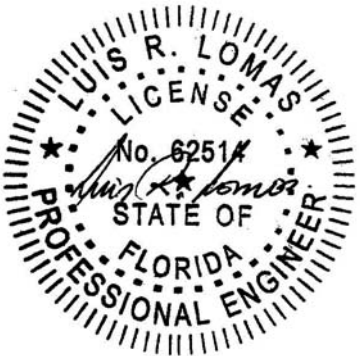

Luis R. Lomas P.E.
FL No.: 62514