

REVISIONS			
REV	DESCRIPTION	DATE	APPROVED
K	REVISED HARDWARE SCHEDULE	09/09/26	R.L.

NOTES:

1. THE PRODUCT SHOWN HEREIN IS DESIGNED AND MANUFACTURED TO COMPLY WITH REQUIREMENTS OF THE FLORIDA BUILDING CODE.
2. WOOD FRAMING, METAL STRUCTURE AND MASONRY OPENING TO BE DESIGNED AND ANCHORED TO PROPERLY TRANSFER ALL LOADS TO STRUCTURE. FRAMING AND MASONRY OPENING IS THE RESPONSIBILITY OF THE ARCHITECT OR ENGINEER OF RECORD.
3. WHERE 1X BUCK IS NOT USED DISSIMILAR MATERIALS MUST BE SEPARATED WITH APPROVED COATING OR MEMBRANE. SELECTION OF COATING OR MEMBRANE IS THE RESPONSIBILITY OF THE ARCHITECT OR ENGINEER OF RECORD.
4. BUCKS SHALL EXTEND BEYOND UNIT FRAME INTERIOR FACE SO THAT FULL FRAME SUPPORT IS PROVIDED.
5. ALLOWABLE STRESS INCREASE OF 1/3 WAS NOT USED IN THE DESIGN OF THE PRODUCT SHOWN HEREIN. WIND LOAD DURATION FACTOR Cd=1.6 WAS USED FOR WOOD ANCHOR CALCULATIONS.
6. FRAME MATERIAL: WOOD WITH G=.46 MINIMUM SPECIFIC GRAVITY, OR COMPOSITE, OR FRAMESAVER, OR FUSION FRAME.
DOOR SKIN MATERIAL: STEEL .033" THICK (MINIMUM) AND FIBERGLASS .085" THICK(MINIMUM).
SIDELITE SKIN MATERIAL: STEEL .022" THICK (MINIMUM)
7. SIDELITES AND TRANSOM MUST BE GLAZED PER ASTM E1300, WITH SAFETY GLAZING.
8. APPROVED IMPACT PROTECTIVE SYSTEM IS REQUIRED FOR THIS PRODUCT IN WIND BORNE DEBRIS REGIONS.
9. SHIM AS REQUIRED AT EACH INSTALLATION ANCHOR WITH LOAD BEARING SHIM. SHIM WHERE SPACE OF 1/16" OR GREATER OCCURS. MAXIMUM ALLOWABLE SHIM STACK TO BE 1/4".

10. FOR ANCHORING INTO WOOD FRAMING OR 2X BUCK USE #10 WOOD SCREWS WITH SUFFICIENT LENGTH TO ACHIEVE A 1 3/8" MINIMUM EMBEDMENT INTO SUBSTRATE. LOCATE ANCHORS AS SHOWN IN ELEVATIONS AND INSTALLATION DETAILS.
11. FOR ANCHORING INTO MASONRY/CONCRETE USE 3/16" TAPCONS WITH SUFFICIENT LENGTH TO ACHIEVE A 1 3/4" MINIMUM EMBEDMENT INTO SUBSTRATE WITH 2" MINIMUM EDGE DISTANCE. LOCATE ANCHORS AS SHOWN IN ELEVATIONS AND INSTALLATION DETAILS.
12. FOR ANCHORING INTO METAL STRUCTURE USE #10 SMS OR SELF DRILLING SCREWS WITH SUFFICIENT LENGTH TO ACHIEVE 3 THREADS MINIMUM BEYOND STRUCTURE INTERIOR WALL. LOCATE ANCHORS AS SHOWN IN ELEVATIONS AND INSTALLATION DETAILS.
13. ALL FASTENERS TO BE CORROSION RESISTANT.
14. INSTALLATION ANCHORS SHALL BE INSTALLED IN ACCORDANCE WITH ANCHOR MANUFACTURER'S INSTALLATION INSTRUCTIONS AND ANCHORS SHALL NOT BE USED IN SUBSTRATES WITH STRENGTHS LESS THAN THE MINIMUM STRENGTH SPECIFIED BELOW:
14.1. WOOD – MINIMUM SPECIFIC GRAVITY OF G=0.42
14.2. CONCRETE – MINIMUM COMPRESSIVE STRENGTH OF 3,192 PSI.
14.3. MASONRY – GROUT FILLED STRENGTH CONFORMANCE TO ASTM C-90, GRADE N, TYPE 1 (OR GREATER).
14.4. METAL STRUCTURE: STEEL 18GA, 33KSI OR ALUMINUM 6063-T5 .048" THICK MINIMUM
15. DOOR CONSTRUCTION MAYBE CONTINUOUS HEAD FRAME AND CONTINUOUS THRESHOLD OR BOX CONSTRUCTION.

TABLE OF CONTENTS	
SHEET NO.	DESCRIPTION
1	NOTES
2 – 3	ELEVATIONS
4	ANCHORING LAYOUTS
5 – 10	INSTALLATION DETAILS
11 – 14	APPROVED SLABS, MULLION DETAILS AND COMPONENTS

PROVIA, LLC.
2150 STATE ROUTE 39 WEST
SUGARCREEK, OH 44681

STEEL/FIBERGLASS INSWING OPAQUE SINGLE DOOR
W/SIDELITES & TRANSOM NON-IMPACT
NOTES

DRAWN:
N.G.

DWG NO.
08-02084

REV
K


SCALE
NTS

DATE
06/20/13

SHEET
1 OF 14


L. ROBERTO LOMAS P.E.
208 7th Ave, INDIALANTIC, FL 32903
434-688-0609 rllomas@lrlomaspe.com

SIGNED: 09/09/2026

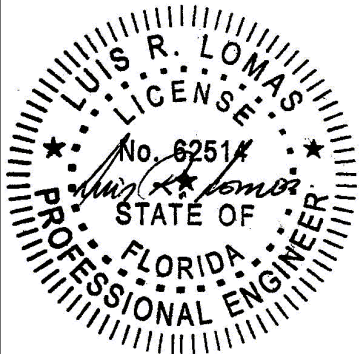

Luis R. Lomas P.E.
FL No.: 62514

69 15/16" FRAME WIDTH
SEE NOTE 1 THIS SHEET

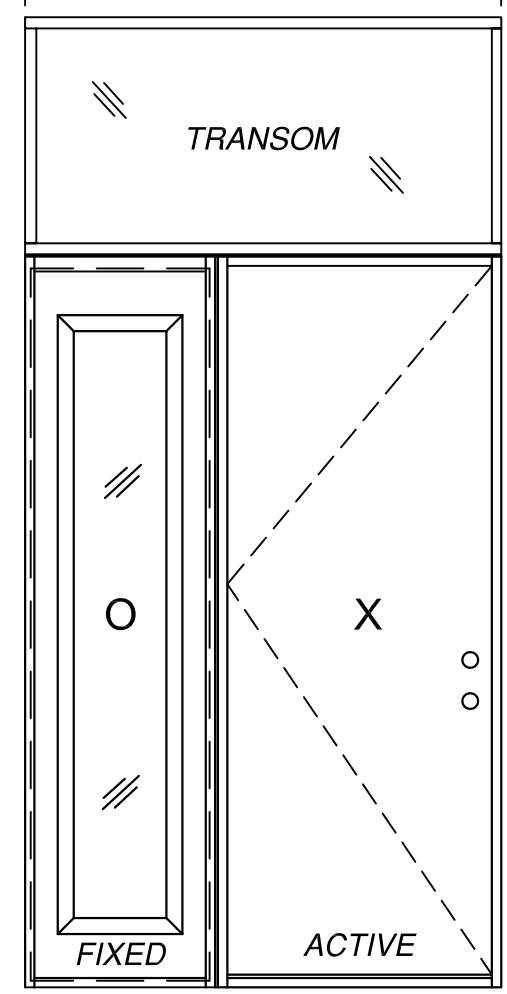

31 11/16"
FRAME HEIGHT

1/2"
MULLION
MINIMUM
SEE NOTE 3
THIS SHEET
& DETAIL B
SHEET 13

97 19/32"
FRAME HEIGHT


25 3/8"
FRAME WIDTH

37 9/16"
FRAME WIDTH

3/8" MULLION
MINIMUM
SEE NOTES 1 AND 2
THIS SHEET
& DETAIL A & C
SHEET 13

SINGLE W/ STD SIDELITE AND TRANSOM
EXTERIOR VIEW
OX SHOWN XO ALSO APPROVED

66 3/16" FRAME WIDTH
SEE NOTE 1 THIS SHEET

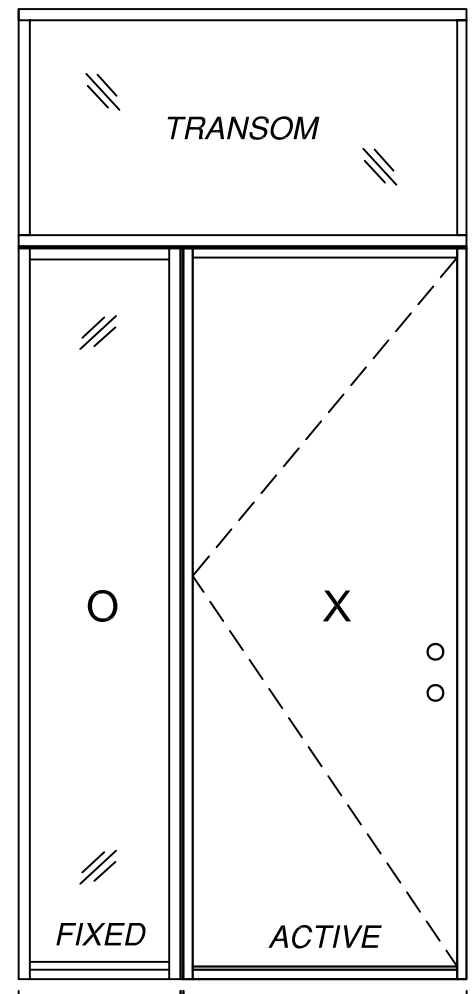

31 11/16"
FRAME HEIGHT

1/2"
MULLION
MINIMUM
SEE NOTE 3
THIS SHEET
& DETAIL B
SHEET 13

97 19/32"
FRAME HEIGHT

21 5/8"
FRAME WIDTH

37 9/16"
FRAME WIDTH

3/8" MULLION
MINIMUM
SEE NOTES 1 AND 2
THIS SHEET
& DETAIL A & C
SHEET 13

SINGLE W/ DIRECT SET SIDELITE AND TRANSOM
EXTERIOR VIEW
OX SHOWN XO ALSO APPROVED

- D.L.O. NOTES:
1. STD. SIDELITE D.L.O.: 12 3/8" X 78 3/8"
 2. DIRECT SET SIDELITE D.L.O.: 18 5/8" X 93 3/4"
 3. TRANSOM D.L.O. WIDTH: 91 5/16"
 4. TRANSOM D.L.O. HEIGHT: 28 11/16"

HARDWARE SCHEDULE	
A.	F-SERIES & FC-SERIES LOCK ASSEMBLY DOOR KNOB BY SCHLAGE
B.	B-SERIES DEADBOLT ASSEMBLY BY SCHLAGE
C.	F-SERIES & FC-SERIES DEADBOLT ASSEMBLY BY SCHAGE
D.	RESIDENTIAL GRADE DOOR HANDLE ASSEMBLY BY EMTEK (ALTERNATE)
E.	MULTI-POINT HANDLE ASSEMBLY BY TRILENNIUM (ALTERNATE)
F.	PANOLOCK MULTI-POINT LOCK ASSEMBLY (ALTERNATE)
G.	(3) 4" X 4" BALL BEARING HINGES BY PENROD
H.	(3) 4" X 4" SPRING BOMMER HINGES BY PENROD (ALTERNATE)

REVISIONS			
REV	DESCRIPTION	DATE	APPROVED
K	REVISED HARDWARE SCHEDULE	09/09/26	R.L.

35 3/4" x 94 15/16" PANEL SIZE SHOWN. OTHER SIZES ARE APPROVED
AS LONG AS INDIVIDUAL PANEL AREA DOES NOT EXCEED 23.56 FT²

DESIGN PRESSURE RATING	IMPACT RATING
±55.0PSF	NONE
THIS SYSTEM WAS NOT TESTED FOR WATER INFILTRATION AND IS TO BE INSTALLED ONLY WHERE WATER RESISTANCE IS NOT REQUIRED	

WITH PANOLOCK MULTI-POINT	
DESIGN PRESSURE RATING	IMPACT RATING
±50.0PSF	NONE
THIS SYSTEM WAS NOT TESTED FOR WATER INFILTRATION AND IS TO BE INSTALLED ONLY WHERE WATER RESISTANCE IS NOT REQUIRED	

- NOTES:
1. MAXIMUM ALLOWED BUILDUP TO BE 7".
 2. IF SIDELITE WIDTH IS 16" OR LESS NO VERTICAL MULLION IS REQUIRED.
 3. IF TRANSOM HEIGHT IS 16" OR LESS NO HORIZONTAL MULLON IS REQUIRED.

SIGNED: 09/09/2026

PROVIA, LLC.
2150 STATE ROUTE 39 WEST
SUGARCREEK, OH 44681

STEEL/FIBERGLASS INSWING OPAQUE SINGLE DOOR
W/SIDELITES & TRANSOM NON-IMPACT
ELEVATIONS

DRAWN:
N.G.

DWG NO.
08-02084

REV
K

SCALE
NTS

DATE
06/20/13


SHEET
2 OF 14

L. ROBERTO LOMAS P.E.
208 7th Ave, INDIALANTIC, FL 32903
434-688-0609 rllomas@lrlomaspe.com

LUIS R. LOMAS
P.E.
No. 62514
STATE OF
FLORIDA
PROFESSIONAL ENGINEER


Luis R. Lomas P.E.
FL No.: 62514

REVISIONS			
REV	DESCRIPTION	DATE	APPROVED
K	REVISED HARDWARE SCHEDULE	09/09/26	R.L.

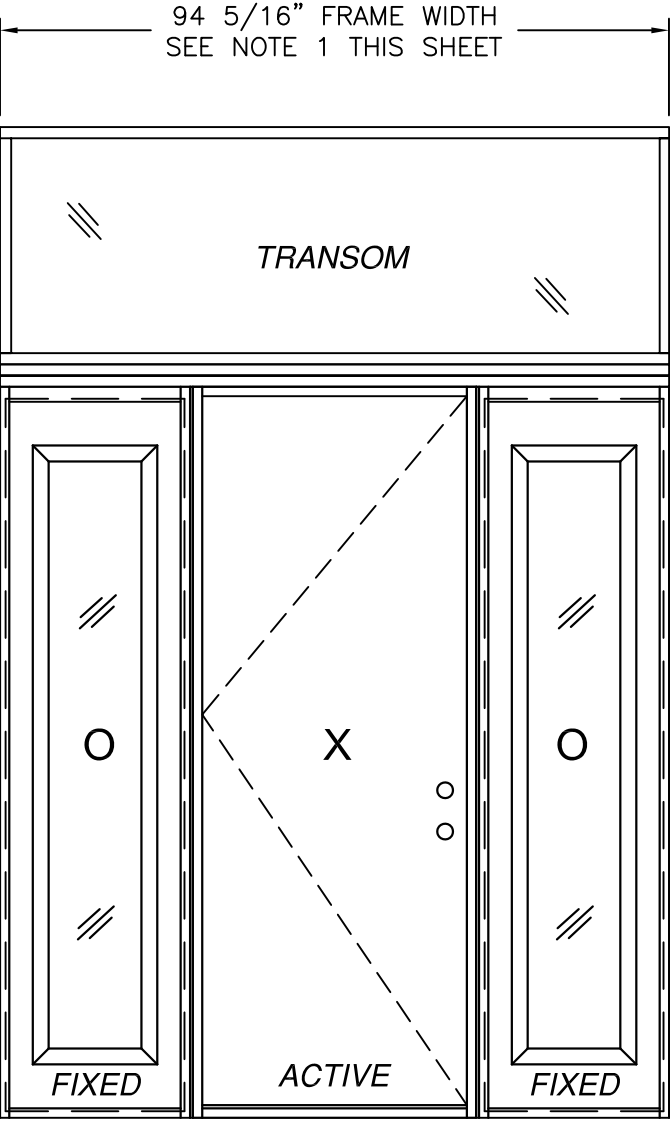

3/8" MULLION
MINIMUM
SEE NOTES
1 AND 2
THIS SHEET
& DETAIL A & C
SHEET 13

SINGLE W/ STD SIDELITES AND TRANSOM
EXTERIOR VIEW

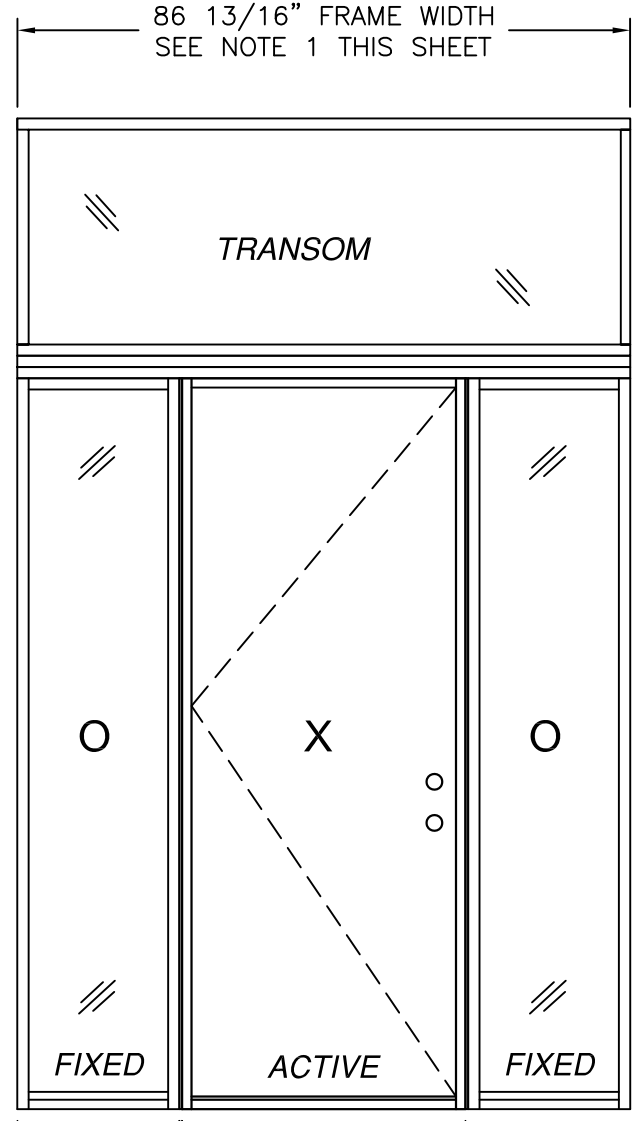

3/8" MULLION
MINIMUM
SEE NOTES
1 AND 2
THIS SHEET
& DETAIL A & C
SHEET 13

SINGLE W/ DIRECT SET SIDELITES AND TRANSOM
EXTERIOR VIEW

35 3/4" x 94 15/16" PANEL SIZE SHOWN. OTHER SIZES ARE APPROVED
AS LONG AS INDIVIDUAL PANEL AREA DOES NOT EXCEED 23.56 FT²

1 3/4" MULLION
MINIMUM
SEE DETAIL C
SHEET 13

DESIGN PRESSURE RATING	IMPACT RATING
±55.0PSF	NONE
THIS SYSTEM WAS NOT TESTED FOR WATER INFILTRATION AND IS TO BE INSTALLED ONLY WHERE WATER RESISTANCE IS NOT REQUIRED	

WITH PANOLOCK MULTI-POINT	
DESIGN PRESSURE RATING	IMPACT RATING
±50.0PSF	NONE
THIS SYSTEM WAS NOT TESTED FOR WATER INFILTRATION AND IS TO BE INSTALLED ONLY WHERE WATER RESISTANCE IS NOT REQUIRED	

- NOTES:
1. MAXIMUM ALLOWED BUILDUP TO BE 3" AT EACH VERTICAL MULLION.
 2. IF SIDELITE WIDTH IS 16" OR LESS NO VERTICAL MULLION IS REQUIRED

SIGNED: 09/09/2026

PROVIA, LLC.
2150 STATE ROUTE 39 WEST
SUGARCREEK, OH 44681

STEEL/FIBERGLASS INSWING OPAQUE SINGLE DOOR
W/SIDELITES & TRANSOM NON-IMPACT
ELEVATIONS


DRAWN: N.G. DWG NO. 08-02084 REV K

SCALE NTS DATE 06/20/13 SHEET 3 OF 14

L. ROBERTO LOMAS P.E.
208 7th Ave, INDIALANTIC, FL 32903
434-688-0609 rllomas@lrlomaspe.com

LUIS R. LOMAS
P.E.
No. 62514
STATE OF
FLORIDA
PROFESSIONAL ENGINEER

Luis R. Lomas P.E.
FL No.: 62514

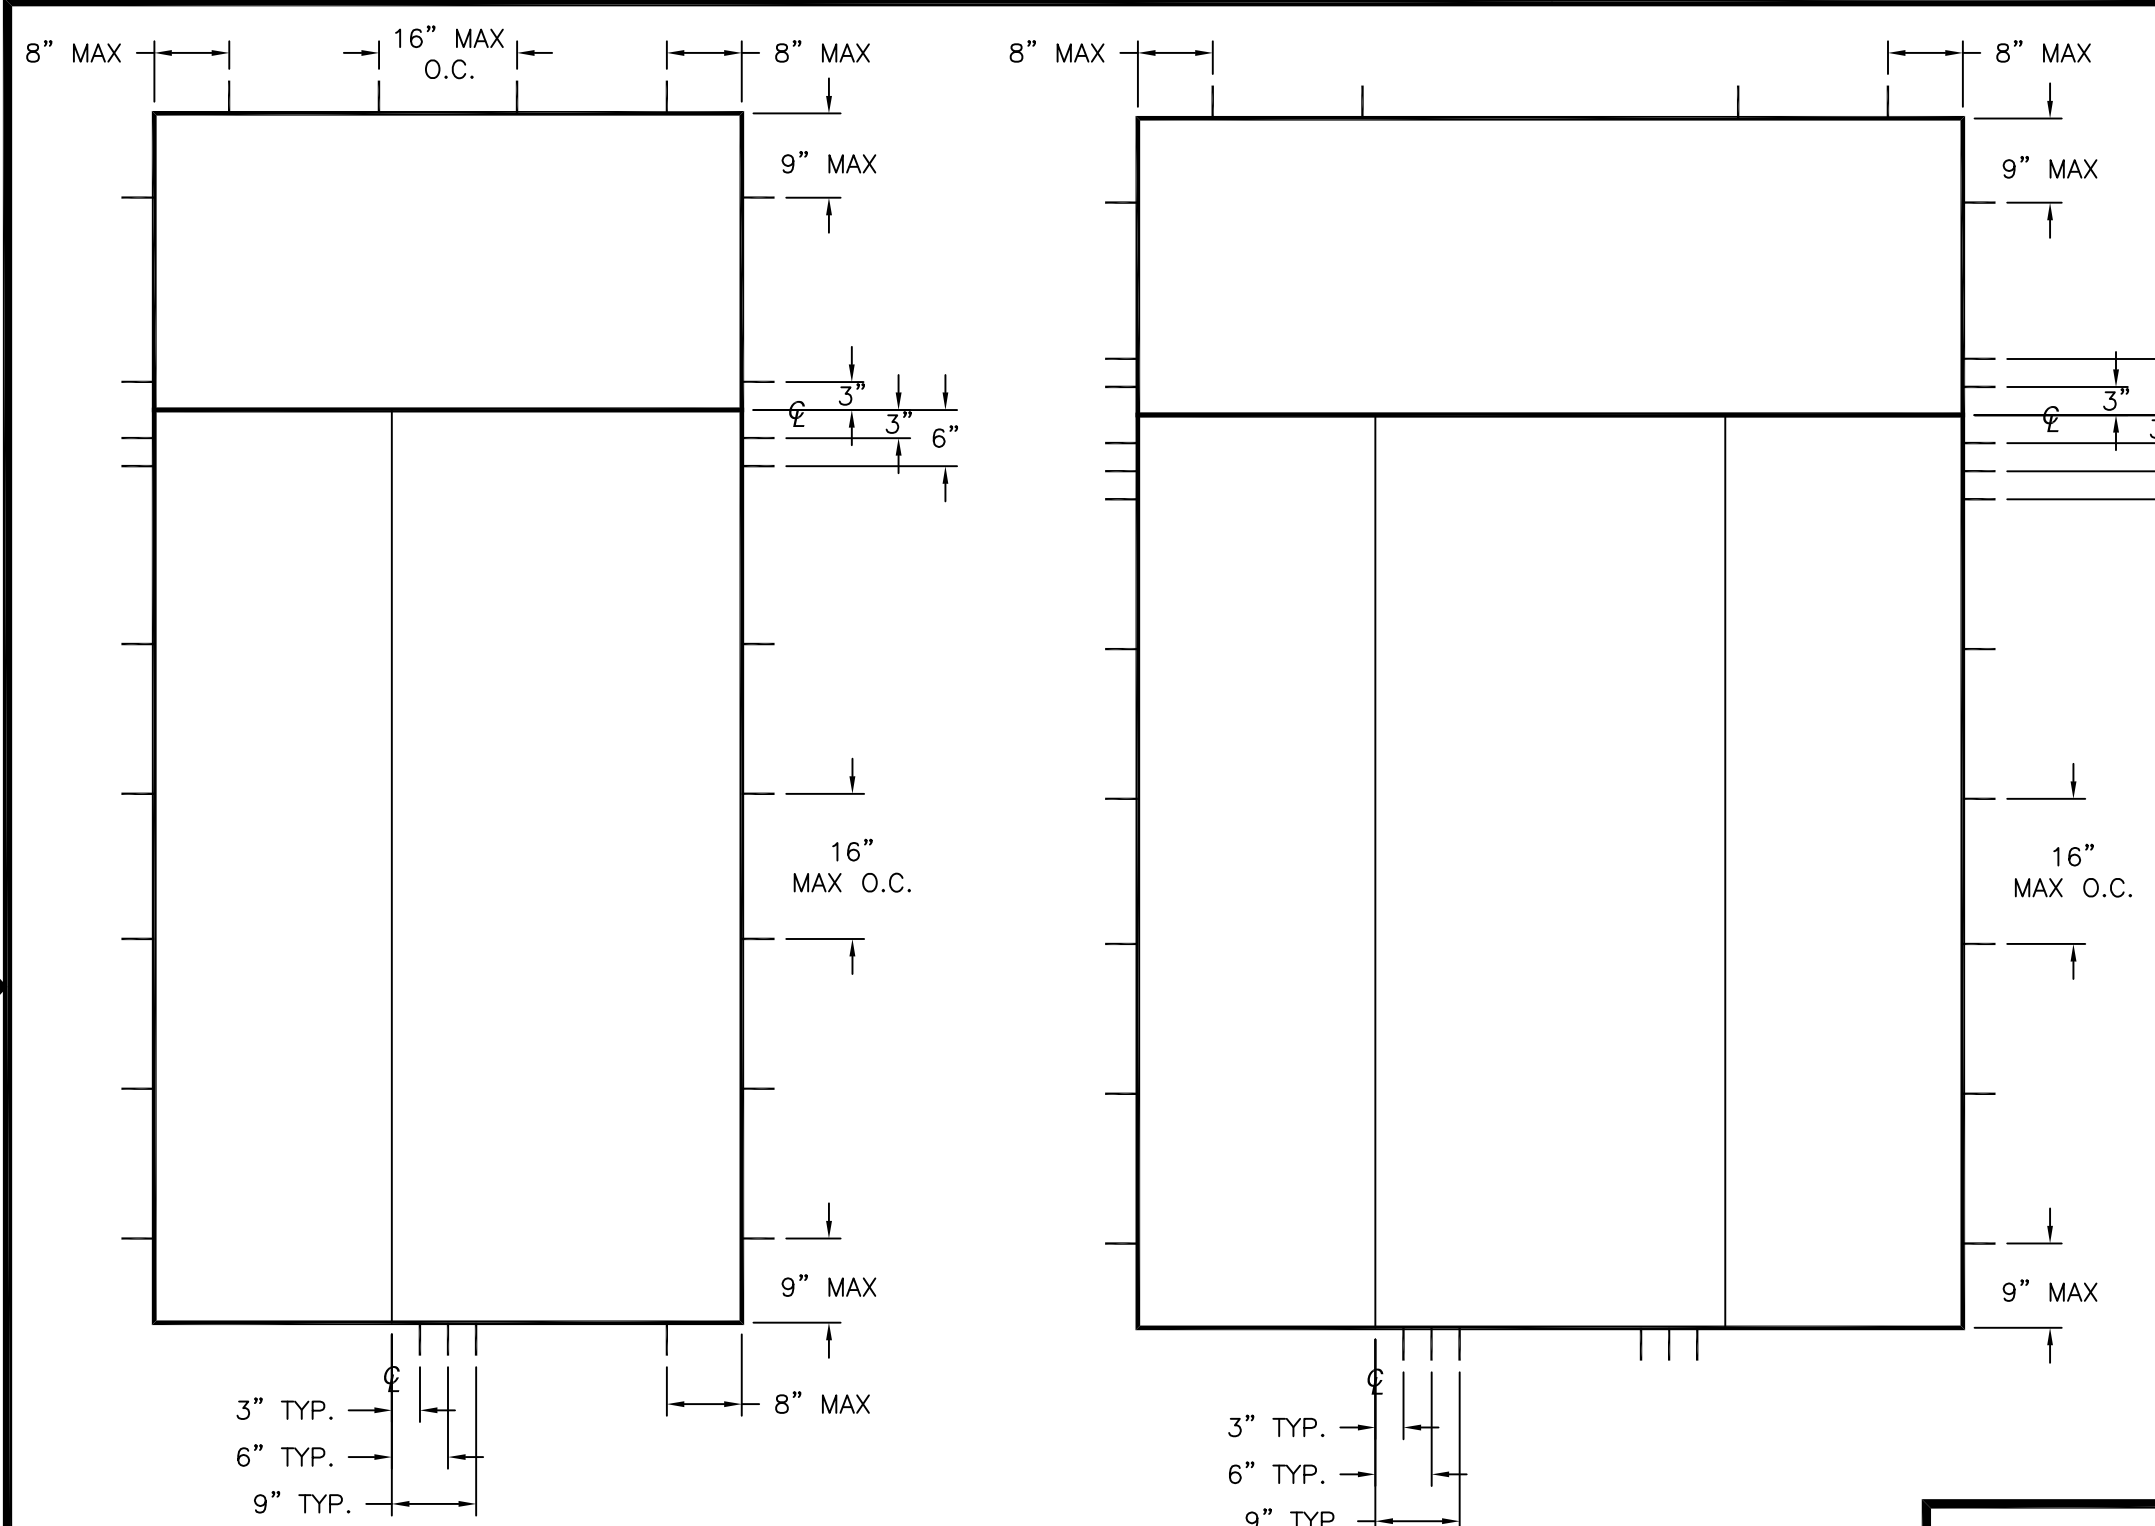

REVISIONS			
REV	DESCRIPTION	DATE	APPROVED
K	REVISED HARDWARE SCHEDULE	09/09/26	R.L.

SINGLE W/SIDELITE AND TRANSOM

Anchors and anchor connectors corrosion resistance chart		
Exposure	Distance from coastal shoreline	
	0' up to 300'	>300' up to 3000'
Exterior - partially sheltered	304 or A305 or 306 Stainless steel per ASTM A240	Galvanized per ASTM A153 class D or ASTM A641 class 3S
Exterior - open exposed	304 or A305 or 306 Stainless steel per ASTM A240	Galvanized per ASTM A153 class D or ASTM A641 class 3S
Unconditioned interior-vented enclosed	Galvanized per ASTM A153 class D or ASTM A641 class 3S	Galvanized per ASTM A153 class D or ASTM A641 class 3S
Unconditioned interior-unvented enclosed	Galvanized per ASTM A153 class D or ASTM A641 class 3S	Galvanized per ASTM A153 class D or ASTM A641 class 3S

SINGLE W/SIDELITES & TRANSOM

PROVIA, LLC.
2150 STATE ROUTE 39 WEST
SUGARCREEK, OH 44681

STEEL/FIBERGLASS INSWING OPAQUE SINGLE DOOR
W/SIDELITES & TRANSOM NON-IMPACT
ANCHORING LAYOUTS

DRAWN:
N.G.

DWG NO.
08-02084

REV
K


SCALE
NTS

DATE
06/20/13


SHEET
4 OF 14

L. ROBERTO LOMAS P.E.
208 7th Ave, INDIALANTIC, FL 32903
434-688-0609 rllomas@lrlomaspe.com

SIGNED: 09/09/2026

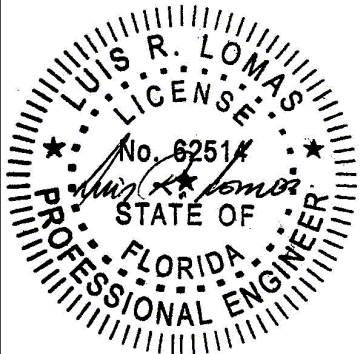

Luis R. Lomas P.E.
FL No.: 62514

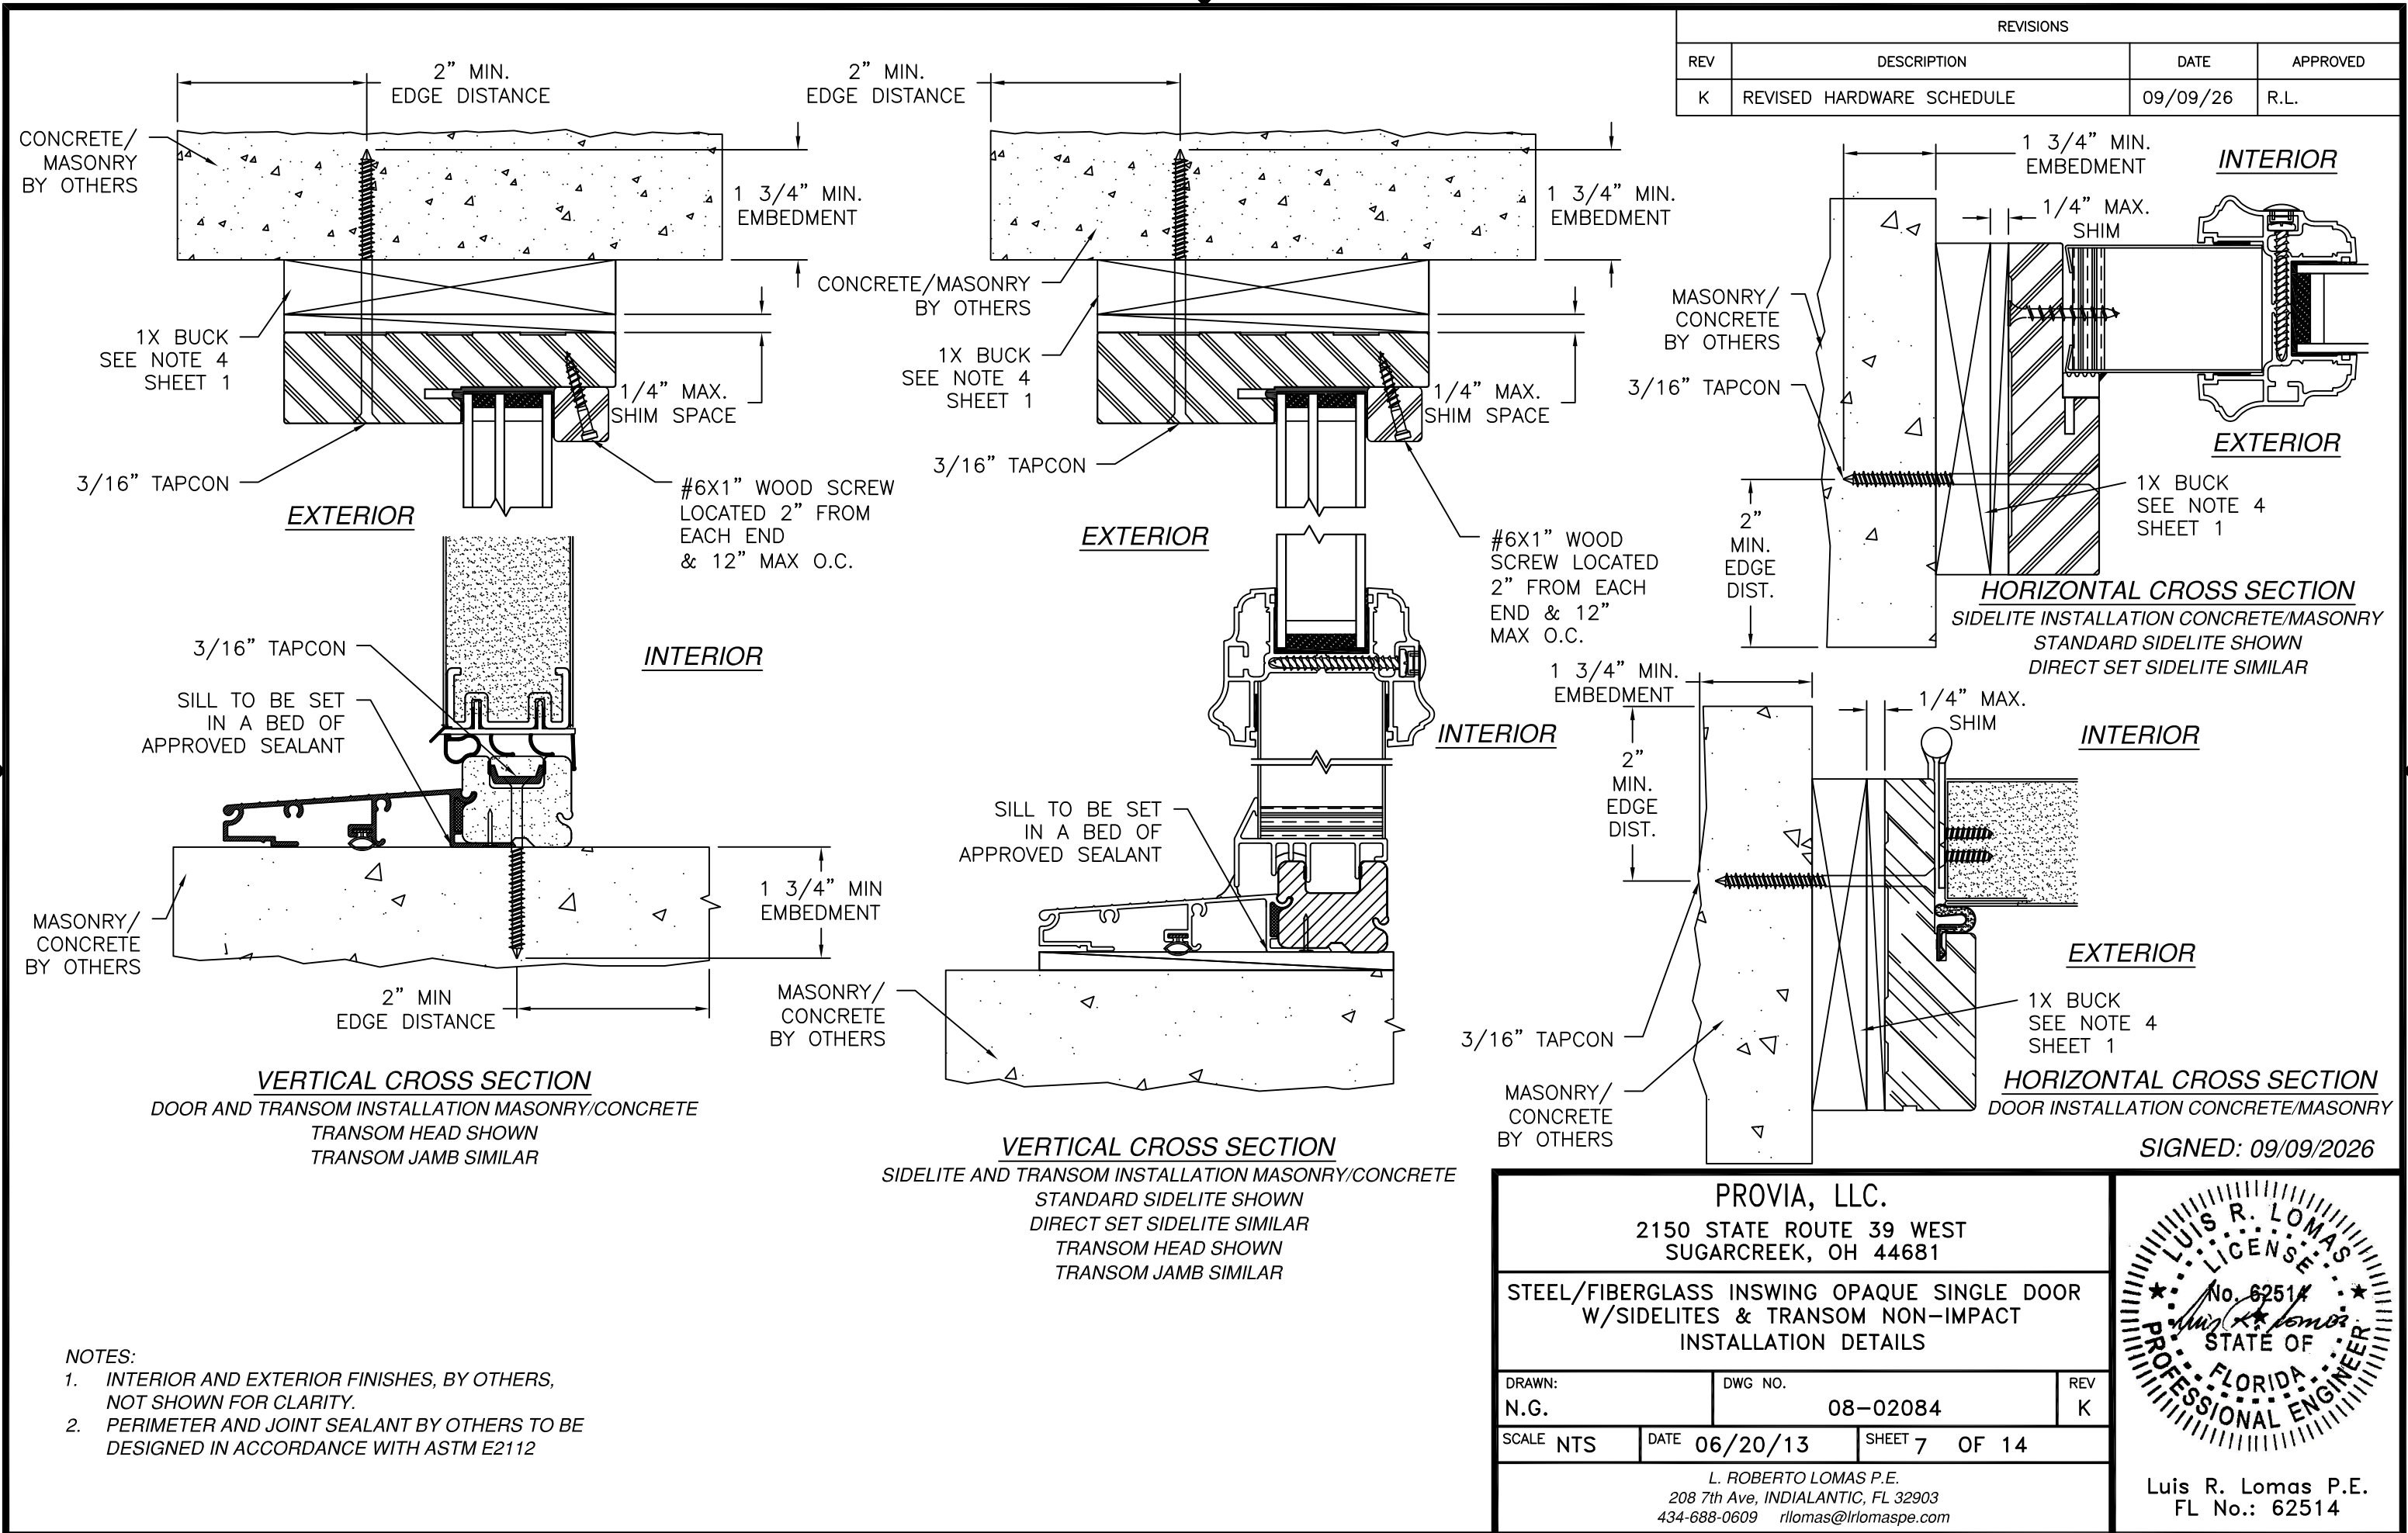

REVISIONS			
REV	DESCRIPTION	DATE	APPROVED
K	REVISED HARDWARE SCHEDULE	09/09/26	R.L.

- NOTES:
1. INTERIOR AND EXTERIOR FINISHES, BY OTHERS, NOT SHOWN FOR CLARITY.
 2. PERIMETER AND JOINT SEALANT BY OTHERS TO BE DESIGNED IN ACCORDANCE WITH ASTM E2112

PROVIA, LLC.
2150 STATE ROUTE 39 WEST
SUGARCREEK, OH 44681

STEEL/FIBERGLASS INSWING OPAQUE SINGLE DOOR
W/SIDELITES & TRANSOM NON-IMPACT
INSTALLATION DETAILS




DRAWN: N.G.	DWG NO. 08-02084	REV K
SCALE NTS	DATE 06/20/13	SHEET 7 OF 14

L. ROBERTO LOMAS P.E.
208 7th Ave, INDIALANTIC, FL 32903
434-688-0609 rllomas@lrlomaspe.com

LUIS R. LOMAS
P.E.
No. 62514
STATE OF
FLORIDA
PROFESSIONAL ENGINEER

Luis R. Lomas P.E.
FL No.: 62514

REVISIONS			
REV	DESCRIPTION	DATE	APPROVED
K	REVISED HARDWARE SCHEDULE	09/09/26	R.L.

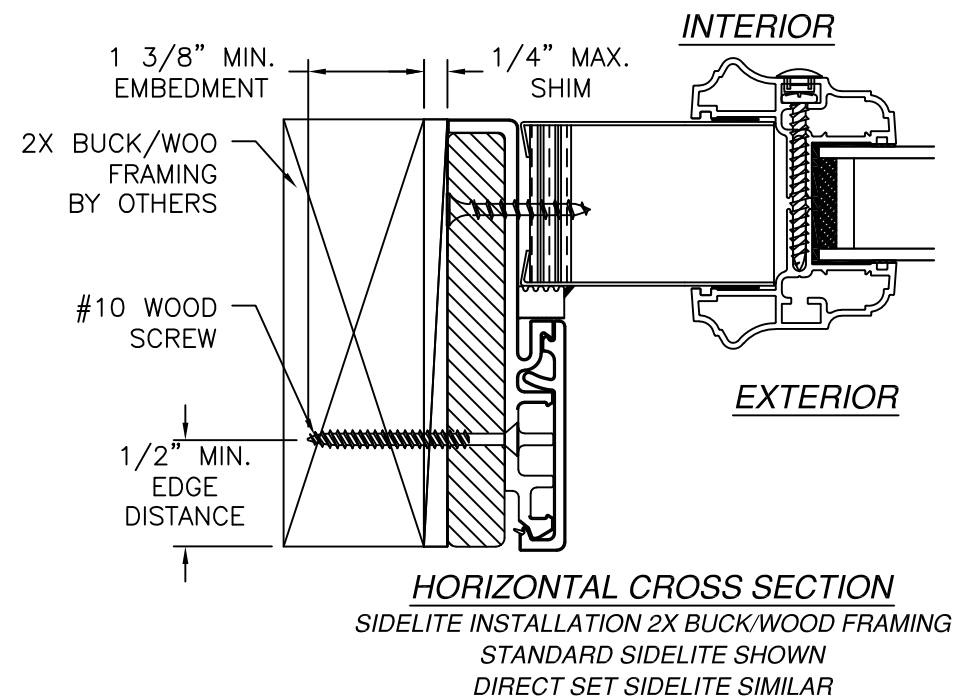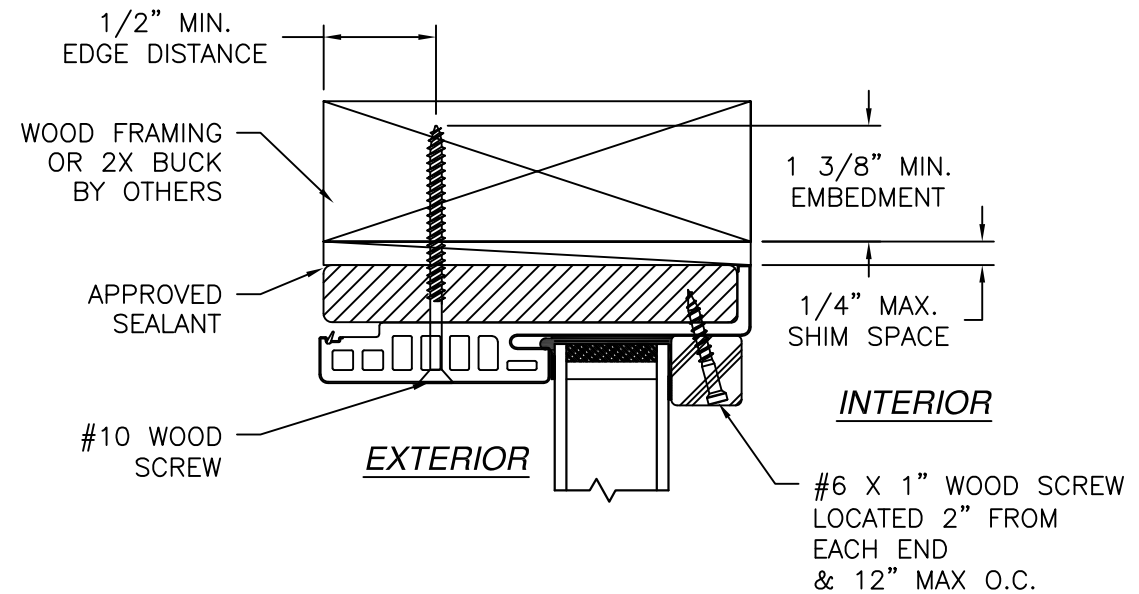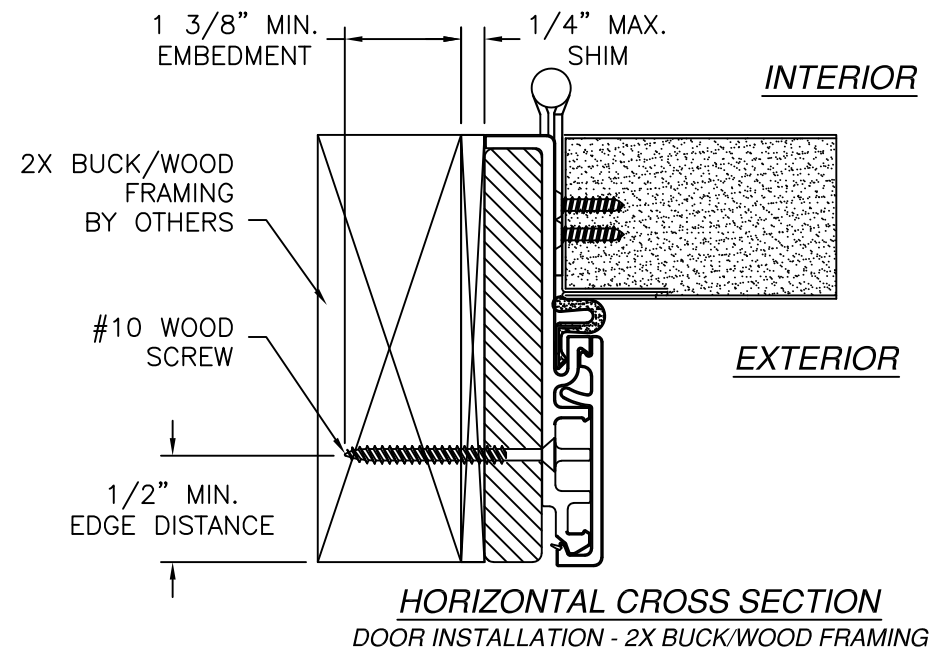

- NOTES:
1. INTERIOR AND EXTERIOR FINISHES, BY OTHERS, NOT SHOWN FOR CLARITY.
 2. PERIMETER AND JOINT SEALANT BY OTHERS TO BE DESIGNED IN ACCORDANCE WITH ASTM E2112

PROVIA, LLC.

2150 STATE ROUTE 39 WEST
SUGARCREEK, OH 44681

STEEL/FIBERGLASS INSWING OPAQUE SINGLE DOOR
W/SIDELITES & TRANSOM NON-IMPACT
INSTALLATION DETAILS W/FUSION FRAME

DRAWN:
N.G.

DWG NO.
08-02084

REV
K

SCALE
NTS

DATE
06/20/13


SHEET
8 OF 14

L. ROBERTO LOMAS P.E.

208 7th Ave, INDIALANTIC, FL 32903



434-688-0609 rllomas@lrlomaspe.com

SIGNED: 09/09/2026

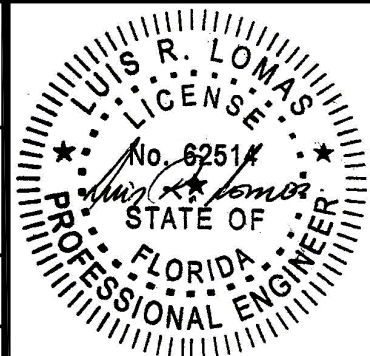


Luis R. Lomas P.E.
FL No.: 62514

REVISIONS			
REV	DESCRIPTION	DATE	APPROVED
K	REVISED HARDWARE SCHEDULE	09/09/26	R.L.

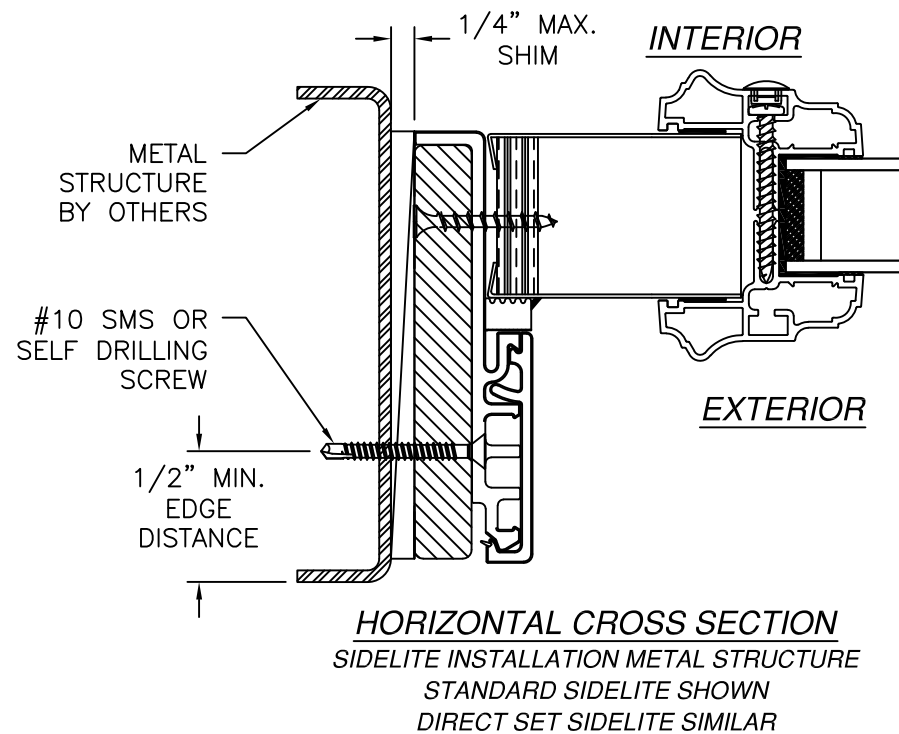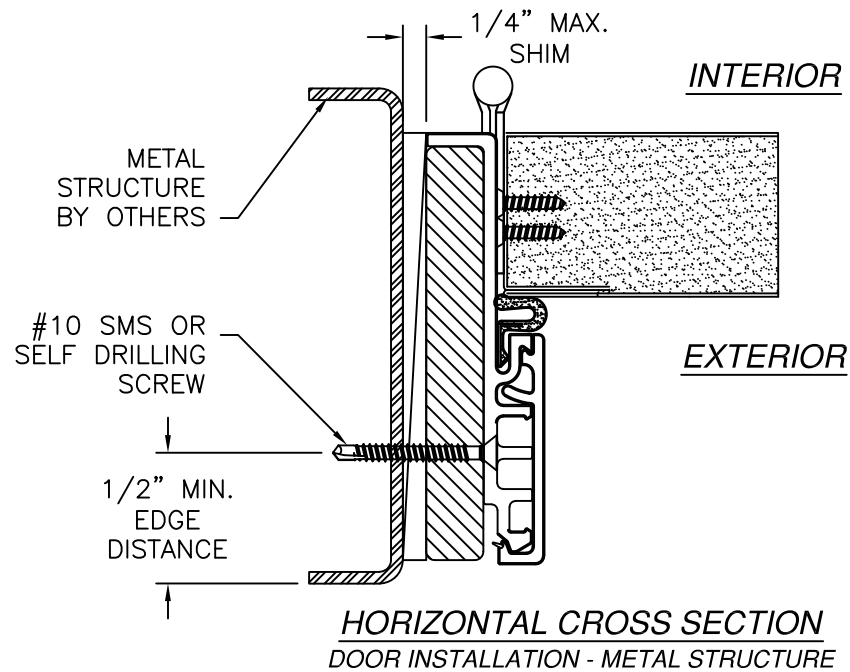




- NOTES:
1. INTERIOR AND EXTERIOR FINISHES, BY OTHERS, NOT SHOWN FOR CLARITY.
 2. PERIMETER AND JOINT SEALANT BY OTHERS TO BE DESIGNED IN ACCORDANCE WITH ASTM E2112

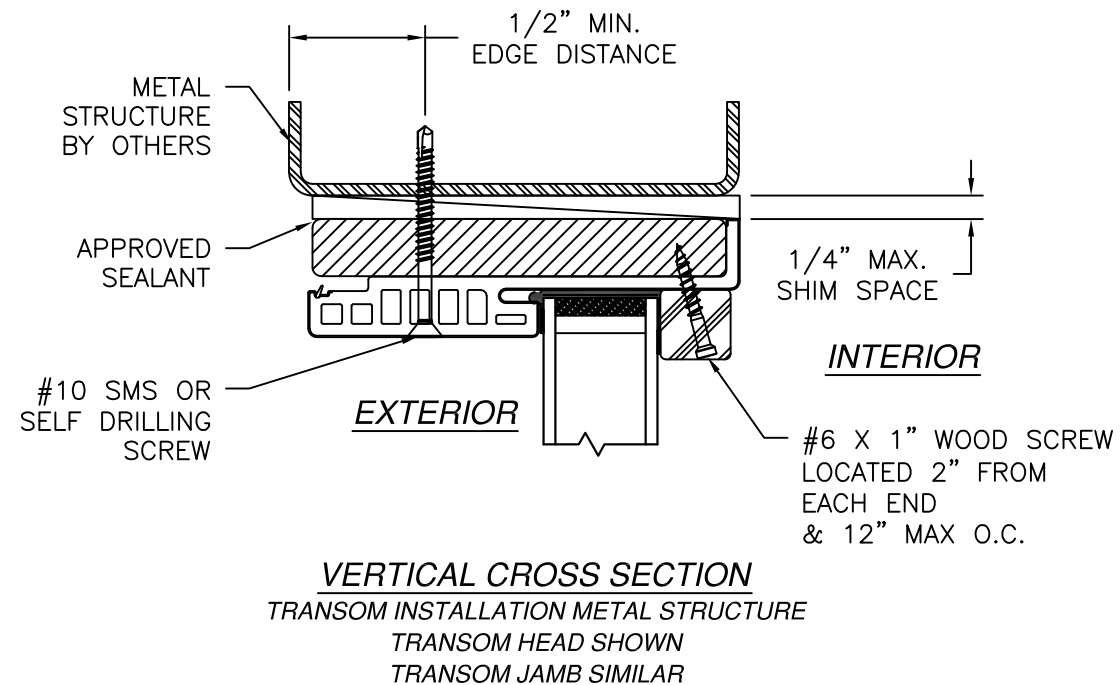

SIGNED: 09/09/2026

PROVIA, LLC. 2150 STATE ROUTE 39 WEST SUGARCREEK, OH 44681			
STEEL/FIBERGLASS INSWING OPAQUE SINGLE DOOR W/SIDELITES & TRANSOM NON-IMPACT INSTALLATION DETAILS W/FUSION FRAME			
DRAWN: N.G.	DWG NO. 08-02084	REV K	
SCALE NTS	DATE 06/20/13	SHEET 9 OF 14	
L. ROBERTO LOMAS P.E. 208 7th Ave, INDIALANTIC, FL 32903 434-688-0609 rllomas@lrlomaspe.com			Luis R. Lomas P.E. FL No.: 62514

REVISIONS			
REV	DESCRIPTION	DATE	APPROVED
K	REVISED HARDWARE SCHEDULE	09/09/26	R.L.

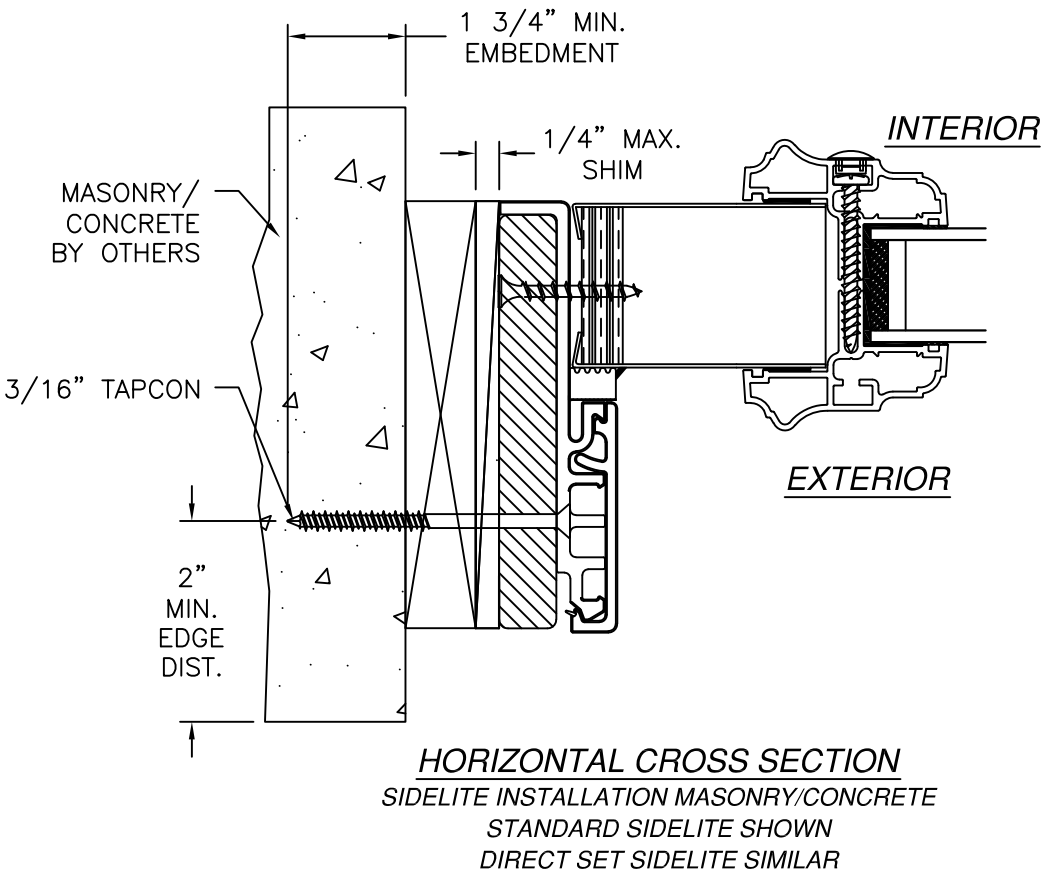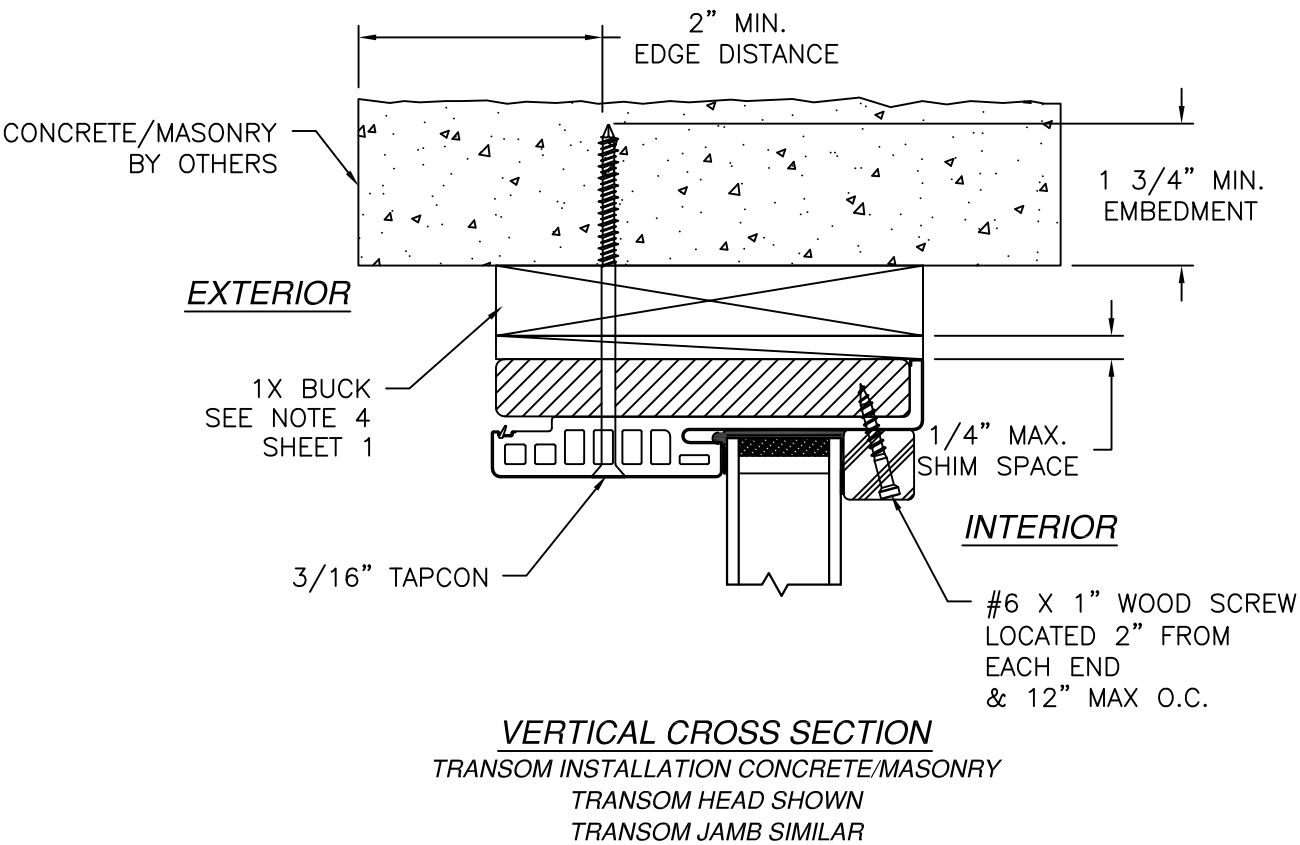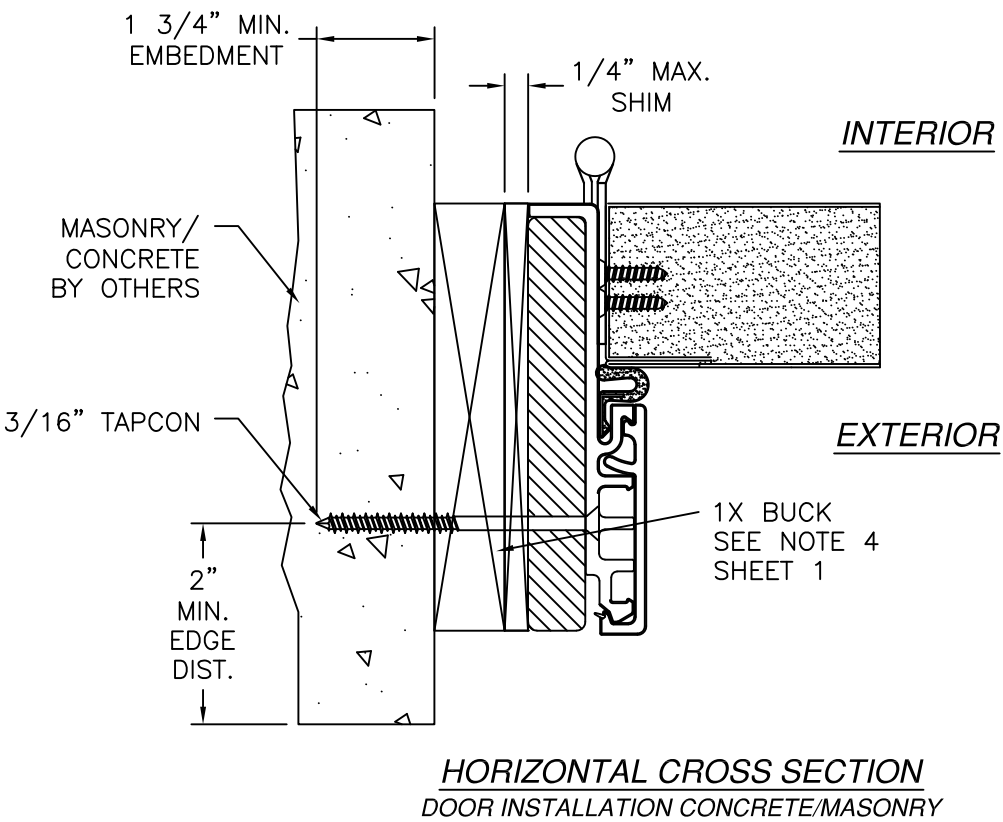

- NOTES:
1. INTERIOR AND EXTERIOR FINISHES, BY OTHERS, NOT SHOWN FOR CLARITY.
 2. PERIMETER AND JOINT SEALANT BY OTHERS TO BE DESIGNED IN ACCORDANCE WITH ASTM E2112

PROVIA, LLC.

2150 STATE ROUTE 39 WEST
SUGARCREEK, OH 44681

STEEL/FIBERGLASS INSWING OPAQUE SINGLE DOOR
W/SIDELITES & TRANSOM NON-IMPACT
INSTALLATION DETAILS W/FUSION FRAME

DRAWN: N.G.

DWG NO. 08-02084

REV K

SCALE NTS

DATE 06/20/13


SHEET 10 OF 14

L. ROBERTO LOMAS P.E.

208 7th Ave, INDIALANTIC, FL 32903

434-688-0609 rllomas@lrlomaspe.com


SIGNED: 09/09/2026

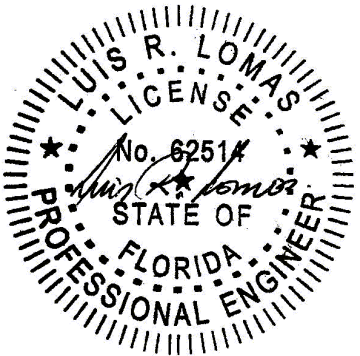


Luis R. Lomas P.E.
FL No.: 62514

APPROVED DOOR SLABS AND CROSS SECTIONS


REVISIONS			
REV	DESCRIPTION	DATE	APPROVED
K	REVISED HARDWARE SCHEDULE	09/09/26	R.L.

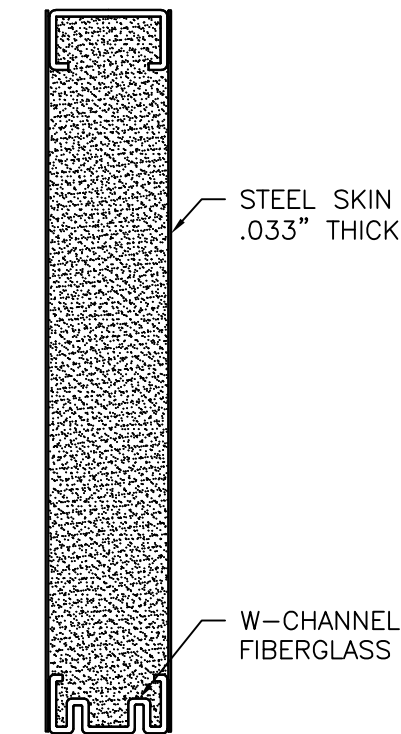


20GA STEEL

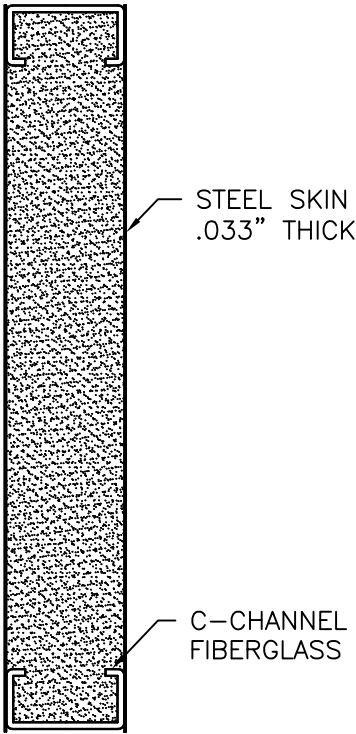


20GA STEEL

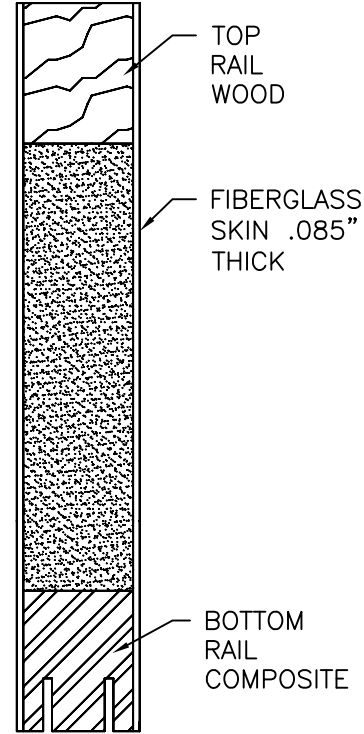


FIBERGLASS

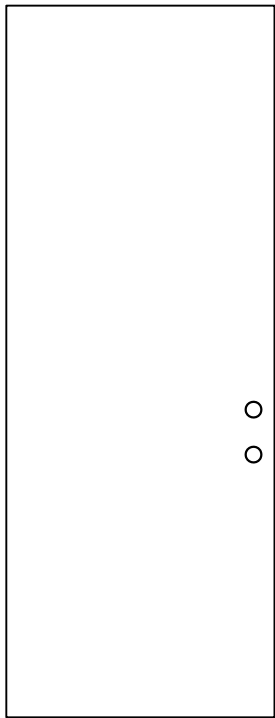


FLAT SLAB
20GA STEEL AND FIBERGLASS

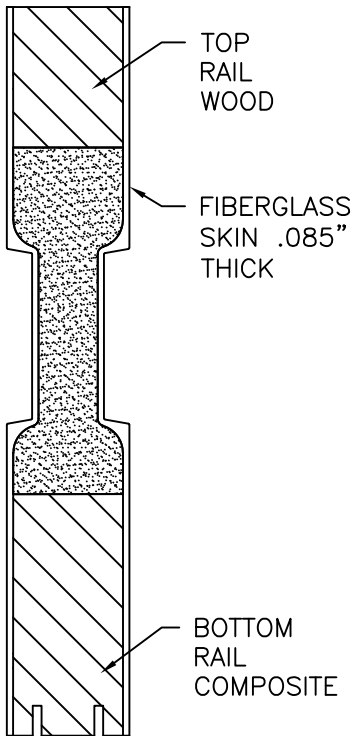

FIBERGLASS

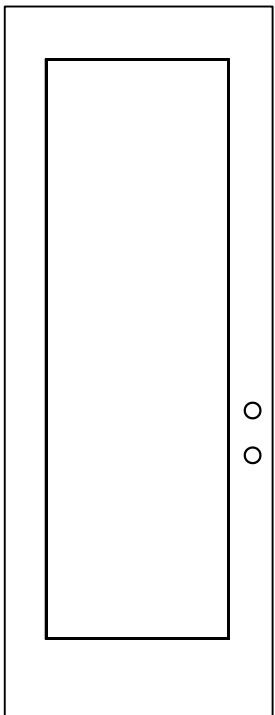


1 PANEL SLAB
FIBERGLASS ONLY

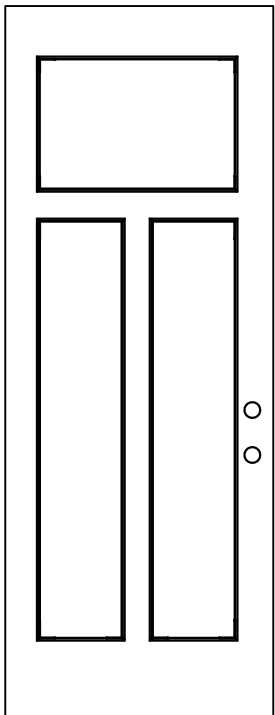

3 PANEL SLAB
FIBERGLASS ONLY


SIGNED: 09/09/2026

PROVIA, LLC. 2150 STATE ROUTE 39 WEST SUGARCREEK, OH 44681		
STEEL/FIBERGLASS INSWING OPAQUE SINGLE DOOR W/SIDELITES & TRANSOM NON-IMPACT HINGE DETAILS AND APPROVED SLABS		
DRAWN: N.G.	DWG NO. 08-02084	REV K
SCALE NTS	DATE 06/20/13	SHEET 11 OF 14
L. ROBERTO LOMAS P.E. 208 7th Ave, INDIALANTIC, FL 32903 434-688-0609 rllomas@lrlomaspe.com		

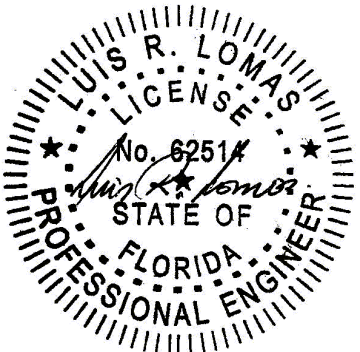


Luis R. Lomas P.E.
FL No.: 62514


REVISIONS			
REV	DESCRIPTION	DATE	APPROVED
K	REVISED HARDWARE SCHEDULE	09/09/26	R.L.

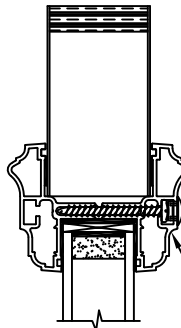


STANDARD TRIM

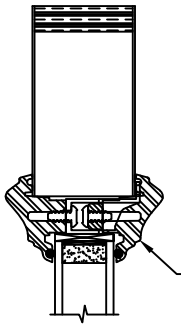


SIGNET TRIM

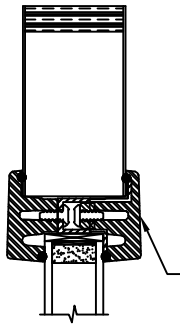


SMOOTH TRIM

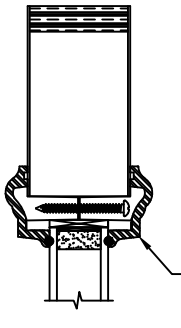


TRINITY TRIM

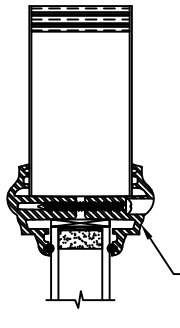


EVOLVE TRIM

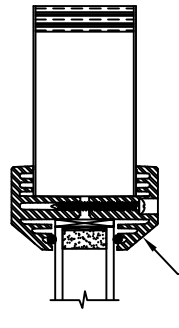


SPOTLIGHT TRIM

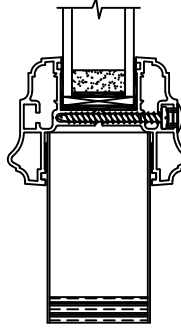


OPTION 1
STANDARD TRIM

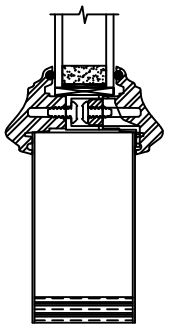


OPTION 2
SIGNET TRIM

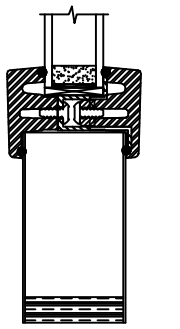


OPTION 3
SMOOTH TRIM

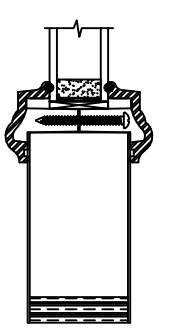


OPTION 4
TRINITY TRIM

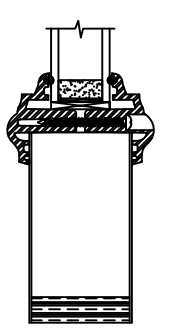


OPTION 5
EVOLVE TRIM

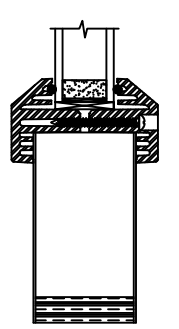


OPTION 6
SPOTLIGHT TRIM

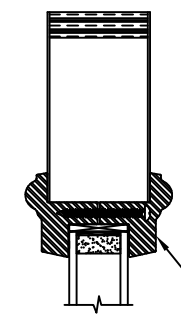


RSL TRIM

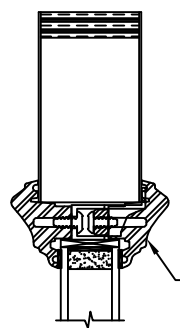


PLUGLESS TRIM

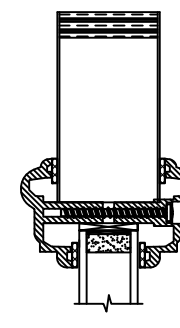


ELTON TRIM

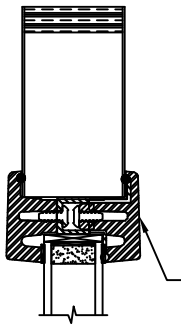


SMOOTH TRIM

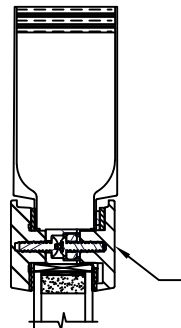


SIGNET FIR TRIM

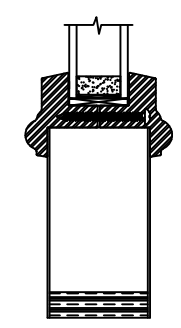


OPTION 7
RSL TRIM

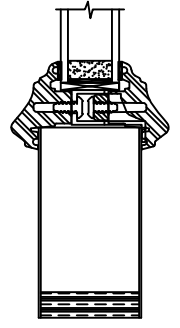


OPTION 8
PLUGLESS TRIM
W/TAPE

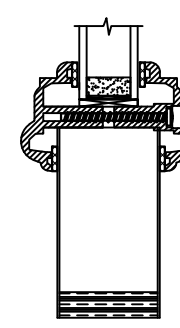


OPTION 9
ELTON TRIM

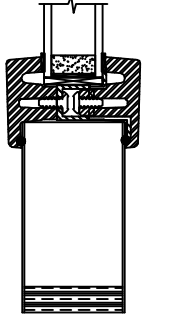


OPTION 10
SMOOTH TRIM
W/TAPE

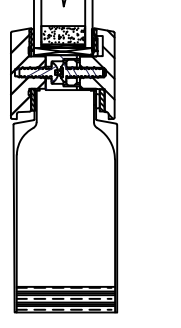


OPTION 11
SIGNET FIR TRIM

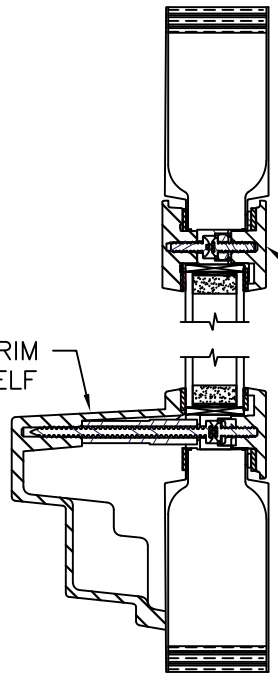

OPTION 12
SIGNET FIR &
DENTIL SHELF TRIM

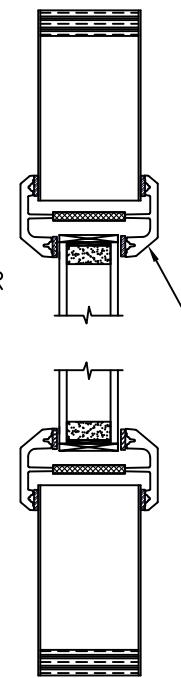

OPTION 13
ODL ZEEL TRIM

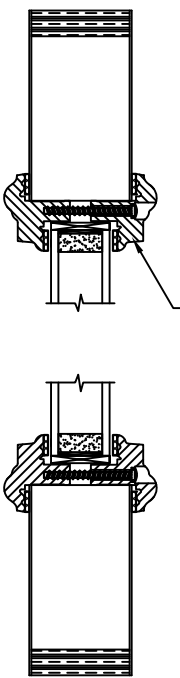

OPTION 14
XLE TRIM

APPROVED TRIMS FOR SIDELITES

PROVIA, LLC.

2150 STATE ROUTE 39 WEST
SUGARCREEK, OH 44681

STEEL/FIBERGLASS INSWING OPAQUE SINGLE DOOR
W/SIDELITES & TRANSOM NON-IMPACT
APPROVED SLABS AND TRIMS

DRAWN:

N.G.

DWG NO.

08-02084

REV

K

SCALE

NTS

DATE

06/20/13

SHEET


12 OF 14

L. ROBERTO LOMAS P.E.







208 7th Ave, INDIALANTIC, FL 32903

434-688-0609 rllomas@lrlomaspe.com



SIGNED: 09/09/2026

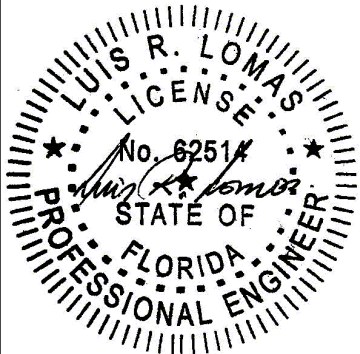

Luis R. Lomas P.E.
FL No.: 62514

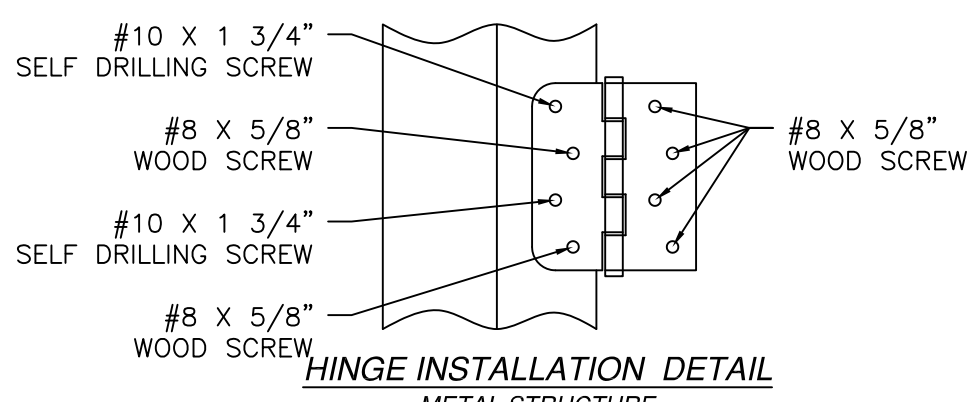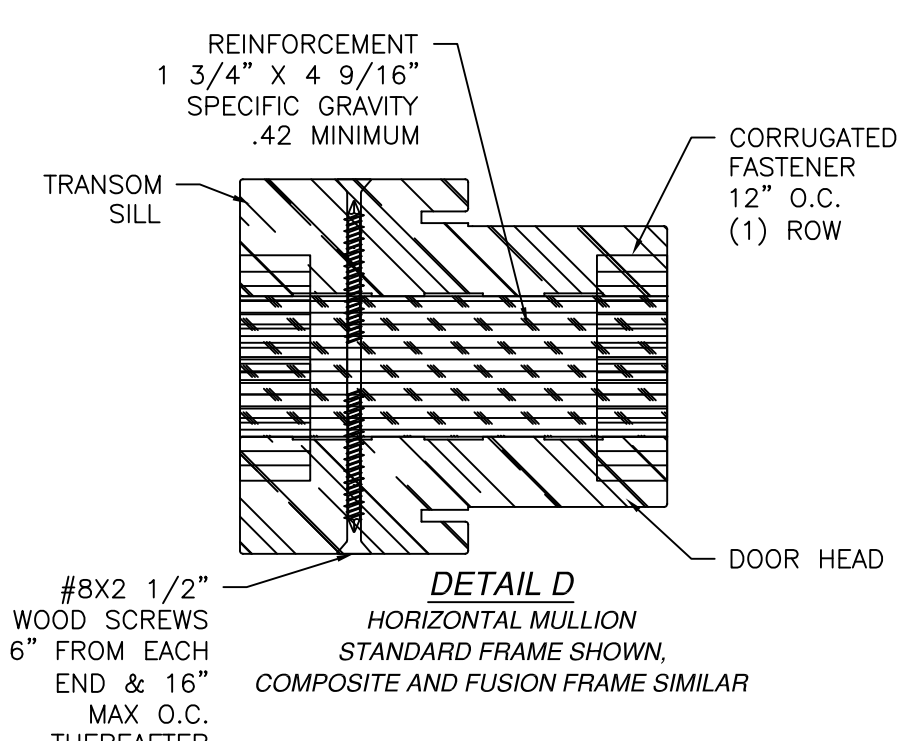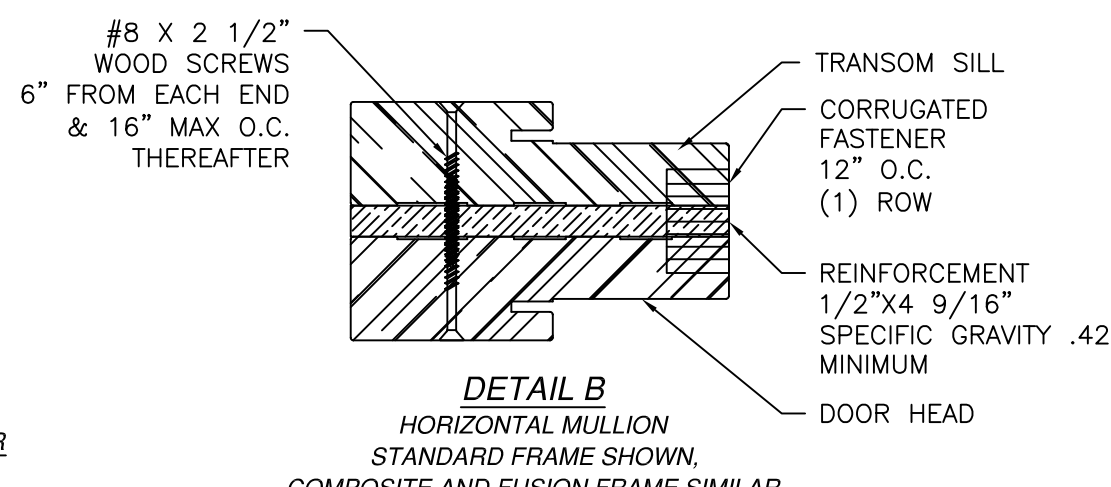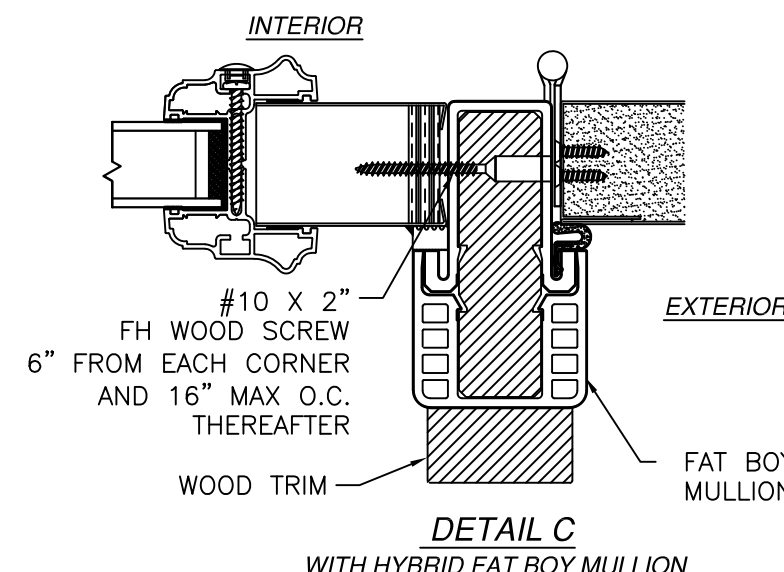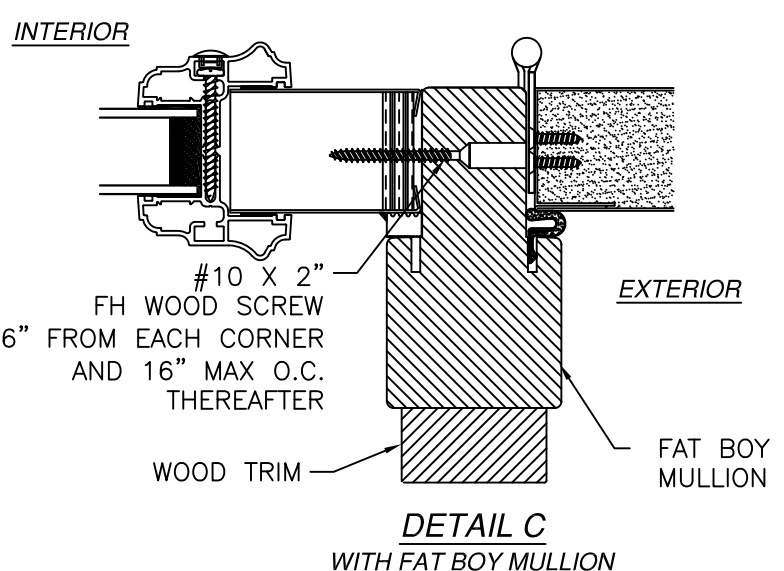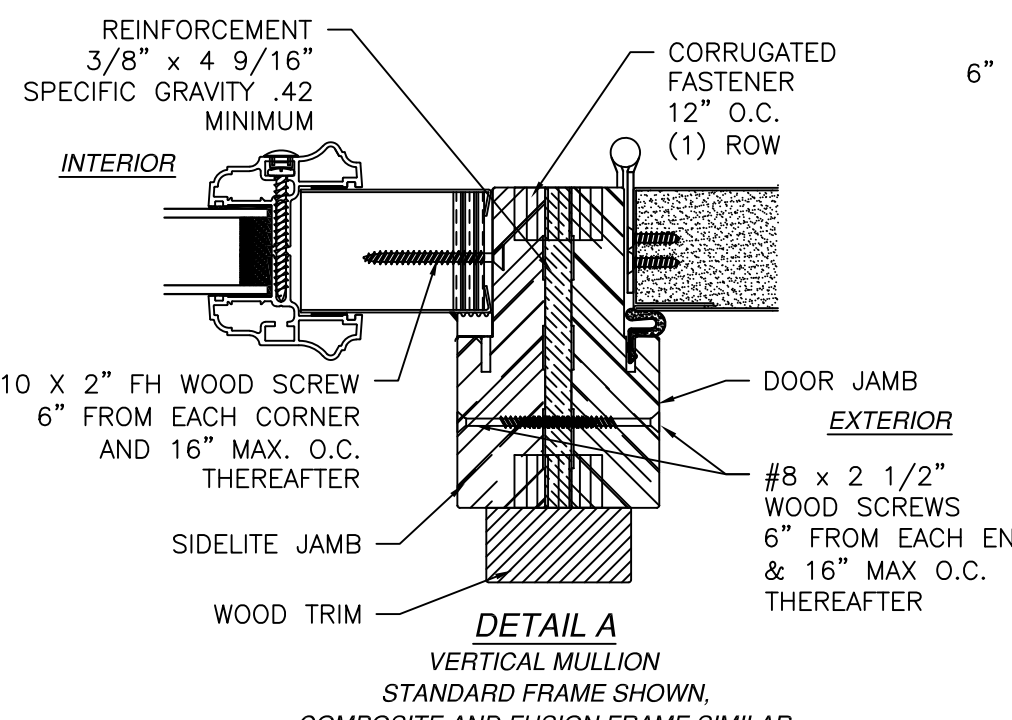

REVISIONS			
REV	DESCRIPTION	DATE	APPROVED
K	REVISED HARDWARE SCHEDULE	09/09/26	R.L.

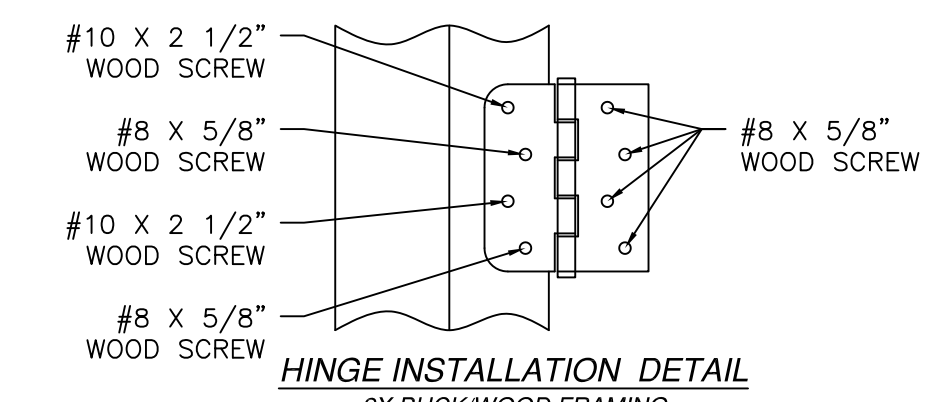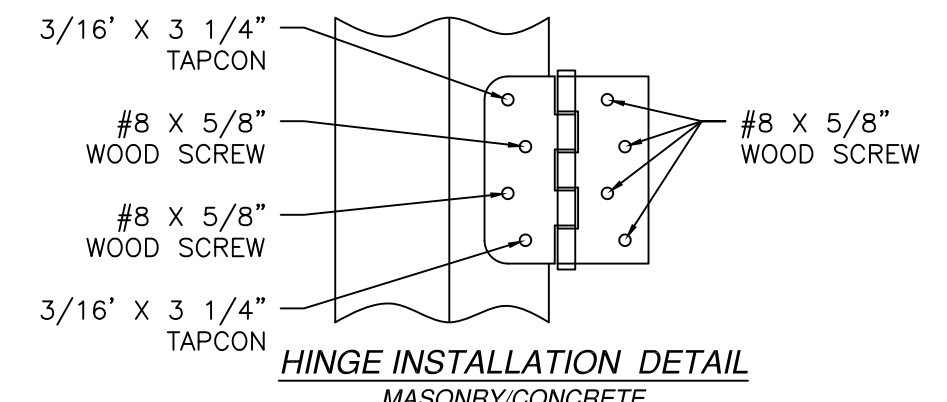

PROVIA, LLC.
2150 STATE ROUTE 39 WEST
SUGARCREEK, OH 44681

STEEL/FIBERGLASS INSWING OPAQUE SINGLE DOOR
W/SIDELITES & TRANSOM NON-IMPACT
MULLION DETAILS

DRAWN:
N.G.

DWG NO.
08-02084

REV
K

SCALE
NTS

DATE
06/20/13


SHEET
13 OF 14

L. ROBERTO LOMAS P.E.
208 7th Ave, INDIALANTIC, FL 32903
434-688-0609 rllomas@lrlomaspe.com


SIGNED: 09/09/2026

Luis R. Lomas P.E.
FL No.: 62514


REVISIONS			
REV	DESCRIPTION	DATE	APPROVED
K	REVISED HARDWARE SCHEDULE	09/09/26	R.L.

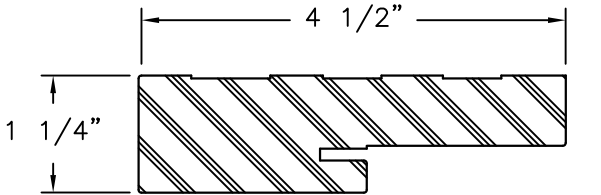


COMPOSITE FRAME PROFILE

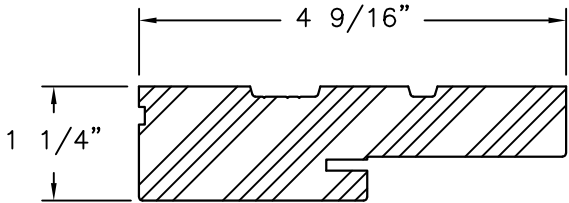


WOOD FRAME PROFILE

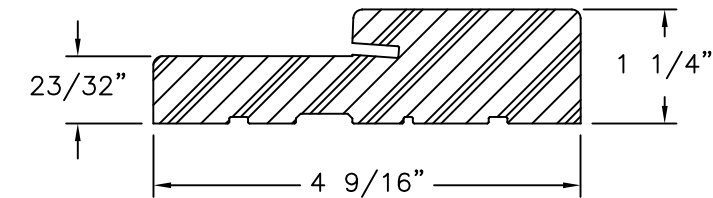


FRAMESAVER
COMPOSITE

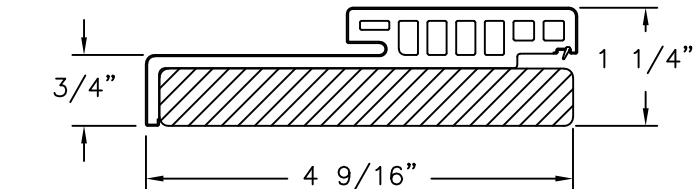


HYBRID HEAD
WOOD/COMPOSITE

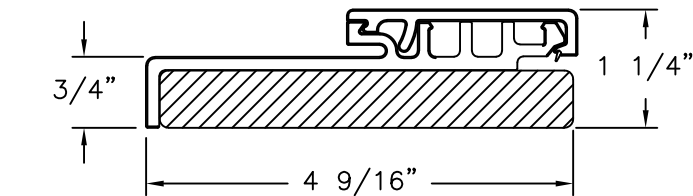


HYBRID JAMB
WOOD/COMPOSITE

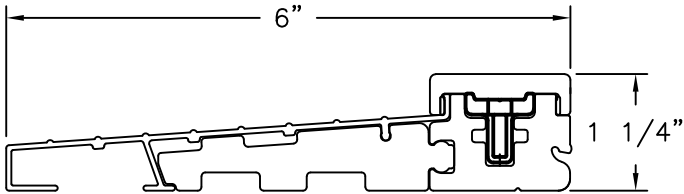


STANDARD INSWING THRESHOLD

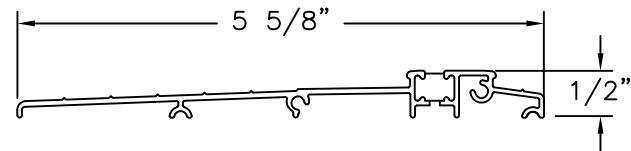


ADA THRESHOLD

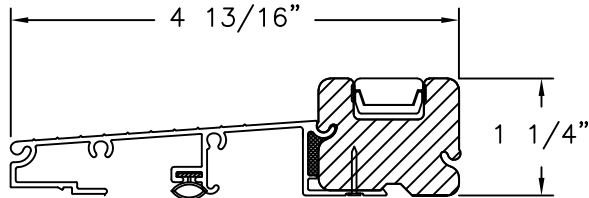


SAHARA INSWING THRESHOLD

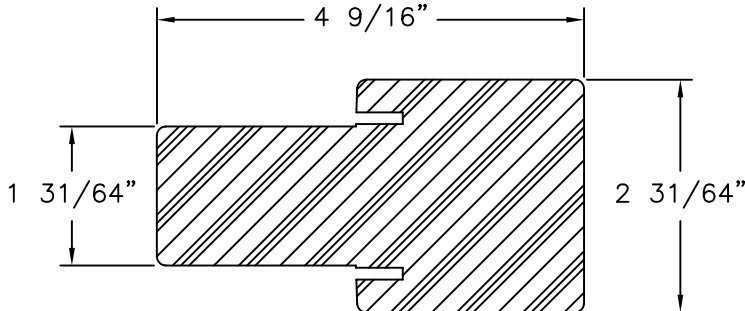


FAT BOY MULLION
COMPOSITE

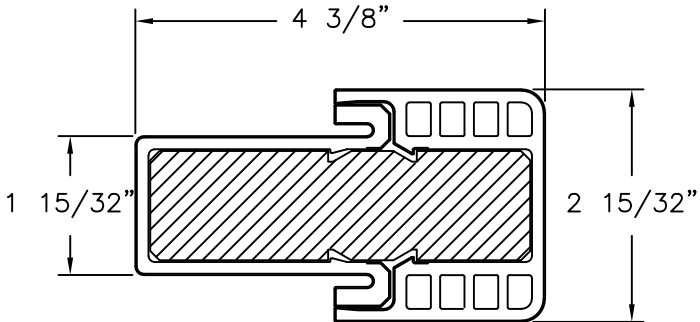


HYBRID FAT BOY MULLION
COMPOSITE

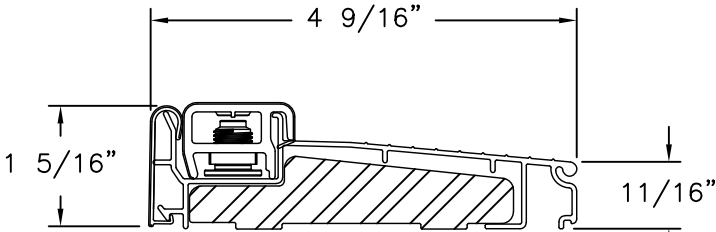


INSWING SILL ZAIL4565

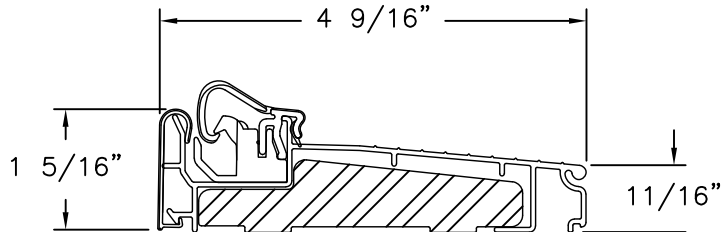


INSWING SILL ZACL4565

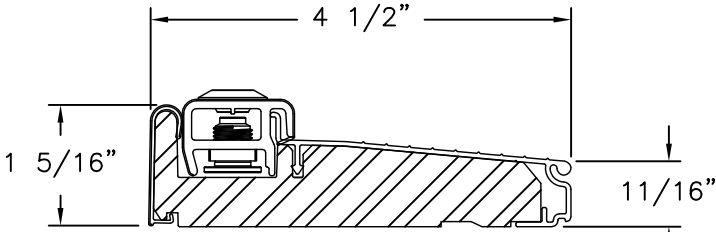


INSWING SILL ZAI4565F

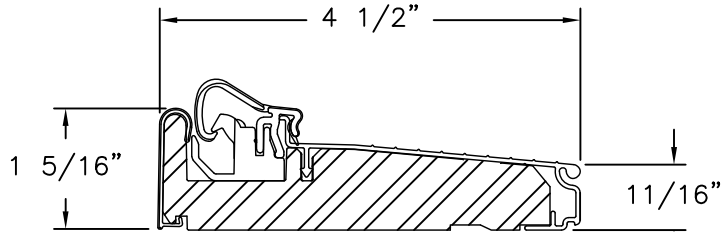

INSWING SILL ZAC4565F

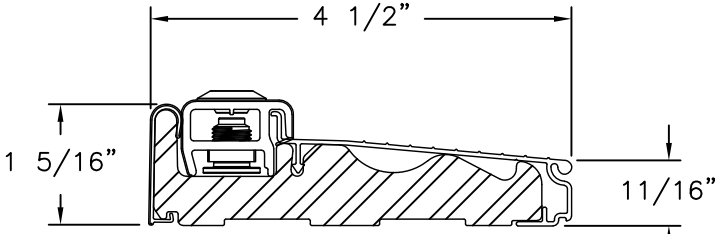

INSWING SILL ZAILH4565

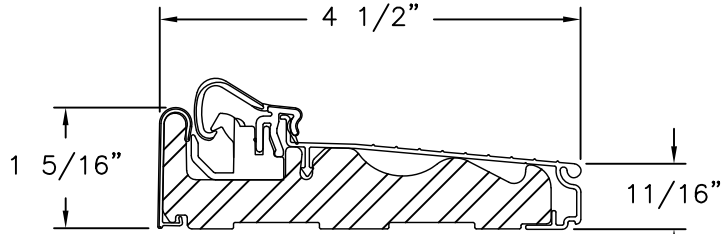

INSWING SILL ZACLH4565

SIGNED: 09/09/2026

PROVIA, LLC.

2150 STATE ROUTE 39 WEST
SUGARCREEK, OH 44681

STEEL/FIBERGLASS INSWING OPAQUE SINGLE DOOR
W/SIDELITES & TRANSOM NON-IMPACT
COMPONENTS

DRAWN:
N.G.

DWG NO.
08-02084

REV
K

SCALE
NTS


DATE
06/20/13

SHEET
14 OF 14

L. ROBERTO LOMAS P.E.

208 7th Ave, INDIALANTIC, FL 32903

434-688-0609 rllomas@lrlomaspe.com

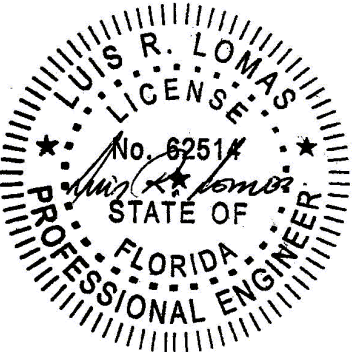

Luis R. Lomas P.E.
FL No.: 62514