

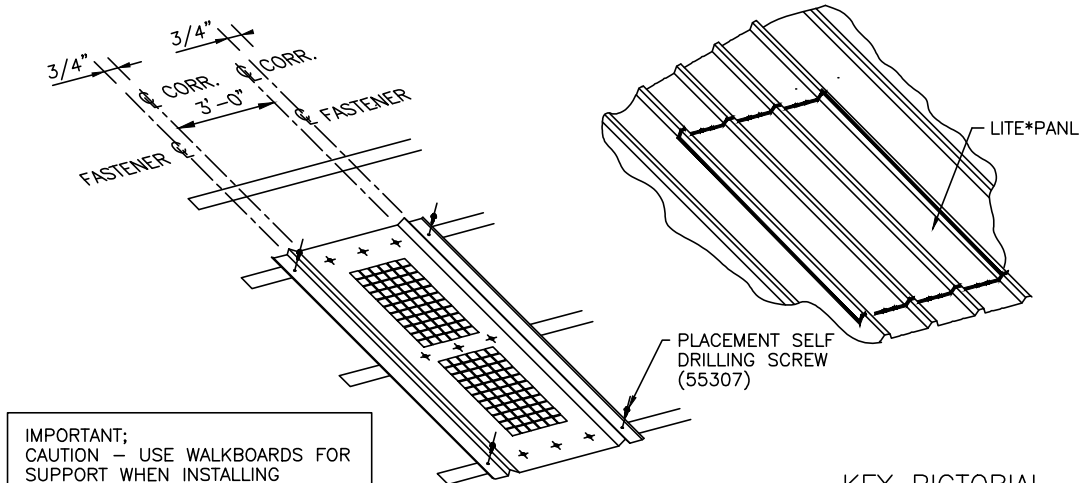
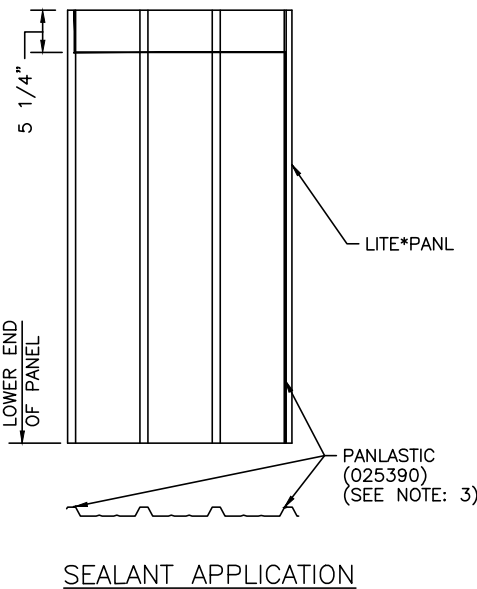
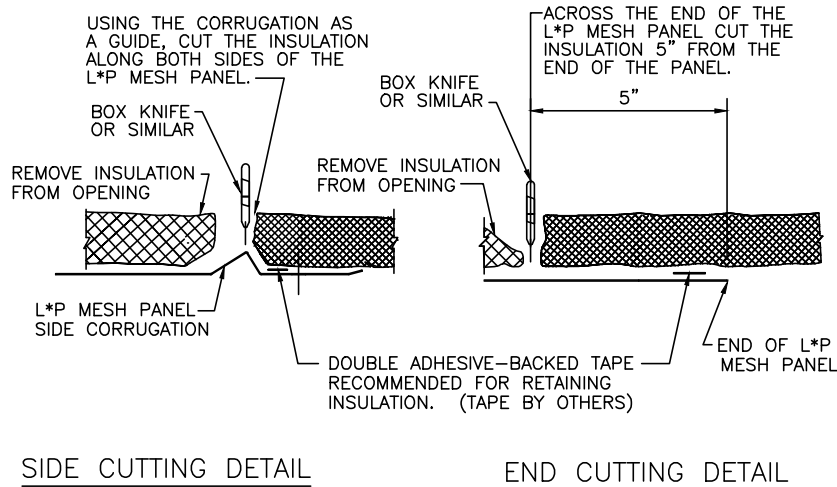
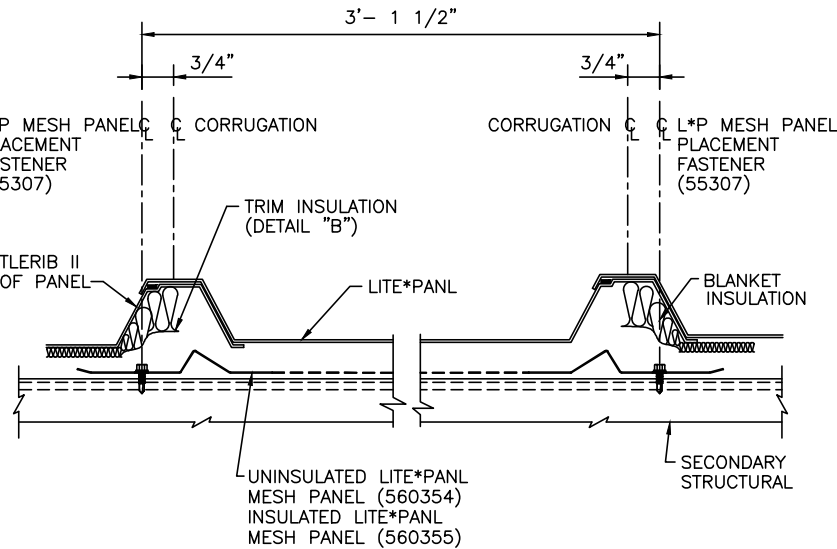
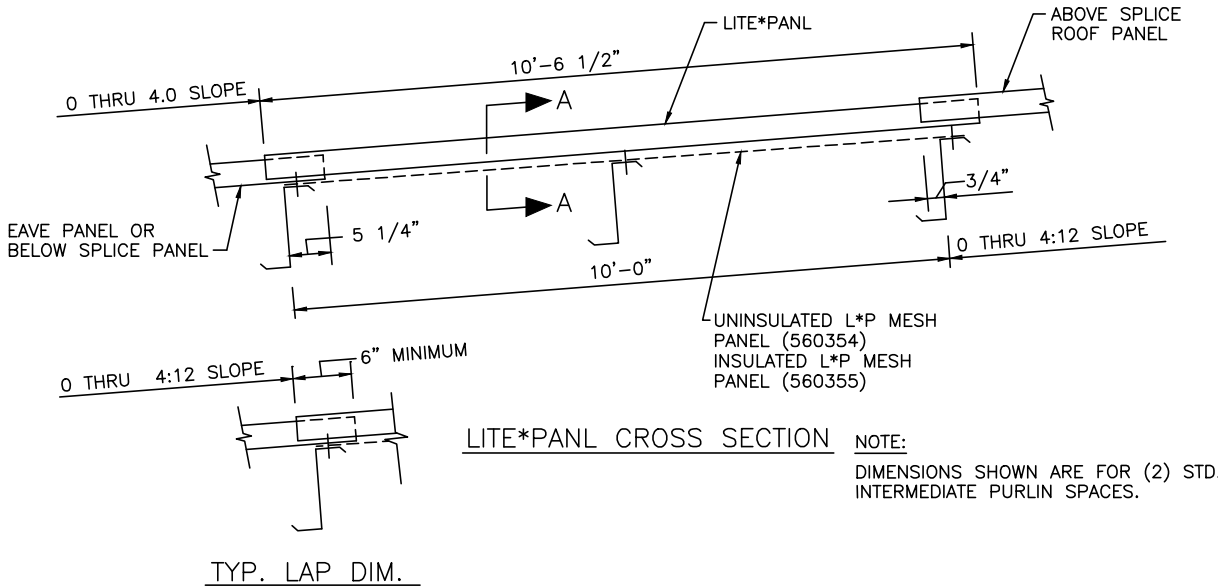


REVISION NUMBER 6			REVISION NUMBER 2			REVISION NUMBER 3			REVISION NUMBER 4			REVISION NUMBER 5		
DATE	ADD FLORIDA APPROVAL LOGO	REMOVED FIXED LENGTH ROOF	DATE	REMOVED FIXED LENGTH ROOF	CHANGED 5 1/2" DIM. TO 5 1/4" L*P	DATE	EDIT LITE*PANL CHART SO TOP SLOPE	DATE	EDIT LITE*PANL CHART SO TOP SLOPE	DATE	REMOVED INSULATED PAN* TYPE	DATE	REMOVED INSULATED PAN* TYPE	
06/28/19	24519	02/18/10	02/18/10	02/18/10	06/21/11	06/21/11	01/30/13	01/30/13	10/10/16	10/10/16	10/10/16	10/10/16	10/10/16	
DWBY	CHKO	DWBY	CHKO	DWBY	CHKO	DWBY	CHKO	DWBY	CHKO	DWBY	CHKO	DWBY	CHKO	
BSN	BSN	BSN	BSN	BSN	BSN	BSN	BSN	BSN	BSN	BSN	BSN	BSN	BSN	
RLB	RLB	RLB	RLB	RLB	RLB	RLB	RLB	RLB	RLB	RLB	RLB	RLB	RLB	

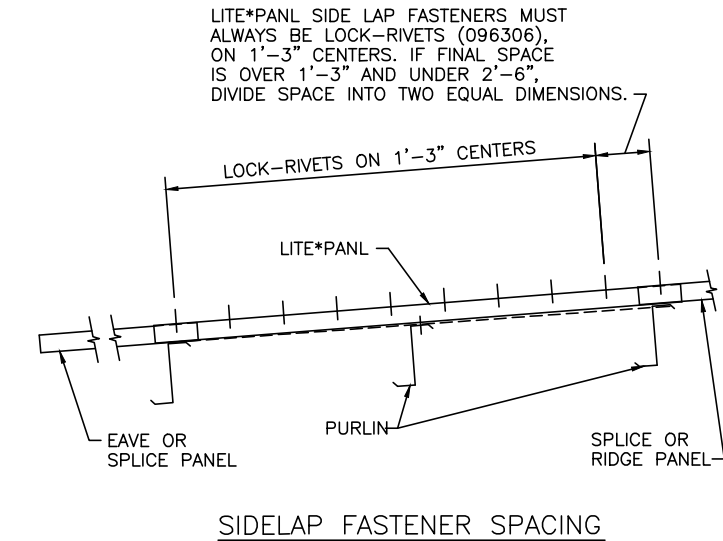

BUTLERIB II LITE*PANL CHART				
DESCRIPTION	LENGTH	SLOPE RANGE	L*P PART NO.	MESH PART NO.
FRP CC2	10'-6 1/2"	0 THRU 4:12	027906	560354
FRP CC1	10'-6 1/2"	0 THRU 4:12	027908	560354
FRP CC2 INSUL.	10'-6 1/2"	0 THRU 4:12	027906	560355
FRP CC1 INSUL.	10'-6 1/2"	0 THRU 4:12	027908	560355

BASED ON 5'-0" PURLIN SPACES

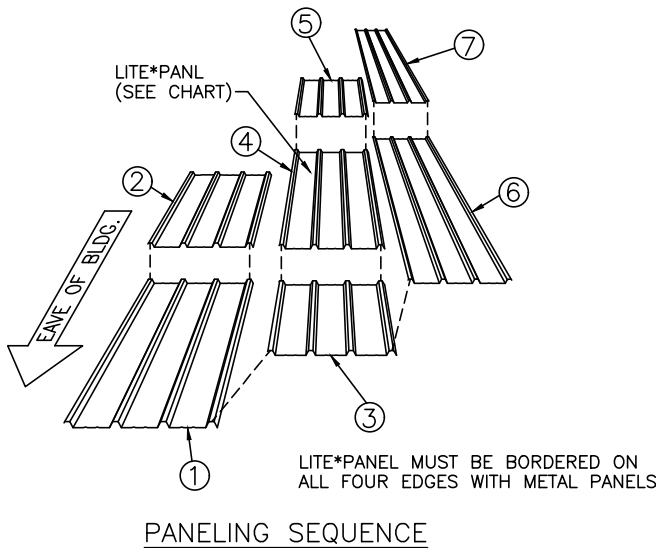


WARNING
Always use fall protection while working around roof perimeter and openings.

- NOTES:
1. LOCATE AND INSTALL MESH PANEL AS SHOWN IN PICTORIAL VIEW WITH (4) SELF DRILLING SCREWS (55307).
 2. AFTER INSTALLING THE MESH PANEL, INSTALLATION SEQUENCE FOR LITE*PANL IS IDENTICAL TO BUTLERIB II SPLICE PANELS.
 3. SEALANT APPLICATION TO BUTLERIB II SPLICE PANELS AS SHOWN IN SEALANT APPLICATION LAYOUT. FOR ADDITIONAL INFORMATION, SEE DWG. TITLED "ROOF PANELING AND SEALING PROCEDURE" P-102961.
 4. FOR PANEL TO STRUCTURAL ATTACHMENT, REFER TO DWG. TITLED "BUTLERIB II ROOF-PANEL INSTALLATION" P-104288.
 5. ADDITIONAL PARTS REQUIRED FOR UL-90. REFER TO DRAWING TITLED "LITE*PANL INSTALLATION-UL CLASS 90 WIND UPLIFT REQUIREMENTS" P-107513.

BUTLERIB II LITE*PANL INSTALLATION
UNINSULATED AND INSULATED

DRAWN BY	CHECKED BY	GROUP NUMBER: 04-011-02
01/21/10	06/28/19	B P-102894 06

REVISION NUMBER 1				REVISION NUMBER 2			
DATE	12/04/18	REVISED TO ADD METRIC CALLOUTS AND LAYOUT TABS. ENH #24356.	ADD FLORIDA APPROVAL LOGO	DATE	09/03/20	ADD FLORIDA APPROVAL LOGO	
DWBY	CHKD	RHE	BSN	DWBY	CHKD	BSN	RLB

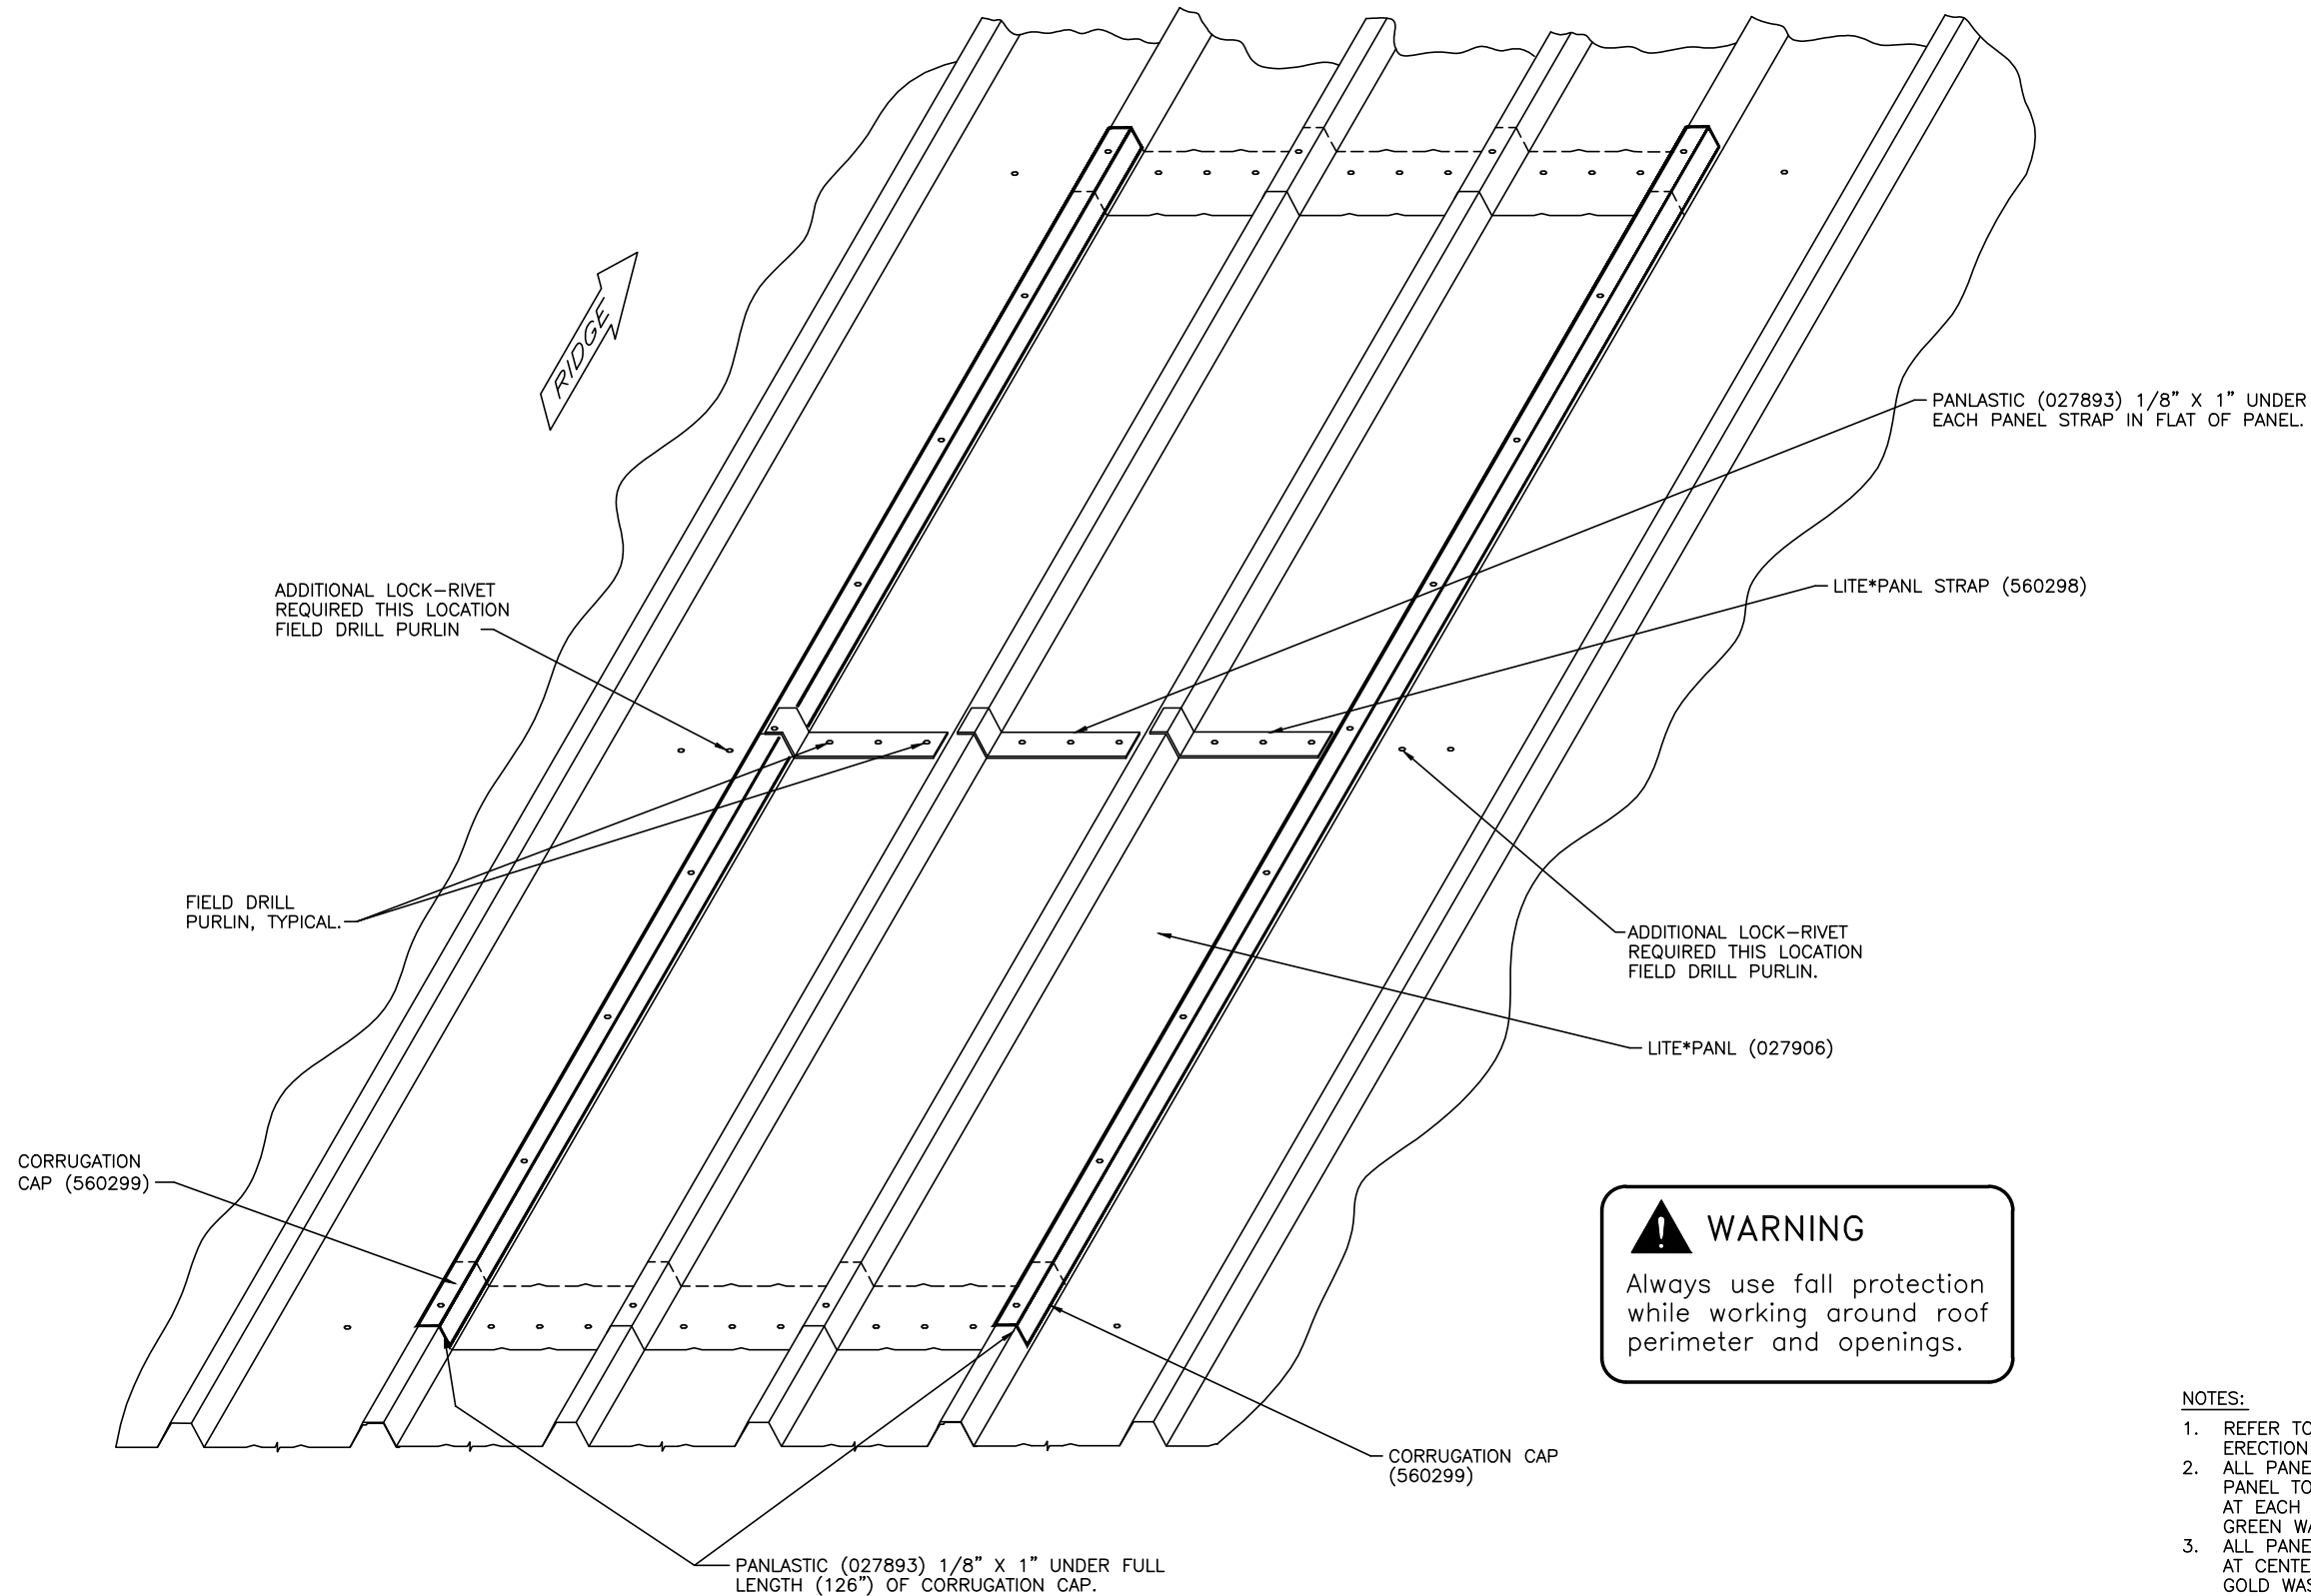

- NOTES:
- REFER TO DRAWING P-102894 FOR ERECTION SEQUENCE INFORMATION.
 - ALL PANEL TO PANEL FASTENERS AND PANEL TO STRUCTURAL FASTENERS AT EACH END OF LITE*PANL ARE GREEN WASHER LOCK-RIVETS (096306).
 - ALL PANEL TO STRUCTURAL FASTENERS AT CENTER OF LITE*PANL ARE GOLD WASHER LOCK-RIVETS (096583).



BUTLERIB II LITE*PANL INSTALLATION			
U/L CLASS 90 WIND UPLIFT REQUIREMENTS			
DRAWN BY	CHECKED BY	GROUP NUMBER: 04-030-02	
RP	RES		
FIRST RELEASE DATE	REVISION DATE		
01/21/10	09/03/20		

B P-107513 02