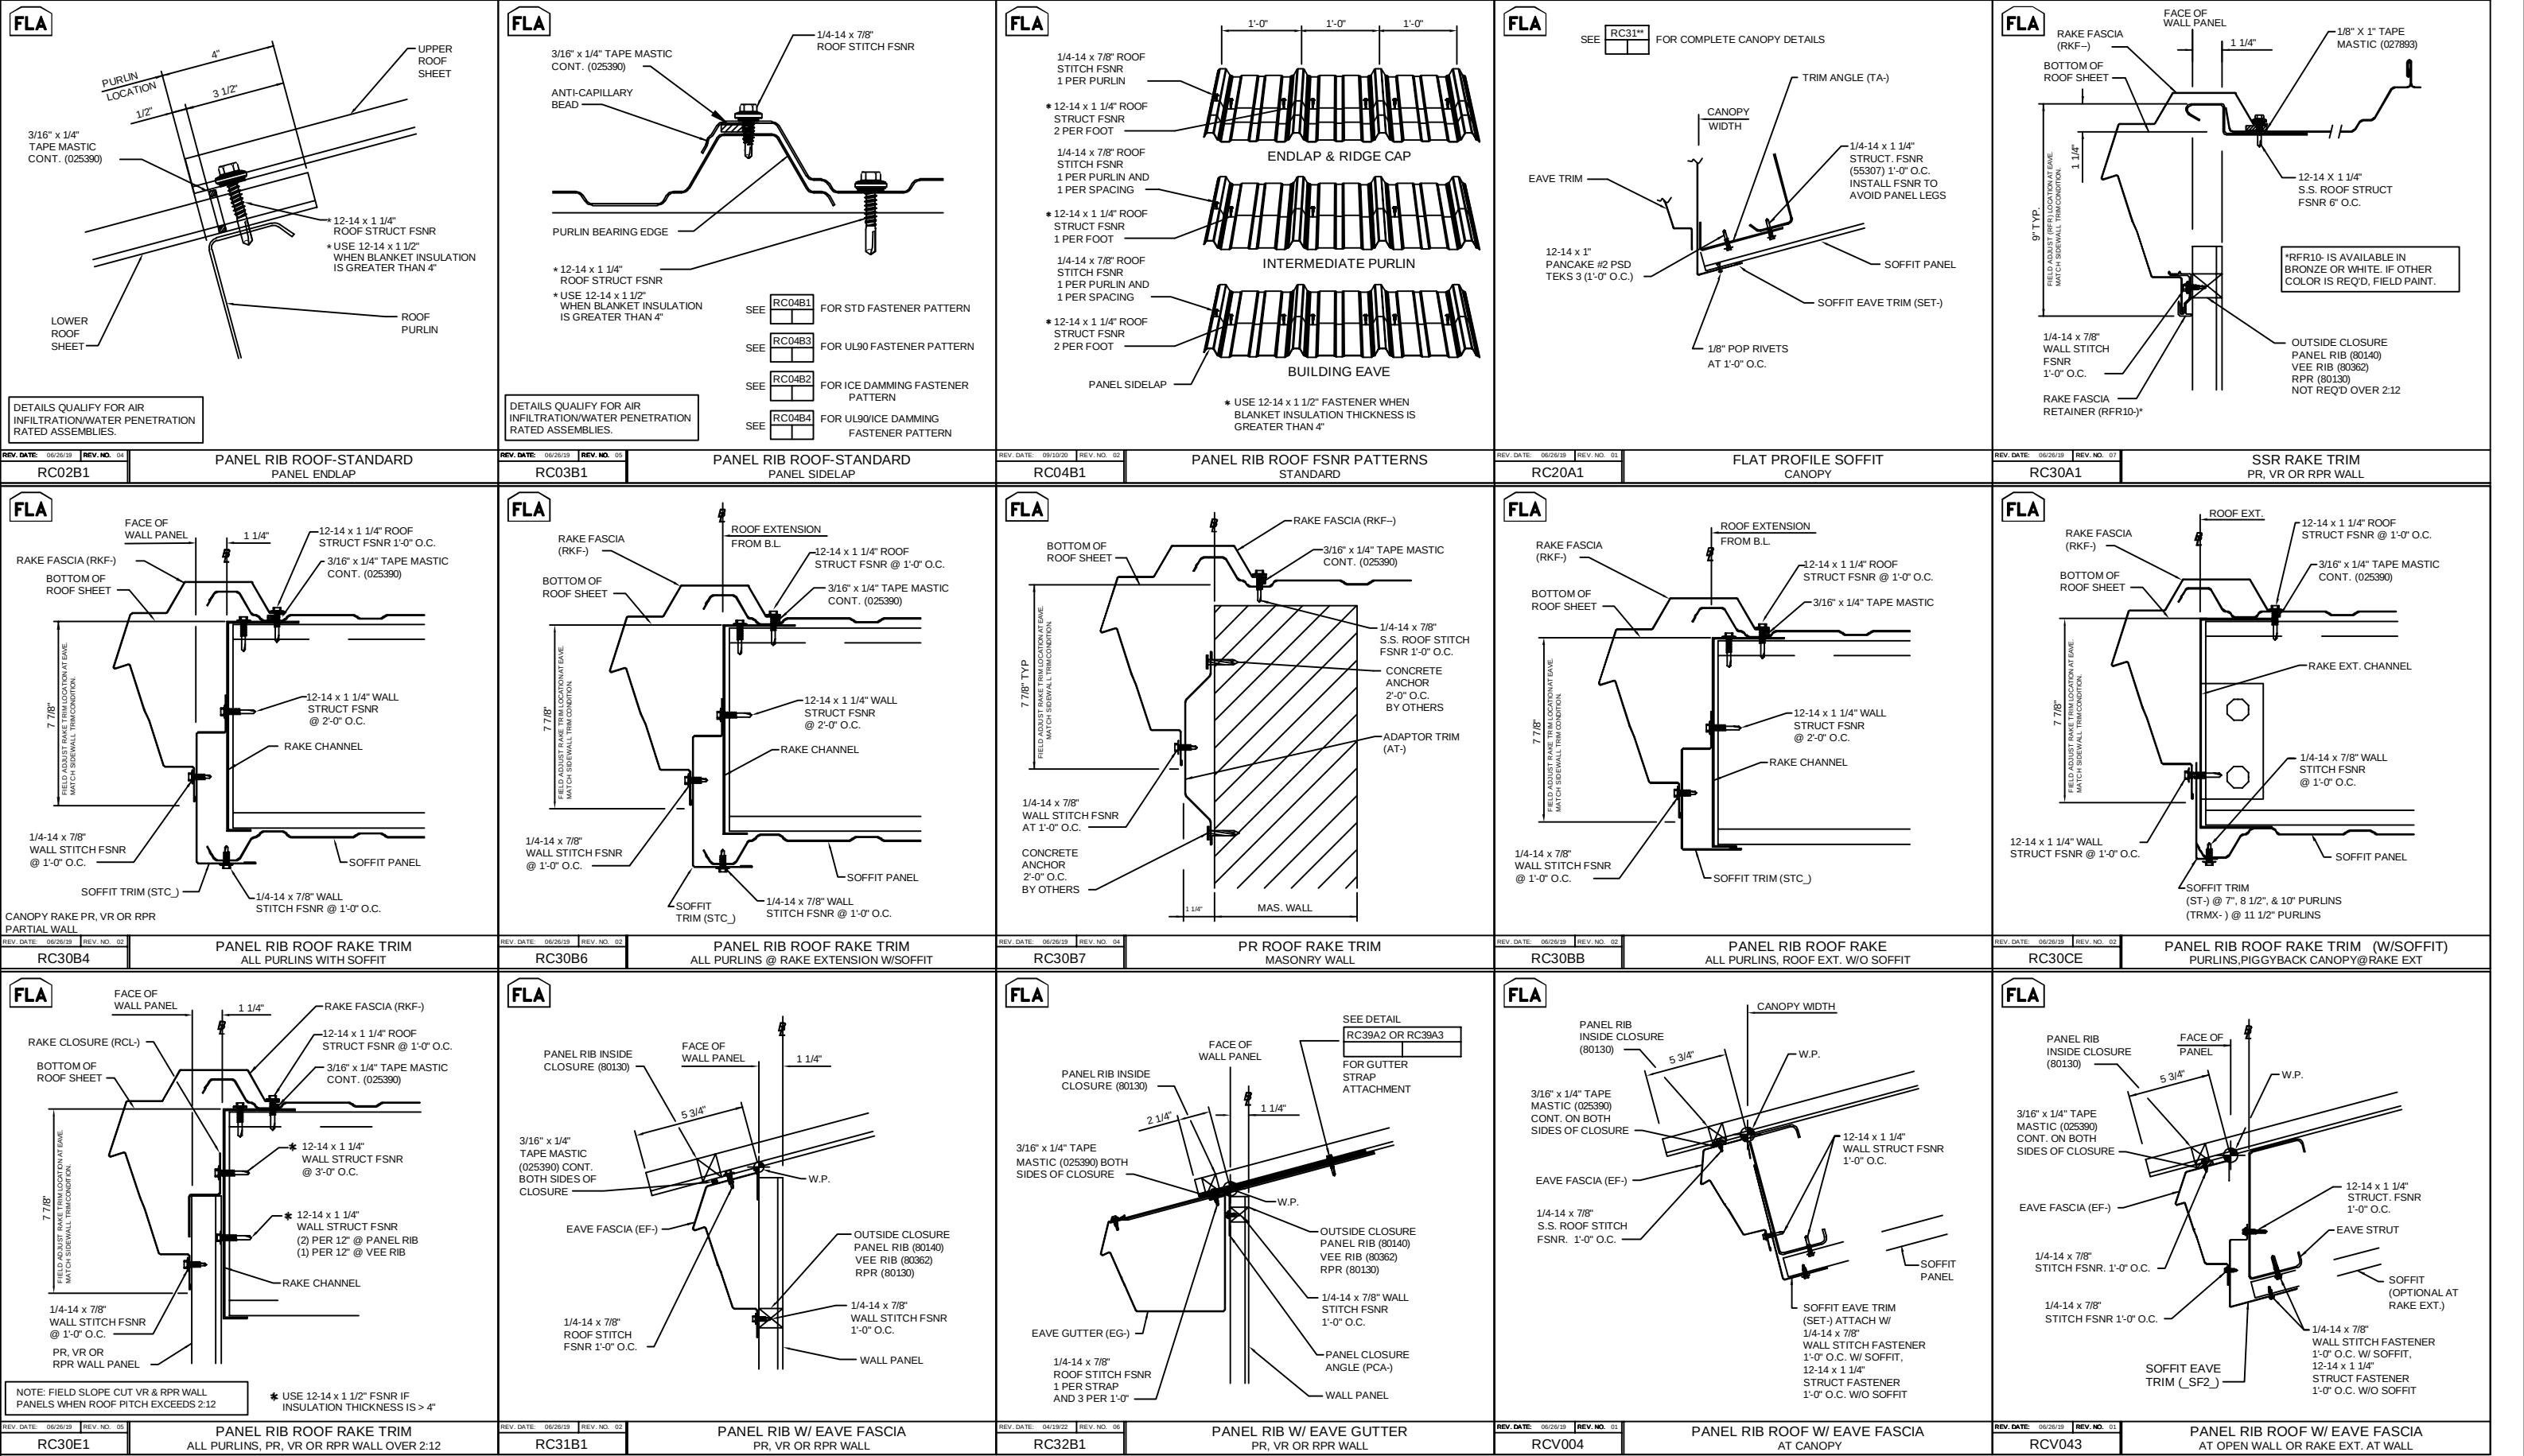




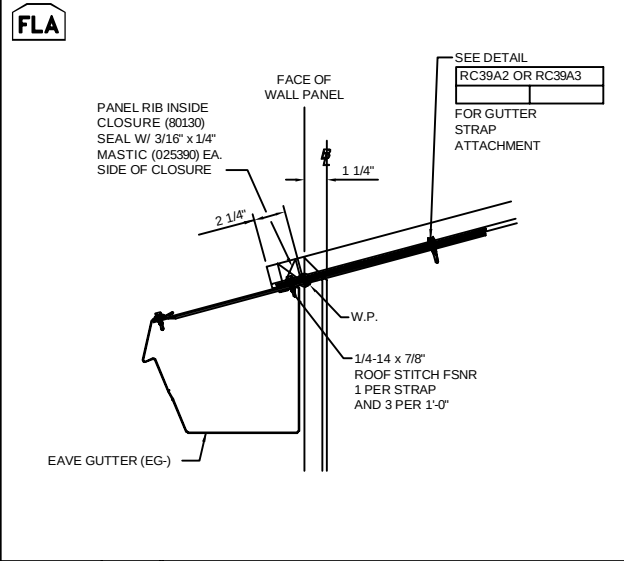
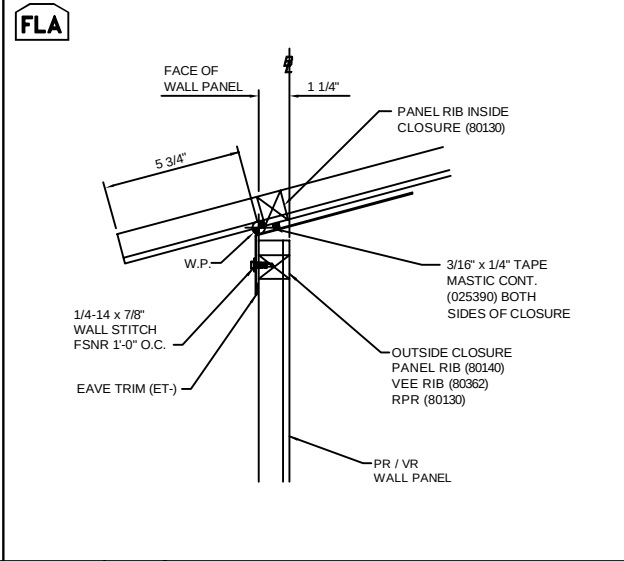
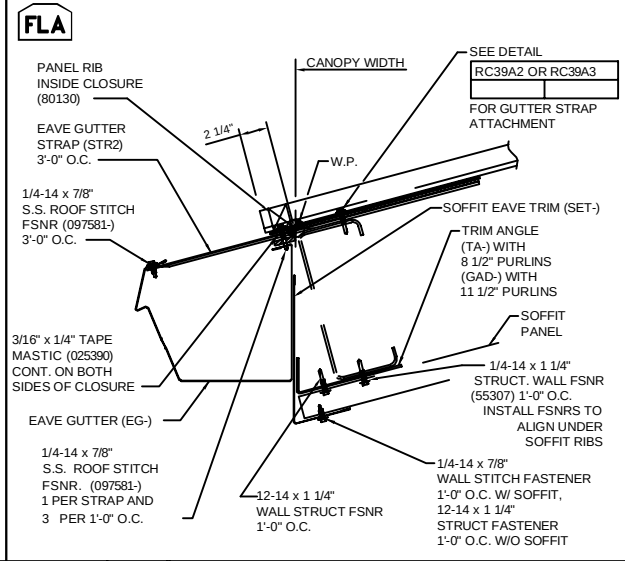
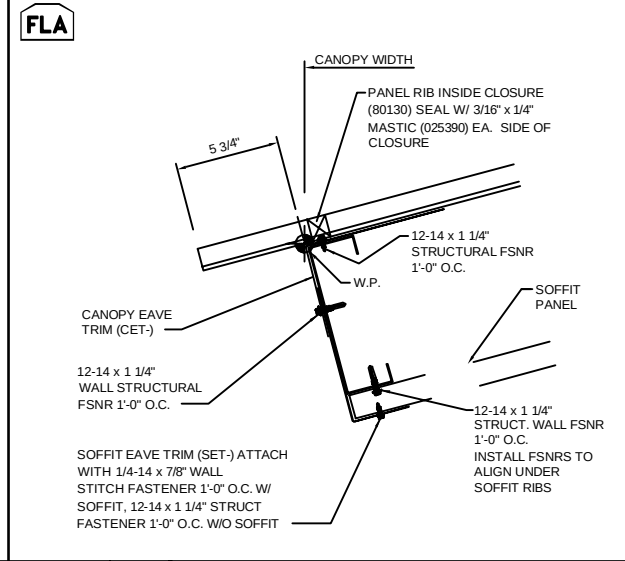
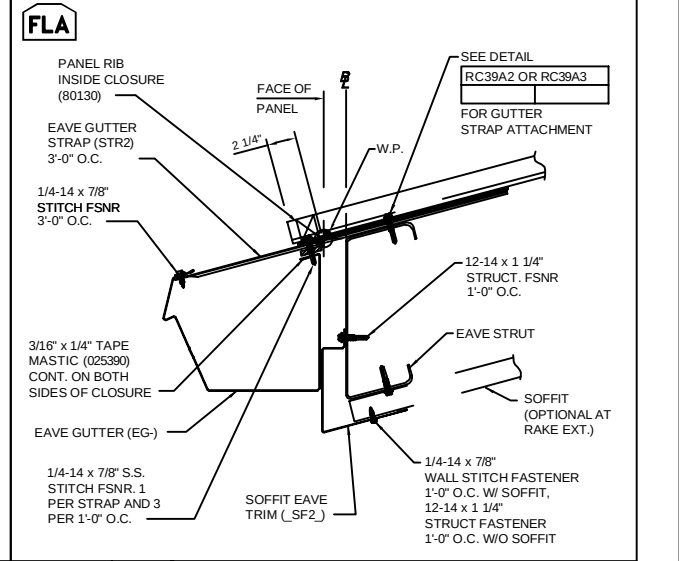
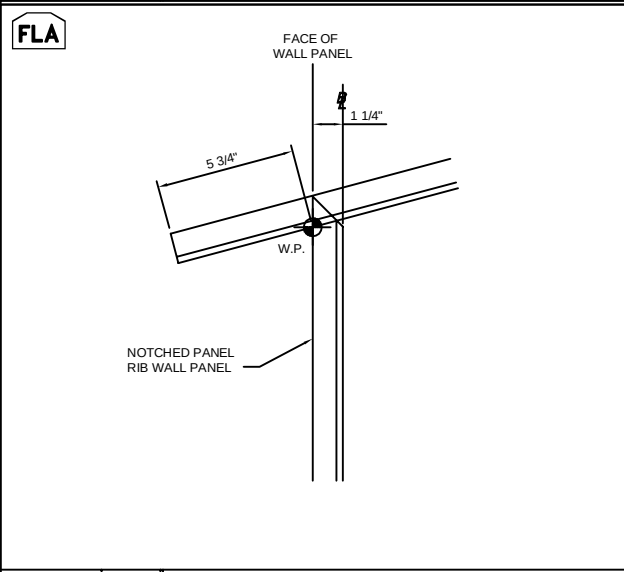
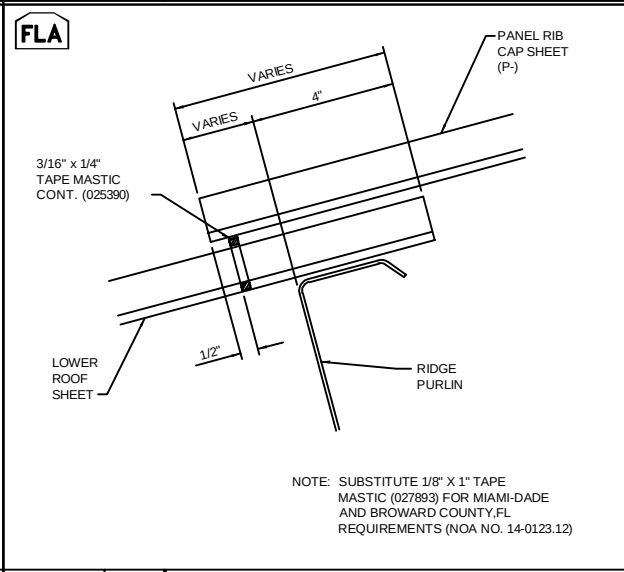
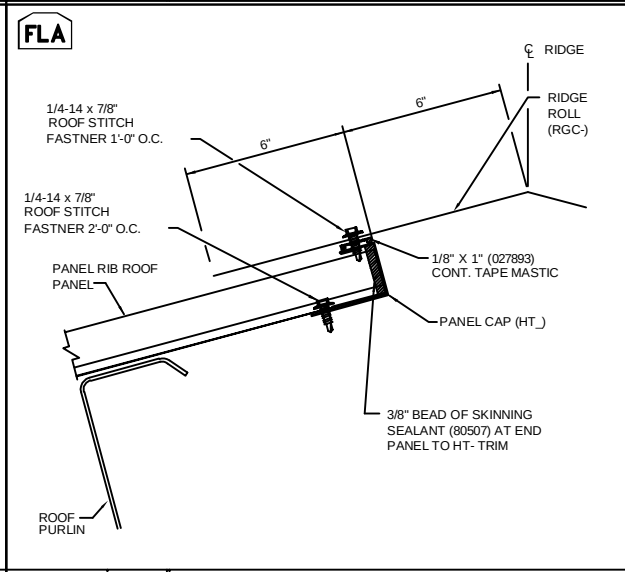
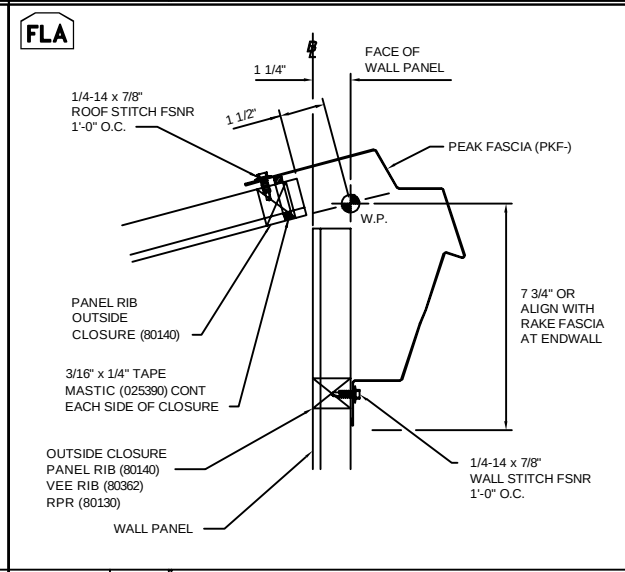
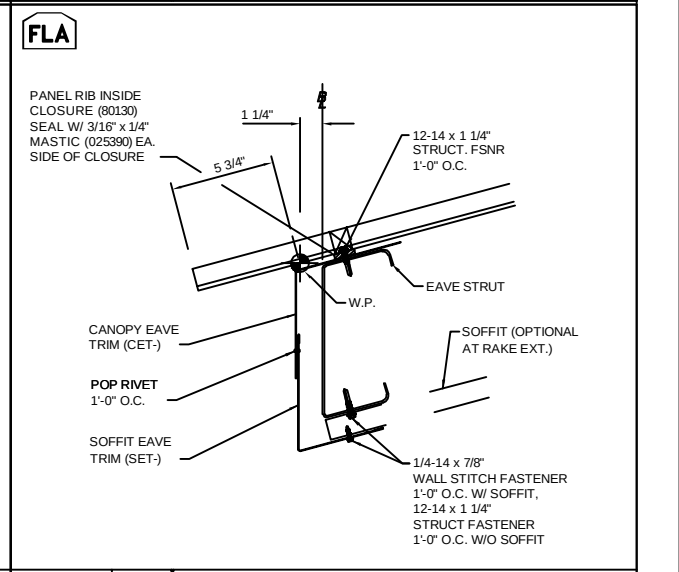
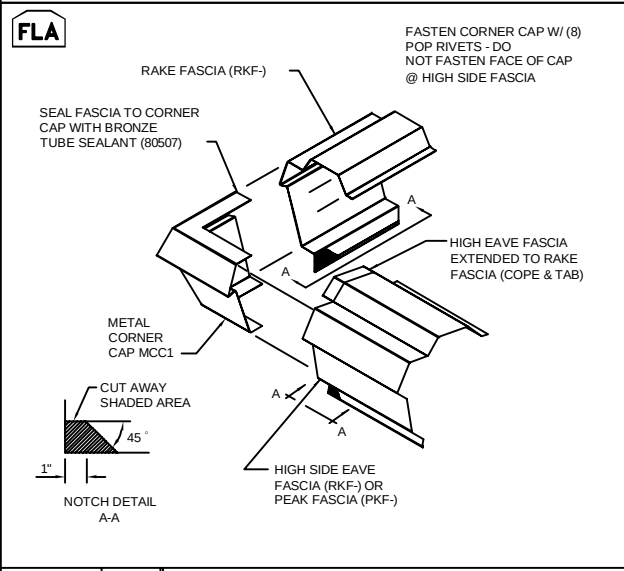
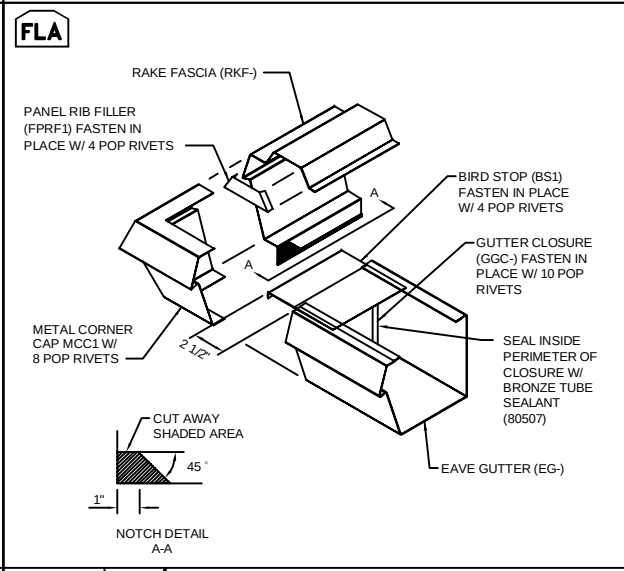
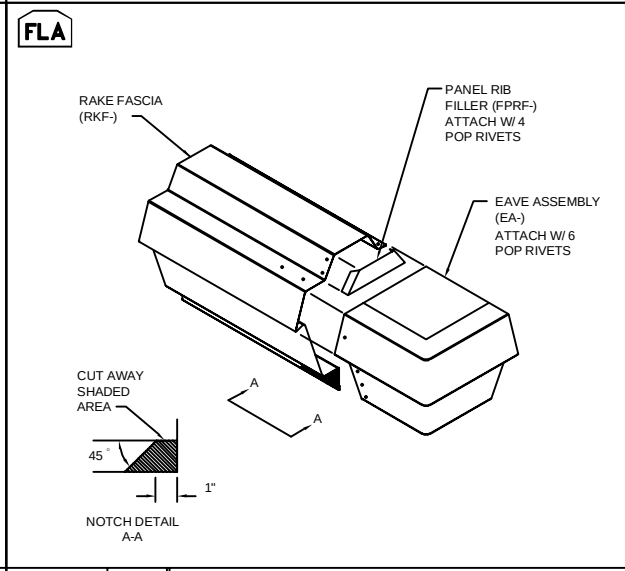
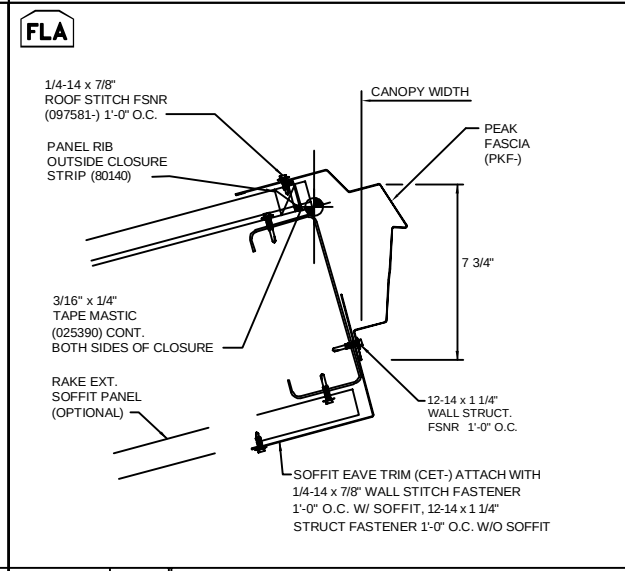
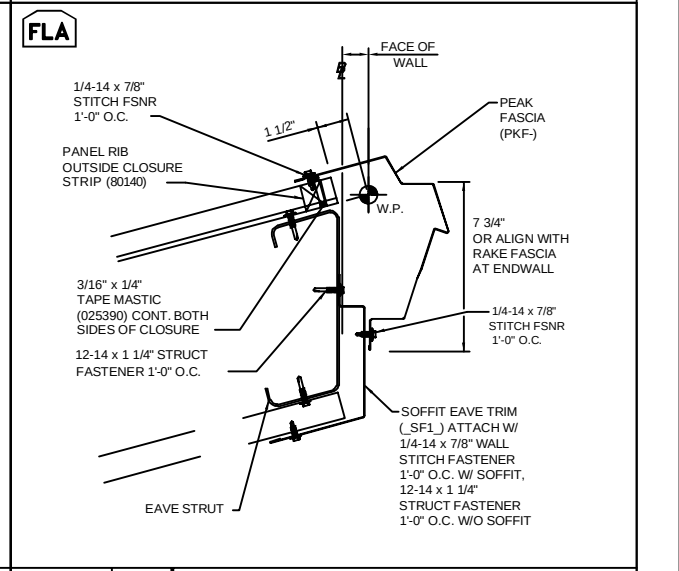
1. UNLESS NOTED, USE 1/2 X 1 1/2 A325T BOLT (49080) AND NUT (47120) W/O WASHERS. SNUG TIGHTEN BOLTS FOR ALL SECONDARY CONNECTIONS.
2. FLANGE BRACES ARE AN INTEGRAL PART OF THE STABILITY OF THE STRUCTURAL SYSTEM AND MUST BE PROPERLY INSTALLED PRIOR TO ERECTION OF WALL AND ROOF SHEETS.
3. REMOVAL OR ALTERATION OF ANY COMPONENT IS PROHIBITED.

THE VP ENGINEER'S SEAL APPLIES ONLY TO THE WORK PRODUCT OF VP AND DESIGN AND PERFORMANCE REQUIREMENTS SPECIFIED BY VP. THE VP ENGINEER'S SEAL DOES NOT APPLY TO THE PERFORMANCE OR DESIGN OF ANY OTHER PRODUCT OR COMPONENT FURNISHED BY VP EXCEPT TO ANY DESIGN OR PERFORMANCE REQUIREMENTS SPECIFIED BY VP.

THIS DRAWING, INCLUDING THE INFORMATION HEREON, REMAINS THE PROPERTY OF VP BUILDINGS. IT IS PROVIDED SOLELY FOR ERECTING THE BUILDING DESCRIBED IN THE APPLICABLE PURCHASE ORDER AND MAY BE REPRODUCED ONLY FOR THAT PURPOSE. IT SHALL NOT BE MODIFIED, REPRODUCED OR USED FOR ANY OTHER PURPOSE WITHOUT PRIOR WRITTEN APPROVAL OF VP BUILDINGS.

THE GENERAL CONTRACTOR AND/OR ERECTOR IS SOLELY RESPONSIBLE FOR ACCURATE GOOD QUALITY WORKMANSHIP IN ERECTING THIS BUILDING IN ACCORDANCE WITH THIS DRAWING, DETAILS REFERENCED IN THIS DRAWING, ALL APPLICABLE VP BUILDINGS ERECTION GUIDES, AND INDUSTRY STANDARDS PERTAINING TO PROPER ERECTION, INCLUDING THE CORRECT USE OF TEMPORARY BRACING.

|                            |                                                           |      |    |             |                                                       |                                |
|----------------------------|-----------------------------------------------------------|------|----|-------------|-------------------------------------------------------|--------------------------------|
| B                          | VP Buildings<br>3200 Players Club Circle Memphis TN 38125 |      |    |             | Panel Rib Roof                                        |                                |
|                            | REV                                                       | DATE | BY | DESCRIPTION | BUILDER                                               | VP Buildings                   |
|                            |                                                           |      |    |             | CUSTOMER                                              |                                |
|                            |                                                           |      |    |             | LOCATION                                              | Gainesville, Florida           |
|                            |                                                           |      |    |             | PROJECT                                               | Florida State Approval         |
| NTS                        |                                                           |      |    |             | BUILDER'S PO#                                         |                                |
| 7/5/2023 SEDSheet 16:35:41 |                                                           |      |    |             | FILENAME:                                             | Florida State Approval PR Roof |
|                            |                                                           |      |    |             | VPC VERSION:                                          | 2023.3                         |
|                            |                                                           |      |    |             | a division of BlueScope Buildings North America, Inc. |                                |

|   |   |   |   |   |
|---|---|---|---|---|
| <div>FLA</div>  <div>REV. DATE: 04/19/22   REV. NO. 05</div> <div>RC32B8</div> <div>PANEL RIB W/ EAVE GUTTER<br/>NOTCHED PANEL RIB WALL</div>                      | <div>FLA</div>  <div>REV. DATE: 06/26/19   REV. NO. 02</div> <div>RC33B1</div> <div>PANEL RIB W/ EAVE TRIM<br/>PR, VR OR RPR WALL</div>  | <div>FLA</div>  <div>REV. DATE: 04/19/22   REV. NO. 03</div> <div>RCV010</div> <div>PANEL RIB ROOF W/ EAVE GUTTER<br/>AT CANOPY</div>        | <div>FLA</div>  <div>REV. DATE: 06/26/19   REV. NO. 01</div> <div>RCV014</div> <div>PANEL RIB ROOF W/ EAVE TRIM<br/>AT CANOPY</div>         | <div>FLA</div>  <div>REV. DATE: 04/19/22   REV. NO. 02</div> <div>RCV047</div> <div>PANEL RIB ROOF W/ EAVE GUTTER<br/>AT OPEN WALL OR RAKE EXT. AT WALL</div>    |
| <div>FLA</div>  <div>REV. DATE: 06/26/19   REV. NO. 01</div> <div>RC33B8</div> <div>PANEL RIB ROOF<br/>NOTCHED PANEL RIB WALL</div>                              | <div>FLA</div>  <div>REV. DATE: 06/26/19   REV. NO. 04</div> <div>RC34B1</div> <div>PANEL RIB ROOF<br/>RIDGE CAP ENDLAP</div>          | <div>FLA</div>  <div>REV. DATE: 07/17/19   REV. NO. 01</div> <div>RC34D1</div> <div>PANEL RIB ROOF<br/>RIDGE ROLL ENDLAP (OVER 4:12)</div> | <div>FLA</div>  <div>REV. DATE: 06/26/19   REV. NO. 02</div> <div>RC35B1</div> <div>PANEL RIB HIGH EAVE TRIM<br/>PR, VR OR RPR WALL</div> | <div>FLA</div>  <div>REV. DATE: 06/26/19   REV. NO. 01</div> <div>RCV052</div> <div>PANEL RIB ROOF W/ EAVE TRIM<br/>AT OPEN WALL OR RAKE EXT. AT WALL</div>    |
| <div>FLA</div>  <div>REV. DATE: 06/26/19   REV. NO. 05</div> <div>RC38AJ</div> <div>HIGH EAVE CORNER ASSEMBLY<br/>ALL WALL SYSTEMS (SSR, PANEL RIB ROOFS)</div> | <div>FLA</div>  <div>REV. DATE: 06/26/19   REV. NO. 04</div> <div>RC38N1</div> <div>EAVE GUTTER CORNER ASSEMBLY<br/>ALL SYSTEMS</div> | <div>FLA</div>  <div>REV. DATE: 06/26/19   REV. NO. 01</div> <div>RC38N2</div> <div>RAKE FASCIA<br/>EAVE ASSEMBLY</div>                   | <div>FLA</div>  <div>REV. DATE: 06/26/19   REV. NO. 02</div> <div>RCV017</div> <div>PANEL RIB ROOF HIGH EAVE TRIM<br/>AT CANOPY</div>    | <div>FLA</div>  <div>REV. DATE: 06/26/19   REV. NO. 02</div> <div>RCV018</div> <div>PANEL RIB ROOF HIGH EAVE TRIM<br/>AT OPEN WALL OR RAKE EXT. AT WALL</div> |

1. UNLESS NOTED, USE 1/2 X 1 1/2 A325T BOLT (49080) AND NUT (47120) W/O WASHERS. SNUG TIGHTEN BOLTS FOR ALL SECONDARY CONNECTIONS.
2. FLANGE BRACES ARE AN INTEGRAL PART OF THE STABILITY OF THE STRUCTURAL SYSTEM AND MUST BE PROPERLY INSTALLED PRIOR TO ERECTION OF WALL AND ROOF SHEETS.
3. REMOVAL OR ALTERATION OF ANY COMPONENT IS PROHIBITED.

THE VP ENGINEER'S SEAL APPLIES ONLY TO THE WORK PRODUCT OF VP AND DESIGN AND PERFORMANCE REQUIREMENTS SPECIFIED BY VP. THE VP ENGINEER'S SEAL DOES NOT APPLY TO THE PERFORMANCE OR DESIGN OF ANY OTHER PRODUCT OR COMPONENT FURNISHED BY VP EXCEPT TO ANY DESIGN OR PERFORMANCE REQUIREMENTS SPECIFIED BY VP.

THIS DRAWING, INCLUDING THE INFORMATION HEREON, REMAINS THE PROPERTY OF VP BUILDINGS. IT IS PROVIDED SOLELY FOR ERECTING THE BUILDING DESCRIBED IN THE APPLICABLE PURCHASE ORDER AND MAY BE REPRODUCED ONLY FOR THAT PURPOSE. IT SHALL NOT BE MODIFIED, REPRODUCED OR USED FOR ANY OTHER PURPOSE WITHOUT PRIOR WRITTEN APPROVAL OF VP BUILDINGS.

THE GENERAL CONTRACTOR AND/OR ERECTOR IS SOLELY RESPONSIBLE FOR ACCURATE GOOD QUALITY WORKMANSHIP IN ERECTING THIS BUILDING IN ACCORDANCE WITH THIS DRAWING, DETAILS REFERENCED IN THIS DRAWING, ALL APPLICABLE VP BUILDINGS ERECTION GUIDES, AND INDUSTRY STANDARDS PERTAINING TO PROPER ERECTION, INCLUDING THE CORRECT USE OF TEMPORARY BRACING.

|                             |                                                           |      |    |             |                     |                                |                |  |
|-----------------------------|-----------------------------------------------------------|------|----|-------------|---------------------|--------------------------------|----------------|--|
| B                           | VP Buildings<br>3200 Players Club Circle Memphis TN 38125 |      |    |             | Panel Rib Roof      |                                |                |  |
|                             | REV                                                       | DATE | BY | DESCRIPTION | BUILDER             | VP Buildings                   |                |  |
|                             |                                                           |      |    |             | CUSTOMER            |                                |                |  |
|                             |                                                           |      |    |             | LOCATION            | Gainesville, Florida           |                |  |
|                             |                                                           |      |    |             | PROJECT             | Florida State Approval         |                |  |
| NTS                         |                                                           |      |    |             | BUILDER'S PO#       |                                |                |  |
| 7/10/2023 SEDSheet 17:28:16 |                                                           |      |    |             | FILENAME:           | Florida State Approval PR Roof |                |  |
|                             |                                                           |      |    |             | VPC VERSION: 2023.3 |                                | JOB #          |  |
|                             |                                                           |      |    |             |                     |                                | DATE 7/10/2023 |  |
|                             |                                                           |      |    |             |                     |                                | DRAWN/CHECK    |  |
|                             |                                                           |      |    |             |                     |                                | PAGE 2         |  |



