


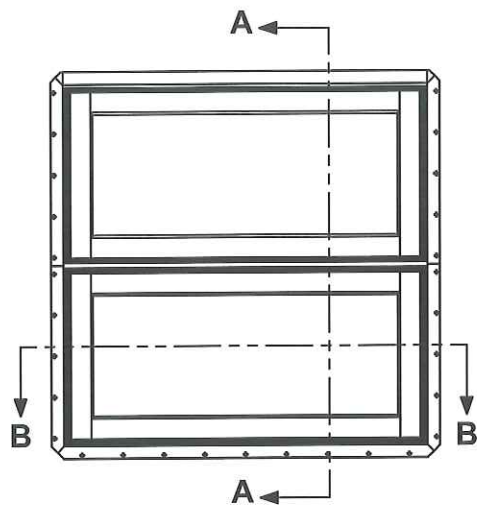

#6 X (1-5/8") NON-CORROSIVE SCREW
 1-1/2" MIN PENETRATION INTO FRAMING MEMBER
 8-10" ON CENTER THROUGH NAILING FIN
 AROUND THE UNITS ENTIRE PERIMETER TYP

USE SILICONE SEALANT
 AROUND ENTIRE PERIMETER
 BETWEEN NAILING FIN &
 WOOD BUCK BY OTHERS TYP

1-1/2" MINIMUM PENETRATION
 INTO SUBSTRATE TYP


WOOD BUCK
 BY OTHERS TYP

1/4" (6mm) MAX
 SHIM SPACE TYP


Weather Shield

Windows & Doors

8211 Awning w/
 Picture Stack
 NAILING FIN INSTALLATION

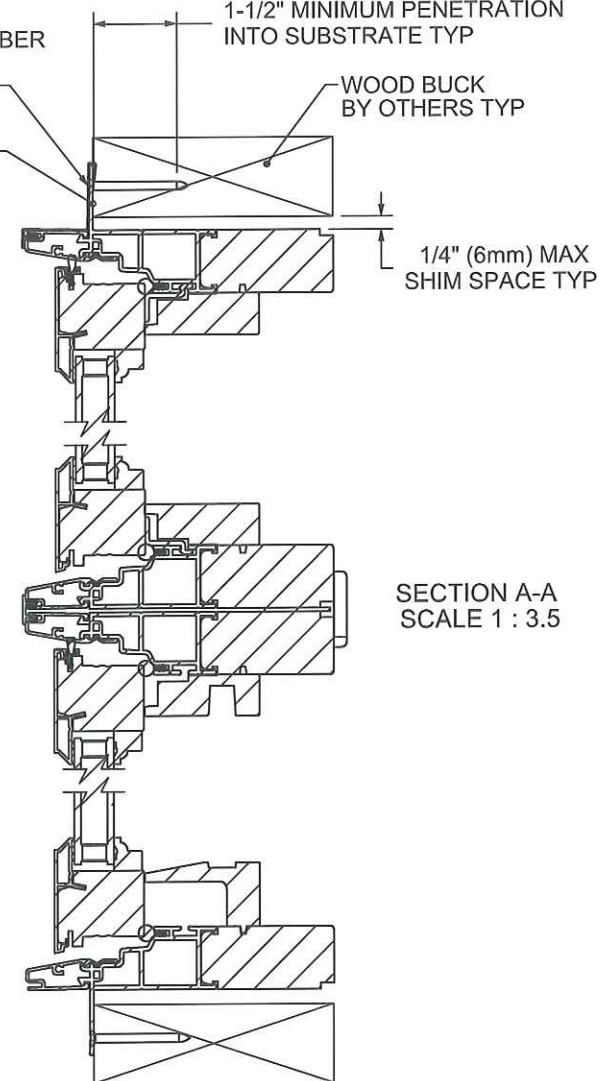

SECTION A-A
 SCALE 1 : 3.5

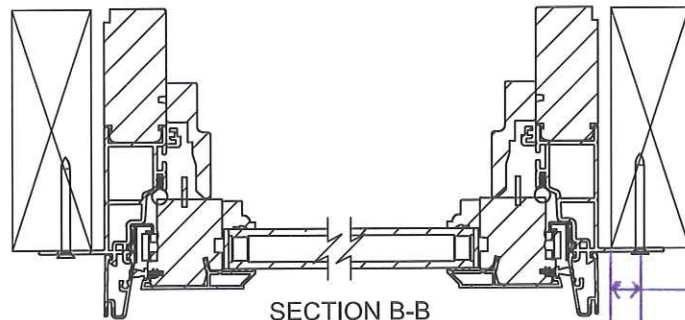

SECTION B-B
 SCALE 1 : 3.5

3/4" MINIMUM EDGE DISTANCE

THIS SCHEDULE ADDRESSES ONLY THE FASTENERS REQUIRED TO ANCHOR THE WINDOW(S) TO ACHIEVE THE RATED DESIGN PRESSURE. THOROUGHLY READ AND FOLLOW MANUFACTURERS INSTALLATION INSTRUCTIONS RECEIVED WITH UNIT. THIS GUIDE DOES NOT ADDRESS THE SEALING CONSIDERATIONS THAT MAY ARISE IN DIFFERENT WALL CONDITIONS.

					TYP. WALL THICKNESS:	CUT STOCK SIZE:		8211 AW/PIC				
					AREA:	ECO OR W.S. #:		TITLE:				
					WT./FT.:			INSTALLATION INSTRUCTIONS				
					FILE PATH:			DWG. NO.			REV.	
								85-7807-07				
REVISION	DATE	DESCRIPTION			WHITE SLIP NUMBER	ENG.	DO NOT SCALE DRAWING	DRAWN BY: JK/JB	DATE: 11-16-12	SCALE: 1:18	SHEET NAME: Sheet1	SHEET 1 OF 1