



Weather Shield

Windows & Doors

8211 Awning
NAILING FIN INSTALLATION

#6 X (1-5/8") NON-CORROSIVE SCREW
1-1/2" MIN PENETRATION INTO FRAMING MEMBER
8-10" ON CENTER THROUGH NAILING FIN
AROUND THE UNITS ENTIRE PERIMETER TYP

USE SILICONE SEALANT
AROUND ENTIRE PERIMETER
BETWEEN NAILING FIN &
WOOD BUCK BY OTHERS TYP

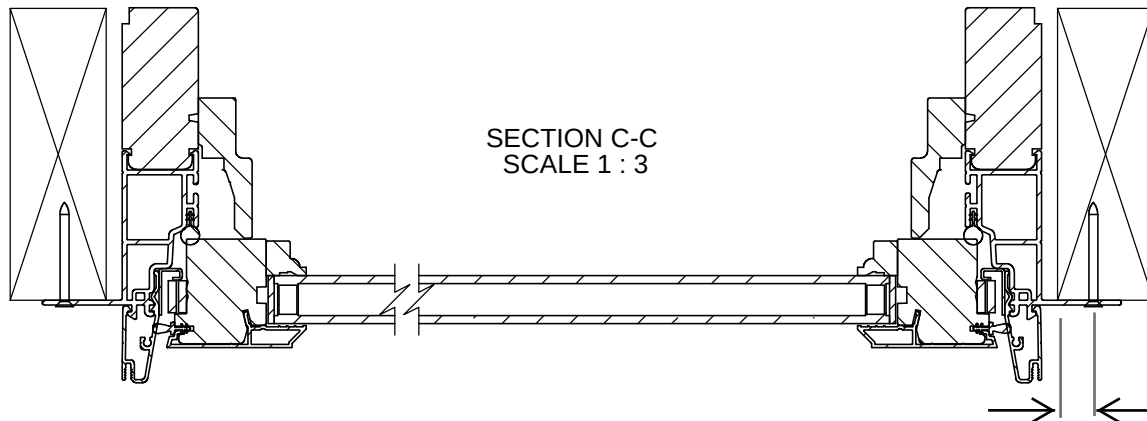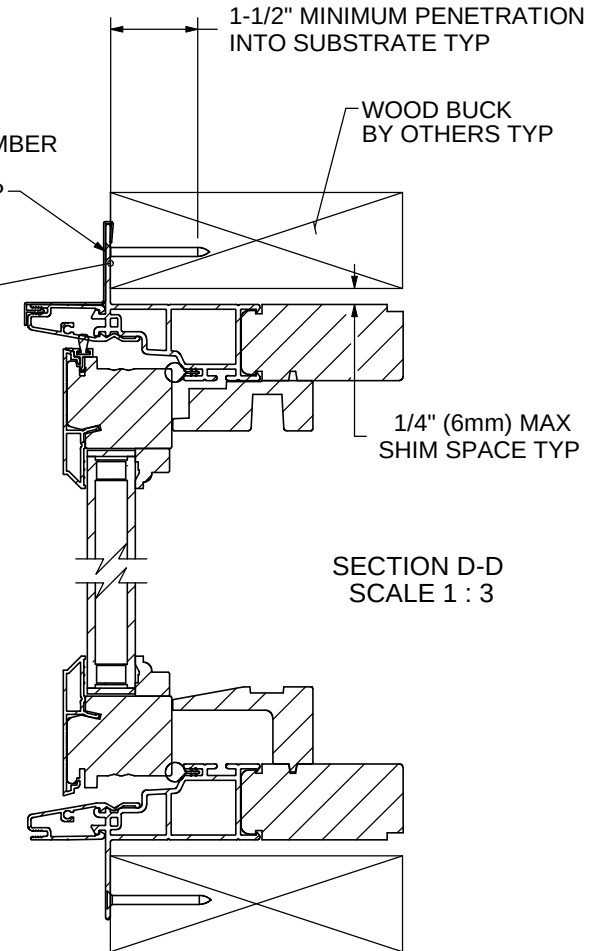

THIS SCHEDULE ADDRESSES ONLY THE FASTENERS REQUIRED TO ANCHOR THE WINDOW(S) TO ACHIEVE THE RATED DESIGN PRESSURE. THOROUGHLY READ AND FOLLOW MANUFACTURERS INSTALLATION INSTRUCTIONS RECEIVED WITH UNIT. THIS GUIDE DOES NOT ADDRESS THE SEALING CONSIDERATIONS THAT MAY ARISE IN DIFFERENT WALL CONDITIONS.

MATERIAL:		Weather Shield Windows & Doors	
DIV./ORDER #:		PRODUCTS:	
DATE ORDERED:		8211 AWNING	
DIE #,X-REF #,COMPARATOR #:		TITLE:	
TYP. WALL THICKNESS:		INSTALLATION INSTRUCTIONS	
AREA:		DWG. NO.	
WT./FT.:		85-7808-08	
FILE PATH:		SCALE: 1:16 SHEET NAME: Sheet1	
DO NOT SCALE DRAWING		DRAWN BY: JK/DT	REV. 1 OF 1
DATE: 4-9-14			

REVISION	DATE	DESCRIPTION	WHITE SLIP NUMBER	ENG.