


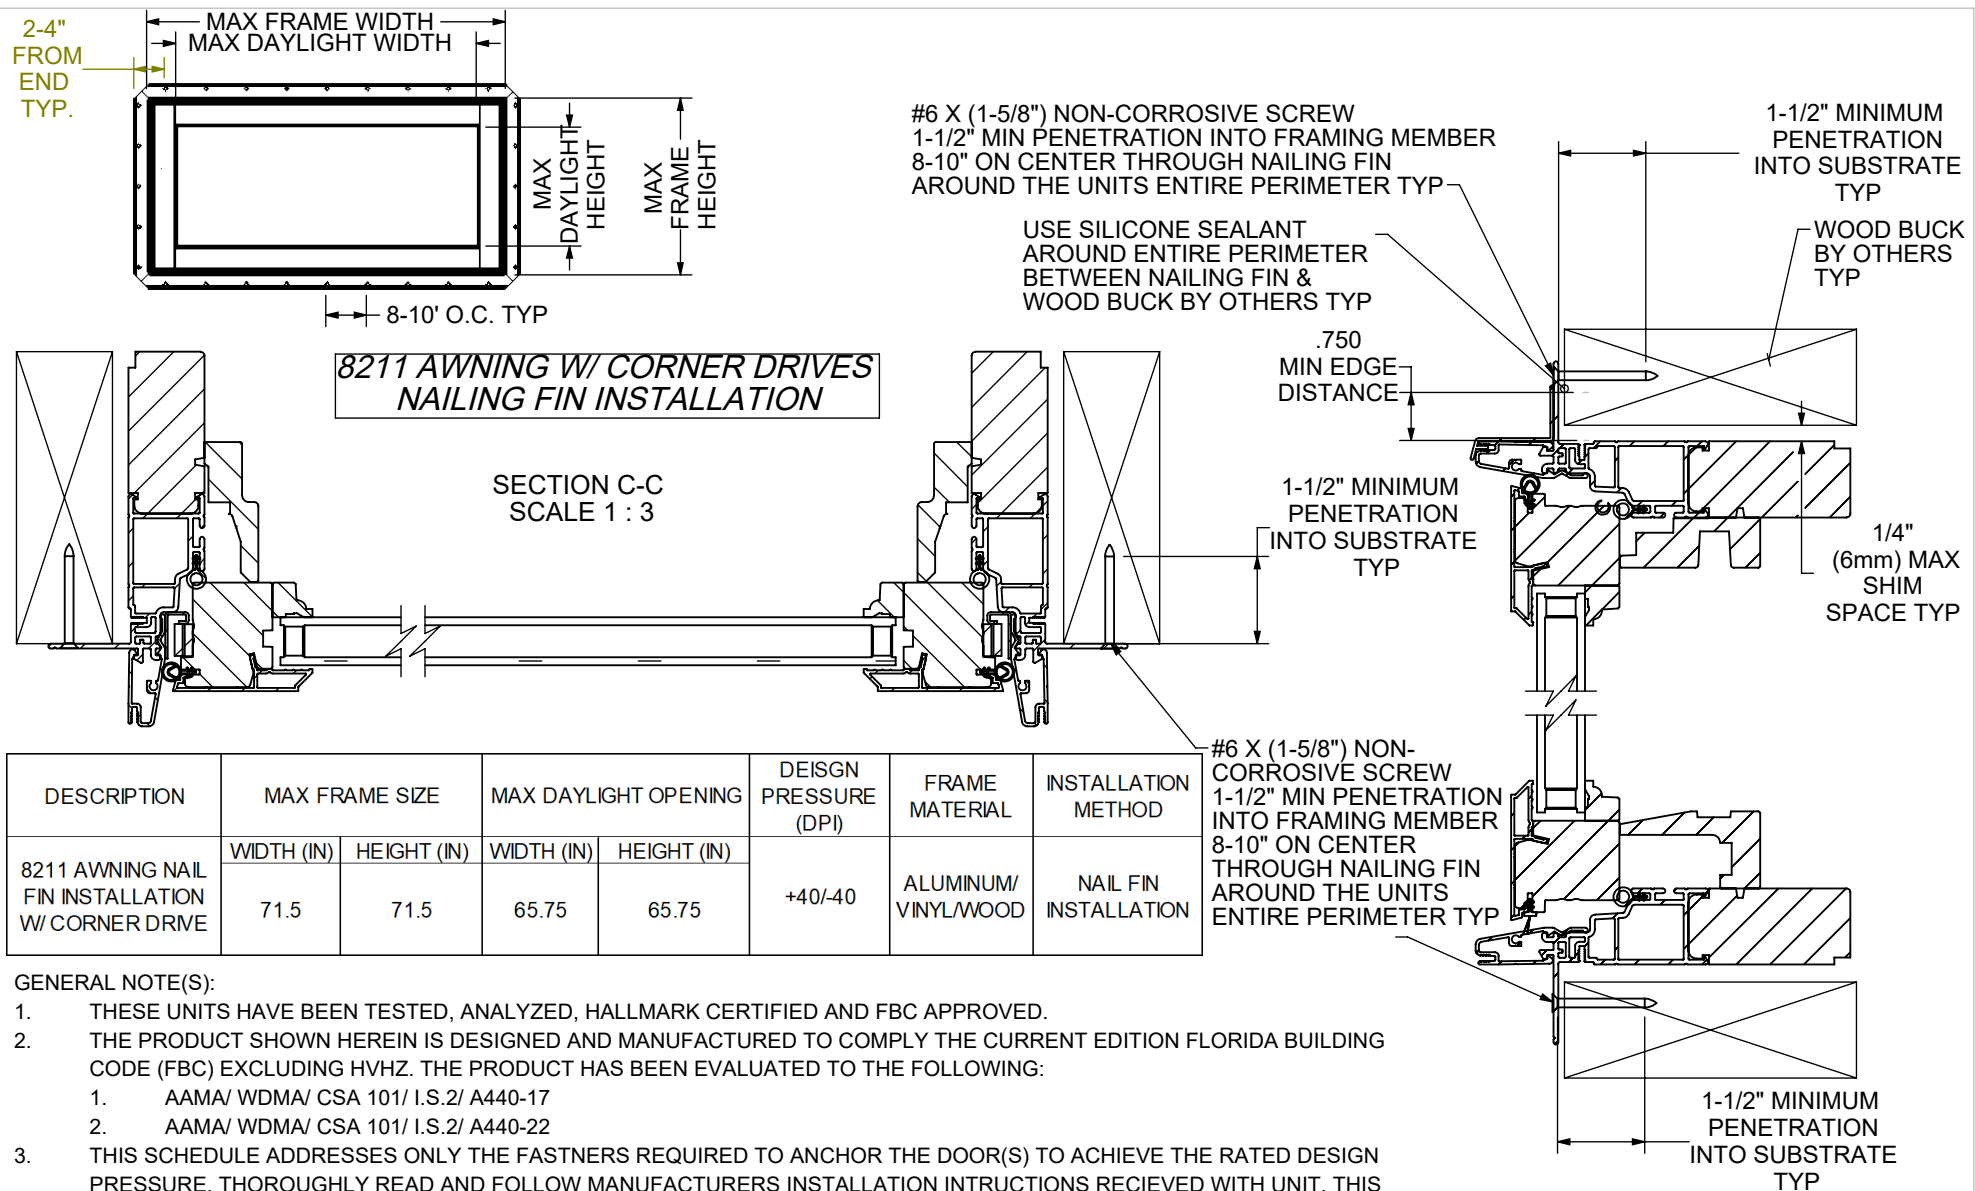

DESCRIPTION	MAX FRAME SIZE		MAX DAYLIGHT OPENING		DESIGN PRESSURE (DPI)	FRAME MATERIAL	INSTALLATION METHOD
	WIDTH (IN)	HEIGHT (IN)	WIDTH (IN)	HEIGHT (IN)			
8211 AWNING NAIL FIN INSTALLATION W/ CORNER DRIVE	71.5	71.5	65.75	65.75	+40/-40	ALUMINUM/ VINYL/WOOD	NAIL FIN INSTALLATION

- GENERAL NOTE(S):
- THESE UNITS HAVE BEEN TESTED, ANALYZED, HALLMARK CERTIFIED AND FBC APPROVED.
 - THE PRODUCT SHOWN HEREIN IS DESIGNED AND MANUFACTURED TO COMPLY THE CURRENT EDITION FLORIDA BUILDING CODE (FBC) EXCLUDING HVHZ. THE PRODUCT HAS BEEN EVALUATED TO THE FOLLOWING:
 - AAMA/ WDMA/ CSA 101/ I.S.2/ A440-17
 - AAMA/ WDMA/ CSA 101/ I.S.2/ A440-22
 - THIS SCHEDULE ADDRESSES ONLY THE FASTNERS REQUIRED TO ANCHOR THE DOOR(S) TO ACHIEVE THE RATED DESIGN PRESSURE. THOROUGHLY READ AND FOLLOW MANUFACTURERS INSTALLATION INTRUCTIONS RECIEVED WITH UNIT. THIS GUIDE DOES NOT ADDRESS THE SEALING CONSIDERATIONS THAT MAY ARISE IN DIFFERENT WALL CONDITIONS.
 - FASTENERS, ANCHORS, AND CONNECTORS SHALL COMPLY WITH THE CORROSION RESISTANCE REQUIREMENTS OF THE 2026 FLORIDA BUILDING CODE, SECTION 1711, BASED ON EXPOSURE CONDITIONS AND PROXIMITY TO A SALTWATER SHORELINE AND NOT ALL THE ONES SHOWN HERE NECESSARILY APPLY.

REVISION		DATE	DESCRIPTION	WHITE SLIP NUMBER	ENG.	DO NOT SCALE DRAWING		DRAWN BY:	DATE: 4-9-14	MATERIAL:		Weather Shield Windows & Doors PRODUCTS: 8211 AWNING W/ CORNER DRIVES TITLE: INSTALLATION INSTRUCTION DWG. NO. 85-7808-08 SCALE: 1:16 SHEET NAME: Sheet1 REV. .1 SHEET 1 OF 1		
										DIV./ORDER #:				
										DATE ORDERED:				
										Q.C. COMPARATOR CHECK:				☐
								DIE #,X-REF #,COMPARATOR #:		FINISH:				
								TYP. WALL THICKNESS:		CUT STOCK SIZE:				
								AREA:		ECO OR W.S. #:				
								WT./FT.:						
								FILE PATH:						