


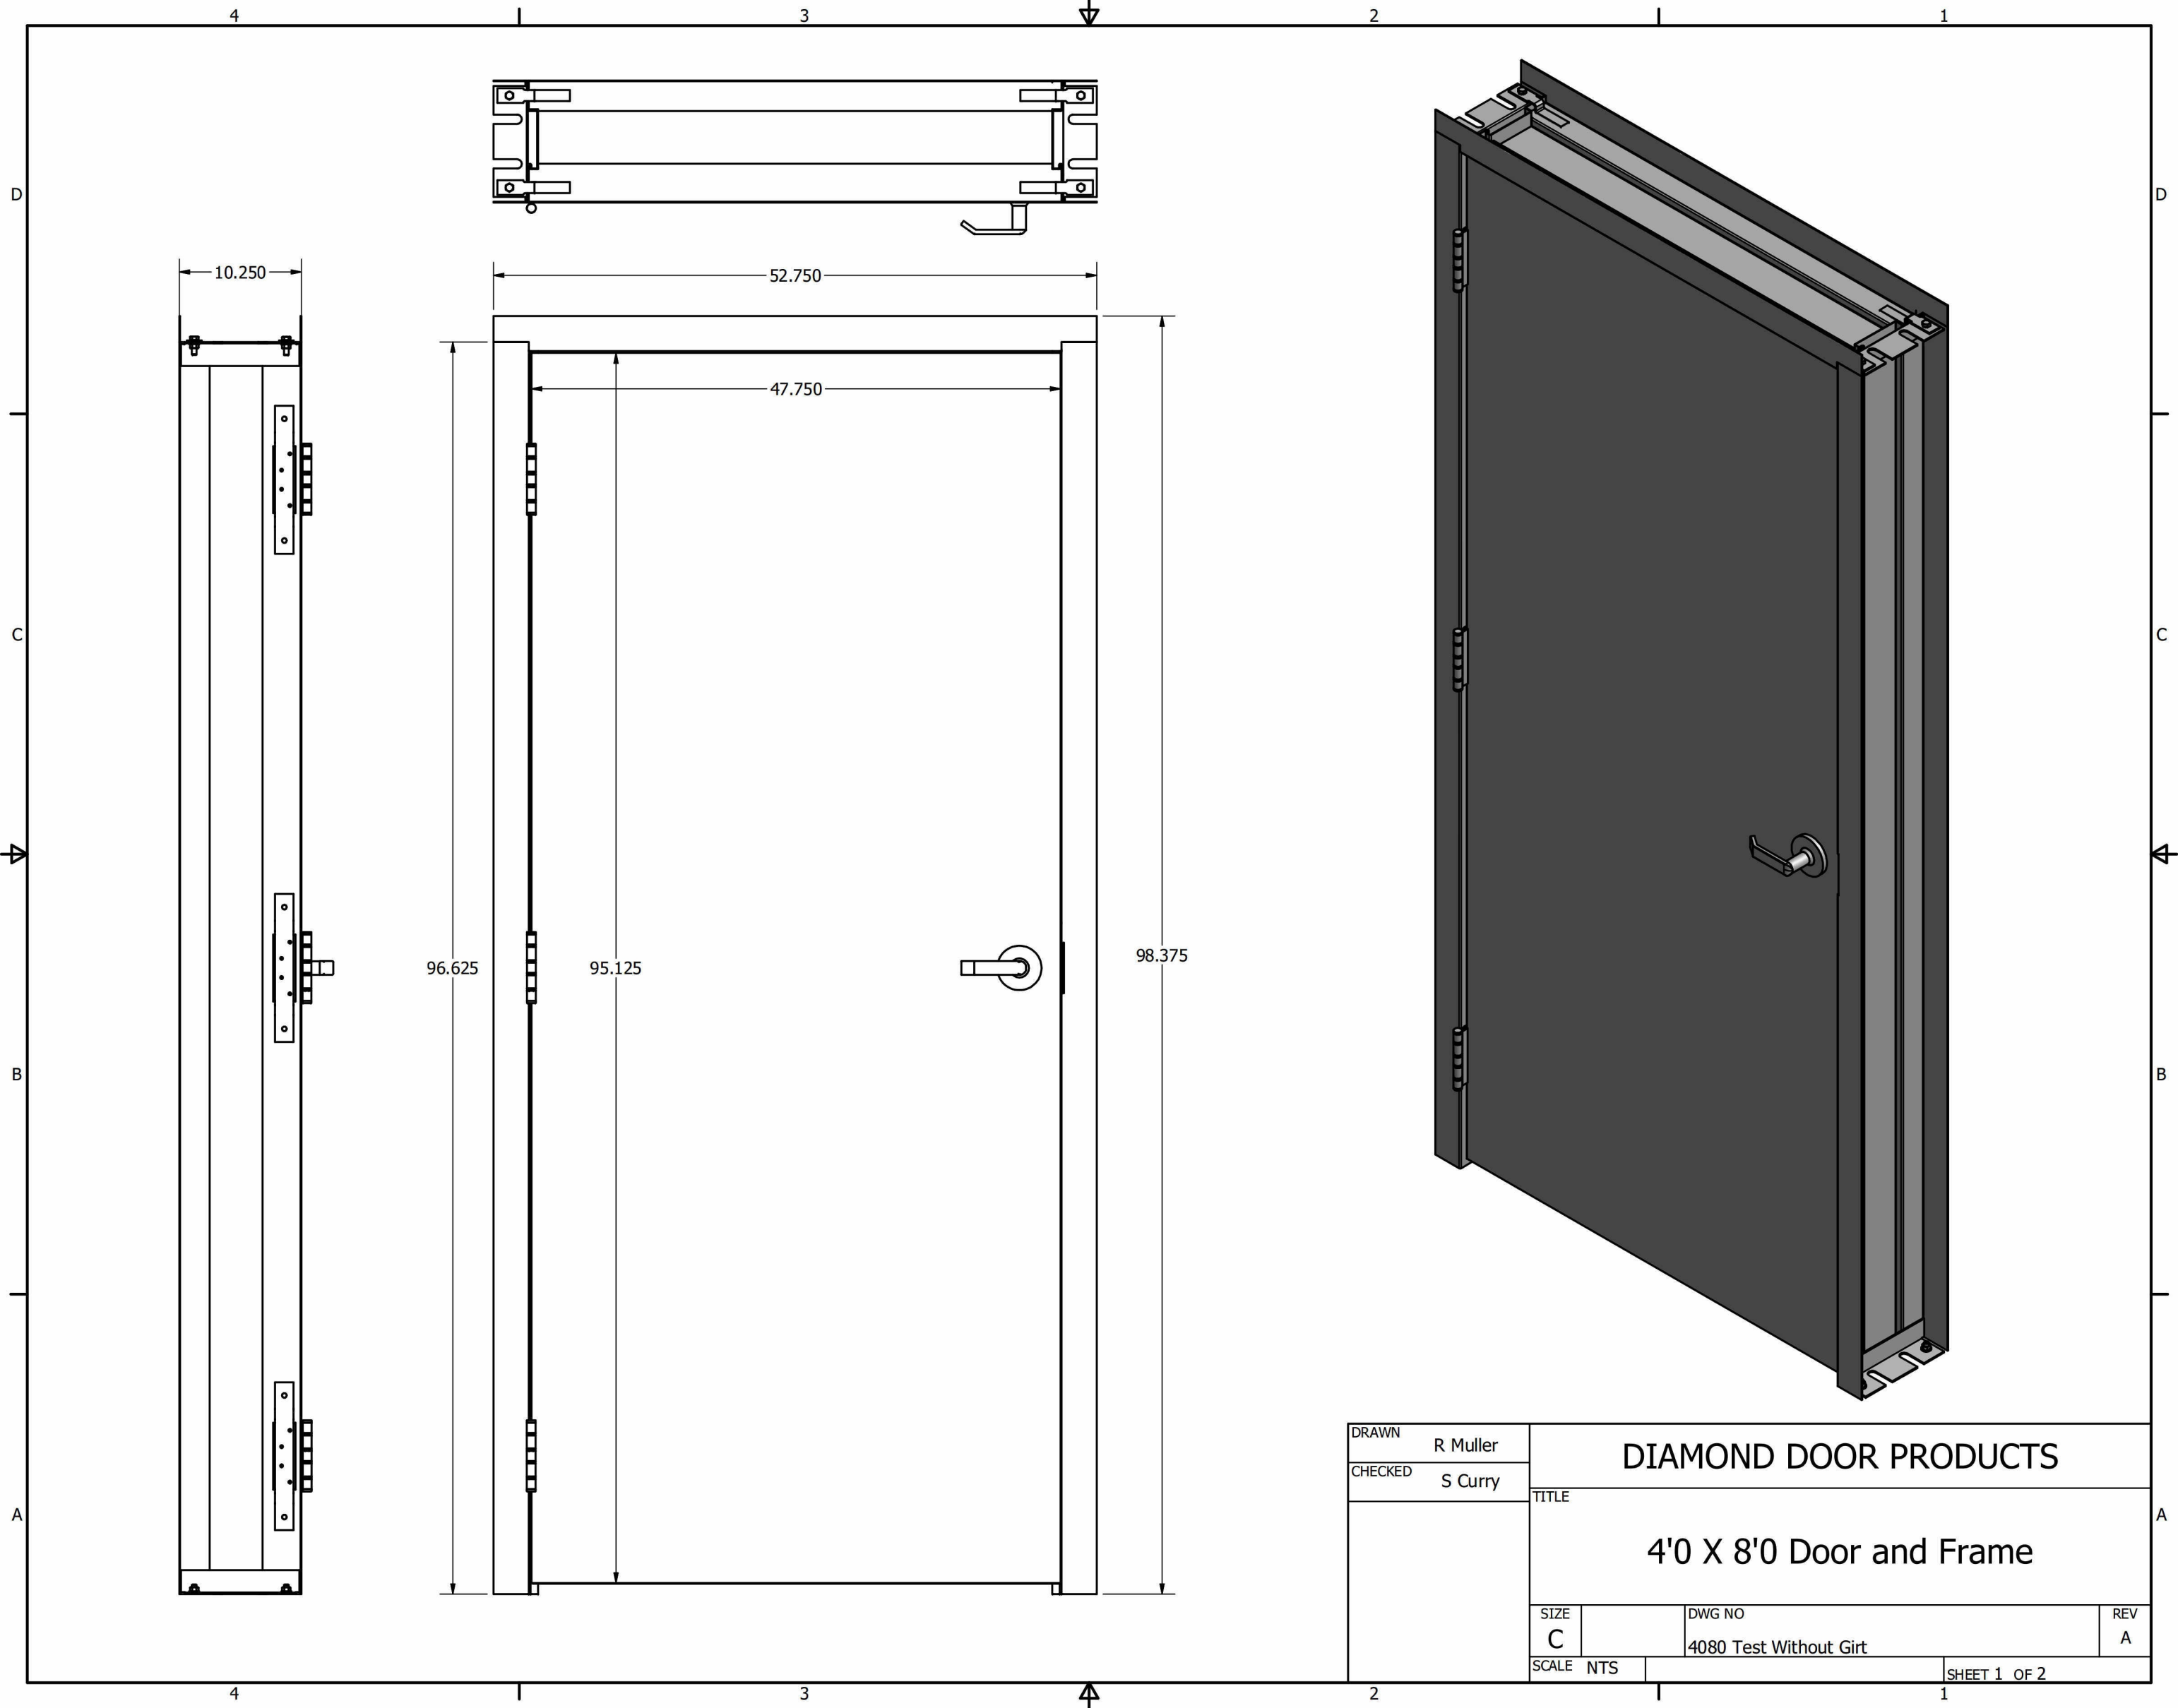

DRAWN	R Muller		DIAMOND DOOR PRODUCTS	
CHECKED	S Curry			
	TITLE			
	4'0 X 8'0 Door and Frame			
	SIZE		DWG NO	REV
	C		4080 Test Without Girt	A
SCALE	NTS		SHEET 1 OF 2	