

Z:\2023 FBC Drawings\dormakaba Canada\FL-13061 R16\FL-13061.18.dwg




"Saffire Evo LX-I" SERIES
"Saffire Evo LZ-I" SERIES
"Saffire Evo VR-I" SERIES

INTERCONNECTED
ELECTRONIC LOCK
in a
FIBERGLASS DOOR
INSWING / OUTSWING
"IMPACT"


GENERAL NOTES

1. This product has been evaluated and is in compliance with the 8th Edition (2023) Florida Building Code (FBC) structural requirements including the "High Velocity Hurricane Zone" (HVHZ).
2. When used in the "HVHZ" this product complies with Section 1626 of the FBC and does not require an impact resistant covering.
3. This product has been tested in the door panels as specified in this approval. Substitution into a similar product may be approved for use by the local Authority Having Jurisdiction. In all cases, the fiberglass door used must possess a comparable current Florida Statewide product approval. The door panel size and design pressure (DP) rating shall not exceed the sizes and DP ratings shown in this approval or the side hinged swing door approval being used.
4. Site conditions that deviate from the details of this drawing require further engineering analysis by a licensed engineer or registered architect.
5. Refer to the separate Florida Product Approval for the swing door used in conjunction with this component approval to determine the ability of the system to meet the water infiltration requirements for the "HVHZ".
6. All steel shall be protected as specified in Section 2222.6 of the FBC.


TABLE OF CONTENTS	
SHEET#	DESCRIPTION
1	Typical elevation, design pressures & general notes
2	Lock details
3	Door panel details

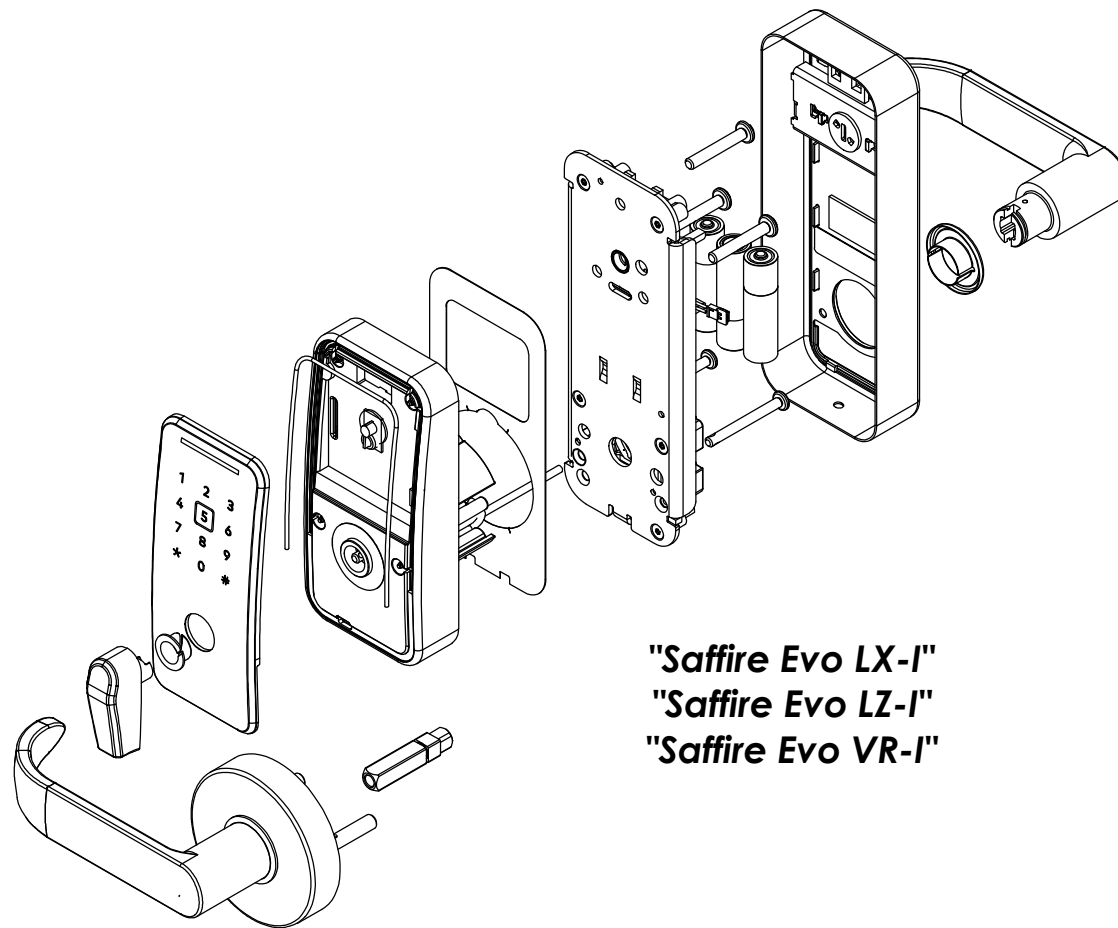

"Saffire Evo LX-I"
"Saffire Evo LZ-I"
"Saffire Evo VR-I"

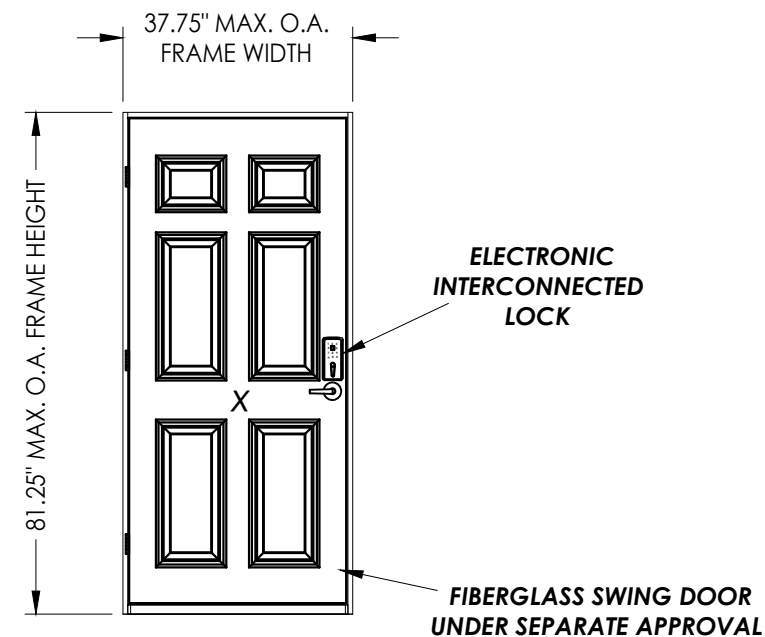

MAX FRAME DIMENSION	LOCK TYPE	DOOR MATERIAL	DESIGN PRESSURE (PSF)	
			OUTSWING	
			POSITIVE	NEGATIVE
37.75" x 81.25"	ELECTRONIC INTERCONNECTED LATCH & DEADBOLT LOCK	FIBERGLASS	+55.0	-60.0

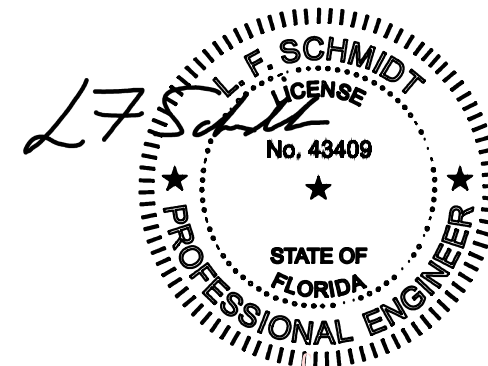


Digitally signed by Lyndon F Schmidt
Date: 2023.09.27 11:45:29 -04'00'

This item has been digitally signed and sealed by
L. F. Schmidt, P.E. on the date adjacent to the seal.
Printed copies of this document are not
considered signed and sealed and the signature
must be verified on any electronic copies.

THIS PRODUCT APPROVAL IS VALID
ONLY FOR THE STATE OF FLORIDA

Documents Prepared By: Lyndon F. Schmidt P.E. No. 43409		BUILDING CONSULTANTS, INC. P.O. Box 230, Valrico, FL 33595 Phone No.: 813.659.9197 FBPE Registry No. 9813	
PRODUCT: dormakaba ELECTRONIC LOCKS	PART OR ASSEMBLY: TYPICAL ELEVATION, DESIGN PRESSURES & GENERAL NOTES	DATE: 2/26/21	
		SCALE: N.T.S.	
		DWG. BY: RW	
		CHK. BY: LFS	
		DRAWING NO.: FL-13061.18	
		SHEET 1 OF 3	
		REVISE PRODUCT NAME	
		NO. DATE	
		REVISIONS	
		BY	
		LFS	
		RW	
		FBC	
		UPDATE TO 8TH ED. (2023)	
		8/31/23	
		2	

Z:\2023 FBC Drawings\dormakaba Canada\FL-13061 R16\FL-13061.18.dwg

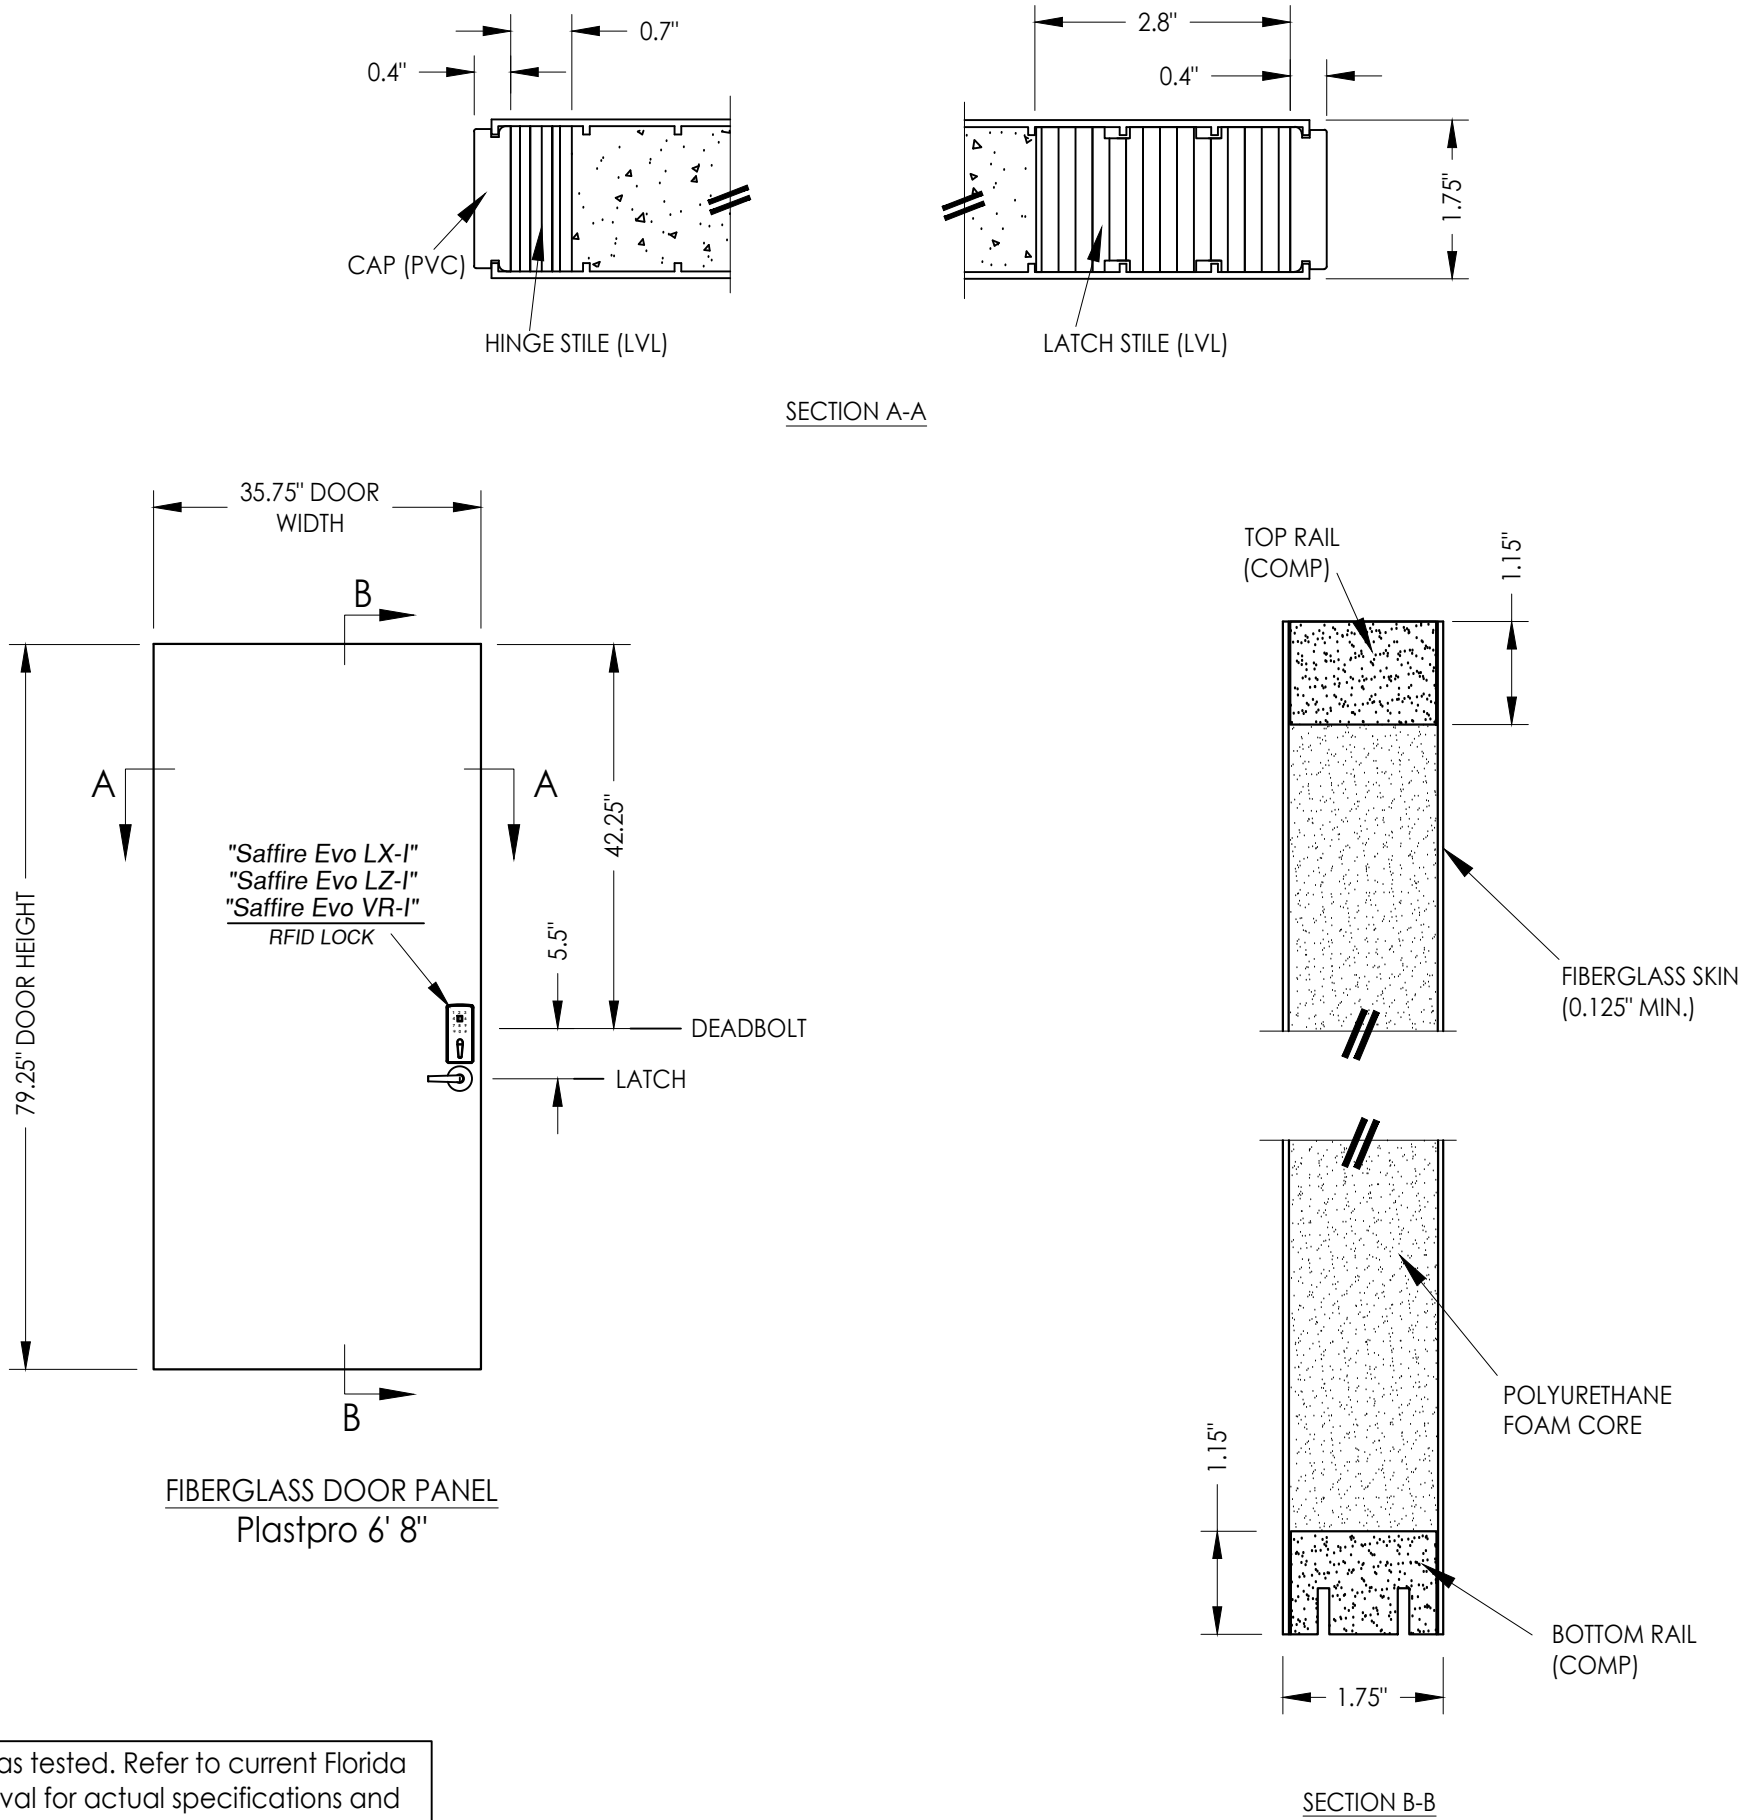

NOTE: Door panel shown as tested. Refer to current Florida Statewide Product Approval for actual specifications and installation instructions (See General Note 3, Sheet 1).

Documents Prepared By: Lyndon F. Schmidt P.E. No. 43409				BUILDING CONSULTANTS, INC. P.O. Box 230, Valrico, FL 33595 Phone No.: 813.659.9197 FBPE Registry No. 9813			
PRODUCT: dormakaba ELECTRONIC LOCKS		PART OR ASSEMBLY: DOOR PANELS DETAILS					
				LFS	RW	BY	
				8/31/23	UPDATE TO 8TH ED. (2023)	FBC	
				1	5/05/21	REVISE PRODUCT NAME	
				NO.	DATE		
				REVISIONS			
DATE: 2/26/21							
SCALE: N.T.S.							
DWG. BY: RW							
CHK. BY: LFS							
DRAWING NO.: FL-13061.18							
SHEET 3 OF 3							