

| REVISIONS |             |      |          |
|-----------|-------------|------|----------|
| REV       | DESCRIPTION | DATE | APPROVED |

NOTES:

1. THE PRODUCT SHOWN HEREIN IS DESIGNED AND MANUFACTURED TO COMPLY WITH REQUIREMENTS OF THE FLORIDA BUILDING CODE.
2. WOOD FRAMING AND METAL STRUCTURE TO BE DESIGNED AND ANCHORED TO PROPERLY TRANSFER ALL LOADS TO STRUCTURE. FRAMING AND MASONRY OPENING IS THE RESPONSIBILITY OF THE ARCHITECT OR ENGINEER OF RECORD.
3. SHIM AS NEEDED AT EACH ANCHOR LOCATION WITH LOAD BEARING SHIM. SHIM WHERE SPACE OF 1/16" OR GREATER OCCURS. MAXIMUM ALLOWABLE SHIM STACK TO BE 1/4".
4. SHIMS SHALL BE LOCATED, APPLIED AND MADE FROM MATERIALS AND THICKNESS CAPABLE OF SUSTAINING APPLICABLE LOADS.
5. WIND LOAD DURATION FACTOR Cd=1.6 WAS USED FOR WOOD ANCHOR CALCULATIONS.
6. FRAME MATERIAL: EXTRUDED RIGID PVC.
7. UNITS MUST BE GLAZED PER ASTM E1300.
8. APPROVED IMPACT PROTECTIVE SYSTEM IS REQUIRED FOR THIS PRODUCT IN WIND BORNE DEBRIS REGIONS.
9. FOR ANCHORING THROUGH FIN INTO WOOD FRAMING OR 2X BUCK USE #8 WOOD SCREWS WITH SUFFICIENT LENGTH TO ACHIEVE A 1" MINIMUM EMBEDMENT INTO SUBSTRATE. LOCATE ANCHORS AS SHOWN IN ELEVATIONS AND INSTALLATION DETAILS.
10. FOR ANCHORING THROUGH FIN INTO METAL STRUCTURE USE #8 SMS OR SELF DRILLING SCREWS WITH SUFFICIENT LENGTH TO ACHIEVE 3 THREADS MINIMUM BEYOND STRUCTURE INTERIOR WALL. LOCATE ANCHORS AS SHOWN IN ELEVATIONS AND INSTALLATION DETAILS.
11. ALL FASTENERS TO BE CORROSION RESISTANT.
12. INSTALLATION ANCHORS SHALL BE INSTALLED IN ACCORDANCE WITH ANCHOR MANUFACTURER'S INSTALLATION INSTRUCTIONS AND ANCHORS SHALL NOT BE USED IN SUBSTRATES WITH STRENGTHS LESS THAN THE MINIMUM STRENGTH SPECIFIED BELOW:
  - 12.1. WOOD: MINIMUM SPECIFIC GRAVITY OF G=0.42
  - 12.2. METAL STRUCTURE: STEEL 18GA (.048") FY=33KSI/FU=52KSI
13. GEOMETRIC SHAPES ARE ALSO APPROVED. APPROVED GEOMETRIC SHAPES DIMENSIONS SHALL NOT EXCEED INSCRIBED DIMENSIONS OF APPROVED RECTANGULAR ASSEMBLY SHOWN IN SHEET 2.

| TABLE OF CONTENTS |                                 |
|-------------------|---------------------------------|
| SHEET NO.         | DESCRIPTION                     |
| 1                 | NOTES                           |
| 2                 | ELEVATION, CHART AND COMPONENTS |
| 3 – 4             | INSTALLATION DETAILS            |

KRESTMARK INDUSTRIES, L.P.  
3950 BASTILLE RD., SUITE 100  
DALLAS, TX 75212

400/475 VINYL PICTURE WINDOW  
NON-IMPACT 48" X 84"  
NOTES

DRAWN:  
A.R.

DWG NO.  
08-03898

REV  
-


SCALE NTS

DATE 09/19/2023

SHEET 1 OF 4


L. ROBERTO LOMAS P.E.  
208 7th Ave, INDIALANTIC, FL 32903  
434-688-0609 rllomas@lrlomaspe.com

SIGNED: 08/05/2026

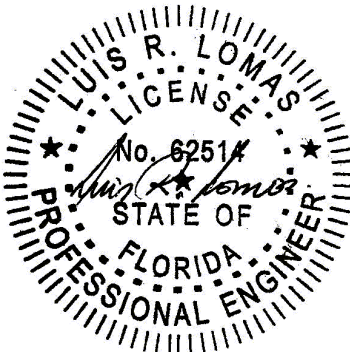

Luis R. Lomas P.E.  
FL No.: 62514


| Chart #1                     |                  |      
|------------------------------|------------------|------|------|------|------|------|------|------|------|------|------|------|------|------|------|------|------|------|------|------|------|------|------|------|------|------|-------|------|-------|------|-------|------|-------|------|
| Design pressure rating (psf) |                  |      
| Frame Height (in)            | Frame width (in) |      |      
|                              | 24.0             |      | 30.0 |      | 36.0 |      | 42.0 |      | 48.0 |      | 54.0 |      | 60.0 |      | 66.0 |      | 72.0 |      | 78.0 |      | 84.0 |      | 90.0 |      | 96.0 |      | 102.0 |      | 108.0 |      | 114.0 |      | 120.0 |      |
|                              | Pos              | Neg  | Pos  | Neg  | Pos  | Neg  | Pos  | Neg  | Pos  | Neg  | Pos  | Neg  | Pos  | Neg  | Pos  | Neg  | Pos  | Neg  | Pos  | Neg  | Pos  | Neg  | Pos  | Neg  | Pos  | Neg  | Pos   | Neg  | Pos   | Neg  | Pos   | Neg  | Pos   | Neg  |
| 24.0                         | 65.0             | 97.5 | 65.0 | 97.5 | 65.0 | 97.5 | 65.0 | 97.5 | 65.0 | 97.5 | 65.0 | 97.5 | 65.0 | 97.5 | 65.0 | 97.5 | 65.0 | 97.5 | 65.0 | 97.5 | 65.0 | 97.5 | 65.0 | 97.5 | 65.0 | 97.5 | 65.0  | 97.5 | 65.0  | 95.8 | 65.0  | 91.0 |       |      |
| 30.0                         | 65.0             | 97.5 | 65.0 | 97.5 | 65.0 | 97.5 | 65.0 | 97.5 | 65.0 | 97.5 | 65.0 | 97.5 | 65.0 | 97.5 | 65.0 | 96.3 | 65.0 | 93.8 | 65.0 | 91.6 | 65.0 | 89.8 | 65.0 | 88.2 | 65.0 | 86.9 | 65.0  | 85.6 | 65.0  | 80.9 | 65.0  | 76.6 | 65.0  | 72.8 |
| 36.0                         | 65.0             | 97.5 | 65.0 | 97.5 | 65.0 | 97.5 | 65.0 | 97.5 | 65.0 | 96.5 | 65.0 | 91.9 | 65.0 | 88.2 | 65.0 | 85.2 | 65.0 | 82.7 | 65.0 | 80.6 | 65.0 | 78.8 | 65.0 | 77.2 | 65.0 | 75.8 | 65.0  | 71.4 | 65.0  | 67.4 | -     | -    | -     | -    |
| 42.0                         | 65.0             | 97.5 | 65.0 | 97.5 | 65.0 | 97.5 | 65.0 | 94.5 | 65.0 | 88.6 | 65.0 | 84.0 | 65.0 | 80.4 | 65.0 | 77.4 | 65.0 | 74.8 | 65.0 | 72.7 | 65.0 | 70.9 | 65.0 | 69.3 | 65.0 | 65.0 | -     | -    | -     | -    | -     | -    | -     | -    |
| 48.0                         | 65.0             | 97.5 | 65.0 | 97.5 | 65.0 | 96.5 | 65.0 | 88.6 | 65.0 | 82.7 | 65.0 | 78.1 | 65.0 | 74.5 | 65.0 | 71.4 | 65.0 | 68.9 | 65.0 | 66.8 | 65.0 | 65.0 | -    | -    | -    | -    | -     | -    | -     | -    | -     | -    | -     | -    |
| 54.0                         | 65.0             | 97.5 | 65.0 | 97.5 | 65.0 | 91.9 | 65.0 | 84.0 | 65.0 | 78.1 | 65.0 | 73.5 | 65.0 | 69.9 | 65.0 | 66.9 | 64.3 | 64.3 | -    | -    | -    | -    | -    | -    | -    | -    | -     | -    | -     | -    | -     | -    | -     | -    |
| 60.0                         | 65.0             | 97.5 | 65.0 | 97.5 | 65.0 | 88.2 | 65.0 | 80.4 | 65.0 | 74.5 | 65.0 | 69.9 | 65.0 | 66.2 | 63.2 | 63.2 | -    | -    | -    | -    | -    | -    | -    | -    | -    | -    | -     | -    | -     | -    | -     | -    | -     | -    |
| 66.0                         | 65.0             | 97.5 | 65.0 | 96.3 | 65.0 | 85.2 | 65.0 | 77.4 | 65.0 | 71.4 | 65.0 | 66.9 | 63.2 | 63.2 | -    | -    | -    | -    | -    | -    | -    | -    | -    | -    | -    | -    | -     | -    | -     | -    | -     | -    | -     | -    |
| 72.0                         | 65.0             | 97.5 | 65.0 | 93.8 | 65.0 | 82.7 | 65.0 | 74.8 | 65.0 | 68.9 | 64.3 | 64.3 | -    | -    | -    | -    | -    | -    | -    | -    | -    | -    | -    | -    | -    | -    | -     | -    | -     | -    | -     | -    | -     | -    |
| 78.0                         | 65.0             | 97.5 | 65.0 | 91.6 | 65.0 | 80.6 | 65.0 | 72.7 | 65.0 | 66.8 | -    | -    | -    | -    | -    | -    | -    | -    | -    | -    | -    | -    | -    | -    | -    | -    | -     | -    | -     | -    | -     | -    | -     | -    |
| 84.0                         | 65.0             | 97.5 | 65.0 | 89.8 | 65.0 | 78.8 | 65.0 | 70.9 | 65.0 | 65.0 | -    | -    | -    | -    | -    | -    | -    | -    | -    | -    | -    | -    | -    | -    | -    | -    | -     | -    | -     | -    | -     | -    | -     | -    |
| 90.0                         | 65.0             | 97.5 | 65.0 | 88.2 | 65.0 | 77.2 | 65.0 | 69.3 | -    | -    | -    | -    | -    | -    | -    | -    | -    | -    | -    | -    | -    | -    | -    | -    | -    | -    | -     | -    | -     | -    | -     | -    | -     | -    |
| 96.0                         | 65.0             | 97.5 | 65.0 | 86.9 | 65.0 | 75.8 | 65.0 | 65.0 | -    | -    | -    | -    | -    | -    | -    | -    | -    | -    | -    | -    | -    | -    | -    | -    | -    | -    | -     | -    | -     | -    | -     | -    | -     | -    |
| 102.0                        | 65.0             | 97.5 | 65.0 | 85.6 | 65.0 | 71.4 | -    | -    | -    | -    | -    | -    | -    | -    | -    | -    | -    | -    | -    | -    | -    | -    | -    | -    | -    | -    | -     | -    | -     | -    | -     | -    | -     | -    |
| 108.0                        | 65.0             | 97.5 | 65.0 | 80.9 | 65.0 | 67.4 | -    | -    | -    | -    | -    | -    | -    | -    | -    | -    | -    | -    | -    | -    | -    | -    | -    | -    | -    | -    | -     | -    | -     | -    | -     | -    | -     | -    |
| 114.0                        | 65.0             | 95.8 | 65.0 | 76.6 | -    | -    | -    | -    | -    | -    | -    | -    | -    | -    | -    | -    | -    | -    | -    | -    | -    | -    | -    | -    | -    | -    | -     | -    | -     | -    | -     | -    | -     | -    |
| 120.0                        | 65.0             | 91.0 | 65.0 | 72.8 | -    | -    | -    | -    | -    | -    | -    | -    | -    | -    | -    | -    | -    | -    | -    | -    | -    | -    | -    | -    | -    | -    | -     | -    | -     | -    | -     | -    | -     | -    |

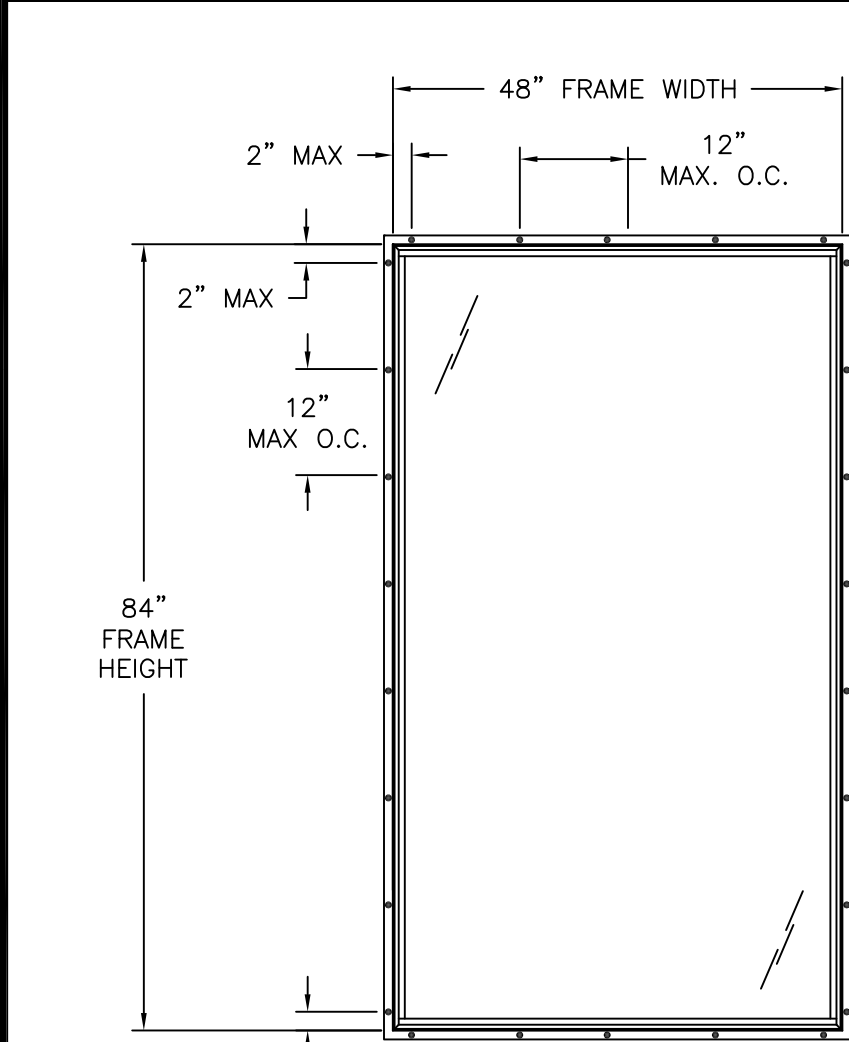


| 400/475 VINYL PICTURE WINDOW                  |               |
|-----------------------------------------------|---------------|
| EXTERIOR VIEW                                 |               |
| DESIGN PRESSURE RATING                        | IMPACT RATING |
| ±65.0PSF                                      | NONE          |
| FOR ADDITIONAL SIZES SEE CHART #1, THIS SHEET |               |

NOTES:  
1. D.L.O. SIZE: 44 3/4" X 81"

| REVISIONS |             |      |          |
|-----------|-------------|------|----------|
| REV       | DESCRIPTION | DATE | APPROVED |

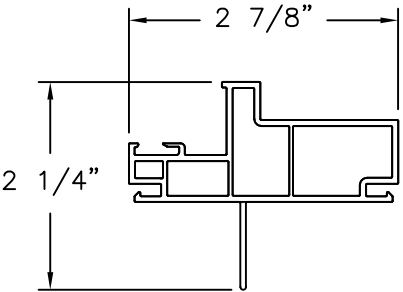

MAIN FRAME (BP4003)  
EXTRUDED RIGID PVC

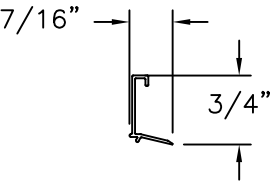

GLAZING BEAD (DT1720-R)  
EXTRUDED RIGID PVC

KRESTMARK INDUSTRIES, L.P.  
3950 BASTILLE RD., SUITE 100  
DALLAS, TX 75212

400/475 VINYL PICTURE WINDOW  
NON-IMPACT 48" X 84"  
ELEVATION, CHART AND COMPONENTS

|                |                     |                 |
|----------------|---------------------|-----------------|
| DRAWN:<br>A.R. | DWG NO.<br>08-03898 | REV<br>-        |
| SCALE<br>NTS   | DATE<br>09/19/2023  | SHEET<br>2 OF 4 |



L. ROBERTO LOMAS P.E.  
208 7th Ave, INDIALANTIC, FL 32903  
434-688-0609 rllomas@lrlomaspe.com

SIGNED: 08/05/2026

LUIS R. LOMAS  
P.E.  
No. 62514  
STATE OF  
FLORIDA  
PROFESSIONAL ENGINEER

Luis R. Lomas P.E.  
FL No.: 62514

| REVISIONS |             |      |          |
|-----------|-------------|------|----------|
| REV       | DESCRIPTION | DATE | APPROVED |

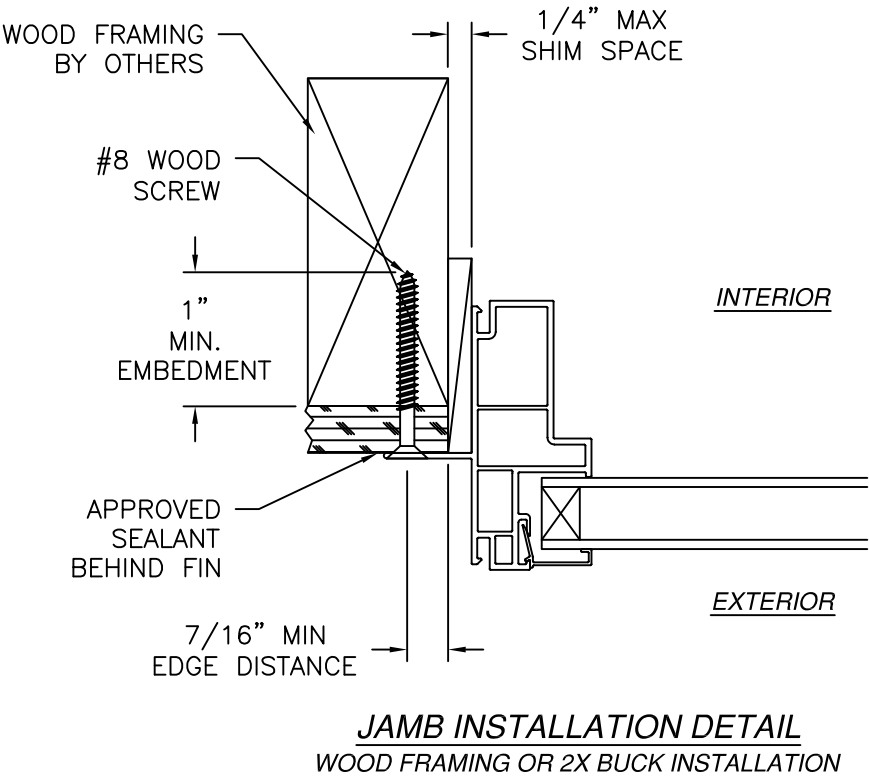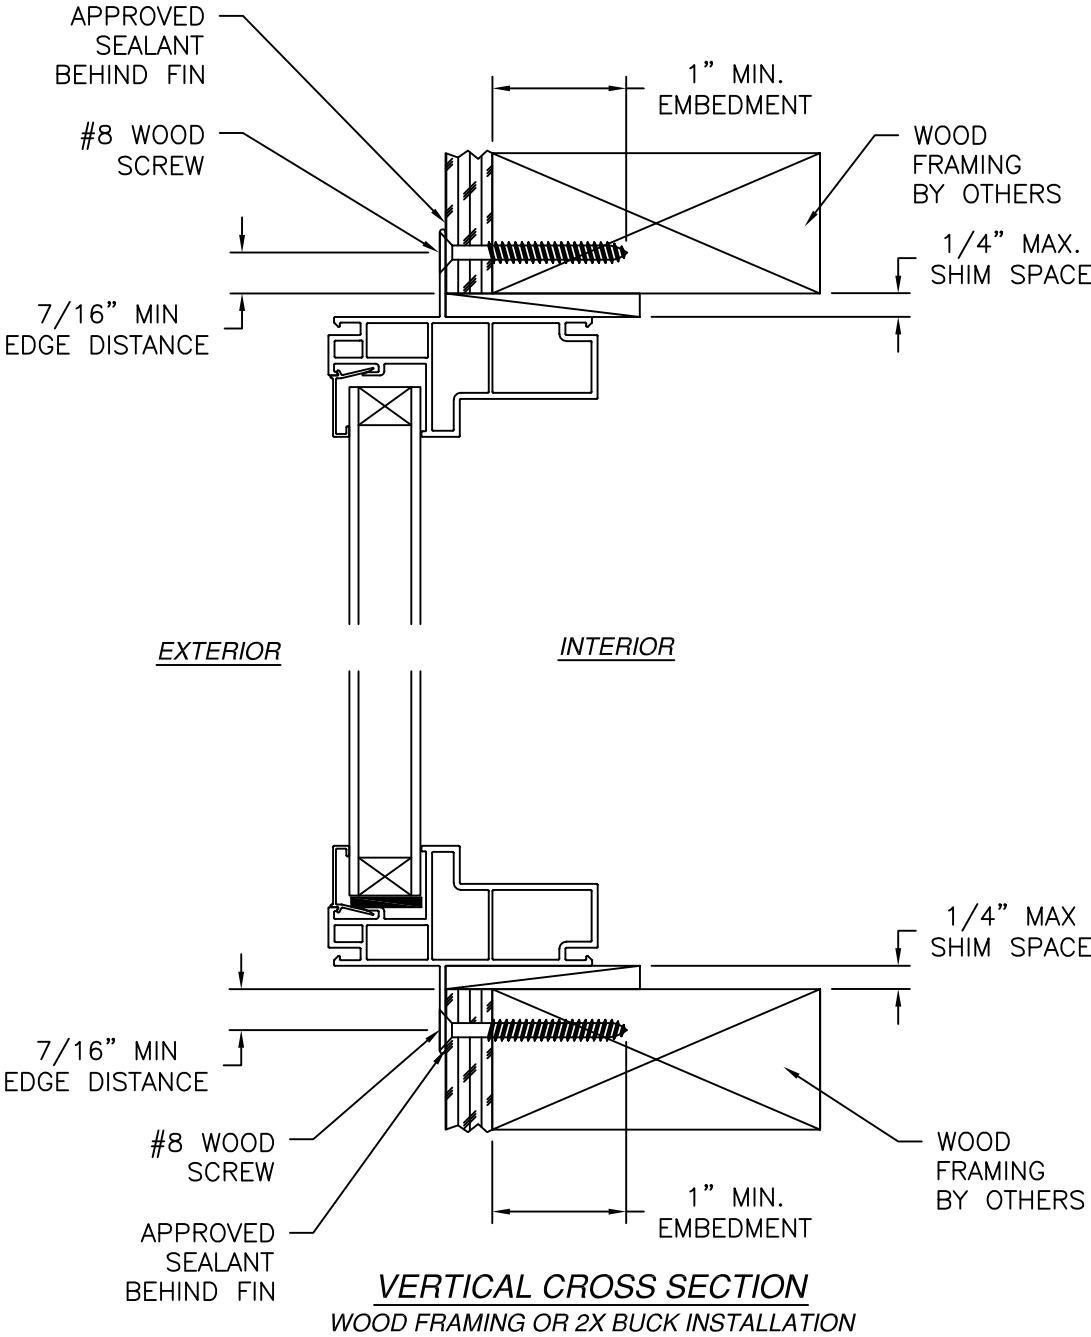

- NOTES:
1. INTERIOR AND EXTERIOR FINISHES, BY OTHERS, NOT SHOWN FOR CLARITY.
  2. PERIMETER AND JOINT SEALANT BY OTHERS TO BE DESIGNED IN ACCORDANCE WITH ASTM E2112

SIGNED: 08/05/2026

KRESTMARK INDUSTRIES, L.P.

3950 BASTILLE RD., SUITE 100  
DALLAS, TX 75212

400/475 VINYL PICTURE WINDOW

NON-IMPACT 48" X 84"

FIN INSTALLATION DETAILS

DRAWN: A.R.

DWG NO. 08-03898

REV -

SCALE NTS


DATE 09/19/2023

SHEET 7 OF 4

L. ROBERTO LOMAS P.E.



208 7th Ave, INDIALANTIC, FL 32903

434-688-0609 rllomas@lrlomaspe.com

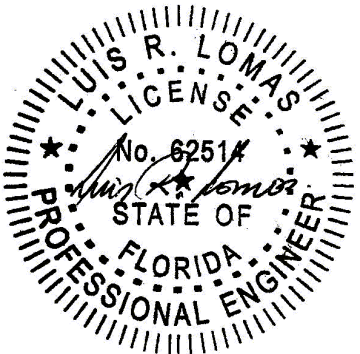

Luis R. Lomas P.E.  
FL No.: 62514

| REVISIONS |             |      |          |
|-----------|-------------|------|----------|
| REV       | DESCRIPTION | DATE | APPROVED |

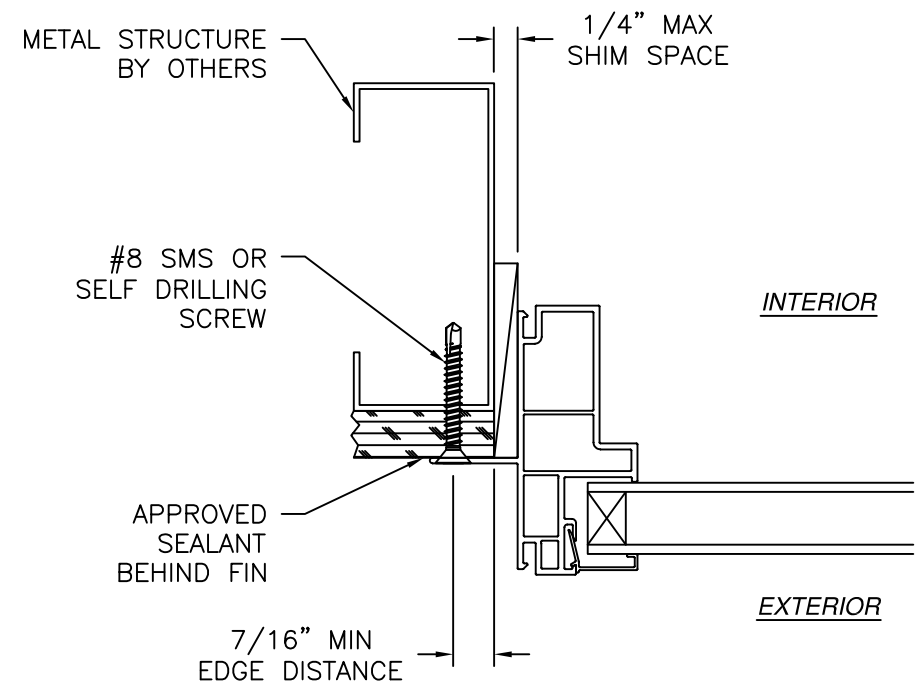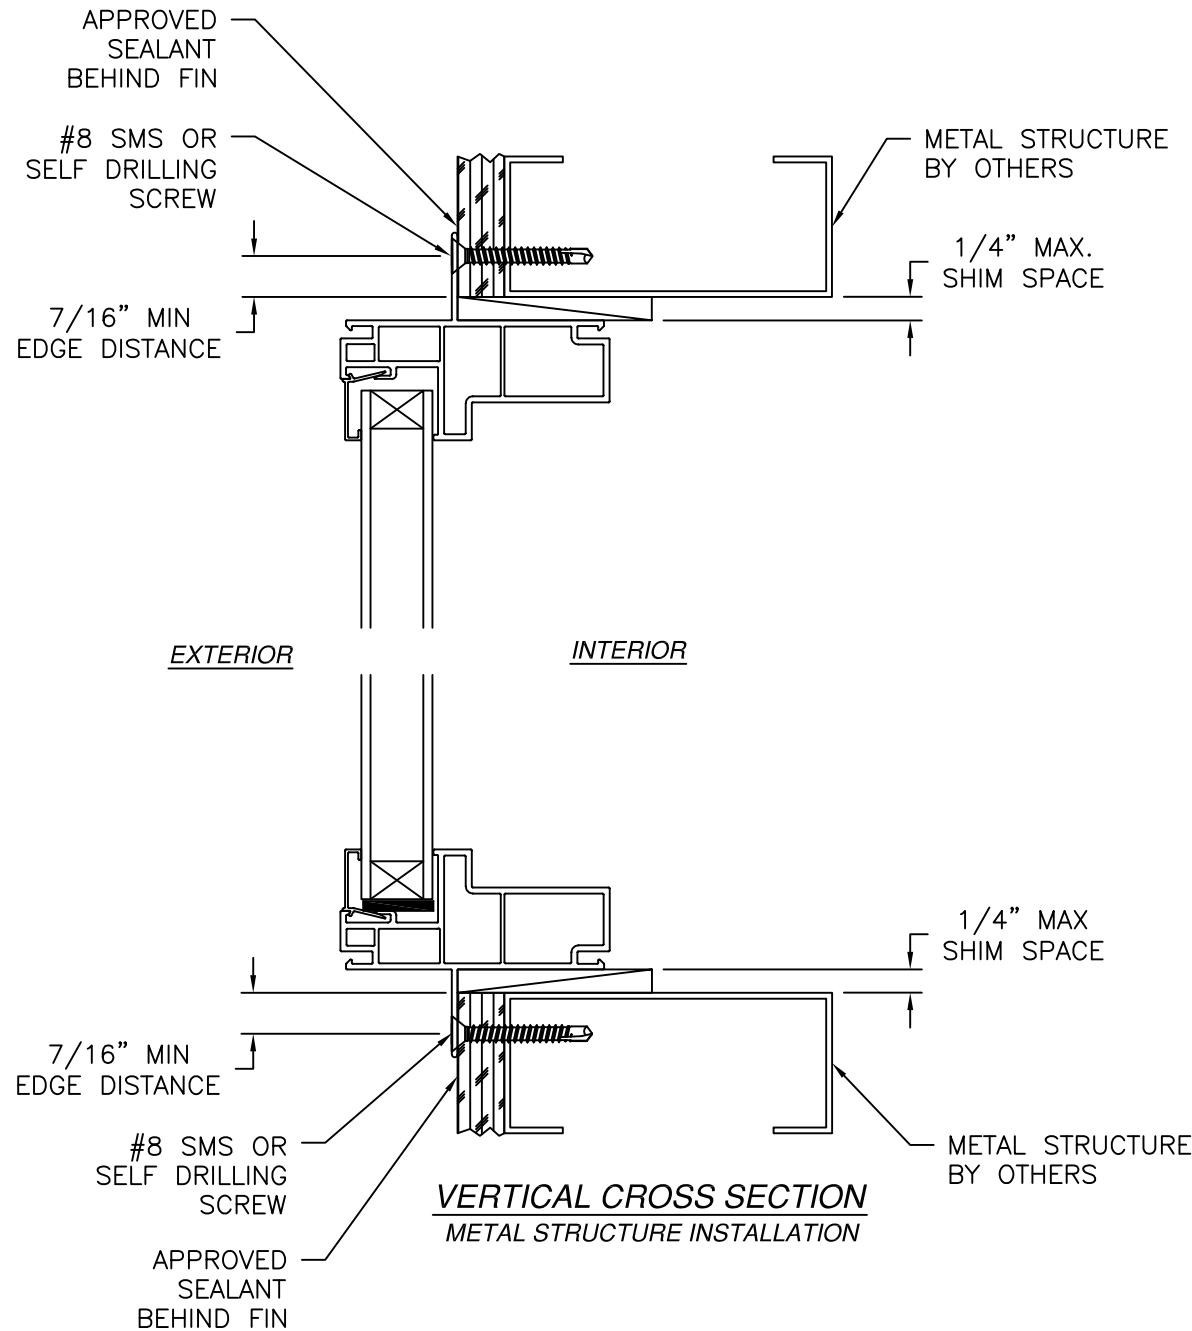

- NOTES:
1. INTERIOR AND EXTERIOR FINISHES, BY OTHERS, NOT SHOWN FOR CLARITY.
  2. PERIMETER AND JOINT SEALANT BY OTHERS TO BE DESIGNED IN ACCORDANCE WITH ASTM E2112

SIGNED: 08/05/2026

|   |                            |                        |
|---|----------------------------|------------------------|
| <b>KRESTMARK INDUSTRIES, L.P.</b><br>3950 BASTILLE RD., SUITE 100<br>DALLAS, TX 75212                |                            |                        |
| 400/475 VINYL PICTURE WINDOW<br>NON-IMPACT 48" X 84"<br>FIN INSTALLATION DETAILS                     |                            |                        |
| DRAWN:<br><b>A.R.</b>                                                                                | DWG NO.<br><b>08-03898</b> | REV<br>-               |
| SCALE<br><b>NTS</b>                                                                                  | DATE<br><b>09/19/2023</b>  | SHEET<br><b>8 OF 4</b> |
| L. ROBERTO LOMAS P.E.<br>208 7th Ave, INDIALANTIC, FL 32903<br>434-688-0609    rllomas@lrlomaspe.com |                            |                        |

LUIS R. LOMAS

LICENS. M.E.

No. 62514

STATE OF

FLORIDA

PROFESSIONAL ENGINEER

Luis R. Lomas P.E.  
FL No.: 62514