


# EXPOSED FASTENER PERFORATED ALUMINUM WALL PANELS

VERTICAL APPLICATION OR HORIZONTAL APPLICATION

## FASTENING SCHEDULE

ALL FASTENERS ARE 1/4-14 HEX HEAD W 5/8" DIA.  
(NOMINAL) COMBINATION WASHERS

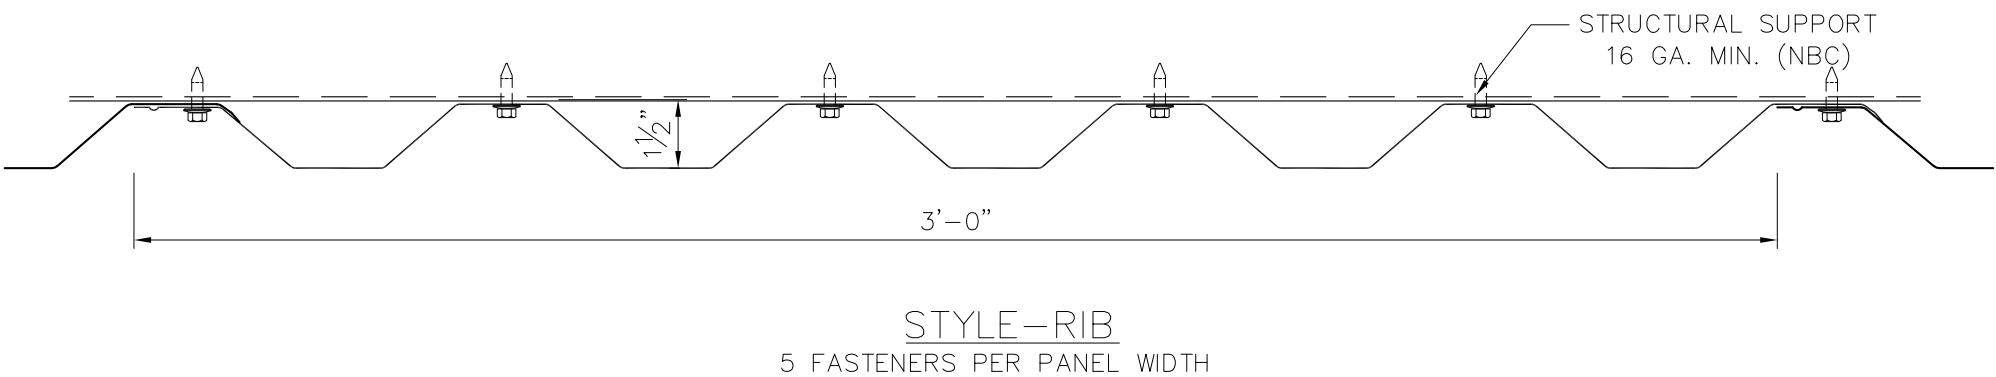

## PANEL SPECIFICATIONS

- 1) ALUMINUM – 0.040 THICK, 3003-H14 ALLOY
- 2) 3/8" DIAMETER, 9/16" OC WITH 40% AREA PERFORATION

Amoruso Consulting Engineering, LLC  
FL Registration No. 38327  
Robert J. Amoruso, FL P.E. No. 49752  
226 N. Nova Rd., #142  
Ormond Beach, FL 32174-5124  
rjaengpe@gmail.com



Digitally signed  
by Robert J  
Amoruso  
Date: 2025.08.18  
17:04:53 -04'00'

This item has been digitally signed and sealed by Robert  
J. Amoruso, PE on the date adjacent to the seal.  
Signature must be verified on any electronic copies.



1005 BEAVER GRADE ROAD MOON TWP., PA 15108-2944  
PHONE: (412) 299-8000 FAX: (412) 299-8317

|       |             |    |      |                                                 |         |     |         |              |
|-------|-------------|----|------|-------------------------------------------------|---------|-----|---------|--------------|
|       |             |    |      | CENTRIA EXPOSED FASTENER PERFORATED WALL PANELS |         | BY  | DATE    | CONTRACT No. |
|       |             |    |      | CUSTOMER:                                       | DRAWN   | SJA | 2/12/20 | N/A          |
|       |             |    |      | OWNER:                                          | CHECKED |     |         | DRAWING No.  |
|       |             |    |      | PROJECT: FLORIDA - NON HVHZ                     | SECTION |     |         | 1 of 1       |
| ISSUE | DESCRIPTION | BY | DATE | LOCATION:                                       | MANAGER |     |         | ISSUE        |