

REVISIONS			
REV	DESCRIPTION	DATE	APPROVED
F	REVISED PER NEW REQUIREMENTS	12/06/2023	R.L.

NOTES:

1. THE PRODUCT SHOWN HEREIN IS DESIGNED AND MANUFACTURED TO COMPLY WITH REQUIREMENTS OF THE FLORIDA BUILDING CODE INCLUDING THE HVHZ.
2. WOOD FRAMING AND MASONRY OPENING TO BE DESIGNED AND ANCHORED TO PROPERLY TRANSFER ALL LOADS TO STRUCTURE. FRAMING AND MASONRY OPENING IS THE RESPONSIBILITY OF THE ARCHITECT OR ENGINEER OF RECORD.
3. WHERE 1X BUCK IS NOT USED DISSIMILAR MATERIALS MUST BE SEPARATED WITH APPROVED COATING OR MEMBRANE. SELECTION OF COATING OR MEMBRANE IS THE RESPONSIBILITY OF THE ARCHITECT OR ENGINEER OF RECORD.
4. BUCKS SHALL EXTEND BEYOND UNIT FRAME INTERIOR FACE SO THAT FULL FRAME SUPPORT IS PROVIDED.
5. ALLOWABLE STRESS INCREASE OF 1/3 WAS NOT USED IN THE DESIGN OF THE PRODUCT SHOWN HEREIN. WIND LOAD DURATION FACTOR Cd=1.6 WAS USED FOR WOOD ANCHOR CALCULATIONS.
6. FRAME MATERIAL: ALUMINUM 6063-T6 AND 6005A-T5.
7. UNITS MUST BE GLAZED PER ASTM E1300, SEE SHEET 4 FOR GLASS DETAILS.
8. APPROVED IMPACT PROTECTIVE SYSTEM IS NOT REQUIRED FOR THIS PRODUCT IN WIND BORNE DEBRIS REGIONS.
9. SHIM AS REQUIRED AT EACH INSTALLATION ANCHOR WITH LOAD BEARING SHIM. SHIM WHERE SPACE OF 1/16" OR GREATER OCCURS. MAXIMUM ALLOWABLE SHIM STACK TO BE 3/8".

10. FOR ANCHORING INTO WOOD FRAMING OR 2X BUCK USE #14 WOOD SCREWS WITH SUFFICIENT LENGTH TO ACHIEVE A 1 3/4" MINIMUM EMBEDMENT INTO SUBSTRATE. LOCATE ANCHORS AS SHOWN IN ELEVATIONS AND INSTALLATION DETAILS.
11. FOR ANCHORING INTO MASONRY/CONCRETE USE 1/4" TAPCONS WITH SUFFICIENT LENGTH TO ACHIEVE A 1 1/4" MINIMUM EMBEDMENT INTO SUBSTRATE WITH 2" MINIMUM EDGE DISTANCE. LOCATE ANCHORS AS SHOWN IN ELEVATIONS AND INSTALLATION DETAILS.
12. FOR ANCHORING INTO METAL STRUCTURE USE #14 SMS OR SELF DRILLING SCREWS WITH SUFFICIENT LENGTH TO ACHIEVE 3 THREADS MINIMUM BEYOND STRUCTURE INTERIOR WALL. LOCATE ANCHORS AS SHOWN IN ELEVATIONS AND INSTALLATION DETAILS.
13. ALL FASTENERS TO BE CORROSION RESISTANT.
14. INSTALLATION ANCHORS SHALL BE INSTALLED IN ACCORDANCE WITH ANCHOR MANUFACTURER'S INSTALLATION INSTRUCTIONS AND ANCHORS SHALL NOT BE USED IN SUBSTRATES WITH STRENGTHS LESS THAN THE MINIMUM STRENGTH SPECIFIED BELOW:
 - 14.1. WOOD – MINIMUM SPECIFIC GRAVITY OF G=0.42
 - 14.2. CONCRETE – MINIMUM COMPRESSIVE STRENGTH OF 3,000 PSI.
 - 14.3. MASONRY – STRENGTH CONFORMANCE TO ASTM C-90, GRADE N, TYPE 1 (OR GREATER).
 - 14.4. METAL STRUCTURE: STEEL 18GA, 33KSI OR ALUMINUM 6063-T5 .125" THICK MINIMUM

TABLE OF CONTENTS	
SHEET NO.	DESCRIPTION
1	NOTES
2 – 3	ELEVATIONS AND CHARTS
4	ANCHORING LAYOUT
5 – 9	CROSS SECTIONS
10 – 11	INSTALLATION DETAILS
12	WEEP DETAILS
13	COMPONENTS

SOLAR INNOVATIONS, INC.
31 ROBERTS RD
PINE GROVE, PA 17963

SERIES SI3000 G3 IMPACT FGW 3.5 X 9.5 PANEL
STANDARD OUT-FOLD ALUMINUM
NOTES

DRAWN:
V.L.

DWG NO.
08-01860

REV
F


SCALE NTS

DATE 12/03/12


SHEET 1 OF 13

L. ROBERTO LOMAS P.E.
208 7th Ave, INDIALANTIC, FL 32903
434-688-0609 rllomas@lrlomaspe.com

SIGNED: 12/12/2023

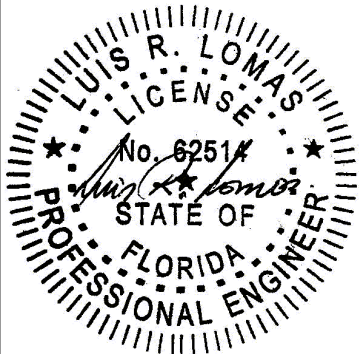

Luis R. Lomas P.E.
FL No.: 62514

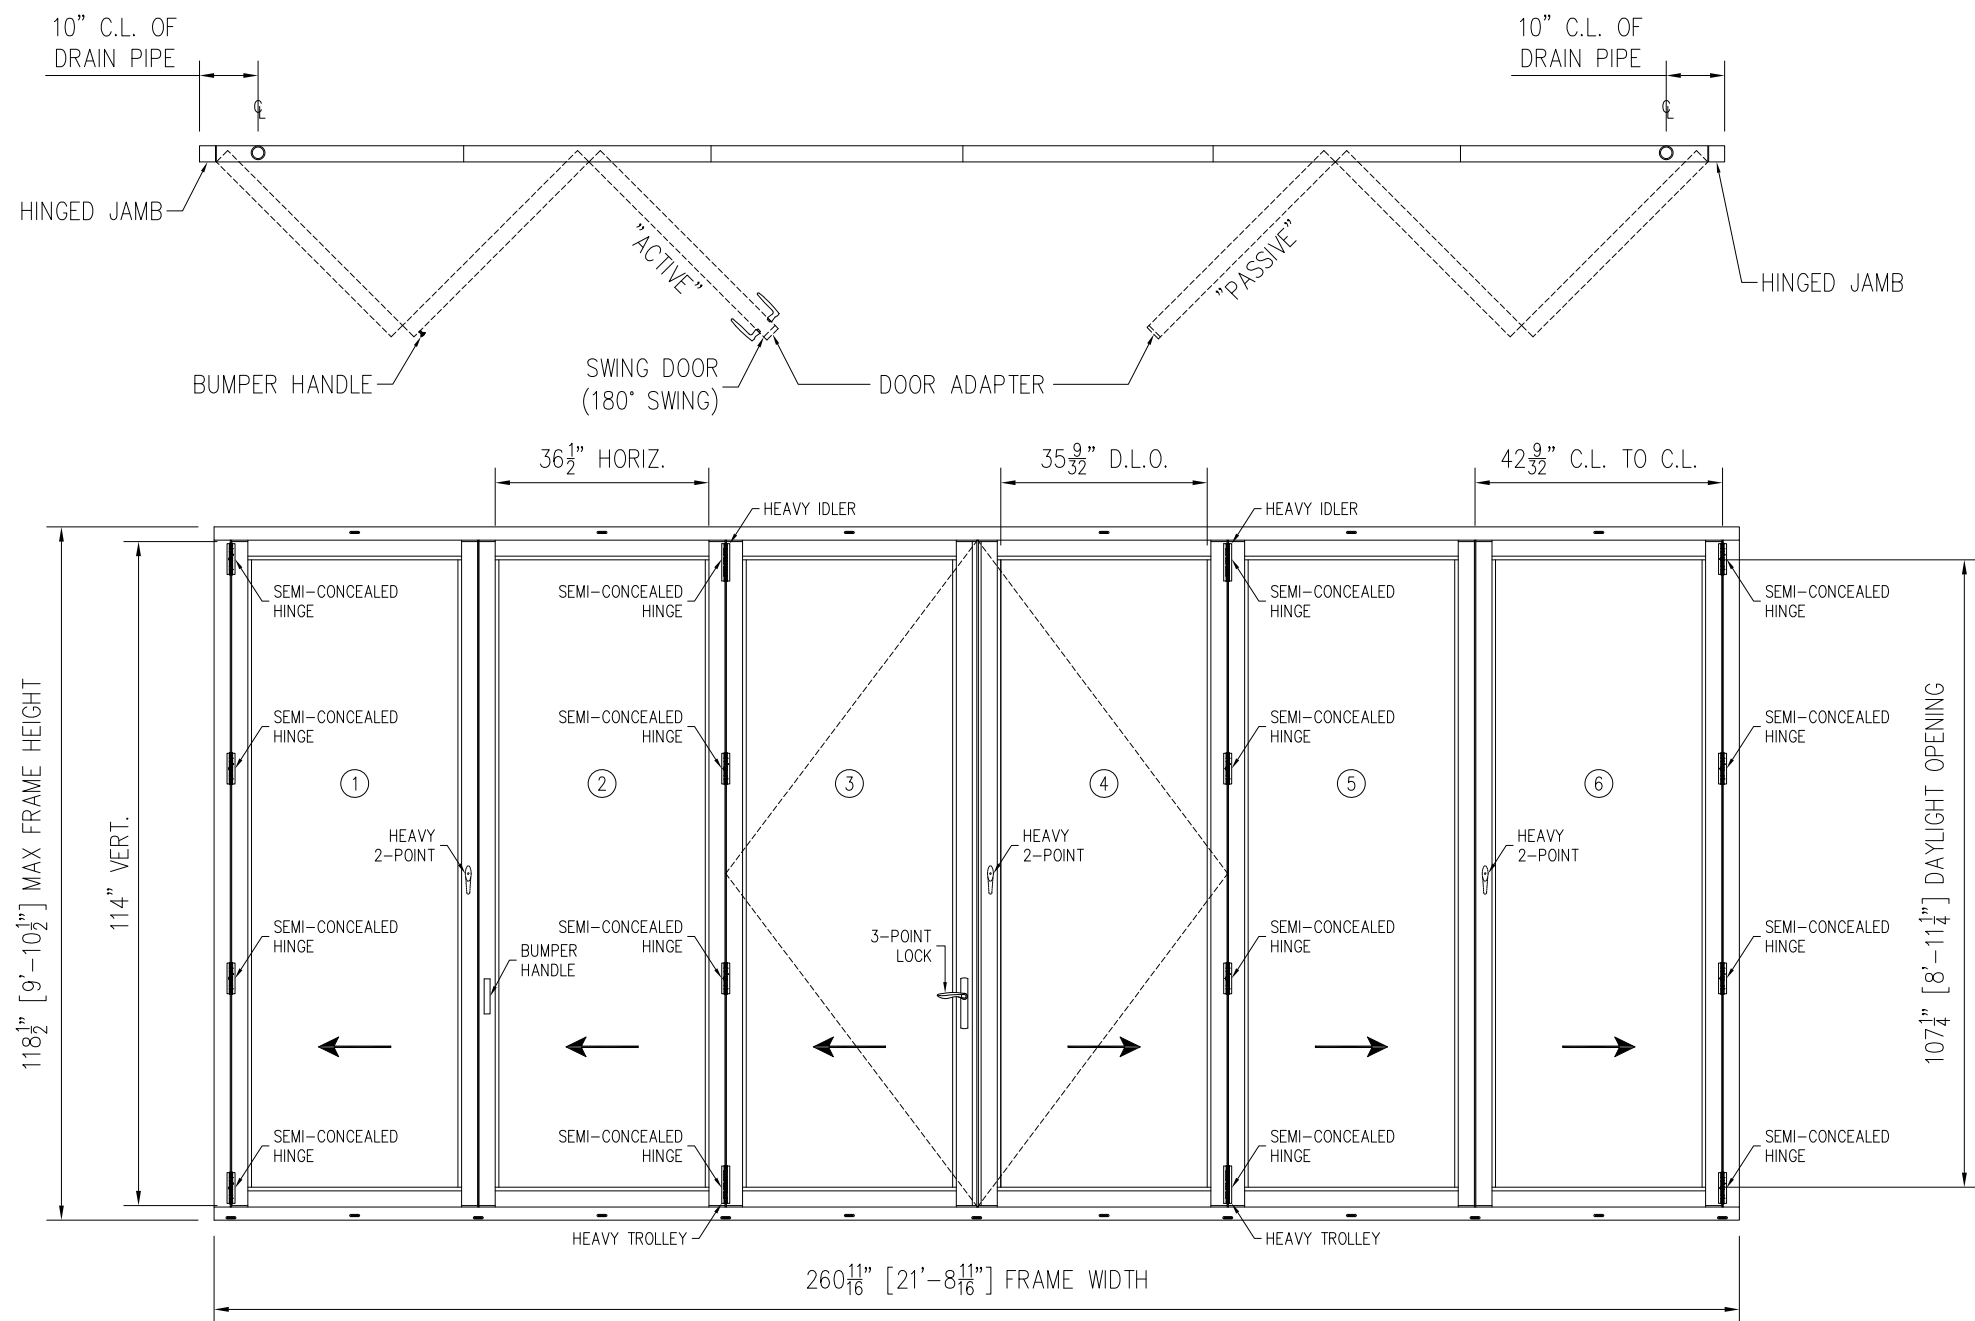

REVISIONS			
REV	DESCRIPTION	DATE	APPROVED
F	REVISED PER NEW REQUIREMENTS	12/06/2023	R.L.

DESIGN PRESSURE RATING	IMPACT RATING
±70.0PSF	LARGE AND SMALL MISSILE IMPACT

MISSILE LEVEL D, WIND ZONE 4, AND HVHZ
SEE CHART #1 SHEET 3

DESIGN PRESSURE RATING	IMPACT RATING
±55.0PSF	LARGE AND SMALL MISSILE IMPACT

MISSILE LEVEL D, WIND ZONE 4, AND HVHZ
UNITS WITH FLUSH SILL
SEE CHART #2 SHEET 3

DESIGN PRESSURE RATING	IMPACT RATING
±55.0PSF	LARGE AND SMALL MISSILE IMPACT

MISSILE LEVEL D, WIND ZONE 4, AND HVHZ
UNITS WITH NON-THERMAL PANELS
SEE CHART #2 SHEET 3

SI 33350 G3 IMPACT FGW 3.5X9.5 PANEL STANDARD OUT-FOLD ALUMINUM
EXTERIOR VIEW
UNLIMITED NUMBER OF PANELS IN UNLIMITED CONFIGURATION ARE APPROVED
AS LONG AS INDIVIDUAL PANEL AREA DOES NOT EXCEED 33.3 FT² AND USES VERTICAL CONDITIONS AS SHOWN.

HARDWARE SCHEDULE

- A. SEMI-CONCEALED HINGE BY SOLAR INNOVATIONS
- B 2 POINT HANDLE & LOCK MS000487-XX BY SOLAR INNOVATIONS
- C 3 POINT HANDLE & LOCK BY SOLAR INNOVATIONS
- D SURFACE MOUNT HINGE BY SOLAR INNOVATIONS

SOLAR INNOVATIONS, INC.
31 ROBERTS RD
PINE GROVE, PA 17963

SERIES SI3000 G3 IMPACT FGW 3.5 X 9.5 PANEL
STANDARD OUT-FOLD ALUMINUM
ELEVATIONS

DRAWN:
V.L.

DWG NO.
08-01860

REV
F


SCALE
NTS

DATE
12/03/12

SHEET
2 OF 13

L. ROBERTO LOMAS P.E.
208 7th Ave, INDIALANTIC, FL 32903
434-688-0609 rllomas@lrlomaspe.com

SIGNED: 12/12/2023

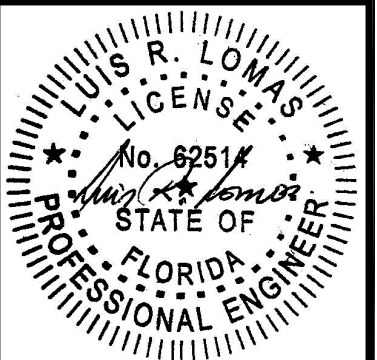

Luis R. Lomas P.E.
FL No.: 62514

REVISIONS			
REV	DESCRIPTION	DATE	APPROVED
F	REVISED PER NEW REQUIREMENTS	12/06/2023	R.L.

Chart #1

Maximum Design pressure (psf)										
Panel Height (in)	Single Panel Width (in)									
	24.0		30.0		36.0		42.28		48.0	
	Pos	Neg	Pos	Neg	Pos	Neg	Pos	Neg	Pos	Neg
78.0	80.0	80.0	80.0	80.0	80.0	80.0	80.0	80.0	80.0	80.0
84.0	80.0	80.0	80.0	80.0	80.0	80.0	80.0	80.0	80.0	80.0
90.0	80.0	80.0	80.0	80.0	80.0	80.0	80.0	80.0	78.1	78.1
96.0	80.0	80.0	80.0	80.0	80.0	80.0	80.0	80.0	73.2	73.2
102.0	80.0	80.0	80.0	80.0	80.0	80.0	78.2	78.2	-	-
108.0	80.0	80.0	80.0	80.0	80.0	80.0	73.9	73.9	-	-
114.0	80.0	80.0	80.0	80.0	79.5	79.5	70.0	70.0	-	-
120.0	80.0	80.0	80.0	80.0	69.1	69.1	-	-	-	-
126.0	80.0	80.0	70.7	70.7	59.5	59.5	-	-	-	-
132.0	76.1	76.1	61.4	61.4	51.6	51.6	-	-	-	-
138.0	66.6	66.6	53.6	53.6	-	-	-	-	-	-
144.0	58.5	58.5	47.1	47.1	-	-	-	-	-	-
150.0	51.7	51.7	41.6	41.6	-	-	-	-	-	-
156.0	45.9	45.9	37.0	37.0	-	-	-	-	-	-

Chart #2

Maximum Design pressure (psf)										
Panel Height (in)	Single Panel Width (in)									
	24.0		30.0		36.0		42.28		48.0	
	Pos	Neg	Pos	Neg	Pos	Neg	Pos	Neg	Pos	Neg
78.0	60.0	80.0	60.0	80.0	60.0	80.0	60.0	80.0	60.0	70.8
84.0	60.0	80.0	60.0	80.0	60.0	80.0	60.0	74.6	60.0	65.7
90.0	60.0	80.0	60.0	80.0	60.0	80.0	60.0	69.7	60.0	61.4
96.0	60.0	80.0	60.0	80.0	60.0	76.7	60.0	65.3	57.5	57.5
102.0	60.0	80.0	60.0	80.0	60.0	71.4	60.0	61.5	-	-
108.0	60.0	80.0	60.0	77.4	60.0	66.6	58.1	58.1	-	-
114.0	60.0	80.0	60.0	72.7	60.0	62.5	55.0	55.0	-	-
120.0	60.0	79.8	60.0	64.5	54.3	54.3	-	-	-	-
126.0	60.0	68.9	55.5	55.5	46.8	46.8	-	-	-	-
132.0	59.8	59.8	48.2	48.2	40.5	40.5	-	-	-	-
138.0	52.3	52.3	42.1	42.1	-	-	-	-	-	-
144.0	46.0	46.0	37.0	37.0	-	-	-	-	-	-
150.0	40.6	40.6	32.7	32.7	-	-	-	-	-	-
156.0	36.1	36.1	29.0	29.0	-	-	-	-	-	-

SIGNED: 12/12/2023

SOLAR INNOVATIONS, INC.

31 ROBERTS RD
PINE GROVE, PA 17963

SERIES SI3000 G3 IMPACT FGW 3.5 X 9.5 PANEL
STANDARD OUT-FOLD ALUMINUM
DESIGN PRESSURE CHARTS

DRAWN:
V.L.

DWG NO.
08-01860


REV
F

SCALE NTS


DATE 12/03/12

SHEET 3 OF 13



L. ROBERTO LOMAS P.E.
208 7th Ave, INDIALANTIC, FL 32903
434-688-0609 rllomas@lrlomaspe.com

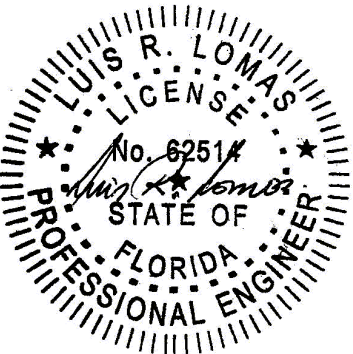



Luis R. Lomas P.E.
FL No.: 62514

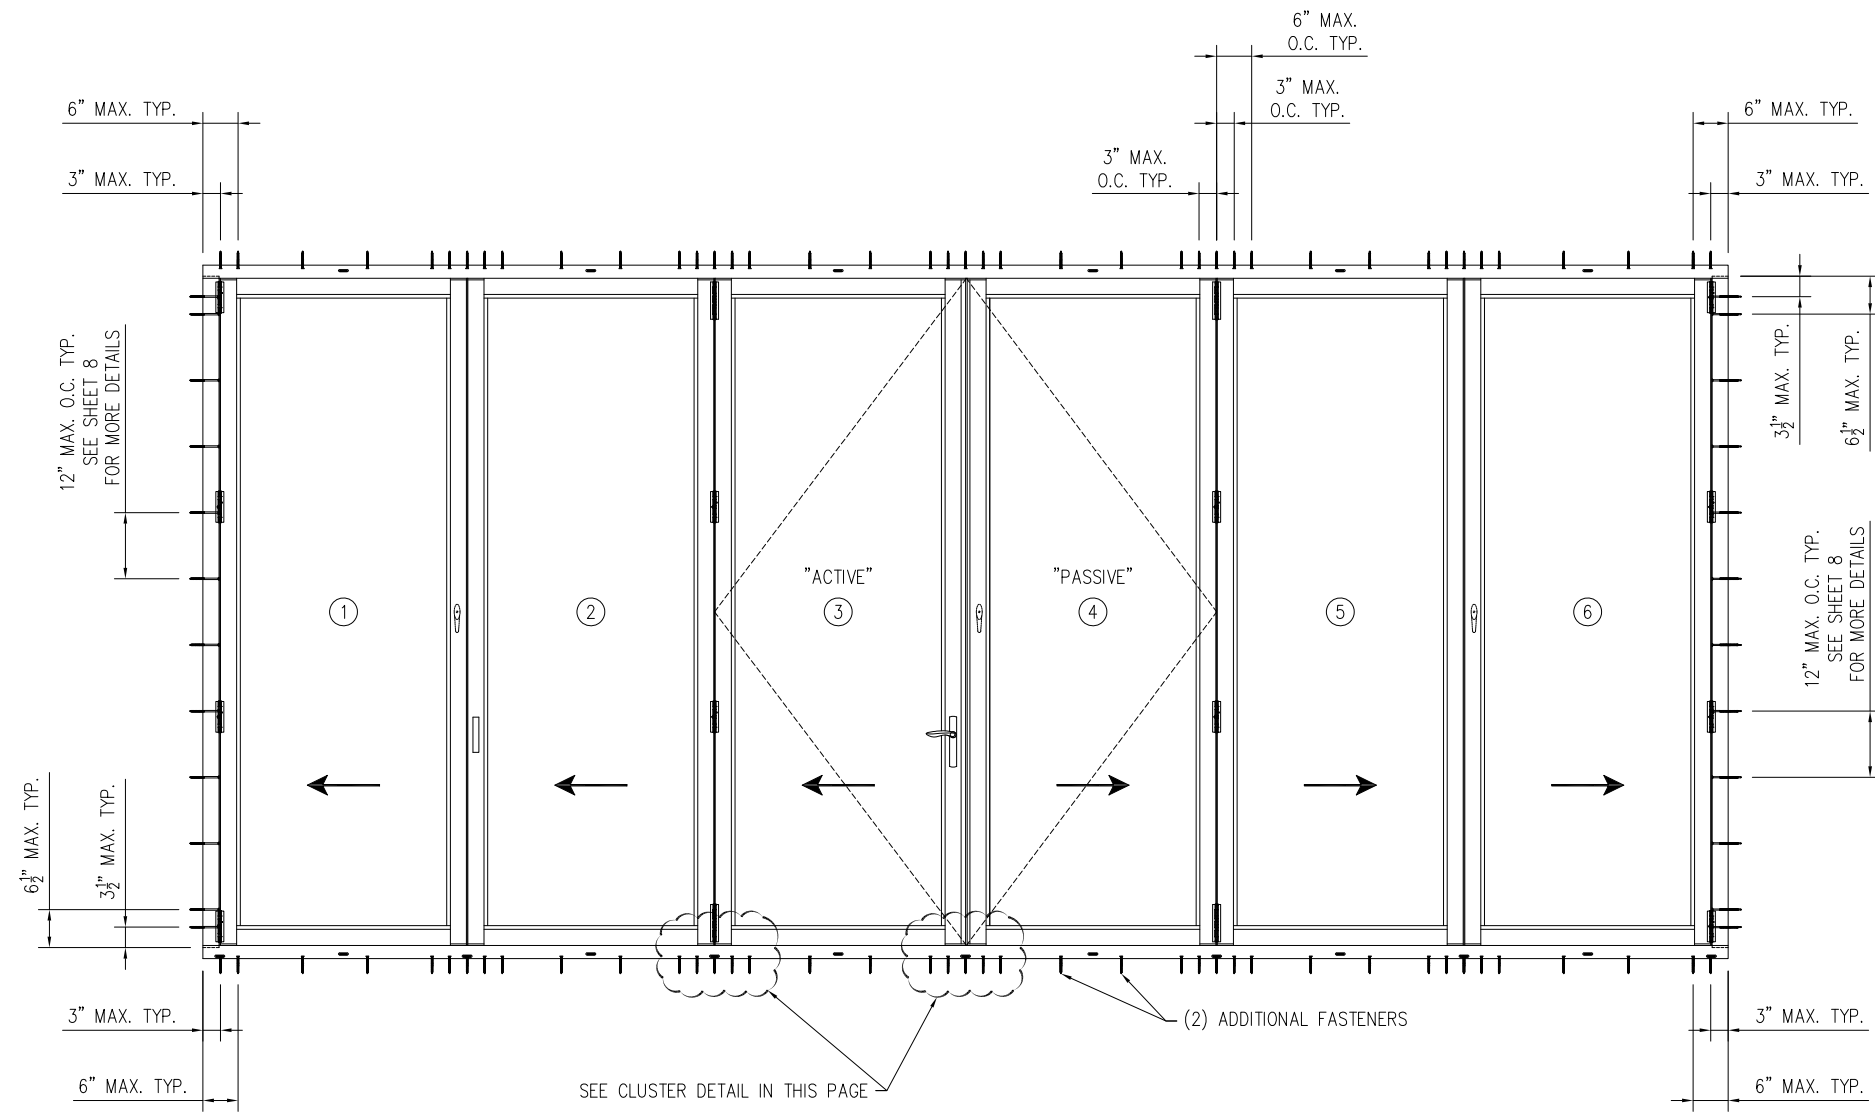

ANCHOR LAYOUT
APPLICABLE TO ALL CONFIGURATIONS.

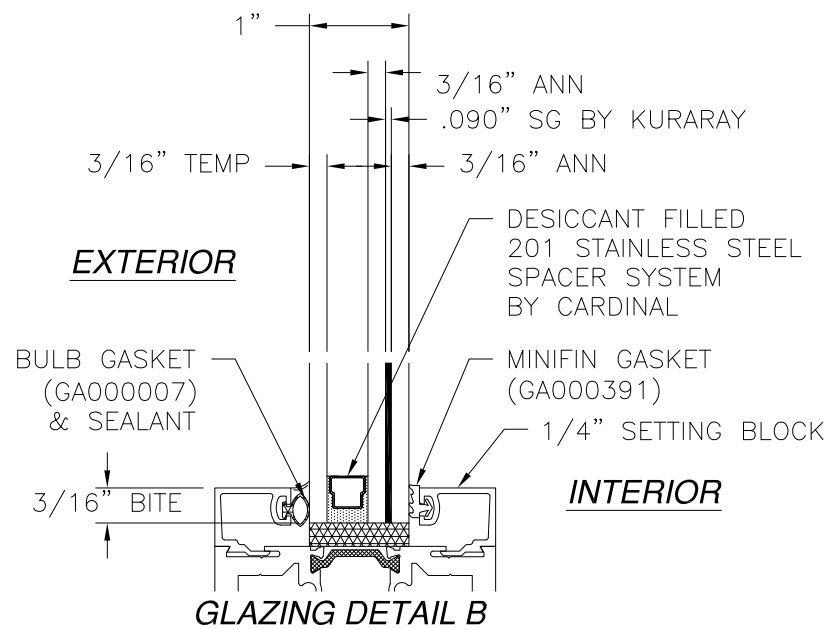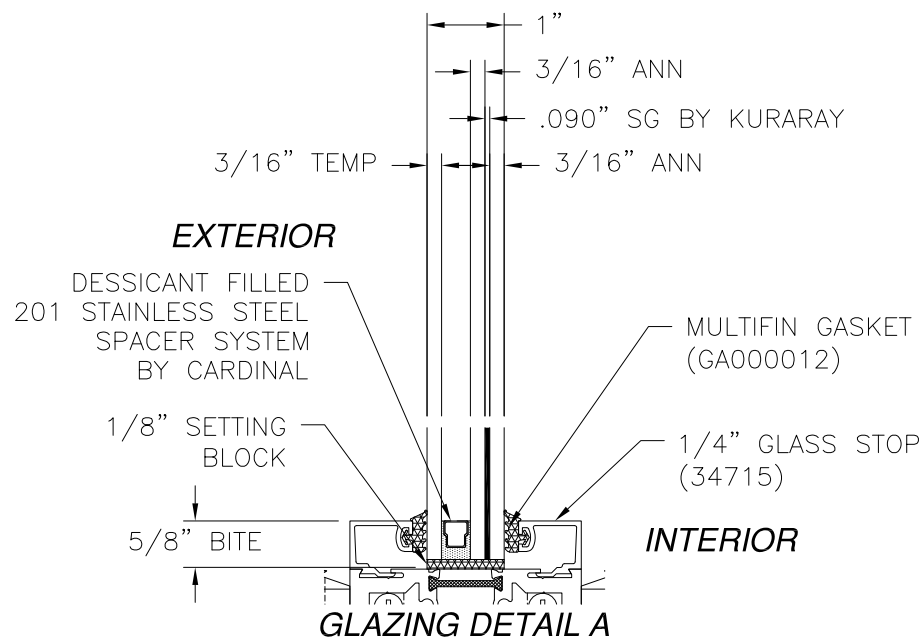

REVISIONS			
REV	DESCRIPTION	DATE	APPROVED
F	REVISED PER NEW REQUIREMENTS	12/06/2023	R.L.

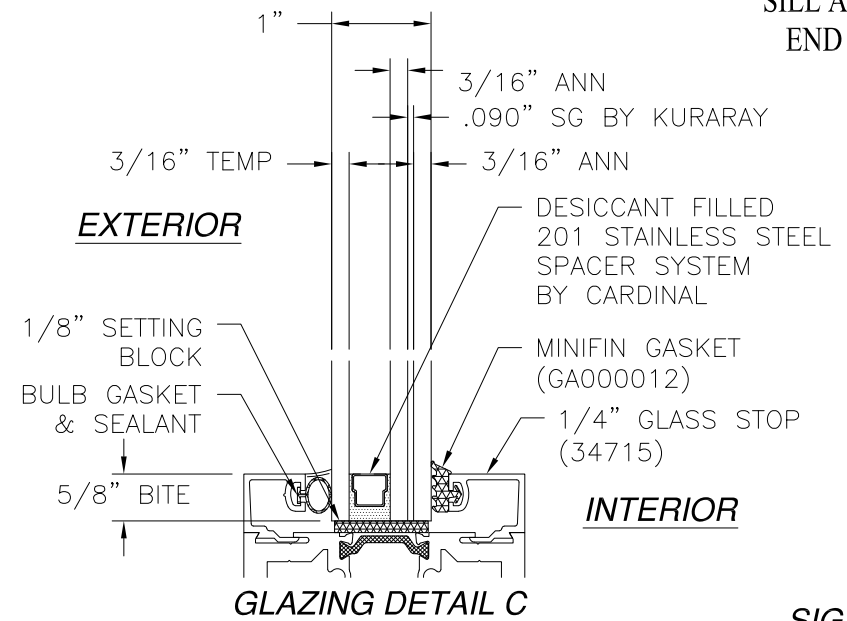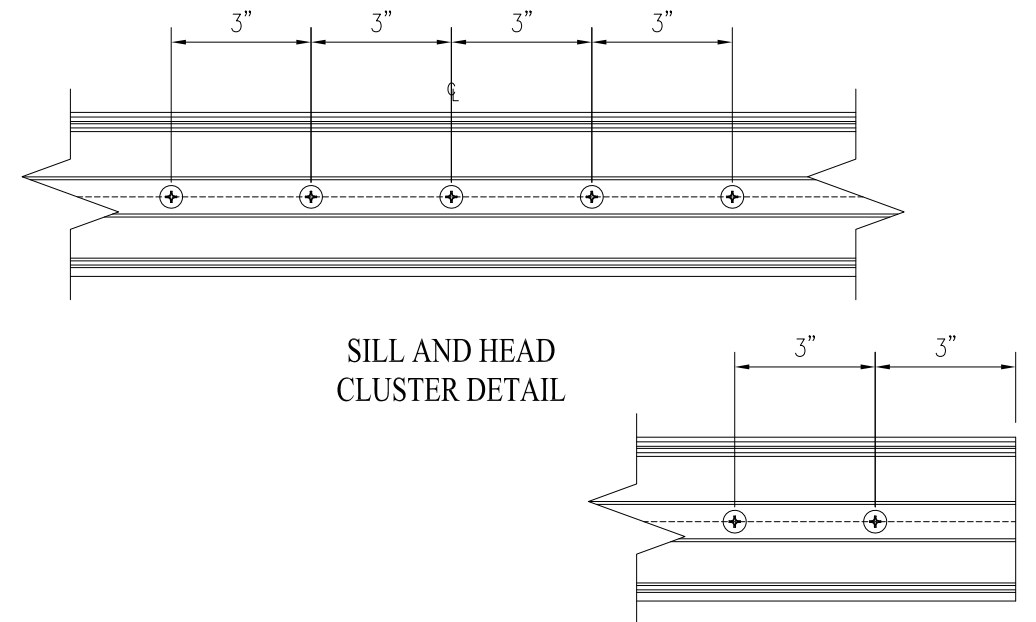


SIGNED: 12/12/2023

SOLAR INNOVATIONS, INC.
31 ROBERTS RD
PINE GROVE, PA 17963

SERIES SI3000 G3 IMPACT FGW 3.5 X 9.5 PANEL
STANDARD OUT-FOLD ALUMINUM
ANCHOR LAYOUT AND GLAZING DETAIL

DRAWN: V.L.	DWG NO. 08-01860	REV F
SCALE NTS	DATE 12/03/12	SHEET 4 OF 13





L. ROBERTO LOMAS P.E.
208 7th Ave, INDIALANTIC, FL 32903
434-688-0609 rllomas@lrlomaspe.com

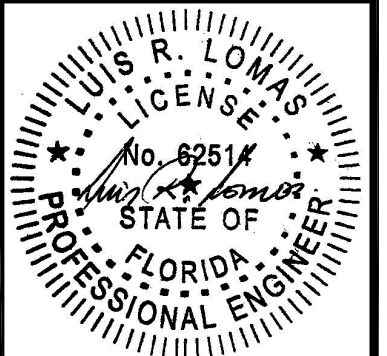

Luis R. Lomas P.E.
FL No.: 62514

FOR ILLUSTRATION PURPOSES ONLY
FOR INSTALLATION DETAILS REFER TO SHEETS 10 - 11

REVISIONS			
REV	DESCRIPTION	DATE	APPROVED
F	REVISED PER NEW REQUIREMENTS	12/06/2023	R.L.

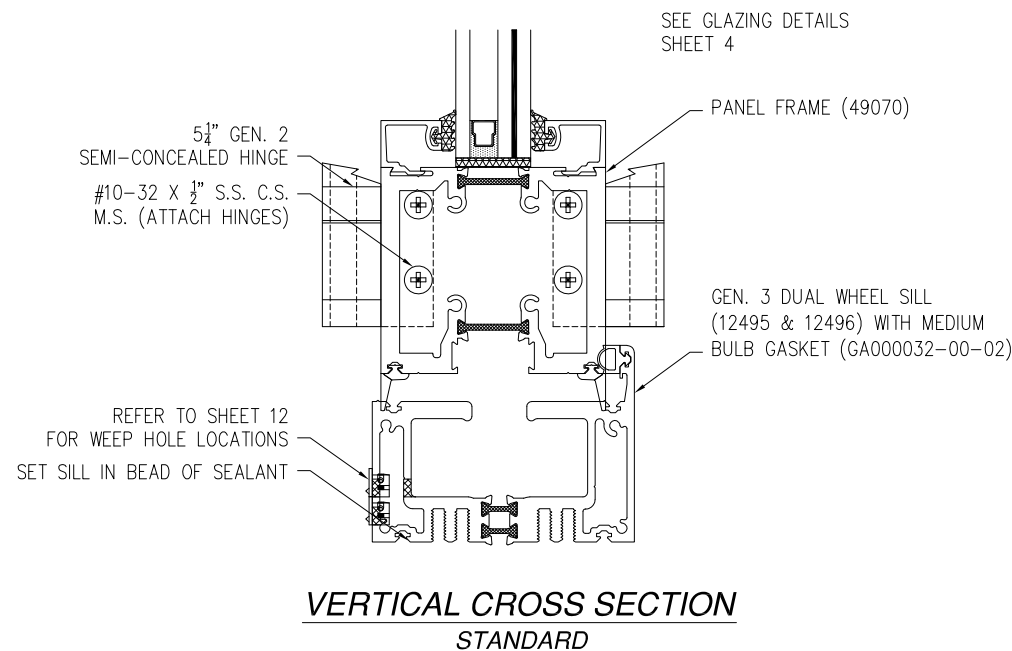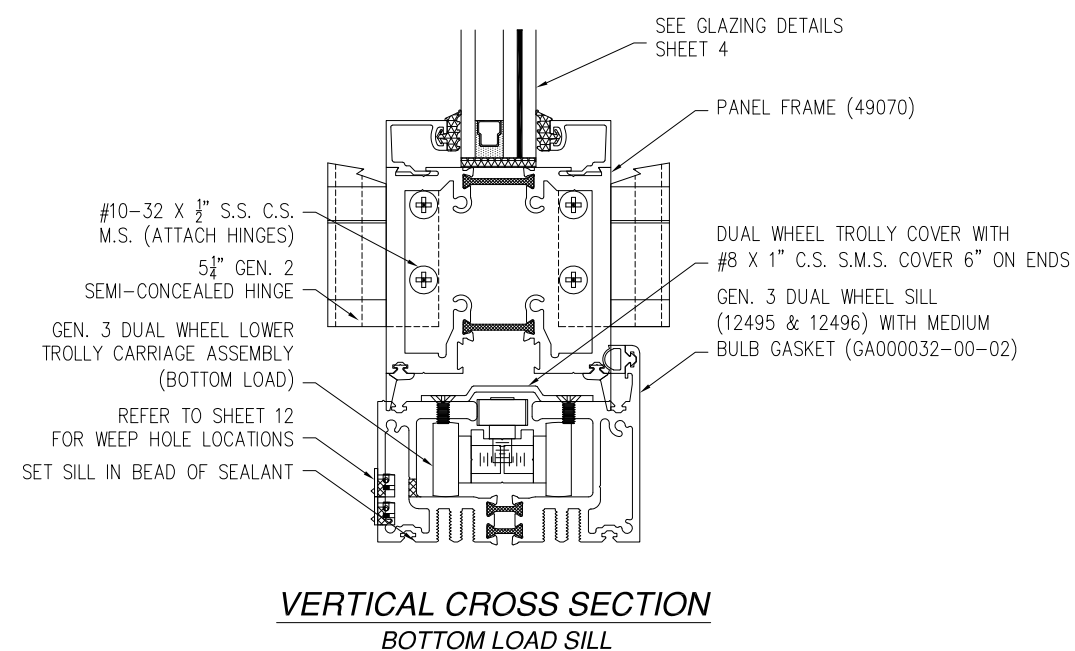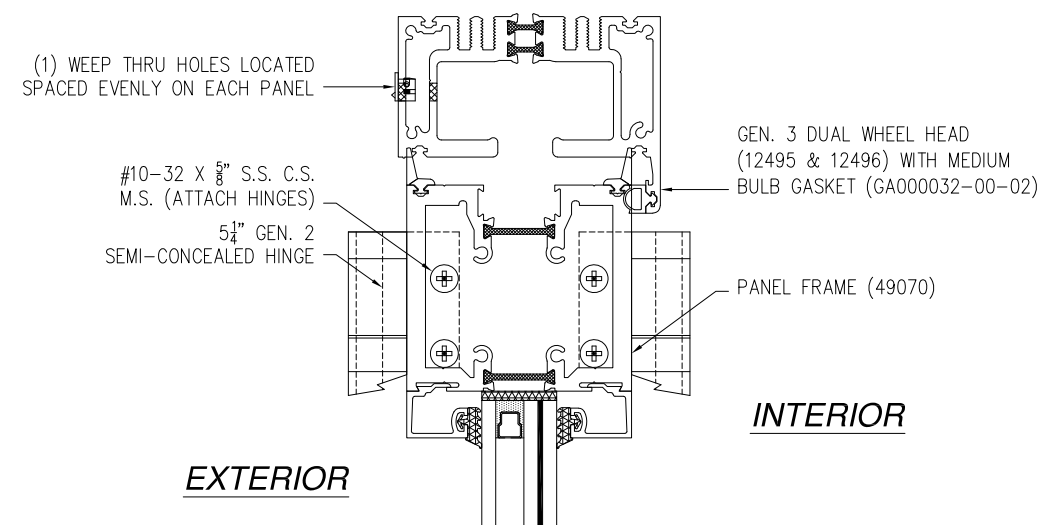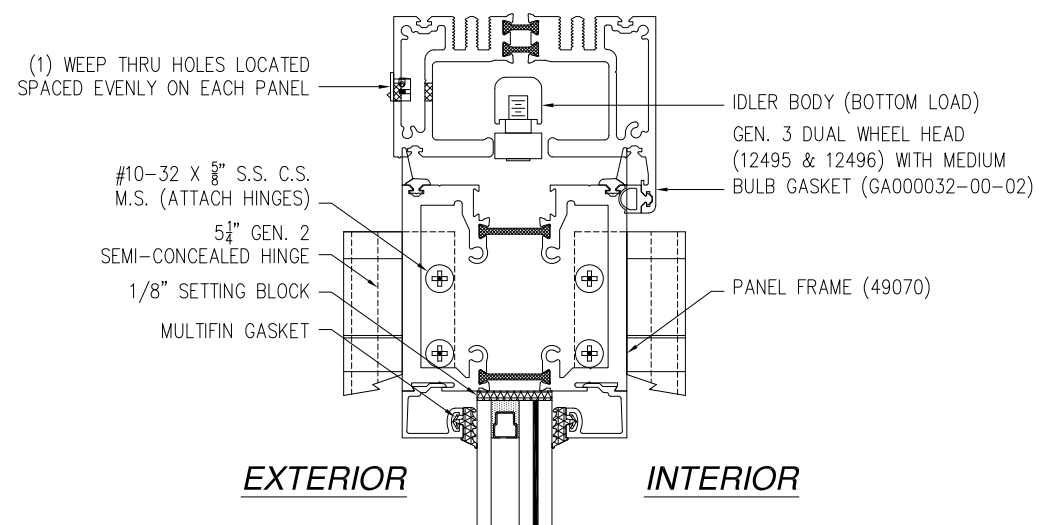

SIGNED: 12/12/2023


SOLAR INNOVATIONS, INC.

31 ROBERTS RD
PINE GROVE, PA 17963

SERIES SI3000 G3 IMPACT FGW 3.5 X 9.5 PANEL
STANDARD OUT-FOLD ALUMINUM
VERTICAL CROSS SECTIONS

DRAWN: V.L.	DWG NO. 08-01860	REV F
SCALE NTS	DATE 12/03/12	SHEET 5 OF 13





L. ROBERTO LOMAS P.E.
208 7th Ave, INDIALANTIC, FL 32903
434-688-0609 rllomas@lrlomaspe.com

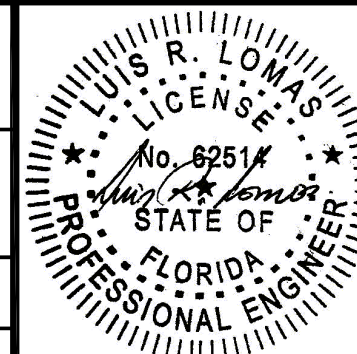

Luis R. Lomas P.E.
FL No.: 62514

FOR ILLUSTRATION PURPOSES ONLY
FOR INSTALLATION DETAILS REFER TO SHEETS 10 - 11

REVISIONS			
REV	DESCRIPTION	DATE	APPROVED
F	REVISED PER NEW REQUIREMENTS	12/06/2023	R.L.

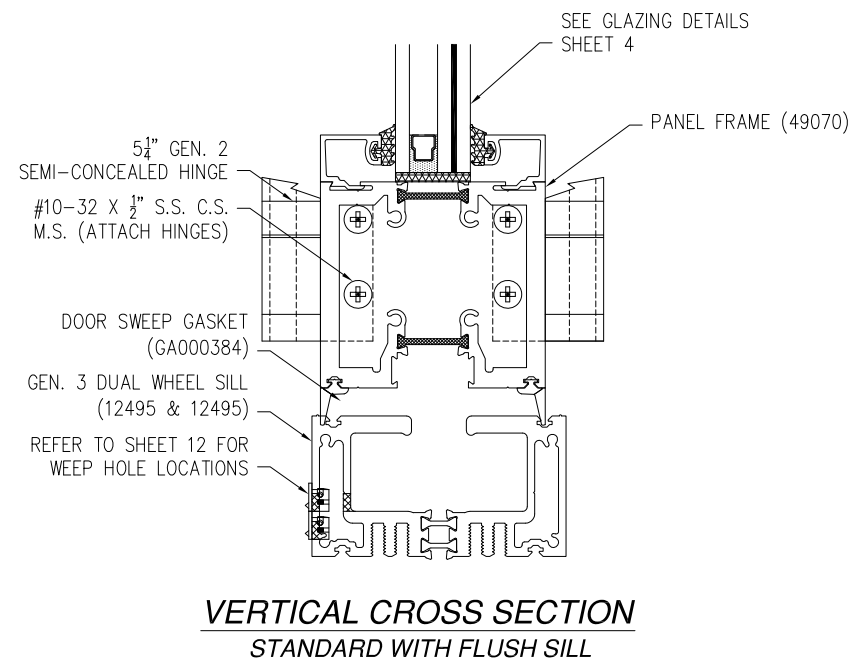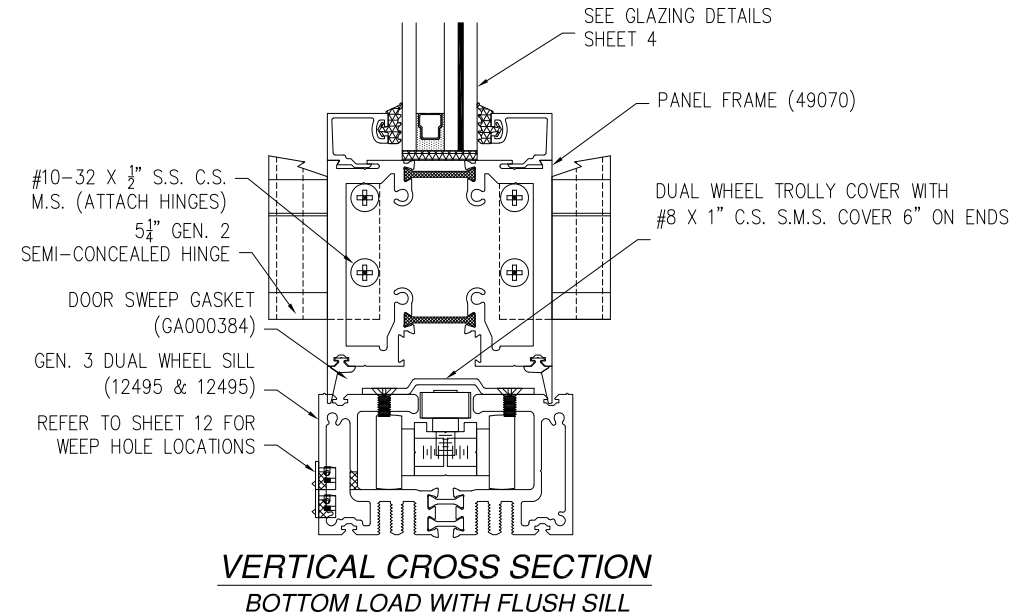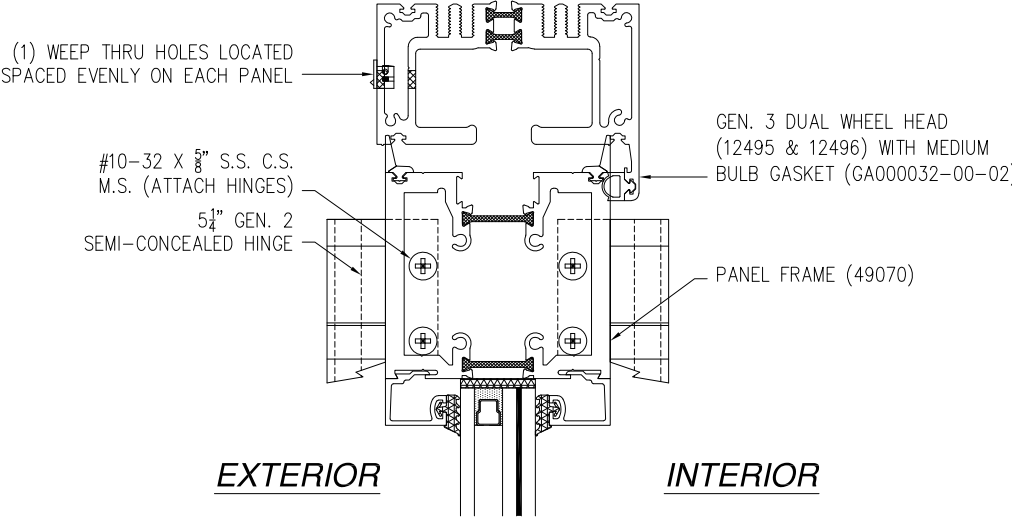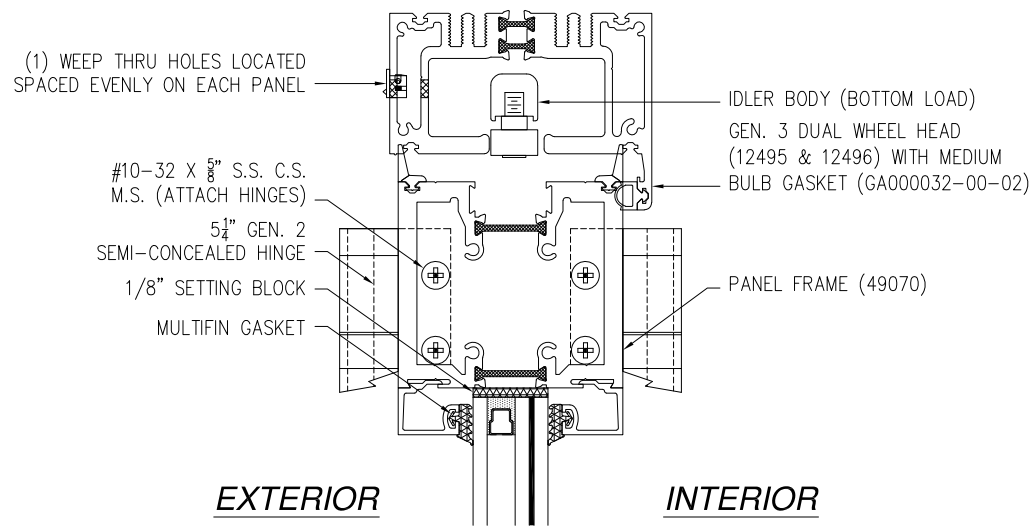

SIGNED: 12/12/2023

SOLAR INNOVATIONS, INC.
31 ROBERTS RD
PINE GROVE, PA 17963

SERIES SI3000 G3 IMPACT FGW 3.5 X 9.5 PANEL
STANDARD OUT-FOLD ALUMINUM
VERTICAL CROSS SECTIONS

DRAWN: V.L.	DWG NO. 08-01860	REV F
SCALE NTS	DATE 12/03/12	SHEET 6 OF 13





L. ROBERTO LOMAS P.E.
208 7th Ave, INDIALANTIC, FL 32903
434-688-0609 rllomas@lrlomaspe.com

LUIS R. LOMAS
LICENSED PROFESSIONAL ENGINEER
No. 62514
STATE OF FLORIDA

Luis R. Lomas P.E.
FL No.: 62514

FOR ILLUSTRATION PURPOSES ONLY
FOR INSTALLATION DETAILS REFER TO SHEETS 10 - 11

REVISIONS			
REV	DESCRIPTION	DATE	APPROVED
F	REVISED PER NEW REQUIREMENTS	12/06/2023	R.L.

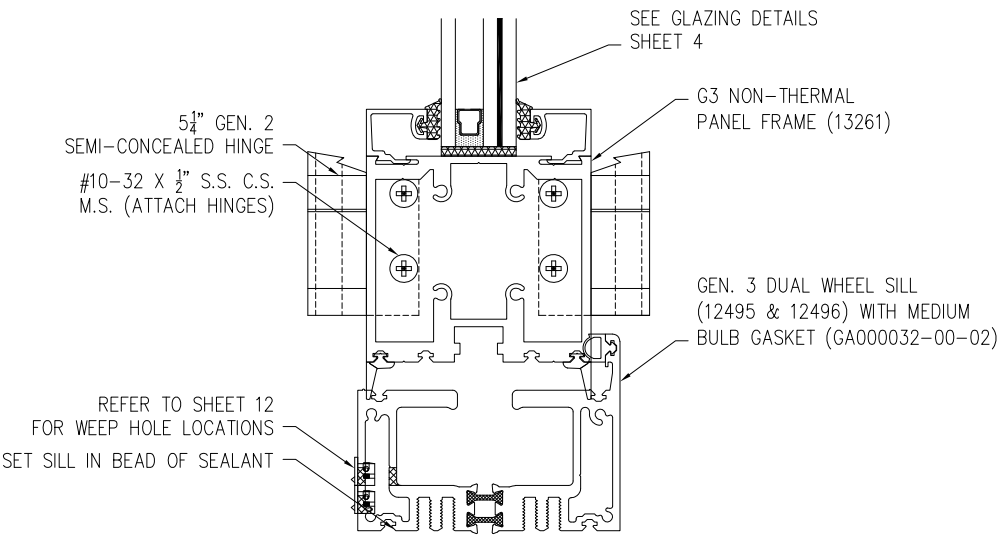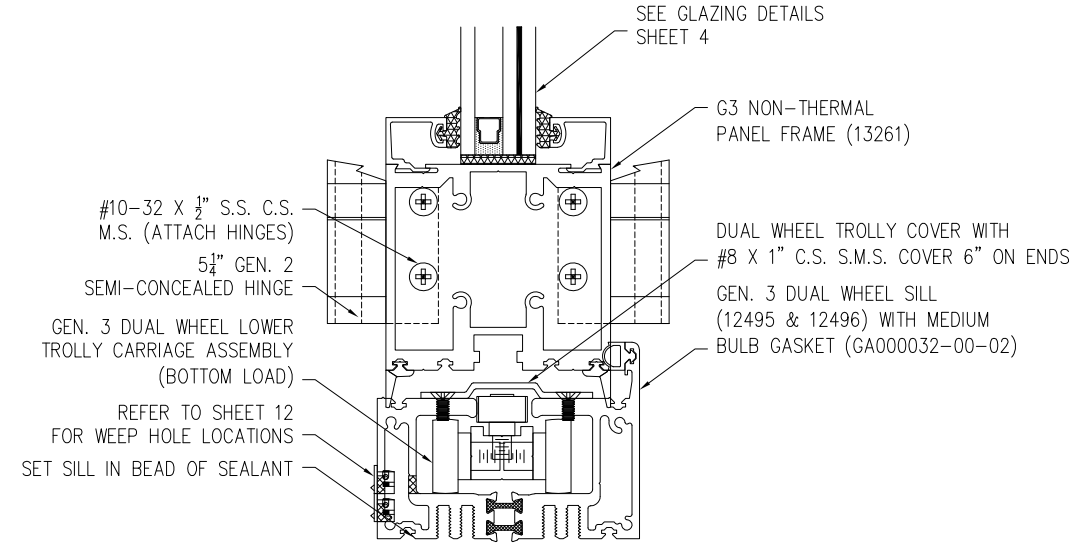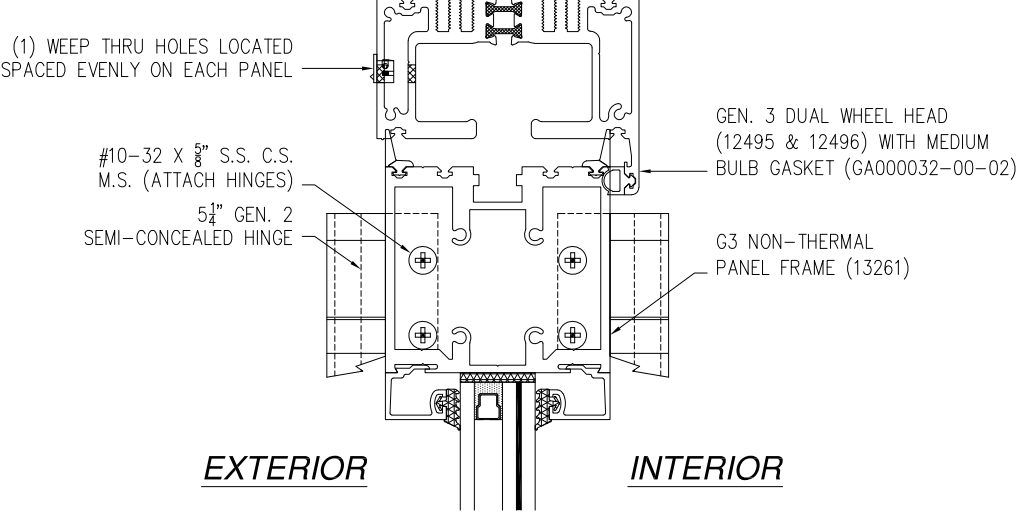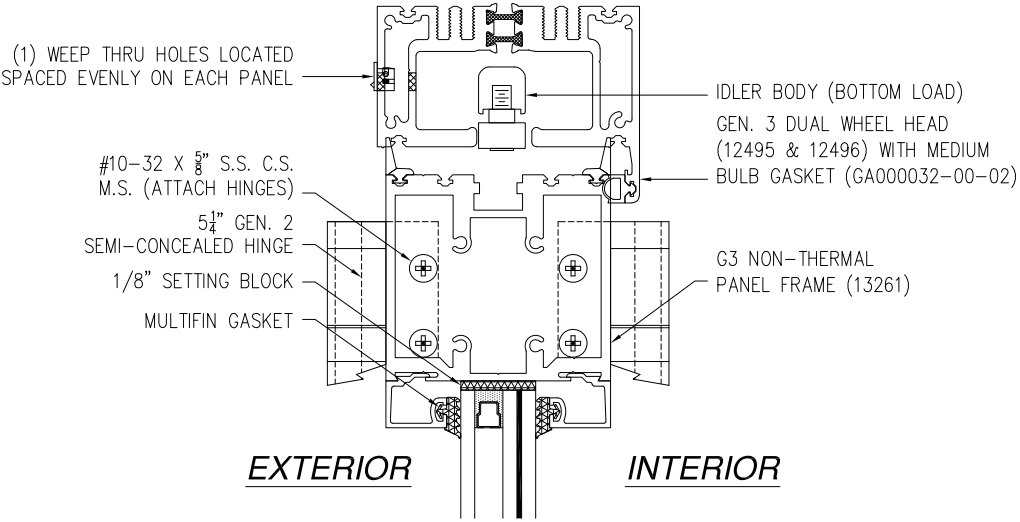

VERTICAL CROSS SECTION
BOTTOM LOAD SILL WITH NON-TERMAL PANELS

VERTICAL CROSS SECTION
STANDARD WITH NON-TERMAL PANELS

SIGNED: 12/12/2023

SOLAR INNOVATIONS, INC.
31 ROBERTS RD
PINE GROVE, PA 17963

SERIES SI3000 G3 IMPACT FGW 3.5 X 9.5 PANEL
STANDARD OUT-FOLD ALUMINUM
VERTICAL CROSS SECTIONS

DRAWN:
V.L.

DWG NO.
08-01860


REV
F

SCALE
NTS


DATE
12/03/12

SHEET
7 OF 13


L. ROBERTO LOMAS P.E.
208 7th Ave, INDIALANTIC, FL 32903
434-688-0609 rllomas@lrlomaspe.com

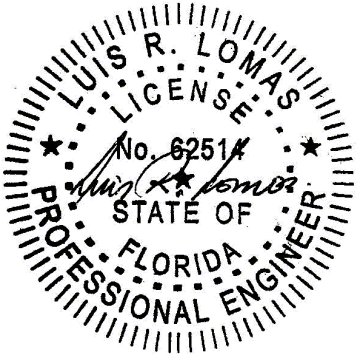

Luis R. Lomas P.E.
FL No.: 62514

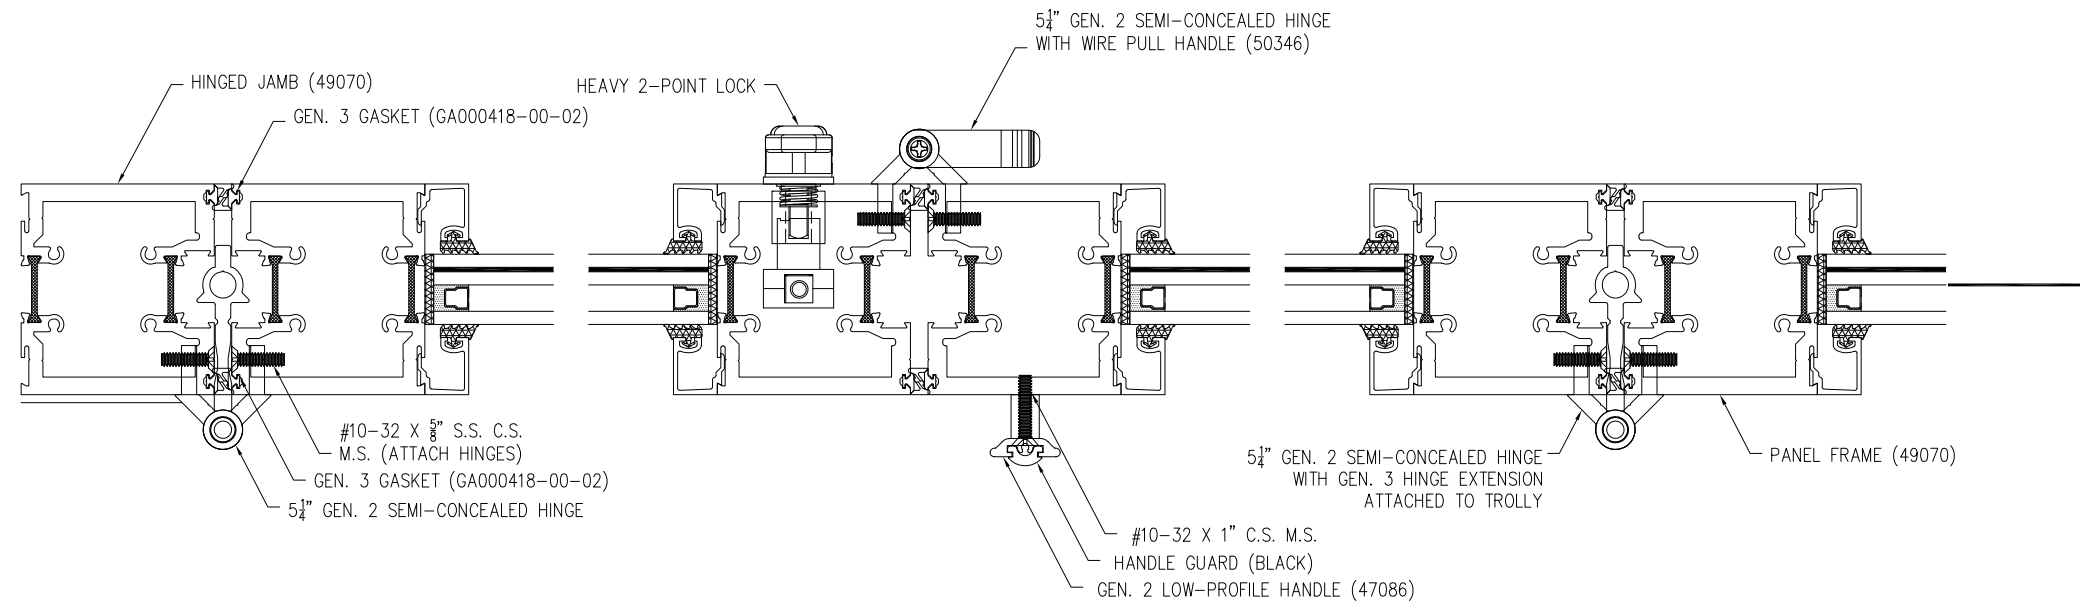

**FOR ILLUSTRATION PURPOSES ONLY
FOR INSTALLATION DETAILS REFER TO
SHEETS 10 - 11**

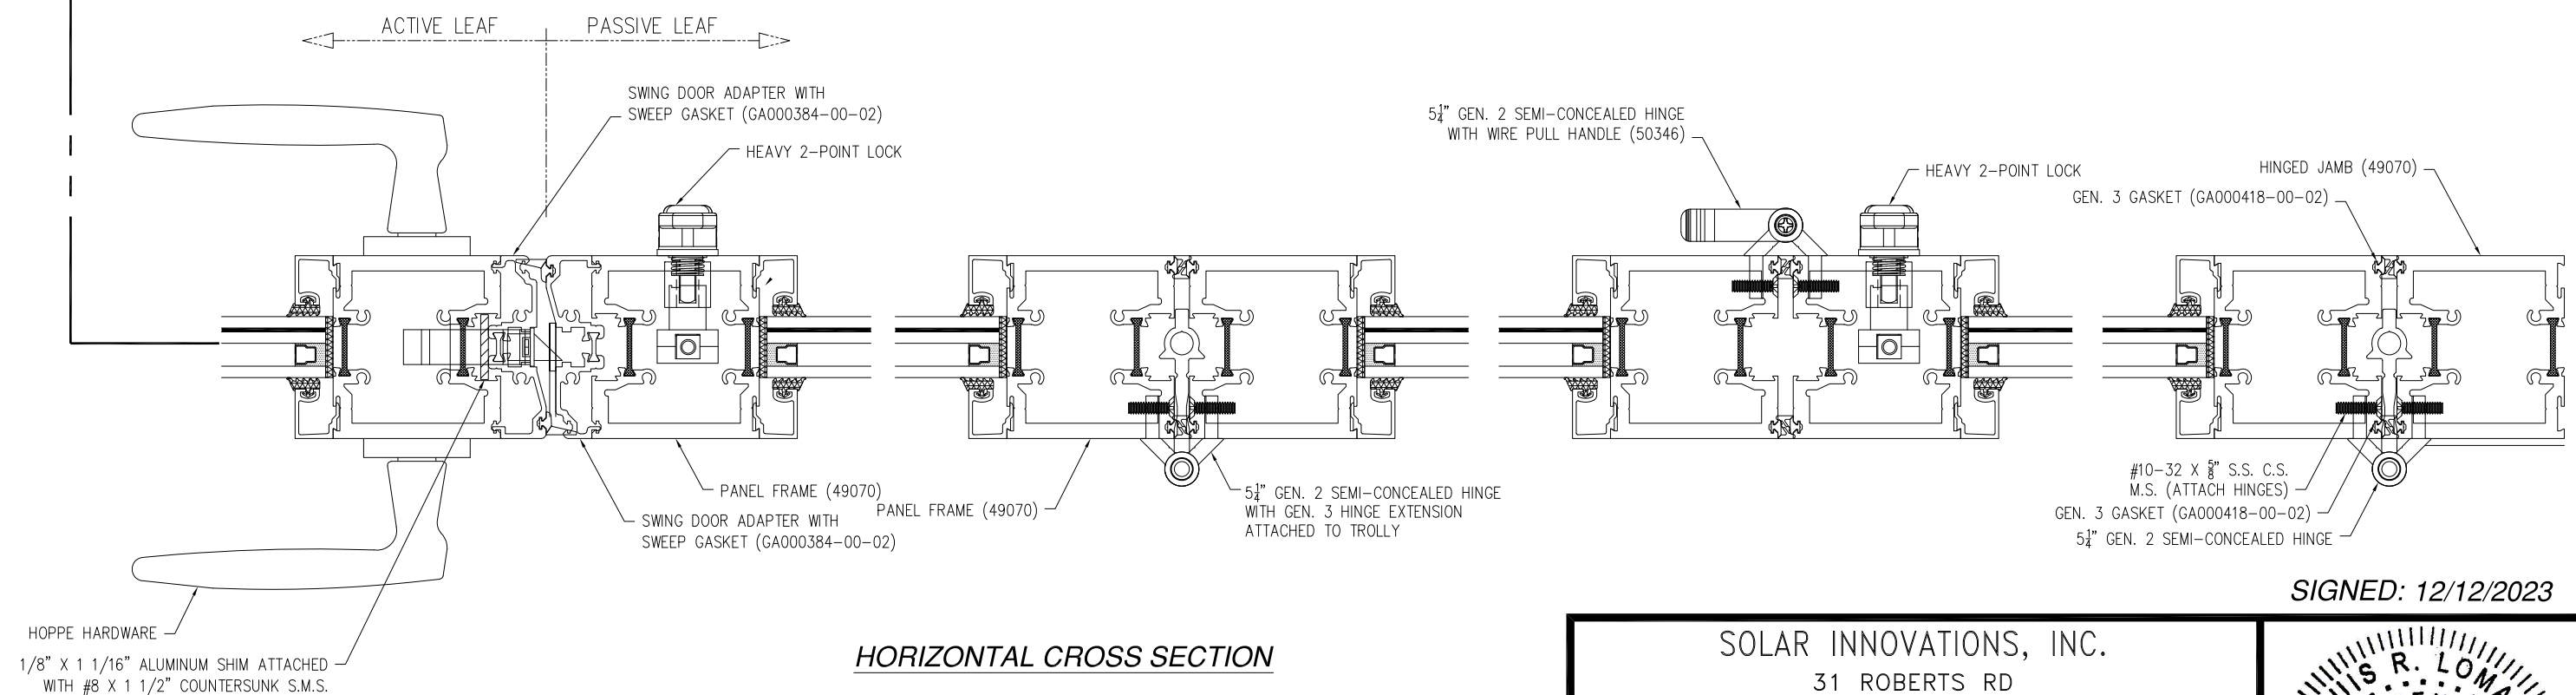

HORIZONTAL CROSS SECTION

SOLAR INNOVATIONS, INC.


31 ROBERTS RD
PINE GROVE, PA 17963

SERIES SI3000 G3 IMPACT FGW 3.5 X 9.5 PANEL
STANDARD OUT-FOLD ALUMINUM
HORIZONTAL CROSS SECTIONS


DRAWN: V.L.	DWG NO. 08-01860	REV F
SCALE NTS	DATE 12/03/12	SHEET 8 OF 13

L. ROBERTO LOMAS P.E.
208 7th Ave, INDIALANTIC, FL 32903
434-688-0609 rllomas@lrlomaspe.com

SIGNED: 12/12/2023

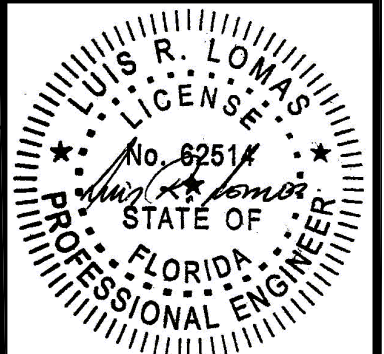


Luis R. Lomas P.E.
FL No.: 62514

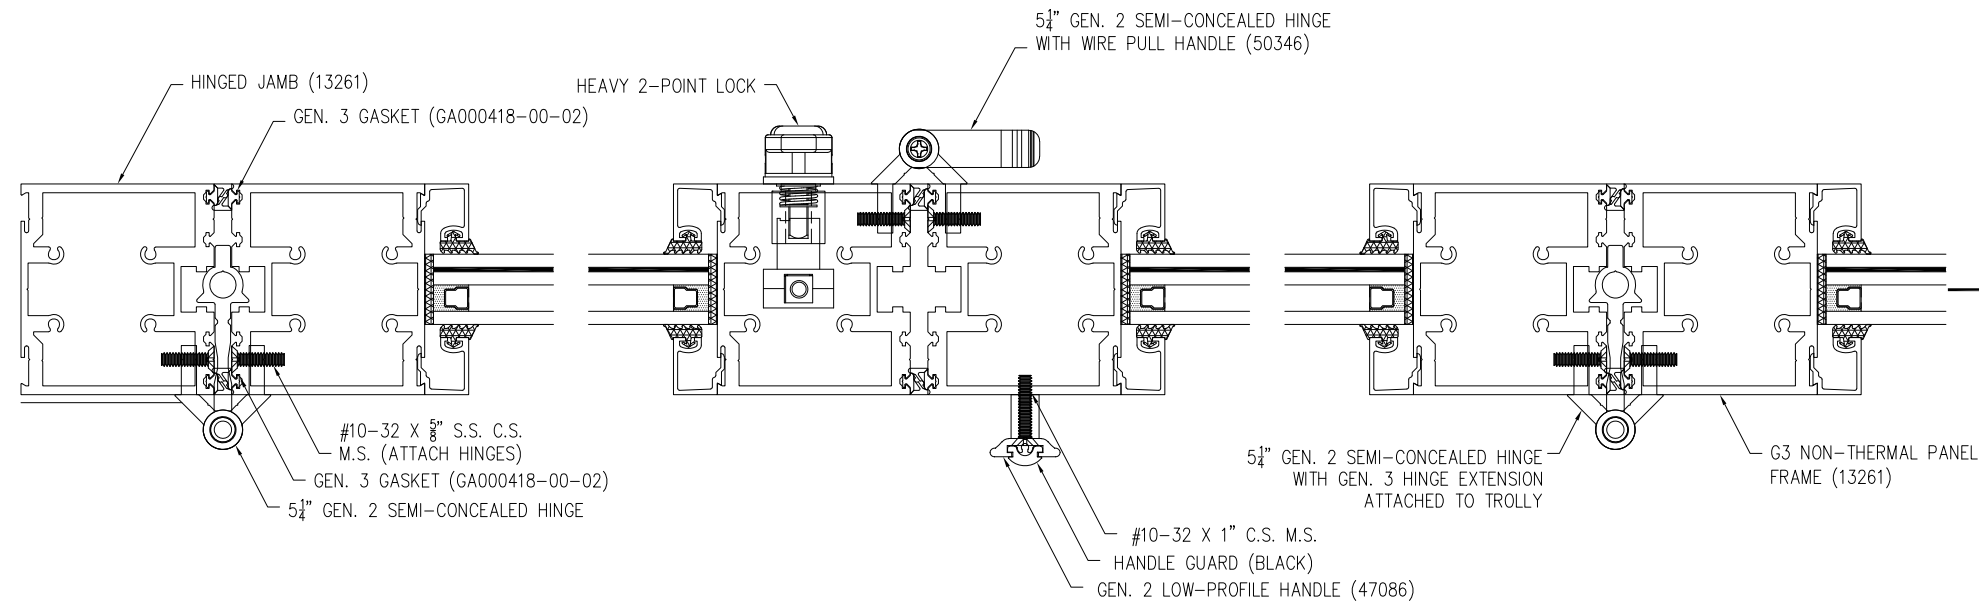

**FOR ILLUSTRATION PURPOSES ONLY
FOR INSTALLATION DETAILS REFER TO
SHEETS 10 - 11**


REVISIONS			
REV	DESCRIPTION	DATE	APPROVED
F	REVISED PER NEW REQUIREMENTS	12/06/2023	R.L.

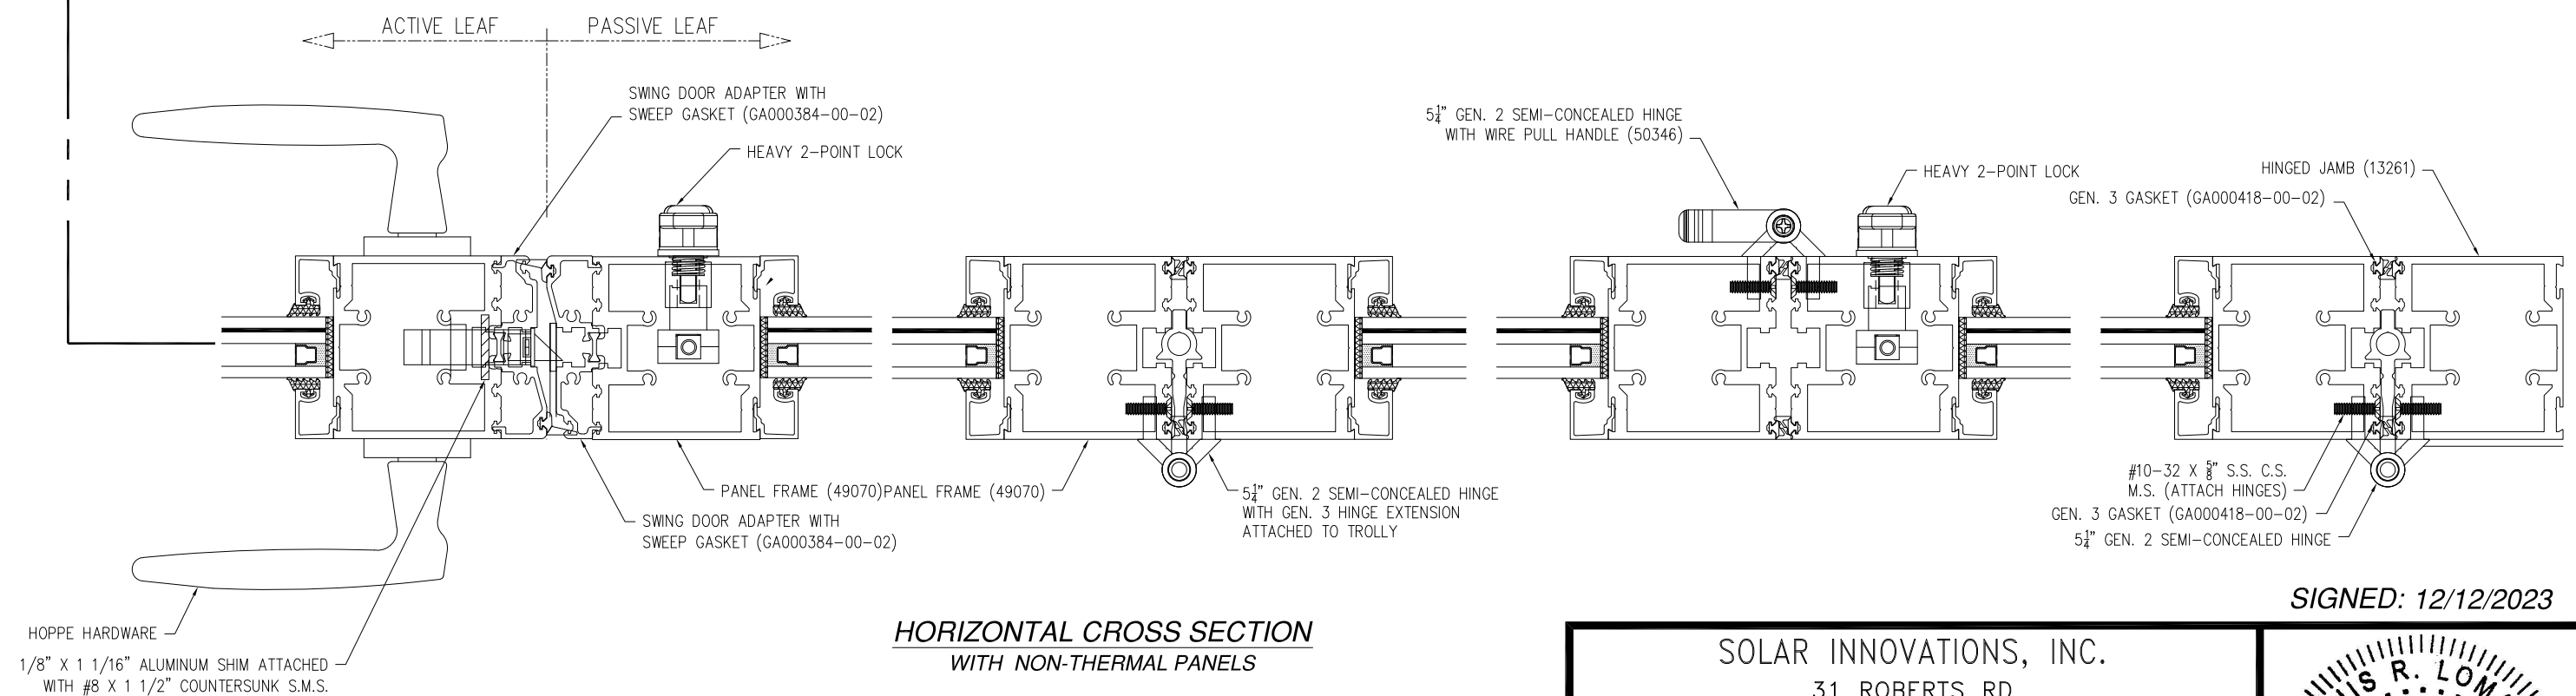


**HORIZONTAL CROSS SECTION
WITH NON-THERMAL PANELS**

SIGNED: 12/12/2023


SOLAR INNOVATIONS, INC. 31 ROBERTS RD PINE GROVE, PA 17963		
SERIES SI3000 G3 IMPACT FGW 3.5 X 9.5 PANEL STANDARD OUT-FOLD ALUMINUM HORIZONTAL CROSS SECTION		
DRAWN: V.L.	DWG NO. 08-01860	REV F
SCALE NTS	DATE 12/03/12	SHEET 9 OF 13
L. ROBERTO LOMAS P.E. 208 7th Ave, INDIALANTIC, FL 32903 434-688-0609 rllomas@lrlomaspe.com		

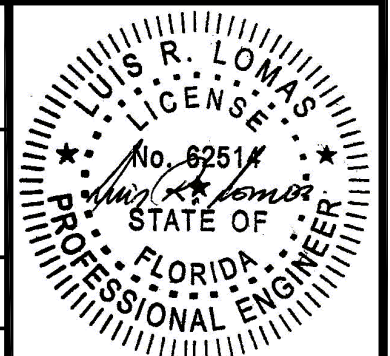

Luis R. Lomas P.E.
FL No.: 62514

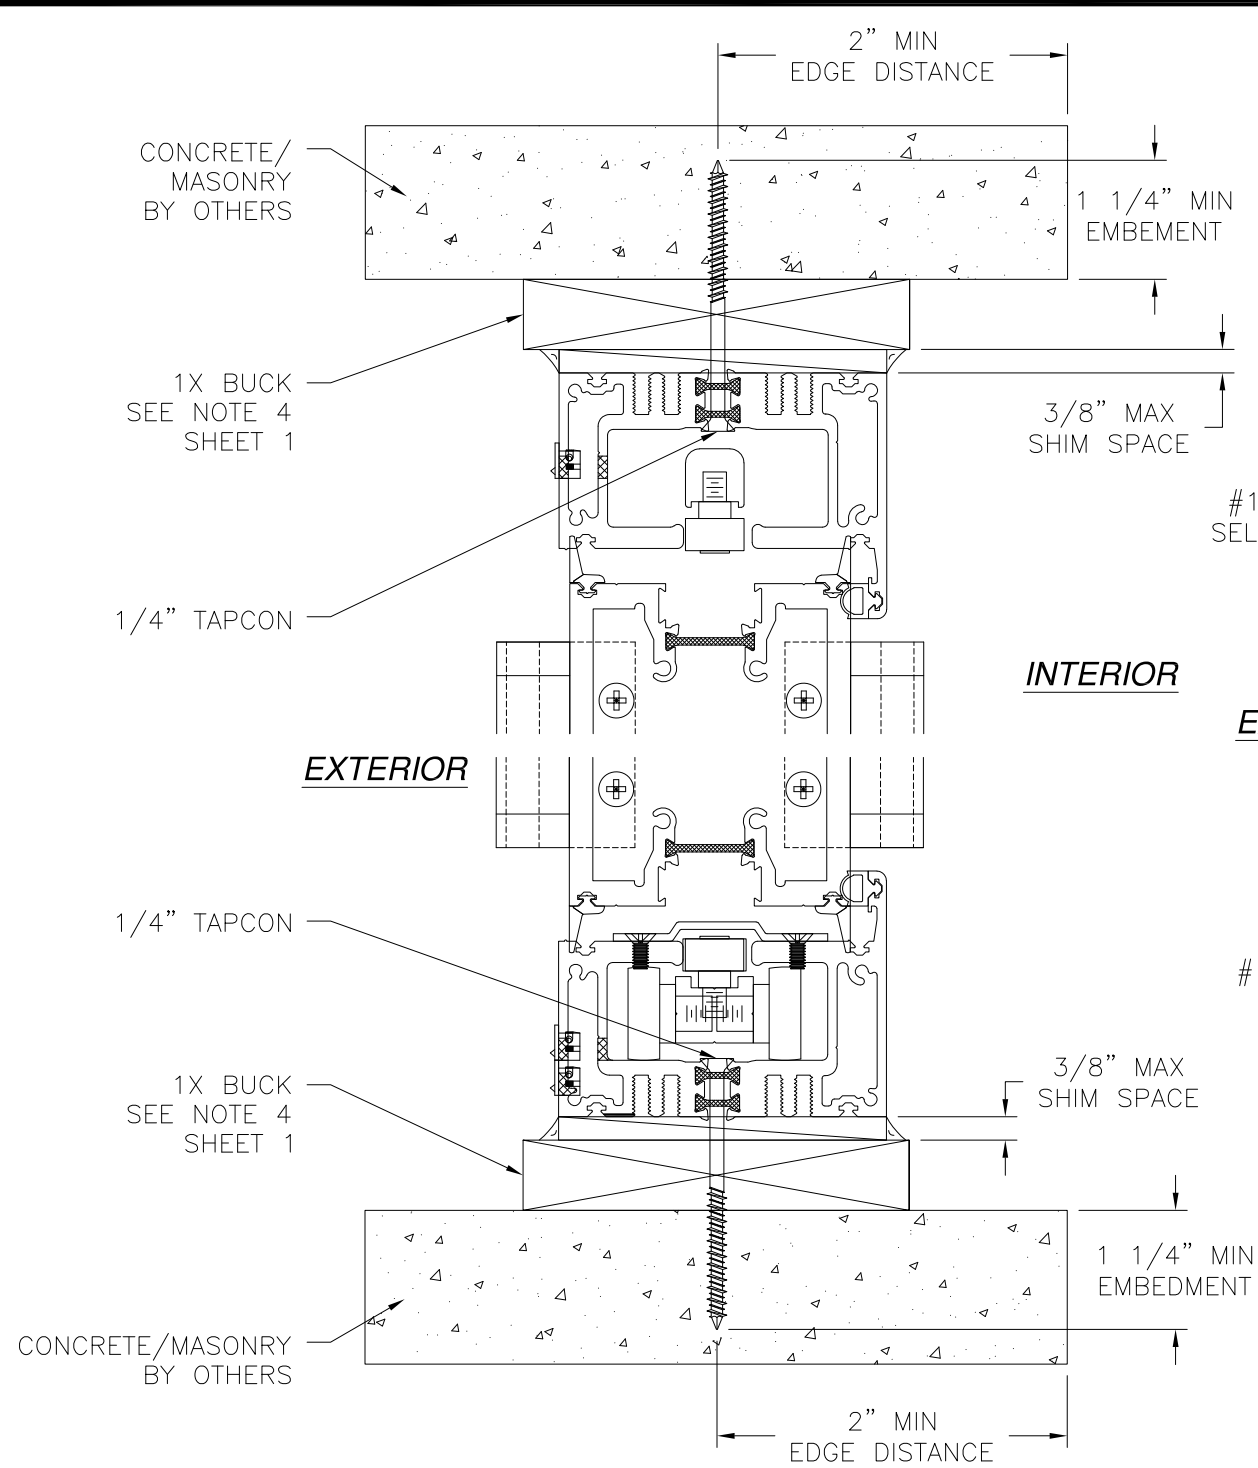

VERTICAL CROSS SECTION
CONCRETE/MASONRY INSTALLATION

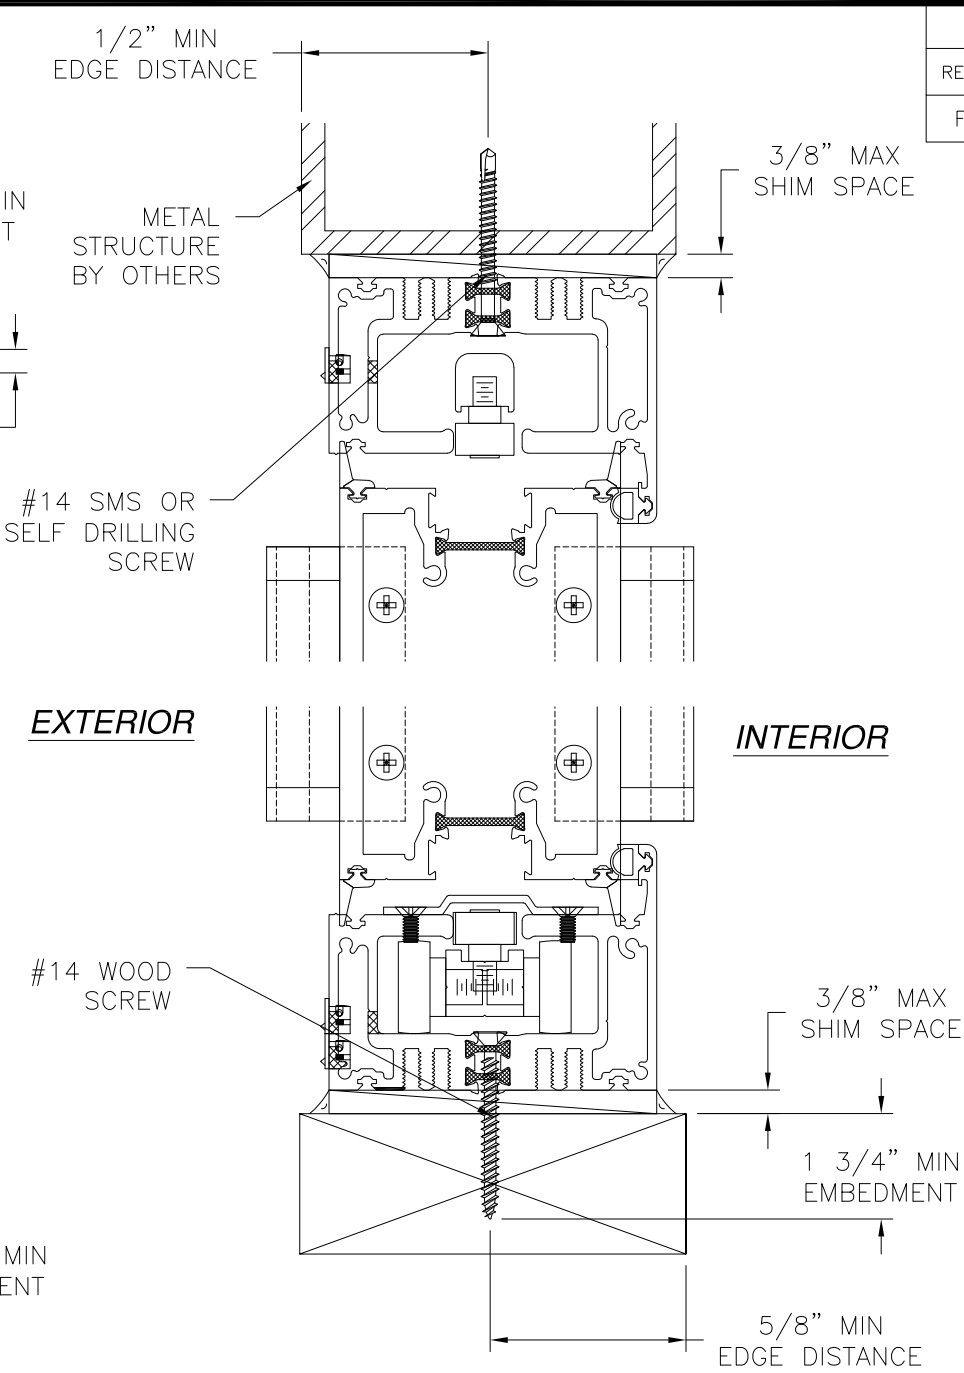

VERTICAL CROSS SECTION
WOOD FRAMING OR 2X BUCK
OR METAL STRUCTURE INSTALLATION

REVISIONS			
REV	DESCRIPTION	DATE	APPROVED
F	REVISED PER NEW REQUIREMENTS	12/06/2023	R.L.

NOTES:
1. INTERIOR AND EXTERIOR FINISHES, BY OTHERS, NOT SHOWN FOR CLARITY.
2. PERIMETER AND JOINT SEALANT BY OTHERS TO BE DESIGNED IN ACCORDANCE WITH ASTM E2112


SOLAR INNOVATIONS, INC.
31 ROBERTS RD
PINE GROVE, PA 17963

SERIES SI3000 G3 IMPACT FGW 3.5 X 9.5 PANEL
STANDARD OUT-FOLD ALUMINUM
INSTALLATION DETAILS

DRAWN: V.L.	DWG NO. 08-01860	REV F
SCALE NTS	DATE 12/03/12	SHEET 10 OF 13


L. ROBERTO LOMAS P.E.
208 7th Ave, INDIALANTIC, FL 32903
434-688-0609 rllomas@lrlomaspe.com

SIGNED: 12/12/2023

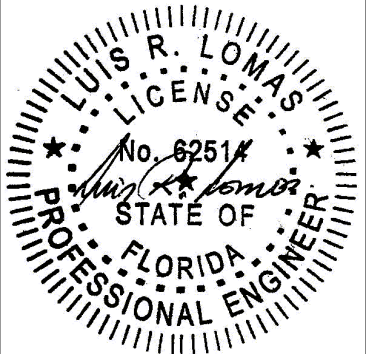


Luis R. Lomas P.E.
FL No.: 62514


REVISIONS			
REV	DESCRIPTION	DATE	APPROVED
F	REVISED PER NEW REQUIREMENTS	12/06/2023	R.L.

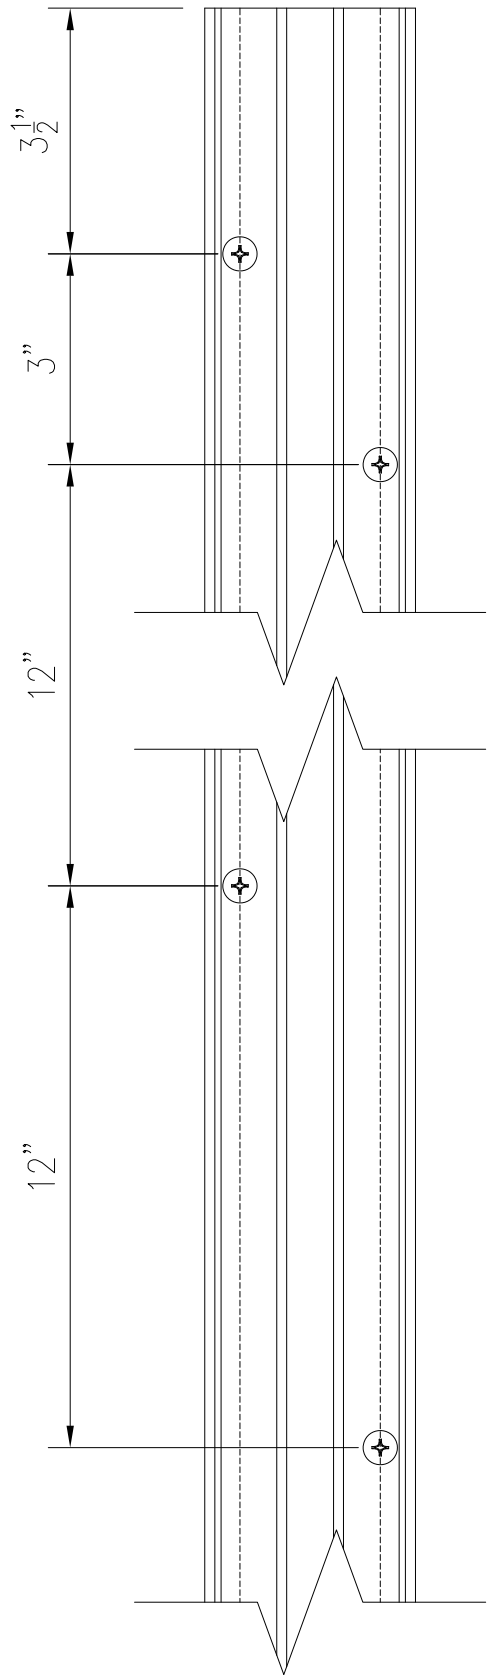


JAMB ANCHOR LOCATIONS
DETAIL

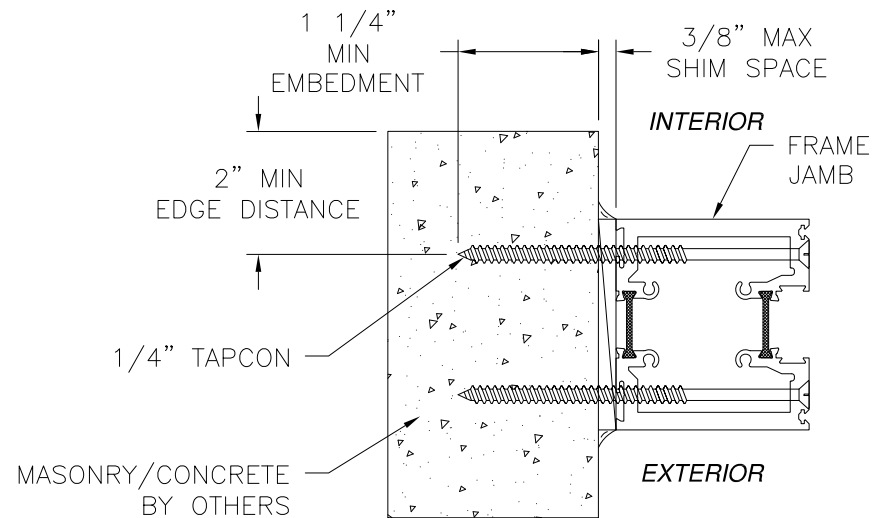

JAMB INSTALLATION DETAIL
MASONRY/CONCRETE

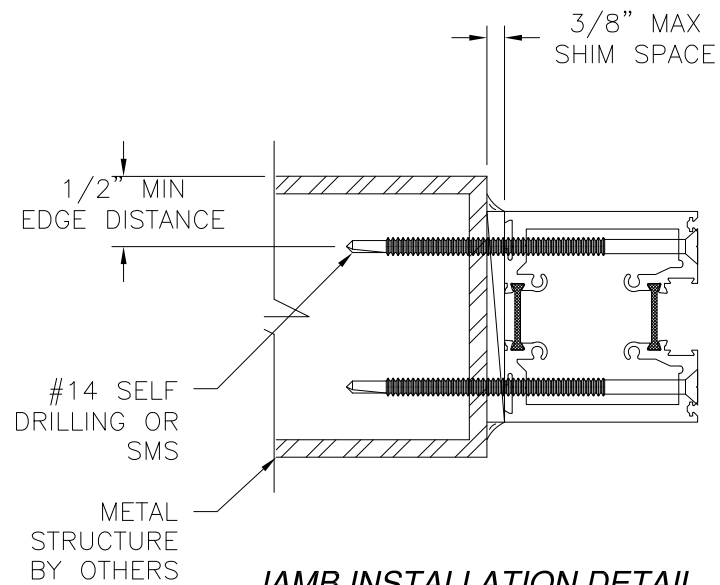

JAMB INSTALLATION DETAIL
METAL STRUCTURE

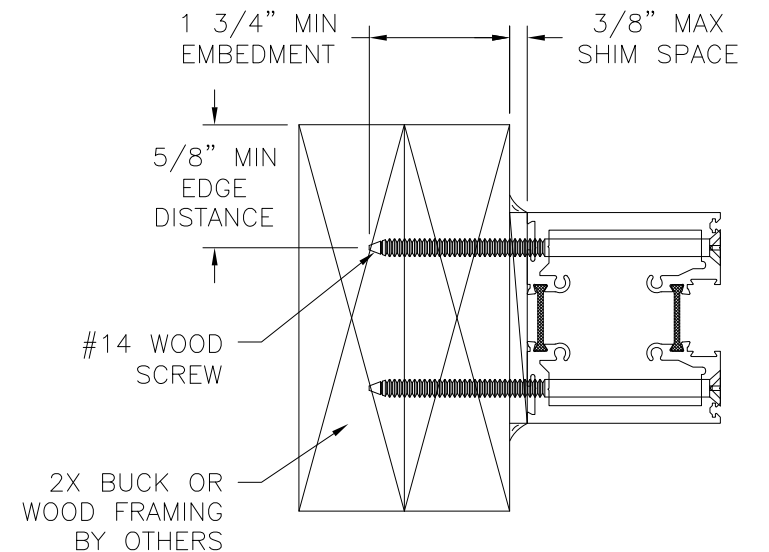


JAMB INSTALLATION DETAIL
2X BUCK OR WOOD FRAMING

NOTES:


1. INTERIOR AND EXTERIOR FINISHES, BY OTHERS, NOT SHOWN FOR CLARITY.
2. PERIMETER AND JOINT SEALANT BY OTHERS TO BE DESIGNED IN ACCORDANCE WITH ASTM E2112

SIGNED: 12/12/2023


SOLAR INNOVATIONS, INC. 31 ROBERTS RD PINE GROVE, PA 17963		
SERIES SI3000 G3 IMPACT FGW 3.5 X 9.5 PANEL STANDARD OUT-FOLD ALUMINUM INSTALLATION DETAILS		
DRAWN: V.L.	DWG NO. 08-01860	REV F
SCALE NTS	DATE 12/03/12	SHEET 11 OF 13
L. ROBERTO LOMAS P.E. 208 7th Ave, INDIALANTIC, FL 32903 434-688-0609 rllomas@lrlomaspe.com		

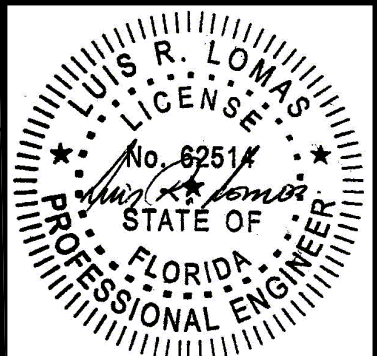

Luis R. Lomas P.E.
FL No.: 62514

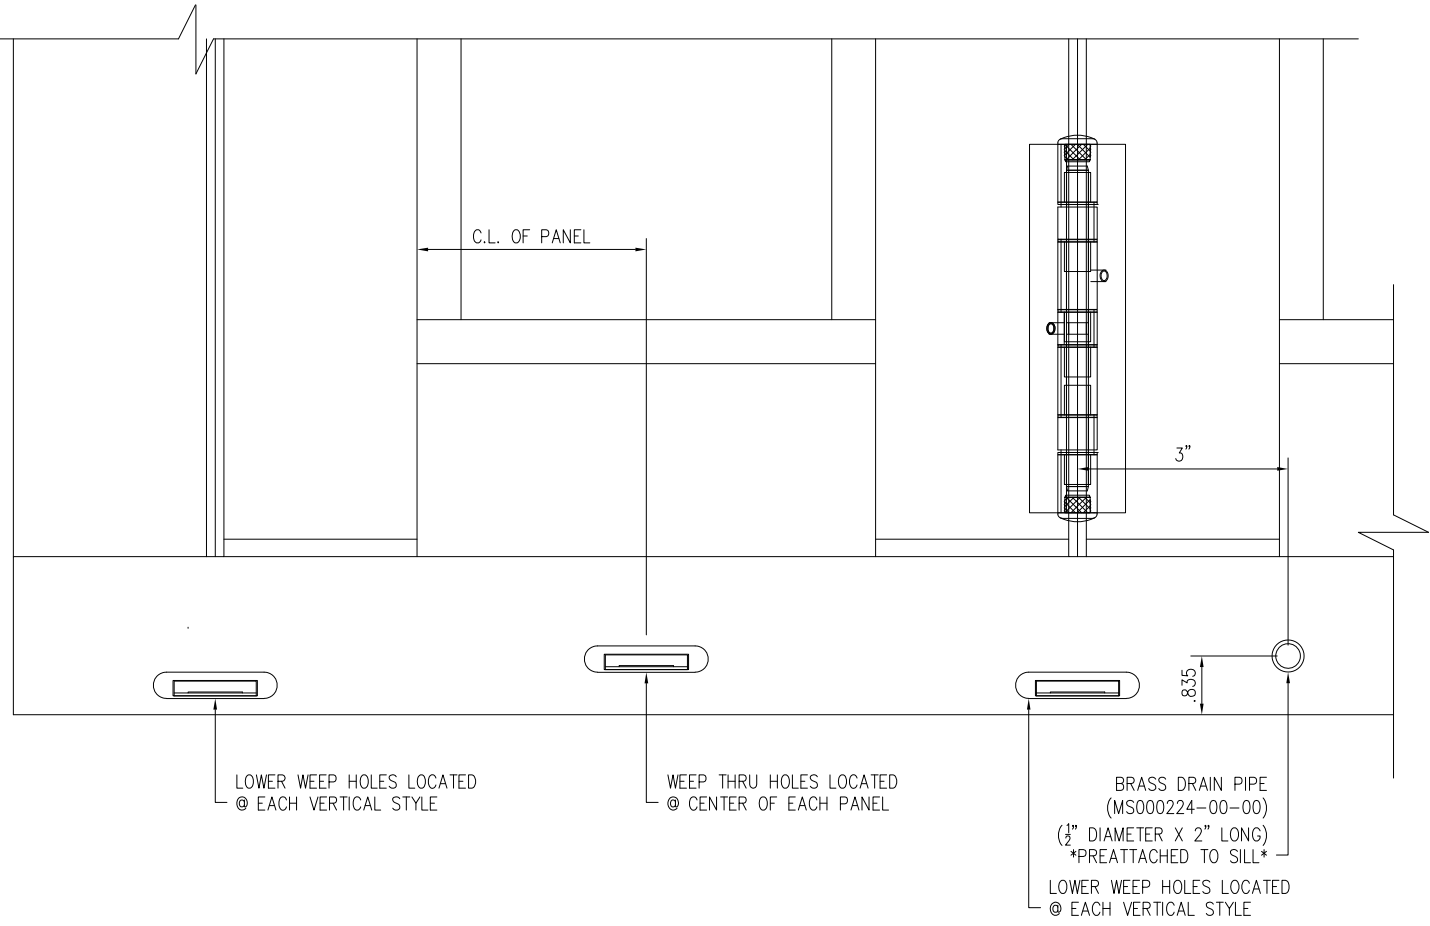


WEEP HOLES DETAILS

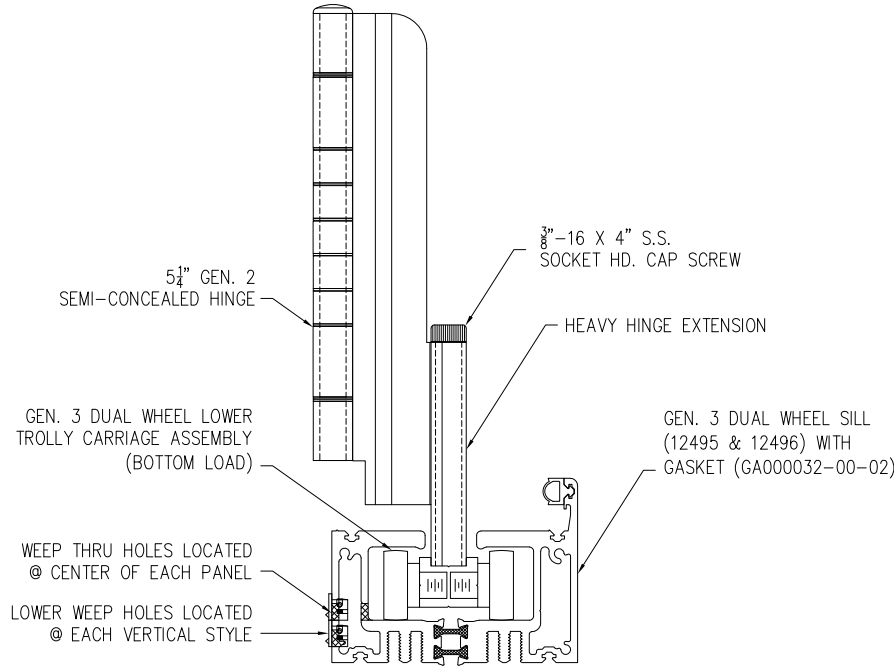

WEEP HOLES AND HINGE EXTENSION DETAIL

REVISIONS			
REV	DESCRIPTION	DATE	APPROVED
F	REVISED PER NEW REQUIREMENTS	12/06/2023	R.L.

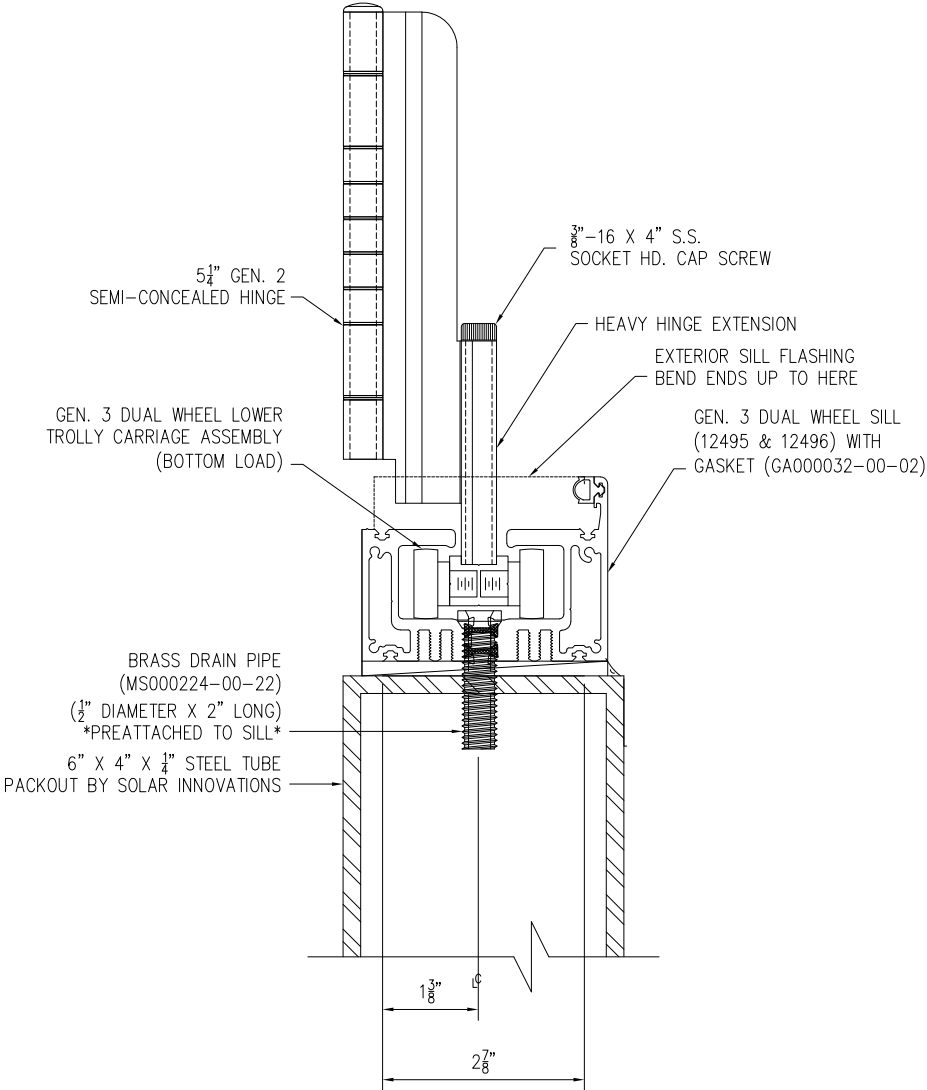

DRAIN PIPE AND HINGE EXTENSION DETAILS


SOLAR INNOVATIONS, INC.
31 ROBERTS RD
PINE GROVE, PA 17963

SERIES SI3000 G3 IMPACT FGW 3.5 X 9.5 PANEL
STANDARD OUT-FOLD ALUMINUM
INSTALLATION DETAILS














DRAWN: V.L.	DWG NO. 08-01860	REV F
SCALE NTS	DATE 12/03/12	SHEET 12 OF 13

L. ROBERTO LOMAS P.E.
208 7th Ave, INDIALANTIC, FL 32903
434-688-0609 rllomas@lrlomaspe.com

SIGNED: 12/12/2023

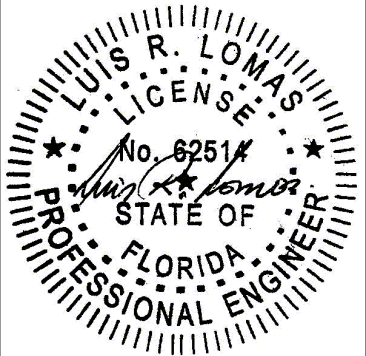

Luis R. Lomas P.E.
FL No.: 62514

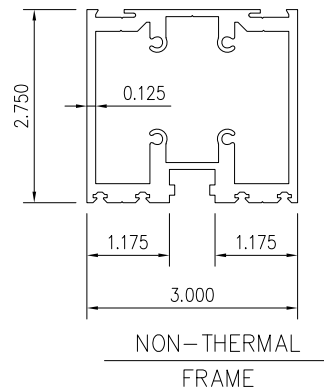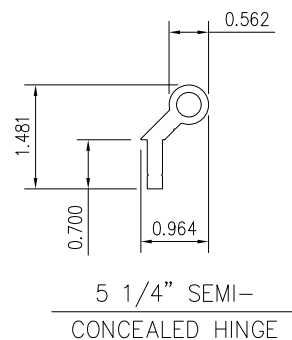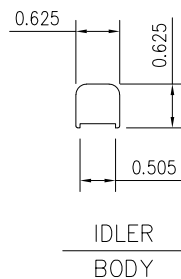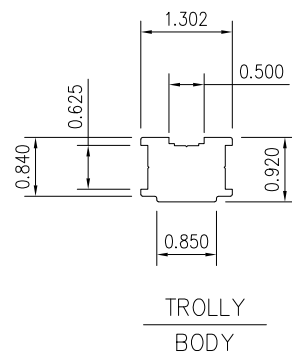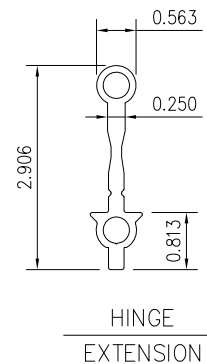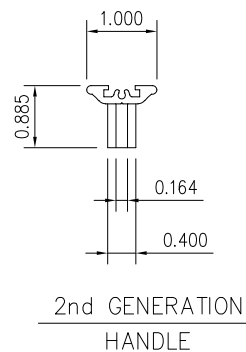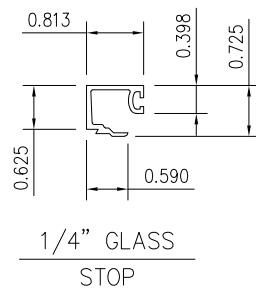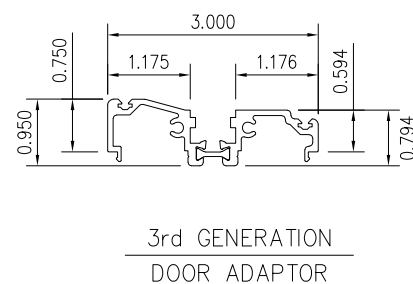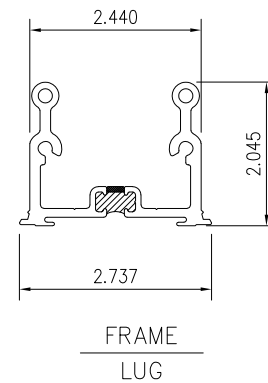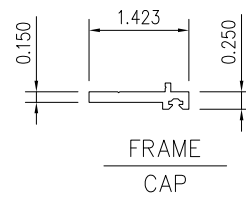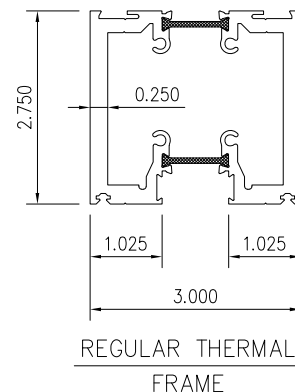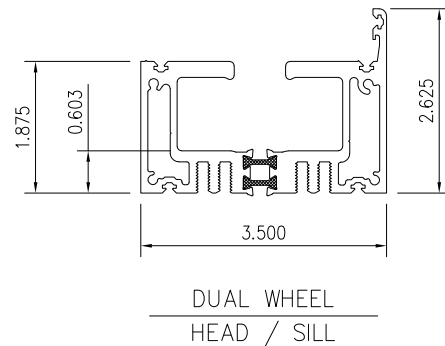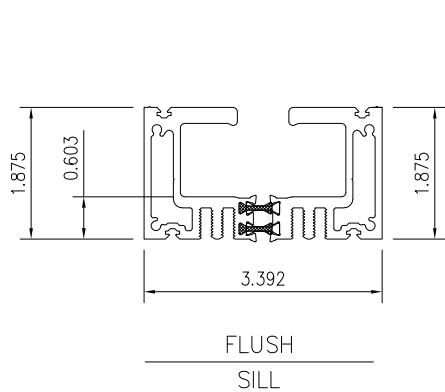

REVISIONS			
REV	DESCRIPTION	DATE	APPROVED
F	REVISED PER NEW REQUIREMENTS	12/06/2023	R.L.

SIGNED: 12/12/2023

SOLAR INNOVATIONS, INC.

31 ROBERTS RD
PINE GROVE, PA 17963

SERIES SI3000 G3 IMPACT FGW 3.5 X 9.5 PANEL
STANDARD OUT-FOLD ALUMINUM
INSTALLATION DETAILS

DRAWN: V.L.

DWG NO. 08-01860

REV F

SCALE NTS

DATE 12/03/12

SHEET 13 OF 13

L. ROBERTO LOMAS P.E.
208 7th Ave, INDIALANTIC, FL 32903
434-688-0609 rllomas@lrlomaspe.com

Luis R. Lomas P.E.
FL No.: 62514