




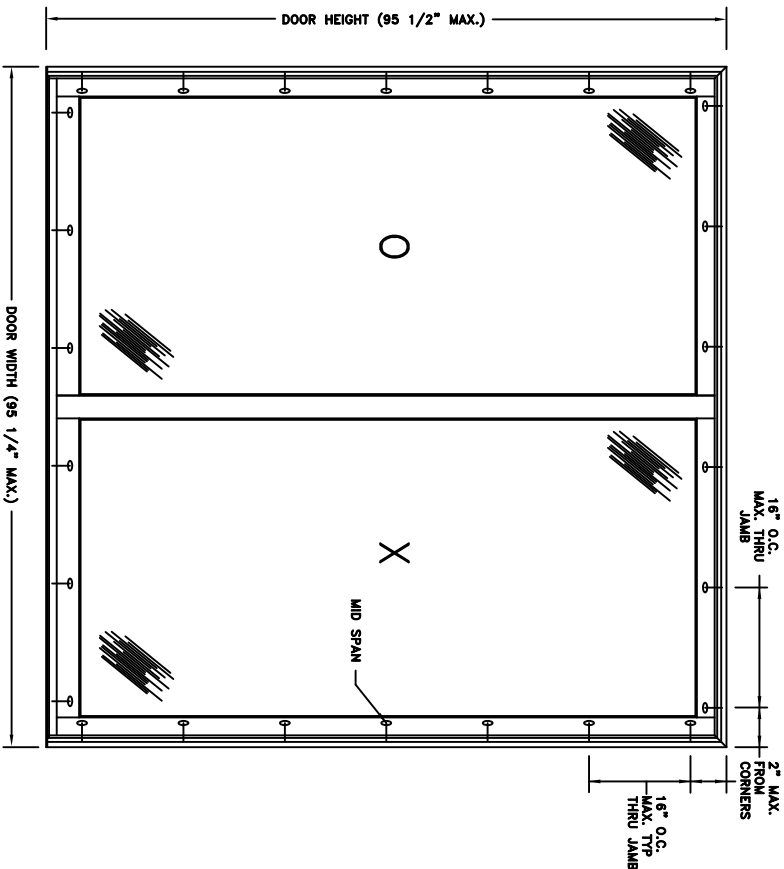

TYPICAL ELEVATION WITH FASTENER SPACING

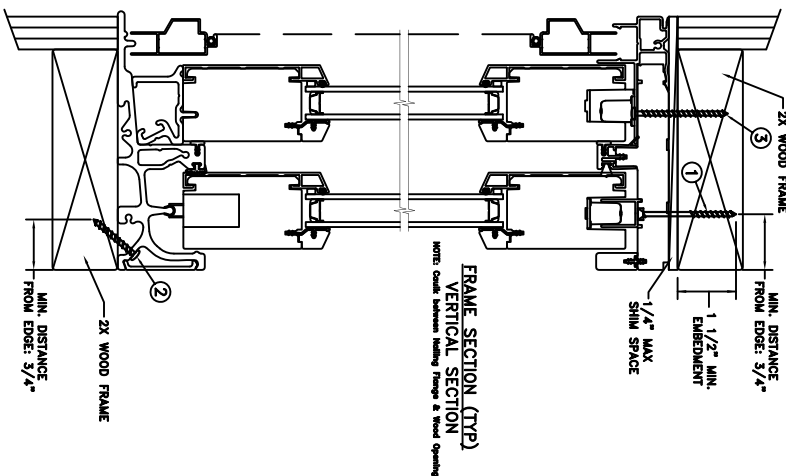

THRU JAMB INSTALLATION

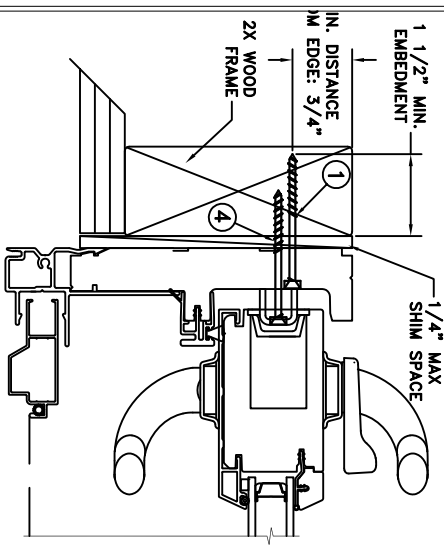

FRAME JAMB SECTION (TYP)
HORIZONTAL SECTION
NOTE: Caulk between Nailing Flange & Wood Opening.

Max Frame	DP	IMPACT
95 1/4 x 95 1/2	+/- 35	NO

Installed Fastener Schedule: Builders Clad Sliding Patio Door without nail fin.

1. Install corrosion resistant #8 X 2 1/4" flat head screws 16" o.c. through head jamb into rough opening 1" from interior face. Install corrosion resistant #8 X 2 1/4" flat head screws 16" o.c. and at mid span through slide jamb into rough opening 1" from interior face.
2. Install corrosion resistant # 8 X 1 1/2" pan head fasteners in the sill 5 5/8" from the corners and 12" o.c. into subfloor.
3. Install corrosion resistant 2-#8 X 2" pan head fasteners through fixed panel bracket and head jamb into rough opening at the interlock.
4. Install corrosion resistant 4-#8 X 3" screws through lock keeper into rough opening.

General Notes:

1. The product shown herein is designed, tested and manufactured to comply with the wind load criteria of the adopted International Building Code (IBC), the International Residential Code (IRC), the Florida Building Code (FBC) and the industry standard requirement for the stated conditions.
2. Buck, framing and masonry by others and is responsibility of architect or engineer of record.
3. All glazing shall conform to ASTM E1300.
4. At minimum, glazing shall be 5/32" tempered insulating glass.
5. Maximum sizes are buck sizes and do not include fin or flange.

This schedule addresses only the fasteners required to anchor the window to achieve the rated design pressure up to the size limitations noted. It is not intended as a guide to the installation process and does not address the sealing consideration that may arise in different wall conditions. For the complete installation procedure, see the instructions packaged with the door or go to www.jeld-wen.com.

DISCLAIMER:

This drawing and its contents are confidential and are not to be reproduced or copied in whole or in part or used or disclosed to others except as authorized by JELD-WEN Inc.

PROJECT ENGINEER: ---		DATE: 03/19/2015
DRAWN BY: D. Vezo	SCALE: NTS	TITLE: Builders Clad Sliding Patio Door
CHECKED BY: J. Kantola		
APPROVED BY: ---		
PART/PROJECT No.: D004246		
PLANT NAME AND LOCATION: Rantoul, IL		
IDENTIFIER No. N/A	CAD DWG. No.: BuilcL PdnIsall	REV: 00 SHEET

3737 Lakeport Blvd
Klamath Falls, OR. 97601
Phone: (800) 535-3936