

REVISIONS			
REV	DESCRIPTION	DATE	APPROVED
C	ADDED SILLS	01/06/2020	R.L.

NOTES:

- 1) THE PRODUCT SHOWN HEREIN IS DESIGNED AND MANUFACTURED TO COMPLY WITH REQUIREMENTS OF FLORIDA BUILDING CODE INCLUDING THE HVHZ.
- 2) WOOD FRAMING AND MASONRY OPENING TO BE DESIGNED AND ANCHORED TO PROPERLY TRANSFER ALL LOADS TO STRUCTURE. WOOD FRAMING AND MASONRY OPENING IS THE RESPONSIBILITY OF THE ARCHITECT OR ENGINEER OF RECORD.
- 3) APPROVED IMPACT PROTECTIVE SYSTEM IS NOT REQUIRED FOR THIS PRODUCT IN WIND BORNE DEBRIS REGIONS.
- 4) GLAZED UNITS MUST BE GLAZED PER ASTM E1300-04/09, SEE SHEET 5 FOR GLAZING DETAILS.
- 5) ALLOWABLE STRESS INCREASE OF 1/3 WAS NOT USED IN THE DESIGN OF THE PRODUCT SHOWN HEREIN. WIND LOAD DURATION FACTOR Cd=1.6 WAS USED FOR WOOD ANCHOR CALCULATIONS.
- 6) SHIM AS REQUIRED AT EACH INSTALLATION ANCHOR WITH LOAD BEARING SHIM. SHIM WHERE SPACE OF 1/16" OR GREATER OCCURS. MAXIMUM ALLOWABLE SHIM STACK TO BE 1/4".
- 7) FOR ANCHORING INTO 2X BUCK OR WOOD FRAMING USE #6 WOOD SCREW OF SUFFICIENT LENGTH TO ACHIEVE A 1 1/2" MINIMUM EMBEDMENT INTO SUBSTRATE. LOCATE ANCHORS AS SHOWN IN ANCHORING LAYOUT AND INSTALLATION DETAILS.
- 8) ALL FASTENERS TO BE CORROSION RESISTANT.
- 9) INSTALLATION ANCHOR CAPACITIES FOR PRODUCTS HEREIN ARE BASED ON SUBSTRATE MATERIAL WITH THE FOLLOWING PROPERTIES:
A. WOOD – G=0.42 MINIMUM SPECIFIC GRAVITY
- 10) FRAME MATERIAL: 18GA MIN. GALVANIZED STEEL BASE AND 19GA MIN. GALVANIZED STEEL CLOSER.
- 11) ALL APPROVED DOOR PANELS MUST BE MANUFACTURED BY PROVIA DOOR, INC.
- 12) UNITS MAY BE INSTALLED WITH EITHER SCHLAGE F-SERIES DOOR KNOB AND F OR B-SERIES DEADBOLT OR EMTEK RESIDENTIAL GRADE DOOR HANDLE ASSEMBLY OR MULTI-POINT LOCK HANDLE ASSEMBLY BY TRILENNIUM, SEE HARDWARE SCHEDULE SHEET 2 FOR APPROVED HARDWARE.
- 13) HEAD AND JAMB BASE ARE COPEDED BUTTED AND JOINED WITH A TAB AND SLOT CONNECTION. THRESHOLD IS ATTACHED TO JAMBS WITH (2) #8 x 1 1/4" PPH SCREWS AT EACH END. HEAD BASE HAS THREE WELD PLATES SPOT WELDED ACROSS FRAME AT 7 3/4" FROM ENDS AND ONE AT CENTER. JAMBS HAVE SIX WELD PLATES SPOT WELDED ACROSS FRAME AT 2 15/16" FROM ENDS WITH FOUR MORE EQUALLY SPACED.

TABLE OF CONTENTS	
SHEET NO.	DESCRIPTION
1	NOTES
2	ELEVATION AND CORNER CONSTRUCTION
3 – 4	INSTALLATION DETAILS
5	GLAZING AND HINGE DETAILS
6 – 7	COMPONENTS

PROVIA, LLC.
2150 STATE ROUTE 39 WEST
SUGARCREEK, OH 44681

REDIFLEX 18GA STEEL 2-PIECE FRAME
SINGLE DOOR IS/OS – IMPACT
NOTES

DRAWN:
TJH

DWG NO.
08-00985

REV
C


SCALE NTS

DATE 04/29/10


SHEET 1 OF 7

L. ROBERTO LOMAS P.E.
1432 WOODFORD RD LEWISVILLE, NC 27023
434-688-0609 rllomas@lrlomaspe.com


SIGNED: 01/08/2020

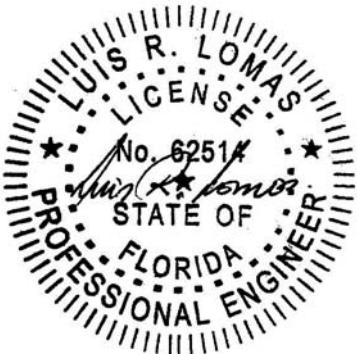

Luis R. Lomas P.E.
FL No.: 62514

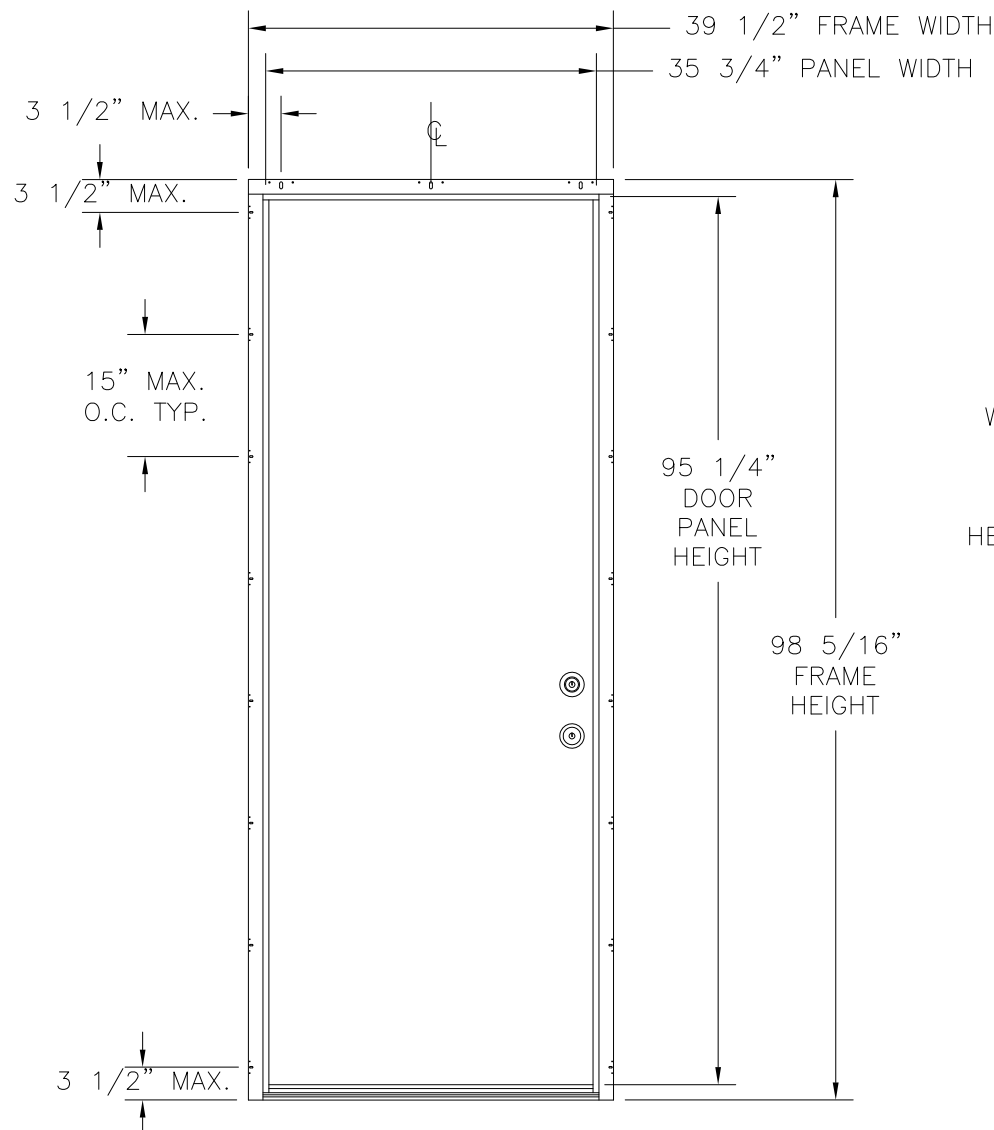

REDIFLEX 18GA. STEEL 2-PIECE FRAME
SINGLE DOOR IS/OS
EXTERIOR VIEW

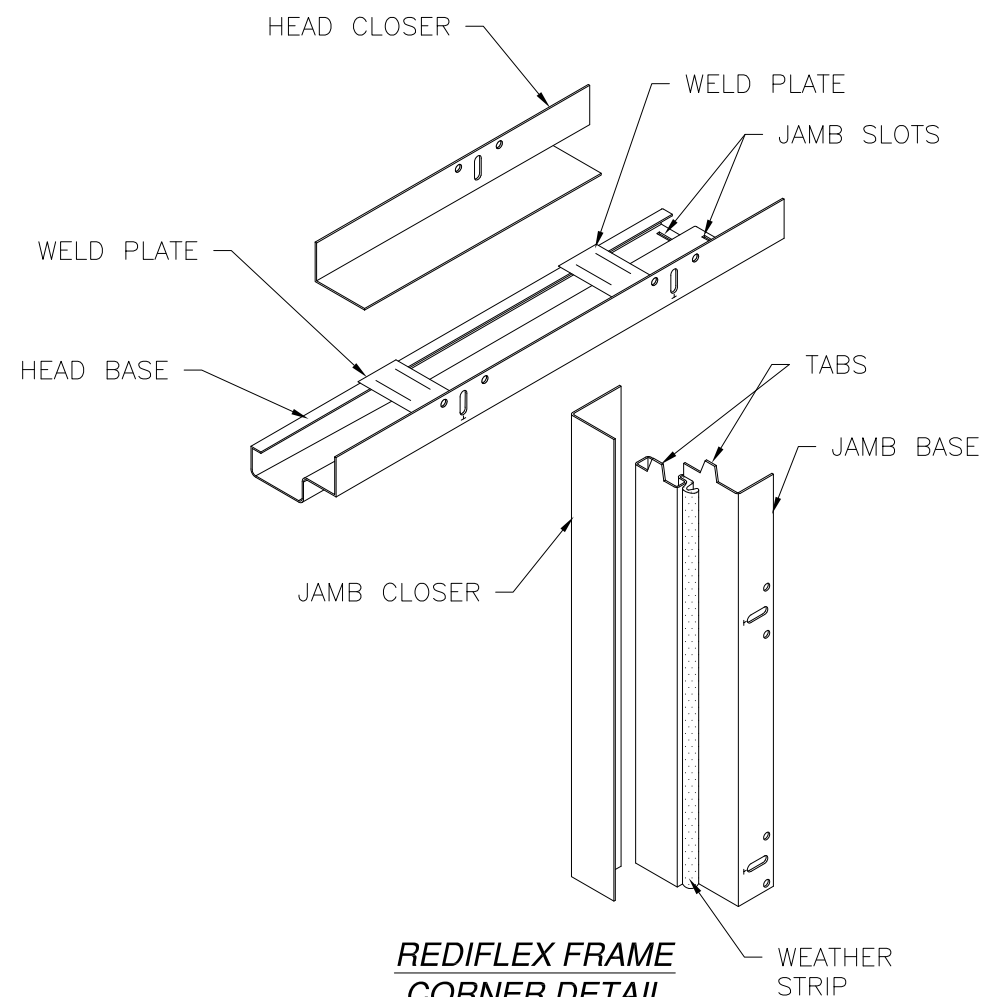

REDIFLEX FRAME
CORNER DETAIL

DOOR PANEL TYPE		PANEL HEIGHT	D.L.O. SIZE	DESIGN PRESSURE RATING	IMPACT RATING
22GA. STEEL INSWING SINGLE	GLAZED	95"	20 7/16" x 78 7/16"	±44.9PSF	LARGE AND SMALL MISSILE
22GA. STEEL INSWING SINGLE	GLAZED	79"	20 7/16" x 62 7/16"		
HERITAGE FIBERGLASS INSWING SINGLE	OPAQUE	95 1/4"	N/A		
HERITAGE FIBERGLASS INSWING SINGLE	OPAQUE	79 1/4"			
22GA. STEEL OUTSWING SINGLE	GLAZED	95"	20 7/16" x 78 7/16"		
22GA. STEEL OUTSWING SINGLE	GLAZED	79"	20 7/16" x 62 7/16"		
HERITAGE FIBERGLASS OUTSWING SINGLE	OPAQUE	95 1/4"	N/A		
HERITAGE FIBERGLASS OUTSWING SINGLE	OPAQUE	79 1/4"			

35 3/4" X 95 1/4" PANEL SHOWN, OTHER SIZES ARE APPROVED AS LONG AS
PANEL AREA DOES NOT EXCEED 23.64 FT²

REVISIONS			
REV	DESCRIPTION	DATE	APPROVED
C	ADDED SILLS	01/06/2020	R.L.

HARDWARE SCHEDULE	
A.	F-SERIES LOCK ASSEMBLY DOOR KNOB BY SCHLAGE.
B.	B-SERIES DEADBOLT ASSEMBLY BY SCHLAGE.
C.	F-SERIES DEADBOLT ASSEMBLY BY SCHLAGE.
D.	RESIDENTIAL GRADE DOOR HANDLE ASSEMBLY BY EMTEK (ALTERNATE).
E.	MULTI-POINT LOCK HANDLE ASSEMBLY BY TRILENNIUM (ALTERNATE).
F.	(3) 4" x 4" BALL BEARING HINGES BY PENROD.
G.	(3) 4" x 4" SPRING BOMMER HINGES BY PENROD. (ALTERNATE)

THIS SYSTEM WAS NOT TESTED FOR WATER INFILTRATION AND
IS TO BE INSTALLED ONLY WHERE THE WATER REQUIREMENT
IS NOT NEEDED.

SIGNED: 01/08/2020

PROVIA, LLC.

2150 STATE ROUTE 39 WEST
SUGARCREEK, OH 44681

REDIFLEX 18GA STEEL 2-PIECE FRAME
SINGLE DOOR IS/OS – IMPACT
ELEVATION AND CORNER CONSTRUCTION

DRAWN:
TJH

DWG NO.
08-00985

REV
C

SCALE NTS

DATE 04/29/10



SHEET 2 OF 7

L. ROBERTO LOMAS P.E.
1432 WOODFORD RD LEWISVILLE, NC 27023
434-688-0609 rllomas@lrlomaspe.com

LUIS R. LOMAS
P.E.
No. 62514
STATE OF
FLORIDA
PROFESSIONAL ENGINEER

Luis R. Lomas P.E.
FL No.: 62514


REVISIONS			
REV	DESCRIPTION	DATE	APPROVED
C	ADDED SILLS	01/06/2020	R.L.

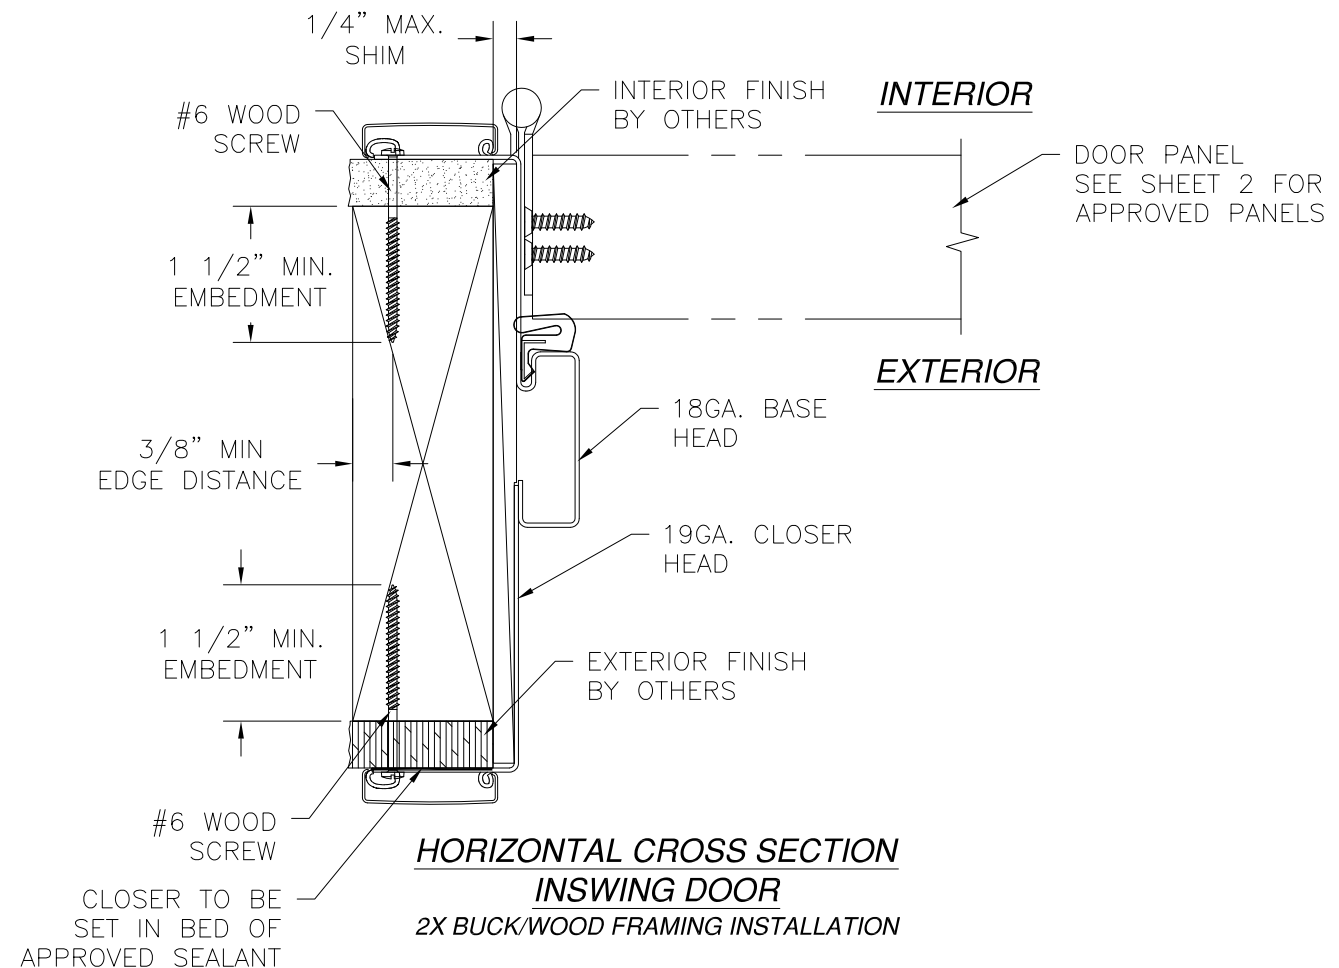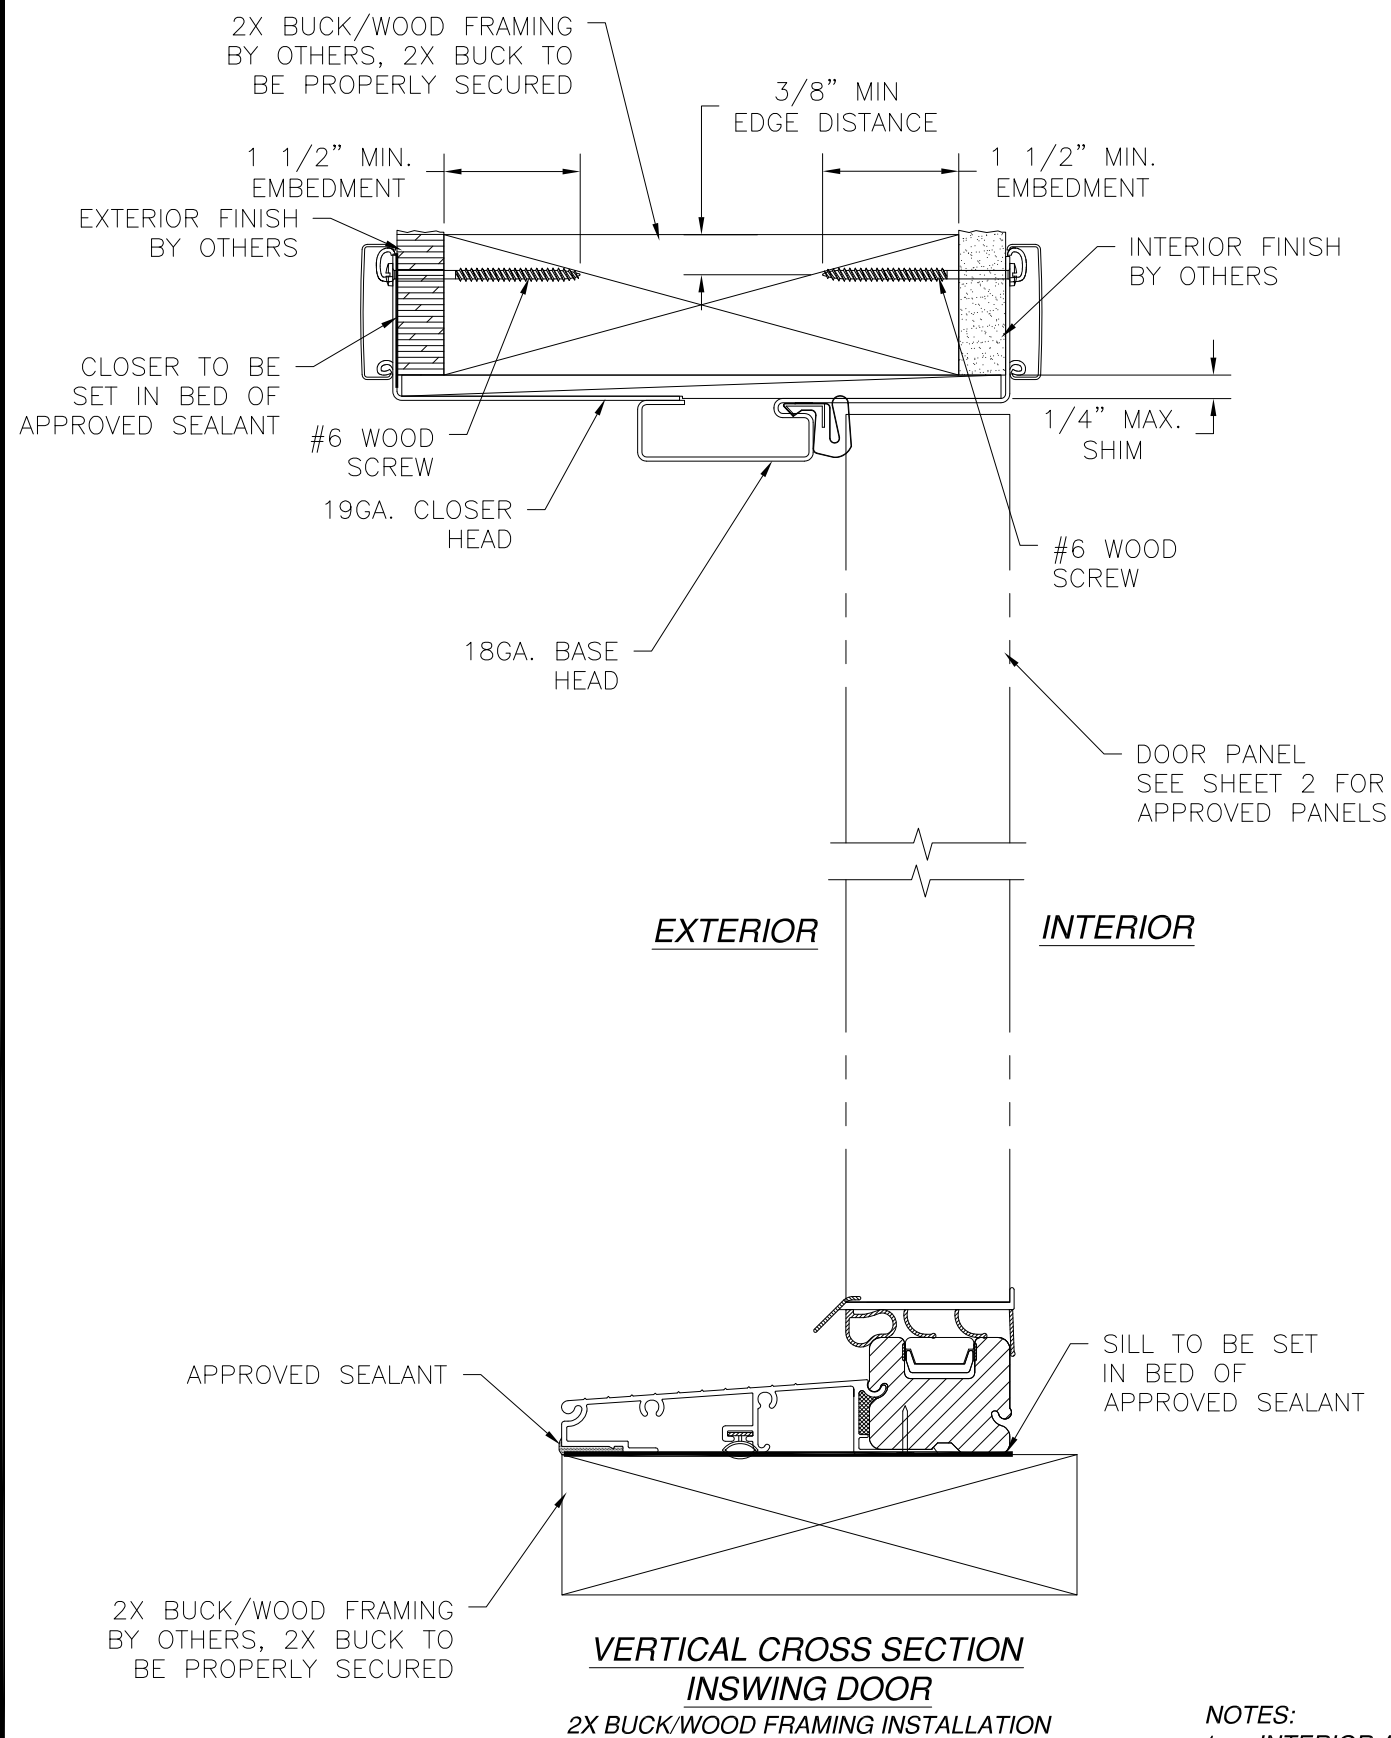

- NOTES:
- INTERIOR AND EXTERIOR FINISHES, BY OTHERS, NOT SHOWN FOR CLARITY.
 - PERIMETER AND JOINT SEALANT BY OTHERS TO BE DESIGNED IN ACCORDANCE WITH ASTM E2112




PROVIA, LLC. 2150 STATE ROUTE 39 WEST SUGARCREEK, OH 44681		
REDIFLEX 18GA STEEL 2-PIECE FRAME SINGLE DOOR IS/OS - IMPACT INSTALLATION DETAILS		
DRAWN: TJH	DWG NO. 08-00985	REV C
SCALE NTS	DATE 04/29/10	SHEET 3 OF 7
L. ROBERTO LOMAS P.E. 1432 WOODFORD RD LEWISVILLE, NC 27023 434-688-0609 rllomas@lrlomaspe.com		

SIGNED: 01/08/2020

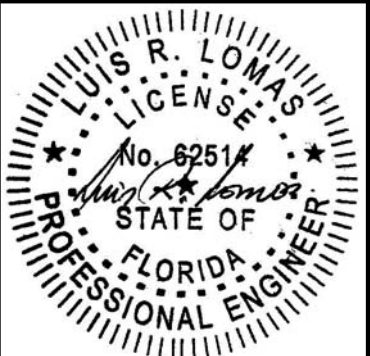

Luis R. Lomas P.E.
FL No.: 62514


REVISIONS			
REV	DESCRIPTION	DATE	APPROVED
C	ADDED SILLS	01/06/2020	R.L.

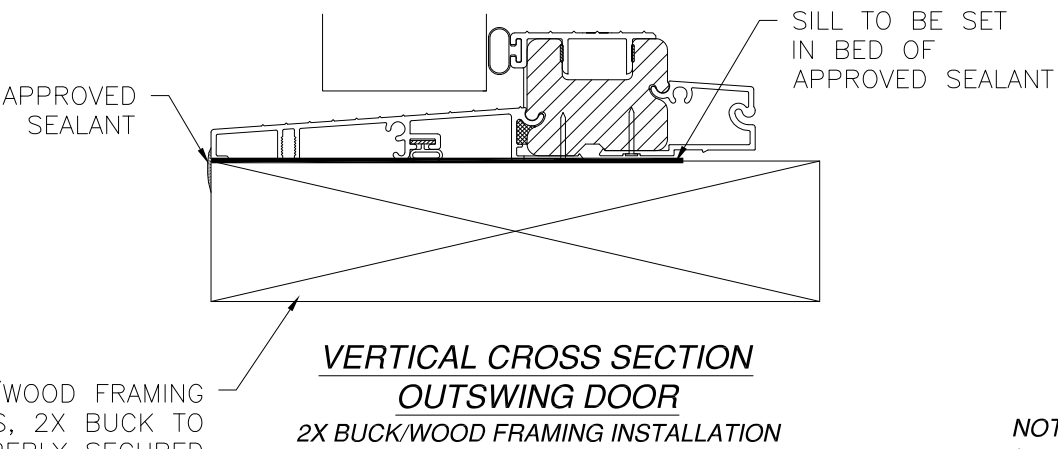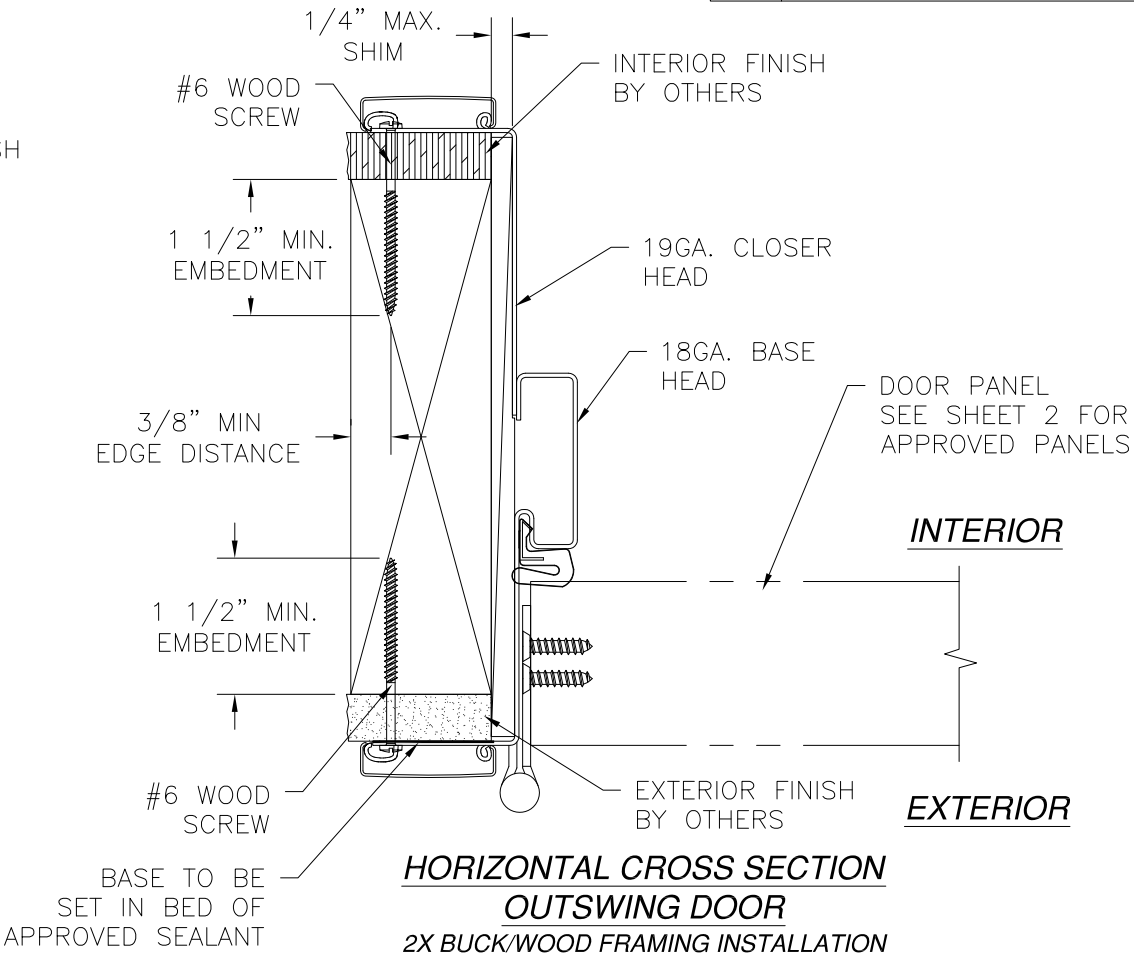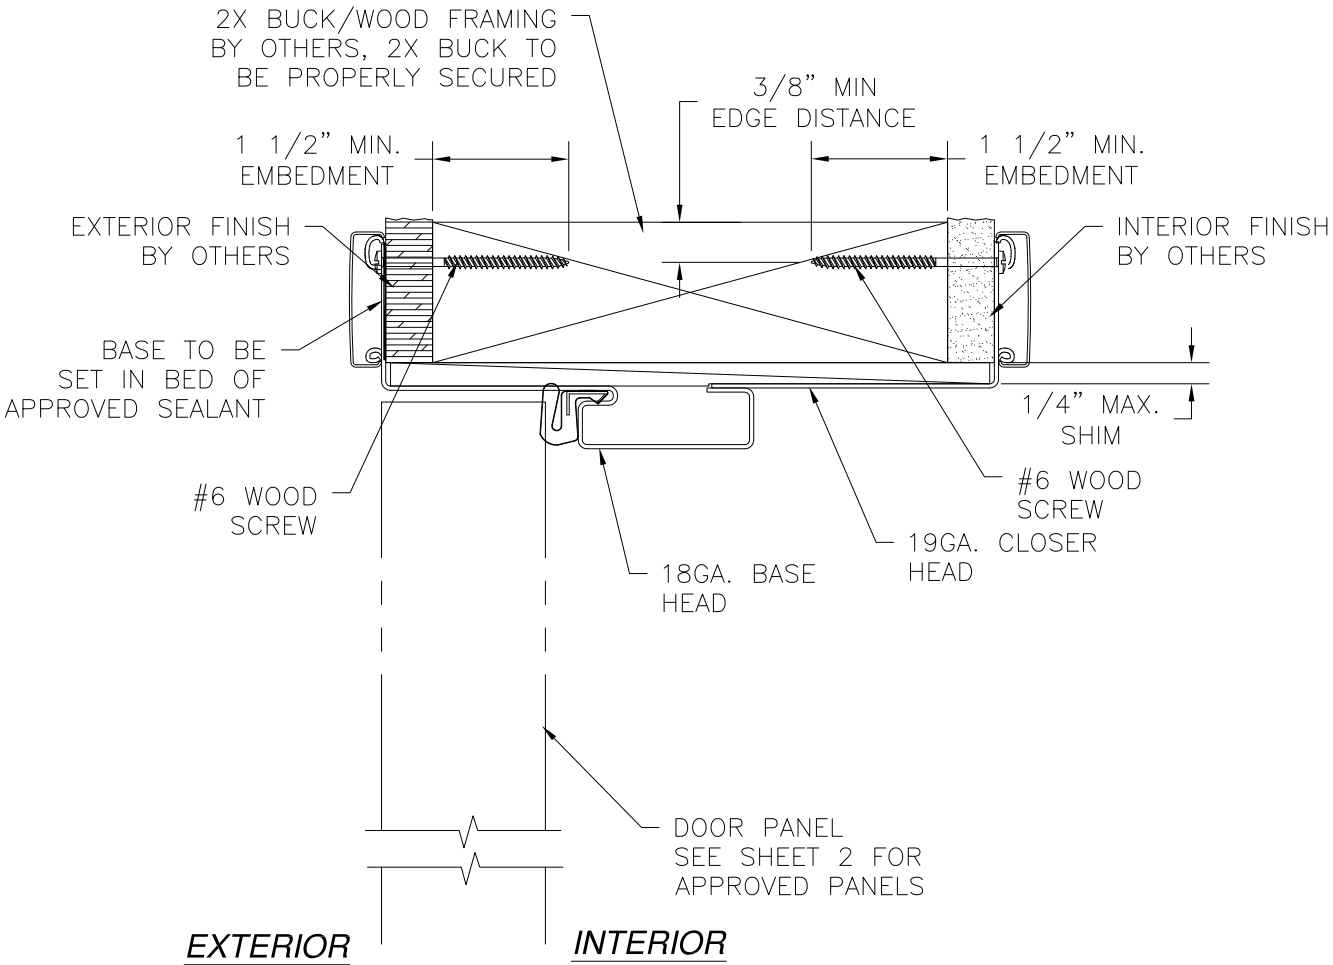

- NOTES:
1. INTERIOR AND EXTERIOR FINISHES, BY OTHERS, NOT SHOWN FOR CLARITY.
 2. PERIMETER AND JOINT SEALANT BY OTHERS TO BE DESIGNED IN ACCORDANCE WITH ASTM E2112






SIGNED: 01/08/2020

PROVIA, LLC. 2150 STATE ROUTE 39 WEST SUGARCREEK, OH 44681		
REDIFLEX 18GA STEEL 2-PIECE FRAME SINGLE DOOR IS/OS - IMPACT INSTALLATION DETAILS		
DRAWN: TJH	DWG NO. 08-00985	REV C
SCALE NTS	DATE 04/29/10	SHEET 4 OF 7
L. ROBERTO LOMAS P.E. 1432 WOODFORD RD LEWISVILLE, NC 27023 434-688-0609 rllomas@lrlomaspe.com		

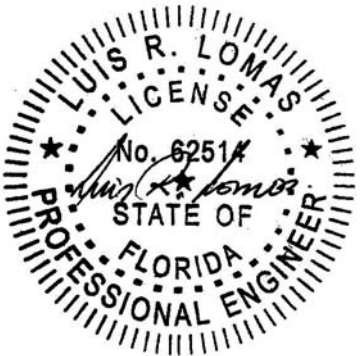

Luis R. Lomas P.E.
FL No.: 62514







REVISIONS			
REV	DESCRIPTION	DATE	APPROVED
C	ADDED SILLS	01/06/2020	R.L.

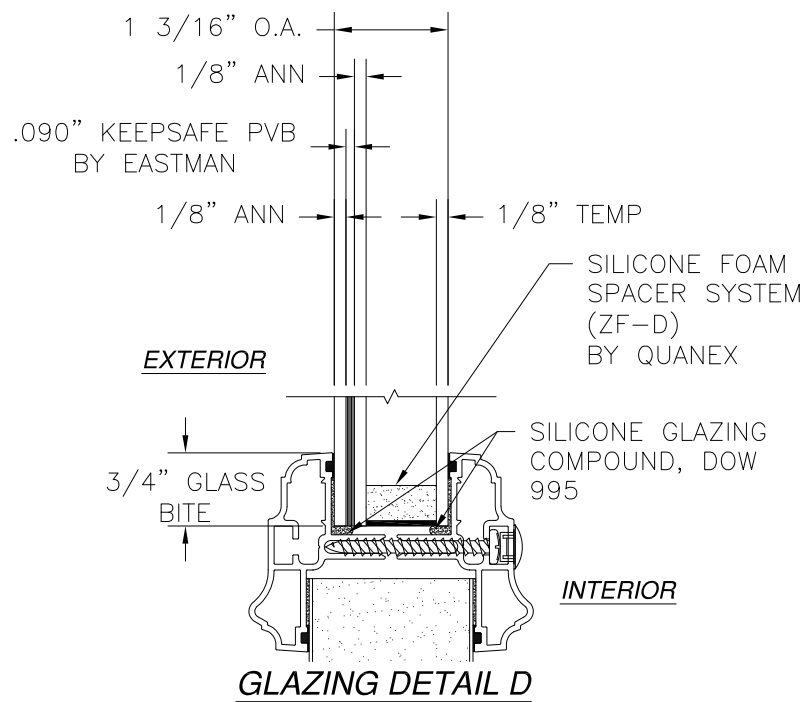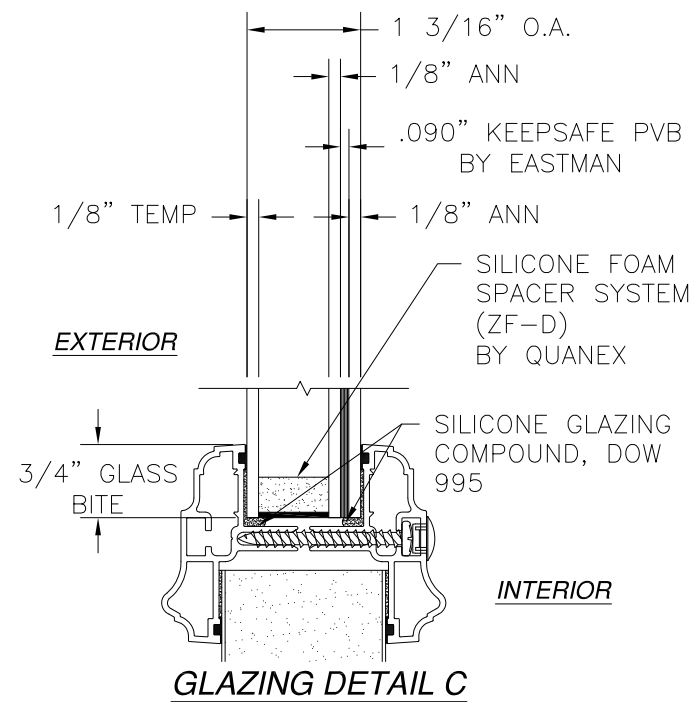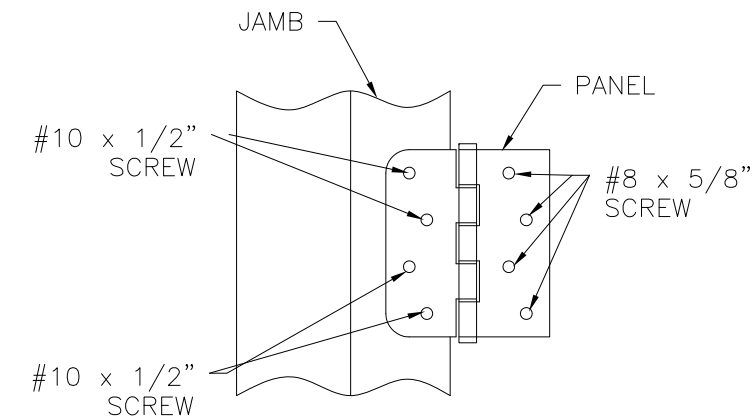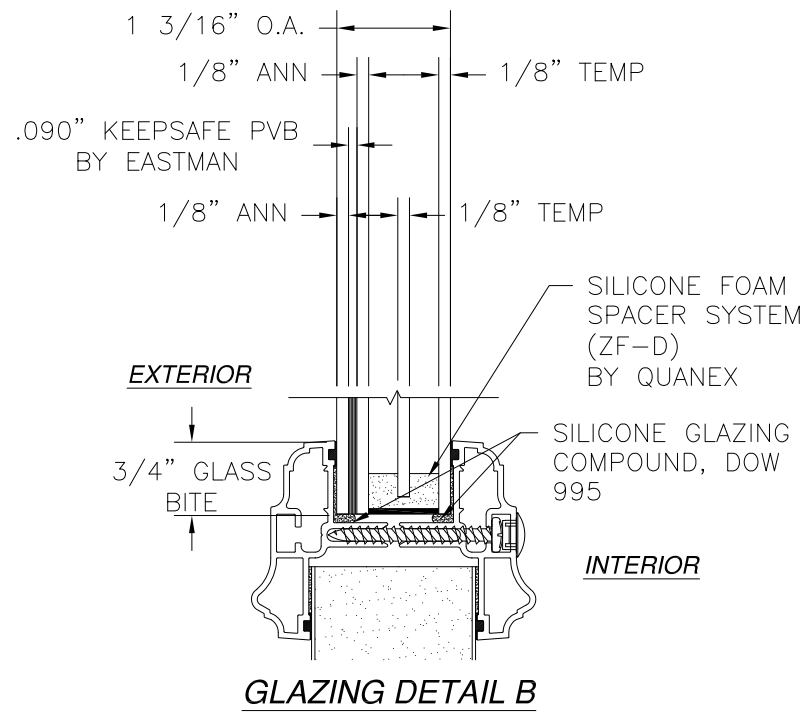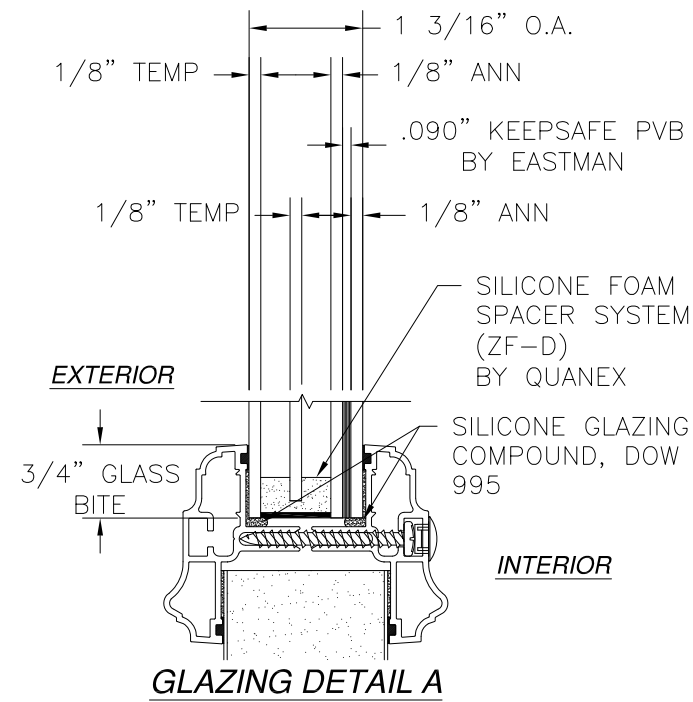


PROVIA, LLC. 2150 STATE ROUTE 39 WEST SUGARCREEK, OH 44681		
REDIFLEX 18GA STEEL 2-PIECE FRAME SINGLE DOOR IS/OS - IMPACT GLAZING AND HINGE DETAILS		
DRAWN: TJH	DWG NO. 08-00985	REV C
SCALE NTS	DATE 04/29/10	SHEET 5 OF 7
L. ROBERTO LOMAS P.E. 1432 WOODFORD RD LEWISVILLE, NC 27023 434-688-0609 rllomas@lrlomaspe.com		

SIGNED: 01/08/2020

Luis R. Lomas P.E.
FL No.: 62514

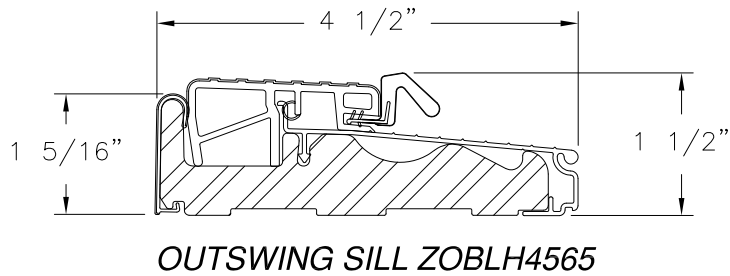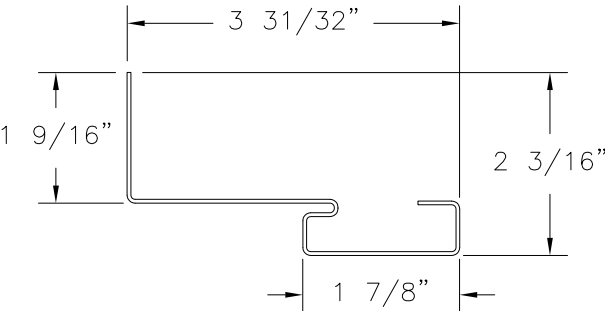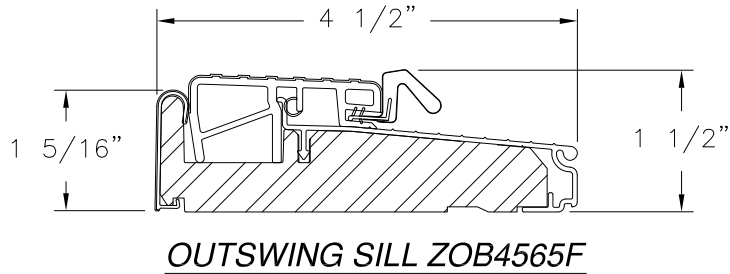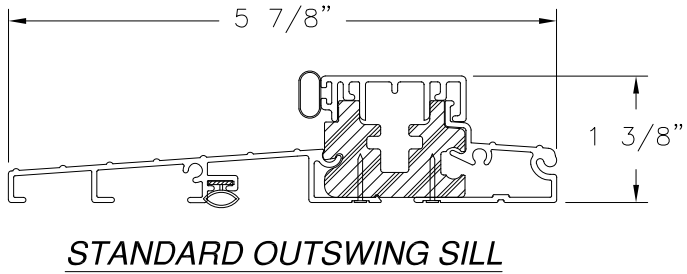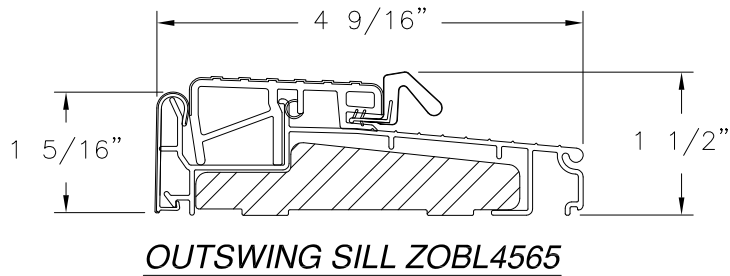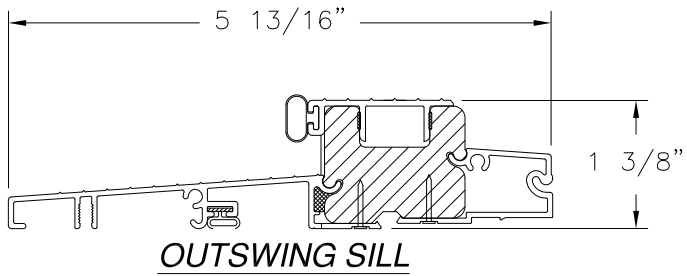

18GA. BASE FRAME
GALVANIZED SEEL

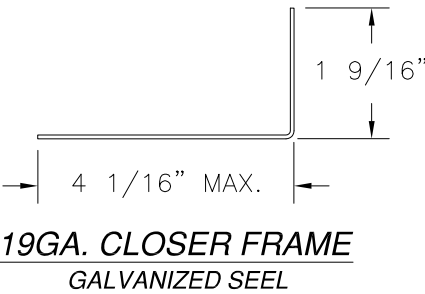

19GA. CLOSER FRAME
GALVANIZED SEEL

REVISIONS			
REV	DESCRIPTION	DATE	APPROVED
C	ADDED SILLS	01/06/2020	R.L.

SIGNED: 01/08/2020

PROVIA, LLC.
2150 STATE ROUTE 39 WEST
SUGARCREEK, OH 44681

REDIFLEX 18GA STEEL 2-PIECE FRAME
SINGLE DOOR IS/OS – IMPACT
COMPONENTS

DRAWN:
TJH

DWG NO.
08-00985

REV
C

SCALE NTS

DATE 04/29/10









SHEET 6 OF 7

L. ROBERTO LOMAS P.E.
1432 WOODFORD RD LEWISVILLE, NC 27023
434-688-0609 rllomas@lrlomaspe.com



Luis R. Lomas P.E.
FL No.: 62514

REVISIONS			
REV	DESCRIPTION	DATE	APPROVED
C	ADDED SILLS	01/06/2020	R.L.

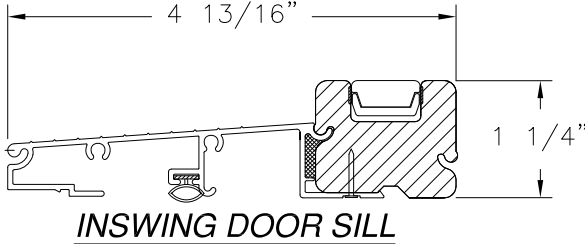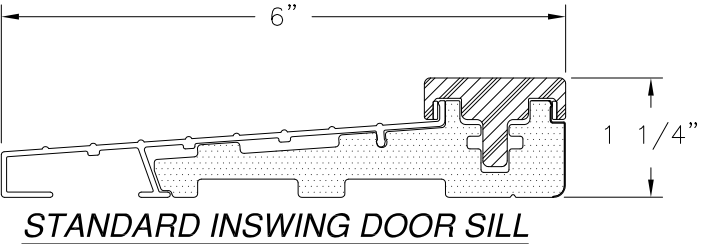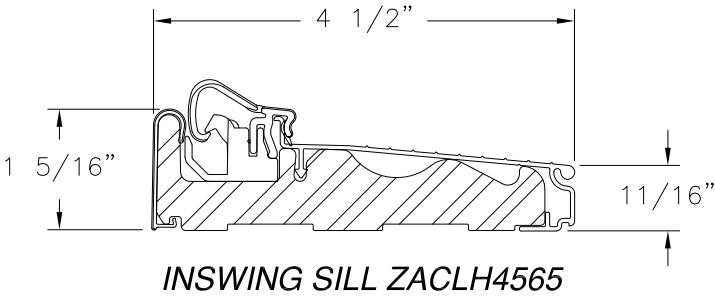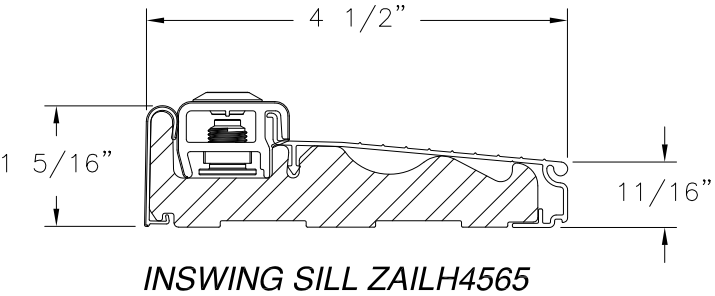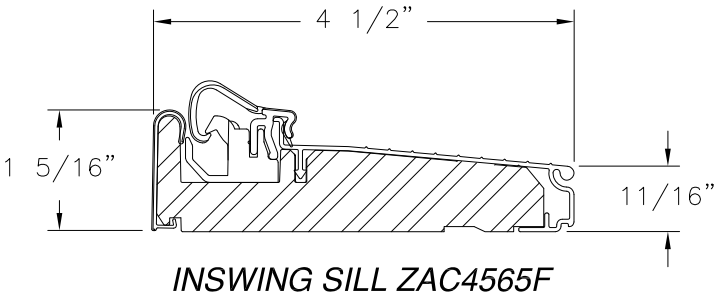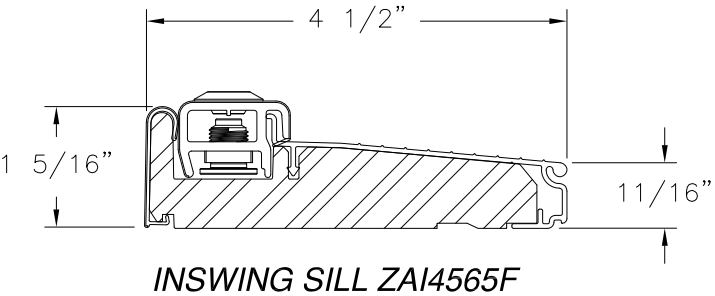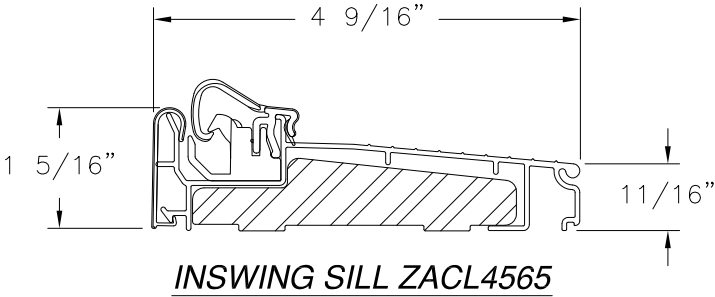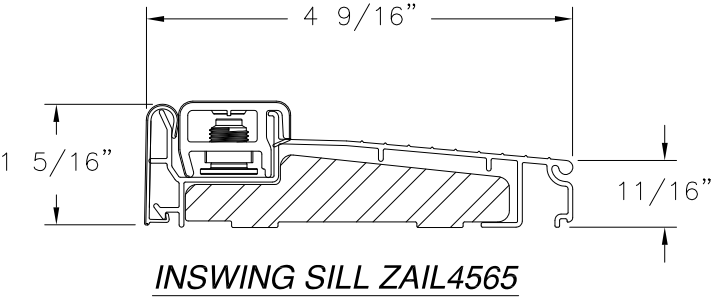


PROVIA, LLC.
2150 STATE ROUTE 39 WEST
SUGARCREEK, OH 44681

REDIFLEX 18GA STEEL 2-PIECE FRAME
SINGLE DOOR IS/OS – IMPACT
COMPONENTS

DRAWN: TJH	DWG NO. 08-00985	REV C
SCALE NTS	DATE 04/29/10	SHEET 7 OF 7

L. ROBERTO LOMAS P.E.
1432 WOODFORD RD LEWISVILLE, NC 27023
434-688-0609 rllomas@lrlomaspe.com

SIGNED: 01/08/2020

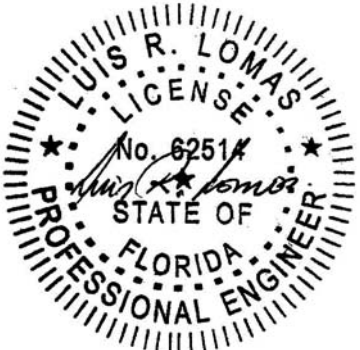

Luis R. Lomas P.E.
FL No.: 62514