

REVISIONS			
REV	DESCRIPTION	DATE	APPROVED
C	REVISED TO ADD CORROSION CHART	09/28/26	R.L.

NOTES:

- 1) THE PRODUCT SHOWN HEREIN IS DESIGNED AND MANUFACTURED TO COMPLY WITH REQUIREMENTS OF THE FLORIDA BUILDING CODE INCLUDING THE HVHZ.
- 2) WOOD FRAMING AND MASONRY OPENING TO BE DESIGNED AND ANCHORED TO PROPERLY TRANSFER ALL LOADS TO STRUCTURE. WOOD FRAMING AND MASONRY OPENING IS THE RESPONSIBILITY OF THE ARCHITECT OR ENGINEER OF RECORD.
- 3) 1X BUCK OVER MASONRY/CONCRETE IS OPTIONAL. WHERE 1X BUCK IS NOT USED DISSIMILAR MATERIALS MUST BE SEPARATED WITH APPROVED COATING OR MEMBRANE. SELECTION OF COATING OR MEMBRANE IS THE RESPONSIBILITY OF THE ARCHITECT OR ENGINEER OF RECORD.
- 4) APPROVED IMPACT PROTECTIVE SYSTEM IS REQUIRED FOR THIS PRODUCT IN WIND BORNE DEBRIS REGIONS.
- 5) UNITS MUST BE GLAZED PER ASTM E1300. SEE SHEET 2 FOR GLAZING DETAIL.
- 6) ALLOWABLE STRESS INCREASE OF 1/3 WAS NOT USED IN THE DESIGN OF THE PRODUCT SHOWN HEREIN. WIND LOAD DURATION FACTOR Cd=1.6 WAS USED FOR WOOD ANCHOR CALCULATIONS.
- 7) SHIM AS REQUIRED AT EACH INSTALLATION ANCHOR WITH LOAD BEARING SHIM. SHIM WHERE SPACE OF 1/16” OR GREATER OCCURS. MAXIMUM ALLOWABLE SHIM STACK TO BE 1/4”.
- 8) FOR ANCHORING INTO 2X BUCK OR WOOD FRAMING USE #8 WOOD SCREW OF SUFFICIENT LENGTH TO ACHIEVE A 1 1/4” MINIMUM EMBEDMENT INTO SUBSTRATE. LOCATE ANCHORS AS SHOWN IN ANCHORING LAYOUT AND INSTALLATION DETAILS.
- 9) FOR ANCHORING INTO MASONRY/CONCRETE USE 3/16” ITW TAPCON OF SUFFICIENT LENGTH TO ACHIEVE A 1 1/4” MINIMUM EMBEDMENT INTO SUBSTRATE WITH 2” MINIMUM EDGE DISTANCE. LOCATE ANCHORS AS SHOWN IN ANCHORING LAYOUT AND INSTALLATION DETAILS.
- 10) ALL FASTENERS TO BE CORROSION RESISTANT.
- 11) INSTALLATION ANCHOR CAPACITIES FOR PRODUCTS HEREIN ARE BASED ON SUBSTRATE MATERIAL WITH THE FOLLOWING PROPERTIES:

A. WOOD – G=0.42 MINIMUM SPECIFIC GRAVITY

B. CONCRETE – 2,000 PSI MINIMUM COMPRESSIVE STRENGTH.

C. MASONRY – STRENGTH CONFORMANCE TO ASTM C–90, GRADE N, TYPE 1 (OR GREATER).
- 12) FRAME MATERIAL: WOOD WITH G=.46 MINIMUM SPECIFIC GRAVITY.
- 13) GLAZING STOP IS SECURED TO FRAME JAMBS WITH #8 x 1 1/4” WOOD SCREWS SPACED 6” MAXIMUM O.C. GLAZING STOP IS SECURED TO FRAME HEAD AND SILL WITH #8 x 1 1/4” WOOD SCREWS SPACED 7 1/2” MAXIMUM O.C.

SIGNED: 09/28/2026

TABLE OF CONTENTS	
SHEET NO.	DESCRIPTION
1	NOTES
2	ELEVATION, ANCHORING LAYOUT AND COMPONENTS
3 – 4	INSTALLATION DETAILS

PROVIA DOOR, INC.
2150 STATE ROUTE 39 WEST
SUGARCREEK, OH 44681

FIXED WOOD TRANSOM
97" X 36" – NON-IMPACT
NOTES

DRAWN:
TJH

DWG NO.
08-01087


REV
C

SCALE NTS


DATE 08/11/10

SHEET 1 OF 4

L. ROBERTO LOMAS P.E.
208 7th Ave, INDIALANTIC, FL 32903
434-688-0609 rllomas@lrlomaspe.com

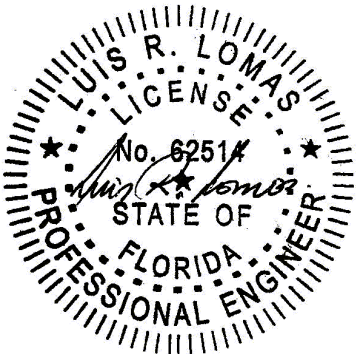

Luis R. Lomas P.E.
FL No.: 62514




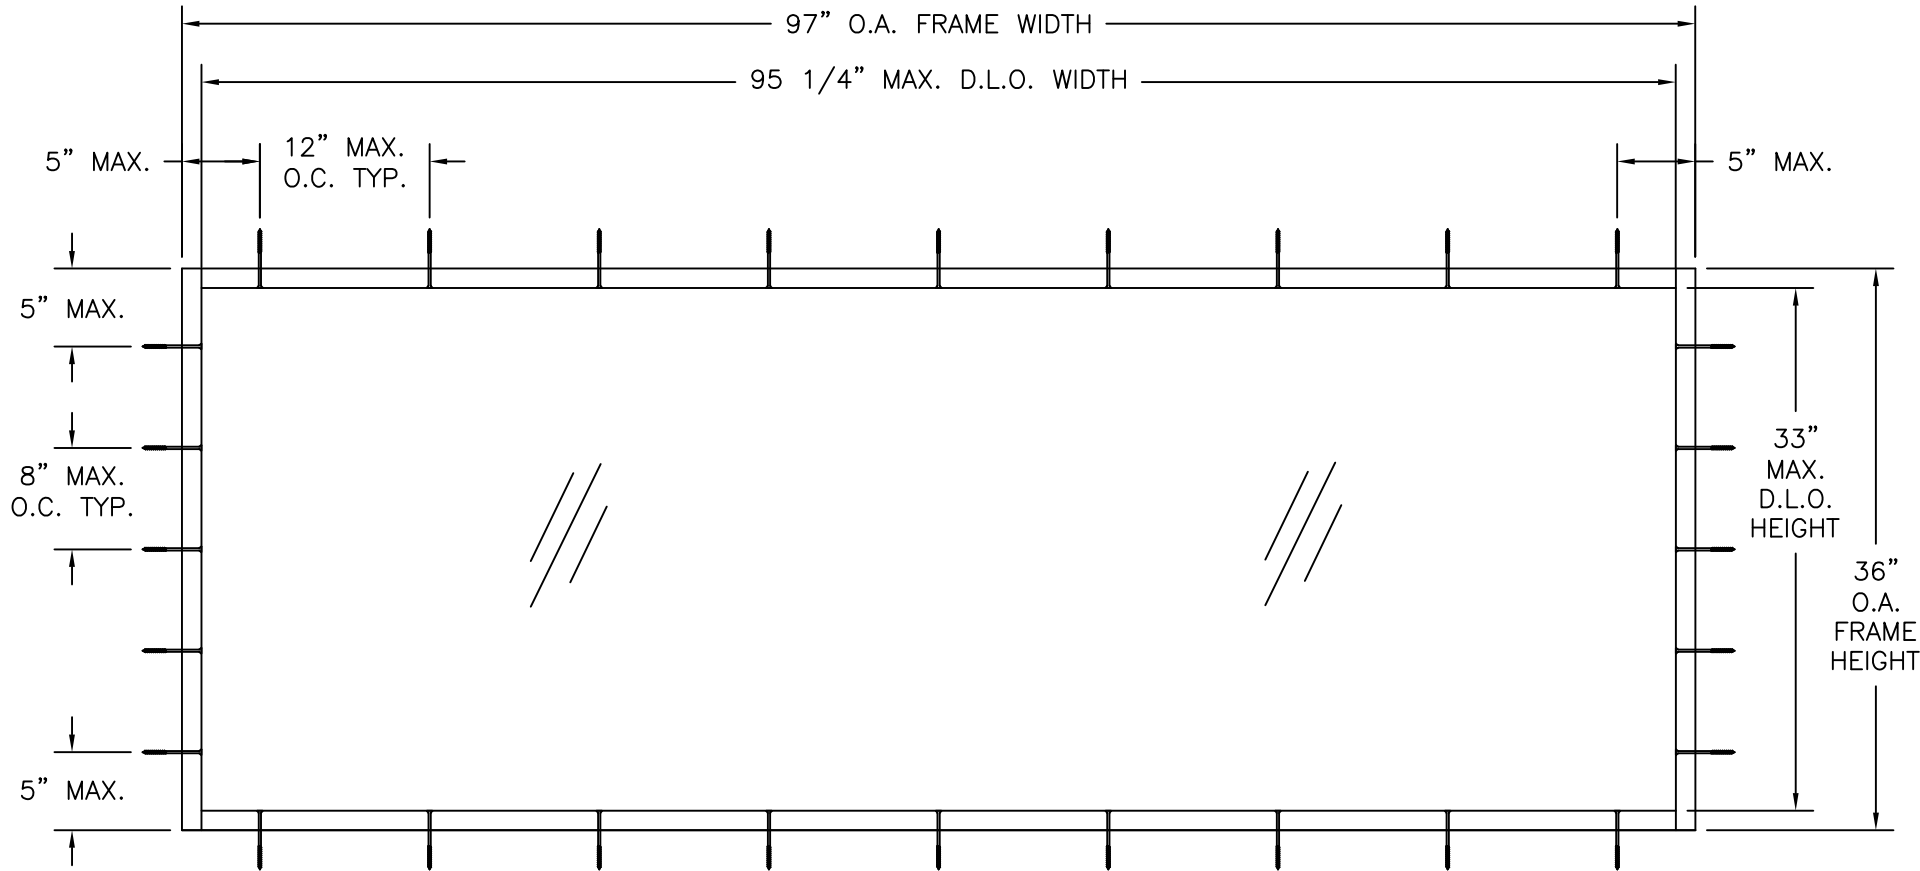


REVISIONS			
REV	DESCRIPTION	DATE	APPROVED
C	REVISED TO ADD CORROSION CHART	09/28/26	R.L.

FIXED WOOD TRANSOM
EXTERIOR VIEW

DESIGN PRESSURE RATING	IMPACT RATING
±65PSF	NONE

97" X 36" UNIT SHOWN. OTHER SIZES APPROVED AS LONG AS
FRAME AREA DOES NOT EXCEED 24 1/4" FT²

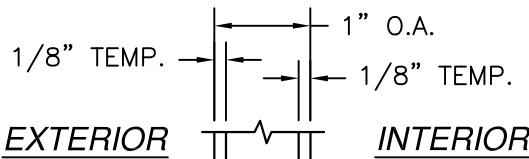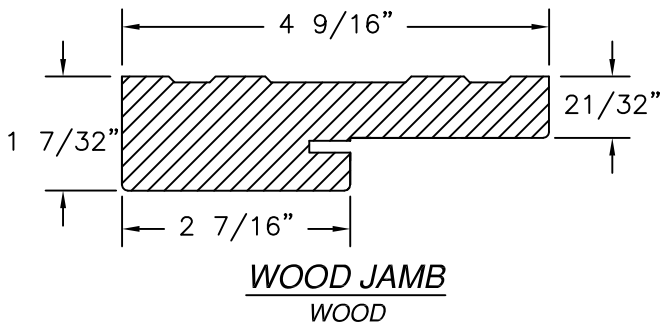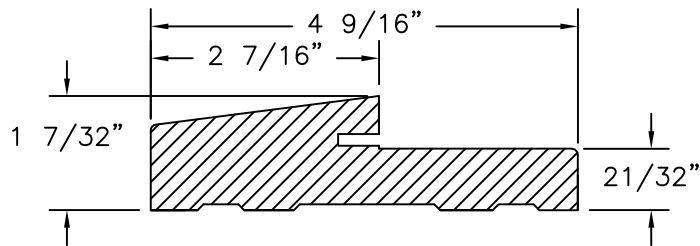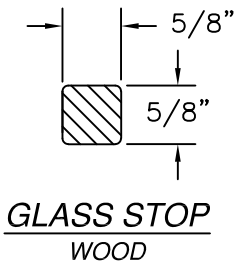

Anchors and anchor connectors corrosion resistance chart

Exposure	Distance from coastal shoreline	
	0' up to 300'	>300' up to 3000'
Exterior - partially sheltered	304 or A305 or 306 Stainless steel per ASTM A240	Galvanized per ASTM A153 class D or ASTM A641 class 3S
Exterior - open exposed	304 or A305 or 306 Stainless steel per ASTM A240	Galvanized per ASTM A153 class D or ASTM A641 class 3S
Unconditioned interior-vented enclosed	Galvanized per ASTM A153 class D or ASTM A641 class 3S	Galvanized per ASTM A153 class D or ASTM A641 class 3S
Unconditioned interior-unvented enclosed	Galvanized per ASTM A153 class D or ASTM A641 class 3S	Galvanized per ASTM A153 class D or ASTM A641 class 3S

PROVIA DOOR, INC.


2150 STATE ROUTE 39 WEST
SUGARCREEK, OH 44681

FIXED WOOD TRANSOM
97" X 36" - NON-IMPACT
ELEVATION, ANCHORING LAYOUT AND COMPONENTS

DRAWN: TJH	DWG NO. 08-01087	REV C
SCALE NTS	DATE 08/11/10	SHEET 2 OF 4


L. ROBERTO LOMAS P.E.
208 7th Ave, INDIALANTIC, FL 32903
434-688-0609 rllomas@lrlomaspe.com

SIGNED: 09/28/2026

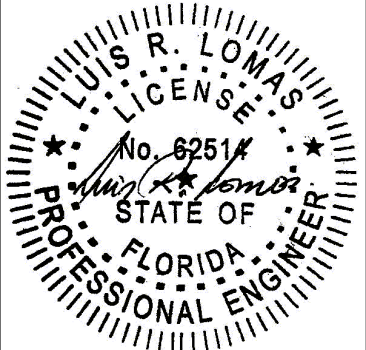


Luis R. Lomas P.E.
FL No.: 62514

REVISIONS			
REV	DESCRIPTION	DATE	APPROVED
C	REVISED TO ADD CORROSION CHART	09/28/26	R.L.

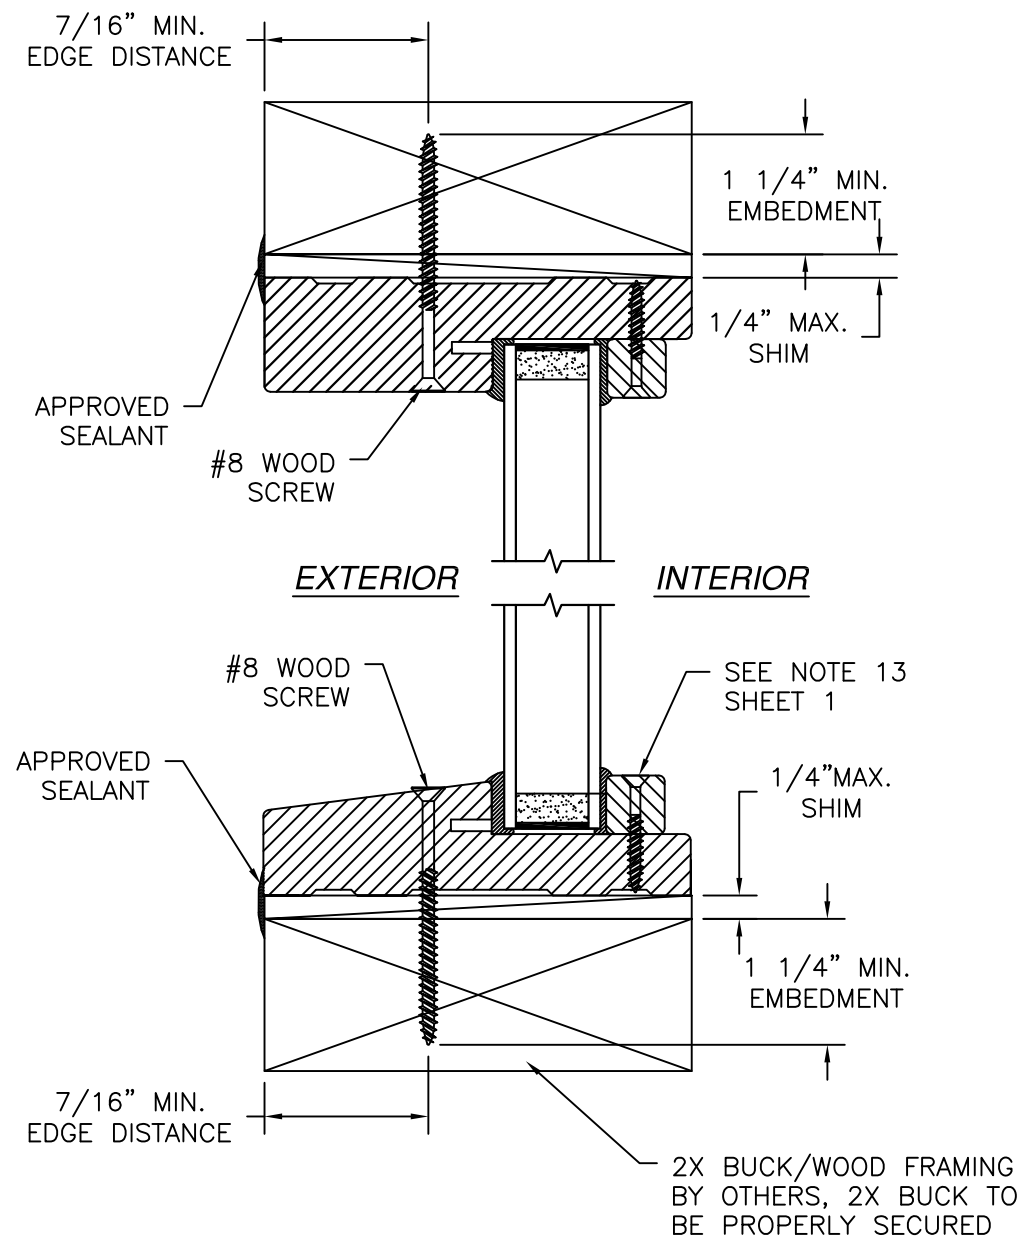

VERTICAL CROSS SECTION
2X BUCK/WOOD FRAMING INSTALLATION

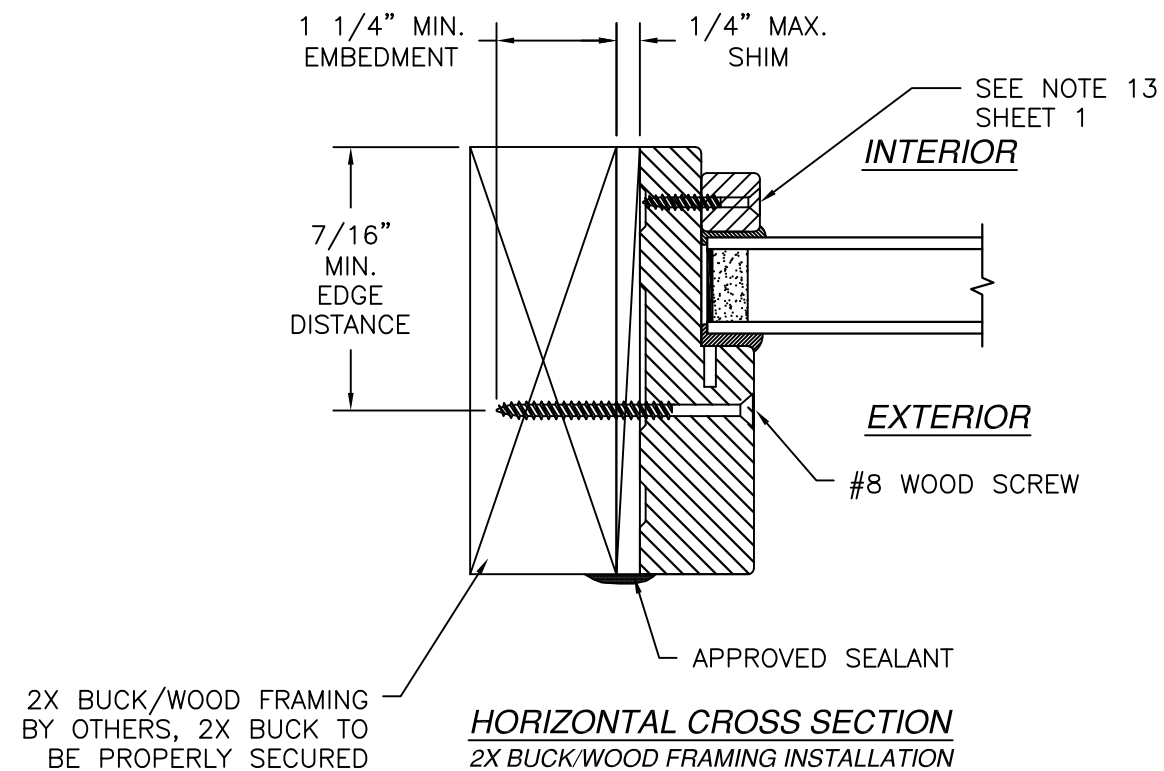


- NOTES:
1. INTERIOR AND EXTERIOR FINISHES, BY OTHERS, NOT SHOWN FOR CLARITY.
 2. PERIMETER AND JOINT SEALANT BY OTHERS TO BE DESIGNED IN ACCORDANCE WITH ASTM E2112


SIGNED: 09/28/2026

PROVIA DOOR, INC. 2150 STATE ROUTE 39 WEST SUGARCREEK, OH 44681			
FIXED WOOD TRANSOM 97" X 36" – NON-IMPACT INSTALLATION DETAILS			
DRAWN: TJH	DWG NO. 08-01087	REV C	
SCALE NTS	DATE 08/11/10	SHEET 3 OF 4	
L. ROBERTO LOMAS P.E. 208 7th Ave, INDIALANTIC, FL 32903 434-688-0609 rllomas@lrlomaspe.com			Luis R. Lomas P.E. FL No.: 62514

REVISIONS			
REV	DESCRIPTION	DATE	APPROVED
C	REVISED TO ADD CORROSION CHART	09/28/26	R.L.

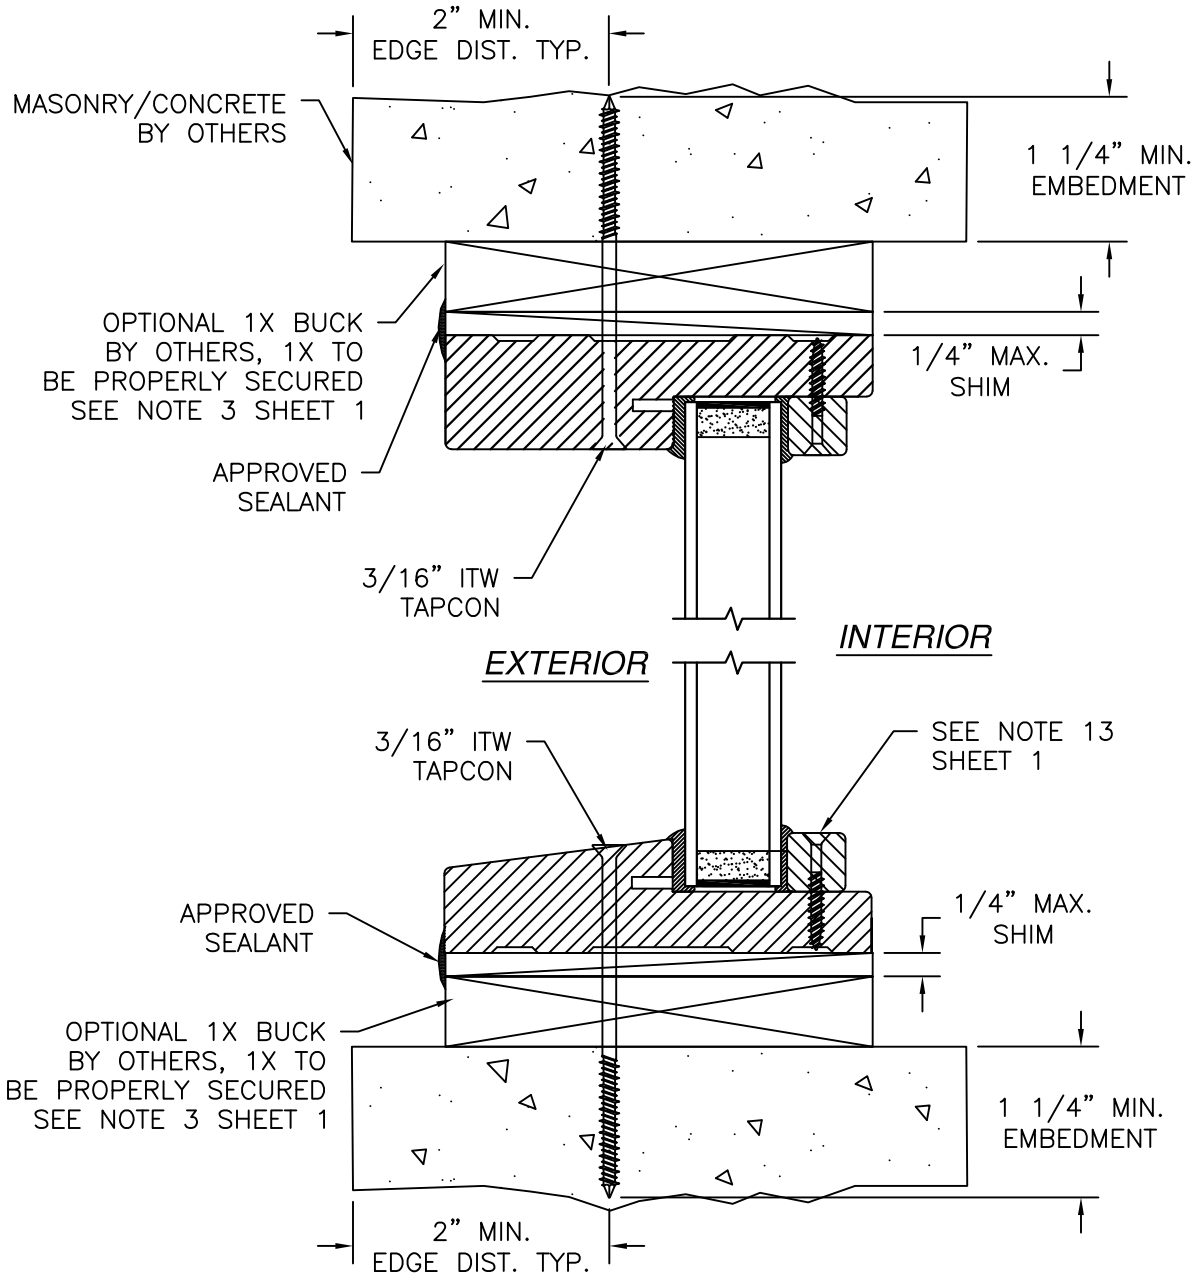

VERTICAL CROSS SECTION
MASONRY/CONCRETE INSTALLATION

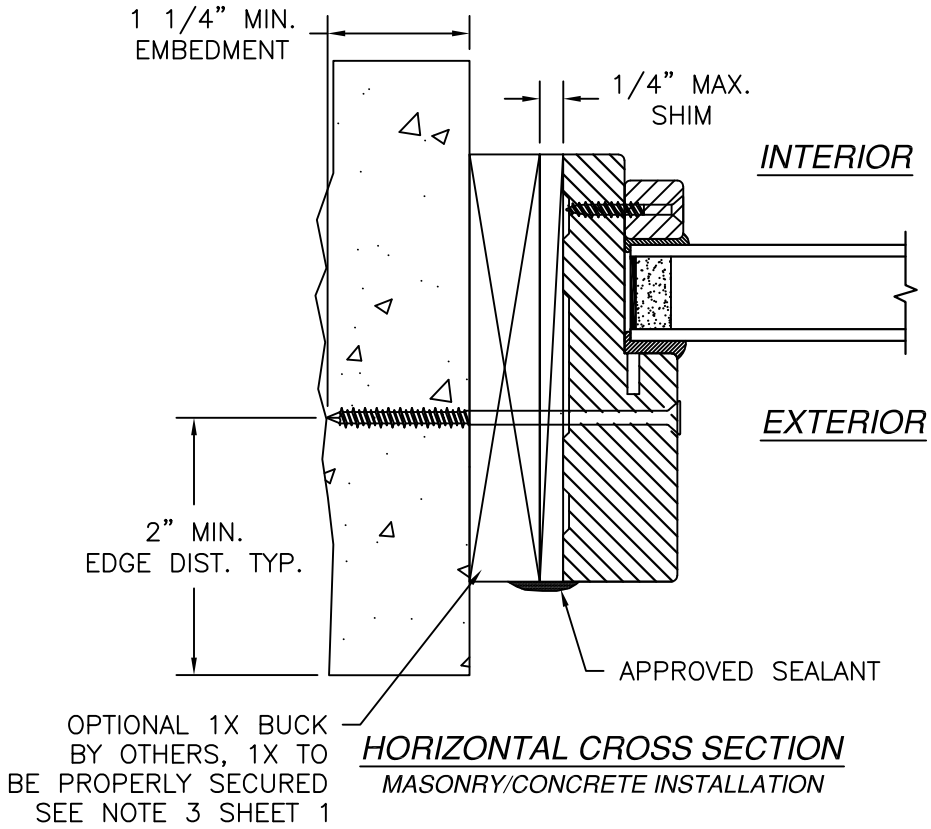

- NOTES:
1. INTERIOR AND EXTERIOR FINISHES, BY OTHERS, NOT SHOWN FOR CLARITY.
 2. PERIMETER AND JOINT SEALANT BY OTHERS TO BE DESIGNED IN ACCORDANCE WITH ASTM E2112

SIGNED: 09/28/2026

PROVIA DOOR, INC.

2150 STATE ROUTE 39 WEST
SUGARCREEK, OH 44681

FIXED WOOD TRANSOM

97" X 36" – NON-IMPACT

INSTALLATION DETAILS

DRAWN: TJH

DWG NO. 08-01087

REV C

SCALE NTS


DATE 08/11/10

SHEET 4 OF 4

L. ROBERTO LOMAS P.E.

208 7th Ave, INDIALANTIC, FL 32903

434-688-0609 rllomas@lrlomaspe.com

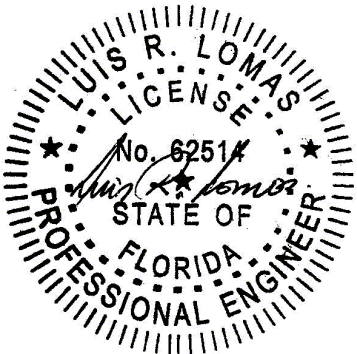

Luis R. Lomas P.E.
FL No.: 62514