



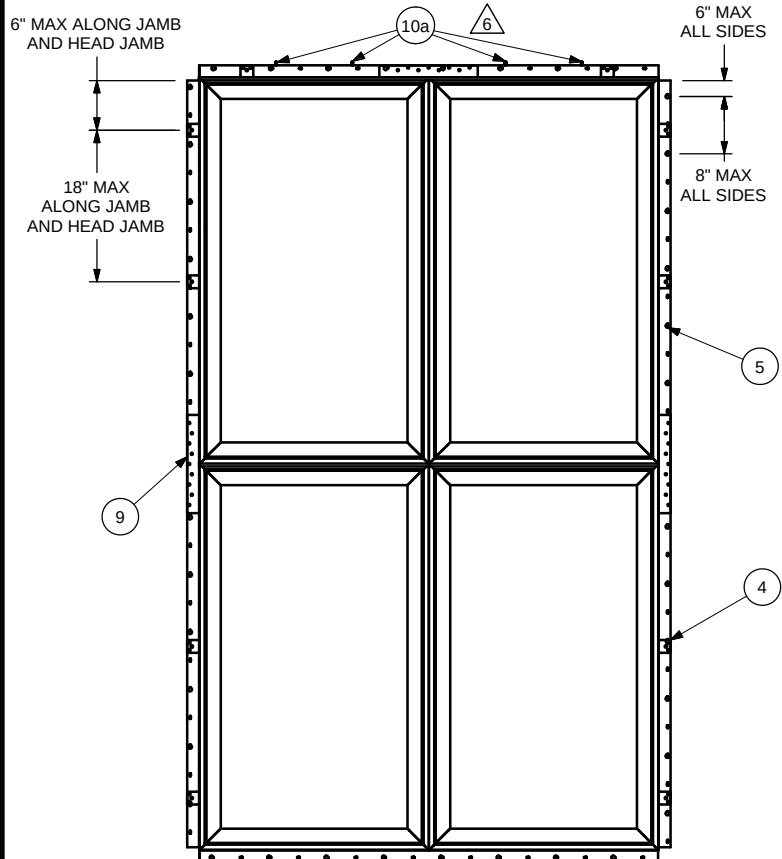


HEAD JAMB

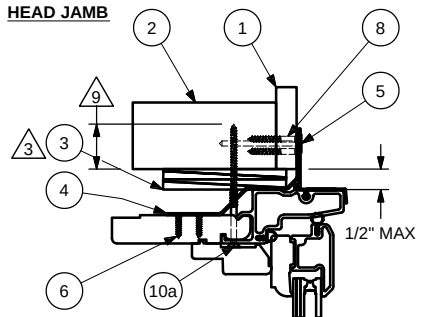


SCALE 1 : 3

JAMB

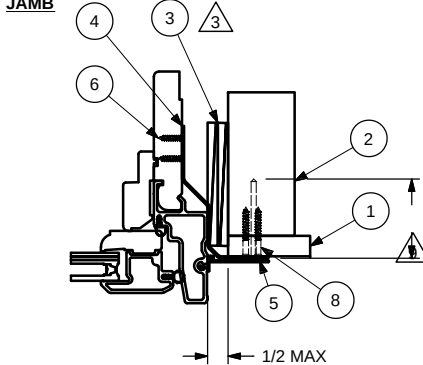

SCALE 1 : 3

SILL

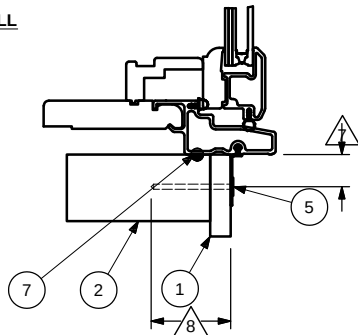

SCALE 1 : 3

NAILING FIN INSTALLATION:

- APPLY INSTALLATION CLIP TO UNIT ALONG HEAD JAMB AND JAMBS FASTEN WITH THREE #7X .625 WOOD SCREWS. SPACE PER ELEVATION
- APPLY MULL CLIP TO MULL JOINTS ALONG JAMBS AND HEAD JAMB
- APPLY 5/16" BEAD OF APA RATED AFG-1 SPEC C290 CONSTRUCTION ADHESIVE TO BOTTOM OF SILL
- ATTACH INSTALLATION CLIPS TO FRAMING WITH THREE 1.25" DRYWALL SCREWS.
- SECURE NAILING FIN WITH 2" GALVANIZED ROOFING NAILS, MINIMUM OF TWO PER SIDE. SPACE PER THE ELEVATION
- APPLY INSTALLATION SCREWS THROUGH THE PREDRILLED HOLES IN THE HEADERS

NOTES:

- FOR GENERAL SPECIFICATIONS, REFER TO DOC 00003952
- THIS PRINT IS FOR STRUCTURAL PERFORMANCE ONLY, FOR FLASHING & SEALING INSTRUCTIONS, REFER TO THE INSTALLATION INSTRUCTIONS
- SHIMS:
 - PLACE SHIMS WITHIN 4" - 6" OF EACH CORNER AND SPACE ALL OTHERS EVENLY, A MAXIMUM OF 15" APART
- IF CHEMICALLY TREATED LUMBER IS USED FOR FRAMING MATERIAL, FASTENERS INTO THE FRAMING MUST BE A MINIMUM OF 0.90 OZ/FT² ZINC HOT DIPPED GALVANIZED OR STAINLESS STEEL TYPE 304 OR 316
- APPROVED PRODUCTS: FL 14133
- SCREW 10a TO BE USED FOR ICA, SCREW 10b TO BE USED FOR IDG
- MINIMUM EDGE DISTANCE IS 1/2"
- MINIMUM NAIL EMBEDMENT DEPTH 1 15/16"
- MINIMUM SCREW EMBEDMENT DEPTH 1 1/16"

10b	00087407	#8 X 3.125 TRIM HEAD, RT SCREW
10a	00003230	#8-15 X 3.000" TYPE A/TF, 2/3 THREAD
9	00067654	ICA MULL CLILP
8	NA	1.250" DRYWALL SCREW
7	NA	APA RATED CONSTRUCTION ADHESIVE
6	00003212	#7 X .625" SCREW
5	NA	2.00" GALVANIZED ROOF NAIL
4	00050381	INSTALLATION CLIP
3	NA	SHIMS
2	NA	FRAMING MATERIAL
1	NA	SHEATHING
ITEM	DWG NO	DESCRIPTION
PARTS LIST		

3.8	ADDED NOTES 6-9, ADDED DELTA TRAINGLES	17956	05/18/15	RLL
3.7	ADDED NOTE 6, ADDED PART 10b, ADDED IDG TO TITLE BLOCK	17956	05/05/15	RLL
3.6	ADDED NOTES 6 AND 7 AND CORRESPONDING DIMENSIONS	17956	04/22/15	RJS
3.5	UPDATED ASSEMBLY (STUD BRACKET)	17956	04/02/15	RLL
3.4	UPDATED ASSEMBLY VIEW INTERNAL REFERENCE	17956	05/27/14	MJR
3.3	UPDATED FL NUMBER 14133, WAS 14132	17956	01/27/14	MJR
3.2	UPDATED ASSEMBLY (UNIT AND SECTION GLASS)	17956	08/01/13	AKN
REV	DESCRIPTION / REQUESTOR	ECN NO	DATE	REV BY

NOTICE - CONFIDENTIAL INFORMATION

The information in this document is privileged and strictly confidential. The information contained herein shall be used only by Marvin Windows and Doors employees and by those agents or suppliers granted official written permission. If the reader of this document is not the intended recipient, or the employee or agent of the intended recipient, please delete this document from all data storage devices, and destroy all hard copies. Any unauthorized dissemination, distribution, copying or other use of the information contained in this document is strictly prohibited.



RESEARCH & DEVELOPMENT
WARROAD, MN, USA, (218) 386-4021

PRODUCT CATEGORY:	INTEGRITY WOOD ULTREX		
UNIT TYPE:	ICA, IAWN, ICAP, IDG		
DWG TYPE:	INSTALLATION		
DESCRIPTION:	IMPACT 2W2H MULL METHOD/ELEV, FL 14133		
CHK: RJB	SIZE: B	CLASS: MISC	DWG NO: 00069542
APP: TH	SCALE: 1:15	DATE: 05/06/10	DWG BY: DAWKINS, ANDY
05/19/15			SHEET: 1 OF 1

Template Version 10.4