


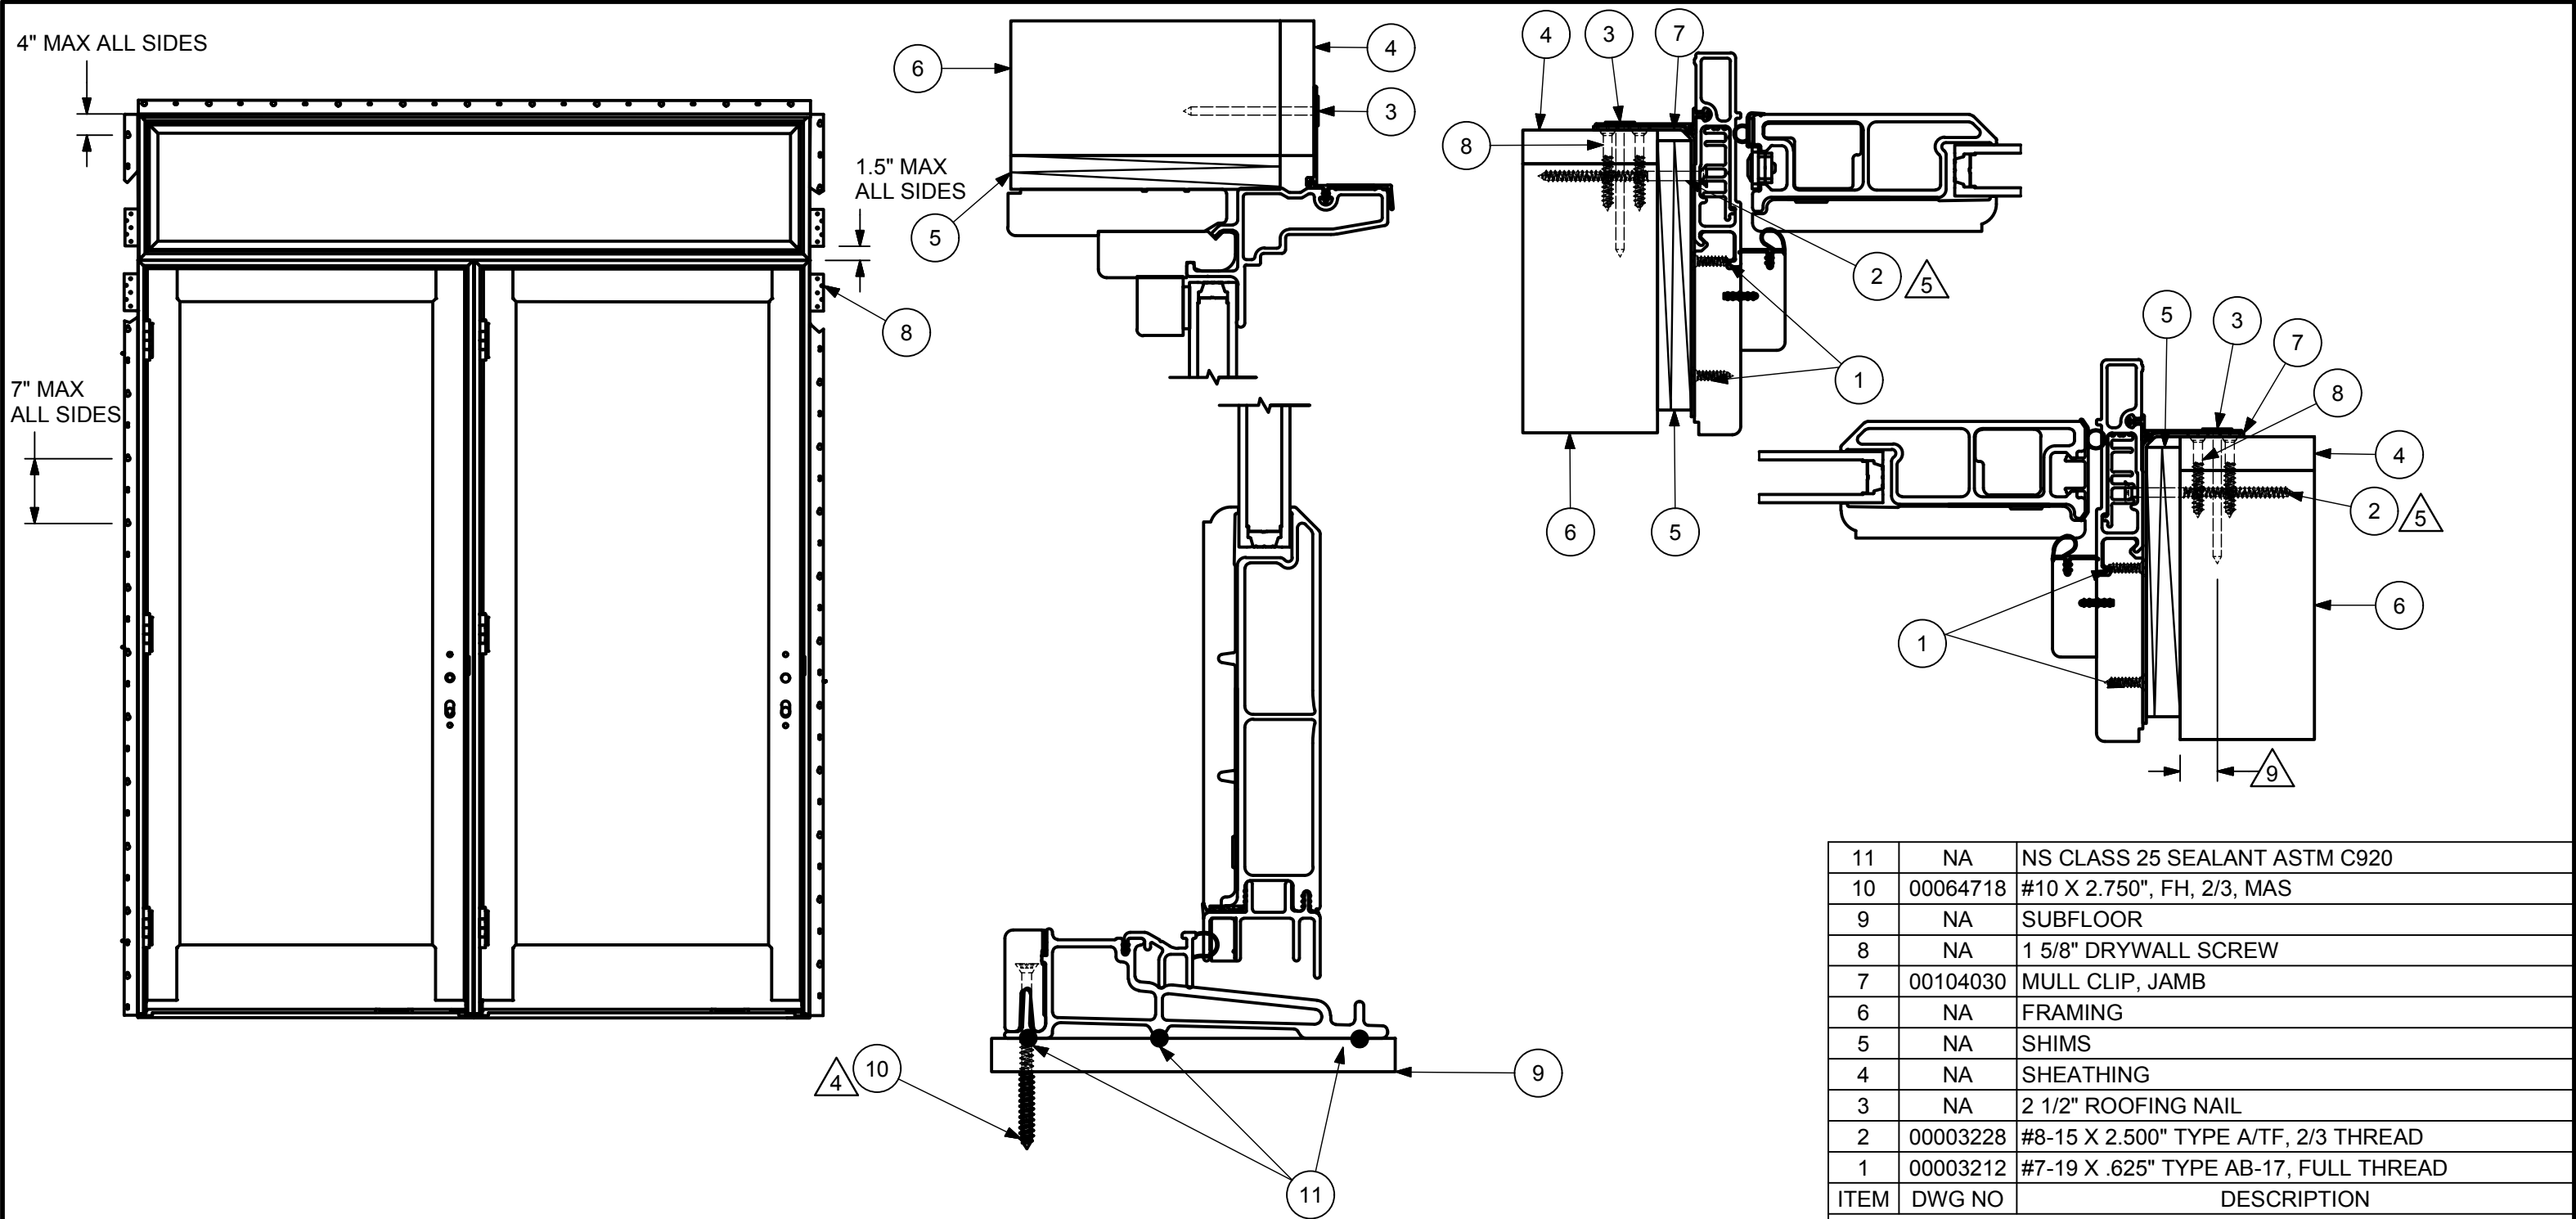

1.1	UPDATED FASTENER EDGE DISTANCE AND EMBEDMENT REQUIREMENTS	21704	10/16/17	RMR
1.0	UPDATED MODEL (PANEL EUROGROOVE WEATHERSTRIP, TOP RAIL WEATHERSTRIP)	21704	10/03/17	GMB
0.4	UPDATED MODEL (HINGE S-WEDGE, PANEL CORNER KEY SCREWS, MULTI-POINT SCREWS)	21164	06/19/17	GMB
0.3	UPDATED TITLE BLOCK, ADDED PART 00104030, MADE DOCUMENT NAIL FIN ONLY AND METHOD/ELEVATION, ADDED CROSS-SECTIONS	21164	05/23/17	CAM
0.2	UPDATED MODEL (SILL WEATHER STRIP)	21164	05/12/17	CSH
0.1	UPDATED MODEL (JAMB/SILL PLUG)	21164	03/20/17	GMB
0.0	ORIGINAL ISSUE	21164	01/18/16	CAM
REV	DESCRIPTION / REQUESTOR	ECN NO	DATE	REV BY

NOTES:

-
- FOR GENERAL SPECIFICATIONS, REFER TO DOC 00003952
 - CN 3068+3068 IOFD+IDG SHOWN
 - JAMB INSTALLATION HOLES ARE PRE-DRILLED
 - ONE INSTALLATION SCREW APPLIED THROUGH EACH SILL, IOFD ONLY.
 - INSTALLATION SCREWS APPLIED IN BOTTOM HOLE OF EACH HINGE LOCATION
 - FOR MAX SIZE AND PERFORMANCE, REFER TO DOCS: 00087001-IOFD; 00087000- IIFD; 00090702- ISFD; 00090213- ISPD
 - MINIMUM NAIL EMBEDMENT DEPTH: 1 15/16"
 - MINIMUM SCREW EMBEDMENT DEPTH: 1 3/16"
 - MINIMUM EDGE DISTANCE: 1/2"
 - APPROVED PRODUCTS: FL 14133

11	NA	NS CLASS 25 SEALANT ASTM C920
10	00064718	#10 X 2.750", FH, 2/3, MAS
9	NA	SUBFLOOR
8	NA	1 5/8" DRYWALL SCREW
7	00104030	MULL CLIP, JAMB
6	NA	FRAMING
5	NA	SHIMS
4	NA	SHEATHING
3	NA	2 1/2" ROOFING NAIL
2	00003228	#8-15 X 2.500" TYPE A/TF, 2/3 THREAD
1	00003212	#7-19 X .625" TYPE AB-17, FULL THREAD
ITEM	DWG NO	DESCRIPTION

PARTS LIST

		RESEARCH & DEVELOPMENT	
Windows and Doors		WARROAD, MN, USA, (218) 386-4021	
PRODUCT		INTEGRITY WOOD ULTREX	
CATEGORY:			
UNIT TYPE:		IOFD, ISFD, ISPD, IDG, IDGP, IIFD	
DWG TYPE:		INSTALLATION	
DESCRIPTION:		METHOD/ELEVATION, 1W2H,NAILFIN, CERT-MULL	
CHK:	CAM	SIZE:	CLASS:
10/18/17		B	ASSY
APP:		DATE:	DWG NO:
10/27/17	JJJ	01/16/17	00104282
DWG BY:		SHEET:	
MURPHY, CASEY		1 OF 1	