
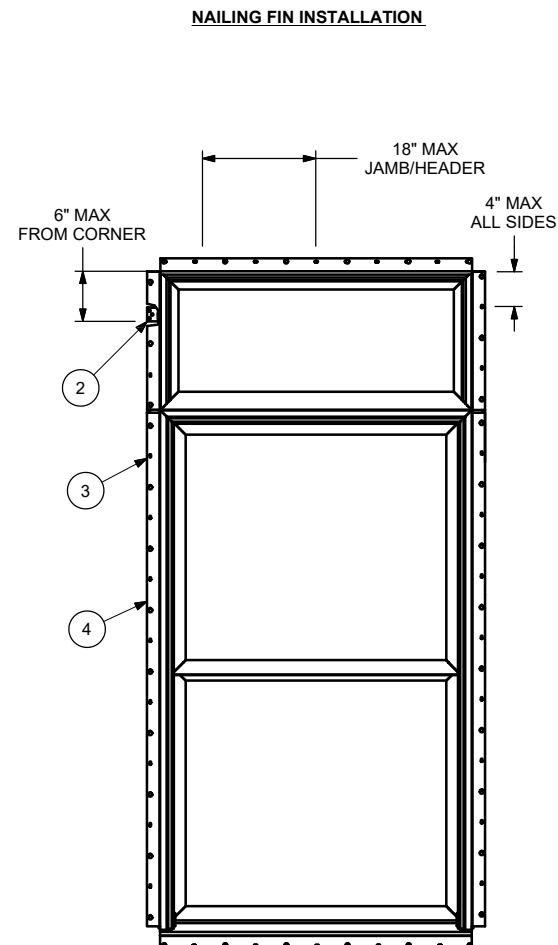


DRAFT DOCUMENT

NOT APPROVED FOR PRODUCTION

CONCEPT: ☒ DEVELOP: ☐

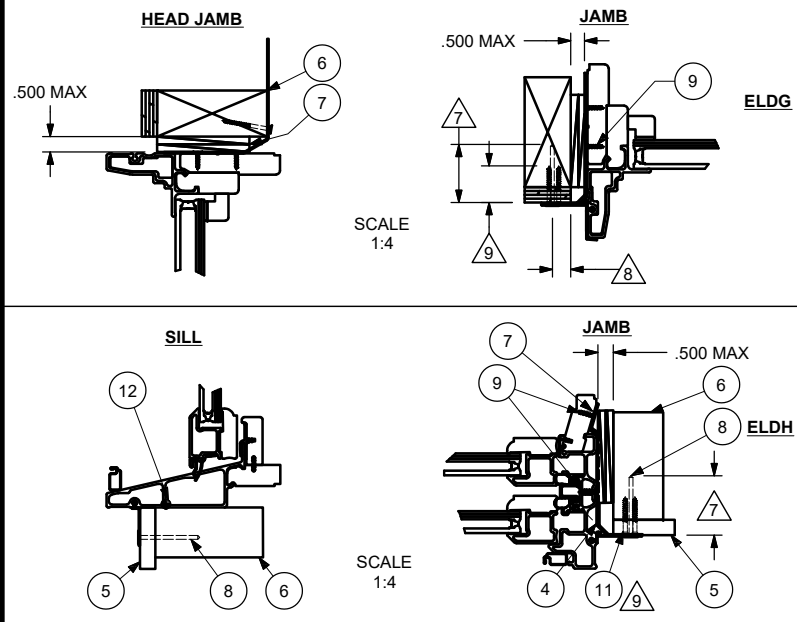

NOTES:

1. FOR GENERAL SPECIFICATIONS, REFER TO DOC 00003952
2. THIS PRINT IS FOR STRUCTURAL PERFORMANCE ONLY; FOR FLASHING & SEALING INSTRUCTIONS, REFER TO THE INSTALLATION INSTRUCTIONS
3. SHIMS:
 - PLACE SHIMS WITHIN 4" - 6" OF EACH CORNER AND SPACE ALL OTHERS EVENLY, A MAXIMUM OF 15" APART
4. IF CHEMICALLY TREATED LUMBER IS USED FOR FRAMING MATERIAL, FASTENERS INTO THE FRAMING MUST BE A MINIMUM OF 0.90 OZ/FT² ZINC HOT DIPPED GALVANIZED OR STAINLESS STEEL TYPE 304 OR 316
5. OPERATOR UNIT SHOWN, SAME METHOD FOR STATIONARY
6. APPROVED PRODUCTS: FL 14133
7. MINIMUM NAIL EMBEDMENT DEPTH 1 15/16"
8. MINIMUM EDGE DISTANCE 1/2"
9. MINIMUM SCREW EMBEDMENT DEPTH 1 3/16"

12	NA	APA RATED CONSTRUCTION ADHESIVE
11	NA	1.250" CONSTRUCTION SCREW
10	NA	5/8" X 2.500" FILLER BY CONTRACTOR
9	00003212	#7 X .625" SCREW
8	NA	2.00" GALVANIZED ROOF NAIL
7	NA	SHIMS
6	NA	FRAMING MATERIAL
5	NA	SHEATHING
4	00051456	IMPACT ELDH INSTALLATION CLIP
3	00067877	ELOFD IMPACT MULL CLIP
2	00052256	IMPACT ELOFD INSTALLATION CLIP
1	00071263	IMPACT 2H ELDH/ELDG MULL ASSEMBLY
ITEM	DWG NO	DESCRIPTION

PARTS LIST



RESEARCH & DEVELOPMENT

PRODUCT ELEVATE

CATEGORY:

UNIT TYPE: ELDG, ELDH, ELDH P, ELDH TR

DWG TYPE: INSTALLATION

DESCRIPTION: IMPACT 2H ELDH/ELDG MULL ELEVATION, FL 14133

CHK: SIZE: B CLASS: MISC DWG NO: 00071408

APP: SCALE: 1:14 DATE: 09/09/10 DWG BY: GILBERTSON, NATHAN SHEET: 1 OF 1

NAILING FIN INSTALLATION:

- APPLY INSTALLATION CLIP TO UNIT ALONG HEAD JAMB AND JAMBS FASTEN WITH THREE #7 X .625" WOOD SCREWS. SPACE PER ELEVATION
- APPLY MULL CLIP TO MULL JOINTS ALONG JAMBS
- FASTEN WITH #7 X .625" WOOD SCREWS INTO ELDH/ELDG LABELED HOLES
- APPLY 5/16" BEAD OF APA RATED AFG-1 SPEC C290 CONSTRUCTION ADHESIVE TO BOTTOM OF SILL
- ATTACH INSTALLATION CLIPS TO FRAMING WITH THREE 1.25" CONSTRUCTION SCREWS. SPACE PER THE ELEVATION
- SECURE NAILING FIN WITH 2" GALVANIZED ROOFING NAILS, MINIMUM OF TWO PER SIDE. SPACE PER THE ELEVATION

5.0	UPDATED TITLE BLOCK AND BRANDING INFO	23921	06/11/19	TDG
4.0	UPDATED ASSEMBLY, REVISED JAMB LINERS AND ADDED INTERIOR JAMB CAP	22826	07/02/18	RMR
3.13	UPDATED ASSEMBLY (END FAB ON RAILS)	16890	09/01/16	JDF
3.12	UPDATED MODEL, BOTTOM SASH EXTENSION AND WEATHERSTRIP	16890	05/18/16	RLB
3.11	UPDATED ASSEMBLY (IMPACT SASH INTERLOCK)	16890	03/17/16	MDM
3.10	UPDATED ASSEMBLY (ADDED GASKET 00063435)	16890	08/20/15	MJR
REV	DESCRIPTION / REQUESTOR	ECN NO	DATE	REV BY

NOTICE - CONFIDENTIAL INFORMATION

The information in this document is privileged and strictly confidential. The information contained herein shall be used only by Marvin employees and by those agents or suppliers granted official written permission. If the reader of this document is not the intended recipient, or the employee or agent of the intended recipient, please delete this document from all data storage devices, and destroy all hard copies. Any unauthorized dissemination, distribution, copying or other use of the information contained in this document is strictly prohibited.