

c:\users\sebastianherrerros\building drops, inc\building drops\york america, inc\fb-26-0123 - fl14218 yhs 50 tu pre-glazed storefront systems\dwgs\tu\york199.dwg 2/11/2026 9:39 AM

YKK AP AMERICA, INC.

YHS 50 TU ALUMINUM STOREFRONT SYSTEM - INSIDE GLAZED (HVHZ) (IMPACT)

INSTALLATION NOTES:

- SEE SHEET 9 FOR ANCHOR TYPE REQUIREMENTS, MINIMUM EMBEDMENTS, AND MINIMUM EDGE DISTANCES. ALL ANCHOR REQUIREMENTS MUST BE ADHERED TO. ANY DEVIATIONS FROM ANCHOR REQUIREMENTS REQUIRES SEPARATE EVALUATION AND APPROVAL.
- ONE (1) INSTALLATION ANCHOR IS REQUIRED AT EACH ANCHOR LOCATION SHOWN.
- THE NUMBER OF INSTALLATION ANCHORS DEPICTED IS THE MINIMUM NUMBER OF ANCHORS TO BE USED FOR PRODUCT INSTALLATION.
- INSTALL INDIVIDUAL INSTALLATION ANCHORS WITHIN A TOLERANCE OF ±1/2 INCH OF THE DEPICTED LOCATION IN THE ANCHOR LAYOUT DETAIL (I.E., WITHOUT CONSIDERATION OF TOLERANCES). TOLERANCES ARE NOT CUMULATIVE FROM ONE INSTALLATION ANCHOR TO THE NEXT.
- SHIM AS REQUIRED AT EACH INSTALLATION ANCHOR WITH LOAD BEARING SHIM(S). MAXIMUM ALLOWABLE SHIM STACK TO BE 3/8 INCH. SHIM WHERE SPACE OF 1/16 INCH OR GREATER OCCURS. SHIM(S) SHALL BE CONSTRUCTED OF HIGH DENSITY PLASTIC OR BETTER.
- MINIMUM EMBEDMENT AND EDGE DISTANCE EXCLUDE WALL FINISHES, INCLUDING BUT NOT LIMITED TO STUCCO, FOAM, BRICK VENEER, AND SIDING.
- INSTALLATION ANCHORS AND ASSOCIATED HARDWARE MUST BE MADE OF CORROSION RESISTANT MATERIAL OR HAVE A CORROSION RESISTANT COATING.
- FOR HOLLOW BLOCK AND GROUT FILLED BLOCK, DO NOT INSTALL INSTALLATION ANCHORS INTO MORTAR JOINTS. EDGE DISTANCE IS MEASURED FROM FREE EDGE OF BLOCK OR EDGE OF MORTAR JOINT INTO FACE SHELL OF BLOCK.
- INSTALLATION ANCHORS SHALL BE INSTALLED IN ACCORDANCE WITH ANCHOR MANUFACTURER'S INSTALLATION INSTRUCTIONS, AND ANCHORS SHALL NOT BE USED IN SUBSTRATES WITH STRENGTHS LESS THAN THE MINIMUM STRENGTH SPECIFIED BY THE ANCHOR MANUFACTURER.
- INSTALLATION ANCHOR CAPACITIES FOR PRODUCTS HEREIN ARE BASED ON SUBSTRATE MATERIALS WITH THE FOLLOWING PROPERTIES:
 - WOOD - MINIMUM SPECIFIC GRAVITY OF 0.55.
 - CONCRETE -MINIMUM COMPRESSIVE STRENGTH OF 3000 PSI.
 - MASONRY - CMU UNIT STRENGTH CONFORMS TO ASTM C-90, WITH MIN. COMPRESSIVE STRENGTH OF 2000 PSI AND GROUT CONFORMS TO ASTM C 476, MIN. GROUT COMPRESSIVE STRENGTH OF 2000 PSI.
 - STEEL - MINIMUM YIELD STRENGTH OF 36 KSI. MINIMUM 12 GA. WALL THICKNESS.
 - STEEL - MINIMUM YIELD STRENGTH OF 36 KSI. MINIMUM 18 GA. WALL THICKNESS.
 - ALUMINUM - MINIMUM 1/8 INCH THICK 6063-T5 ALUMINUM.

GENERAL NOTES:

- THE PRODUCT SHOWN HEREIN IS DESIGNED AND MANUFACTURED TO COMPLY WITH THE CURRENT FLORIDA BUILDING CODE (FBC), **INCLUDING** HVHZ AND HAS BEEN EVALUATED ACCORDING TO THE FOLLOWING:
 - TAS 201-94
 - TAS 202-94
 - TAS 203-94
 - AAMA 501-15
 - ASTM E1886-13a
 - ASTM E1996-17
- ADEQUACY OF THE EXISTING STRUCTURAL CONCRETE/MASONRY, 2X FRAMING AND METAL STUD FRAMING AS A MAIN WIND FORCE RESISTING SYSTEM CAPABLE OF WITHSTANDING AND TRANSFERRING APPLIED PRODUCT LOADS TO THE FOUNDATION IS THE RESPONSIBILITY OF THE ENGINEER OR ARCHITECT OF RECORD FOR THE PROJECT OF INSTALLATION.
- 1X AND 2X BUCKS (WHEN USED) SHALL BE DESIGNED AND ANCHORED TO PROPERLY TRANSFER ALL LOADS TO THE STRUCTURE. BUCK DESIGN AND INSTALLATION IS THE RESPONSIBILITY OF THE ENGINEER OR ARCHITECT OF RECORD FOR THE PROJECT OF INSTALLATION.
- THE INSTALLATION DETAILS DESCRIBED HEREIN ARE GENERIC AND MAY NOT REFLECT ACTUAL CONDITIONS FOR A SPECIFIC SITE. IF SITE CONDITIONS CAUSE INSTALLATION TO DEVIATE FROM THE REQUIREMENTS DETAILED HEREIN, A LICENSED ENGINEER OR ARCHITECT SHALL PREPARE SITE SPECIFIC DOCUMENTS FOR USE WITH THIS DOCUMENT.
- APPROVED IMPACT PROTECTIVE SYSTEM **IS NOT REQUIRED** ON THIS PRODUCT IN AREAS REQUIRING IMPACT RESISTANCE. SEE SHEET 3 FOR LMI AND SMI GLASS TYPES.
- STOREFRONT FRAME MATERIAL: ALUMINUM 6063-T5
- ALL STRUCTURAL MATERIALS & DISSIMILAR METALS SHALL BE PROTECTED, TREATED, PAINTED, COATED, AND/OR ISOLATED AS REQUIRED IN THE APPLICABLE SECTIONS OF THE CURRENT FLORIDA BUILDING CODE AND REFERENCED DESIGN SPECIFICATIONS.
- GLASS SHALL MEET THE REQUIREMENTS OF ASTM E1300 GLASS CHARTS. SEE SHEET 3 FOR GLAZING DETAILS.

TABLE OF CONTENTS	
SHEET	SHEET DESCRIPTION
1	INSTALLATION & GENERAL NOTES
2	ELEVATION & ANCHOR LAYOUT
3	DRY GLAZING DETAILS
4	MULLION TABLES
5	TYPE A & B ANCHOR TABLES
6	TYPE C & D ANCHOR TABLES
6A	TYPE E ANCHOR TABLES
7	DOOR MULLION TABLE
8	DOOR MULLION TABLES (1)
9	VERTICAL SECTIONS & ANCHOR DESCRIPTIONS
10	HORIZONTAL SECTIONS
11	COMPONENTS & BILL OF MATERIALS
12	COMPONENTS

INSTRUCTIONS FOR USE:

- DETERMINE DESIGN WIND LOAD REQUIREMENTS BASED ON WIND VELOCITY, BUILDING HEIGHT, WIND ZONE, AND RISK CATEGORY USING APPLICABLE ASCE 7 STANDARD.
- SEE CHARTS ON SHEET 3 FOR DESIGN LOAD CAPACITY OF DESIRED GLASS SIZE.
- CHECK MULLION CAPACITY FOR A GIVEN SPACING AND HEIGHT USING CHARTS ON SHEET 4 FOR STORE FRONT MULLION AND SHEETS 7 & 8 FOR DOOR MULLION, THE CAPACITY SHOULD EXCEED THE DESIGN LOAD.
- USING CHART ON SHEETS 5, 6, & 6A SELECT ANCHOR OPTION WITH DESIGN RATING MORE THAN DESIGN LOAD SPECIFIED IN STEP 1 ABOVE.
- THE LOWEST VALUE RESULTING FROM STEPS 2, 3 AND 4 SHALL APPLY TO ENTIRE SYSTEM.



Quality
inspires™

YKK AP AMERICA, INC.
101 MARIETTA STREET NW, SUITE 2100
ATLANTA, GA 30303
PH: (678) 838-6000

TITLE:
YHS 50 TU ALUMINUM STOREFRONT
SYSTEM - INSIDE GLAZED
(HVHZ) (IMPACT)

INSTALLATION & GENERAL NOTES

PREPARED BY:
BUILDING DROPS, INC.
1900 NE MIAMI CT, SUITE 2-15
MIAMI, FL 33132
PH: (954) 399-8478
FAX: (954) 744-4738
WEB: www.buildingdrops.com



REMARKS	BY	DATE
FBC CODE UPDATE	RV	07.12.17
MISC. UPDATES	SH	12.15.22
PROFILE UPDATE	SH	07.03.24
ANCHOR UPDATE	SH	02.11.26

THE INSTALLATION DETAILS DESCRIBED HEREIN ARE GENERIC AND MAY NOT REFLECT ACTUAL CONDITIONS FOR A SPECIFIC SITE. IF SITE CONDITIONS CAUSE INSTALLATION TO DEVIATE FROM THE REQUIREMENTS DETAILED HEREIN, A LICENSED ENGINEER OR ARCHITECT SHALL PREPARE SITE SPECIFIC DOCUMENTS FOR USE WITH THIS DOCUMENT.

Digitally signed by Hermes F. Norero, P.E.
Reason: I am approving this document
Date: 2026.02.11 11:43:51 -0800



HERMES F. NORERO, P.E.
BUILDING DROPS, INC.
1900 NE MIAMI CT, SUITE 2-15
MIAMI, FL 33132
FBPE CERT. OF AUTHORIZATION No. 29578

FL #:

FL14218

DATE:

04.05.17

DWG. BY:

SM

CHK. BY:

HFN

SCALE:

NTS

DWG. #:


YKK199

SHEET:

1


[Page 1 of 13]

c:\users\sebastian\hereros\building drops, inc\building drops, inc\projects\ykk ap america, inc\fb-26-0123 - fl14218 yhs 50 tu pre-glazed storefront systems\dwgs\tu\ykk199.dwg 2/11/2026 9:39 AM

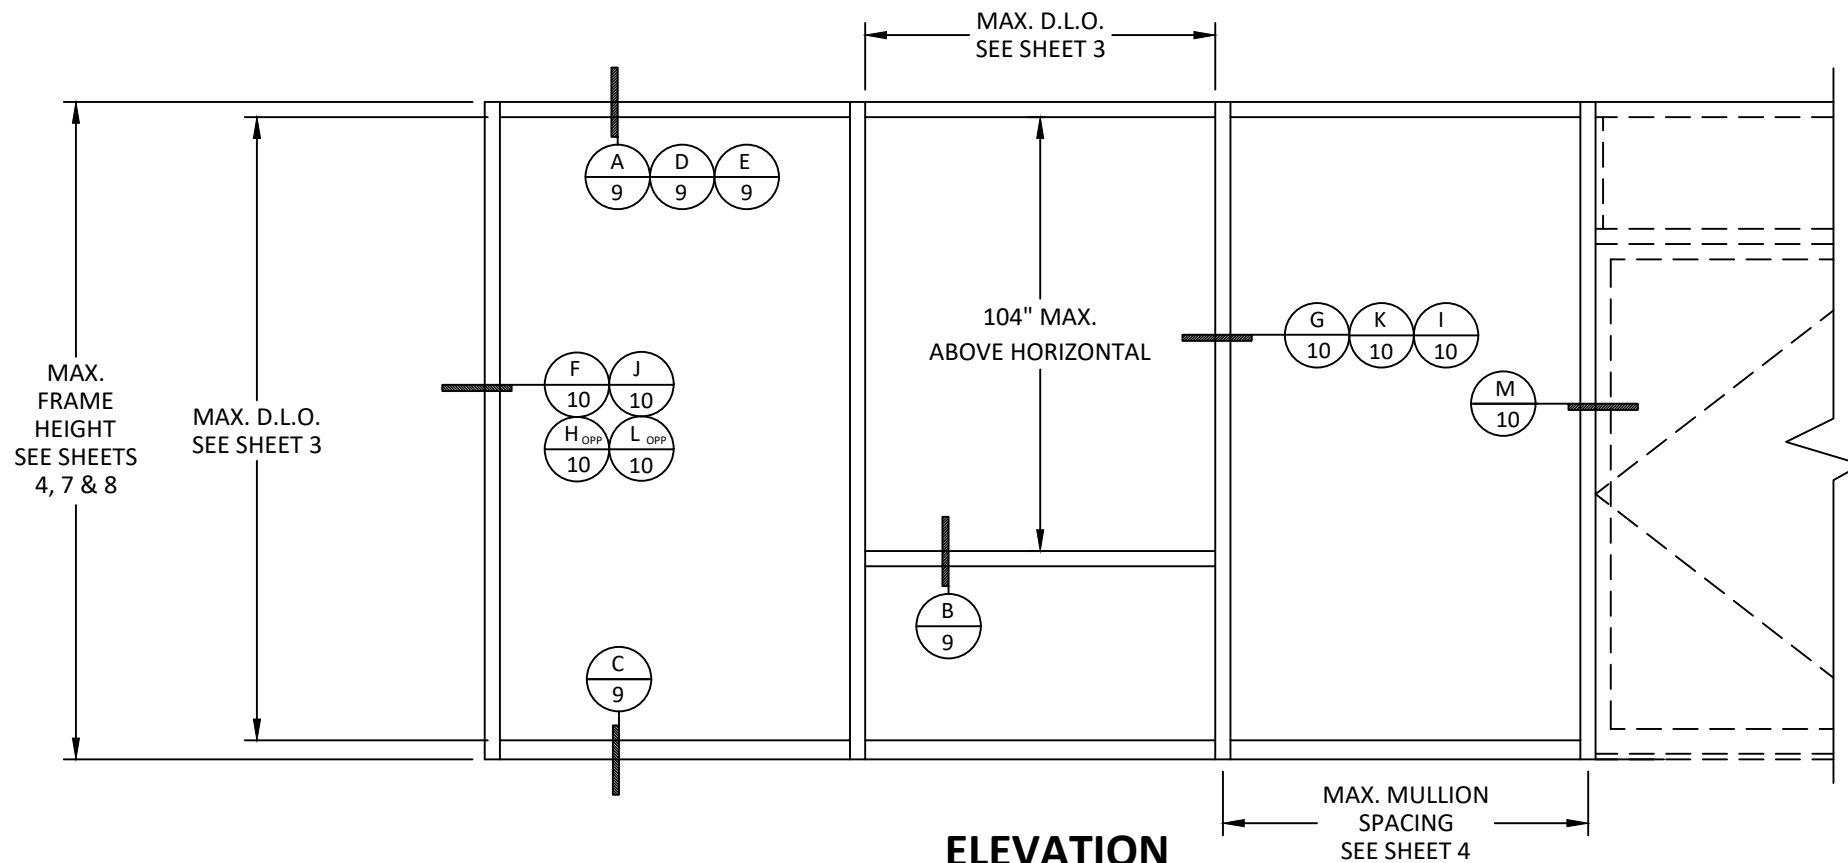


ELEVATION
TYPICAL YHS 50 TU STOREFRONT


SEE SEPARATE DOOR APPROVAL FOR DOOR RATING & DETAILS.
LOWER DESIGN PRESSURE FROM STOREFRONT OR DOOR APPROVAL WILL APPLY TO ENTIRE SYSTEM.

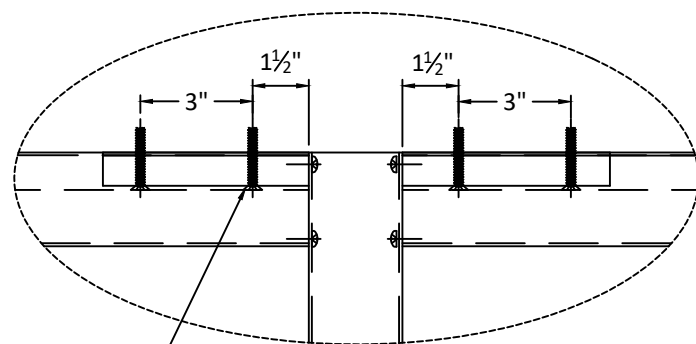

ANCHORS, TYPE A, B, C, D OR E
SEE SHEETS 5, 6, & 6A FOR QUANTITIES
AND SHEET 9 FOR DESCRIPTION

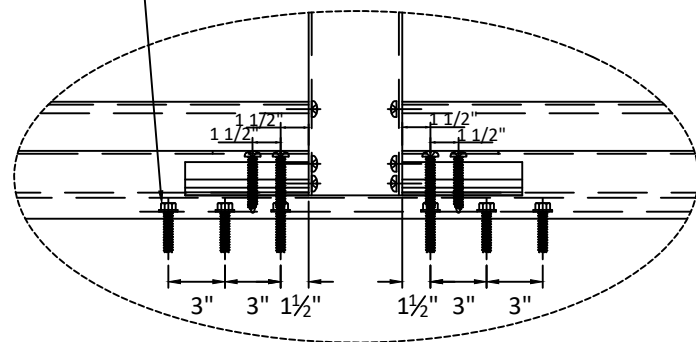

ANCHORS, TYPE A, B, C, D OR E
SEE SHEETS 5, 6, & 6A FOR QUANTITIES
AND SHEET 9 FOR DESCRIPTION

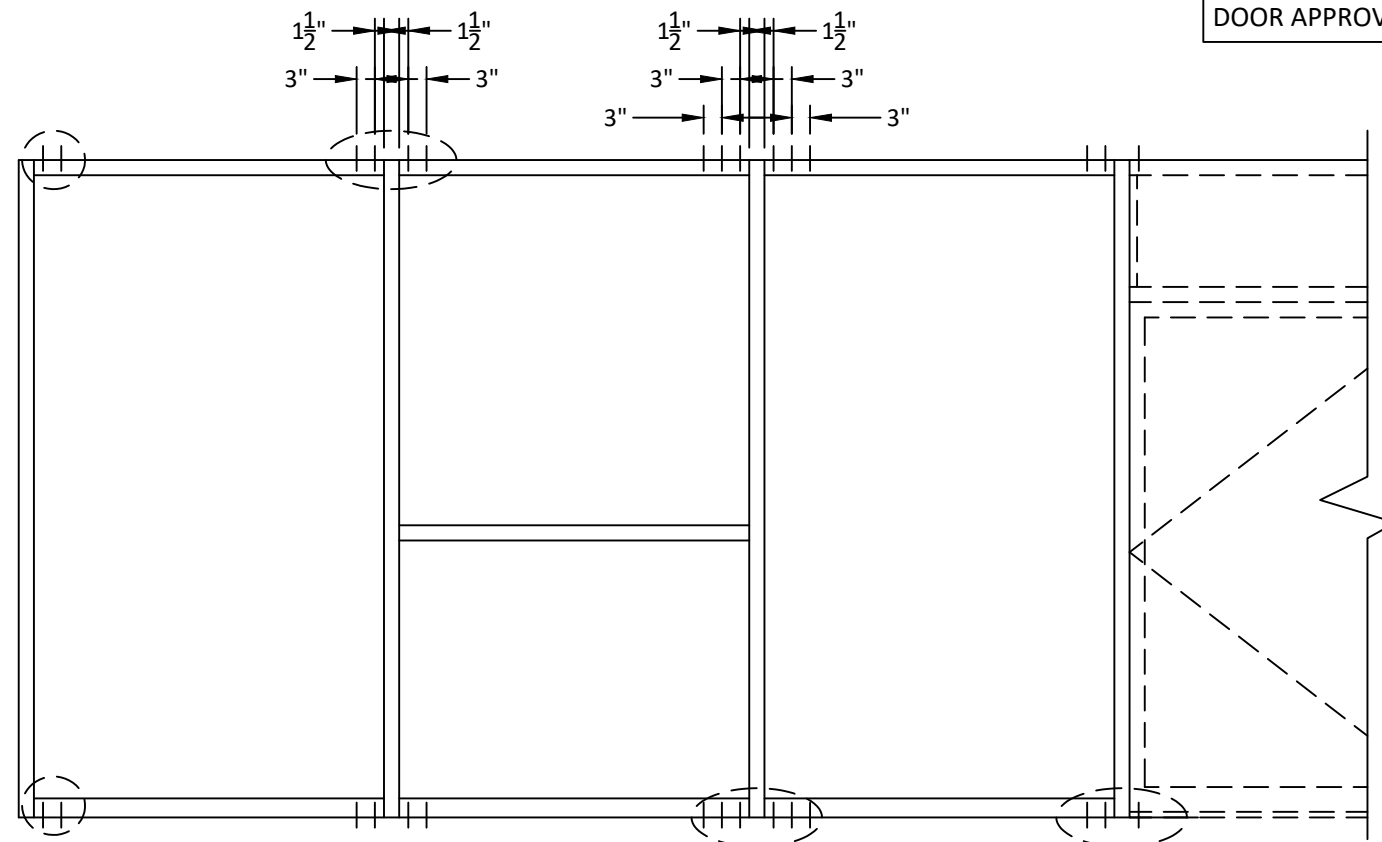

TYPICAL ANCHOR LAYOUT

FOR DOOR ADJACENT
MULLION ANCHOR
REQUIREMENTS SEE
SHEETS 7 & 8



YKK AP AMERICA, INC.
101 MARIETTA STREET NW, SUITE 2100
ATLANTA, GA 30303
PH: (678) 838-6000


TITLE: YHS 50 TU ALUMINUM STOREFRONT
SYSTEM - INSIDE GLAZED
(HVHZ) (IMPACT)
ELEVATION &
ANCHOR LAYOUT

PREPARED BY:
BUILDING DROPS, INC.
1900 NE MIAMI CT, SUITE 2-15
MIAMI, FL 33132
PH: (954) 399-8478
FAX: (954) 744-4738
WEB: www.buildingdrops.com



REMARKS	BY	DATE
FBC CODE UPDATE	RV	07.12.17
MISC. UPDATES	SH	12.15.22
PROFILE UPDATE	SH	07.03.24
ANCHOR UPDATE	SH	02.11.26

THE INSTALLATION DETAILS DESCRIBED HEREIN ARE GENERIC
AND MAY NOT REFLECT ACTUAL CONDITIONS FOR A SPECIFIC
SITE. IF SITE CONDITIONS CAUSE INSTALLATION TO DEVIATE
FROM THE REQUIREMENTS DETAILED HEREIN, A LICENSED
ENGINEER OR ARCHITECT SHALL PREPARE SITE SPECIFIC
DOCUMENTS FOR USE WITH THIS DOCUMENT.

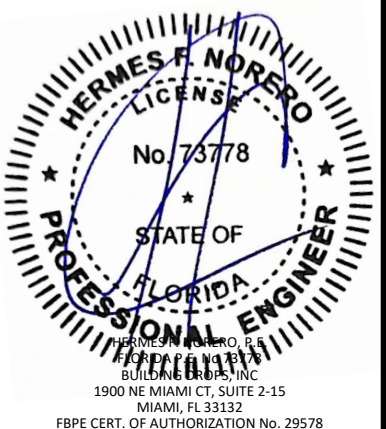

FL #:
FL14218

DATE: **04.05.17**

DWG. BY: **SM** CHK. BY: **HFN**

SCALE: **NTS**

DWG. #: **YKK199**

SHEET:

2

c:\users\sebastianh\building drops, inc\building drops\york ap america, inc\fb-26-0123 - fl14218 yns 50 tu pre-glazed storefront systems\dwgs\york199.dwg 2/11/2026 9:39 AM


GLASS LOAD CAPACITY (PSF)		
NOMINAL DIMS. (in)		GLASS TYPE A, B, OR C
DLO WIDTH	DLO HEIGHT	EXT. (+) INT. (-)
27.5	54.375	70.0
33.5		70.0
39.5		70.0
45.5		70.0
51.5		70.0
57.5		70.0
63.5		70.0
69.5		70.0
27.5	60.375	70.0
33.5		70.0
39.5		70.0
45.5		70.0
51.5		70.0
57.5		70.0
63.5		66.7
69.5		66.7
27.5	66.375	70.0
33.5		70.0
39.5		70.0
45.5		70.0
51.5		70.0
57.5		70.0
63.5		63.4
69.5		60.6
27.5	72.375	70.0
33.5		70.0
39.5		70.0
45.5		70.0
51.5		70.0
57.5		70.0
63.5		63.4
69.0		57.9
27.5	78.375	70.0
33.5		70.0
39.5		70.0
45.5		70.0
51.5		70.0
57.5		70.0
63.5		63.4
69.5		57.9
27.5	84.375	70.0
33.5		70.0
39.5		70.0
45.5		70.0
51.5		70.0
57.5		70.0
63.5		63.4
69.5		57.9

GLASS LOAD CAPACITY (PSF)		
NOMINAL DIMS. (in)		GLASS TYPE A, B, OR C
DLO WIDTH	DLO HEIGHT	EXT. (+) INT. (-)
27.5	90.375	70.0
33.5		70.0
39.5		70.0
45.5		70.0
51.5		70.0
57.5		70.0
63.5		63.4
27.5	96.375	70.0
33.5		70.0
39.5		70.0
45.5		70.0
51.5		70.0
57.5		70.0
63.5		63.4
27.5	102.375	70.0
33.5		70.0
39.5		70.0
45.5		70.0
51.5		70.0
57.5		70.0
63.5		63.4
69.5		60.6

DAYLITE OPENING DIMENSIONS:
DAYLITE OPENING WIDTH:
• NOMINAL PANEL WIDTH - 2.500"
DAYLITE OPENING HEIGHT:
• FRAME HEIGHT - 5.625"

DRY GLAZED GLASS TYPES


LARGE & SMALL MISSILE IMPACT

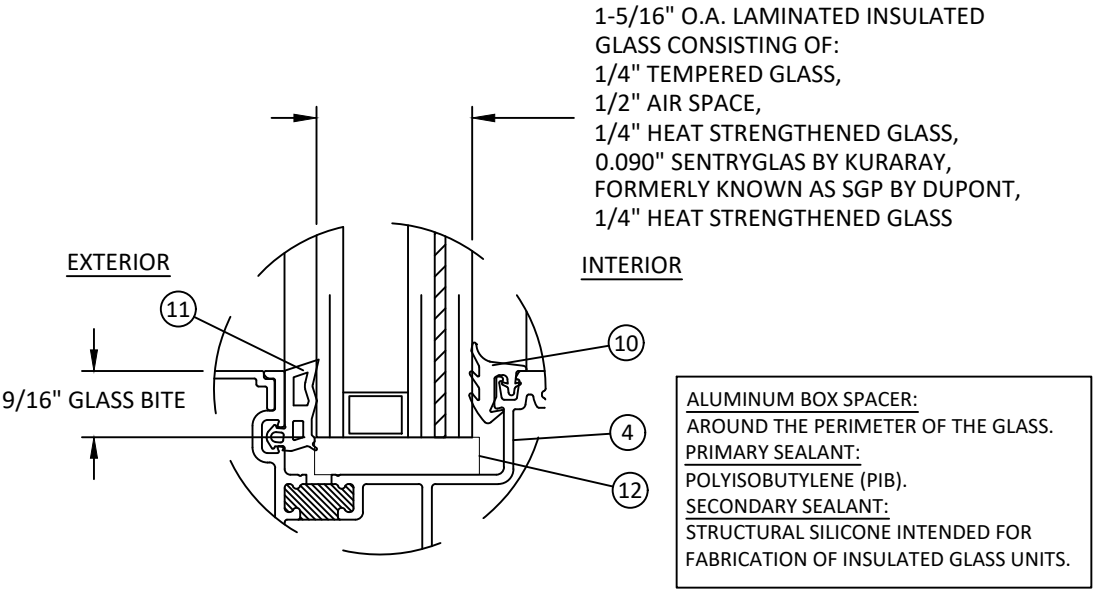

GLAZING DETAIL A
(DRY GLAZED)


DRY GLAZED GLASS TYPES

SMALL MISSILE IMPACT ONLY

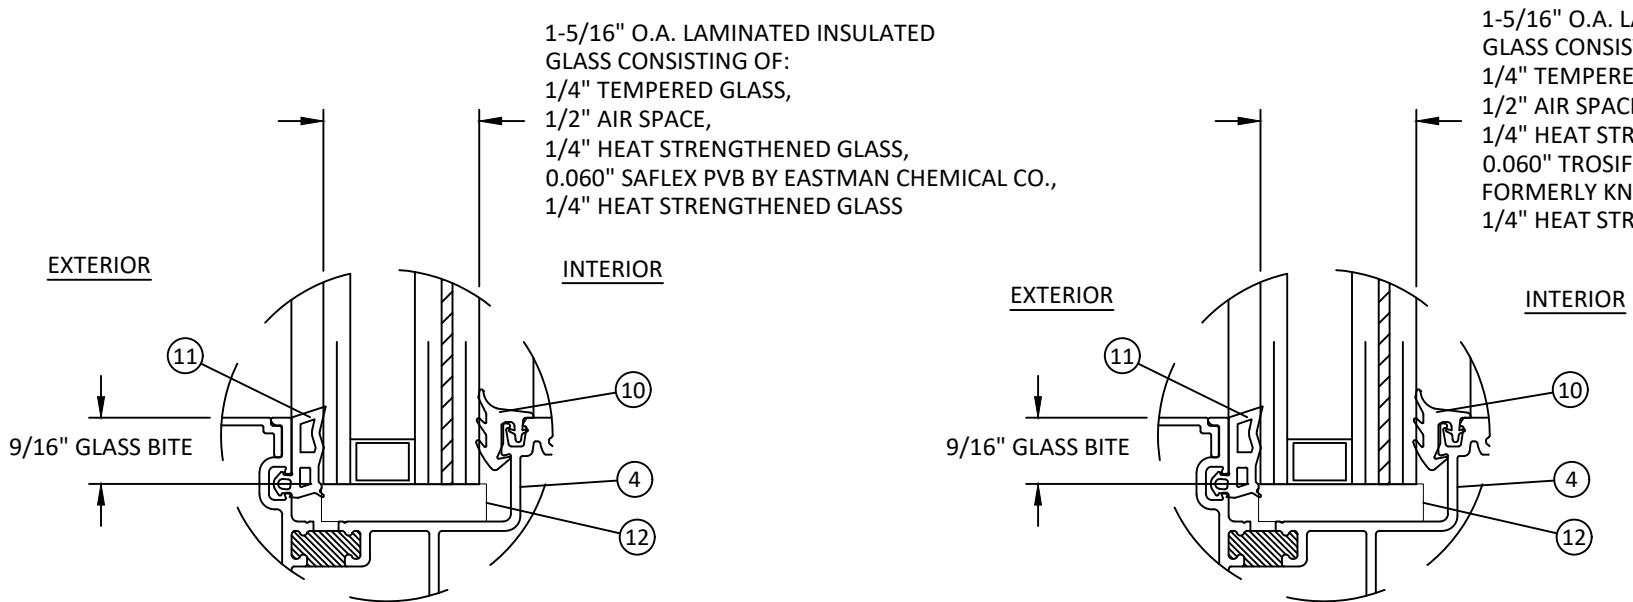

GLAZING DETAIL B
(DRY GLAZED)

GLAZING DETAIL C
(DRY GLAZED)

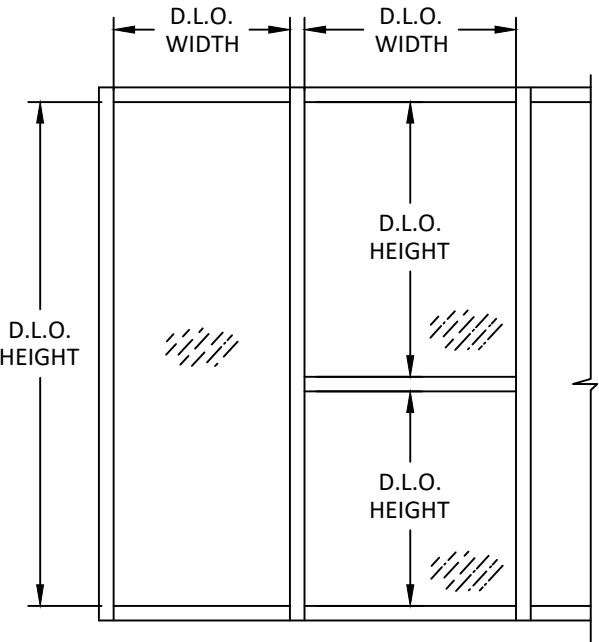

- * NOTE:
- GLASS CAPACITIES ON THIS SHEET ARE BASED ON ASTM E1300 (3 SEC. GUSTS) AND CHAPTER 17 OF THE CURRENT FBC FOR SIZES OTHER THAN TESTED.
 - SETTING BLOCK DUROMETER HARDNESS OF 70-90 (SHORE A) AS REFERENCED IN CHAPTER 24.
 - SETTING BLOCKS TO BE LOCATED AT 1/4 SPAN LENGTH FOR GLASS WIDER THAN 36" AS PER CHAPTER 24.
 - D.L.O. MAY NOT EXCEED MAX DIMENSIONS IN GLASS CHARTS FOR GLASS TYPE.

YKK
ap Quality inspires™

YKK AP AMERICA, INC.
101 MARIETTA STREET NW, SUITE 2100
ATLANTA, GA 30303
PH: (678) 838-6000

TITLE: YHS 50 TU ALUMINUM STOREFRONT SYSTEM - INSIDE GLAZED (HVHZ) (IMPACT)
DRY GLAZING DETAILS

PREPARED BY: BUILDING DROPS, INC.
1900 NE MIAMI CT, SUITE 2-15
MIAMI, FL 33132
PH: (954) 399-8478
FAX: (954) 744-4738
WEB: www.buildingdrops.com

BD
BUILDING DROPS

REMARKS	BY	DATE
FBC CODE UPDATE	RV	07.12.17
MISC. UPDATES	SH	12.15.22
PROFILE UPDATE	SH	07.03.24
ANCHOR UPDATE	SH	02.11.26

THE INSTALLATION DETAILS DESCRIBED HEREIN ARE GENERIC AND MAY NOT REFLECT ACTUAL CONDITIONS FOR A SPECIFIC SITE. IF SITE CONDITIONS CAUSE INSTALLATION TO DEVIATE FROM THE REQUIREMENTS DETAILED HEREIN, A LICENSED ENGINEER OR ARCHITECT SHALL PREPARE SITE SPECIFIC DOCUMENTS FOR USE WITH THIS DOCUMENT.

HERMES F. NORERO
LICENSE
No. 73778
STATE OF FLORIDA
PROFESSIONAL ENGINEER

HERMES F. NORERO, P.E.
BUILDING DROPS, INC.
1900 NE MIAMI CT, SUITE 2-15
MIAMI, FL 33132
FBPE CERT. OF AUTHORIZATION No. 29578

FL #:
FL14218

DATE: **04.05.17**

DWG. BY: **SM** CHK. BY: **HFN**

SCALE: **NTS**

DWG. #: **YKK199**

SHEET:

MULLION LOAD TABLES


JAMB/MULLION LOAD CAPACITY - PSF WITH OR WITHOUT INTERMEDIATE HORIZONTALS				
NOMINAL DIMS.		STANDARD CONFIG.	HEAVY CONFIG.	EXP. MULLION
WIDTH (W)	FRAME HEIGHT	EXT. (+) INT. (-)	EXT. (+) INT. (-)	EXT. (+) INT. (-)
30	60	70.0	70.0	70.0
36		70.0	70.0	70.0
42		70.0	70.0	70.0
48		70.0	70.0	70.0
54		70.0	70.0	70.0
60		70.0	70.0	70.0
66		70.0	70.0	70.0
72		70.0	70.0	70.0
30	66	70.0	70.0	70.0
36		70.0	70.0	70.0
42		70.0	70.0	70.0
48		70.0	70.0	70.0
54		70.0	70.0	70.0
60		70.0	70.0	70.0
66		70.0	70.0	70.0
72		50.0	70.0	70.0
30	72	70.0	70.0	70.0
36		70.0	70.0	70.0
42		70.0	70.0	70.0
48		70.0	70.0	70.0
54		70.0	70.0	70.0
60		70.0	70.0	70.0
66		70.0	70.0	70.0
72		50.0	70.0	70.0
30	78	70.0	70.0	70.0
36		70.0	70.0	70.0
42		70.0	70.0	70.0
48		70.0	70.0	70.0
54		70.0	70.0	70.0
60		50.0	70.0	70.0
66		50.0	70.0	70.0
72		--	70.0	70.0
30	84	70.0	70.0	70.0
36		70.0	70.0	70.0
42		70.0	70.0	70.0
48		70.0	70.0	70.0
54		70.0	70.0	70.0
60		50.0	70.0	70.0
66		--	70.0	70.0
72		--	70.0	70.0
30	90	70.0	70.0	70.0
36		70.0	70.0	70.0
42		70.0	70.0	70.0
48		70.0	70.0	70.0
54		50.0	70.0	70.0
60		--	70.0	70.0
66		--	70.0	70.0
72		--	70.0	70.0

JAMB/MULLION LOAD CAPACITY - PSF WITH OR WITHOUT INTERMEDIATE HORIZONTALS				
NOMINAL DIMS.		STANDARD CONFIG.	HEAVY CONFIG.	EXP. MULLION
WIDTH (W)	FRAME HEIGHT	EXT. (+) INT. (-)	EXT. (+) INT. (-)	EXT. (+) INT. (-)
30	96	70.0	70.0	70.0
36		70.0	70.0	70.0
42		70.0	70.0	70.0
48		70.0	70.0	70.0
54		50.0	70.0	70.0
60		--	70.0	70.0
66		--	70.0	70.0
72		--	50.0	50.0
30	102	50.0	70.0	70.0
36		50.0	70.0	70.0
42		50.0	70.0	70.0
48		50.0	70.0	70.0
54		--	70.0	70.0
60		--	70.0	70.0
66		--	50.0	50.0
72		--	50.0	50.0
30	108	50.0	70.0	70.0
36		50.0	70.0	70.0
42		50.0	70.0	70.0
48		50.0	70.0	70.0
54		--	70.0	70.0
60		--	70.0	42.7
66		--	50.0	--
72		--	50.0	--
30	114	--	50.0	70.0
36		--	50.0	70.0
42		--	50.0	70.0
48		--	50.0	70.0
54		--	50.0	45.0
60		--	50.0	40.5
66		--	50.0	50.0
72		--	50.0	50.0
30	120	--	50.0	50.0
36		--	50.0	50.0
42		--	50.0	50.0
48		--	50.0	50.0
54		--	50.0	42.9
60		--	50.0	--
66		--	50.0	--
72		--	50.0	--




WIDTH (W) = W1 (JAMB)

WIDTH (W) = $\frac{W2 + W3}{2}$ (MULLION)

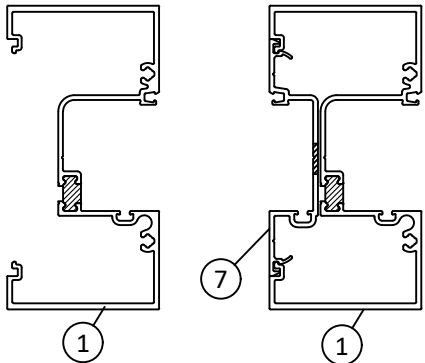

JAMB MULLION

STD. CONFIGURATION

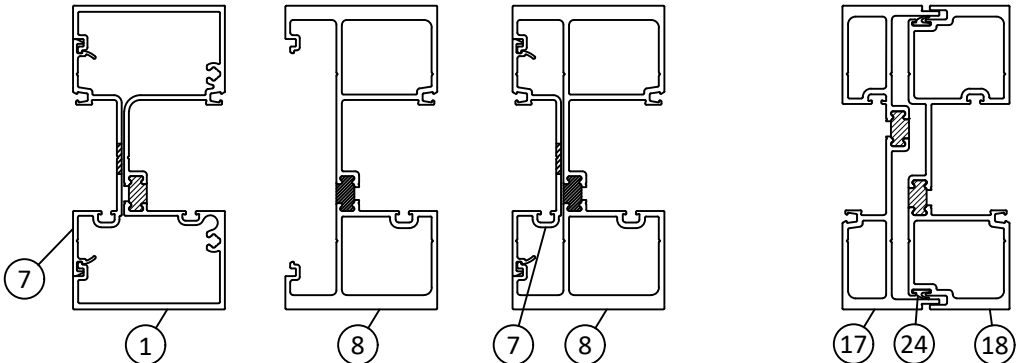

JAMB JAMB MULLION

EXPANSION
MULLION

HEAVY CONFIGURATION

YKK AP AMERICA, INC.

101 MARIETTA STREET NW, SUITE 2100
ATLANTA, GA 30303
PH: (678) 838-6000

TITLE:
YHS 50 TU ALUMINUM STOREFRONT
SYSTEM - INSIDE GLAZED
(HVHZ) (IMPACT)
MULLION TABLES

PREPARED BY:
BUILDING DROPS, INC.
1900 NE MIAMI CT, SUITE 2-15
MIAMI, FL 33132
PH: (954) 399-8478
FAX: (954) 744-4738
WEB: www.buildingdrops.com

REMARKS	BY	DATE
FBC CODE UPDATE	RV	07.12.17
MISC. UPDATES	SH	12.15.22
PROFILE UPDATE	SH	07.03.24
ANCHOR UPDATE	SH	02.11.26

THE INSTALLATION DETAILS DESCRIBED HEREIN ARE GENERIC AND MAY NOT REFLECT ACTUAL CONDITIONS FOR A SPECIFIC SITE. IF SITE CONDITIONS CAUSE INSTALLATION TO DEVIATE FROM THE REQUIREMENTS DETAILED HEREIN, A LICENSED ENGINEER OR ARCHITECT SHALL PREPARE SITE SPECIFIC DOCUMENTS FOR USE WITH THIS DOCUMENT.

HERMES F. NORERO, P.E.
BUILDING DROPS, INC.
1900 NE MIAMI CT, SUITE 2-15
MIAMI, FL 33132
FBPE CERT. OF AUTHORIZATION No. 29578

FL #:
FL14218

DATE:
04.05.17

DWG. BY: SM	CHK. BY: HFN
----------------	-----------------

SCALE:
NTS

DWG. #:
YKK199

SHEET:
4

[Page 4 of 13]

c:\users\sebastianherrerros\building drops, inc\building drops, inc\common\projects\ykk ap america, inc\fbc-26-0123 - fl14218 yns 50 tu pre-glazed storefront systems\dwgs\tu\ykk199.dwg
2/11/2026 9:39 AM

ANCHOR TYPE 'A & B' TABLES



ANCHOR LOAD CAPACITY - PSF EXT. (+) & INT (-)			
NOMINAL DIMS.		ANCHOR TYPE 'A'	ANCHOR TYPE 'B'
WIDTH (W)	FRAME HEIGHT	A2	B2
30	60	70.0	70.0
36		70.0	70.0
42		70.0	70.0
48		70.0	70.0
54		70.0	70.0
60		70.0	70.0
66		70.0	70.0
72		70.0	70.0
30	66	70.0	70.0
36		70.0	70.0
42		70.0	70.0
48		70.0	70.0
54		70.0	70.0
60		70.0	70.0
66		70.0	70.0
72		70.0	70.0
30	72	70.0	70.0
36		70.0	70.0
42		70.0	70.0
48		70.0	70.0
54		70.0	70.0
60		70.0	70.0
66		70.0	70.0
72		70.0	70.0
30	78	70.0	70.0
36		70.0	70.0
42		70.0	70.0
48		70.0	70.0
54		70.0	70.0
60		70.0	70.0
66		70.0	70.0
72		70.0	70.0
30	84	70.0	70.0
36		70.0	70.0
42		70.0	70.0
48		70.0	70.0
54		70.0	70.0
60		70.0	70.0
66		70.0	70.0
72		70.0	70.0

ANCHOR LOAD CAPACITY - PSF EXT. (+) & INT (-)							
NOMINAL DIMS.		ANCHOR TYPE 'A'		ANCHOR TYPE 'B'			
WIDTH (W)	FRAME HEIGHT	A2	A3	B2	B3		
30	90	70.0	70.0	70.0	70.0		
36		70.0	70.0	70.0	70.0		
42		70.0	70.0	70.0	70.0		
48		70.0	70.0	70.0	70.0		
54		70.0	70.0	70.0	70.0		
60		70.0	70.0	70.0	70.0		
66		70.0	70.0	70.0	70.0		
72		70.0	70.0	65.5	70.0		
30	96	70.0	70.0	70.0	70.0		
36		70.0	70.0	70.0	70.0		
42		70.0	70.0	70.0	70.0		
48		70.0	70.0	70.0	70.0		
54		70.0	70.0	70.0	70.0		
60		70.0	70.0	70.0	70.0		
66		70.0	70.0	67.0	70.0		
72		70.0	70.0	61.4	70.0		
30	102	70.0	70.0	70.0	70.0		
36		70.0	70.0	70.0	70.0		
42		70.0	70.0	70.0	70.0		
48		70.0	70.0	70.0	70.0		
54		70.0	70.0	70.0	70.0		
60		70.0	70.0	69.4	70.0		
66		70.0	70.0	63.1	70.0		
72		70.0	70.0	63.1	70.0		
30	108	70.0	70.0	70.0	70.0		
36		70.0	70.0	70.0	70.0		
42		70.0	70.0	70.0	70.0		
48		70.0	70.0	70.0	70.0		
54		70.0	70.0	70.0	70.0		
60		70.0	70.0	65.5	70.0		
66		69.7	70.0	59.6	70.0		
30	114	70.0	70.0	70.0	70.0		
36		70.0	70.0	70.0	70.0		
42		70.0	70.0	70.0	70.0		
48		70.0	70.0	70.0	70.0		
54		70.0	70.0	69.0	70.0		
60		70.0	70.0	62.1	70.0		
66		70.0	70.0	62.1	70.0		
72		70.0	70.0	62.1	70.0		
30	120	70.0	70.0	70.0	70.0		
36		70.0	70.0	70.0	70.0		
42		70.0	70.0	70.0	70.0		
48		70.0	70.0	70.0	70.0		
54		70.0	70.0	65.5	70.0		
60		69.0	70.0	59.0	70.0		
66		69.0	70.0	59.0	70.0		

ANCHORS TYPES: SEE SHEET 9 FOR DESCRIPTION

- A2 = (2) ANCHORS TYPE 'A' AT JAMB OR EACH SIDE OF MULLION
A3 = (3) ANCHORS TYPE 'A' AT JAMB OR EACH SIDE OF MULLION
B2 = (2) ANCHORS TYPE 'B' AT JAMB OR EACH SIDE OF MULLION
B3 = (3) ANCHORS TYPE 'B' AT JAMB OR EACH SIDE OF MULLION

ALL OTHER ANCHORS TO BE SPACED AS PER ELEVATION

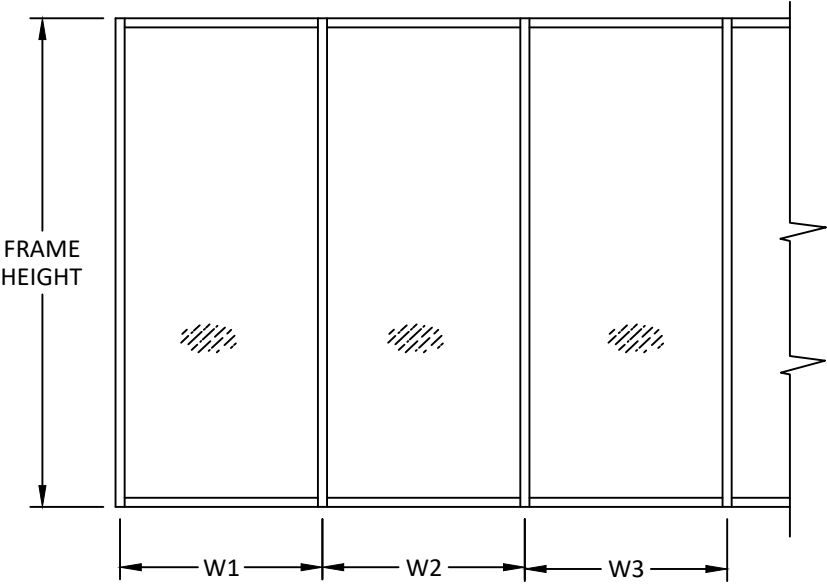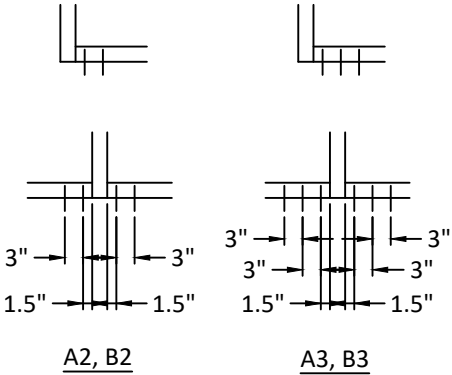

WIDTH (W) = W1 (JAMB)

WIDTH (W) = $\frac{W2 + W3}{2}$ (MULLION)

YKK
ap

Quality
inspires™

YKK AP AMERICA, INC.
101 MARIETTA STREET NW, SUITE 2100
ATLANTA, GA 30303
PH: (678) 838-6000

TITLE:
YHS 50 TU ALUMINUM STOREFRONT
SYSTEM - INSIDE GLAZED
(HVHZ) (IMPACT)
TYPE A & B ANCHOR TABLES

PREPARED BY:
BUILDING DROPS, INC.
1900 NE MIAMI CT, SUITE 2-15
MIAMI, FL 33132
PH: (954) 399-8478
FAX: (954) 744-4738
WEB: www.buildingdrops.com

BD
BUILDING DROPS

REMARKS	BY	DATE
FBC CODE UPDATE	RV	07.12.17
MISC. UPDATES	SH	12.15.22
PROFILE UPDATE	SH	07.03.24
ANCHOR UPDATE	SH	02.11.26

THE INSTALLATION DETAILS DESCRIBED HEREIN ARE GENERIC AND MAY NOT REFLECT ACTUAL CONDITIONS FOR A SPECIFIC SITE. IF SITE CONDITIONS CAUSE INSTALLATION TO DEVIATE FROM THE REQUIREMENTS DETAILED HEREIN, A LICENSED ENGINEER OR ARCHITECT SHALL PREPARE SITE SPECIFIC DOCUMENTS FOR USE WITH THIS DOCUMENT.

HERMES F. NORERO
LICENSE
No. 73778
STATE OF
FLORIDA
PROFESSIONAL ENGINEER

HERMES F. NORERO, P.E.
BUILDING DROPS, INC.
1900 NE MIAMI CT, SUITE 2-15
MIAMI, FL 33132
FBPE CERT. OF AUTHORIZATION No. 29578

FL #:
FL14218

DATE: **04.05.17**

DWG. BY: **SM** CHK. BY: **HFN**

SCALE: **NTS**

DWG. #: **YKK199**

SHEET:
5

[Page 5 of 13]

ANCHOR TYPE 'C & D' TABLES



ANCHOR LOAD CAPACITY - PSF EXT. (+) & INT (-)						
NOMINAL DIMS.		ANCHOR TYPE 'C'		ANCHOR TYPE 'D'		
WIDTH (W)	FRAME HEIGHT	C2	C3	D2	D3	D4
30	60	70.0	70.0	70.0	70.0	70.0
36		70.0	70.0	70.0	70.0	70.0
42		70.0	70.0	70.0	70.0	70.0
48		70.0	70.0	70.0	70.0	70.0
54		70.0	70.0	70.0	70.0	70.0
60		70.0	70.0	64.0	70.0	70.0
66		70.0	70.0	58.2	70.0	70.0
72		70.0	70.0	53.3	70.0	70.0
30	66	70.0	70.0	70.0	70.0	70.0
36		70.0	70.0	70.0	70.0	70.0
42		70.0	70.0	70.0	70.0	70.0
48		70.0	70.0	70.0	70.0	70.0
54		70.0	70.0	64.6	70.0	70.0
60		70.0	70.0	58.2	70.0	70.0
66		70.0	70.0	52.9	70.0	70.0
72		69.7	70.0	48.5	70.0	70.0
30	72	70.0	70.0	70.0	70.0	70.0
36		70.0	70.0	70.0	70.0	70.0
42		70.0	70.0	70.0	70.0	70.0
48		70.0	70.0	66.7	70.0	70.0
54		70.0	70.0	59.3	70.0	70.0
60		70.0	70.0	53.3	70.0	70.0
66		69.7	70.0	48.5	70.0	70.0
72		63.9	70.0	44.4	66.7	70.0
30	78	70.0	70.0	70.0	70.0	70.0
36		70.0	70.0	70.0	70.0	70.0
42		70.0	70.0	70.0	70.0	70.0
48		70.0	70.0	61.5	70.0	70.0
54		70.0	70.0	54.7	70.0	70.0
60		70.0	70.0	49.2	70.0	70.0
66		64.4	70.0	44.8	67.1	70.0
72		59.0	70.0	41.0	61.5	70.0
30	84	70.0	70.0	70.0	70.0	70.0
36		70.0	70.0	70.0	70.0	70.0
42		70.0	70.0	65.3	70.0	70.0
48		70.0	70.0	57.1	70.0	70.0
54		70.0	70.0	50.8	70.0	70.0
60		65.8	70.0	45.7	68.6	70.0
66		59.8	70.0	41.6	62.3	70.0
72		54.8	70.0	38.1	57.1	70.0

ANCHOR LOAD CAPACITY - PSF EXT. (+) & INT (-)									
NOMINAL DIMS.		ANCHOR TYPE 'C'			ANCHOR TYPE 'D'				
WIDTH (W)	FRAME HEIGHT	C2	C3	C4	D2	D3	D4	D5	
30	90	70.0	70.0	70.0	70.0	70.0	70.0	70.0	
36		70.0	70.0	70.0	70.0	70.0	70.0	70.0	
42		70.0	70.0	70.0	61.0	70.0	70.0	70.0	
48		70.0	70.0	70.0	53.3	70.0	70.0	70.0	
54		68.2	70.0	70.0	47.4	70.0	70.0	70.0	
60		61.4	70.0	70.0	42.7	64.0	70.0	70.0	
66		55.8	70.0	70.0	38.8	58.2	70.0	70.0	
72		51.1	70.0	70.0	35.6	53.3	70.0	70.0	
30	96	70.0	70.0	70.0	70.0	70.0	70.0	70.0	
36		70.0	70.0	70.0	66.7	70.0	70.0	70.0	
42		70.0	70.0	70.0	57.1	70.0	70.0	70.0	
48		70.0	70.0	70.0	50.0	70.0	70.0	70.0	
54		63.9	70.0	70.0	44.4	66.7	70.0	70.0	
60		57.5	70.0	70.0	40.0	60.0	70.0	70.0	
66		52.3	70.0	70.0	36.4	54.5	70.0	70.0	
72		48.0	70.0	70.0	33.3	50.0	66.7	70.0	
30	102	70.0	70.0	70.0	70.0	70.0	70.0	70.0	
36		70.0	70.0	70.0	62.7	70.0	70.0	70.0	
42		70.0	70.0	70.0	53.8	70.0	70.0	70.0	
48		67.7	70.0	70.0	47.1	70.0	70.0	70.0	
54		60.2	70.0	70.0	41.8	62.7	70.0	70.0	
60		54.2	70.0	70.0	37.6	56.5	70.0	70.0	
66		49.2	70.0	70.0	34.2	51.3	68.4	70.0	
30	108	70.0	70.0	70.0	70.0	70.0	70.0	70.0	
36		70.0	70.0	70.0	59.3	70.0	70.0	70.0	
42		70.0	70.0	70.0	50.8	70.0	70.0	70.0	
48		63.9	70.0	70.0	44.4	66.7	70.0	70.0	
54		56.8	70.0	70.0	39.5	59.3	70.0	70.0	
60		51.1	70.0	70.0	35.6	53.3	70.0	70.0	
66		46.5	69.7	70.0	32.3	48.5	64.6	70.0	
30	114	70.0	70.0	70.0	67.4	70.0	70.0	70.0	
36		70.0	70.0	70.0	56.1	70.0	70.0	70.0	
42		69.2	70.0	70.0	48.1	70.0	70.0	70.0	
48		60.6	70.0	70.0	42.1	63.2	70.0	70.0	
54		53.8	70.0	70.0	37.4	56.1	70.0	70.0	
60		48.5	70.0	70.0	33.7	50.5	67.4	70.0	
66		44.8	70.0	70.0	30.0	46.8	63.7	70.0	
30	120	70.0	70.0	70.0	64.0	70.0	70.0	70.0	
36		70.0	70.0	70.0	53.3	70.0	70.0	70.0	
42		65.8	70.0	70.0	45.7	68.6	70.0	70.0	
48		57.5	70.0	70.0	40.0	60.0	70.0	70.0	
54		51.1	70.0	70.0	35.6	53.3	70.0	70.0	
60		46.0	69.0	70.0	32.0	48.0	64.0	70.0	
66		41.9	64.0	70.0	28.9	43.9	60.0	70.0	

ANCHORS TYPES: SEE SHEET 9 FOR DESCRIPTION

- C2 = (2) ANCHORS TYPE 'C' AT JAMB OR EACH SIDE OF MULLION
- C3 = (3) ANCHORS TYPE 'C' AT JAMB OR EACH SIDE OF MULLION
- C4 = (4) ANCHORS TYPE 'C' AT JAMB OR EACH SIDE OF MULLION
- D2 = (2) ANCHORS TYPE 'D' AT JAMB OR EACH SIDE OF MULLION
- D3 = (3) ANCHORS TYPE 'D' AT JAMB OR EACH SIDE OF MULLION
- D4 = (4) ANCHORS TYPE 'D' AT JAMB OR EACH SIDE OF MULLION
- D5 = (5) ANCHORS TYPE 'D' AT JAMB OR EACH SIDE OF MULLION

ALL OTHER ANCHORS TO BE SPACED AS PER ELEVATION

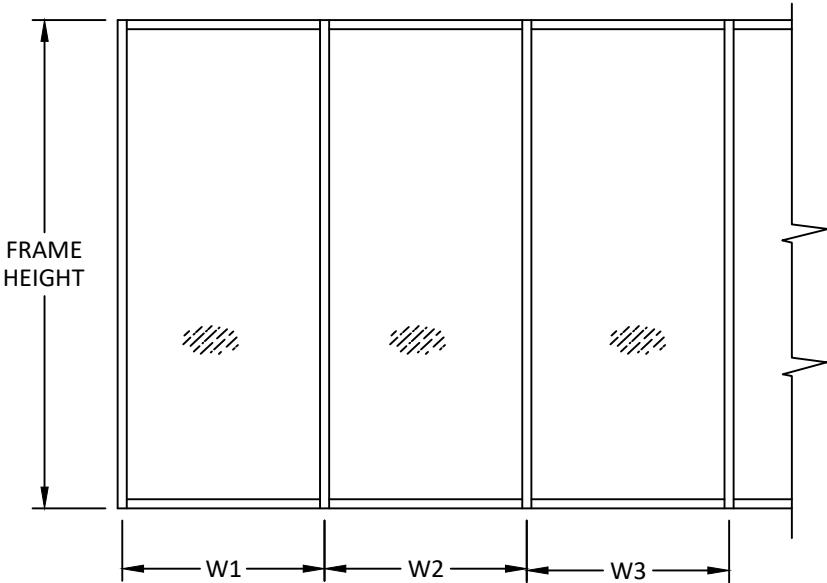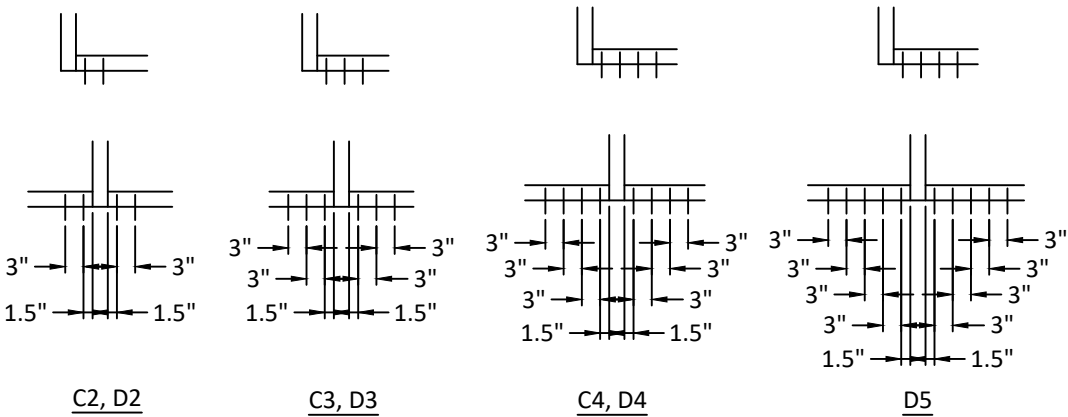

WIDTH (W) = W1 (JAMB)

WIDTH (W) = (W2 + W3) / 2 (MULLION)

YKK

ap

Quality
inspires™

YKK AP AMERICA, INC.
101 MARIETTA STREET NW, SUITE 2100
ATLANTA, GA 30303
PH: (678) 838-6000

TITLE:
YHS 50 TU ALUMINUM STOREFRONT
SYSTEM - INSIDE GLAZED
(HVHZ) (IMPACT)
TYPE C & D ANCHOR TABLES

PREPARED BY:
BUILDING DROPS, INC.
1900 NE MIAMI CT, SUITE 2-15
MIAMI, FL 33132
PH: (954) 399-8478
FAX: (954) 744-4738
WEB: www.buildingdrops.com

REMARKS	BY	DATE
FBC CODE UPDATE	RV	07.12.17
MISC. UPDATES	SH	12.15.22
PROFILE UPDATE	SH	07.03.24
ANCHOR UPDATE	SH	02.11.26

THE INSTALLATION DETAILS DESCRIBED HEREIN ARE GENERIC AND MAY NOT REFLECT ACTUAL CONDITIONS FOR A SPECIFIC SITE. IF SITE CONDITIONS CAUSE INSTALLATION TO DEVIATE FROM THE REQUIREMENTS DETAILED HEREIN, A LICENSED ENGINEER OR ARCHITECT SHALL PREPARE SITE SPECIFIC DOCUMENTS FOR USE WITH THIS DOCUMENT.

HERMES F. NORERO
LICENSE
No. 73778
STATE OF
FLORIDA
PROFESSIONAL ENGINEER

HERMES F. NORERO, P.E.
BUILDING DROPS, INC.
1900 NE MIAMI CT, SUITE 2-15
MIAMI, FL 33132
FBPE CERT. OF AUTHORIZATION No. 29578

FL #:
FL14218

DATE: 04.05.17

DWG. BY: SM
CHK. BY: HFN

SCALE: NTS

DWG. #: YKK199

SHEET:
6

[Page 6 of 13]

ANCHOR TYPE 'E' TABLES


ANCHOR LOAD CAPACITY - PSF EXT. (+) & INT (-)						
NOMINAL DIMS.		ANCHOR TYPE 'E'				
WIDTH (W)	FRAME HEIGHT	E2	E3	E4	E5	E6
30	60	70.0	70.0	70.0	70.0	70.0
36		70.0	70.0	70.0	70.0	70.0
42		66.2	70.0	70.0	70.0	70.0
48		57.9	70.0	70.0	70.0	70.0
54		51.5	70.0	70.0	70.0	70.0
60		46.3	69.5	70.0	70.0	70.0
66		42.1	63.2	70.0	70.0	70.0
72	66	38.6	57.9	70.0	70.0	70.0
30		70.0	70.0	70.0	70.0	70.0
36		70.0	70.0	70.0	70.0	70.0
42		60.2	70.0	70.0	70.0	70.0
48		52.7	70.0	70.0	70.0	70.0
54		46.8	70.0	70.0	70.0	70.0
60		42.1	63.2	70.0	70.0	70.0
66		38.3	57.4	70.0	70.0	70.0
72	72	35.1	52.7	70.0	70.0	70.0
30		70.0	70.0	70.0	70.0	70.0
36		64.4	70.0	70.0	70.0	70.0
42		55.2	70.0	70.0	70.0	70.0
48		48.3	70.0	70.0	70.0	70.0
54		42.9	64.4	70.0	70.0	70.0
60		38.6	57.9	70.0	70.0	70.0
66	78	35.1	52.7	70.0	70.0	70.0
72		32.2	48.3	64.4	70.0	70.0
30		70.0	70.0	70.0	70.0	70.0
36		59.4	70.0	70.0	70.0	70.0
42		50.9	70.0	70.0	70.0	70.0
48		44.6	66.8	70.0	70.0	70.0
54		39.6	59.4	70.0	70.0	70.0
60	84	35.6	53.5	70.0	70.0	70.0
66		32.4	48.6	64.8	70.0	70.0
72		29.7	44.6	59.4	70.0	70.0
30		66.2	70.0	70.0	70.0	70.0
36		55.2	70.0	70.0	70.0	70.0
42		47.3	70.0	70.0	70.0	70.0
48		41.4	62.1	70.0	70.0	70.0
54		36.8	55.2	70.0	70.0	70.0
60		33.1	49.6	66.2	70.0	70.0
66		30.1	45.1	60.2	70.0	70.0
72		27.6	41.4	55.2	69.0	70.0

ANCHOR LOAD CAPACITY - PSF EXT. (+) & INT (-)						
NOMINAL DIMS.		ANCHOR TYPE 'E'				
WIDTH (W)	FRAME HEIGHT	E2	E3	E4	E5	E6
30	90	61.8	70.0	70.0	70.0	70.0
36		51.5	70.0	70.0	70.0	70.0
42		44.1	66.2	70.0	70.0	70.0
48		38.6	57.9	70.0	70.0	70.0
54		34.3	51.5	68.6	70.0	70.0
60		30.9	46.3	61.8	70.0	70.0
66		28.1	42.1	56.2	70.0	70.0
72	96	25.7	38.6	51.5	64.4	70.0
30		57.9	70.0	70.0	70.0	70.0
36		48.3	70.0	70.0	70.0	70.0
42		41.4	62.1	70.0	70.0	70.0
48		36.2	54.3	70.0	70.0	70.0
54		32.2	48.3	64.4	70.0	70.0
60		29.0	43.4	57.9	70.0	70.0
66	102	26.3	39.5	52.7	65.8	70.0
72		24.1	36.2	48.3	60.3	70.0
30		54.5	70.0	70.0	70.0	70.0
36		45.4	68.1	70.0	70.0	70.0
42		38.9	58.4	70.0	70.0	70.0
48		34.1	51.1	68.1	70.0	70.0
54		30.3	45.4	60.6	70.0	70.0
60	108	27.3	40.9	54.5	68.1	70.0
66		24.8	37.2	49.6	61.9	70.0
30		51.5	70.0	70.0	70.0	70.0
36		42.9	64.4	70.0	70.0	70.0
42		36.8	55.2	70.0	70.0	70.0
48		32.2	48.3	64.4	70.0	70.0
54		28.6	42.9	57.2	70.0	70.0
60	114	25.7	38.6	51.5	64.4	70.0
66		23.4	35.1	46.8	58.5	70.0
30		48.8	70.0	70.0	70.0	70.0
36		40.6	61.0	70.0	70.0	70.0
42		34.8	52.3	69.7	70.0	70.0
48		30.5	45.7	61.0	70.0	70.0
54		27.1	40.6	54.2	67.7	70.0
60	120	24.4	36.6	48.8	61.0	70.0
30		46.3	69.5	70.0	70.0	70.0
36		38.6	57.9	70.0	70.0	70.0
42		33.1	49.6	66.2	70.0	70.0
48		29.0	43.4	57.9	70.0	70.0
54		25.7	38.6	51.5	64.4	70.0
60		23.2	34.8	46.3	57.9	69.5

ANCHORS TYPES: SEE SHEET 9 FOR DESCRIPTION

- E2 = (2) ANCHORS TYPE 'E' AT JAMB OR EACH SIDE OF MULLION
E3 = (3) ANCHORS TYPE 'E' AT JAMB OR EACH SIDE OF MULLION
E4 = (4) ANCHORS TYPE 'E' AT JAMB OR EACH SIDE OF MULLION
E5 = (5) ANCHORS TYPE 'E' AT JAMB OR EACH SIDE OF MULLION
E6 = (6) ANCHORS TYPE 'E' AT JAMB OR EACH SIDE OF MULLION

ALL OTHER ANCHORS TO BE SPACED AS PER ELEVATION

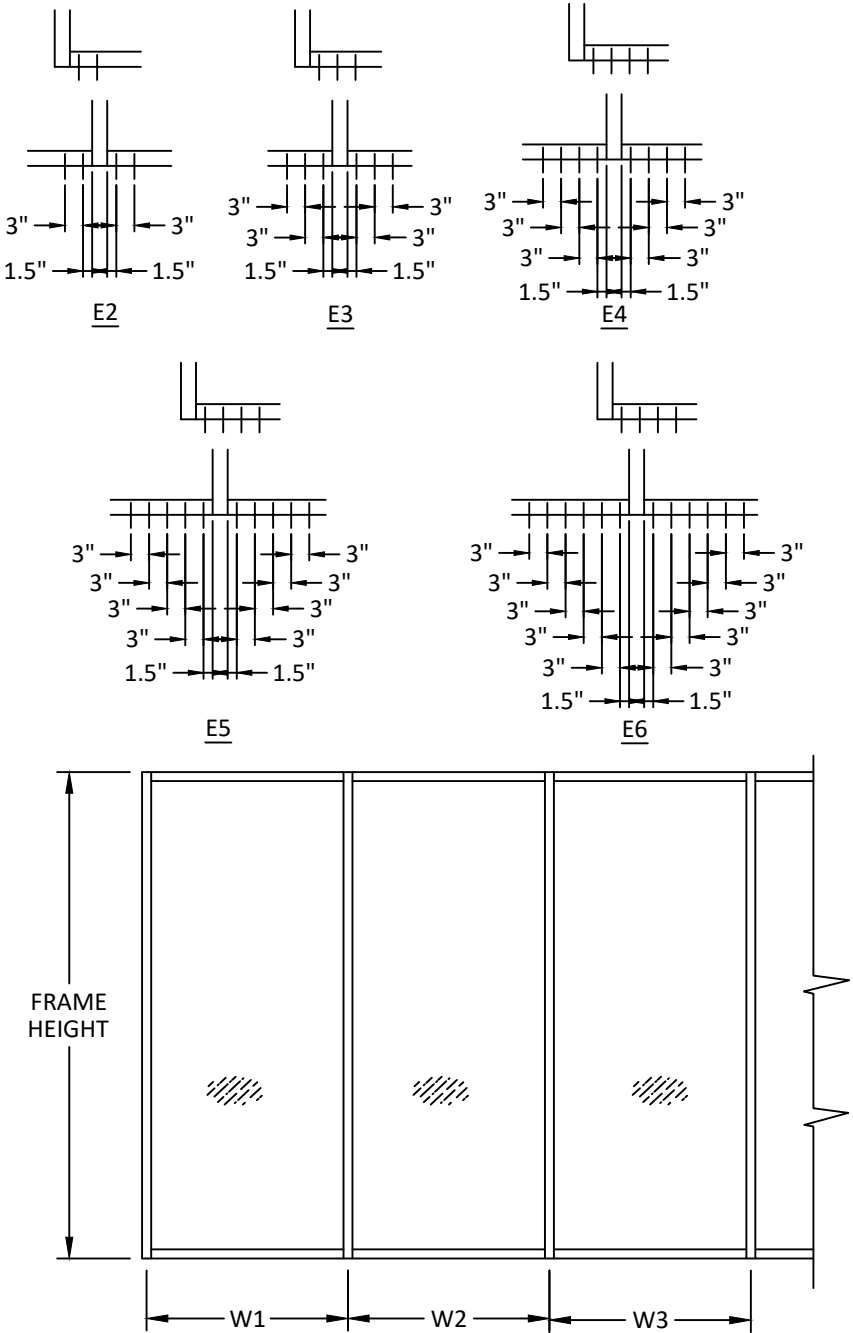

WIDTH (W) = W1 (JAMB)

WIDTH (W) = $\frac{W2 + W3}{2}$ (MULLION)

YKK

ap

Quality
inspires™

YKK AP AMERICA, INC.
101 MARIETTA STREET NW, SUITE 2100
ATLANTA, GA 30303
PH: (678) 838-6000

TITLE:
YHS 50 TU ALUMINUM STOREFRONT
SYSTEM - INSIDE GLAZED
(HVHZ) (IMPACT)
TYPE E ANCHOR TABLE

PREPARED BY:
BUILDING DROPS, INC.
1900 NE MIAMI CT, SUITE 2-15
MIAMI, FL 33132
PH: (954) 399-8478
FAX: (954) 744-4738
WEB: www.buildingdrops.com

REMARKS	BY	DATE
FBC CODE UPDATE	RV	07.12.17
MISC. UPDATES	SH	12.15.22
PROFILE UPDATE	SH	07.03.24
ANCHOR UPDATE	SH	02.11.26

THE INSTALLATION DETAILS DESCRIBED HEREIN ARE GENERIC AND MAY NOT REFLECT ACTUAL CONDITIONS FOR A SPECIFIC SITE. IF SITE CONDITIONS CAUSE INSTALLATION TO DEVIATE FROM THE REQUIREMENTS DETAILED HEREIN, A LICENSED ENGINEER OR ARCHITECT SHALL PREPARE SITE SPECIFIC DOCUMENTS FOR USE WITH THIS DOCUMENT.

HERMES F. NORERO
LICENSE
No. 73778
STATE OF
FLORIDA
PROFESSIONAL ENGINEER


HERMES F. NORERO, P.E.
BUILDING DROPS, INC.
1900 NE MIAMI CT, SUITE 2-15
MIAMI, FL 33132
FBPE CERT. OF AUTHORIZATION No. 29578

FL #:		FL14218
DATE:		04.05.17
DWG. BY:	CHK. BY:	
SM	HFN	
SCALE:		NTS
DWG. #:		YKK199
SHEET:		




6A

DOOR MULLION LOAD & ANCHOR TABLES

DOOR MULLION LOAD CAPACITY (PSF)					
NOMINAL DIMS.		WITHOUT STEEL REINF.		WITH STEEL REINF.	
WIDTH (W)	FRAME HEIGHT	EXT. (+)	INT. (-)	EXT. (+)	INT. (-)
24	102	70.0	70.0	70.0	90.0
30		70.0	70.0	70.0	90.0
36		70.0	70.0	70.0	90.0
42		70.0	70.0	70.0	90.0
48		70.0	70.0	70.0	90.0
54		70.0	70.0	70.0	90.0
60		70.0	70.0	70.0	90.0
24	108	70.0	70.0	70.0	90.0
30		70.0	70.0	70.0	90.0
36		70.0	70.0	70.0	90.0
42		70.0	70.0	70.0	90.0
48		70.0	70.0	70.0	90.0
54		70.0	70.0	70.0	90.0
60		70.0	70.0	70.0	90.0
24	114	70.0	70.0	70.0	90.0
30		70.0	70.0	70.0	90.0
36		70.0	70.0	70.0	90.0
42		70.0	70.0	70.0	90.0
48		70.0	70.0	70.0	90.0
54		70.0	70.0	70.0	90.0
60		70.0	70.0	70.0	90.0
24	120	70.0	70.0	70.0	90.0
30		70.0	70.0	70.0	90.0
36		70.0	70.0	70.0	90.0
42		70.0	70.0	70.0	90.0
48		70.0	70.0	70.0	90.0
54		69.2	69.2	70.0	90.0
60		62.3	62.3	70.0	90.0

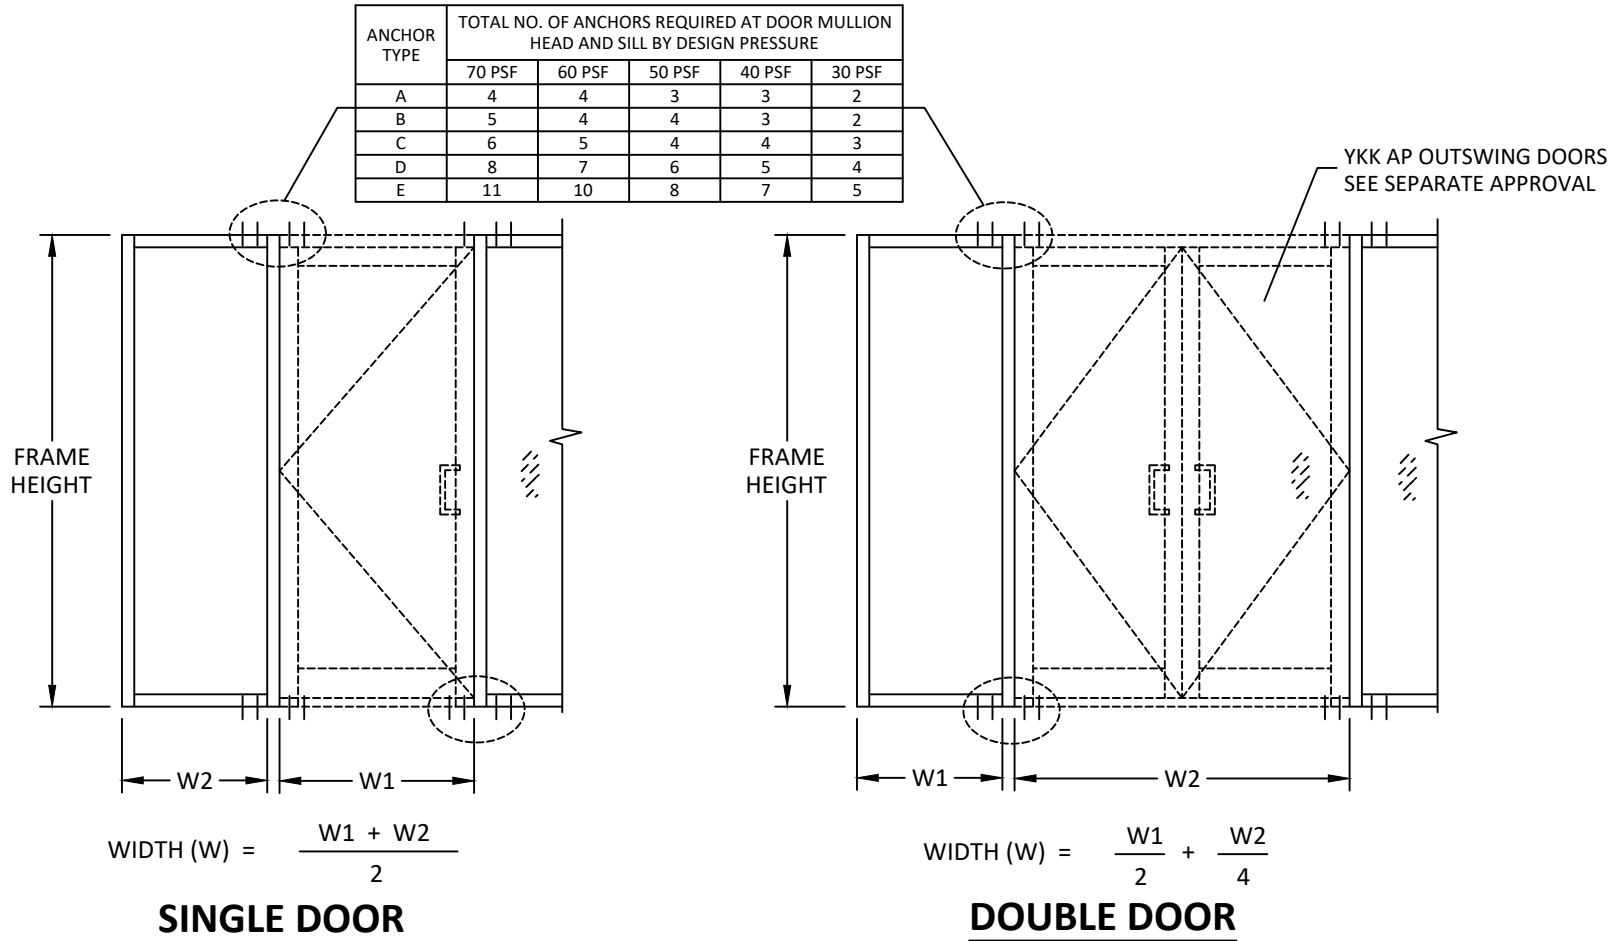

ANCHOR TYPE	TOTAL NO. OF ANCHORS REQUIRED AT DOOR MULLION HEAD AND SILL BY DESIGN PRESSURE				
	70 PSF	60 PSF	50 PSF	40 PSF	30 PSF
A	4	4	3	3	2
B	5	4	4	3	2
C	6	5	4	4	3
D	8	7	6	5	4
E	11	10	8	7	5

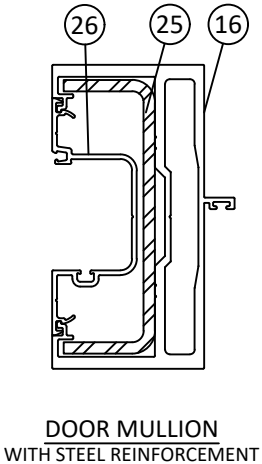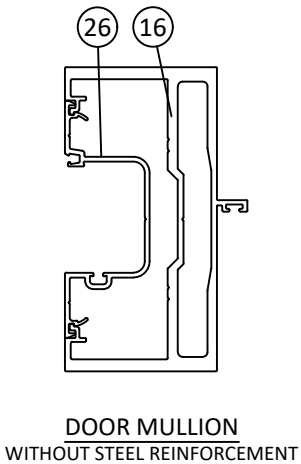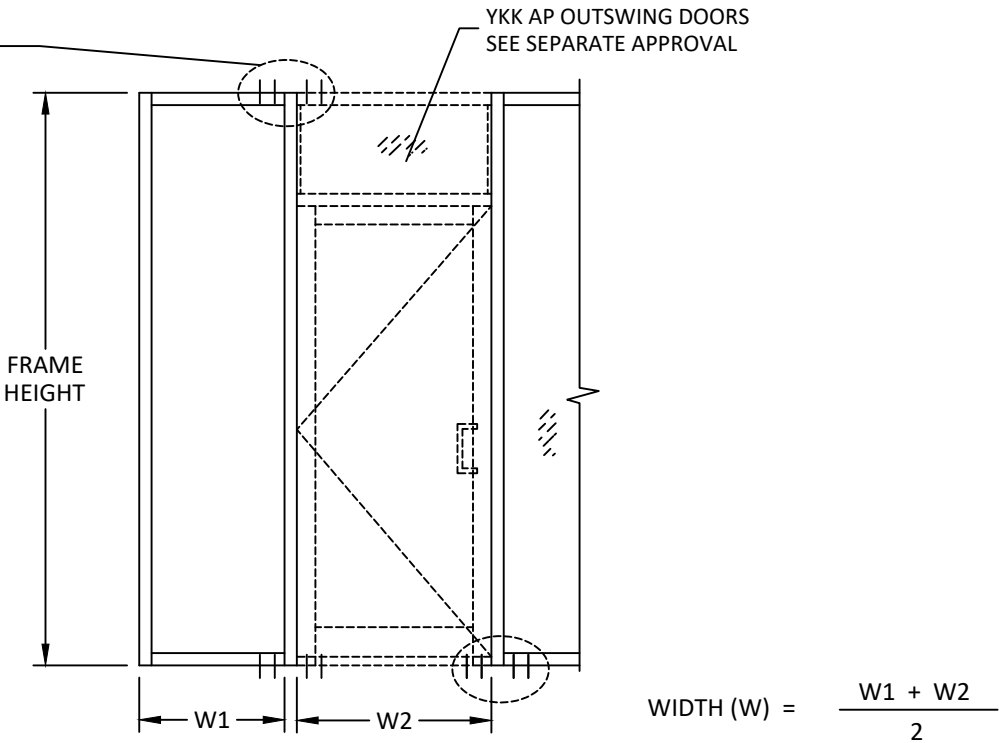

Quality inspires™

YKK AP AMERICA, INC.

101 MARIETTA STREET NW, SUITE 2100
ATLANTA, GA 30303
PH: (678) 838-6000

TITLE:
YHS 50 TU ALUMINUM STOREFRONT
SYSTEM - INSIDE GLAZED
(HVHZ) (IMPACT)
DOOR MULLION TABLE

PREPARED BY:
BUILDING DROPS, INC.
1900 NE MIAMI CT, SUITE 2-15
MIAMI, FL 33132
PH: (954) 399-8478
FAX: (954) 744-4738
WEB: www.buildingdrops.com

REMARKS	BY	DATE
FBC CODE UPDATE	RV	07.12.17
MISC. UPDATES	SH	12.15.22
PROFILE UPDATE	SH	07.03.24
ANCHOR UPDATE	SH	02.11.26

THE INSTALLATION DETAILS DESCRIBED HEREIN ARE GENERIC AND MAY NOT REFLECT ACTUAL CONDITIONS FOR A SPECIFIC SITE. IF SITE CONDITIONS CAUSE INSTALLATION TO DEVIATE FROM THE REQUIREMENTS DETAILED HEREIN, A LICENSED ENGINEER OR ARCHITECT SHALL PREPARE SITE SPECIFIC DOCUMENTS FOR USE WITH THIS DOCUMENT.

HERMES F. NORERO, P.E.
BUILDING DROPS, INC.
1900 NE MIAMI CT, SUITE 2-15
MIAMI, FL 33132
FBPE CERT. OF AUTHORIZATION No. 29578

FL #:

FL14218

DATE: 04.05.17

DWG. BY: SM	CHK. BY: HFN
----------------	-----------------

SCALE: NTS

DWG. #: YKK199

SHEET:


7

[Page 8 of 13]


DOOR MULLION LOAD & ANCHOR TABLES

DOOR MULLION LOAD CAPACITY (PSF)						
NOMINAL DIMS.			WITHOUT STEEL REINF.		WITH STEEL REINF.	
FRAME HEIGHT (IN.)	DOOR PANEL WIDTH - W1 (IN.)	SIDELITE WIDTH - W2 (IN.)	EXT. (+)	INT. (-)	EXT. (+)	INT. (-)
96	36	30	70.0	70.0	70.0	70.0
		36	70.0	70.0	70.0	70.0
		42	70.0	70.0	70.0	70.0
		48	70.0	70.0	70.0	70.0
	42	30	70.0	70.0	70.0	70.0
		36	70.0	70.0	70.0	70.0
		42	70.0	70.0	70.0	70.0
		48	70.0	70.0	70.0	70.0
	48	30	70.0	70.0	70.0	70.0
		36	70.0	70.0	70.0	70.0
		42	70.0	70.0	70.0	70.0
		48	70.0	70.0	70.0	70.0
102	36	30	70.0	70.0	70.0	70.0
		36	70.0	70.0	70.0	70.0
		42	70.0	70.0	70.0	70.0
		48	70.0	70.0	70.0	70.0
	42	30	70.0	70.0	70.0	70.0
		36	70.0	70.0	70.0	70.0
		42	70.0	70.0	70.0	70.0
		48	70.0	70.0	70.0	70.0
	48	30	70.0	70.0	70.0	70.0
		36	70.0	70.0	70.0	70.0
		42	70.0	70.0	70.0	70.0
		48	70.0	70.0	70.0	70.0
108	36	30	70.0	70.0	70.0	70.0
		36	70.0	70.0	70.0	70.0
		42	70.0	70.0	70.0	70.0
		48	70.0	70.0	70.0	70.0
	42	30	70.0	70.0	70.0	70.0
		36	70.0	70.0	70.0	70.0
		42	70.0	70.0	70.0	70.0
		48	70.0	70.0	70.0	70.0
	48	30	70.0	70.0	70.0	70.0
		36	70.0	70.0	70.0	70.0
		42	70.0	70.0	70.0	70.0
		48	57.1	57.1	70.0	70.0

DOOR MULLION LOAD CAPACITY (PSF)						
NOMINAL DIMS.			WITHOUT STEEL REINF.		WITH STEEL REINF.	
FRAME HEIGHT (IN.)	DOOR PANEL WIDTH - W1 (IN.)	SIDELITE WIDTH - W2 (IN.)	EXT. (+)	INT. (-)	EXT. (+)	INT. (-)
114	36	30	70.0	70.0	70.0	70.0
		36	70.0	70.0	70.0	70.0
		42	70.0	70.0	70.0	70.0
		48	69.8	69.8	70.0	70.0
	42	30	70.0	70.0	70.0	70.0
		36	69.8	69.8	70.0	70.0
		42	66.6	66.6	70.0	70.0
		48	63.6	63.6	70.0	70.0
	48	30	66.6	66.6	70.0	70.0
		36	63.6	63.6	70.0	70.0
		42	57.1	57.1	70.0	70.0
		48	57.1	57.1	70.0	70.0
120	36	30	69.9	69.9	70.0	70.0
		36	66.2	66.2	70.0	70.0
		42	62.8	62.8	70.0	70.0
		48	59.8	59.8	70.0	70.0
	42	30	62.8	62.8	70.0	70.0
		36	59.8	59.8	70.0	70.0
		42	57.1	57.1	70.0	70.0
		48	57.1	57.1	70.0	70.0
	48	30	57.1	57.1	70.0	70.0
		36	57.1	57.1	70.0	70.0
		42	57.1	57.1	70.0	70.0
		44	57.1	57.1	70.0	70.0

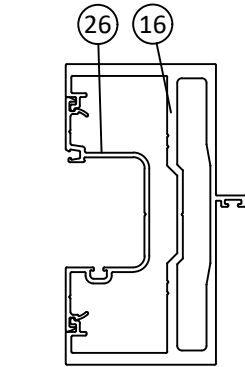


DOOR MULLION
WITHOUT STEEL REINFORCEMENT

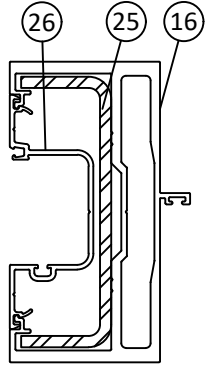

DOOR MULLION
WITH STEEL REINFORCEMENT

ANCHOR TYPE	TOTAL NO. OF ANCHORS REQUIRED AT DOOR MULLION HEAD AND SILL BY DESIGN PRESSURE				
	70 PSF	60 PSF	50 PSF	40 PSF	30 PSF
A	5	4	4	3	2
B	6	5	4	3	3
C	7	6	5	4	3
D	10	9	7	6	5
E	14	12	10	8	6

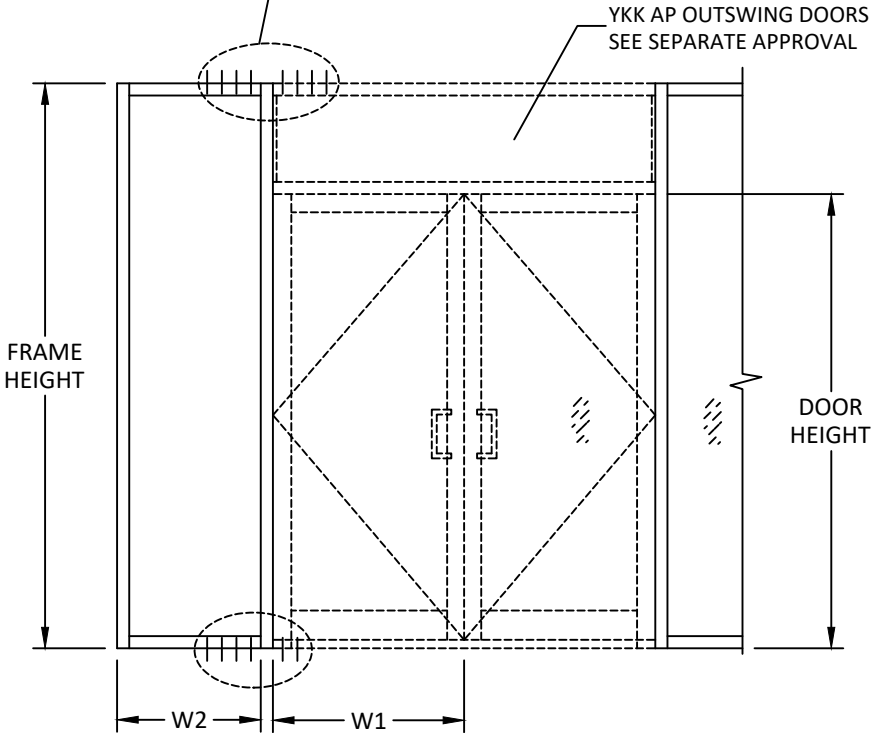

DOUBLE DOOR WITH TRANSOM



YKK AP AMERICA, INC.
101 MARIETTA STREET NW, SUITE 2100
ATLANTA, GA 30303
PH: (678) 838-6000


TITLE: YHS 50 TU ALUMINUM STOREFRONT SYSTEM - INSIDE GLAZED (HVHZ) (IMPACT)
DOOR MULLION TABLES (1)

PREPARED BY: BUILDING DROPS, INC.
1900 NE MIAMI CT, SUITE 2-15
MIAMI, FL 33132
PH: (954) 399-8478
FAX: (954) 744-4738
WEB: www.buildingdrops.com




REMARKS	BY	DATE
FBC CODE UPDATE	RV	07.12.17
MISC. UPDATES	SH	12.15.22
PROFILE UPDATE	SH	07.03.24
ANCHOR UPDATE	SH	02.11.26

THE INSTALLATION DETAILS DESCRIBED HEREIN ARE GENERIC AND MAY NOT REFLECT ACTUAL CONDITIONS FOR A SPECIFIC SITE. IF SITE CONDITIONS CAUSE INSTALLATION TO DEVIATE FROM THE REQUIREMENTS DETAILED HEREIN, A LICENSED ENGINEER OR ARCHITECT SHALL PREPARE SITE SPECIFIC DOCUMENTS FOR USE WITH THIS DOCUMENT.

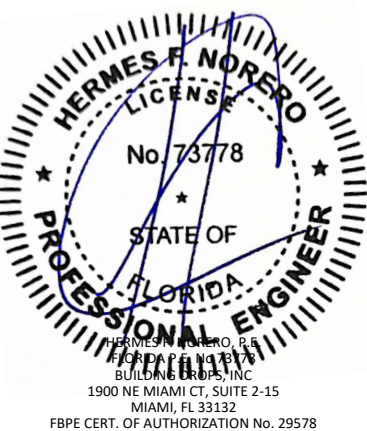


FL #:	FL14218
DATE:	04.05.17
DWG. BY:	CHK. BY:
SM	HFN
SCALE:	NTS
DWG. #:	YKK199
SHEET:	8


c:\users\sebastianhereros\building drops, inc\building drops, inc\projects\ykk ap america, inc\fb-26-0123 - fl14218 yhs 50 tu pre-glazed storefront systems\dwgs\tu\ykk199.dwg 2/11/2026 9:39 AM

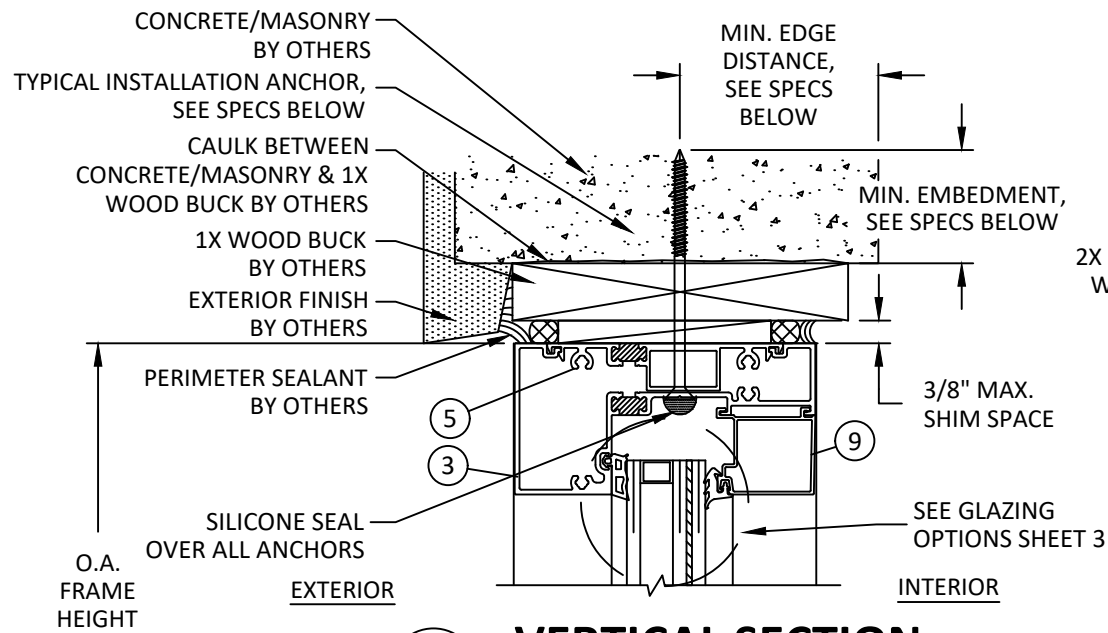


A
9 **VERTICAL SECTION**
HEAD - CONCRETE/MASONRY W/ 1X BUCK

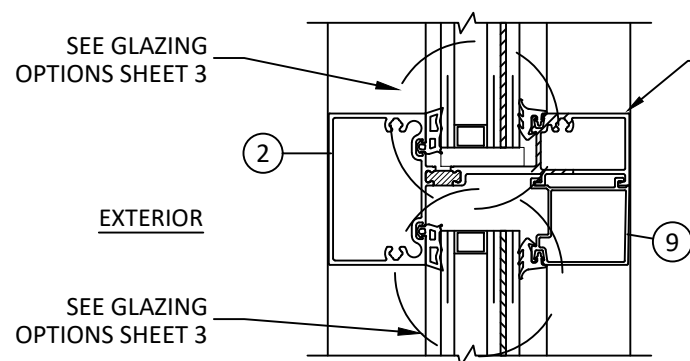


B
9 **VERTICAL SECTION**
HORIZONTAL MEMBER

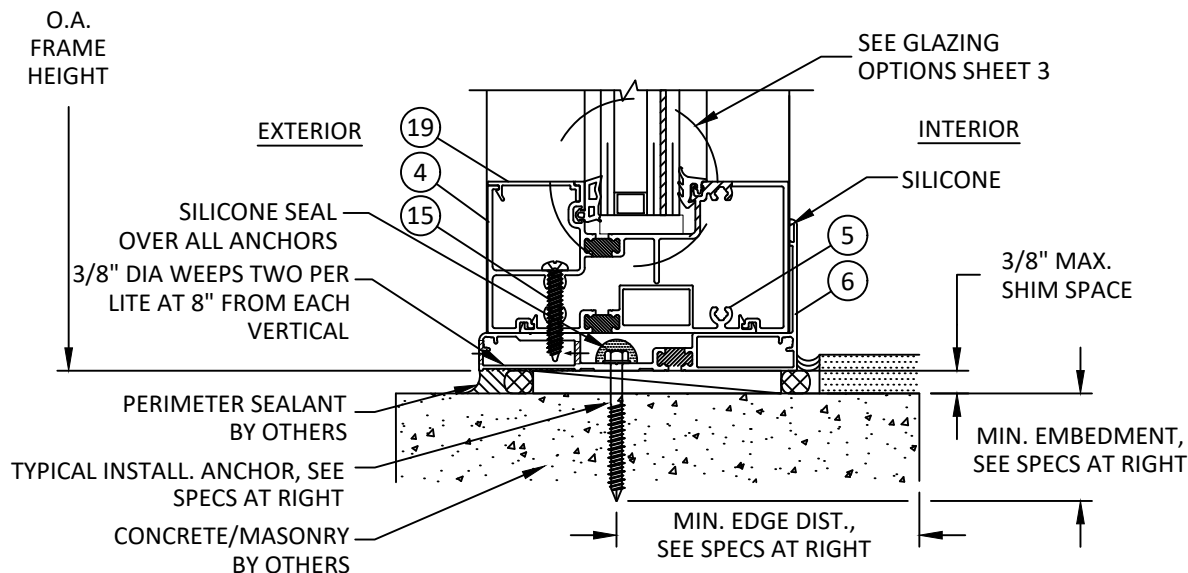

C
9 **VERTICAL SECTION**
SILL - DIRECT TO CONCRETE/MASONRY

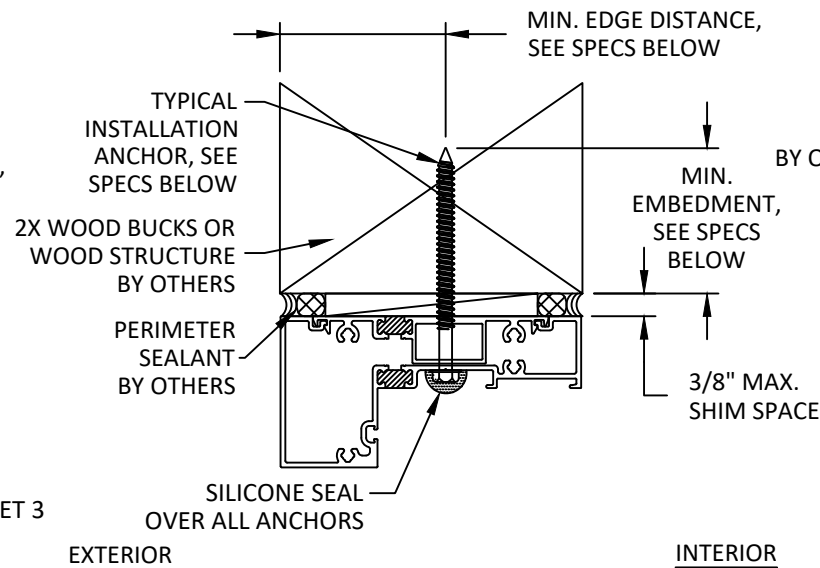

D
9 **VERTICAL SECTION**
HEAD - WOOD FRAMING
TYPICAL INSTALLATION

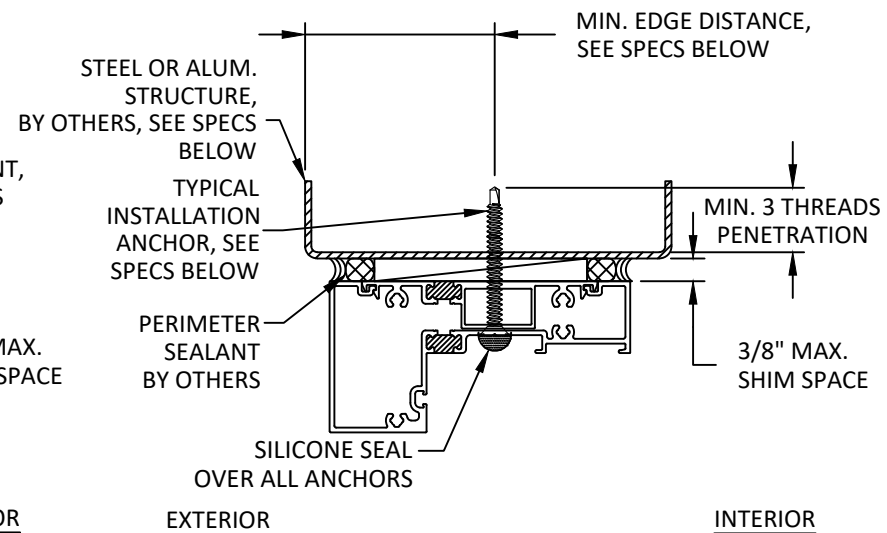

E
9 **VERTICAL SECTION**
HEAD - METAL SUBSTRATE
TYPICAL INSTALLATION

LIMIT DESIGN LOADS FOR HORIZONTAL AS FOLLOWS		
MAX HORIZ. SPAN	MAX HEIGHT ABOVE HORIZ.	MAX DESIGN LOADS
60"	108"	50 PSF

YHS 50 TU ANCHOR SCHEDULE				
ANCHOR TYPE	ANCHOR DESCRIPTION	SUBSTRATE REQUIREMENTS	MIN. EMBEDMENT	MIN. EDGE DISTANCE
A	5/16" DEWALT ULTRAICON	CONCRETE MIN. F'C = 3000 PSI	2"	3-1/8"
	5/16" ITW TAPCON+		1-1/4"	2-3/16"
	5/16" SELF-DRILLING SCREW (GRADE 5)	STEEL: MIN. 12 GA., MIN. Fy=36 KSI ALUM.: MIN. 1/8", MIN. 6063-T5"	3 THREADS PENETRATION PAST METAL STRUCTURE	3/4"
B	5/16" ITW TAPCON+	GROUT-FILLED BLOCK PER C-90, MIN. F'C = 2000 PSI	1-1/4"	3"
	5/16" DEWALT ULTRAICON	WOOD MIN. S.G. = 0.55	1-1/2"	1-9/16"
	5/16" DEWALT TAPPER+	CONCRETE MIN. F'C = 3000 PSI	1-3/4"	2-1/2"
C	1/4" SELF-DRILLING SCREW (GRADE 5)	STEEL: MIN. 12 GA., MIN. Fy=36 KSI ALUM.: MIN. 1/8", MIN. 6063-T5"	3 THREADS PENETRATION PAST METAL STRUCTURE	3/4"
D	1/4" ITW TAPCON	CONCRETE MIN. F'C = 3000 PSI	1-3/4"	1-1/2"
	1/4" DEWALT ULTRAICON+		1-3/4"	1-1/2"
	5/16" DEWALT ULTRAICON	GROUT-FILLED BLOCK PER C-90, MIN. F'C = 2000 PSI	1-3/4"	2-1/2"
	1/4" DEWALT TAPPER+		1-1/2"	3"
E	1/4" DEWALT ULTRAICON+	WOOD MIN. S.G. = 0.55	1-1/2"	1"
	1/4" DEWALT TAPPER+	CONCRETE MIN. F'C = 3000 PSI	1-3/4"	1-3/4"
	1/4" DEWALT ULTRAICON+	GROUT-FILLED BLOCK PER C-90, MIN. F'C = 2000 PSI	1-3/4"	1-1/2"
	1/4" ITW TAPCON		1"	2"

*NOTE: ANCHORS MAY BE EITHER HEX HEAD OR FLAT HEAD



YKK AP AMERICA, INC.
101 MARIETTA STREET NW, SUITE 2100
ATLANTA, GA 30303
PH: (678) 838-6000

TITLE: YHS 50 TU ALUMINUM STOREFRONT
SYSTEM - INSIDE GLAZED
(HVHZ) (IMPACT)

VERTICAL SECTIONS
& ANCHOR DESCRIPTIONS

PREPARED BY:

BUILDING DROPS, INC.

1900 NE MIAMI CT, SUITE 2-15
MIAMI, FL 33132

PH: (954) 399-8478
FAX: (954) 744-4738

WEB: www.buildingdrops.com




REMARKS	BY	DATE
FBC CODE UPDATE	RV	07.12.17
MISC. UPDATES	SH	12.15.22
PROFILE UPDATE	SH	07.03.24
ANCHOR UPDATE	SH	02.11.26

THE INSTALLATION DETAILS DESCRIBED HEREIN ARE GENERIC
AND MAY NOT REFLECT ACTUAL CONDITIONS FOR A SPECIFIC
SITE. IF SITE CONDITIONS CAUSE INSTALLATION TO DEVIATE
FROM THE REQUIREMENTS DETAILED HEREIN, A LICENSED
ENGINEER OR ARCHITECT SHALL PREPARE SITE SPECIFIC
DOCUMENTS FOR USE WITH THIS DOCUMENT.




FL #:	FL14218
DATE:	04.05.17
DWG. BY:	CHK. BY:
SM	HFN
SCALE:	NTS
DWG. #:	YKK199
SHEET:	9


c:\users\sebastianhereros\building drops, inc\building drops, inc\projects\ykk ap america, inc\fb-26-0123 - fl14218 yns 50 tu pre-glazed storefront systems\dwgs\tu\ykk199.dwg
2/11/2026 9:39 AM

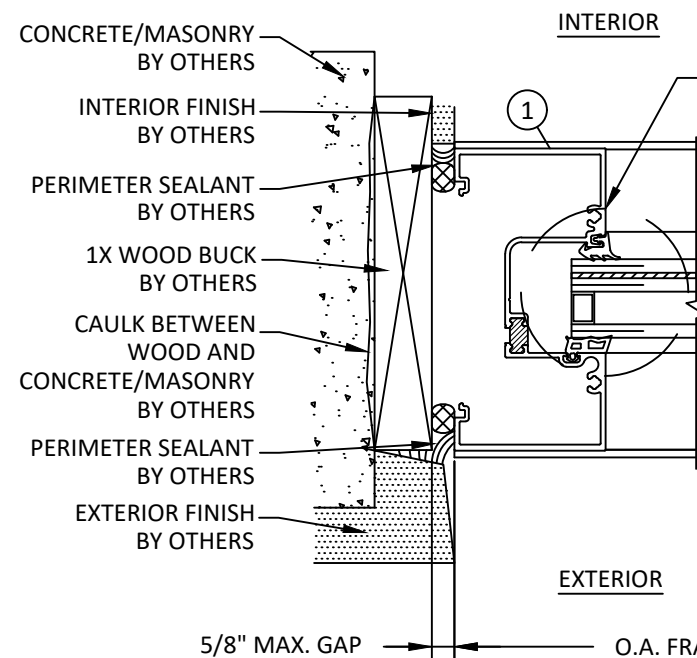


F
10 **HORIZONTAL SECTION**
JAMB - CONCRETE/MASONRY W/ 1X BUCK
STANDARD CONFIGURATION

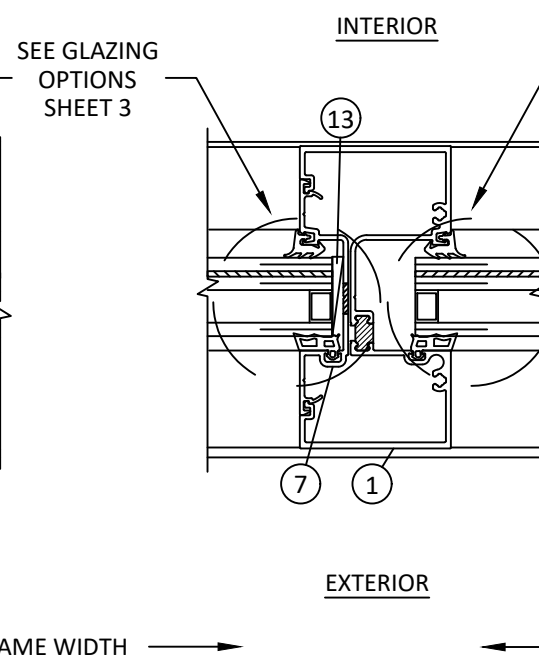


G
10 **HORIZONTAL SECTION**
VERTICAL MULLION
STANDARD CONFIGURATION

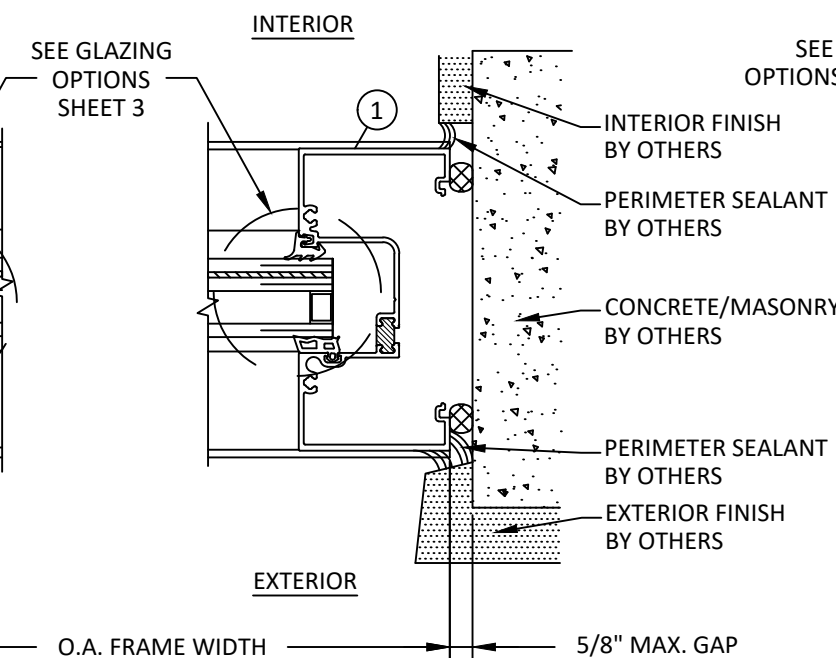


H
10 **HORIZONTAL SECTION**
JAMB - DIRECT TO CONCRETE/MASONRY
STANDARD CONFIGURATION

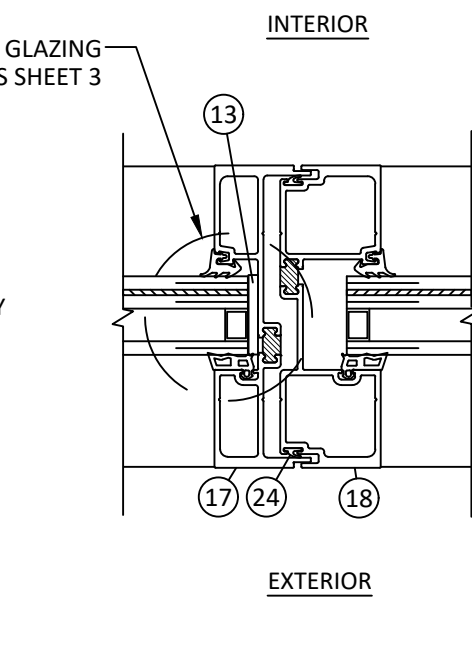


I
10 **HORIZONTAL SECTION**
VERTICAL EXPANSION MULLION

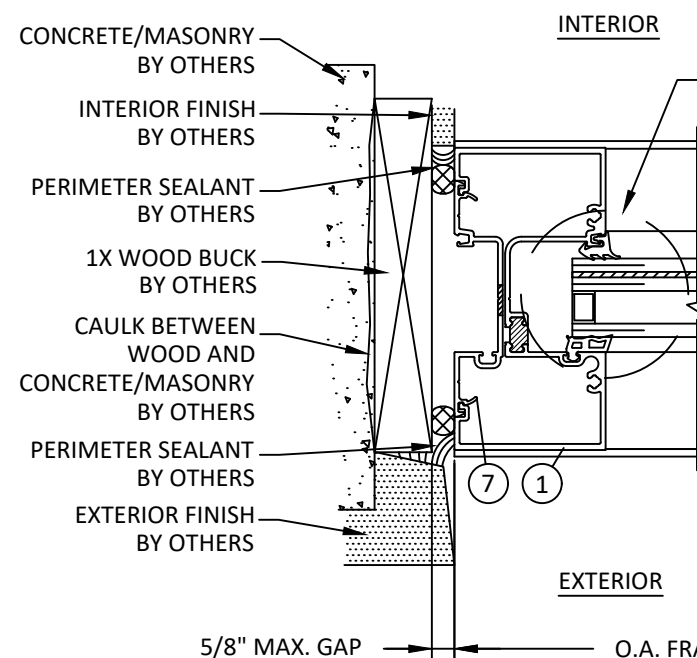


J
10 **HORIZONTAL SECTION**
JAMB - CONCRETE/MASONRY W/ 1X BUCK
HEAVY CONFIGURATION

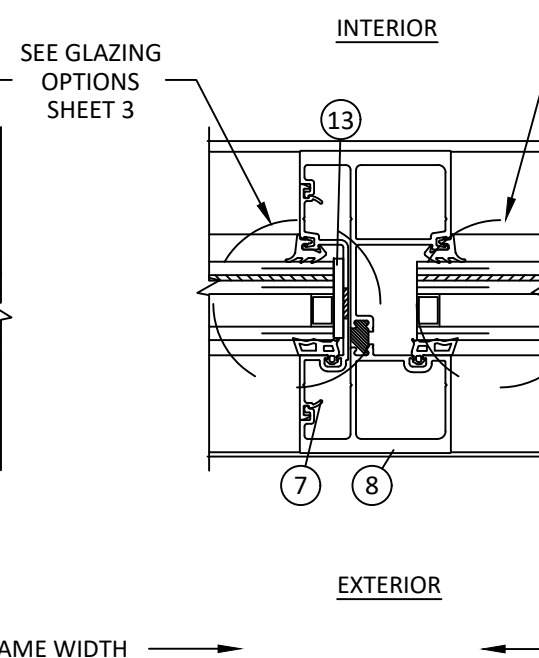

K
10 **HORIZONTAL SECTION**
VERTICAL MULLION
HEAVY CONFIGURATION

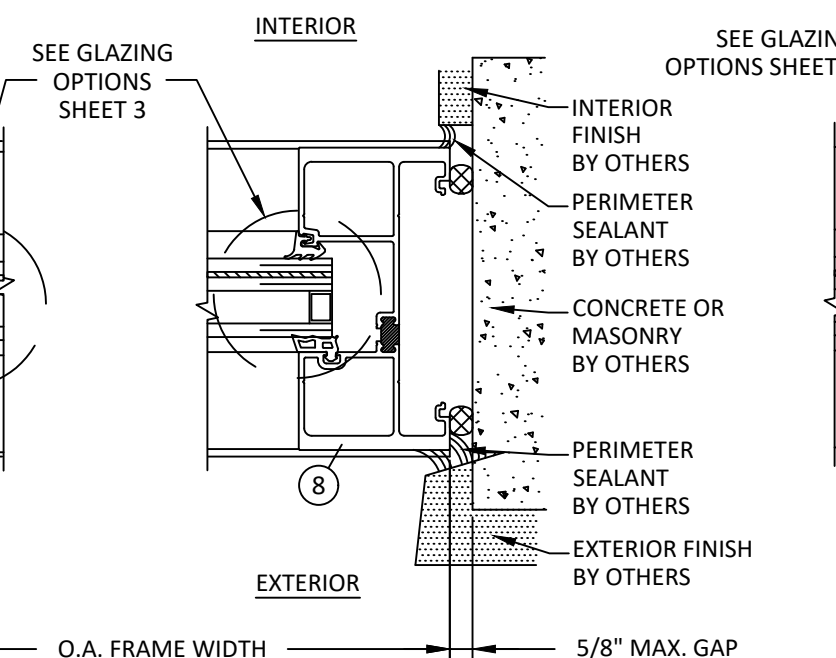

L
10 **HORIZONTAL SECTION**
JAMB - DIRECT TO CONCRETE/MASONRY
HEAVY CONFIGURATION

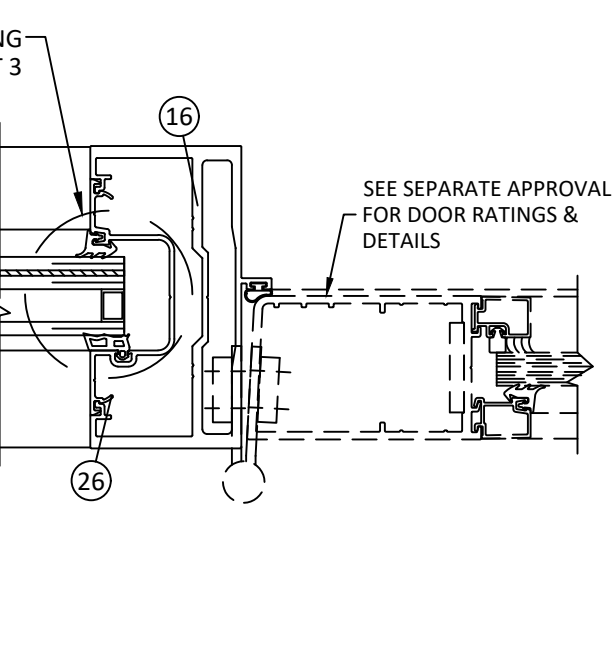

M
10 **HORIZONTAL SECTION**
DOOR JAMB MULLION



YKK AP AMERICA, INC.
101 MARIETTA STREET NW, SUITE 2100
ATLANTA, GA 30303
PH: (678) 838-6000

TITLE: YHS 50 TU ALUMINUM STOREFRONT
SYSTEM - INSIDE GLAZED
(HVHZ) (IMPACT)

HORIZONTAL SECTIONS

PREPARED BY:

BUILDING DROPS, INC.

1900 NE MIAMI CT, SUITE 2-15
MIAMI, FL 33132


PH: (954) 399-8478
FAX: (954) 744-4738

WEB: www.buildingdrops.com



REMARKS	BY	DATE
FBC CODE UPDATE	RV	07.12.17
MISC. UPDATES	SH	12.15.22
PROFILE UPDATE	SH	07.03.24
ANCHOR UPDATE	SH	02.11.26

THE INSTALLATION DETAILS DESCRIBED HEREIN ARE GENERIC
AND MAY NOT REFLECT ACTUAL CONDITIONS FOR A SPECIFIC
SITE. IF SITE CONDITIONS CAUSE INSTALLATION TO DEVIATE
FROM THE REQUIREMENTS DETAILED HEREIN, A LICENSED
ENGINEER OR ARCHITECT SHALL PREPARE SITE SPECIFIC
DOCUMENTS FOR USE WITH THIS DOCUMENT.

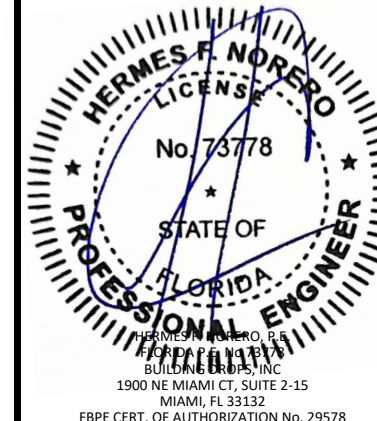

FL #:
FL14218

DATE: **04.05.17**

DWG. BY:
SM

CHK. BY:
HFN


SCALE: **NTS**

DWG. #: **YKK199**


SHEET:

10


ITEM	PART NO.	DESCRIPTION	MATERIAL
1	BE9-0681	JAMB / VERTICAL	6063-T5
2	BE9-0638	HORIZONTAL	6063-T5
3	BY7-9595	HEAD	6063-T5
4	BY7-9597	SILL	6063-T5
5	E1-1060	ANCHOR FILLER	6063-T5
6	BE9-0687	SILL FLASHING	6063-T5
7	BE9-0655	SHALLOW POCKET FILLER	6063-T5
8	BE9-0684	HEAVY DUTY VERTICAL	6063-T5
9	E9-0658	GLASS STOP	6063-T5
10	E2-0083	EXTERIOR GLAZING GASKET	EPDM
11	E2-0088	INTERIOR GLAZING GASKET	EPDM
12	E2-9938	SETTING BLOCK	EPDM (85±5)
13	E2-0096	SIDE BLOCK	EPDM
14	PC-1220	#12 x 1-1/4" PHSMS Type AB	ZINC PLATED STEEL
15	PC-1424	#14 x 1-1/2" PHSMS Type AB	ZINC PLATED STEEL
16	E9-0504	DOOR JAMB O/P	6063-T6
17	BE9-0634	EXPANSION MULLION (MALE)	6063-T5
18	BE9-0635	EXPANSION MULLION (FEMALE)	6063-T5
19	Y7-9599	SILL HOLE SNAP COVER	6063-T5
20	E1-1050	SILL FLASHING END DAM	ALUM SHEET
21	E1-1071	ANCHOR FILLER	6063-T5
22	E2-0807	ANTI WALK BLOCK	EPDM
23	E2-0049	WATER DEFLECTOR (1-5/16" GL)	PVC/SUNPRENE
24	E2-0065	WEATHERING GASKET	EPDM
25	E1-1062	STEEL CHANNEL (1-1/2" X 4-1/2" X 3/16")	A36 STEEL
26	E9-0656	DEEP POCKET FILLER	6063-T5

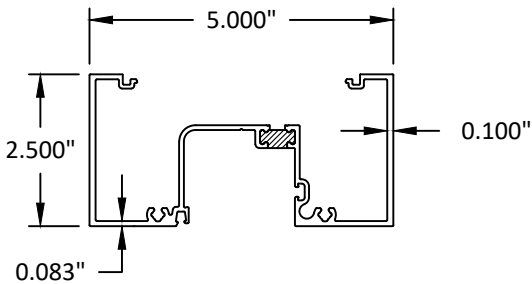


1 JAMB/VERTICAL

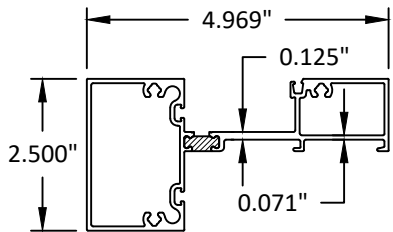


2 HORIZONTAL

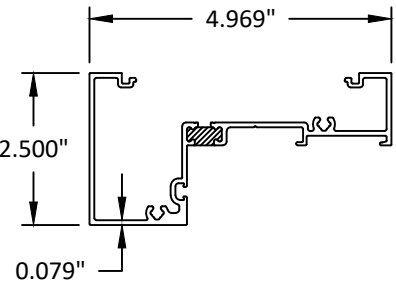


3 HEAD

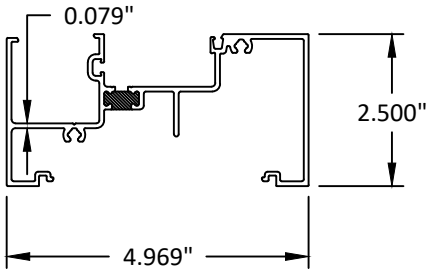


4 SILL

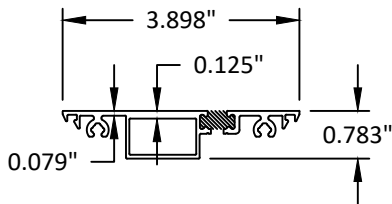


5 ANCHOR FILLER

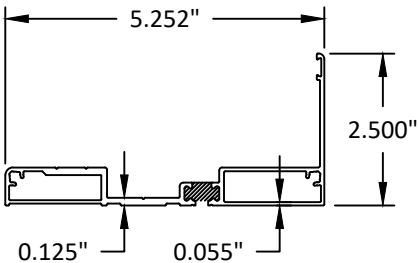

6 SILL FLASHING

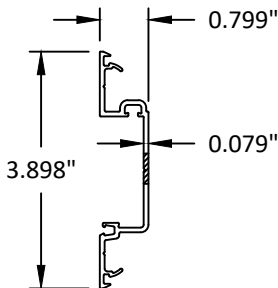

7 SHALLOW POCKET FILLER

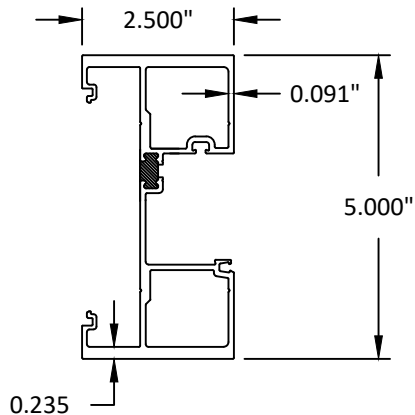

8 HEAVY DUTY VERTICAL



YKK AP AMERICA, INC.
101 MARIETTA STREET NW, SUITE 2100
ATLANTA, GA 30303
PH: (678) 838-6000

TITLE: YHS 50 TU ALUMINUM STOREFRONT
SYSTEM - INSIDE GLAZED
(HVHZ) (IMPACT)

COMPONENTS & BILL OF MATERIALS


PREPARED BY: BUILDING DROPS, INC.

1900 NE MIAMI CT, SUITE 2-15
MIAMI, FL 33132
PH: (954) 399-8478
FAX: (954) 744-4738
WEB: www.buildingdrops.com



REMARKS	BY	DATE
FBC CODE UPDATE	RV	07.12.17
MISC. UPDATES	SH	12.15.22
PROFILE UPDATE	SH	07.03.24
ANCHOR UPDATE	SH	02.11.26


THE INSTALLATION DETAILS DESCRIBED HEREIN ARE GENERIC AND MAY NOT REFLECT ACTUAL CONDITIONS FOR A SPECIFIC SITE. IF SITE CONDITIONS CAUSE INSTALLATION TO DEVIATE FROM THE REQUIREMENTS DETAILED HEREIN, A LICENSED ENGINEER OR ARCHITECT SHALL PREPARE SITE SPECIFIC DOCUMENTS FOR USE WITH THIS DOCUMENT.

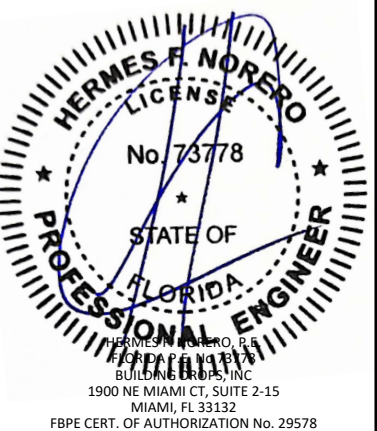


FL #:	FL14218
DATE:	04.05.17
DWG. BY:	CHK. BY:
SM	HFN
SCALE:	NTS
DWG. #:	YKK199
SHEET:	

11


c:\users\sebastianhereros\building drops, inc\building drops, inc\projects\ykk ap america, inc\fbc-26-0123 - fl14218 yns 50 tu pre-glazed storefront systems\dwgs\tu\ykk199.dwg 2/11/2026 9:39 AM

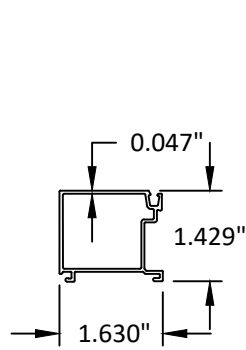


9 GLAZING STOP

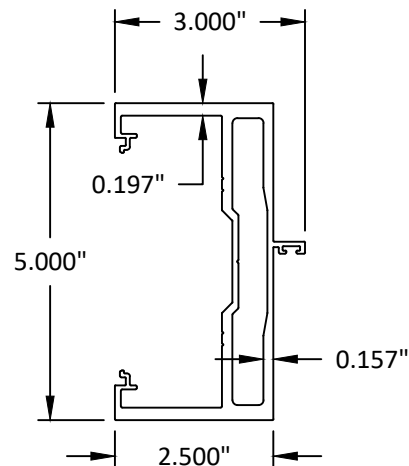


16 DOOR MULLION O/P

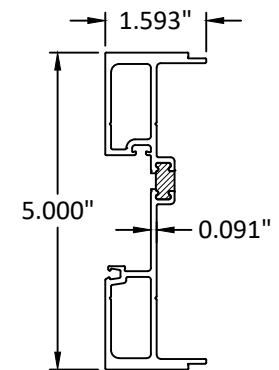


17 EXPANSION MULLION (MALE)

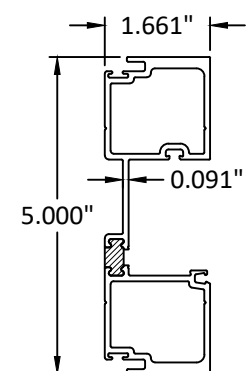


18 EXPANSION MULLION (FEMALE)

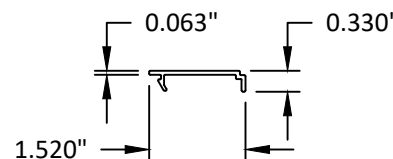

19 SILL HOLE SNAP COVER

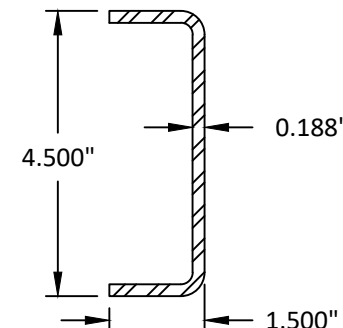

25 DOOR MULLION REINFORCEMENT

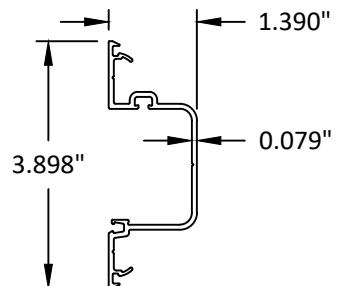

26 DEEP POCKET FILLER




YKK AP AMERICA, INC.
101 MARIETTA STREET NW, SUITE 2100
ATLANTA, GA 30303
PH: (678) 838-6000

TITLE: YHS 50 TU ALUMINUM STOREFRONT SYSTEM - INSIDE GLAZED (HVHZ) (IMPACT) COMPONENTS

PREPARED BY: BUILDING DROPS, INC.
1900 NE MIAMI CT, SUITE 2-15
MIAMI, FL 33132
PH: (954) 399-8478
FAX: (954) 744-4738
WEB: www.buildingdrops.com

REMARKS	BY	DATE
FBC CODE UPDATE	RV	07.12.17
MISC. UPDATES	SH	12.15.22
PROFILE UPDATE	SH	07.03.24
ANCHOR UPDATE	SH	02.11.26

THE INSTALLATION DETAILS DESCRIBED HEREIN ARE GENERIC AND MAY NOT REFLECT ACTUAL CONDITIONS FOR A SPECIFIC SITE. IF SITE CONDITIONS CAUSE INSTALLATION TO DEVIATE FROM THE REQUIREMENTS DETAILED HEREIN, A LICENSED ENGINEER OR ARCHITECT SHALL PREPARE SITE SPECIFIC DOCUMENTS FOR USE WITH THIS DOCUMENT.

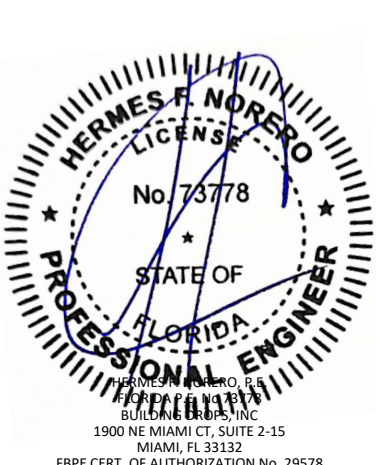

FL #:
FL14218

DATE:
04.05.17

DWG. BY:
SM

CHK. BY:
HFN

SCALE:
NTS

DWG. #:
YKK199

SHEET:
12