

c:\users\harley\pant\building drops, inc\building drops, inc\projects\andersen corporation\fb-25-0625,1 - fbc submittal - fl14326 wood folding door - cladding change\dwgs\awd357\awd357.dwg
12/2/2025 8:47 AM

ANDERSEN CORPORATION

OUTSWING FOLDING DOOR CONTEMPORARY CLADDING WITH STORMWATCH PROTECTION (HVHZ)(IMPACT)

INSTALLATION NOTES:

- ONE (1) INSTALLATION ANCHOR IS REQUIRED AT EACH ANCHOR LOCATION SHOWN, UNLESS OTHERWISE STATED.
- THE NUMBER OF INSTALLATION ANCHORS DEPICTED IS THE MINIMUM NUMBER OF ANCHORS TO BE USED FOR PRODUCT INSTALLATION.
- INSTALL INDIVIDUAL INSTALLATION ANCHORS WITHIN A TOLERANCE OF ±1/2 INCH OF THE DEPICTED LOCATION IN THE ANCHOR LAYOUT DETAIL (I.E., WITHOUT CONSIDERATION OF TOLERANCES). TOLERANCES ARE NOT CUMULATIVE FROM ONE INSTALLATION ANCHOR TO THE NEXT.
- FASTENER THROUGH FRAME HEAD: FOR INSTALLATION THROUGH 2X WOOD FRAME USE ONE (1) #12 WOOD SCREW PER LOCATION OF SUFFICIENT LENGTH TO ACHIEVE 1 1/2 INCH MINIMUM EMBEDMENT INTO WOOD SUBSTRATE.
- FASTENER THROUGH FRAME HEAD: FOR INSTALLATION THROUGH 1X BUCK TO CONCRETE/MASONRY, OR DIRECTLY INTO CONCRETE/ MASONRY, USE ONE (1) 3/16 INCH ITW TAPCON PER LOCATION OF SUFFICIENT LENGTH TO ACHIEVE 1 3/4 INCH MINIMUM EMBEDMENT.
- FASTENER THROUGH FRAME HEAD: FOR INSTALLATION THROUGH METAL STUD USE ONE (1) #12 SELF-TAPPING SCREWS PER LOCATION OF SUFFICIENT LENGTH TO ACHIEVE 3 THREADS MINIMUM PENETRATION BEYOND METAL FRAME SUBSTRATE.
- HIGH PERFORMANCE SILL: FOR INSTALLATION THROUGH 2X WOOD FRAME USE FOUR (4) #10 WOOD SCREWS PER LOCATION THROUGH SILL BRACKET OF SUFFICIENT LENGTH TO ACHIEVE 1 1/2 INCH MINIMUM EMBEDMENT INTO WOOD SUBSTRATE.
- HIGH PERFORMANCE SILL: FOR INSTALLATION THROUGH 1X BUCK TO CONCRETE/MASONRY, OR DIRECTLY INTO CONCRETE/ MASONRY, USE TWO (2) 3/16 INCH ITW TAPCON PER LOCATION THROUGH SILL BRACKET OF SUFFICIENT LENGTH TO ACHIEVE 1 1/4 INCH MINIMUM EMBEDMENT.
- HIGH PERFORMANCE SILL: FOR INSTALLATION THROUGH METAL STUD USE FOUR (4) #10 SELF-TAPPING SCREWS PER LOCATION THROUGH SILL BRACKET OF SUFFICIENT LENGTH TO ACHIEVE 3 THREADS MINIMUM PENETRATION BEYOND METAL FRAME SUBSTRATE.
- INSTALLATION CLIP JAMBS: FOR INSTALLATION THROUGH 2X WOOD FRAME USE ONE (1) #10 WOOD SCREW PER LOCATION OF SUFFICIENT LENGTH TO ACHIEVE 1 1/2 INCH MINIMUM EMBEDMENT INTO WOOD SUBSTRATE.
- INSTALLATION CLIP JAMBS: FOR INSTALLATION THROUGH 1X BUCK TO CONCRETE/MASONRY, OR DIRECTLY INTO CONCRETE/ MASONRY, USE ONE (1) 3/16 INCH ITW TAPCON PER LOCATION OF SUFFICIENT LENGTH TO ACHIEVE 1 1/4 INCH MINIMUM EMBEDMENT.
- INSTALLATION CLIP JAMBS: FOR INSTALLATION THROUGH METAL STUD USE ONE (1) #10 SELF-TAPPING SCREWS PER LOCATION OF SUFFICIENT LENGTH TO ACHIEVE 3 THREADS MINIMUM PENETRATION BEYOND METAL FRAME SUBSTRATE.
- MINIMUM EMBEDMENT AND EDGE DISTANCE EXCLUDE WALL FINISHES, INCLUDING BUT NOT LIMITED TO STUCCO, FOAM, BRICK VENEER, AND SIDING.
- INSTALLATION ANCHORS AND ASSOCIATED HARDWARE MUST BE MADE OF CORROSION RESISTANT MATERIAL OR HAVE A CORROSION RESISTANT COATING.

INSTALLATION NOTES (CONTINUED):

- FOR HOLLOW BLOCK AND GROUT FILLED BLOCK, DO NOT INSTALL INSTALLATION ANCHORS INTO MORTAR JOINTS. EDGE DISTANCE IS MEASURED FROM FREE EDGE OF BLOCK OR EDGE OF MORTAR JOINT INTO FACE SHELL OF BLOCK.
- INSTALLATION ANCHORS SHALL BE INSTALLED IN ACCORDANCE WITH ANCHOR MANUFACTURER'S INSTALLATION INSTRUCTIONS, AND ANCHORS SHALL NOT BE USED IN SUBSTRATES WITH STRENGTHS LESS THAN THE MINIMUM STRENGTH SPECIFIED BY THE ANCHOR MANUFACTURER.
- INSTALLATION ANCHOR CAPACITIES FOR PRODUCTS HEREIN ARE BASED ON SUBSTRATE MATERIALS WITH THE FOLLOWING PROPERTIES:
 - WOOD - MINIMUM SPECIFIC GRAVITY OF 0.55.
 - CONCRETE - MINIMUM COMPRESSIVE STRENGTH OF 2700 PSI.
 - MASONRY - STRENGTH CONFORMANCE TO ASTM C-90, WITH A MINIMUM COMPRESSIVE STRENGTH OF 2000 PSI.
 - STEEL - MINIMUM YIELD STRENGTH OF 33 KSI. MINIMUM WALL THICKNESS OF 33 MILS. (20 GAUGE)
 - ALUMINUM - 1/8" MINIMUM THICKNESS (6063-T5).

TABLE OF CONTENTS	
SHEET	SHEET DESCRIPTION
1	GENERAL & INSTALLATION NOTES
2	ELEVATIONS & ANCHOR LAYOUTS
3	APPROVED PRODUCT OPTIONS
4	VERTICAL SECTIONS
5	HORIZONTAL SECTIONS & GLAZING DETAILS
6	COMPONENTS
7	COMPONENTS
8	BILL OF MATERIALS

GENERAL NOTES:

- THE PRODUCT SHOWN HEREIN IS DESIGNED AND MANUFACTURED TO COMPLY WITH THE CURRENT FLORIDA BUILDING CODE (FBC), **INCLUDING** HVHZ, AND HAS BEEN EVALUATED ACCORDING TO THE FOLLOWING:
 - AAMA/WDMA/CSA 101/I.S.2/A440-11/17
 - ASTM E1886-19
 - ASTM E1996-20
 - TAS 201-94
 - TAS 202-94
 - TAS 203-94
- ADEQUACY OF THE EXISTING STRUCTURAL CONCRETE/MASONRY, 2X AND METAL STUD FRAMING AS A MAIN WIND FORCE RESISTING SYSTEM CAPABLE OF WITHSTANDING AND TRANSFERRING APPLIED PRODUCT LOADS TO THE FOUNDATION IS THE RESPONSIBILITY OF THE ENGINEER OR ARCHITECT OF RECORD FOR THE PROJECT OF INSTALLATION.
- 1X AND 2X BUCKS (WHEN USED) SHALL BE DESIGNED AND ANCHORED TO PROPERLY TRANSFER ALL LOADS TO THE STRUCTURE. BUCK DESIGN AND INSTALLATION IS THE RESPONSIBILITY OF THE ENGINEER OR ARCHITECT OF RECORD FOR THE PROJECT OF INSTALLATION.
- THE INSTALLATION DETAILS DESCRIBED HEREIN ARE GENERIC AND MAY NOT REFLECT ACTUAL CONDITIONS FOR A SPECIFIC SITE. IF SITE CONDITIONS CAUSE INSTALLATION TO DEVIATE FROM THE REQUIREMENTS DETAILED HEREIN, A LICENSED ENGINEER OR ARCHITECT SHALL PREPARE SITE SPECIFIC DOCUMENTS FOR USE WITH THIS DOCUMENT.
- APPROVED IMPACT PROTECTIVE SYSTEM **IS NOT REQUIRED** TO PROTECT THIS PRODUCT IN AREAS REQUIRING IMPACT RESISTANCE.
- DOOR FRAME MATERIAL: WOOD/ALUMINUM 6063-T5
- GLASS MEETS THE REQUIREMENTS OF ASTM E1300 GLASS CHARTS. SEE SHEET 5 FOR GLAZING DETAIL.
- DESIGNATIONS "X" AND "O" STAND FOR THE FOLLOWING:
 - X: OPERABLE PANEL
 - O: FIXED PANEL
- CUSTOM SIZES AVAILABLE UPON REQUEST.
- IN ACCORDANCE WITH THE CH. 23 OF FBC, WOOD COMPONENTS SHALL HAVE BEEN PRESERVATIVE TREATED OR SHALL BE OF A DURABLE SPECIES.
- IN ACCORDANCE WITH THE FBC, DISSIMILAR METALS INCLUDING FASTENERS THAT MAY COME INTO CONTACT WITH ALUMINUM UNIT FRAMING SHALL BE PROTECTED.

DESIGN PRESSURE RATING				
DOOR CONSTRUCTION	APPROVED SIZES	DESIGN PRESSURE		MISSILE IMPACT RATING
ALUMINUM CLAD	SEE SHEET 2	+50.0 / -50.0 PSF	W/ WATER INFILTRATION	LARGE MISSILE



100 FOURTH AVE NORTH
BAYPORT, MN 55003-1096
PH: (651) 264-5150 FX: (651) 264-5485

TITLE: OUTSWING FOLDING DOOR
CONTEMPORARY CLADDING WITH
STORMWATCH PROTECTION
(HVHZ)(IMPACT)

GENERAL & INSTALLATION NOTES

PREPARED BY:


BUILDING DROPS, INC.
1900 NE MIAMI COURT, STE. 2-15
MIAMI, FL 33132
PH: (954) 399-8478
FAX: (954) 744-4738
WEB: www.buildingdrops.com

BUILDING DROPS

REMARKS	BY	DATE

THE INSTALLATION DETAILS DESCRIBED HEREIN ARE GENERIC AND MAY NOT REFLECT ACTUAL CONDITIONS FOR A SPECIFIC SITE. IF SITE CONDITIONS CAUSE INSTALLATION TO DEVIATE FROM THE REQUIREMENTS DETAILED HEREIN, A LICENSED ENGINEER OR ARCHITECT SHALL PREPARE SITE SPECIFIC DOCUMENTS FOR USE WITH THIS DOCUMENT.

Digitally signed by Hermes F. Norero, P.E.
Reason: I am approving this document
Date: 2025.12.09 12:16:07 -05'00'

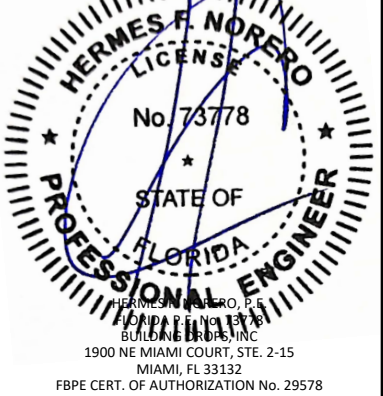

FL #:

FL14326

DATE:

07.16.25

DWG. BY:

HJ

CHK. BY:

HFN

SCALE:

NTS

DWG. #:

AWD357

SHEET:

1

OF 8

c:\users\barley\pant\building drops, inc.\building drops\landing - common\projects\andersen corporation\fb-25-0625-1 - fb- submittal - fl14326 wood folding door - cladding change.dwg\awd357\awd357.dwg
12/2/2025 8:47 AM



PANEL CT.	QUALIFIED CONFIGURATIONS								
1	1L	1R							
2	1L1R	2L	2R						
3	1L2R	2L1R	3L	3R					
4	1L3R	3L1R	2L2R	4L	4R				
5	1L4R	4L1R	2L3R	3L2R	5L	5R			
6	1L5R	5R1L	2L4R	4R2L	3L3R	6L	6R		
7	1L6R	6L1R	2L5R	5L2R	3L4R	4R3L	7L	7R	
8	1L7R	7L1R	2L6R	6L2R	3L5R	5L3R	4L4R	8L	8R
9	1L8R	8L1R	2L7R	7L2R	3L6R	6R3L	4L5R	5L4R	
10	2L8R	8L2R	3L7R	7L3R	4L6R	6L4R	5L5R		
11	3L8R	8L3R	4L7R	7L4R	5L6R	6L5R			
12	4L8R	8L4R	5L7R	7L5R	6L6R				
13	5L8R	8L5R	6L7R	7L6R					
14	6L8R	8L6R	7L7R						
15	7L8R	8L7R							
16	8L8R								

- *NOTE:
- MAXIMUM OF 16 PANELS WIDE
MAXIMUM WIDTH OF 288" (24')
PLEASE REFER TO CONFIGURATION TABLE
 - SIZES OTHER THAN APPROVED ARE AVAILABLE BY COMPARATIVE OR EXTRAPOLATION ANALYSIS PER WDMA I.S.11

APPROVED SIZES		
UNIT HEIGHT	PANEL SIZES WIDTH X HEIGHT	D.L.O. WIDTH X HEIGHT
10' - 0"	36.000" X 115.157"	28.500" X 107.657"
9' - 0"	40.125" X 103.157"	32.625" X 95.657"
8' - 0"	45.437" X 91.157"	37.937" X 83.657"
7' - 7"	48.000" X 86.157"	40.500" X 78.657"

ANCHOR SCHEDULE				
SILL TYPE	INSTALLATION TYPE	QTY PER LOCATION	SILL O.C. DISTANCE (IN)	CORNER DISTANCE (IN)
HIGH PERFORMANCE	SILL BRACKET	4 - WOOD OR METAL STUD 2-CONCRETE/MASONRY	24	4

- NOTE:
- ADDITIONAL ANCHORAGE THROUGH FRAME HEAD AT CORNERS REQUIRED PER MANUFACTURER'S SPECIFICATIONS. INSTALLATION OF PRODUCT SHALL CONFORM TO MANUFACTURER RECOMMENDATIONS DUE TO DEAD LOADING WHEN IN FOLDED POSITION.
 - ADDITIONAL (1) #10 X 2-1/2" SCREW OR (1) 3/16" X MIN. 2-1/2" ITW TAPCONS SHALL BE USED THROUGH EACH HINGE & PIVOT HARDWARE AT JAMBS.

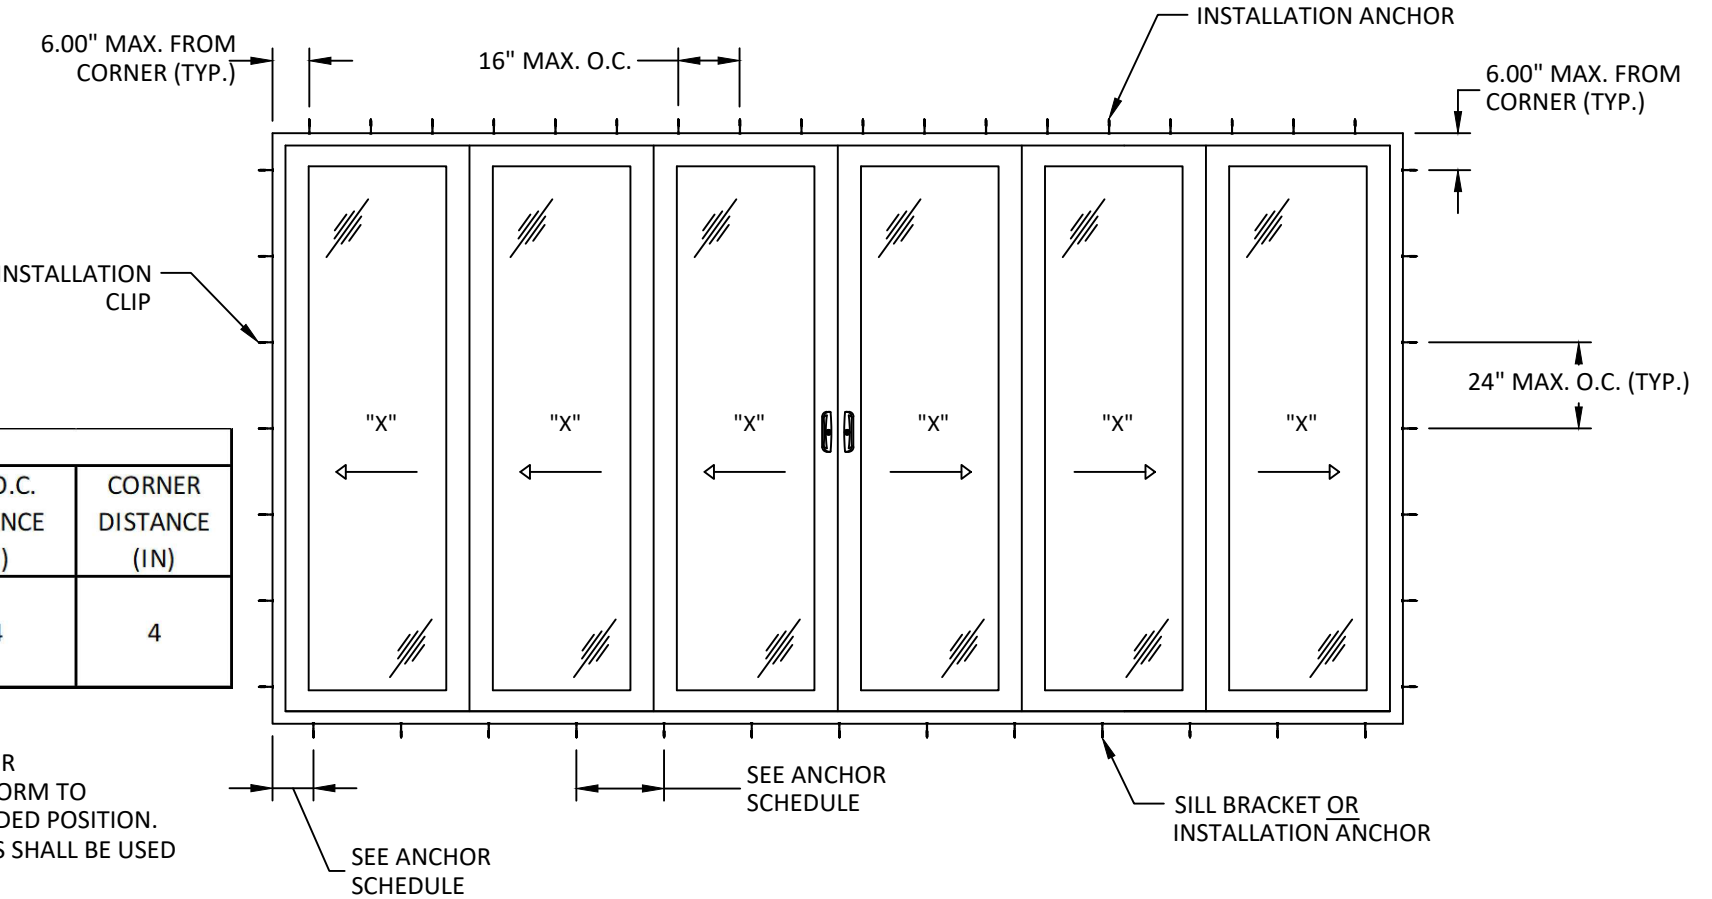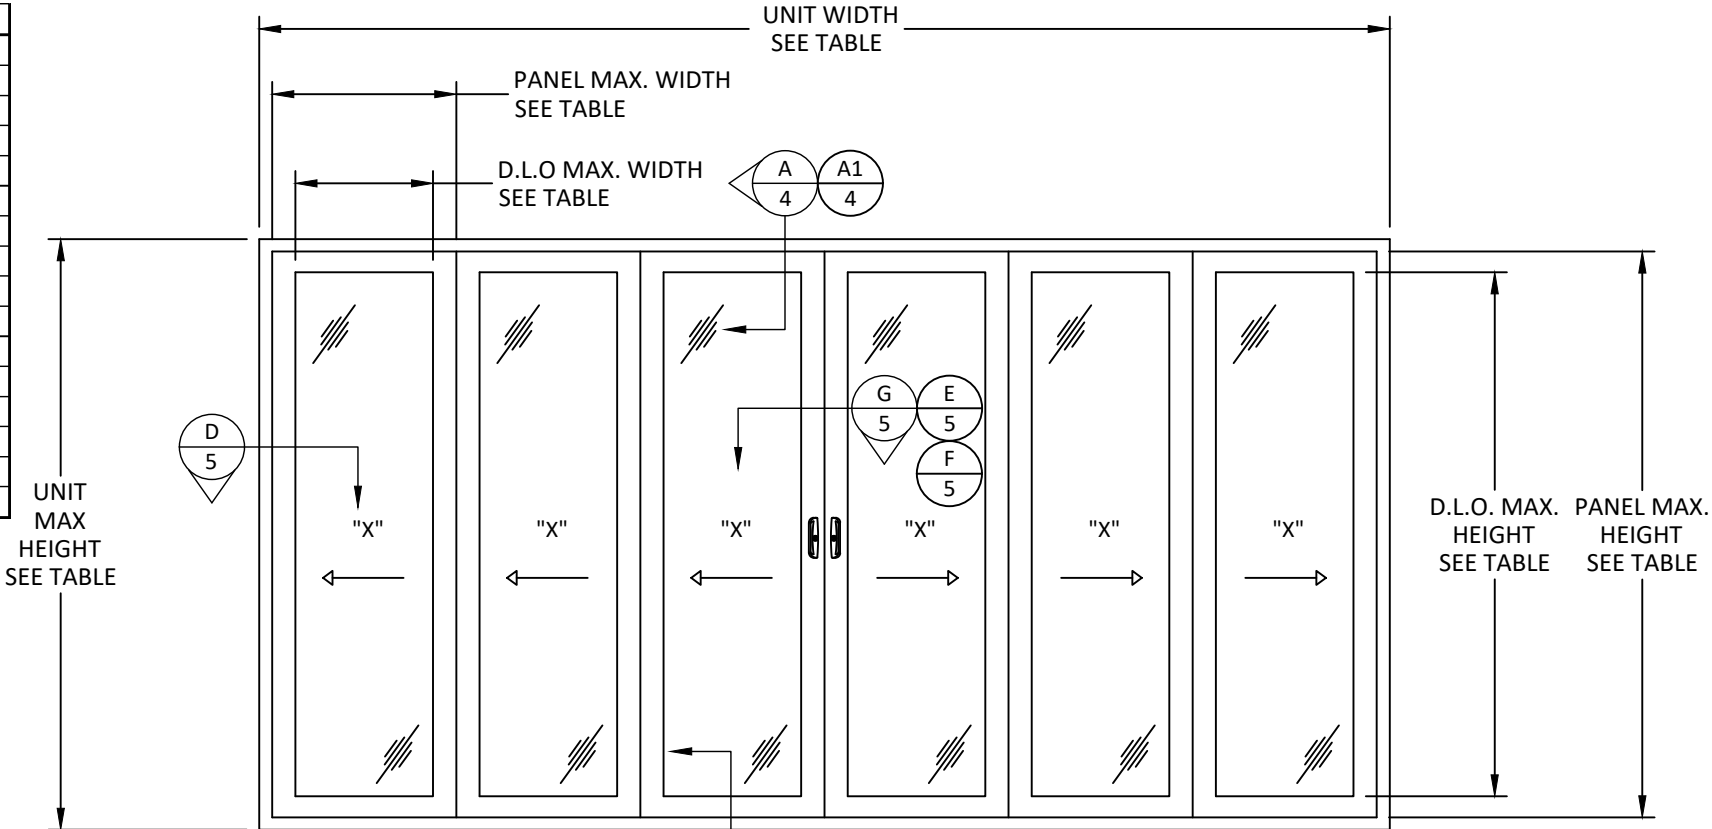



ANDERSEN
WINDOWS & DOORS

100 FOURTH AVE NORTH
BAYPORT, MN 55003-1096
PH: (651) 264-5150 FX: (651) 264-5485

TITLE: OUTSWING FOLDING DOOR
CONTEMPORARY CLADDING WITH
STORMWATCH PROTECTION
(HVHZ)(IMPACT)

ELEVATIONS & ANCHOR LAYOUTS


PREPARED BY:



BUILDING DROPS, INC.
1900 NE MIAMI COURT, STE. 2-15
MIAMI, FL 33132
PH: (954) 399-8478
FAX: (954) 744-4738
WEB: www.buildingdrops.com

REMARKS	BY	DATE

THE INSTALLATION DETAILS DESCRIBED HEREIN ARE GENERIC AND MAY NOT REFLECT ACTUAL CONDITIONS FOR A SPECIFIC SITE. IF SITE CONDITIONS CAUSE INSTALLATION TO DEVIATE FROM THE REQUIREMENTS DETAILED HEREIN, A LICENSED ENGINEER OR ARCHITECT SHALL PERFORM SITE SPECIFIC DOCUMENTS FOR USE WITH THIS DOCUMENT.

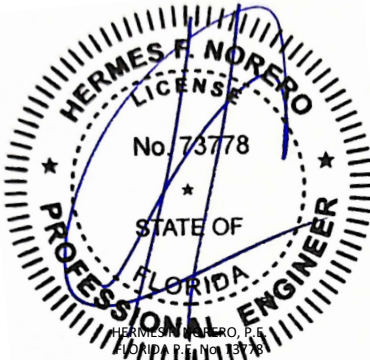

HERMES F. NORERO, P.E.
PROFESSIONAL ENGINEER
STATE OF FLORIDA
LICENSE No. 73778
BUILDING DROPS, INC.
1900 NE MIAMI COURT, STE. 2-15
MIAMI, FL 33132
FBPE CERT. OF AUTHORIZATION No. 29578

FL #:

FL14326

DATE: **07.16.25**

DWG. BY: **HJ**


CHK. BY: **HFN**

SCALE: **NTS**


DWG. #: **AWD357**

SHEET:


c:\users\harley\pant\building drops, inc.\building drops\landing - common\projects\andersen corporation\fb-25-0625.1 - fbr submittal - fl14326 wood folding door - cladding change\dwgs\awd357\awd357.dwg
12/2/2025 8:47 AM

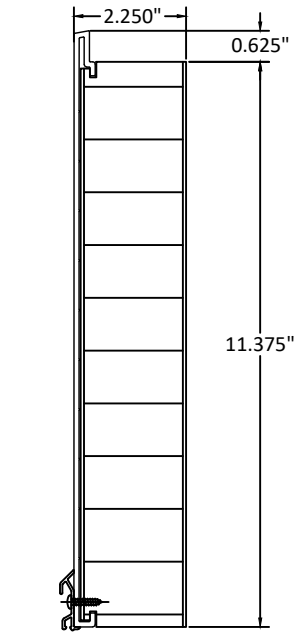


12" BOTTOM RAIL

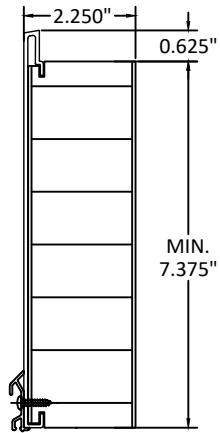






8" BOTTOM RAIL

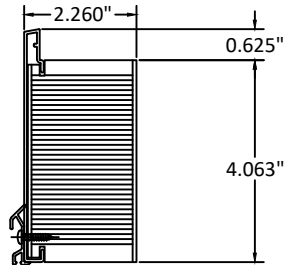


4-11/16" BOTTOM RAIL

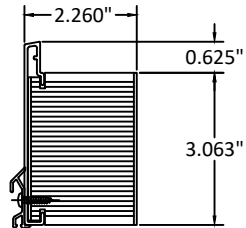

3-11/16" BOTTOM RAIL

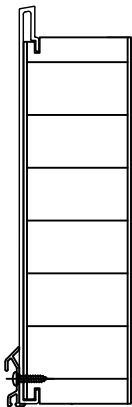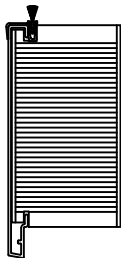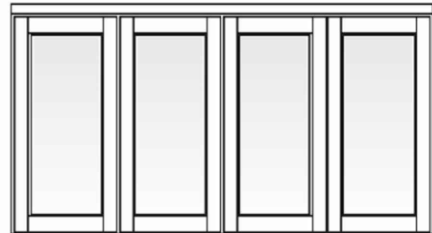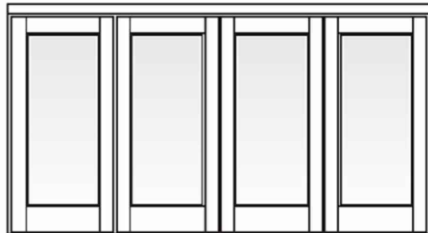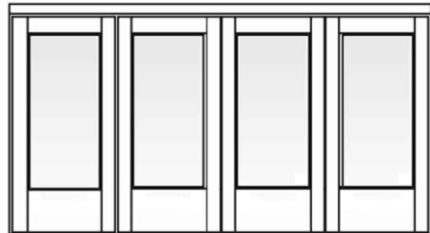


ALUMINUM CLAD

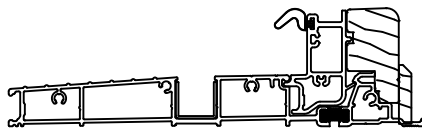

HIGH PERFORMANCE SILL

CUSTOM PANELS AVAILABLE UPON REQUEST

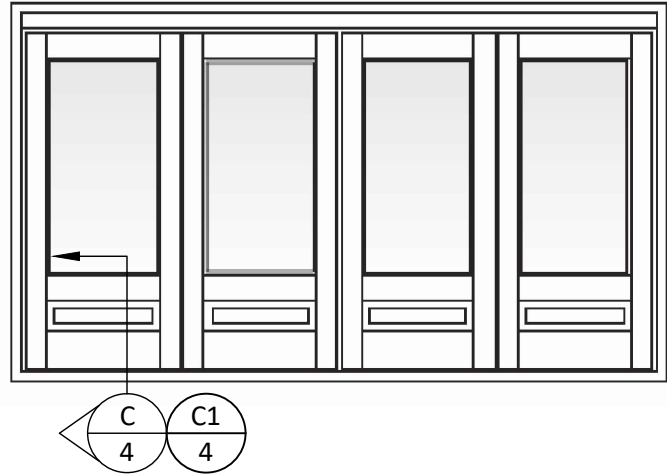



ANDERSEN
WINDOWS & DOORS

100 FOURTH AVE NORTH
BAYPORT, MN 55003-1096

PH: (651) 264-5150 FX: (651) 264-5485

TITLE: OUTSWING FOLDING DOOR
CONTEMPORARY CLADDING WITH
STORMWATCH PROTECTION
(HVHZ)(IMPACT)

APPROVED PRODUCT OPTIONS


PREPARED BY:

BUILDING DROPS, INC.
1900 NE MIAMI COURT, STE. 2-15
MIAMI, FL 33132
PH: (954) 399-8478
FAX: (954) 744-4738
WEB: www.buildingdrops.com



REMARKS	BY	DATE

THE INSTALLATION DETAILS DESCRIBED HEREIN ARE GENERIC AND MAY NOT REFLECT ACTUAL CONDITIONS FOR A SPECIFIC SITE. IF SITE CONDITIONS CAUSE INSTALLATION TO DEVIATE FROM THE REQUIREMENTS DETAILED HEREIN, A LICENSED ENGINEER OR ARCHITECT SHALL PERFORM SITE SPECIFIC DOCUMENTS FOR USE WITH THIS DOCUMENT.

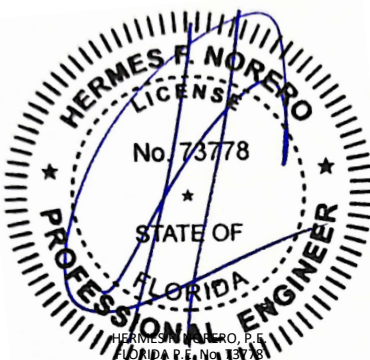

HERMES F. NORERO, P.E.
FLORIDA PROFESSIONAL ENGINEER
BUILDING DROPS, INC.
1900 NE MIAMI COURT, STE. 2-15
MIAMI, FL 33132
FBPE CERT. OF AUTHORIZATION No. 29578

FL #:

FL14326

DATE: **07.16.25**

DWG. BY:

HJ

CHK. BY:

HFN

SCALE: **NTS**


DWG. #: **AWD357**

SHEET:


3

OF 8


c:\users\barley\pant\building drops, inc.\building drops landing - common\projects\andersen corporation\fb-25-0625.1 - fbc submittal - fl14326 wood folding door - cladding change\dwg\awd357.dwg
12/2/2025 8:47 AM

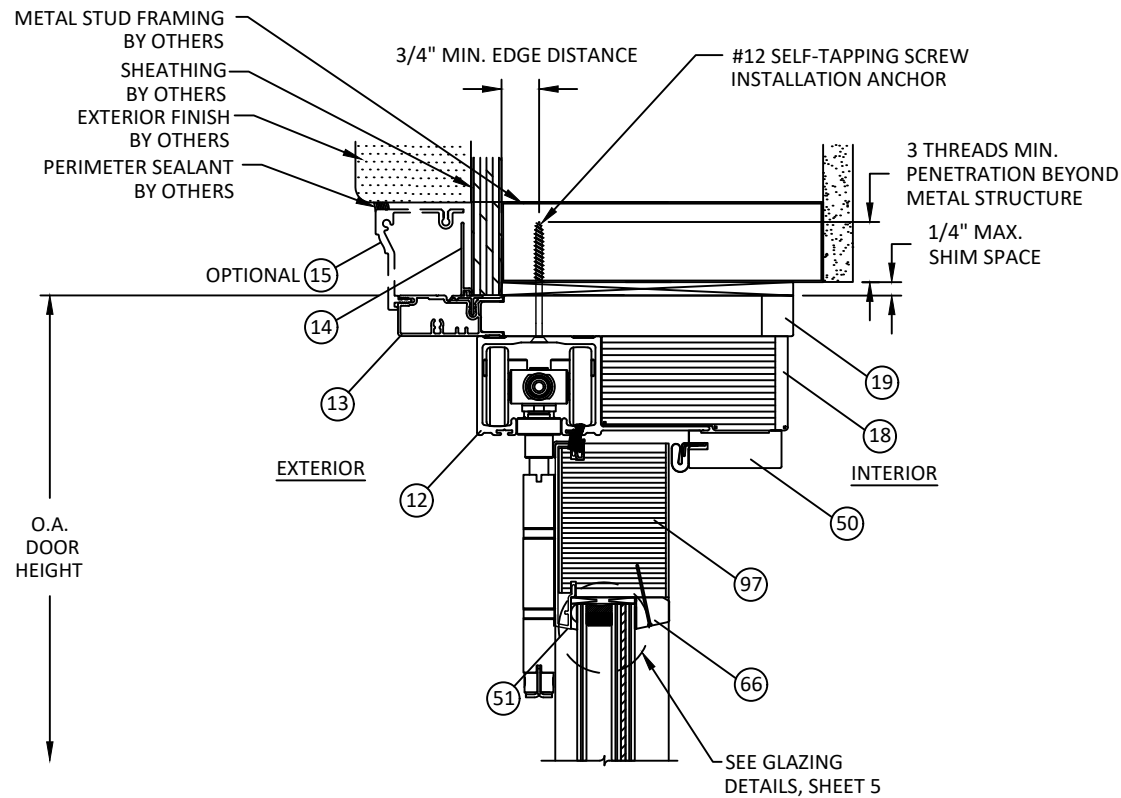


A
4 **VERTICAL SECTION**
HEAD - METAL STUD
ALUMINUM CLAD - 2 1/4" PANEL

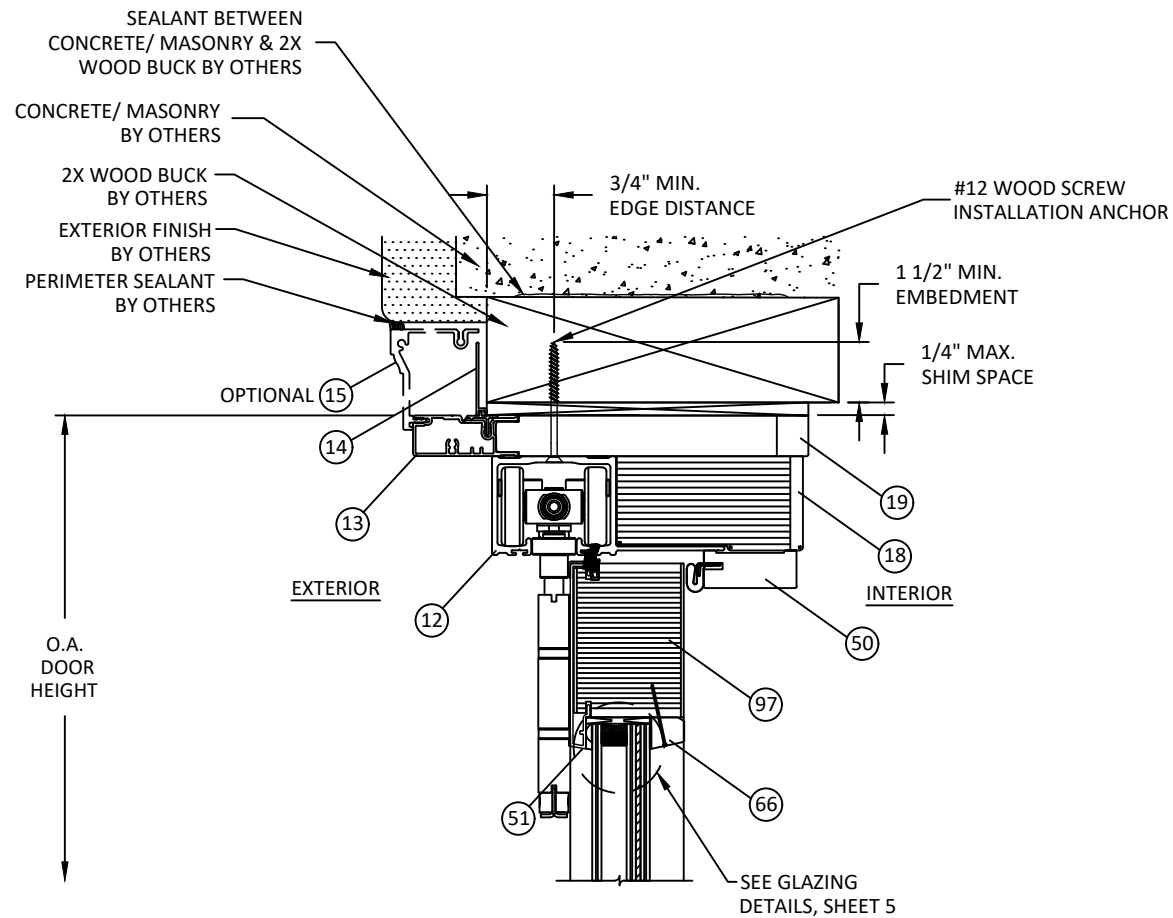


A1
4 **VERTICAL SECTION**
HEAD - 2X WOOD FRAMING
ALUMINUM CLAD - 2 1/4" PANEL

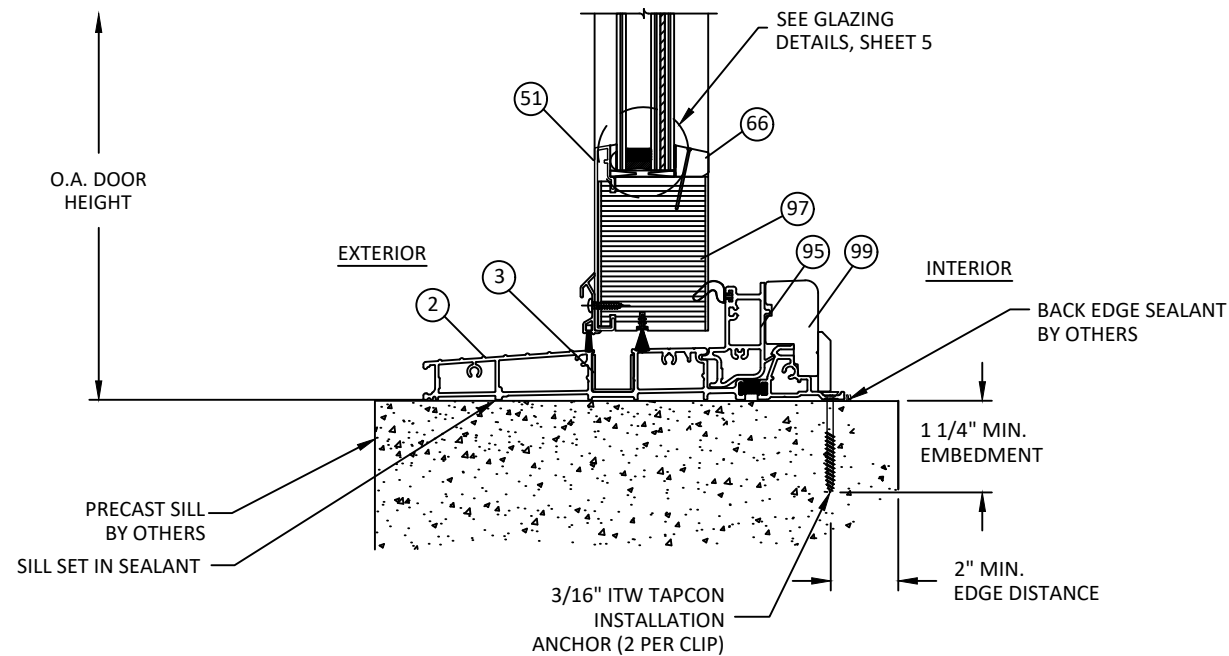

B
4 **VERTICAL SECTION**
SILL - PRECAST CONCRETE
HIGH PERFORMANCE SILL

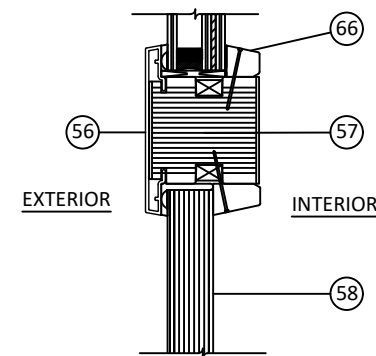

C
4 **VERTICAL SECTION**
INTERMEDIATE SECTION
GLASS TO FLAT PANEL

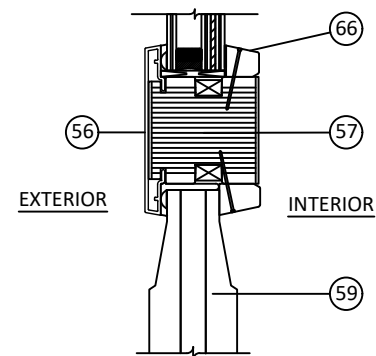

C1
4 **VERTICAL SECTION**
INTERMEDIATE SECTION
GLASS TO RAISED PANEL



100 FOURTH AVE NORTH
BAYPORT, MN 55003-1096
PH: (651) 264-5150 FX: (651) 264-5485

TITLE: OUTSWING FOLDING DOOR
CONTEMPORARY CLADDING WITH
STORMWATCH PROTECTION
(HVHZ)(IMPACT)

VERTICAL SECTIONS


PREPARED BY: BUILDING DROPS, INC.

1900 NE MIAMI COURT, STE. 2-15
MIAMI, FL 33132
PH: (954) 399-8478
FAX: (954) 744-4738
WEB: www.buildingdrops.com



REMARKS	BY	DATE

THE INSTALLATION DETAILS DESCRIBED HEREIN ARE GENERIC AND MAY NOT REFLECT ACTUAL CONDITIONS FOR A SPECIFIC SITE. IF SITE CONDITIONS CAUSE INSTALLATION TO DEVIATE FROM THE REQUIREMENTS DETAILED HEREIN, A LICENSED ENGINEER OR ARCHITECT SHALL PERFORM SITE SPECIFIC DOCUMENTS FOR USE WITH THIS DOCUMENT.

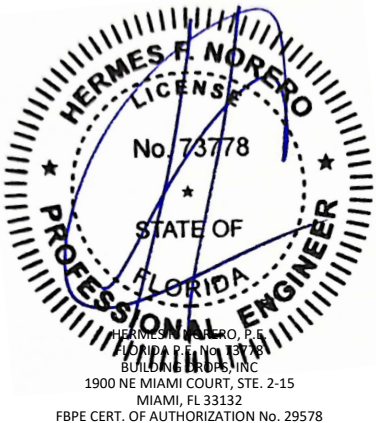

FL #: **FL14326**

DATE: **07.16.25**

DWG. BY: **HJ**

CHK. BY: **HFN**

SCALE: **NTS**


DWG. #: **AWD357**

SHEET:


4

OF 8


c:\users\harley\pant\building drops, inc\building drops\landng - common\projects\andersen corporation\fb-25-0625.1 - fbc submittal - f14326 wood folding door - cladding change.dwg\awd357\awd357.dwg
12/2/2025 8:47 AM

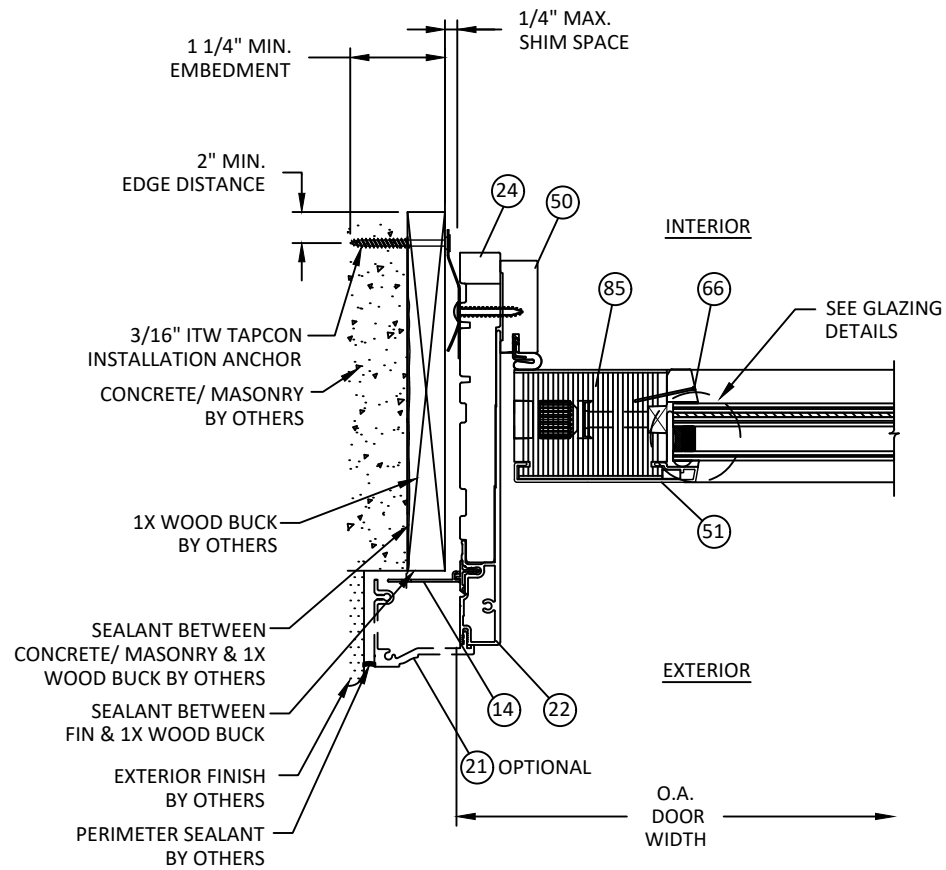

D
5 **HORIZONTAL SECTION**
JAMB - 1X WOOD/CONCRETE/MASONRY
ALUMINUM CLAD - 2 1/4" PANEL

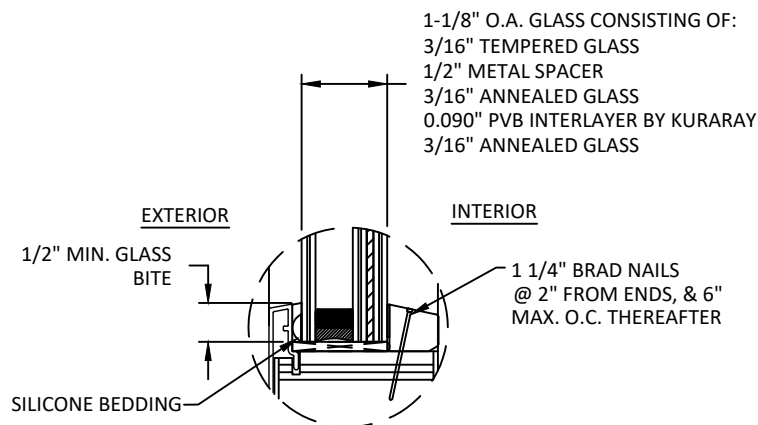


GLAZING DETAIL 1

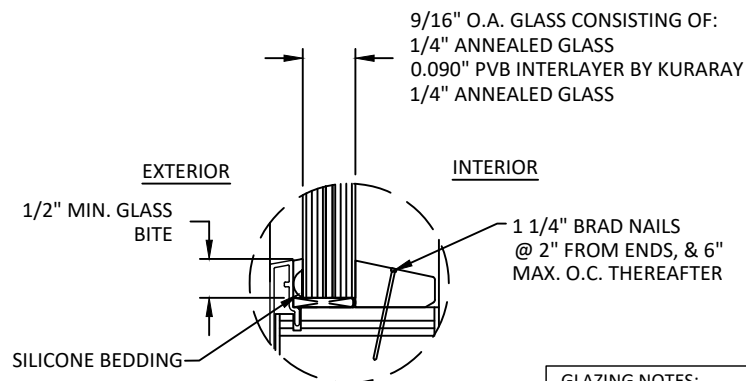

GLAZING DETAIL 2

- GLAZING NOTES:
1. GLAZING COMPLIES WITH ASTM E1300 AND FBC SAFETY GLAZING REQUIREMENTS.
 2. SETTING BLOCK DUROMETER HARDNESS OF 70-90 (SHORE A) AS REFERENCED IN CHAPTER 24.
 3. SETTING BLOCKS TO BE LOCATED AT 1/4 SPAN LENGTH FOR GLASS WIDER THAN 36" AS PER CHAPTER 24.
 4. D.L.O. MAY NOT EXCEED MAX DIMENSIONS SHOWN ON ELEVATIONS.

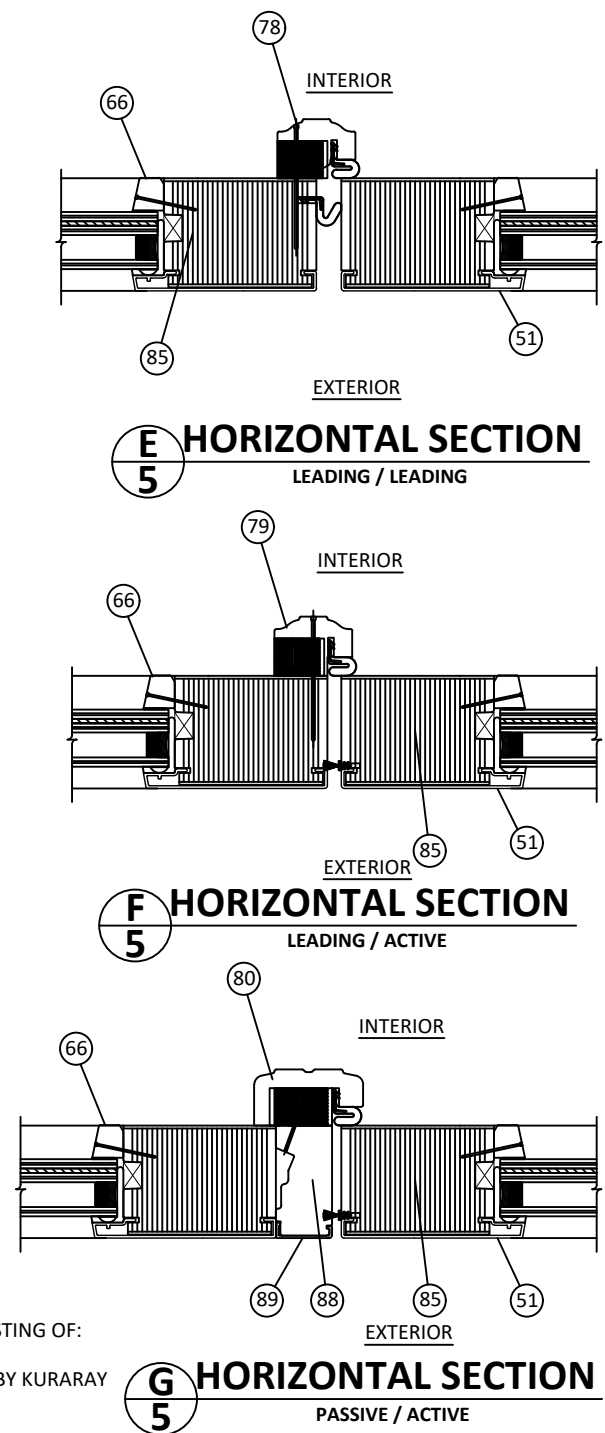

100 FOURTH AVE NORTH
BAYPORT, MN 55003-1096
PH: (651) 264-5150 FX: (651) 264-5485

TITLE: OUTSWING FOLDING DOOR
CONTEMPORARY CLADDING WITH
STORMWATCH PROTECTION
(HVHZ)(IMPACT)


HORIZONTAL SECTIONS
AND GLAZING DETAILS

PREPARED BY:
BUILDING DROPS, INC.
1900 NE MIAMI COURT, STE. 2-15
MIAMI, FL 33132
PH: (954) 399-8478
FAX: (954) 744-4738
WEB: www.buildingdrops.com



REMARKS	BY	DATE

THE INSTALLATION DETAILS DESCRIBED HEREIN ARE GENERIC AND MAY NOT REFLECT ACTUAL CONDITIONS FOR A SPECIFIC SITE. IF SITE CONDITIONS CAUSE INSTALLATION TO DEVIATE FROM THE REQUIREMENTS DETAILED HEREIN, A LICENSED ENGINEER OR ARCHITECT SHALL PERFORM SITE SPECIFIC DOCUMENTS FOR USE WITH THIS DOCUMENT.

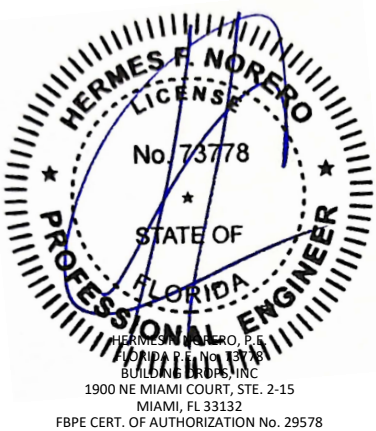

FL #:

FL14326

DATE: **07.16.25**

DWG. BY:
HJ

CHK. BY:
HFN

SCALE: **NTS**

DWG. #: **AWD357**


SHEET:

5


OF 8

c:\users\harley\pant\building drops, inc.\building drops, inc.\projects\anderson corporation\lbc-25-0625.1 - lbc submittal - fl14326 wood folding door - cladding change.dwg\awd357\awd357.dwg
12/2/2025 8:47 AM


2 STANDARD THRESHOLD BASE
ALUMINUM 6063-T5

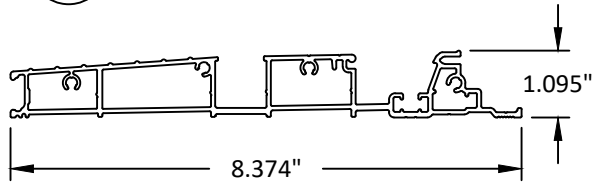


13 FOLDING FRAME CLADDING
ALUMINUM 6063-T5

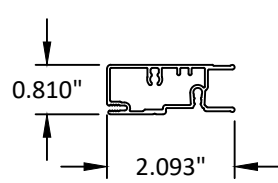


18 HEAD FILLER
WOOD

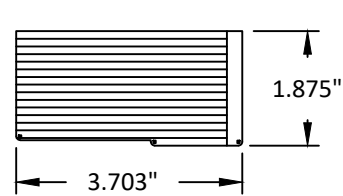


19 CLAD FRAME HEAD
WOOD

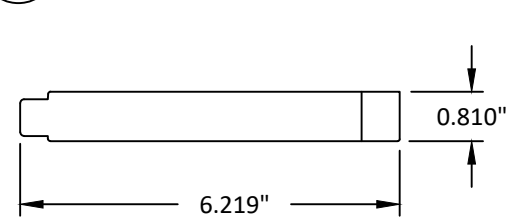


20 INSTALLATION CLIPS
304 SS

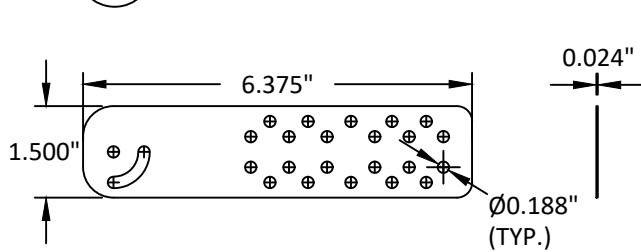


50 2-1/4" WEATHERSEAL ADAPTOR
WOOD

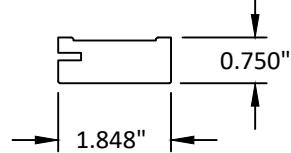


57 2-1/4" SLAB, 2-1/8" MID RAIL/STILE
WOOD

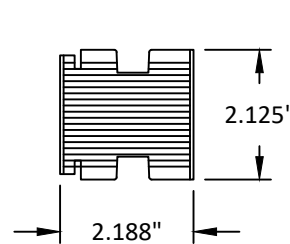


85 2-1/4" SLAB, 3-1/16" CLAD STILE
WOOD

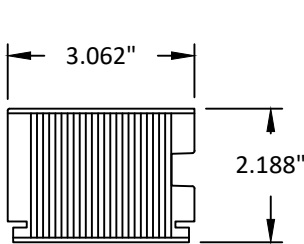


86 2-1/4" SLAB, 4-1/16" CLAD STILE
WOOD

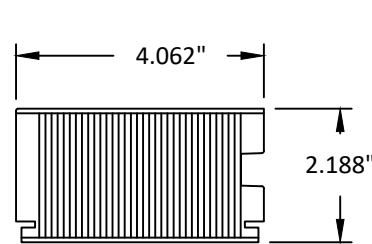


102 2-1/4" SLAB, 7 3/8" CLAD BOTTOM RAIL
WOOD

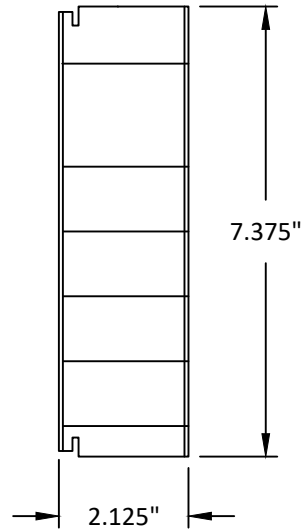


103 2-1/4" SLAB, 11-3/8" CLAD BOTTOM RAIL
WOOD

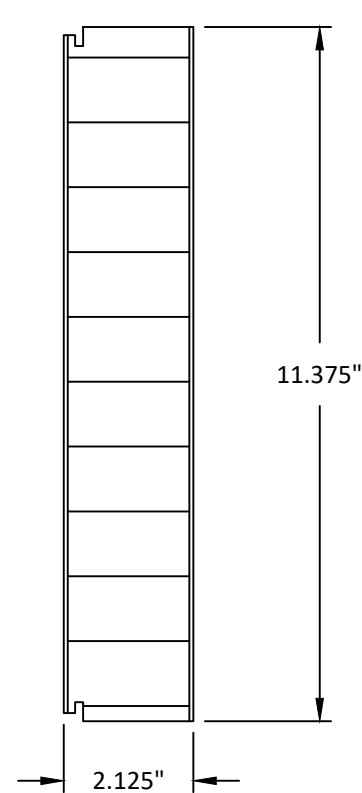

96 2-1/4" SLAB, 4-1/16" CLAD RAIL
WOOD

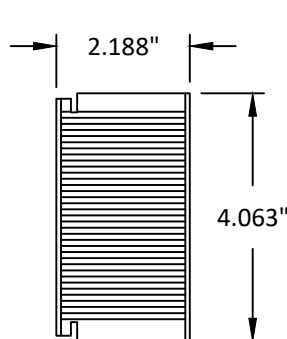

97 2-1/4" SLAB, 3-1/16" CLAD RAIL
WOOD

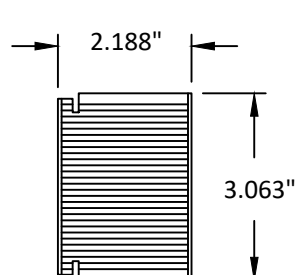

100 FOURTH AVE NORTH
BAYPORT, MN 55003-1096
PH: (651) 264-5150 FX: (651) 264-5485

TITLE: OUTSWING FOLDING DOOR
CONTEMPORARY CLADDING WITH
STORMWATCH PROTECTION
(HVHZ)(IMPACT)

COMPONENTS & BILL OF MATERIALS

PREPARED BY:

BUILDING DROPS, INC.

1900 NE MIAMI COURT, STE. 2-15

MIAMI, FL 33132

PH: (954) 399-8478


FAX: (954) 744-4738

WEB: www.buildingdrops.com



REMARKS	BY	DATE

THE INSTALLATION DETAILS DESCRIBED HEREIN ARE GENERIC
AND MAY NOT REFLECT ACTUAL CONDITIONS FOR A SPECIFIC
SITE. IF SITE CONDITIONS CAUSE INSTALLATION TO DEVIATE
FROM THE REQUIREMENTS DETAILED HEREIN, A LICENSED
ENGINEER OR ARCHITECT SHALL PERFORM SITE SPECIFIC
DOCUMENTS FOR USE WITH THIS DOCUMENT.

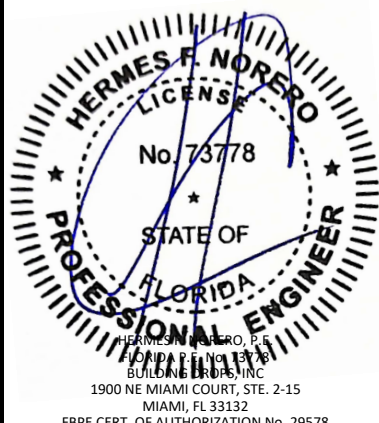


FL #:	FL14326
DATE:	07.16.25
DWG. BY:	HJ
CHK. BY:	HFN
SCALE:	NTS
DWG. #:	AWD357
SHEET:	6
OF	8

c:\users\harley\pant\building drops, inc.\building drops\landing - common\projects\andersen corporation\bc-25-0625.1 - fbc submittal - f14326 wood folding door - cladding change\dwg\awd357\awd357.dwg 12/2/2025 8:47 AM

52 3, 4, 5 OR 6-POINT ACTIVE LOCK


- 53
- 68
- 92
- 93
- 106
- 107
- 108
- 109
- 110

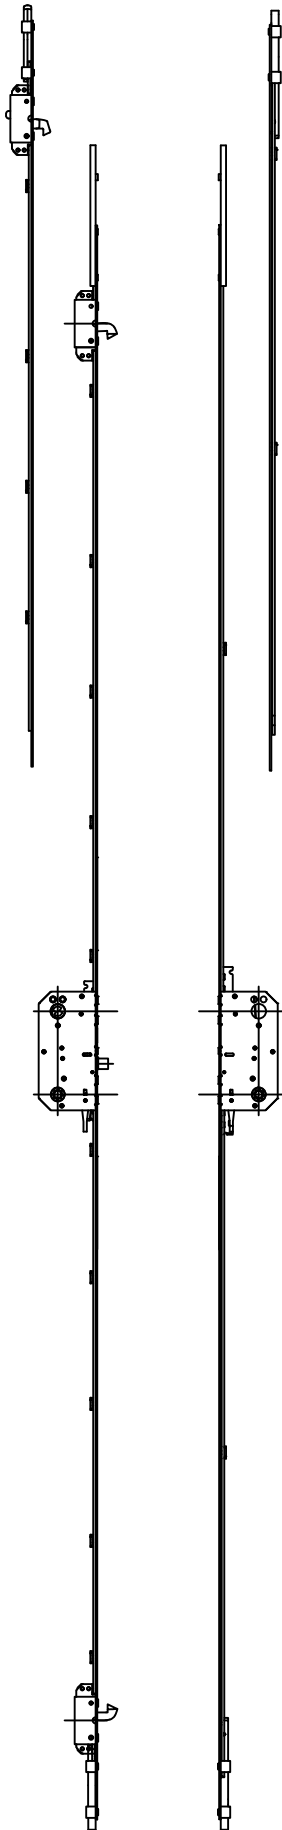


- 98
- 100
- 111

2-POINT PASSIVE LOCK


70 PIVOT SET (LH OR RH)

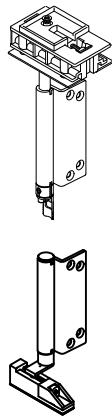


71 WALL PIVOT (LH OR RH)

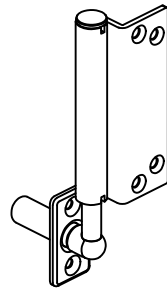


72 HALF OFFSET HINGE SET HANDLE

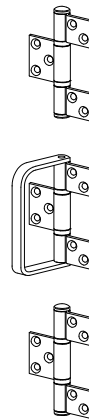


73 HALF OFFSET HINGE SET

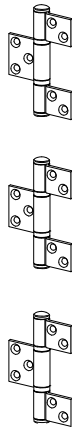


74 FLAT OFFSET HINGE SET HANDLE

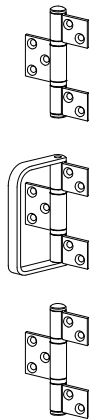




75 FLAT OFFSET HINGE SET

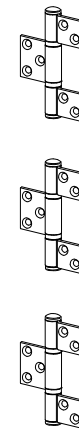

76 END CARRIER (LH OR RH)

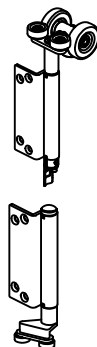

77 INTERMEDIATE CARRIER

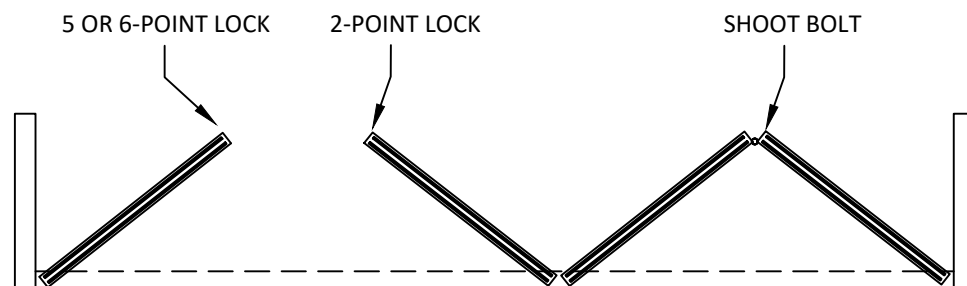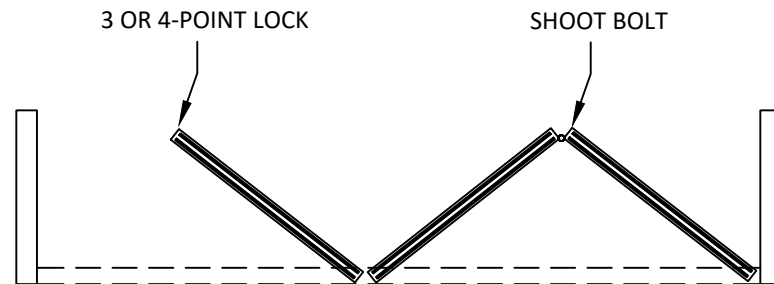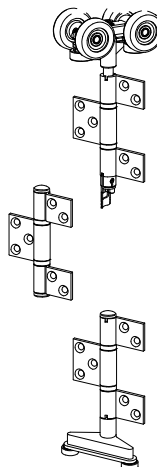

100 FOURTH AVE NORTH
BAYPORT, MN 55003-1096
PH: (651) 264-5150 FX: (651) 264-5485

TITLE: OUTSWING FOLDING DOOR
CONTEMPORARY CLADDING WITH
STORMWATCH PROTECTION
(HVHZ)(IMPACT)

COMPONENTS


PREPARED BY: BUILDING DROPS, INC.

1900 NE MIAMI COURT, STE. 2-15
MIAMI, FL 33132
PH: (954) 399-8478
FAX: (954) 744-4738
WEB: www.buildingdrops.com



REMARKS	BY	DATE

THE INSTALLATION DETAILS DESCRIBED HEREIN ARE GENERIC
AND MAY NOT REFLECT ACTUAL CONDITIONS FOR A SPECIFIC
SITE. IF SITE CONDITIONS CAUSE INSTALLATION TO DEVIATE
FROM THE REQUIREMENTS DETAILED HEREIN, A LICENSED
ENGINEER OR ARCHITECT SHALL PERFORM SITE SPECIFIC
DOCUMENTS FOR USE WITH THIS DOCUMENT.

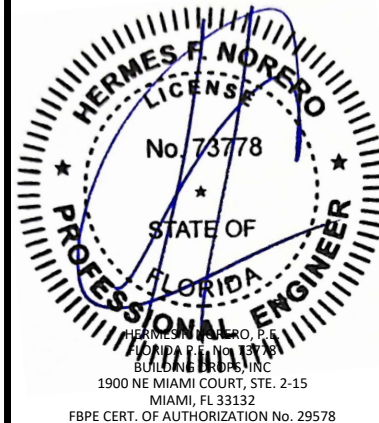

FL #: FL14326

DATE: 07.16.25

DWG. BY: HJ

CHK. BY: HFN

SCALE: NTS

DWG. #: AWD357

SHEET:

7

OF 8

c:\users\harley\pant\building drops, inc.\building drops\landing - common\projects\andersen corporation\fb-25-0625.1 - fbc submittal - fl14326 wood folding door - cladding change\dwgs\awd357\awd357.dwg 12/2/2025 8:47 AM

ITEM	DESCRIPTION	PROFILE, PART NO., OR DWG NO.
1	WEEP HOLE COVER	0109671
2	6 9/16" STANDARD THRESHOLD	0109876
3	VINYL THRESHOLD TRACK	0115618
4	THRESHOLD END GASKET, CLAD FRAME	0117268
5	SHOOT BOLT STRIKE PLATE - SINGLE	0117878
6	THRESHOLD INTERIOR TRIM	0115608
9	THRESHOLD DRAIN COVER	0102210
10	WEATHERSEAL, THRESHOLD	0115619
11	PILE WEATHERSTIP 0.380" PILE HEIGHT	0115617
12	FOLDING DOOR HEAD TRACK	0115475
13	FRAME CLADDING	0108683
14	NAILING FLANGE, FOLDABLE	0108641
15	ALUMINUM BRICKMOULD, HEAD (OPTIONAL)	0115609
16	WEATHERSEAL, HEAD	0108675
18	FOLDING DOOR HEAD FILLER	0115611
19	FOLDING DOOR, CLAD 6 9/16" HEAD FRAME MEMBER	0115616
20	INSTALLATION CLIP	0109860
21	STRIKE PLATE - DOUBLE	0117547
22	FOLDING DOOR JAMB CLADDING	0115476
23	FOLDING DOOR FRAME CLADDING GASKET	0109862
24	FOLDING DOOR, CLAD 6 9/16" JAMB FRAME MEMBER	0115610
26	WEATHERSEAL, JAMB	0108675
50	2-1/4" SLAB WEATHERSEAL ADAPTOR	0115613
51	3-11/16" EXTERIOR STILE/RAIL CLADDING	0127522
52	ACTIVE 4-POINT LOCK EXTENSION (LH)	0102986
53	ACTIVE 4-POINT LOCK EXTENSION (RH)	1012987
54	ACTIVE 5-POINT LOCK	0102979
55	PASSIVE LOCK	0102981
56	3-3/8" MID-RAIL COVER CLADDING	0127323
57	2-1/4" THICK, 2-1/8" MID RAIL/STILE	0121523
58	FLAT PANEL, CLAD, 0.908" THICK PLYWOOD CORE - ASSY	0122060
59	RAISED PANEL, 0.500" MEDEX CORE - ASSY	0121607
63	4-11/16" EXTERIOR STILE/RAIL CLADDING	0127523
64	8" EXTERIOR BOTTOM RAIL CLADDING	0127789
66	WOOD INTERIOR GLASS STOP - HPIR	0114460
68	ACTIVE 4-POINT LOCK BASE	0102982

ITEM	DESCRIPTION	PROFILE, PART NO., OR DWG NO.
70	PIVOT SET	SK2804
71	WALL PIVOT	0115186
72	HALF OFFSET HINGE SET HANDLE	SK2806
73	HALF OFFSET HINGE SET	SK2808
74	FLAT OFFSET HINGE SET HANDLE	SK2886
75	FLAT OFFSET HINGE SET HANDLE	SK2888
76	END CARRIER	SK2890
77	INTERMEDIATE CARRIER	SK2892
78	ASTRAGAL CAP FOR L/L FOLDING DOOR	0114491
79	ASTRAGAL CAP FOR L/A OR A/L FOLDING DOOR	0114495
80	ASTRAGAL CAP FOR A/P OR P/A FOLDING DOOR	0114464
83	SILL CLIP	0109670
85	2-1/4" SLAB, 3-1/16" CLAD STILE/RAIL	0117528
86	2-1/4" SLAB, 4-1/16" CLAD STILE/RAIL	0117434
88	2 1/4" THICK SLAB, CLAD ASTRAGAL TONGUE	0114463
89	CLAD ASTRAGAL TONGUE CLADDING	0114465
90	6-POINT LOCK EXTENSION (LH)	0102988
91	6-POINT LOCK EXTENSION (RH)	0102989
92	ACTIVE 6-POINT LOCK BASE	0102983
93	ACTIVE 3-POINT LOCK	0103216
95	2- 1/4" OUTSWING VINYL INSERT - HP	0117265
96	2-1/4" SLAB, 4-1/16" CLAD RAIL	0114458
97	2-1/4" SLAB, 3-1/16" CLAD RAIL	0117527
98	PASSIVE 2-POINT EXTENSION (NH)	0102991
99	2-1/4" SLAB THRESHOLD CAP - HP	0117266
100	PASSIVE 2-POINT BASE	0102984
101	12" EXTERIOR BOTTOM CLADDING CLADDING	0127794
102	2-1/4" SLAB, 7-3/8" CLAD BOTTOM RAIL	0114459
103	2-1/4" SLAB, 11-3/8" CLAD BOTTOM RAIL	0115103
104	3-11/16" EXTERIOR STILE/RAIL CLADDING	0127522
105	5-5/16" MID-RAIL CLADDING	0127524
106	ACTIVE 5-POINT LOCK	0102979
107	ACTIVE 6-POINT EXTENSION (LH)	0102988
108	ACTIVE 6-POINT EXTENSION (RH)	0102989
109	ACTIVE 4-POINT LOCK (6'-8")	0114481
110	ACTIVE 4-POINT LOCK (8'-0")	0114482
111	PASSIVE 2-POINT LOCK	0102981



ANDERSEN
WINDOWS & DOORS

100 FOURTH AVE NORTH
BAYPORT, MN 55003-1096
PH: (651) 264-5150 FX: (651) 264-5485

TITLE: OUTSWING FOLDING DOOR
CONTEMPORARY CLADDING WITH
STORMWATCH PROTECTION
(HVHZ)(IMPACT)

COMPONENTS & BILL OF MATERIALS


PREPARED BY:
BUILDING DROPS, INC.
1900 NE MIAMI COURT, STE. 2-15
MIAMI, FL 33132
PH: (954) 399-8478
FAX: (954) 744-4738
WEB: www.buildingdrops.com



BUILDING DROPS

REMARKS	BY	DATE

THE INSTALLATION DETAILS DESCRIBED HEREIN ARE GENERIC AND MAY NOT REFLECT ACTUAL CONDITIONS FOR A SPECIFIC SITE. IF SITE CONDITIONS CAUSE INSTALLATION TO DEVIATE FROM THE REQUIREMENTS DETAILED HEREIN, A LICENSED ENGINEER OR ARCHITECT SHALL PERFORM SITE SPECIFIC DOCUMENTS FOR USE WITH THIS DOCUMENT.

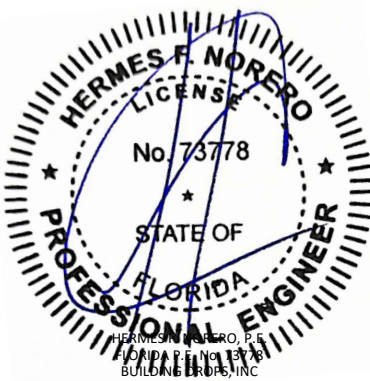

HERMES F. NORERO
LICENSE
No. 73778
STATE OF
FLORIDA
PROFESSIONAL ENGINEER
HERMES F. NORERO, P.E.
BUILDING DROPS, INC.
1900 NE MIAMI COURT, STE. 2-15
MIAMI, FL 33132
FBPE CERT. OF AUTHORIZATION No. 29578

FL #:
FL14326

DATE: **07.16.25**

DWG. BY:
HJ

CHK. BY:
HFN

SCALE: **NTS**

DWG. #: **AWD357**

SHEET:

8

OF 8