

REVISIONS			
REV	DESCRIPTION	DATE	APPROVED
C	REVISED DETAILS AND COMPONENTS	12/07/2023	R.L.

NOTES:

1. THE PRODUCT SHOWN HEREIN IS DESIGNED AND MANUFACTURED TO COMPLY WITH REQUIREMENTS OF THE FLORIDA BUILDING CODE.
2. WOOD FRAMING, METAL STRUCTURE AND MASONRY OPENING TO BE DESIGNED AND ANCHORED TO PROPERLY TRANSFER ALL LOADS TO STRUCTURE. FRAMING AND MASONRY OPENING IS THE RESPONSIBILITY OF THE ARCHITECT OR ENGINEER OF RECORD.
3. WHERE 1X BUCK IS NOT USED DISSIMILAR MATERIALS MUST BE SEPARATED WITH APPROVED COATING OR MEMBRANE. SELECTION OF COATING OR MEMBRANE IS THE RESPONSIBILITY OF THE ARCHITECT OR ENGINEER OF RECORD.
4. BUCKS SHALL EXTEND BEYOND UNIT FRAME INTERIOR FACE SO THAT FULL FRAME SUPPORT IS PROVIDED.
5. ALLOWABLE STRESS INCREASE OF 1/3 WAS NOT USED IN THE DESIGN OF THE PRODUCT SHOWN HEREIN. WIND LOAD DURATION FACTOR Cd=1.6 WAS USED FOR WOOD ANCHOR CALCULATIONS.
6. FRAME MATERIAL: ALUMINUM 6063-T6 AND 6005A-T5.
7. UNITS MUST BE GLAZED PER ASTM E1300, WITH SAFETY GLAZING.
8. APPROVED IMPACT PROTECTIVE SYSTEM IS REQUIRED FOR THIS PRODUCT IN WIND BORNE DEBRIS REGIONS.
9. SHIM AS REQUIRED AT EACH INSTALLATION ANCHOR WITH LOAD BEARING SHIM. SHIM WHERE SPACE OF 1/16" OR GREATER OCCURS. MAXIMUM ALLOWABLE SHIM STACK TO BE 3/8".
10. FOR ANCHORING INTO WOOD FRAMING OR 2X BUCK USE #14 WOOD SCREWS WITH SUFFICIENT LENGTH TO ACHIEVE A 1 3/4" MINIMUM EMBEDMENT INTO SUBSTRATE. LOCATE ANCHORS AS SHOWN IN ELEVATIONS AND INSTALLATION DETAILS.
11. FOR ANCHORING INTO MASONRY/CONCRETE USE 1/4" TAPCONS WITH SUFFICIENT LENGTH TO ACHIEVE A 1 1/4" MINIMUM EMBEDMENT INTO SUBSTRATE WITH 2" MINIMUM EDGE DISTANCE. LOCATE ANCHORS AS SHOWN IN ELEVATIONS AND INSTALLATION DETAILS.
12. FOR ANCHORING INTO METAL STRUCTURE USE #14 SMS OR SELF DRILLING SCREWS WITH SUFFICIENT LENGTH TO ACHIEVE 3 THREADS MINIMUM BEYOND STRUCTURE INTERIOR WALL. LOCATE ANCHORS AS SHOWN IN ELEVATIONS AND INSTALLATION DETAILS.
13. ALL FASTENERS TO BE CORROSION RESISTANT.
14. INSTALLATION ANCHORS SHALL BE INSTALLED IN ACCORDANCE WITH ANCHOR MANUFACTURER'S INSTALLATION INSTRUCTIONS AND ANCHORS SHALL NOT BE USED IN SUBSTRATES WITH STRENGTHS LESS THAN THE MINIMUM STRENGTH SPECIFIED BELOW:

14.1. WOOD – MINIMUM SPECIFIC GRAVITY OF G=0.42

14.2. CONCRETE – MINIMUM COMPRESSIVE STRENGTH OF 3,000 PSI.

14.3. MASONRY – STRENGTH CONFORMANCE TO ASTM C-90, GRADE N, TYPE 1 (OR GREATER).

14.4. METAL STRUCTURE: STEEL 18GA, 33KSI OR ALUMINUM 6063-T5 .125" THICK MINIMUM

SIGNED: 12/13/2023

TABLE OF CONTENTS	
SHEET NO.	DESCRIPTION
1	NOTES
2	ELEVATIONS
3	ANCHORING LAYOUT & DESIGN PRESSURE CHART
4 – 8	CROSS SECTIONS
9-10	INSTALLATION DETAILS
11	WEEP DETAILS
12	COMPONENTS

SOLAR INNOVATIONS, INC.

31 ROBERTS RD
PINE GROVE, PA 17963

SERIES SI3000 LITE RAIL IN/OUT ALUMINUM FGW
NON-IMPACT
NOTES

DRAWN:
V.L.

DWG NO.
08-01964

REV
C

SCALE NTS


DATE 04/22/13

SHEET 1 OF 12

L. ROBERTO LOMAS P.E.
208 7th Ave, INDIALANTIC, FL 32903
434-688-0609 rllomas@lrlomaspe.com

LUIS R. LOMAS
P.E.
No. 62514
STATE OF
FLORIDA
PROFESSIONAL ENGINEER

Luis R. Lomas P.E.
FL No.: 62514

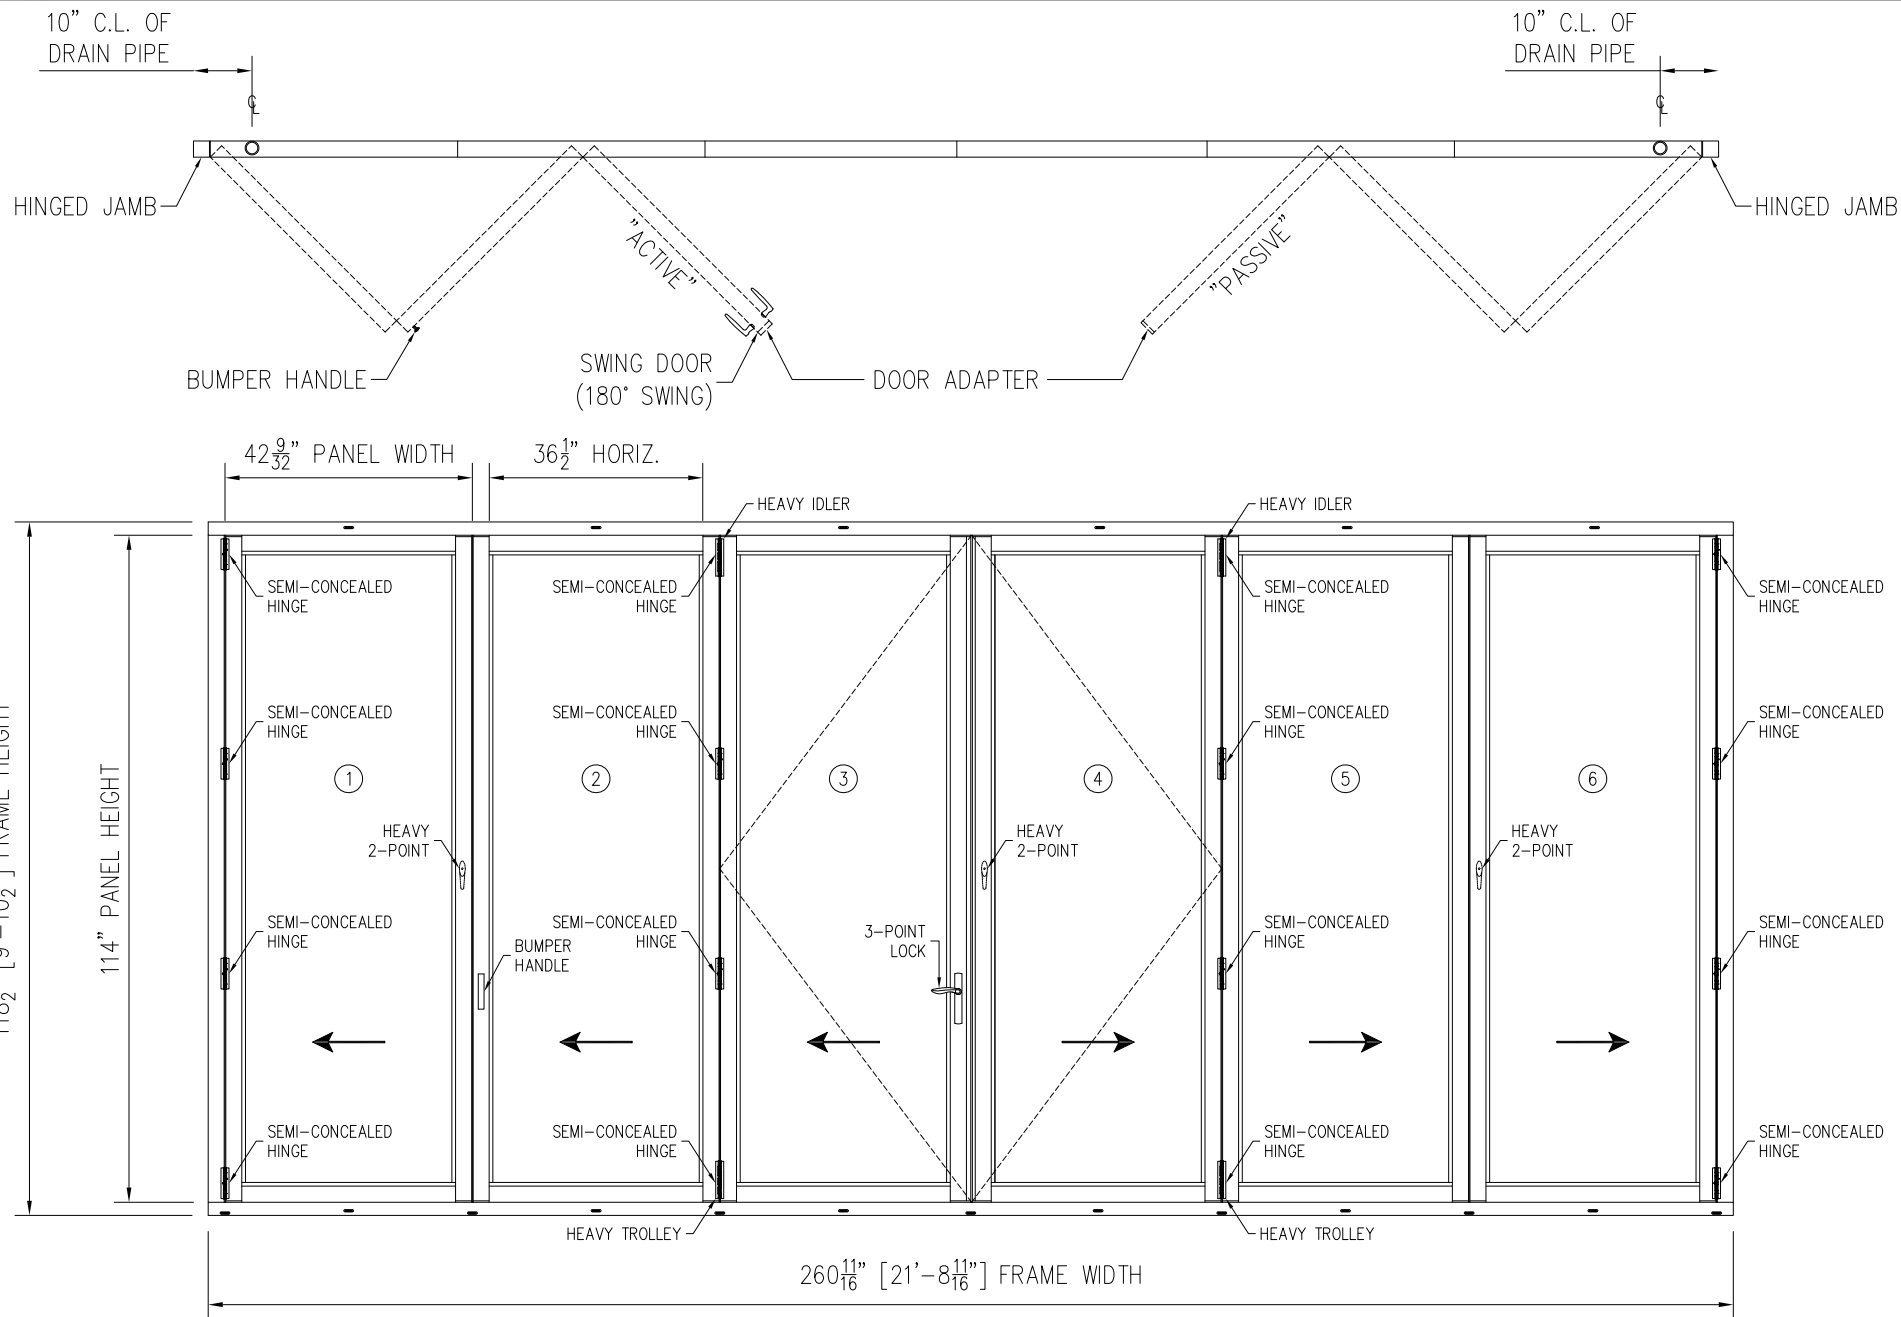

REVISIONS			
REV	DESCRIPTION	DATE	APPROVED
C	REVISED DETAILS AND COMPONENTS	12/07/2023	R.L.

- NOTES:
- PANEL SIZE: 42 9/32" x 113 1/2"
 - D.L.O. SIZE: 35 9/32" x 107 1/4"

Chart #1										
Maximum Design pressure (psf)										
Panel Height (in)	Single Panel Width (in)									
	24.0		30.0		36.0		42.28		48.0	
	Pos	Neg	Pos	Neg	Pos	Neg	Pos	Neg	Pos	Neg
78.0	80.0	80.0	80.0	80.0	80.0	80.0	73.1	73.1	64.4	64.4
84.0	80.0	80.0	80.0	80.0	79.7	79.7	67.9	67.9	59.8	59.8
90.0	80.0	80.0	80.0	80.0	74.4	74.4	63.3	63.3	55.8	55.8
96.0	80.0	80.0	80.0	80.0	69.7	69.7	59.4	59.4	52.3	52.3
102.0	80.0	80.0	75.2	75.2	64.9	64.9	55.9	55.9	-	-
108.0	80.0	80.0	70.4	70.4	60.6	60.6	52.8	52.8	-	-
114.0	80.0	80.0	66.1	66.1	56.8	56.8	50.0	50.0	-	-
120.0	72.6	72.6	58.6	58.6	49.4	49.4	-	-	-	-
126.0	62.6	62.6	50.5	50.5	42.5	42.5	-	-	-	-
132.0	54.4	54.4	43.8	43.8	36.9	36.9	-	-	-	-
138.0	47.5	47.5	38.3	38.3	-	-	-	-	-	-
144.0	41.8	41.8	33.6	33.6	-	-	-	-	-	-
150.0	36.9	36.9	29.7	29.7	-	-	-	-	-	-
156.0	32.8	32.8	26.4	26.4	-	-	-	-	-	-

SERIES SI3000 LITE RAIL IN/OUT ALUMINUM FGW NON-IMPACT
EXTERIOR VIEW
UNLIMITED NUMBER OF PANELS IN UNLIMITED CONFIGURATION ARE APPROVED
AS LONG AS INDIVIDUAL PANEL AREA DOES NOT EXCEED 33.32 FT² AND USES VERTICAL CONDITIONS AS SHOWN.

DESIGN PRESSURE RATING	IMPACT RATING
±50PSF	NONE

SEE CHART #1, SHEET 2

HARDWARE SCHEDULE
A. SEMI-CONCEALED HINGE BY SOLAR INNOVATIONS
B 2 POINT HANDLE & LOCK MS000487-XX BY SOLAR INNOVATIONS
C 3 POINT HANDLE & LOCK BY SOLAR INNOVATIONS
D SURFACE MOUNT HINGE BY SOLAR INNOVATIONS

SOLAR INNOVATIONS, INC.
31 ROBERTS RD
PINE GROVE, PA 17963

SERIES SI3000 LITE RAIL IN/OUT ALUMINUM FGW
NON-IMPACT
ELEVATIONS

DRAWN:
V.L.

DWG NO.
08-01964

REV
C


SCALE NTS

DATE 04/22/13


SHEET 2 OF 12

L. ROBERTO LOMAS P.E.
208 7th Ave, INDIALANTIC, FL 32903
434-688-0609 rllomas@lrlomaspe.com






SIGNED: 12/13/2023

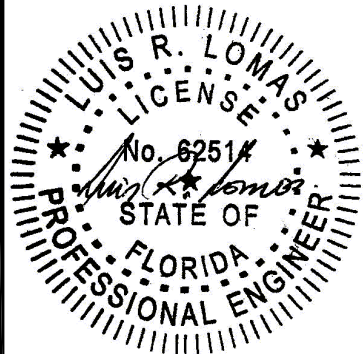

Luis R. Lomas P.E.
FL No.: 62514

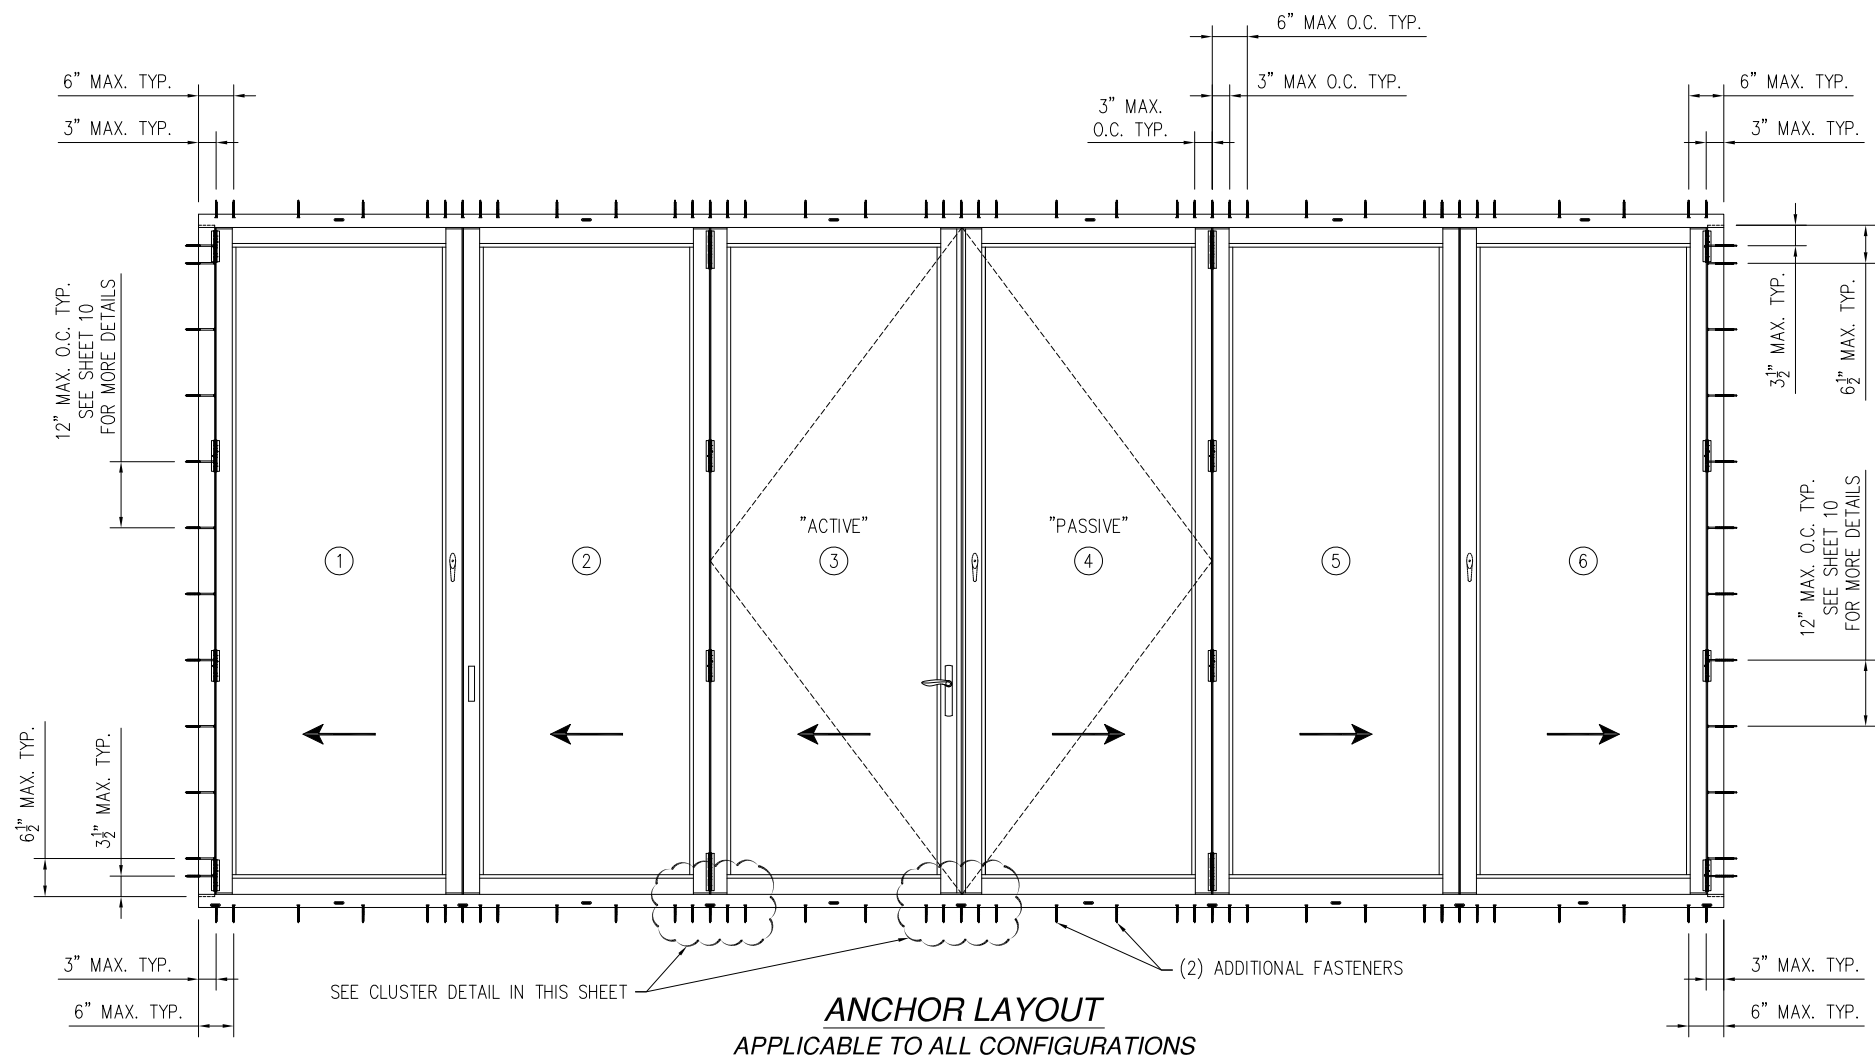

REVISIONS			
REV	DESCRIPTION	DATE	APPROVED
C	REVISED DETAILS AND COMPONENTS	12/07/2023	R.L.

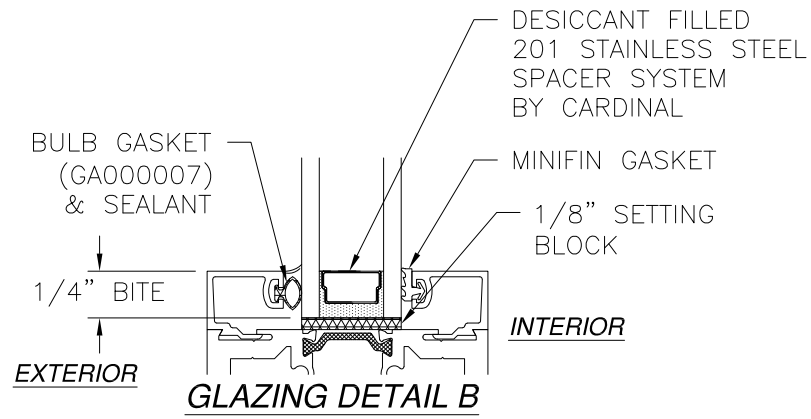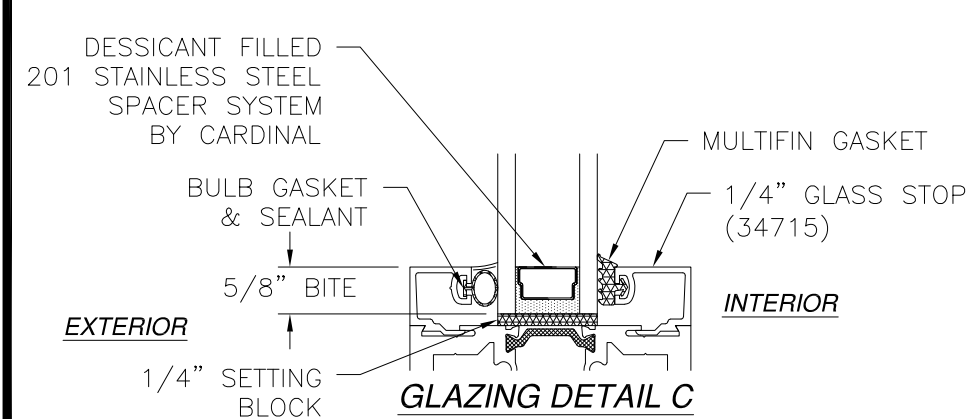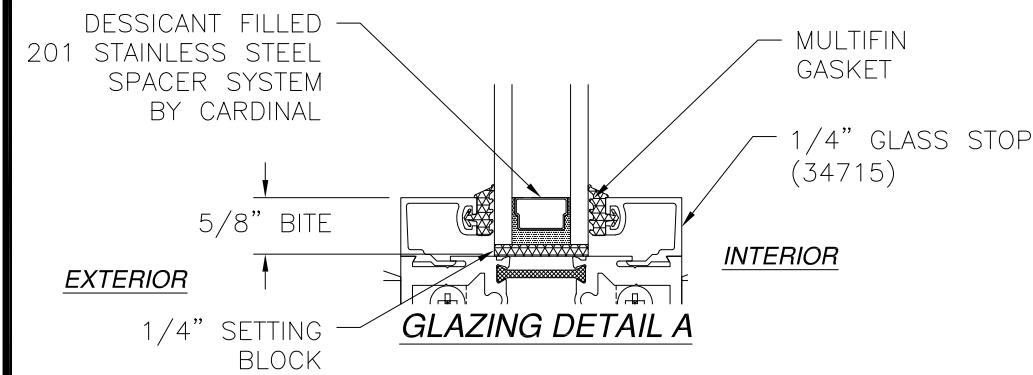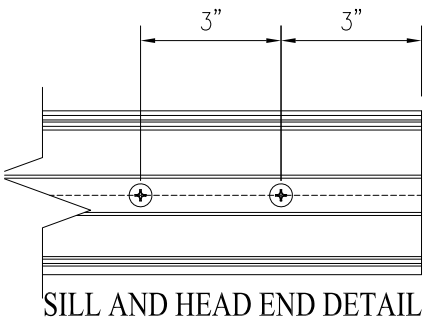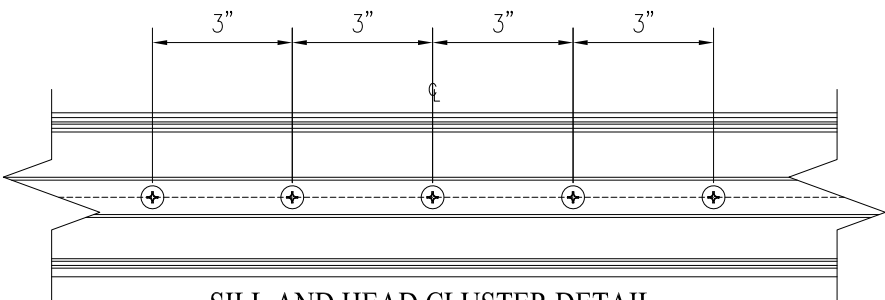


SOLAR INNOVATIONS, INC.
31 ROBERTS RD
PINE GROVE, PA 17963

SERIES SI3000 LITE RAIL IN/OUT ALUMINUM FGW
NON-IMPACT
ANCHORING LAYOUT & DESIGN PRESSURE CHART





DRAWN: V.L.	DWG NO. 08-01964	REV C
SCALE NTS	DATE 04/22/13	SHEET 3 OF 12

L. ROBERTO LOMAS P.E.
208 7th Ave, INDIALANTIC, FL 32903
434-688-0609 rllomas@lrlomaspe.com

SIGNED: 12/13/2023

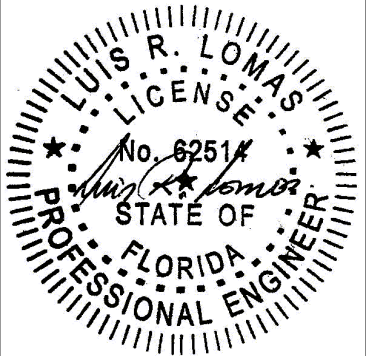

Luis R. Lomas P.E.
FL No.: 62514

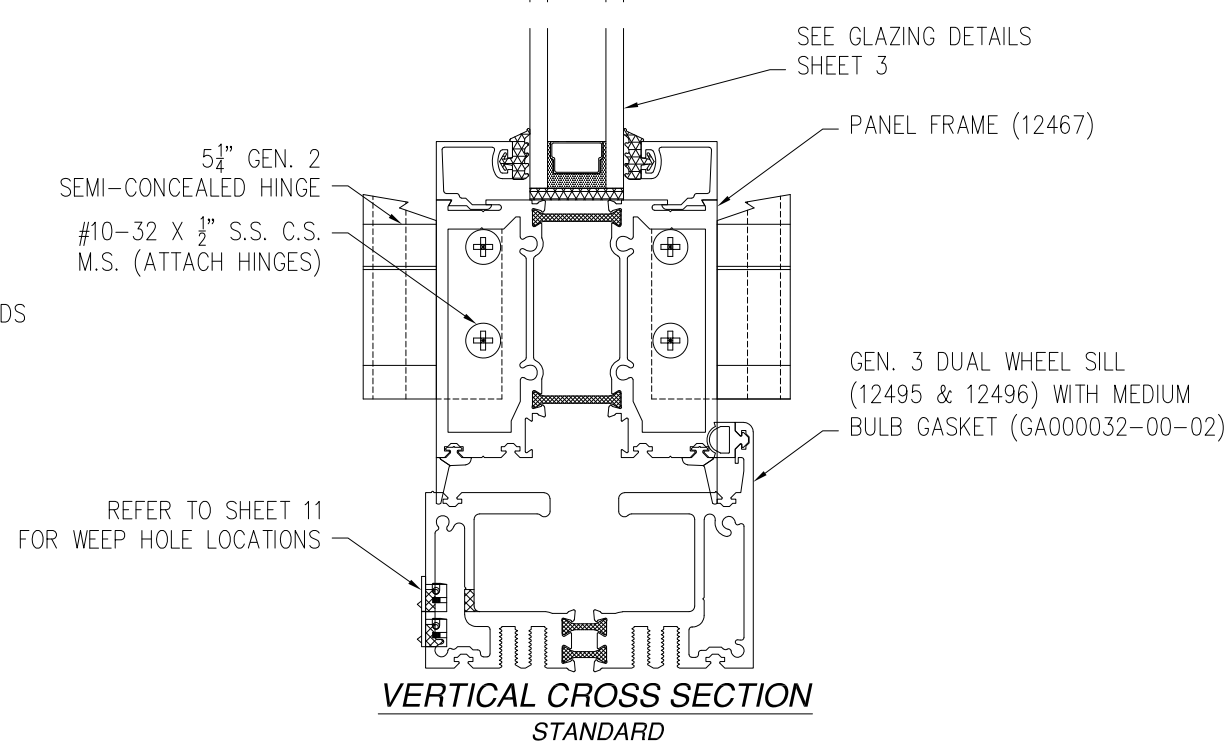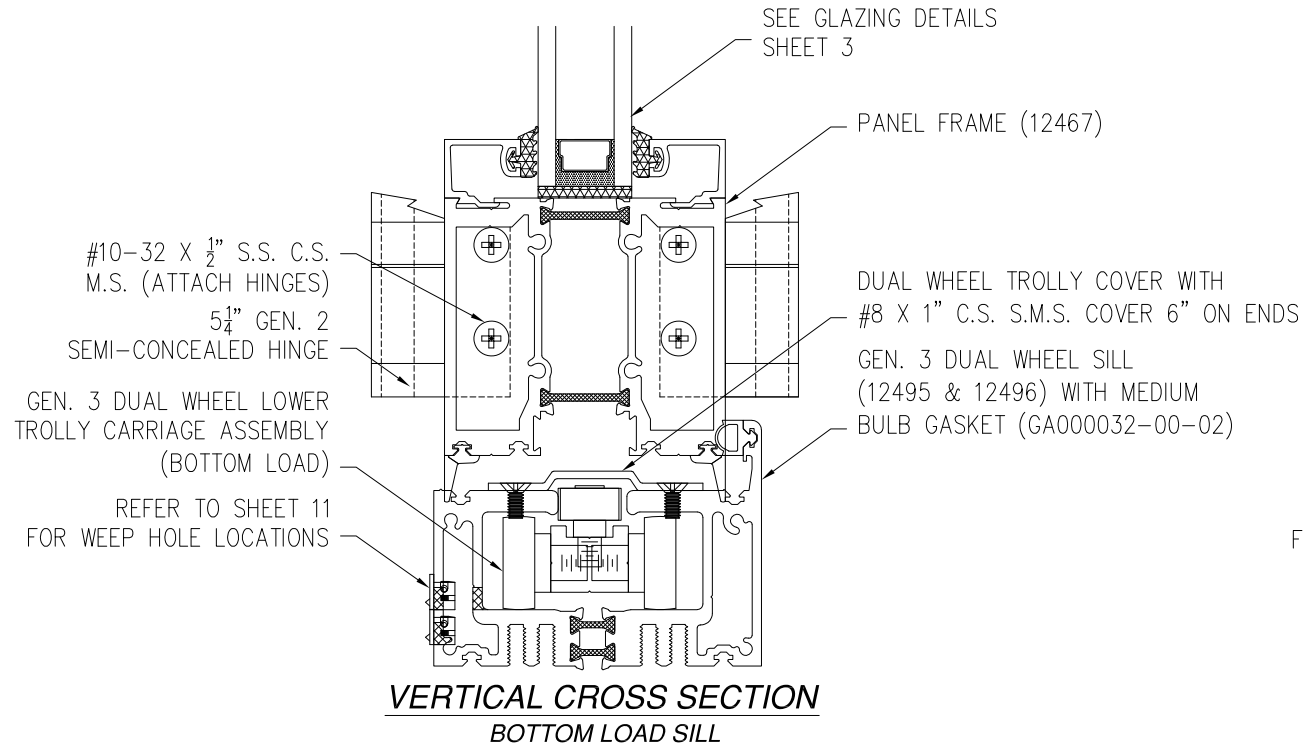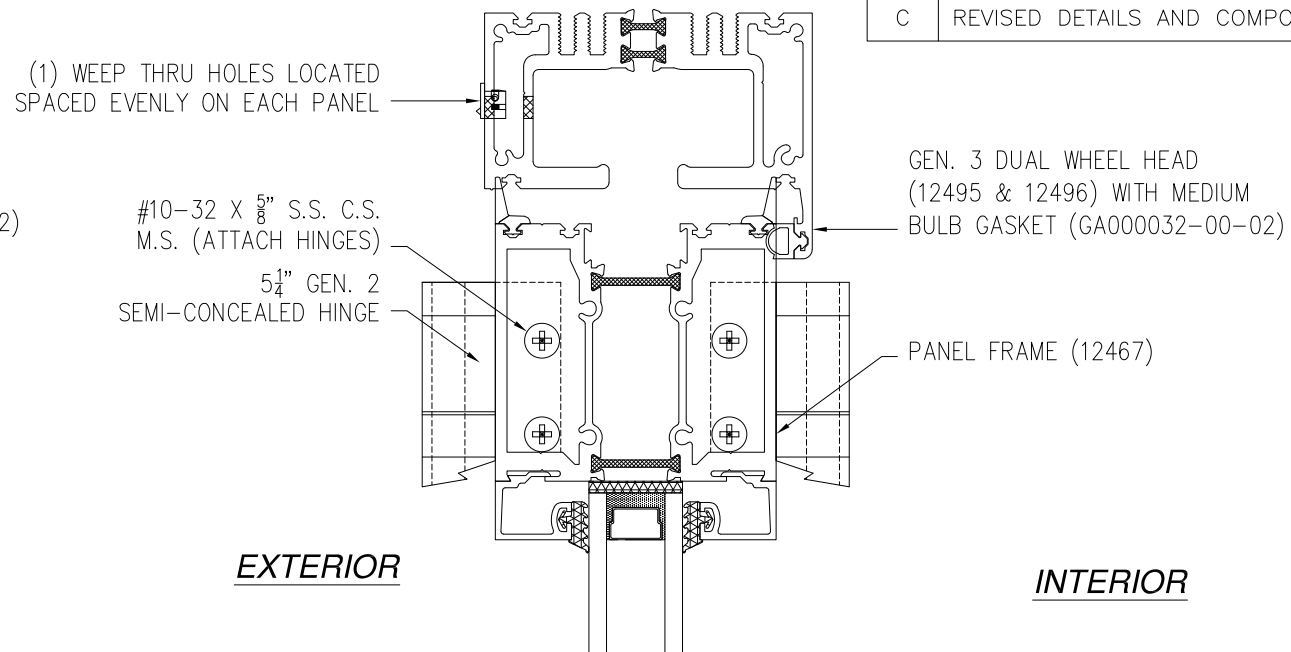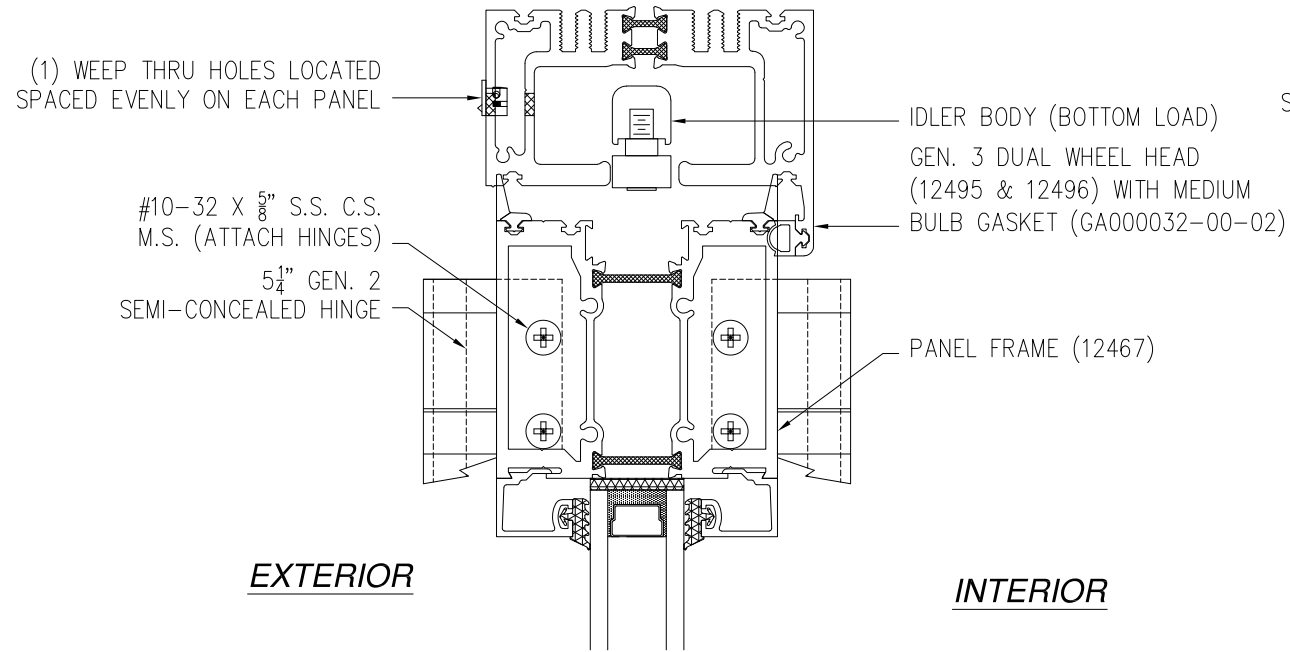

REVISIONS			
REV	DESCRIPTION	DATE	APPROVED
C	REVISED DETAILS AND COMPONENTS	12/07/2023	R.L.

SOLAR INNOVATIONS, INC.


31 ROBERTS RD
PINE GROVE, PA 17963

SERIES SI3000 LITE RAIL IN/OUT ALUMINUM FGW
NON-IMPACT
OUTSWING VERTICAL CROSS SECTIONS





DRAWN: V.L.	DWG NO. 08-01964	REV C
SCALE NTS	DATE 04/22/13	SHEET 4 OF 12

L. ROBERTO LOMAS P.E.
208 7th Ave, INDIALANTIC, FL 32903
434-688-0609 rllomas@lrlomaspe.com

SIGNED: 12/13/2023

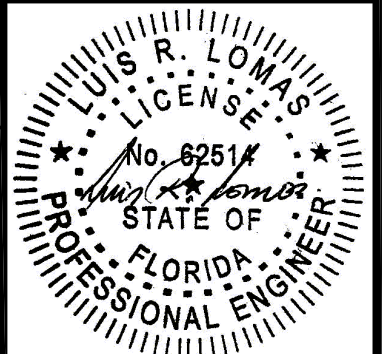

Luis R. Lomas P.E.
FL No.: 62514

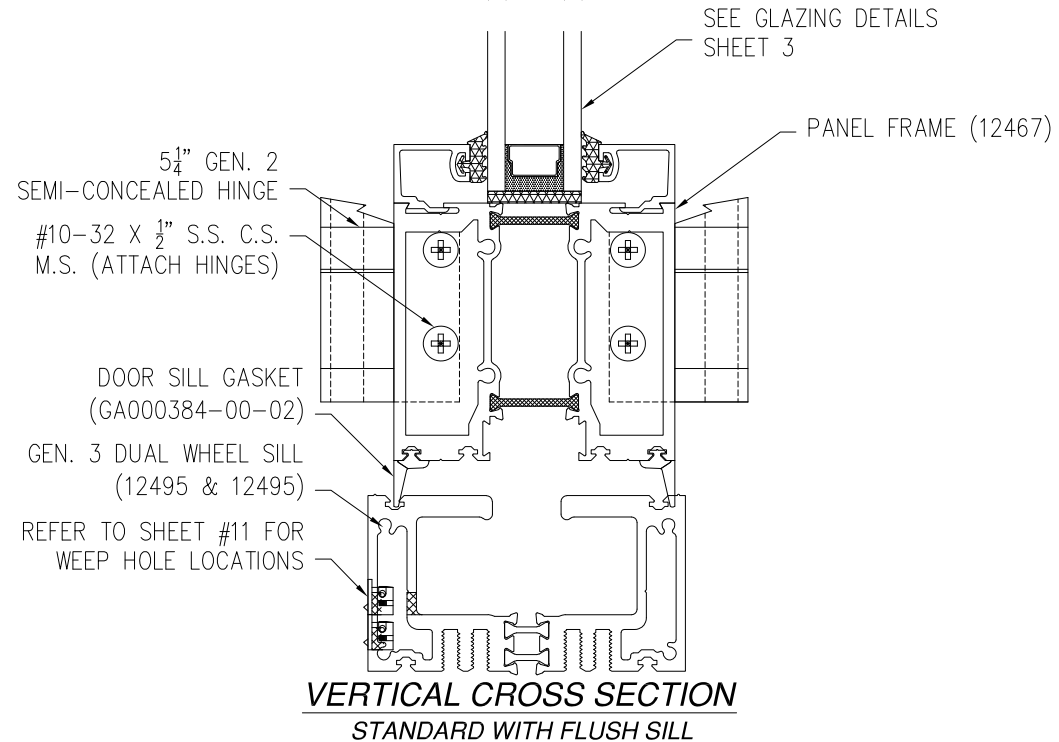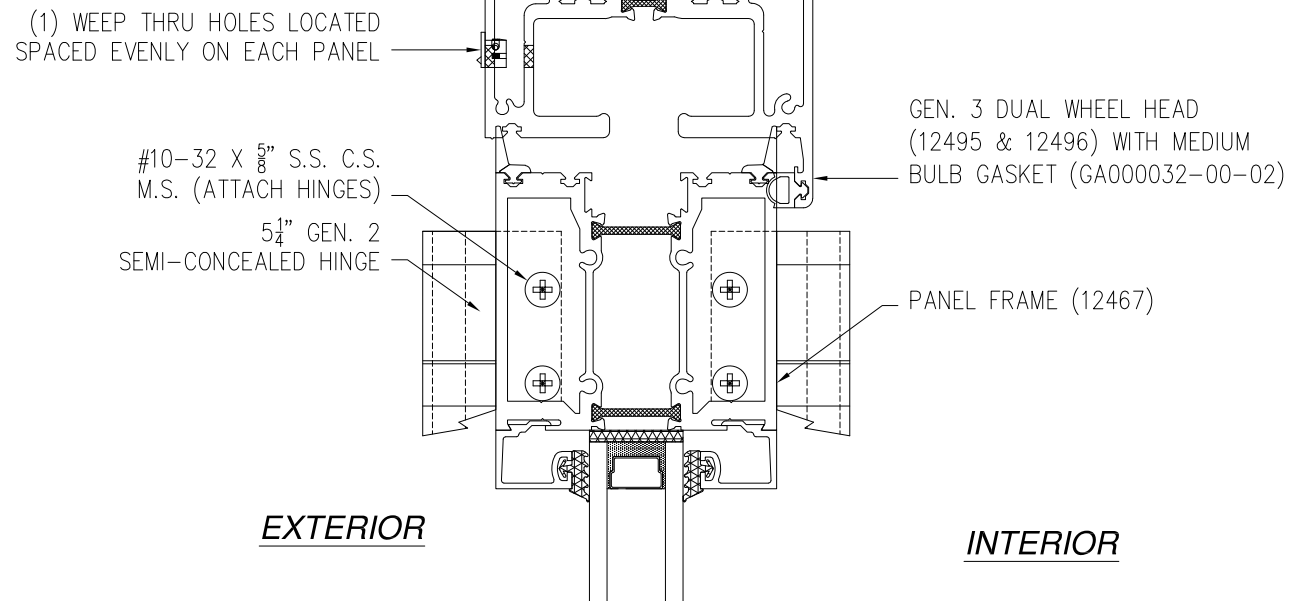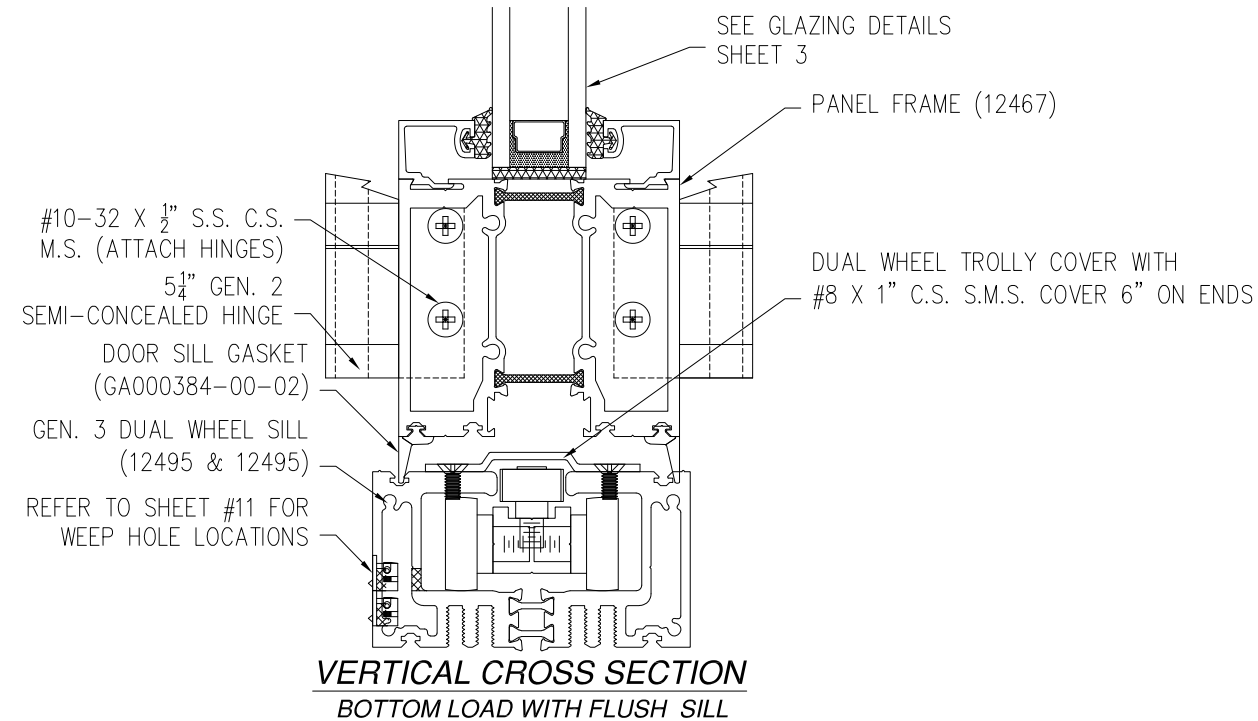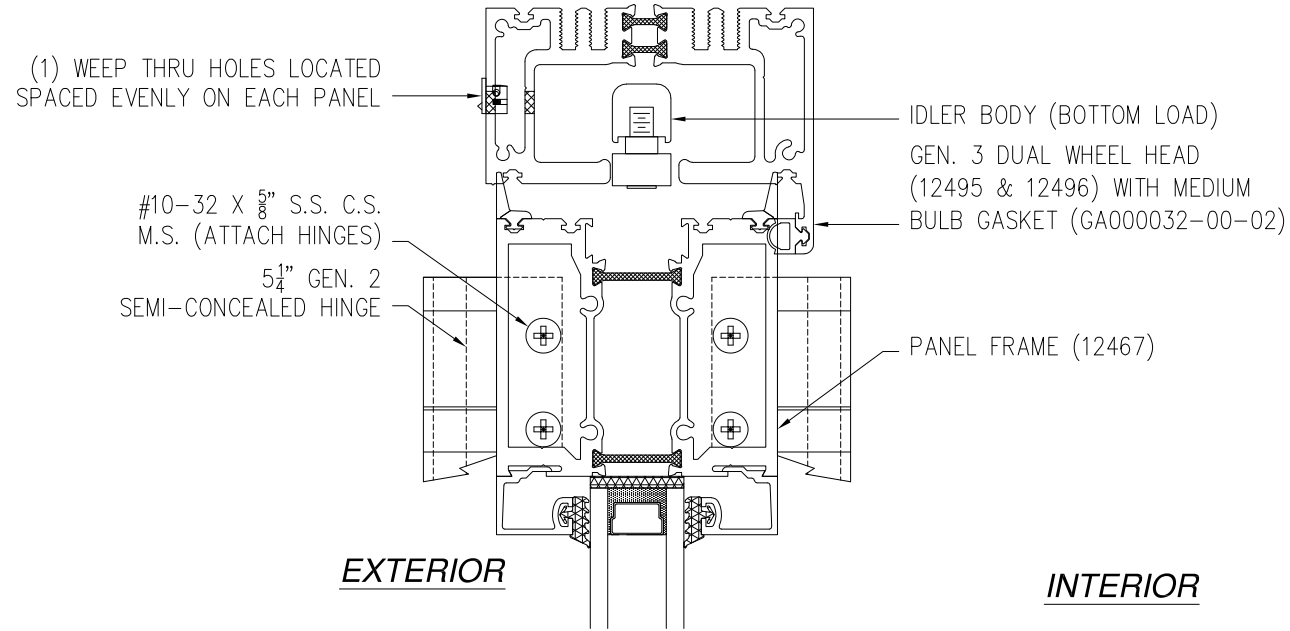

REVISIONS			
REV	DESCRIPTION	DATE	APPROVED
C	REVISED DETAILS AND COMPONENTS	12/07/2023	R.L.

SOLAR INNOVATIONS, INC.


31 ROBERTS RD
PINE GROVE, PA 17963

SERIES SI3000 LITE RAIL IN/OUT ALUMINUM FGW
NON-IMPACT
OUTSWING VERTICAL CROSS SECTIONS



DRAWN: V.L.	DWG NO. 08-01964	REV C
SCALE NTS	DATE 04/22/13	SHEET 5 OF 12

L. ROBERTO LOMAS P.E.
208 7th Ave, INDIALANTIC, FL 32903
434-688-0609 rllomas@lrlomaspe.com

SIGNED: 12/13/2023

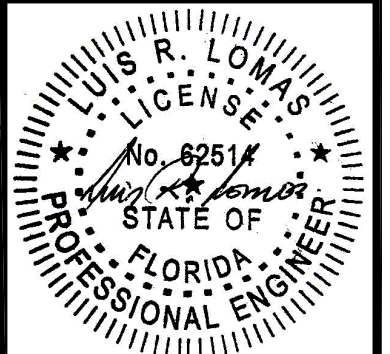

Luis R. Lomas P.E.
FL No.: 62514

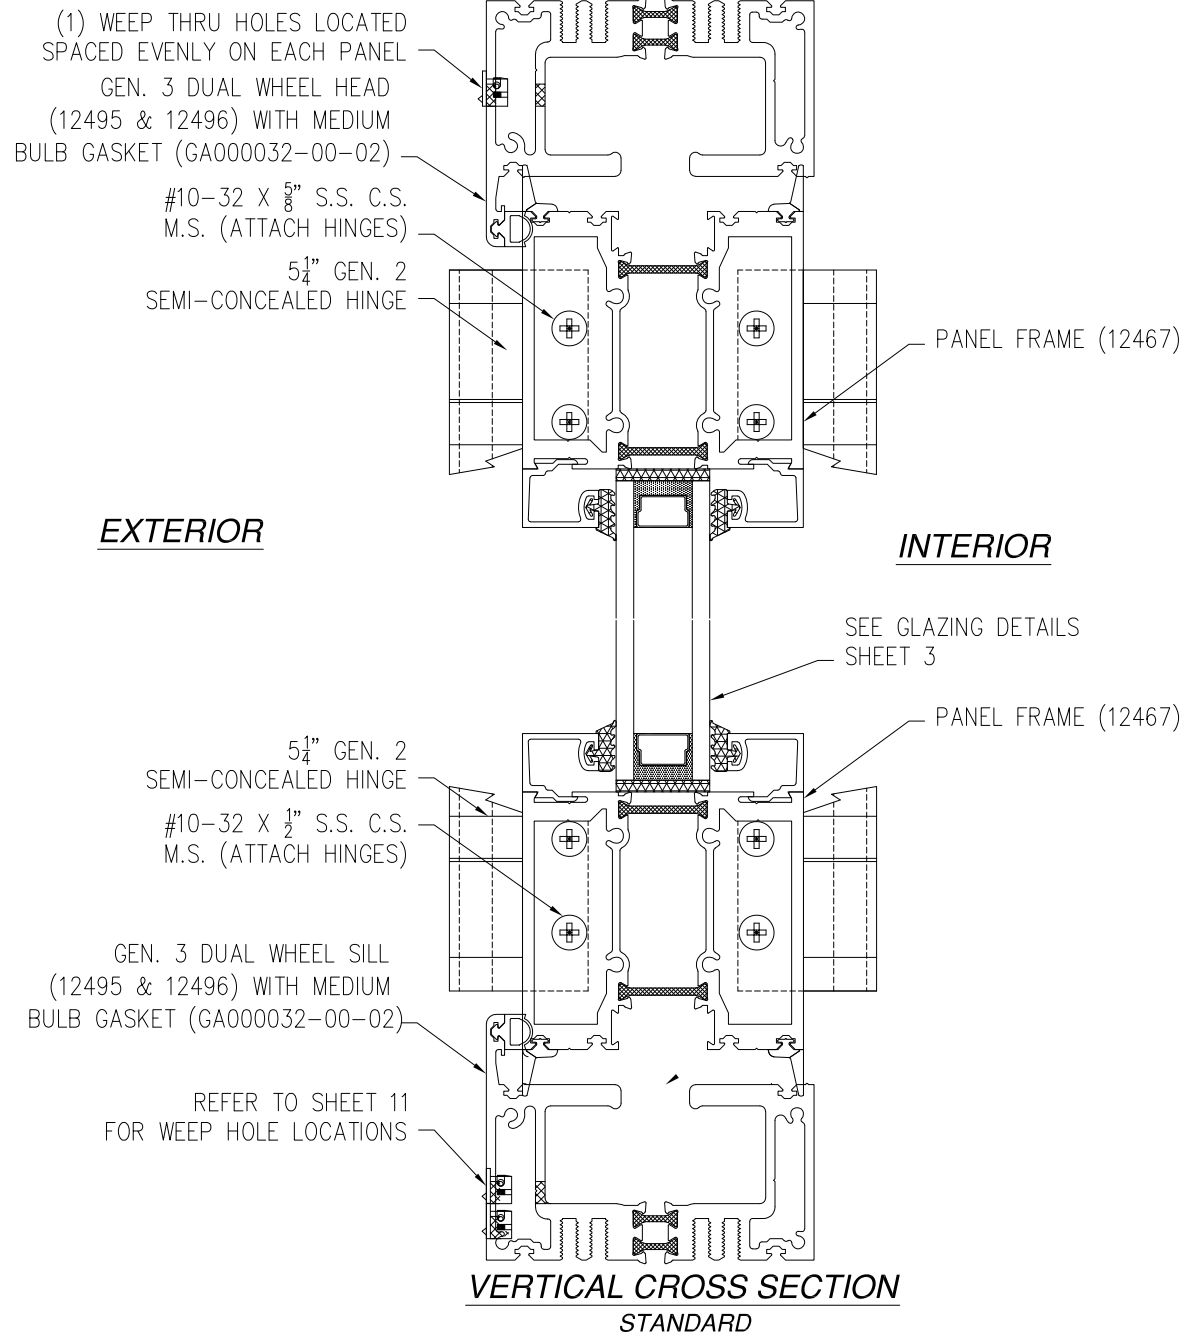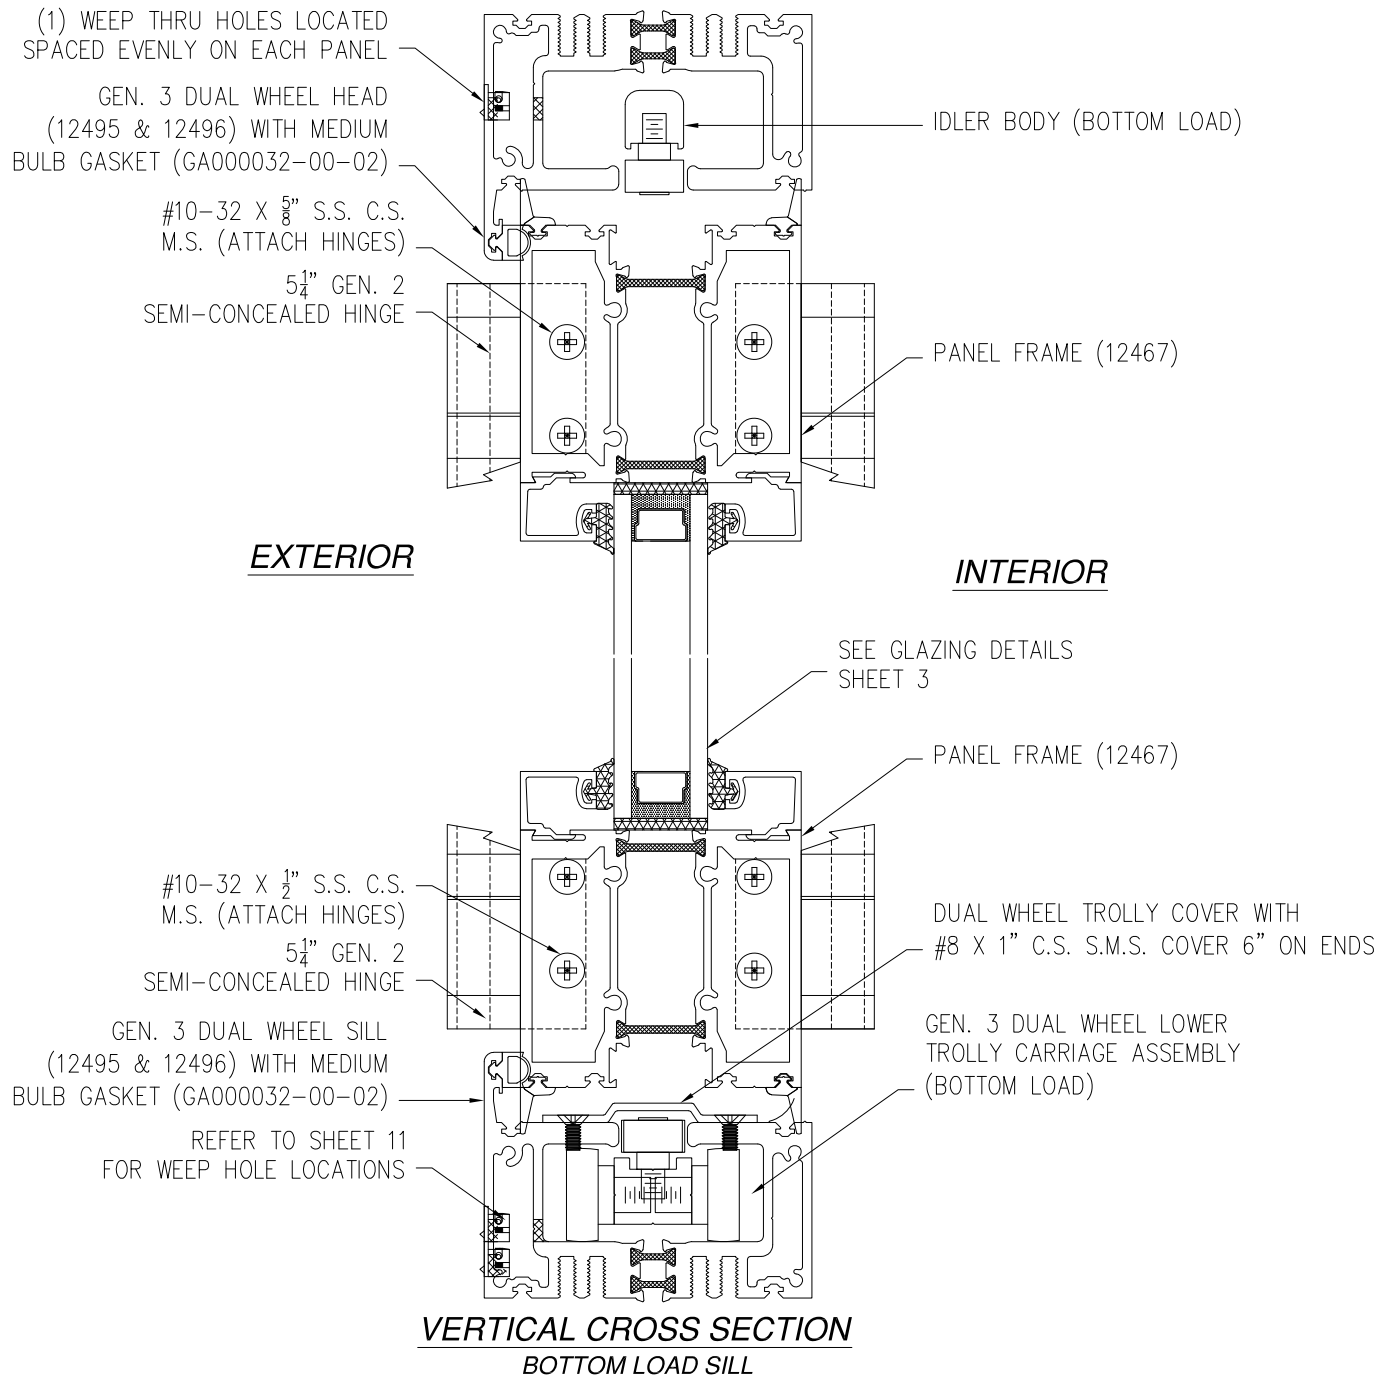

REVISIONS			
REV	DESCRIPTION	DATE	APPROVED
C	REVISED DETAILS AND COMPONENTS	12/07/2023	R.L.

SOLAR INNOVATIONS, INC.
31 ROBERTS RD
PINE GROVE, PA 17963

SERIES SI3000 LITE RAIL IN/OUT ALUMINUM FGW
NON-IMPACT
INSWING VERTICAL CROSS SECTIONS

DRAWN: V.L.	DWG NO. 08-01964	REV C
SCALE NTS	DATE 04/22/13	SHEET 6 OF 12





L. ROBERTO LOMAS P.E.
208 7th Ave, INDIALANTIC, FL 32903
434-688-0609 rllomas@lrlomaspe.com

SIGNED: 12/13/2023

LUIS R. LOMAS
P.E.
No. 62514
STATE OF
FLORIDA
PROFESSIONAL ENGINEER

Luis R. Lomas P.E.
FL No.: 62514

REVISIONS			
REV	DESCRIPTION	DATE	APPROVED
C	REVISED DETAILS AND COMPONENTS	12/07/2023	R.L.

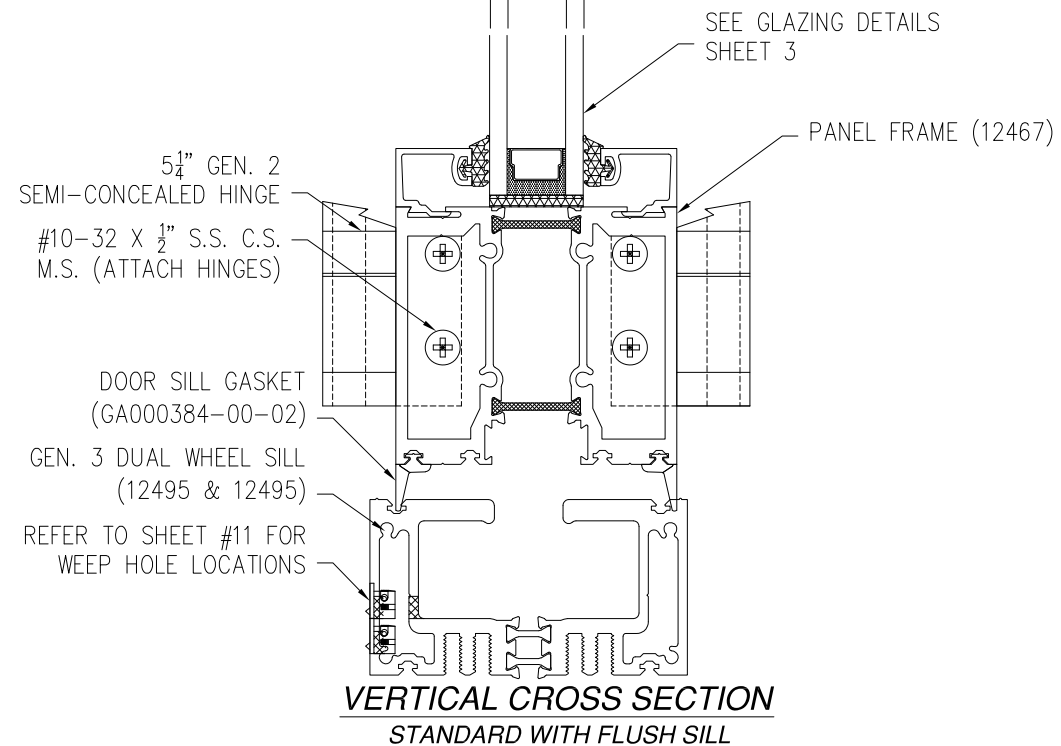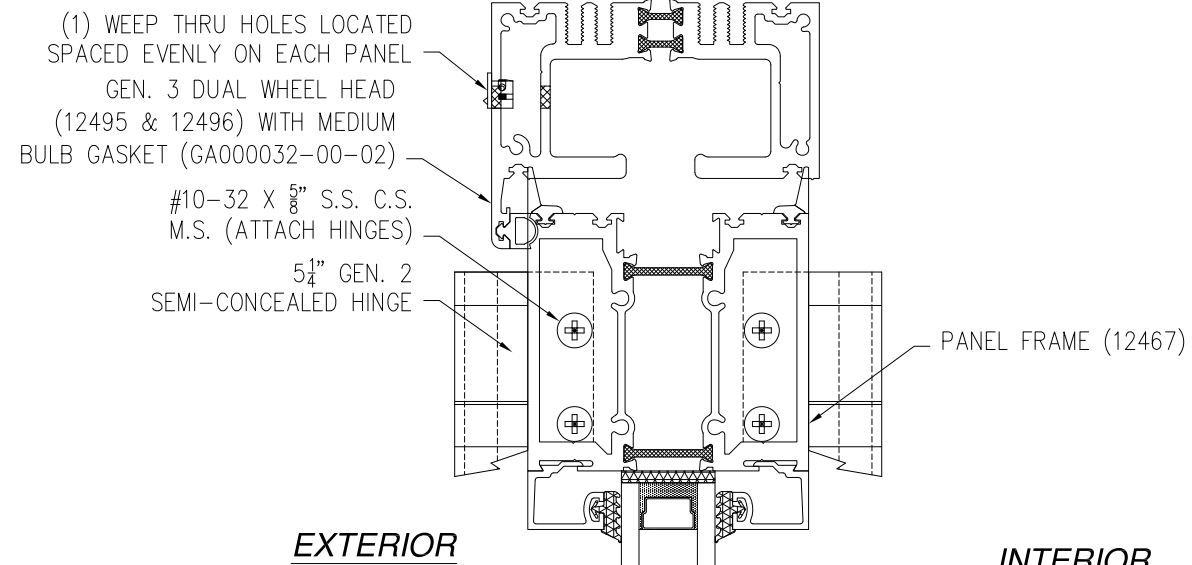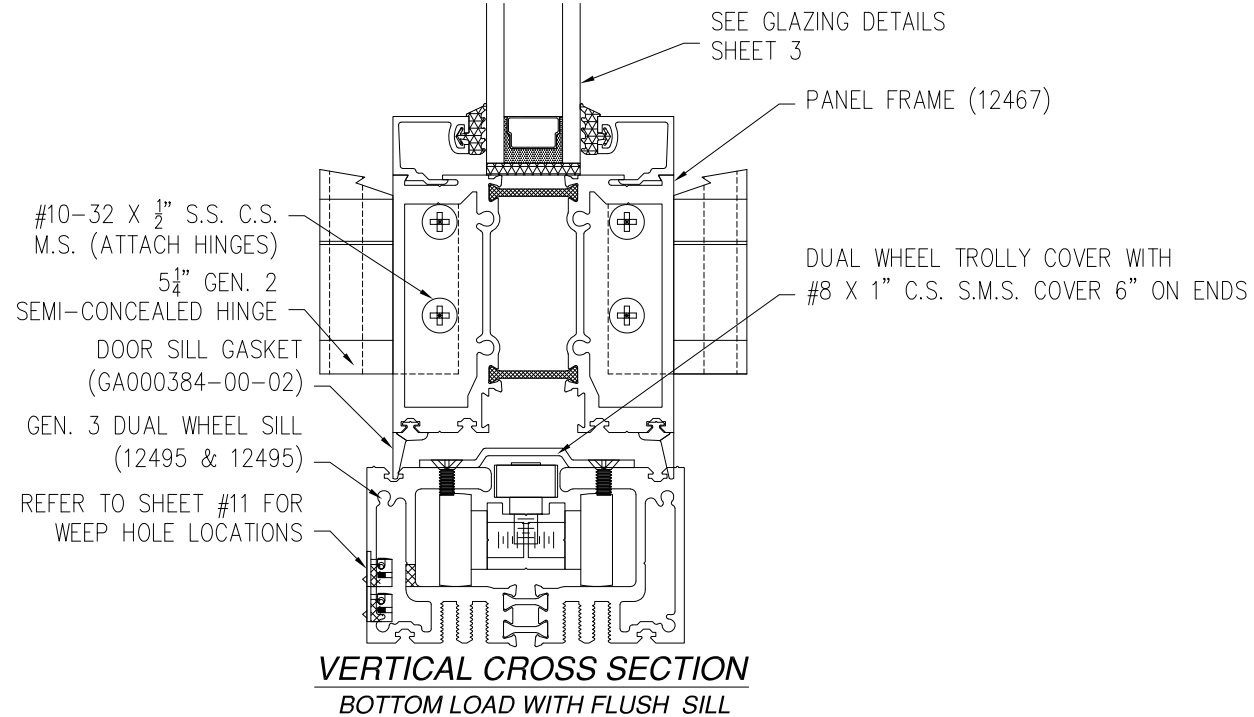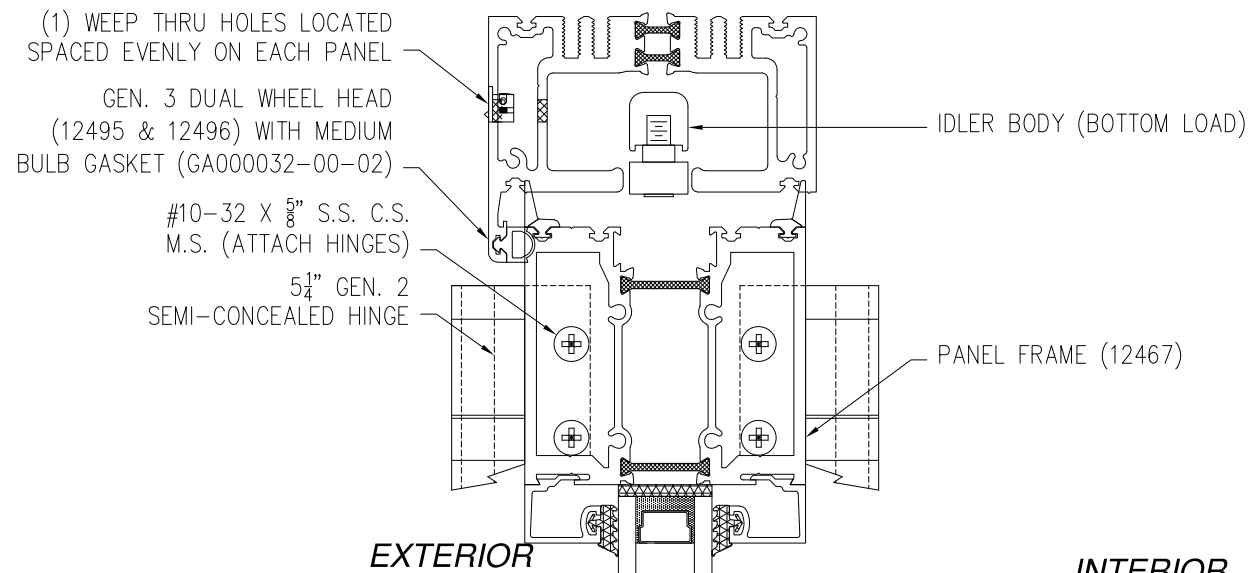

SIGNED: 12/13/2023


SOLAR INNOVATIONS, INC.

31 ROBERTS RD
PINE GROVE, PA 17963


SERIES SI3000 LITE RAIL IN/OUT ALUMINUM FGW
NON-IMPACT
INSWING VERTICAL CROSS SECTIONS

DRAWN: V.L.	DWG NO. 08-01964	REV C
SCALE NTS	DATE 04/22/13	SHEET 7 OF 12


L. ROBERTO LOMAS P.E.
208 7th Ave, INDIALANTIC, FL 32903
434-688-0609 rllomas@lrlomaspe.com

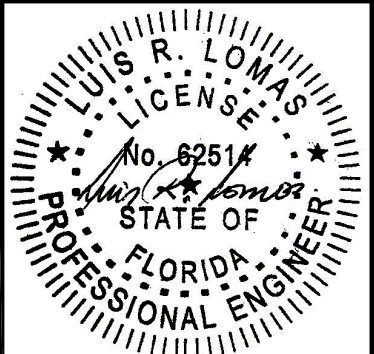

Luis R. Lomas P.E.
FL No.: 62514

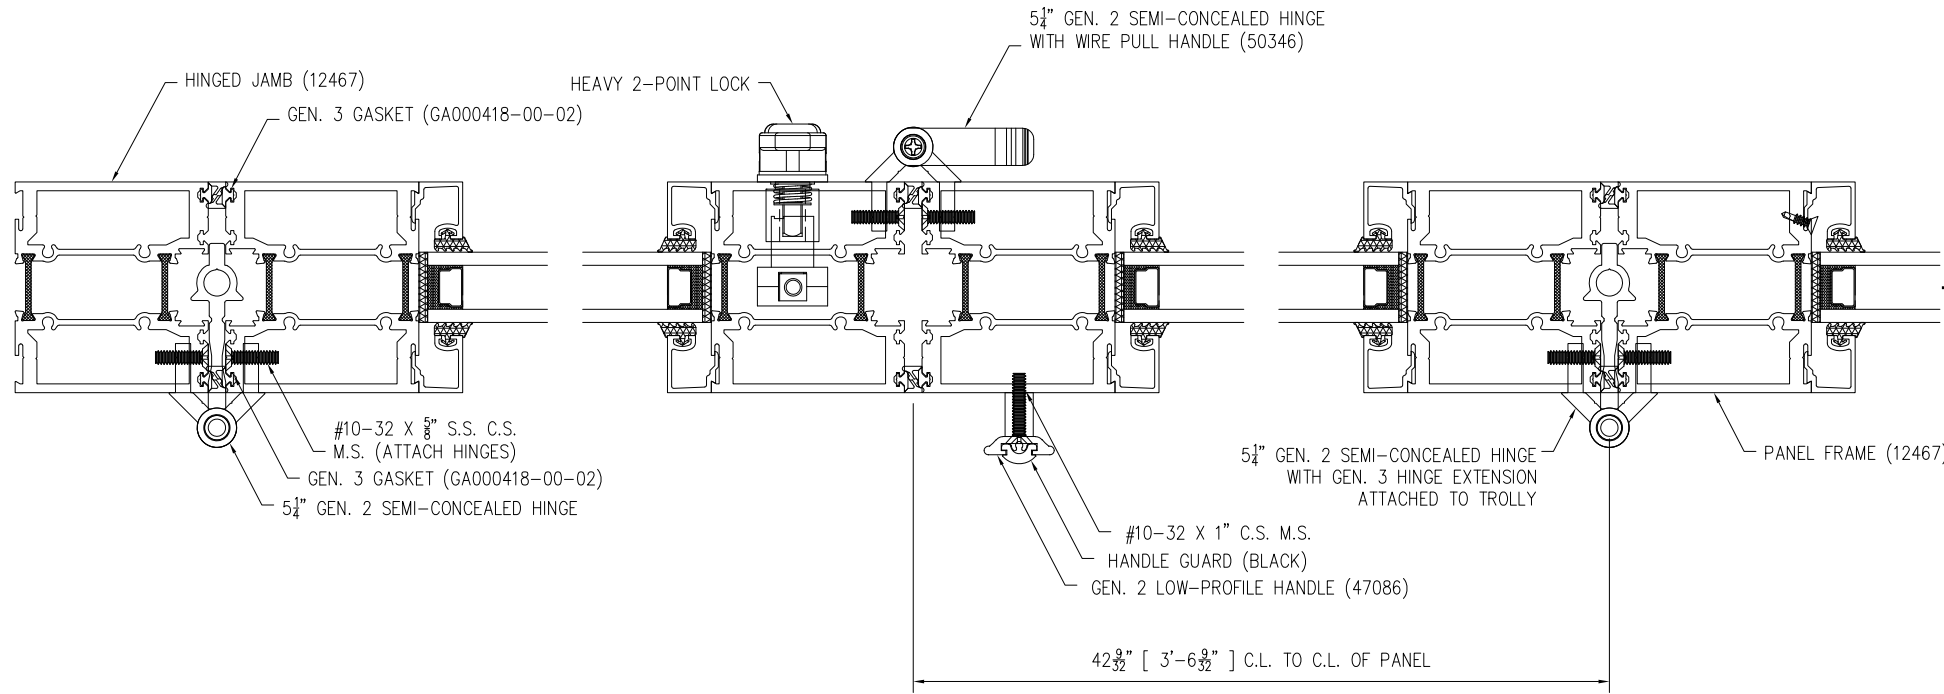

REVISIONS			
REV	DESCRIPTION	DATE	APPROVED
C	REVISED DETAILS AND COMPONENTS	12/07/2023	R.L.

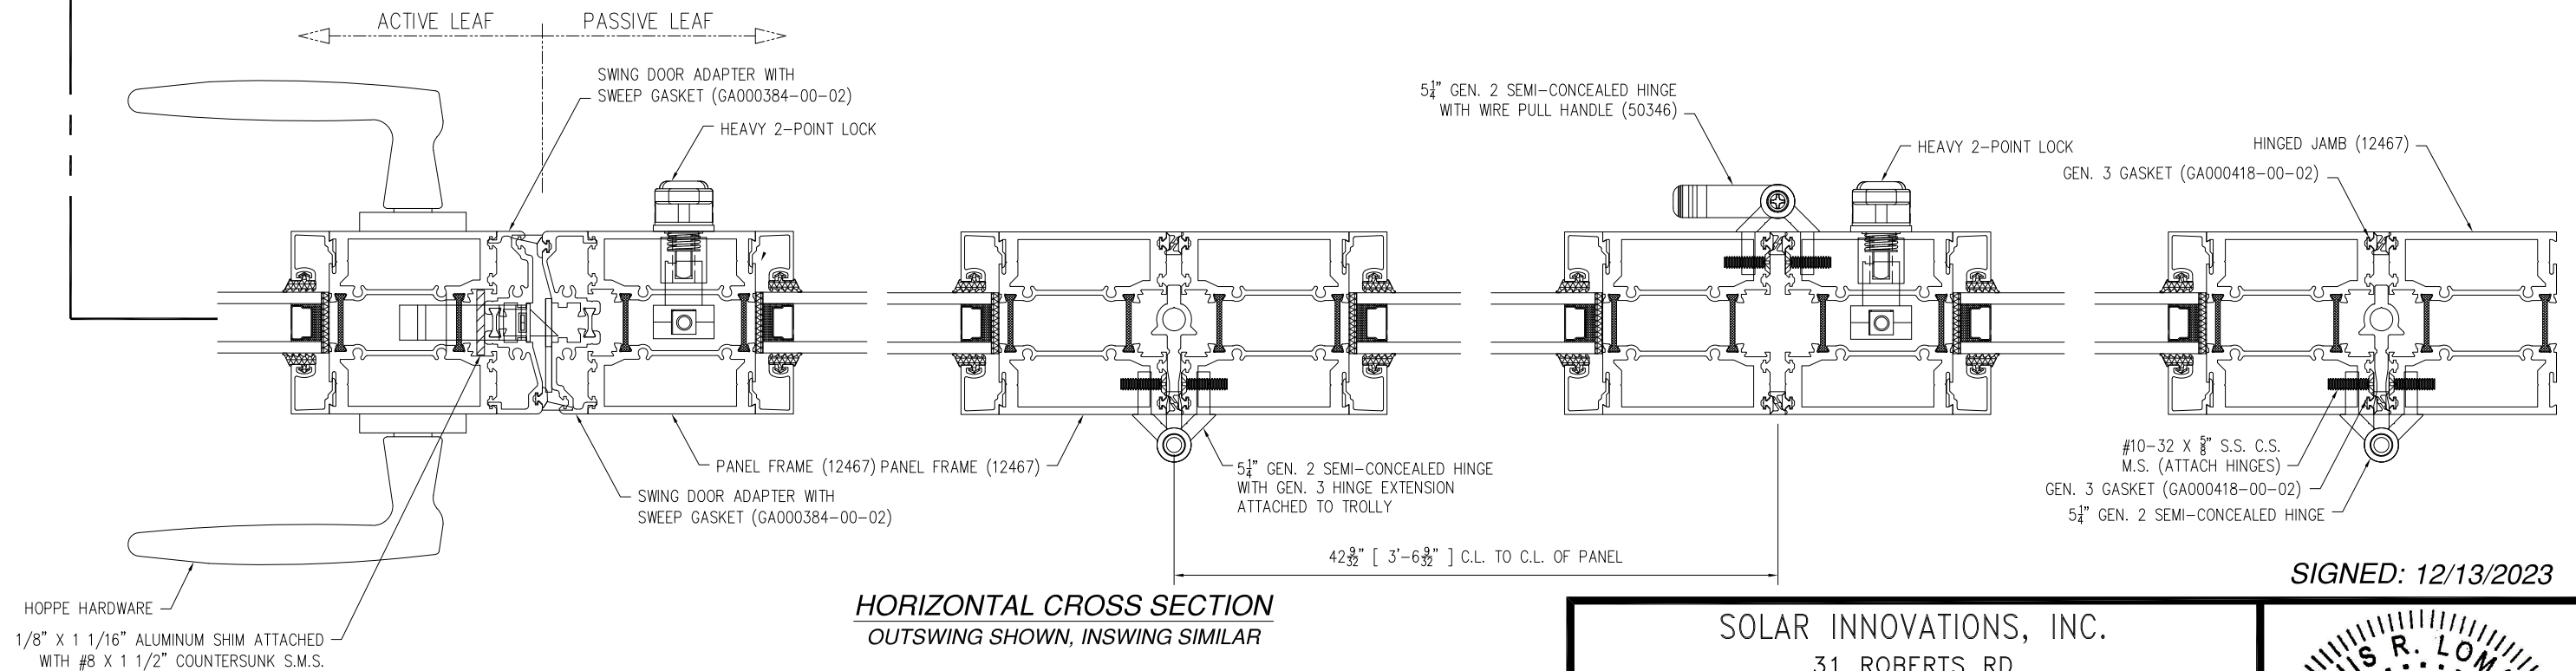


SIGNED: 12/13/2023

SOLAR INNOVATIONS, INC.
31 ROBERTS RD
PINE GROVE, PA 17963


SERIES SI3000 LITE RAIL IN/OUT ALUMINUM FGW
NON-IMPACT
HORIZONTAL CROSS SECTION

DRAWN: V.L.	DWG NO. 08-01964	REV C
SCALE NTS	DATE 04/22/13	SHEET 8 OF 12

L. ROBERTO LOMAS P.E.
208 7th Ave, INDIALANTIC, FL 32903
434-688-0609 rllomas@lrlomaspe.com

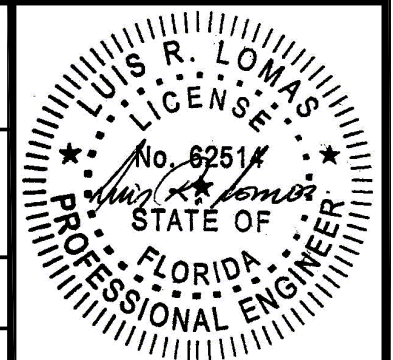

Luis R. Lomas P.E.
FL No.: 62514

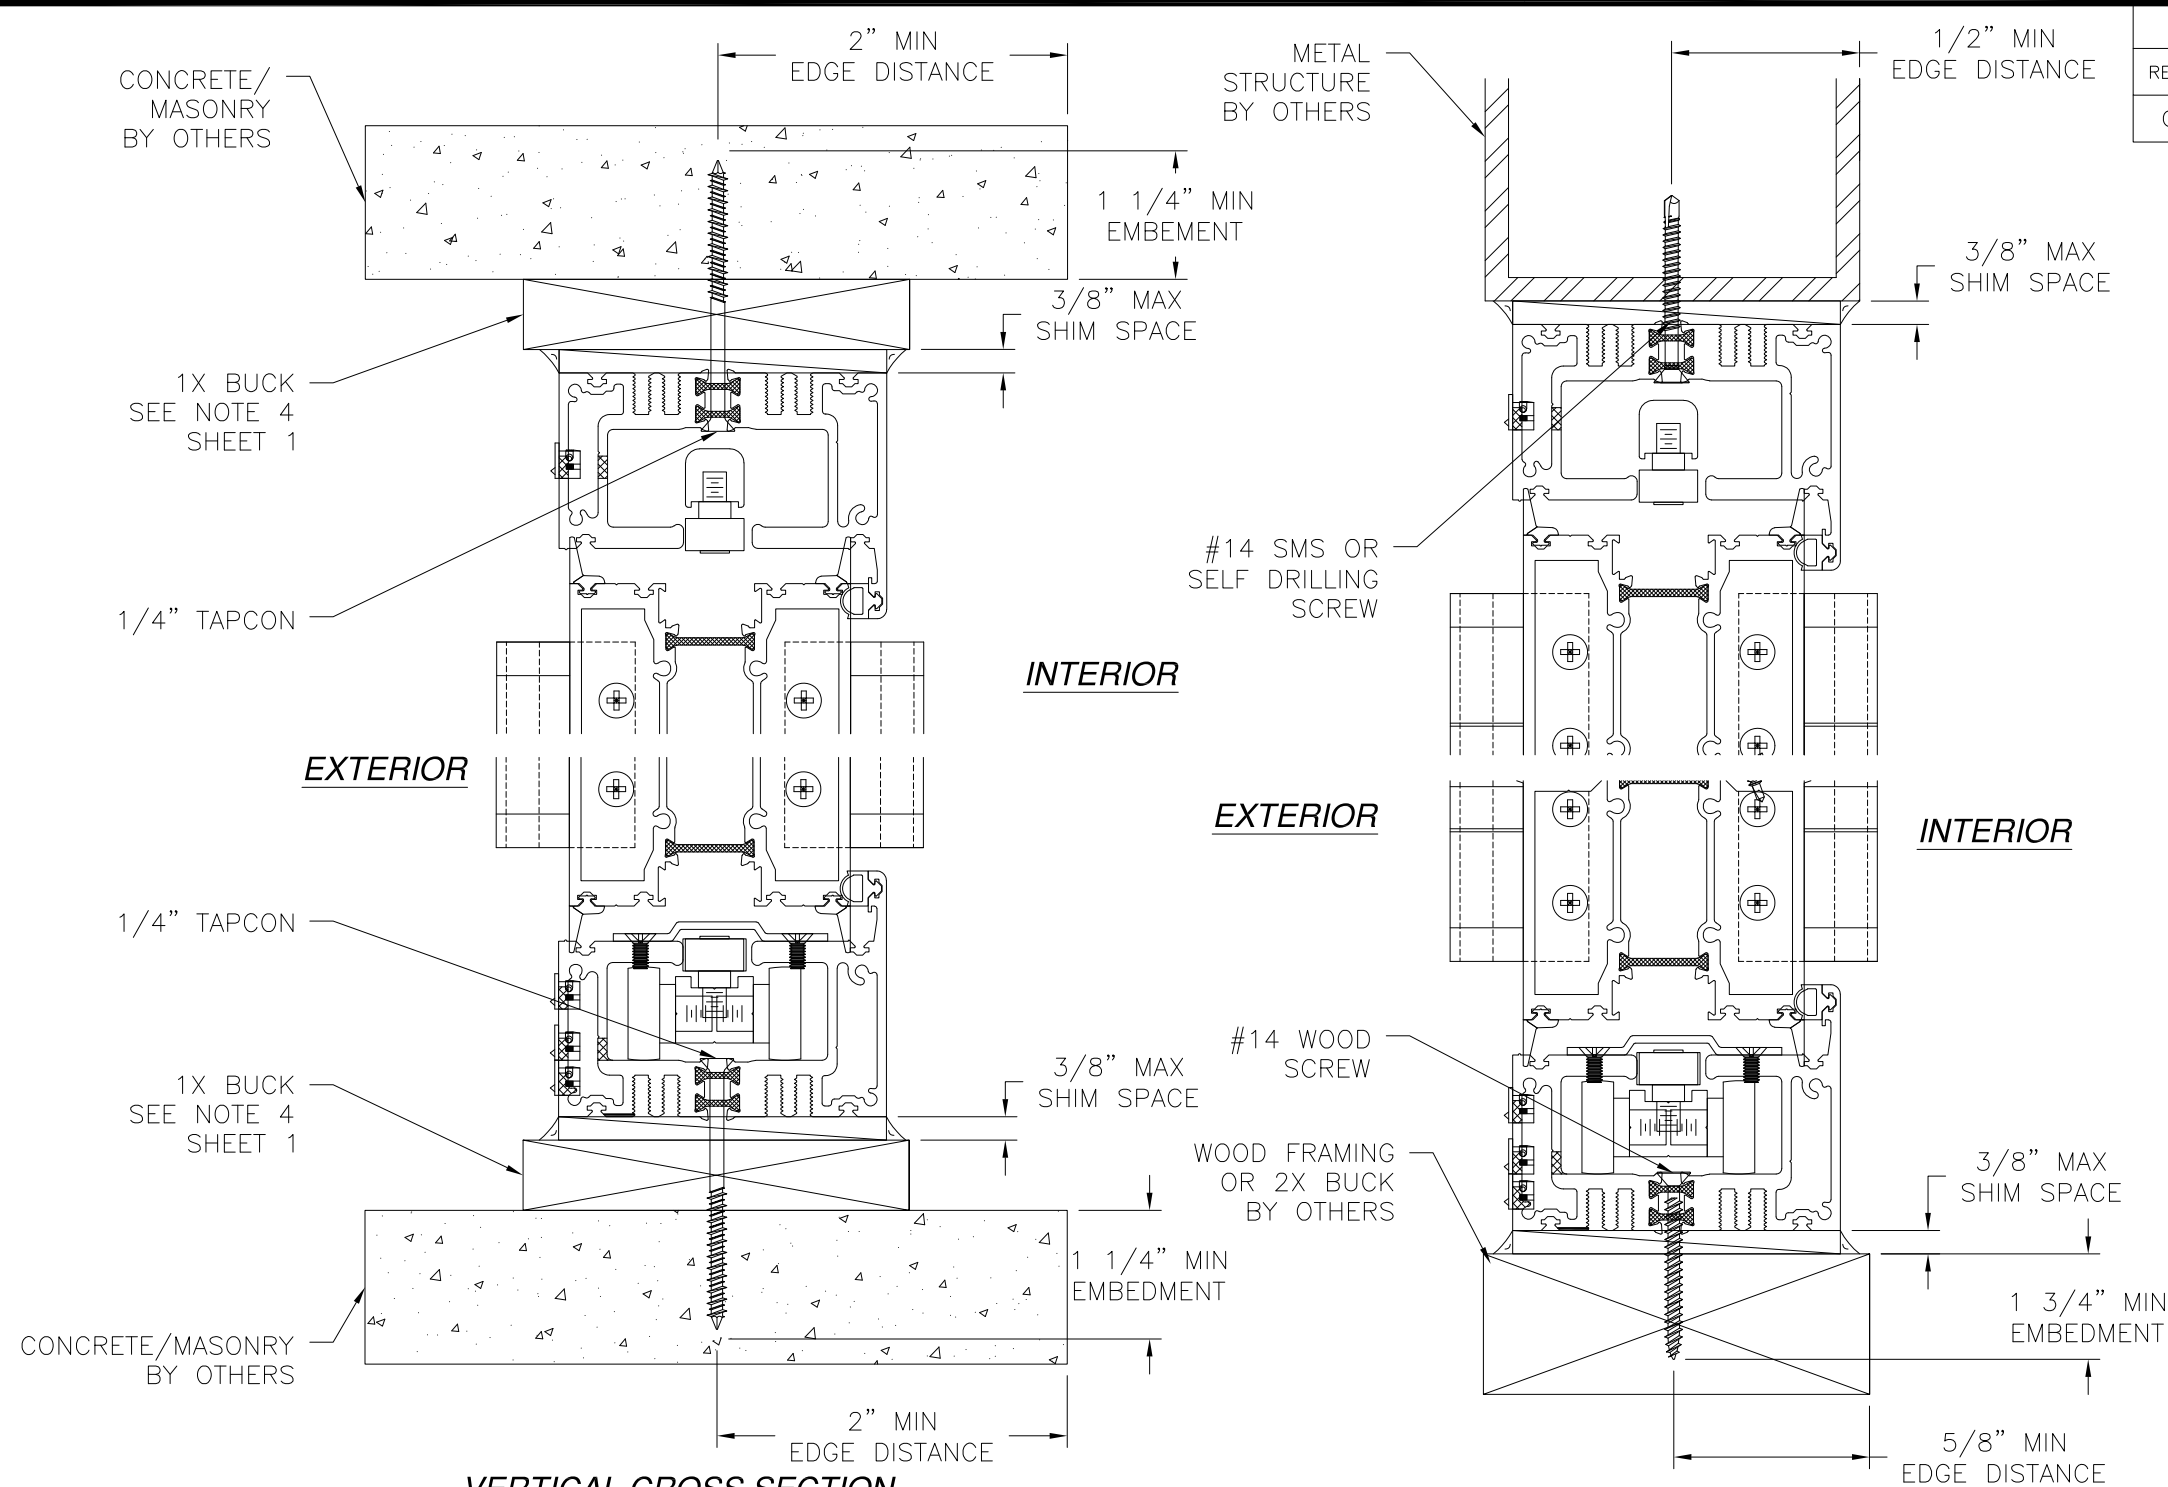

VERTICAL CROSS SECTION
CONCRETE/MASONRY INSTALLATION
OUTSWING SHOWN, INSWING SIMILAR

VERTICAL CROSS SECTION
WOOD FRAMING OR 2X BUCK
OR METAL STRUCTURE INSTALLATION
OUTSWING SHOWN, INSWING SIMILAR

REVISIONS			
REV	DESCRIPTION	DATE	APPROVED
C	REVISED DETAILS AND COMPONENTS	12/07/2023	R.L.

- NOTES:
- INTERIOR AND EXTERIOR FINISHES, BY OTHERS, NOT SHOWN FOR CLARITY.
 - PERIMETER AND JOINT SEALANT BY OTHERS TO BE DESIGNED IN ACCORDANCE WITH ASTM E2112

SOLAR INNOVATIONS, INC.


31 ROBERTS RD
PINE GROVE, PA 17963

SERIES SI3000 LITE RAIL IN/OUT ALUMINUM FGW
NON-IMPACT
INSTALLATION DETAILS

DRAWN: V.L.	DWG NO. 08-01964	REV C
SCALE NTS	DATE 04/22/13	SHEET 9 OF 12


L. ROBERTO LOMAS P.E.
208 7th Ave, INDIALANTIC, FL 32903
434-688-0609 rllomas@lrlomaspe.com

SIGNED: 12/13/2023

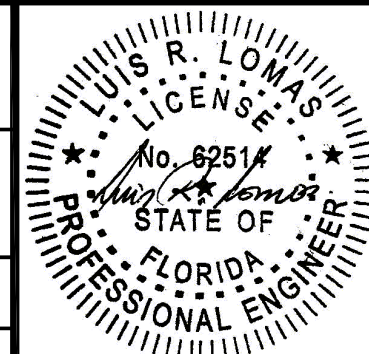


Luis R. Lomas P.E.
FL No.: 62514


REVISIONS			
REV	DESCRIPTION	DATE	APPROVED
C	REVISED DETAILS AND COMPONENTS	12/07/2023	R.L.

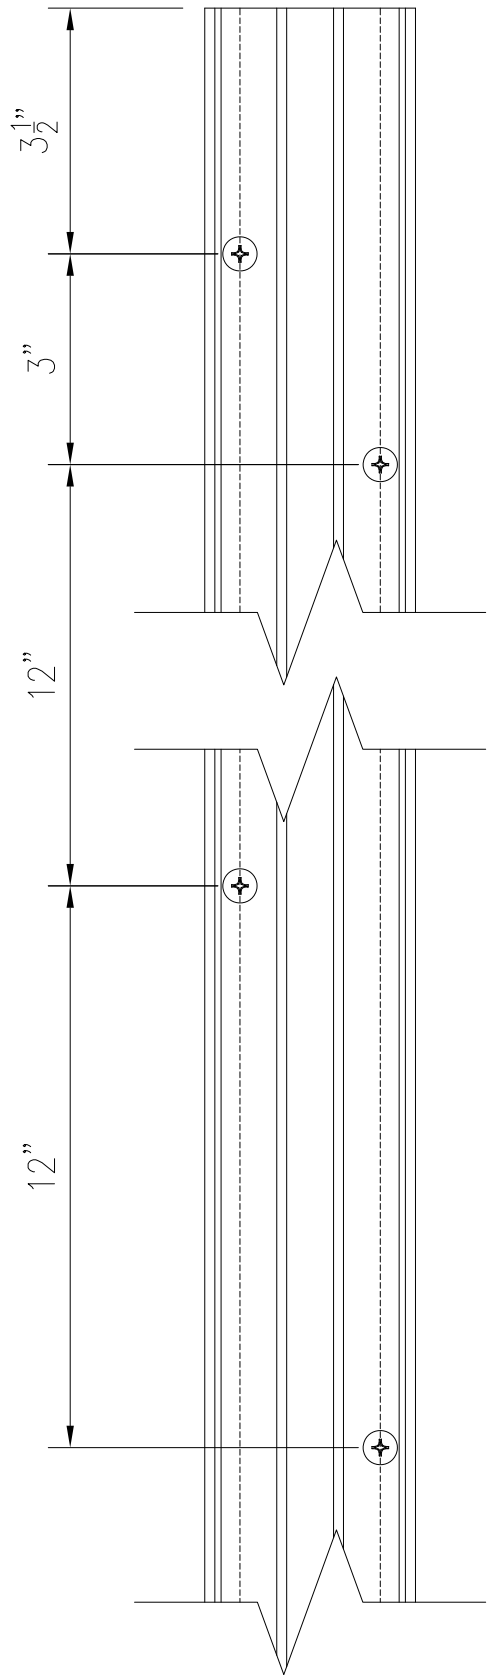


**JAMB ANCHOR LOCATIONS
DETAIL**

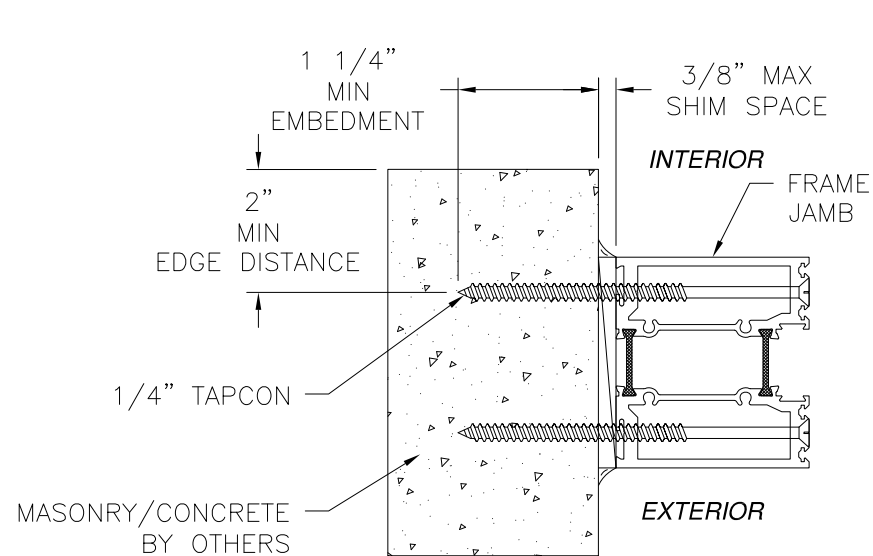

**JAMB INSTALLATION DETAIL
MASONRY/CONCRETE**

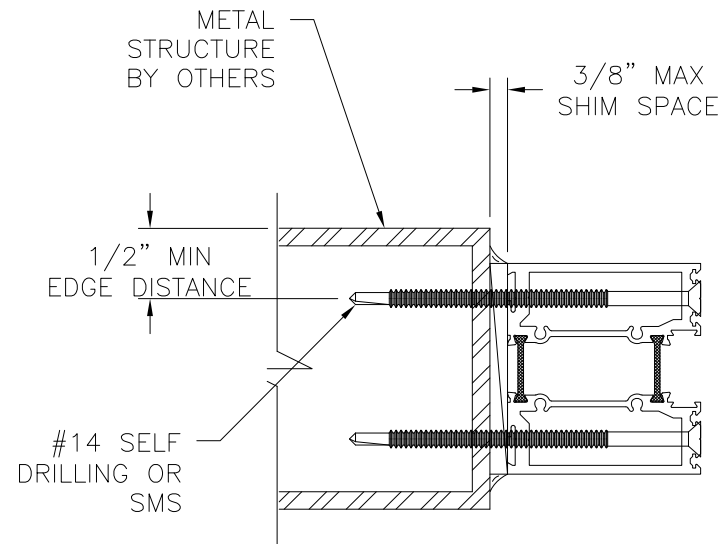

**JAMB INSTALLATION DETAIL
METAL STRUCTURE**

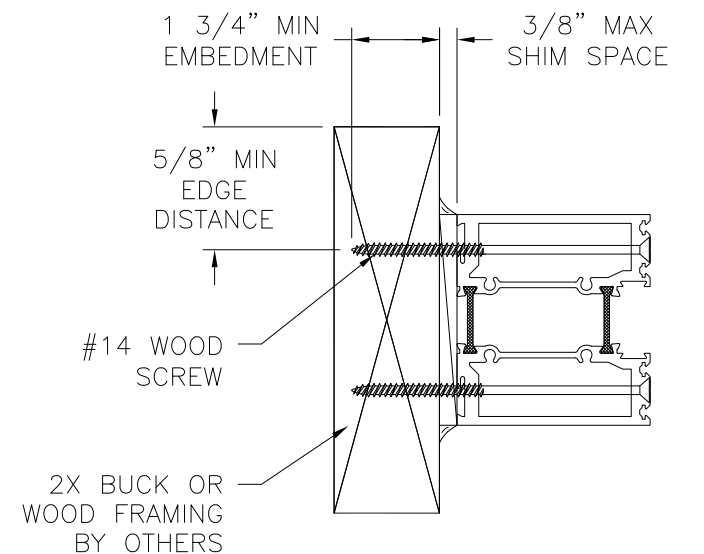


**JAMB INSTALLATION DETAIL
2X BUCK OR WOOD FRAMING**

NOTES:


1. INTERIOR AND EXTERIOR FINISHES, BY OTHERS, NOT SHOWN FOR CLARITY.
2. PERIMETER AND JOINT SEALANT BY OTHERS TO BE DESIGNED IN ACCORDANCE WITH ASTM E2112

SIGNED: 12/13/2023


SOLAR INNOVATIONS, INC. 31 ROBERTS RD PINE GROVE, PA 17963		
SERIES SI3000 LITE RAIL IN/OUT ALUMINUM FGW NON-IMPACT INSTALLATION DETAILS		
DRAWN: V.L.	DWG NO. 08-01964	REV C
SCALE NTS	DATE 04/22/13	SHEET 10 OF 12
L. ROBERTO LOMAS P.E. 208 7th Ave, INDIALANTIC, FL 32903 434-688-0609 rllomas@lrlomaspe.com		

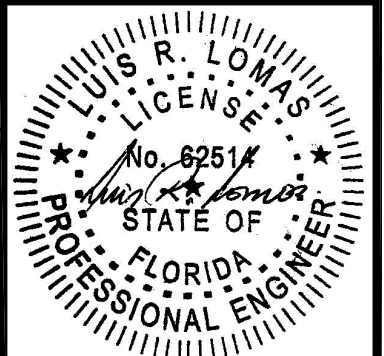


Luis R. Lomas P.E.
FL No.: 62514

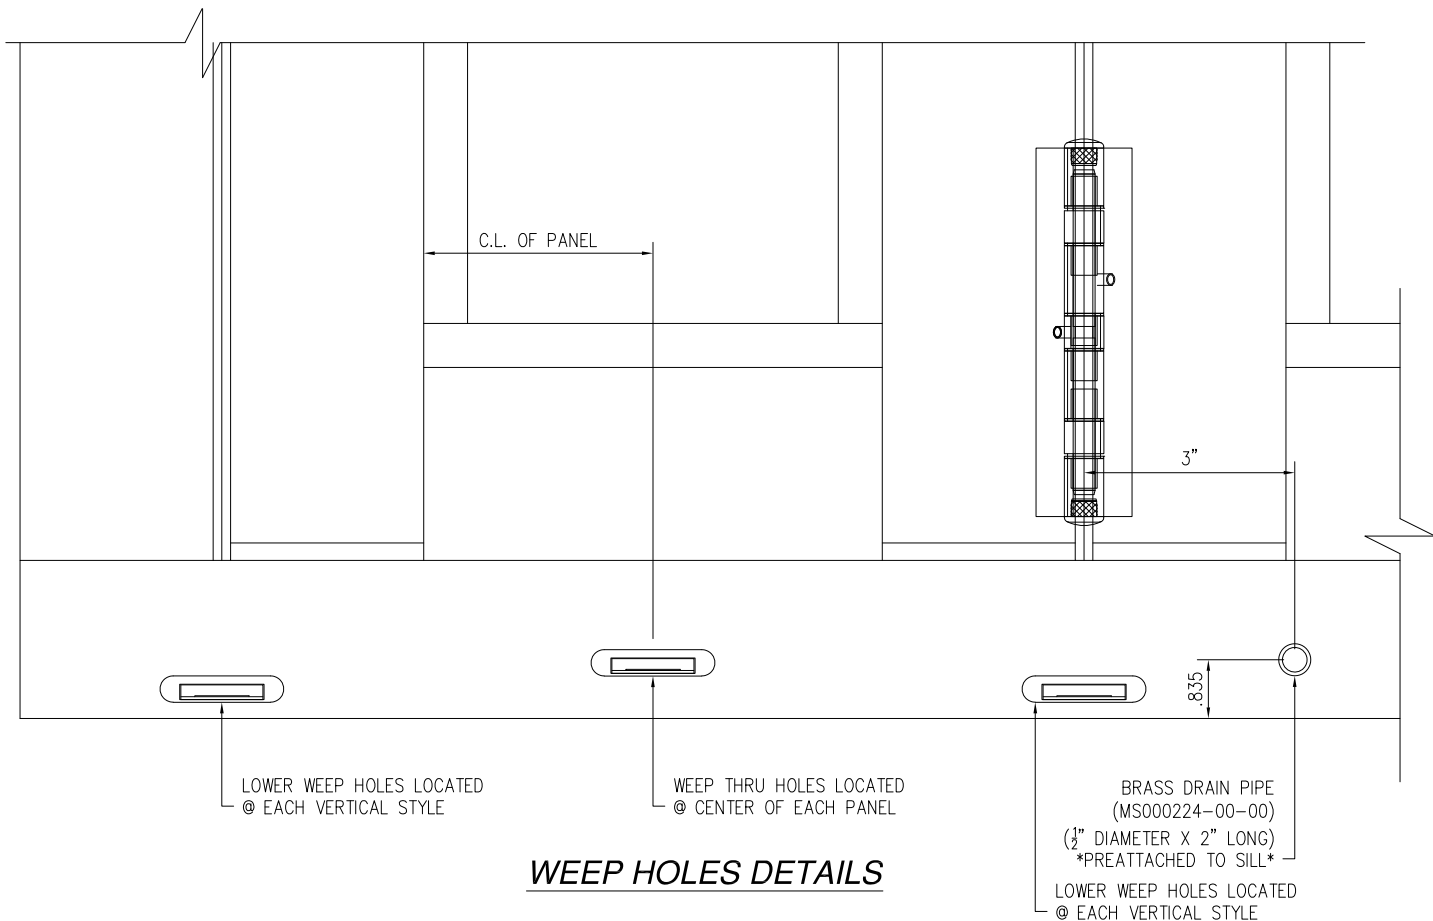

WEEP HOLES DETAILS

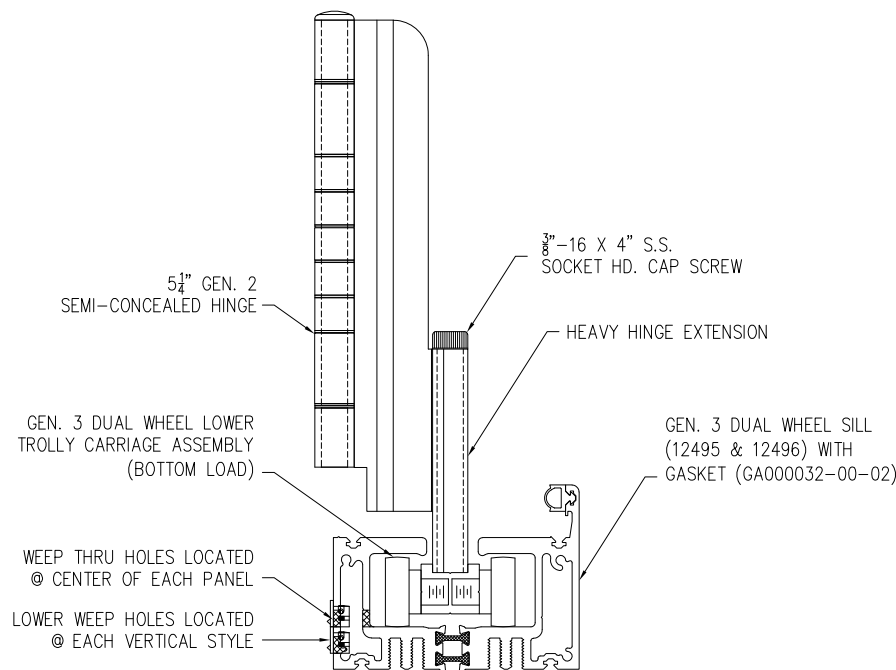

**WEEP HOLES AND HINGE EXTENSION
DETAIL**

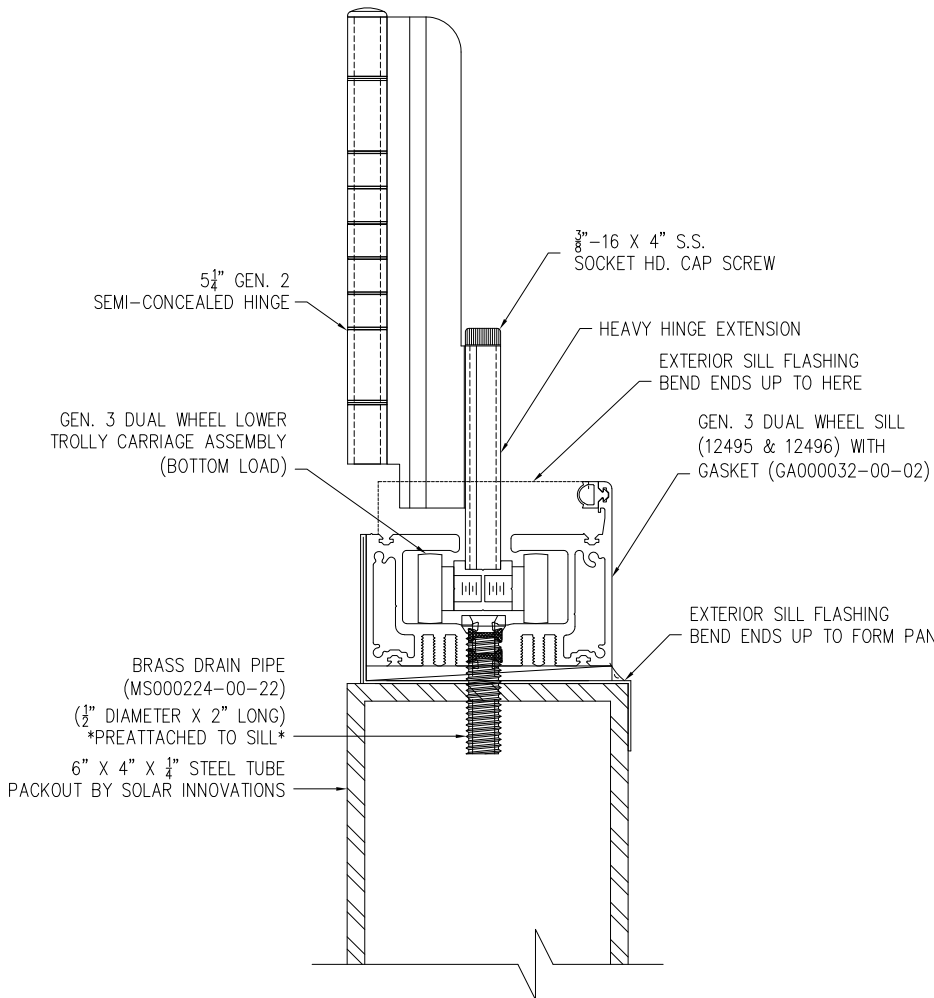

**DRAIN PIPE AND HINGE EXTENSION
DETAIL**

REVISIONS			
REV	DESCRIPTION	DATE	APPROVED
C	REVISED DETAILS AND COMPONENTS	12/07/2023	R.L.

SIGNED: 12/13/2023

SOLAR INNOVATIONS, INC.

31 ROBERTS RD
PINE GROVE, PA 17963

SERIES SI3000 LITE RAIL IN/OUT ALUMINUM FGW
NON-IMPACT
WEEP HOLES DETAILS

DRAWN: V.L.

DWG NO. 08-01964

REV C

SCALE NTS


DATE 04/22/13

SHEET 11 OF 12


L. ROBERTO LOMAS P.E.

208 7th Ave, INDIALANTIC, FL 32903


434-688-0609 rllomas@lrlomaspe.com

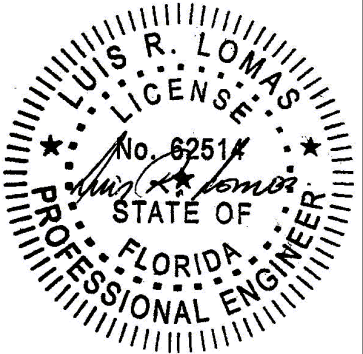


Luis R. Lomas P.E.
FL No.: 62514

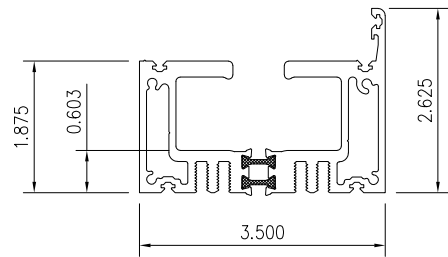


DUAL WHEEL
HEAD / SILL

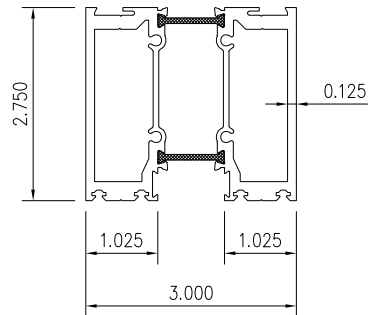


REGULAR THERMAL
FRAME

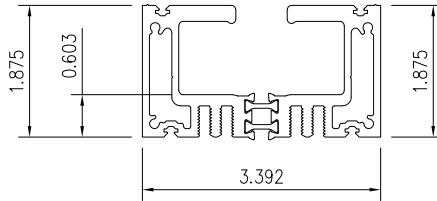


FLUSH
SILL

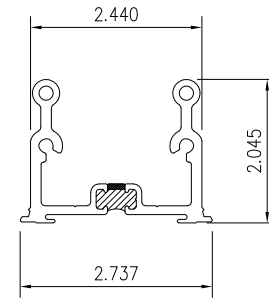


FRAME
LUG

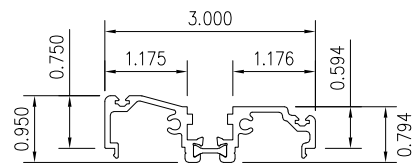


3rd GENERATION
DOOR ADAPTOR

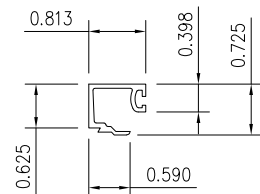


1/4" GLASS
STOP

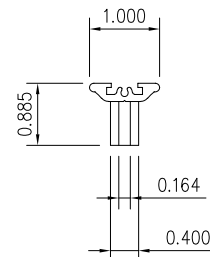


2nd GENERATION
HANDLE

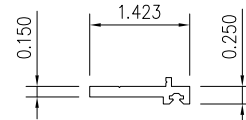


FRAME
CAP

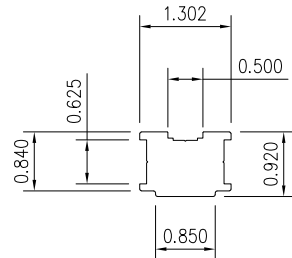


TROLLEY
BODY

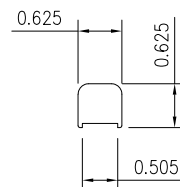

IDLER
BODY

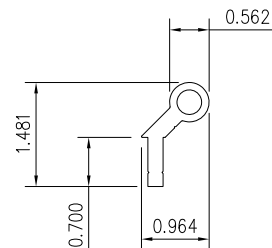

5 1/4" SEMI-
CONCEALED HINGE

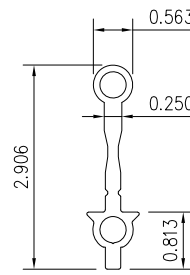

HINGE
EXTENSION

REVISIONS			
REV	DESCRIPTION	DATE	APPROVED
C	REVISED DETAILS AND COMPONENTS	12/07/2023	R.L.

SIGNED: 12/13/2023

SOLAR INNOVATIONS, INC.

31 ROBERTS RD
PINE GROVE, PA 17963

SERIES SI3000 LITE RAIL IN/OUT ALUMINUM FGW
NON-IMPACT
COMPONENTS

DRAWN:
V.L.

DWG NO.
08-01964

REV
C

SCALE
NTS

DATE
04/22/13

SHEET
12 OF 12

L. ROBERTO LOMAS P.E.
208 7th Ave, INDIALANTIC, FL 32903
434-688-0609 rllomas@lrlomaspe.com

Luis R. Lomas P.E.
FL No.: 62514