


27 GA. SANDWICH
MODELS:

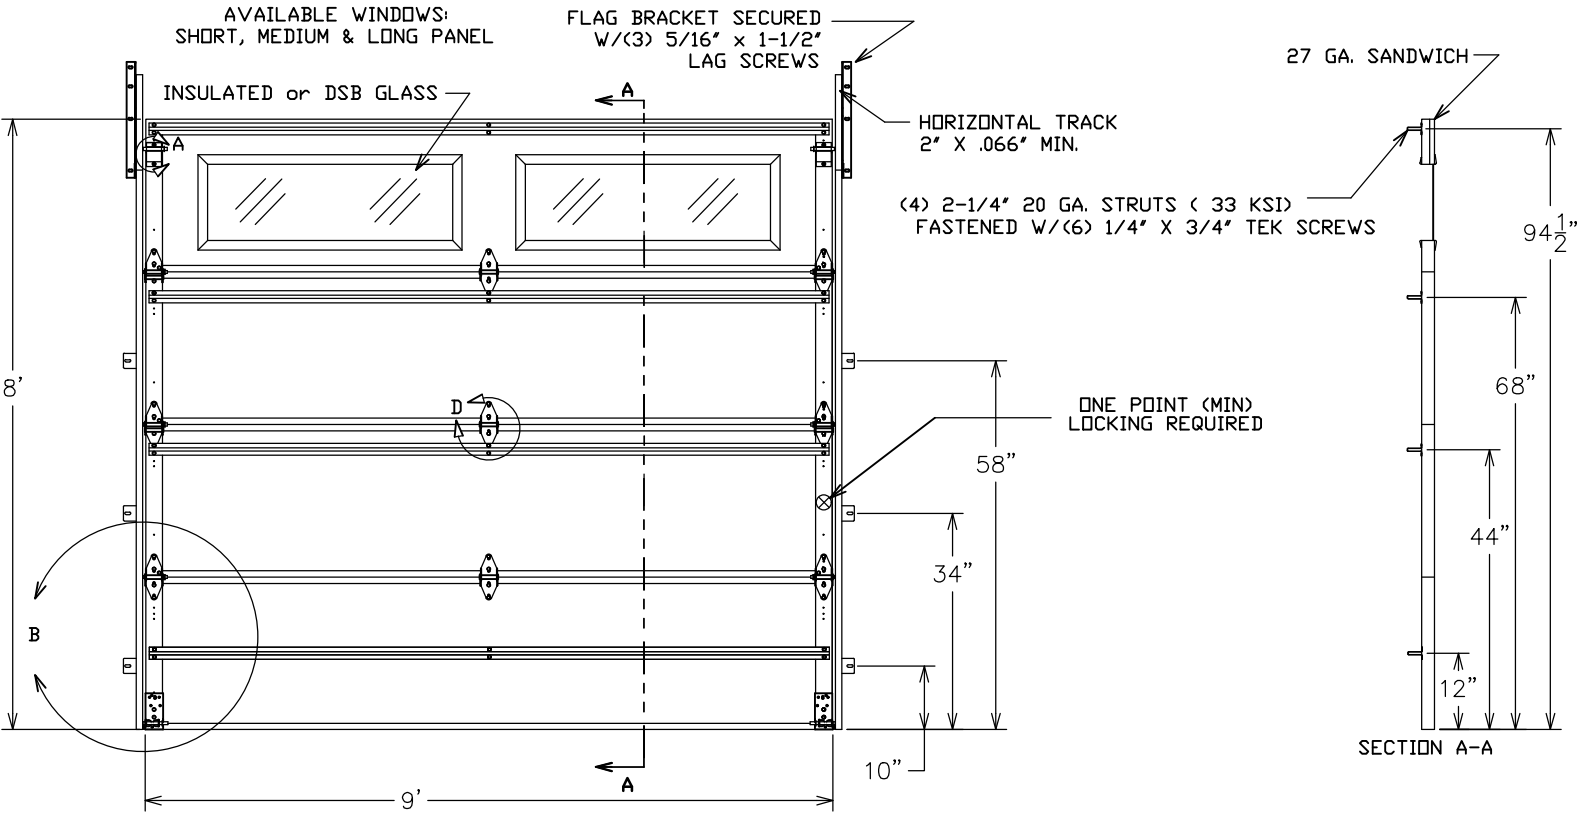

FOR DOORS WITH MORE THAN FOUR SECTIONS
EACH ADDITIONAL SECTION NEEDS TO
REPLICATE SECTION #3.


1. SLIDE LOCKS MUST BE ATTACHED TO ONE SIDE OF DOOR. BAR LOCKS OR OPERATOR MAY BE SUBSTITUTED.
2. THIS DOOR NOT RATED FOR IMPACT.
3. THIS DOOR MUST BE SECURELY ATTACHED TO THE BUILDING. THIS DOOR WAS EVALUATED FOR MOUNTING ONTO A SOUTHERN PINE 2X6 LAID FLAT AROUND THE PERIMETER OF THE OPENING, WITH THE 2X6 SECURED TO THE BUILDING. SEE DASMA TECHNICAL DATA SHEET 161 AT WWW.DASMA.COM. OTHER ATTACHMENT METHODS ARE BEYOND THE SCOPE OF THIS DOCUMENT AND MUST BE EVALUATED AND APPROVED BY A LICENSED PROFESSIONAL ENGINEER.
4. 7/16" OR THICKER STOP MOLDING MUST BE ATTACHED USING #12 OR LARGER WOOD SCREWS WITH SPACING NOT EXCEEDING 6 INCHES. NAILS ARE NOT PERMITTED.
5. THIS DOOR WAS TESTED PER DASMA 108-2017

TESTED PER DASMA 108-2017

REV.	DATE	DESCRIPTION
A	2/13/2024	ADDED PRESSURE CHART FOR ADDITIONAL WIDTHS.


Printed copies of this document are not considered signed and sealed and the signature must be verified on any electronic copies.

Digitally signed by John E Scates
Date: 2024.02.21 10:50:41 -06'00'

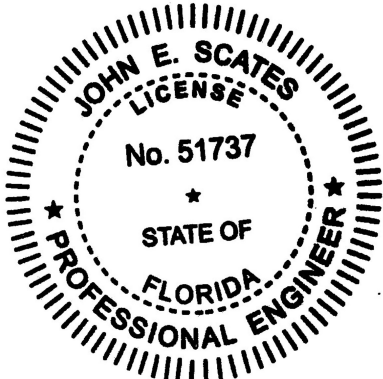


John E. Scates, P.E.
2560 King Arthur Blvd #124-54
Lewisville TX 75056
FL PE 51737

WIDTH	PRESSURES
8'	+21.53 / -24.33 psf
9'	+19.14 / -21.63 psf
10'	+15.50 / -17.52 psf
 3814 E. US 30, Warsaw, IN 46580 877 775-1670 FAX: 800 276-7233	
DESIGN PRESSURE +19.14/-21.63 PSF	
DRAWN BY: DM	Sheet 1 of 2
DOOR SIZE:	9'0" WIDE x 8'0" HIGH
DATE: 1/30/2024	DRAWING. NO. D-4121


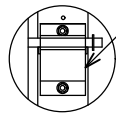


DETAIL A

14 GAUGE CENTER HINGE

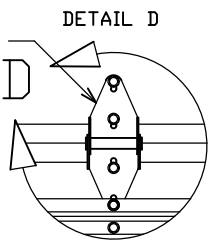


DETAIL D

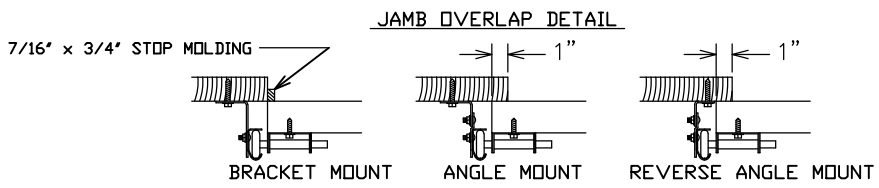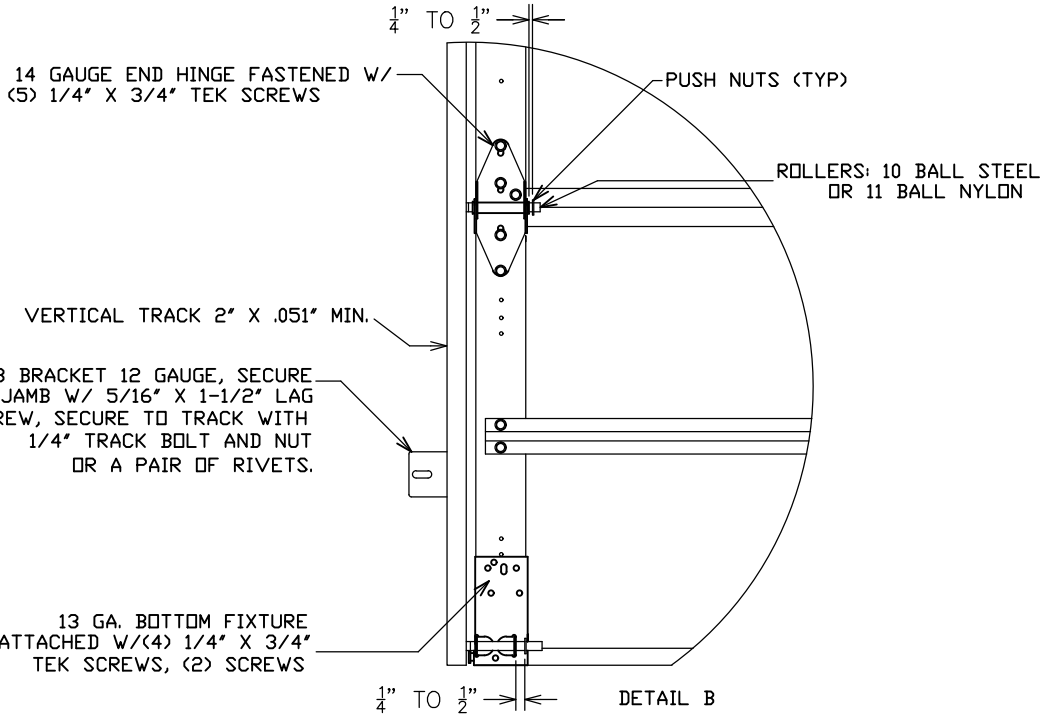

JAMB OVERLAP DETAIL

Printed copies of this document are not considered signed and sealed and the signature must be verified on any electronic copies.

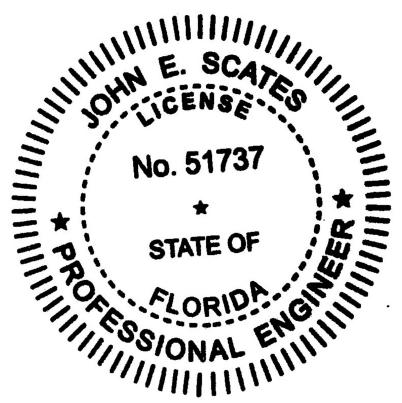

WIDTH	PRESSURES
8'	+21.53 / -24.33 psf
9'	+19.14 / -21.63 psf
10'	+15.50 / -17.52 psf
 3814 E. US 30, Warsaw, IN 46580 877 775-1670 FAX: 800 276-7233	
DESIGN PRESSURE +19.14/-21.63 PSF	
DRAWN BY: DM	Sheet 2 of 2
DOOR SIZE:	9'0" WIDE x 8'0" HIGH
DATE: 1/30/2024	DRAWING. NO. D-4121

TESTED PER DASMA 108-2017

REV.	DATE	DESCRIPTION
A	2/13/2024	ADDED PRESSURE CHART FOR ADDITIONAL WIDTHS.

John E. Scates, P.E.
2560 King Arthur Blvd #124-54
Lewisville TX 75056
FL PE 51737