





| REVISIONS |                                  |            |          |
|-----------|----------------------------------|------------|----------|
| REV       | DESCRIPTION                      | DATE       | APPROVED |
| E         | REVISED TO CHANGE ANCHOR SPACING | 07/12/2021 | R.L.     |
| F         | UPDATED TO CURRENT FBC           | 09/09/2025 | LMH      |

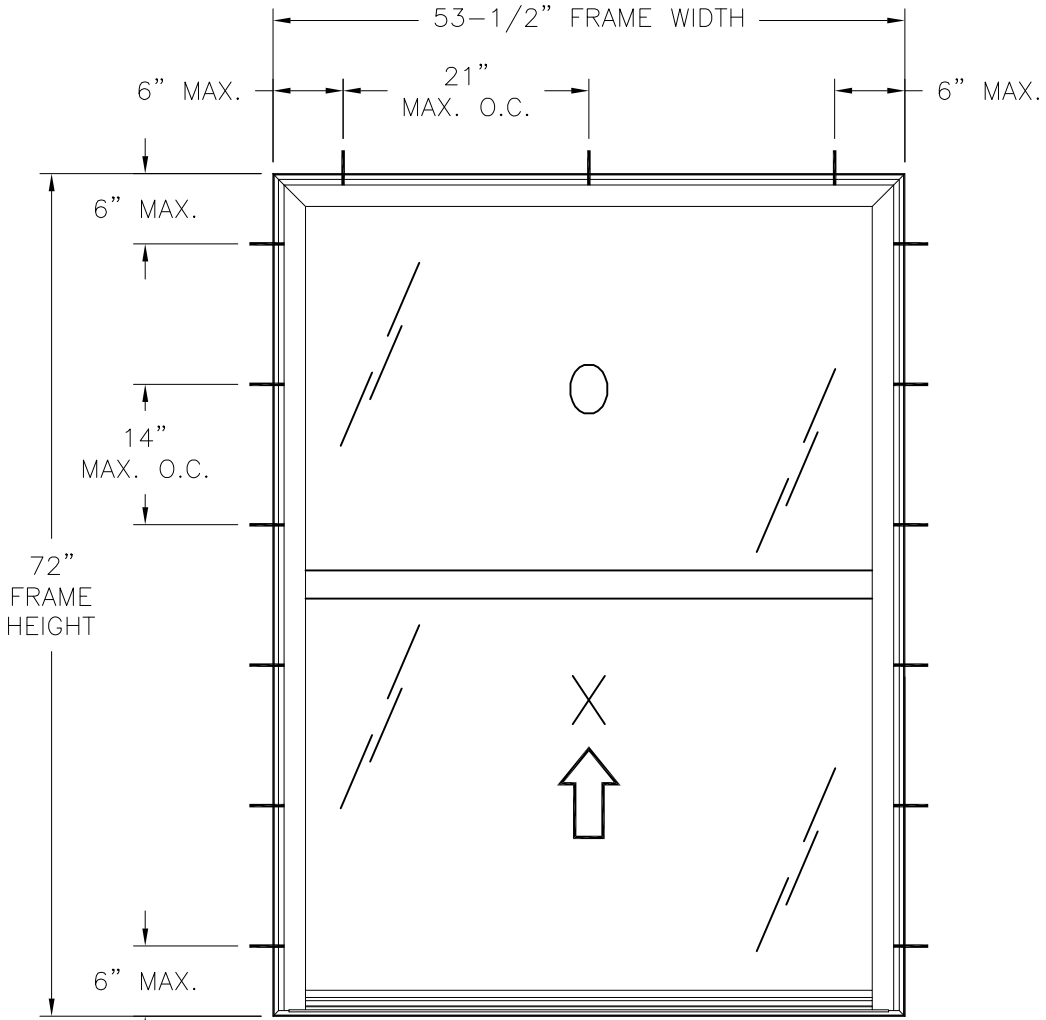

**SERIES 1441 VINYL SINGLE HUNG EQUAL WINDOW**  
EXTERIOR VIEW

| DESIGN PRESSURE RATING | IMPACT RATING |
|------------------------|---------------|
| ±50.0PSF               | NONE          |

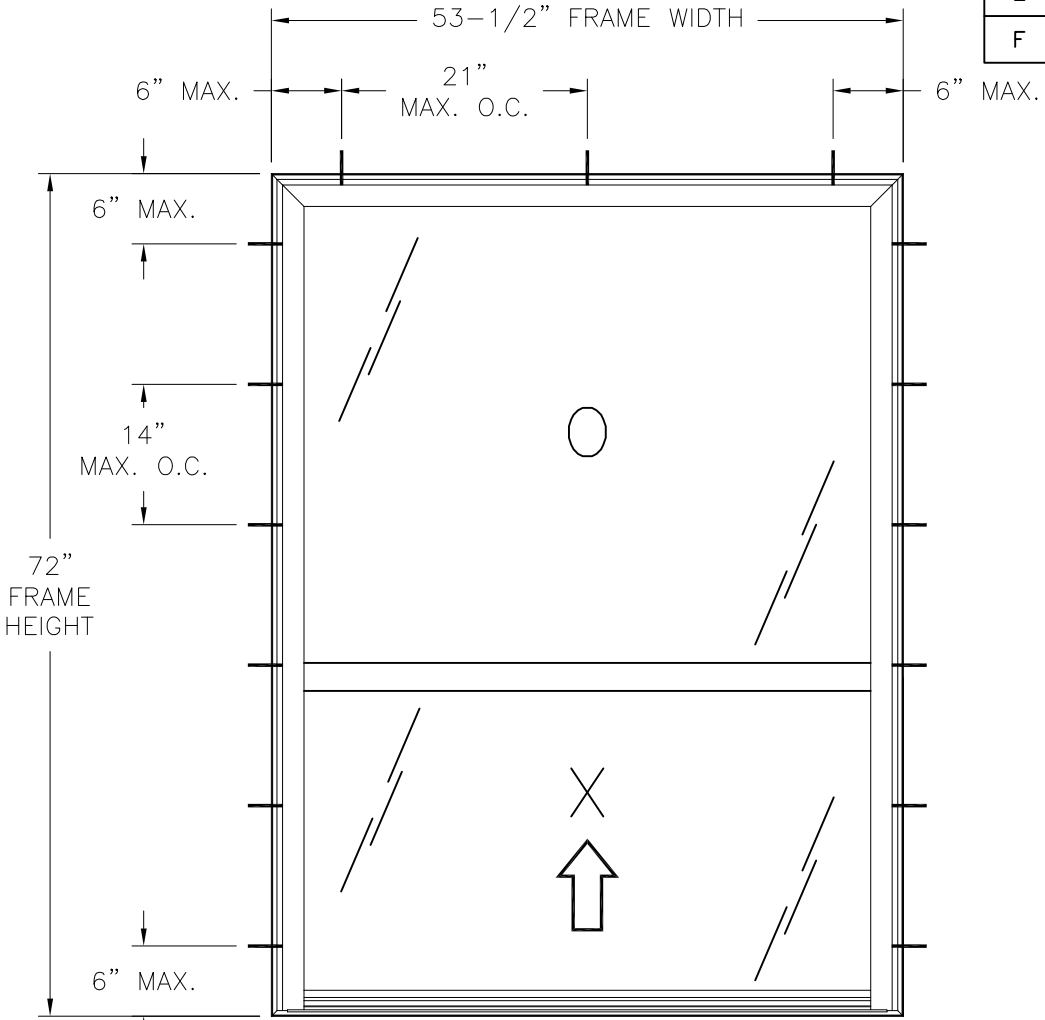

**SERIES 1441 VINYL SINGLE HUNG ORIEL WINDOW**  
EXTERIOR VIEW

| DESIGN PRESSURE RATING | IMPACT RATING |
|------------------------|---------------|
| ±40.0PSF               | NONE          |

- NOTES:
- EQUAL SASH SIZE: 50-3/8" x 35-1/8"
  - EQUAL UNIT D.L.O.: 48-1/2" X 32-1/2"
  - ORIEL SASH SIZE: 50-3/8" X 29"
  - ORIEL SASH D.L.O.: 48-1/2" X 26-3/8"
  - ORIEL FIXED D.L.O.: 48-1/2" X 40-7/8"

**HARDWARE SCHEDULE**

|    |                                                                         |
|----|-------------------------------------------------------------------------|
| A. | (2) METAL CAM SWEEP LOCK WITH KEEPERS AT INTERIOR MEETING RAIL          |
| B. | (2) METAL TILT LATCH AT INTERIOR MEETING RAIL                           |
| C. | (2) SINGLE HUNG IMPACT CLIP AT INTERIOR MEETING RAIL                    |
| D. | (2) METAL PIVOT BARS AT BOTTOM CORNERS OF EACH SASH                     |
| E. | (4) INTERLOCKING SNUBBERS, 20 1/8" FROM CORNERS AT SILL AND BOTTOM RAIL |
| F. | ALUMINUM REINFORCEMENT (10300082) AT LOCK RAIL AND LIFT RAIL            |
| G. | ALUMINUM REINFORCEMENT (10300084) AT MEETING RAIL                       |

FL 14604



EASTERN ARCHITECTURAL SYSTEMS  
A DIVISION OF  
CORNERSTONE BUILDING BRANDS


16341 DOMESTIC AVE  
FORT MYERS, FLORIDA 33912  
800-432-2204

**SERIES 1441 VINYL SINGLE HUNG  
NON-IMPACT 54" X 72"  
ELEVATION**

|                       |                            |                        |
|-----------------------|----------------------------|------------------------|
| DRAWN:<br><b>A.M.</b> | DWG NO.<br><b>08-00558</b> | REV<br><b>F</b>        |
| SCALE<br><b>NTS</b>   | DATE<br><b>07/29/08</b>    | SHEET<br><b>2 OF 7</b> |

L. ROBERTO LOMAS P.E.  
208 7th Ave, INDIALANTIC, FL 32903  
434-688-0609 rllomas@lrlomaspe.com


SIGNED: 04/01/2026

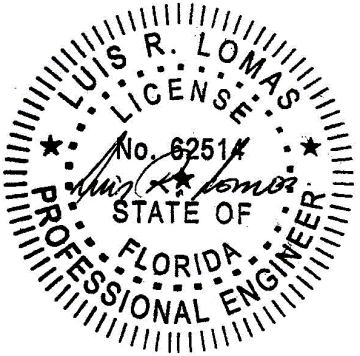

Luis R. Lomas P.E.  
FL No.: 62514


REVISIONS

| REV | DESCRIPTION                      | DATE       | APPROVED |
|-----|----------------------------------|------------|----------|
| E   | REVISED TO CHANGE ANCHOR SPACING | 07/12/2021 | R.L.     |
| F   | UPDATED TO CURRENT FBC           | 09/09/2025 | LMH      |

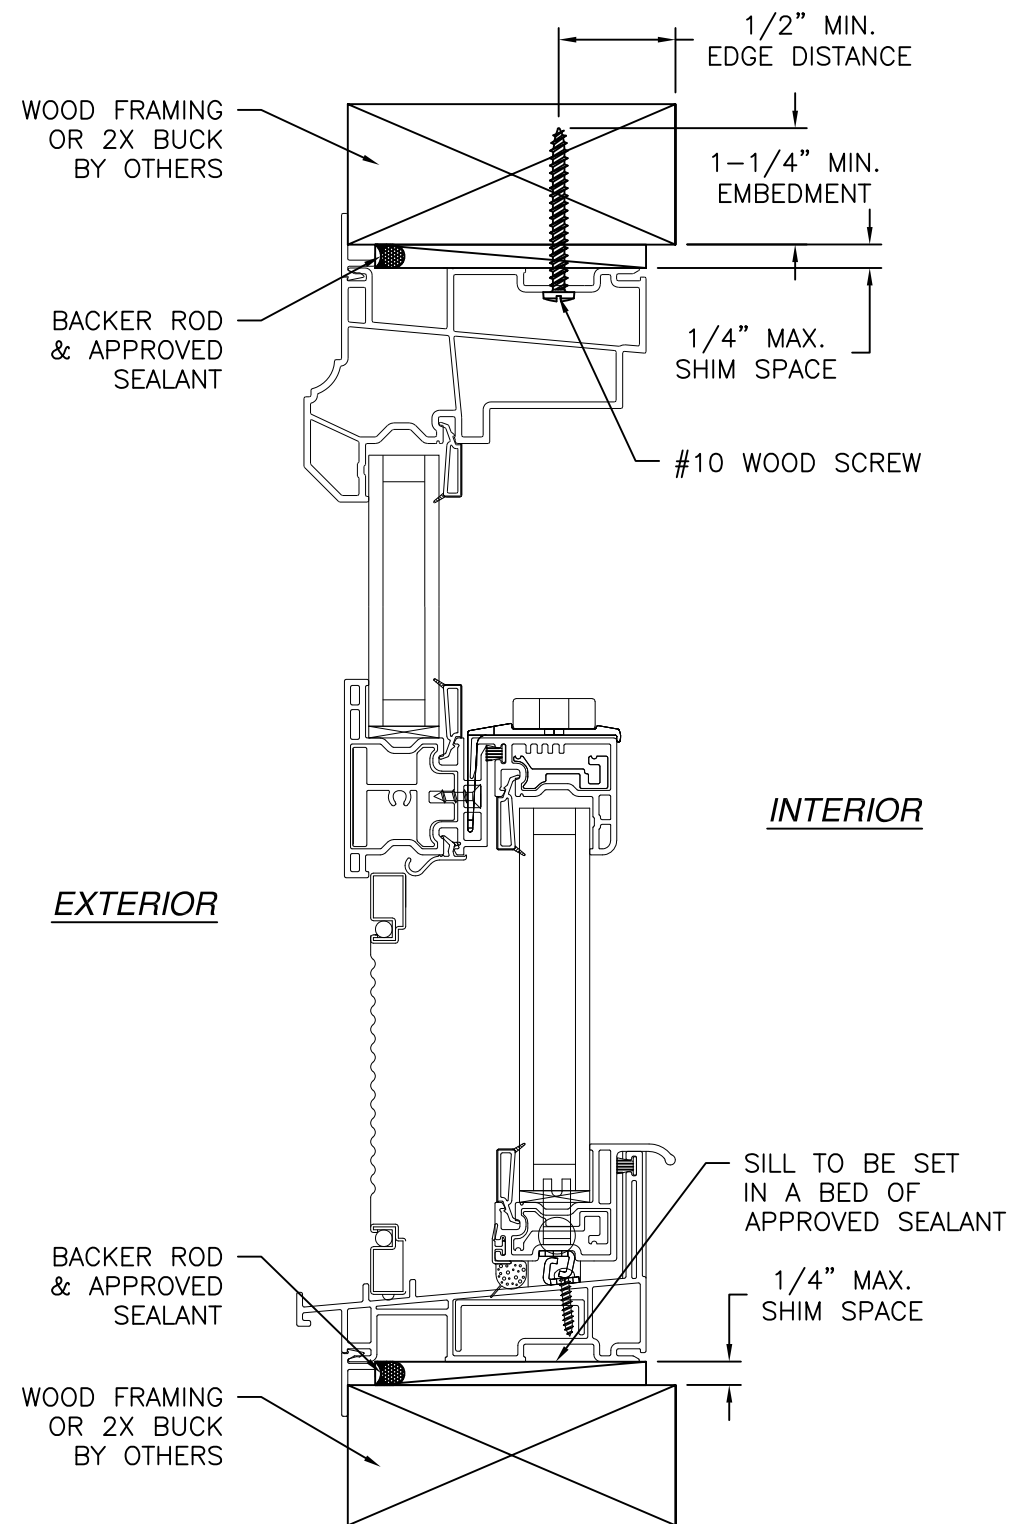

**VERTICAL CROSS SECTION**  
WOOD FRAMING OR 2X BUCK INSTALLATION

- NOTES:
1. INTERIOR AND EXTERIOR FINISHES, BY OTHERS, NOT SHOWN FOR CLARITY.
  2. PERIMETER AND JOINT SEALANT BY OTHERS TO BE DESIGNED IN ACCORDANCE WITH ASTM E2112

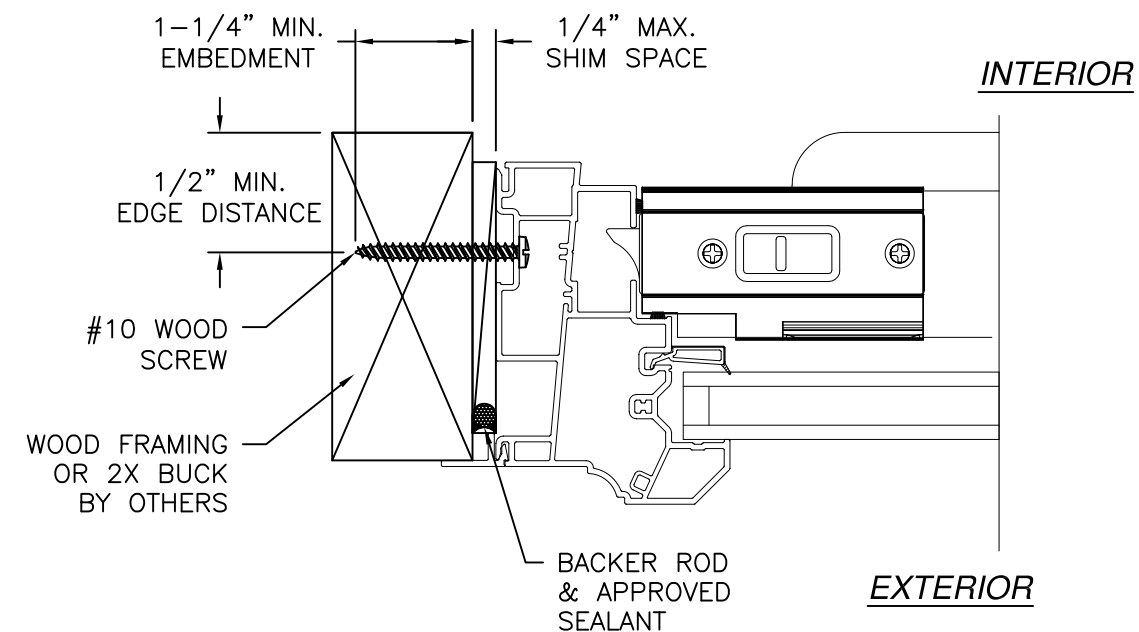

**JAMB INSTALLATION DETAIL**  
WOOD FRAMING OR 2X BUCK INSTALLATION



EASTERN ARCHITECTURAL SYSTEMS  
A DIVISION OF  
CORNERSTONE BUILDING BRANDS


16341 DOMESTIC AVE  
FORT MYERS, FLORIDA 33912  
800-432-2204

**SERIES 1441 VINYL SINGLE HUNG  
NON-IMPACT 54" X 72"  
INSTALLATION DETAILS**


|                |                     |                 |
|----------------|---------------------|-----------------|
| DRAWN:<br>A.M. | DWG NO.<br>08-00558 | REV<br>F        |
| SCALE<br>NTS   | DATE<br>07/29/08    | SHEET<br>3 OF 7 |

L. ROBERTO LOMAS P.E.  
208 7th Ave, INDIALANTIC, FL 32903  
434-688-0609 rllomas@lrlomaspe.com

SIGNED: 04/01/2026

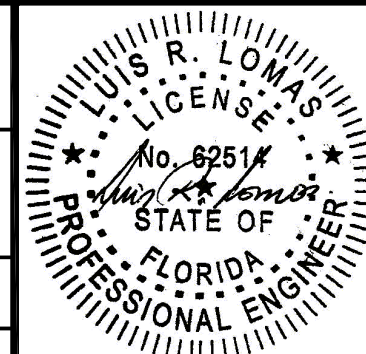


Luis R. Lomas P.E.  
FL No.: 62514

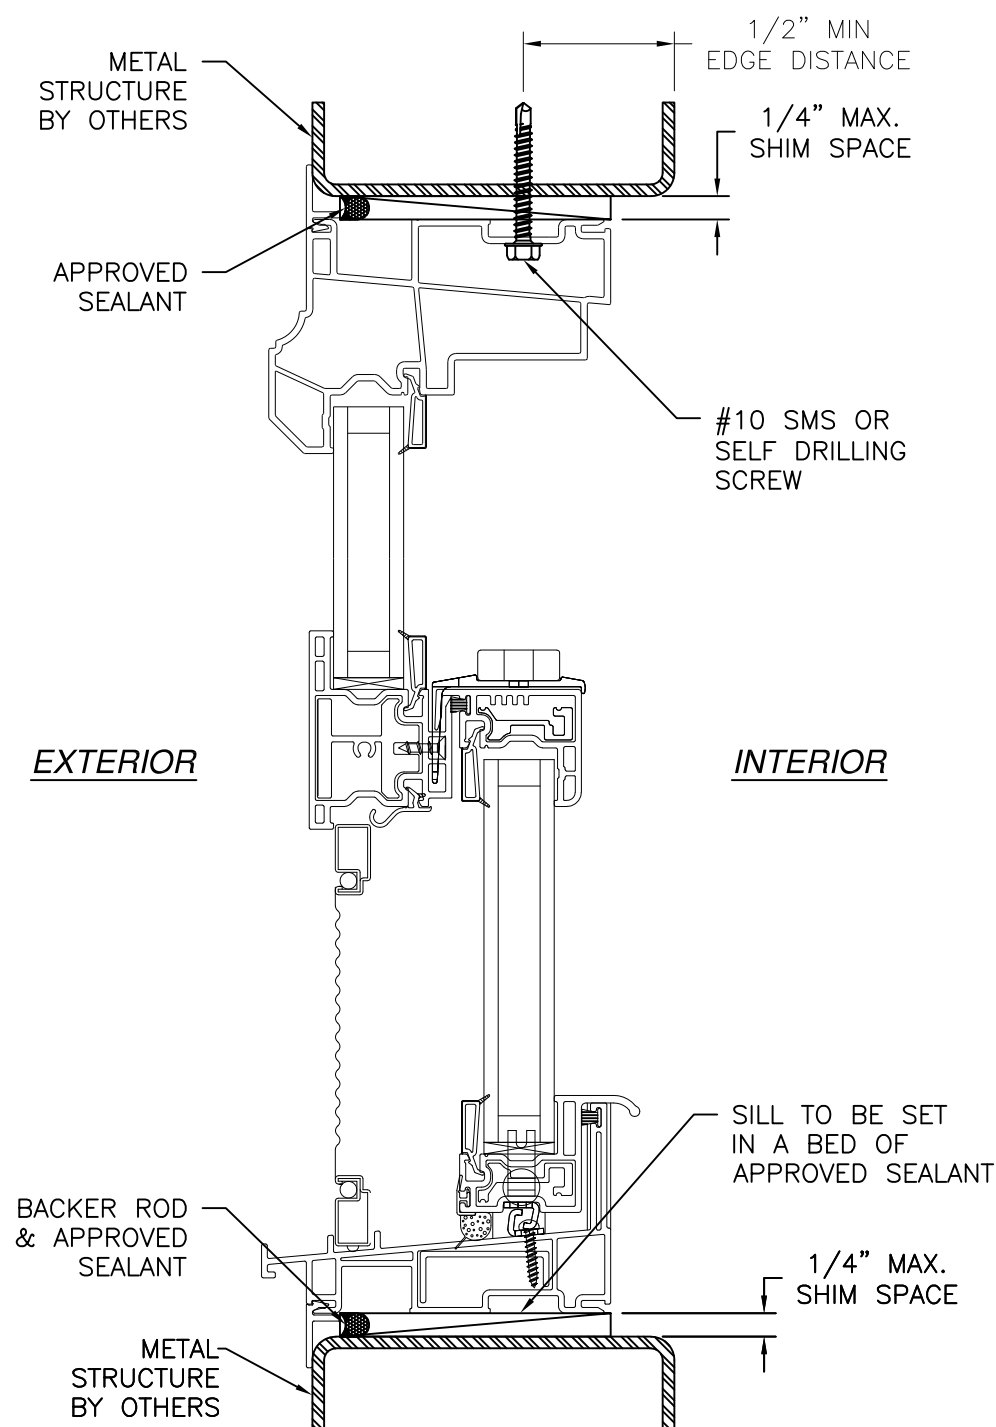

**VERTICAL CROSS SECTION**  
METAL STRUCTURE INSTALLATION

NOTES:  
1. INTERIOR AND EXTERIOR FINISHES, BY OTHERS, NOT SHOWN FOR CLARITY.  
2. PERIMETER AND JOINT SEALANT BY OTHERS TO BE DESIGNED IN ACCORDANCE WITH ASTM E2112

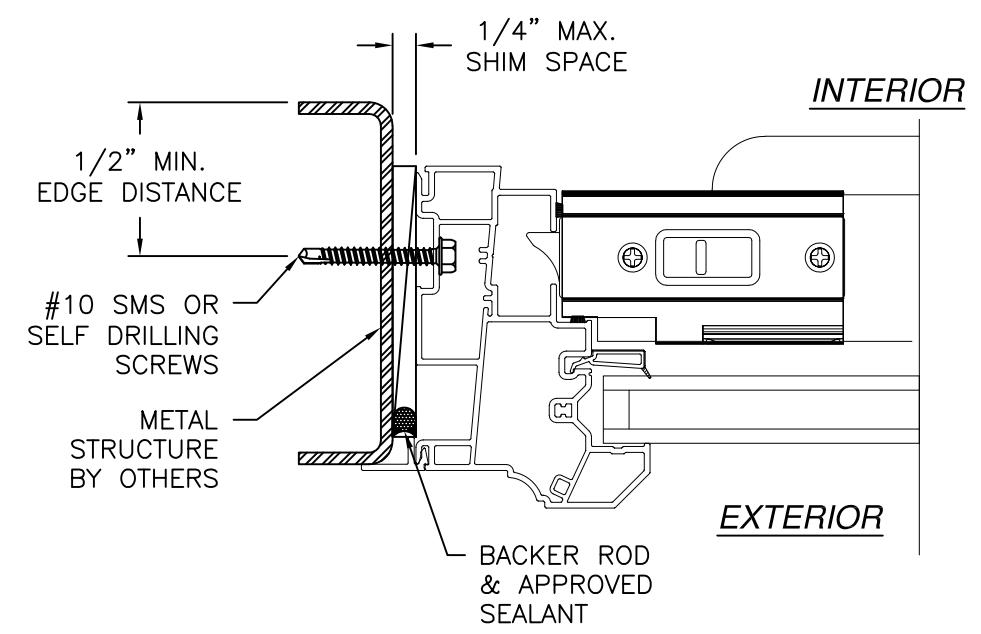

**JAMB INSTALLATION DETAIL**  
METAL STRUCTURE INSTALLATION

| REVISIONS |                                  |            |          |
|-----------|----------------------------------|------------|----------|
| REV       | DESCRIPTION                      | DATE       | APPROVED |
| E         | REVISED TO CHANGE ANCHOR SPACING | 07/12/2021 | R.L.     |
| F         | UPDATED TO CURRENT FBC           | 09/09/2025 | LMH      |

SIGNED: 04/01/2026




**Eastern**  
ARCHITECTURAL SYSTEMS  
**ALUMINUM AND VINYL**  
IMPACT WINDOWS AND DOORS

EASTERN ARCHITECTURAL SYSTEMS  
A DIVISION OF  
CORNERSTONE BUILDING BRANDS  
16341 DOMESTIC AVE  
FORT MYERS, FLORIDA 33912  
800-432-2204

**SERIES 1441 VINYL SINGLE HUNG  
NON-IMPACT 54" X 72"  
INSTALLATION DETAILS**




|                       |                            |                        |
|-----------------------|----------------------------|------------------------|
| DRAWN:<br><b>A.M.</b> | DWG NO.<br><b>08-00558</b> | REV<br><b>F</b>        |
| SCALE<br><b>NTS</b>   | DATE<br><b>07/29/08</b>    | SHEET<br><b>4 OF 7</b> |

L. ROBERTO LOMAS P.E.  
208 7th Ave, INDIALANTIC, FL 32903  
434-688-0609 rllomas@lrlomaspe.com

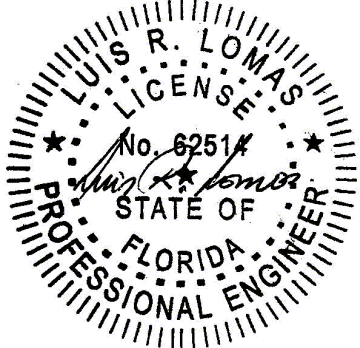

**Luis R. Lomas P.E.**  
FL No.: 62514

| REVISIONS |                                  |            |          |
|-----------|----------------------------------|------------|----------|
| REV       | DESCRIPTION                      | DATE       | APPROVED |
| E         | REVISED TO CHANGE ANCHOR SPACING | 07/12/2021 | R.L.     |
| F         | UPDATED TO CURRENT FBC           | 09/09/2025 | LMH      |

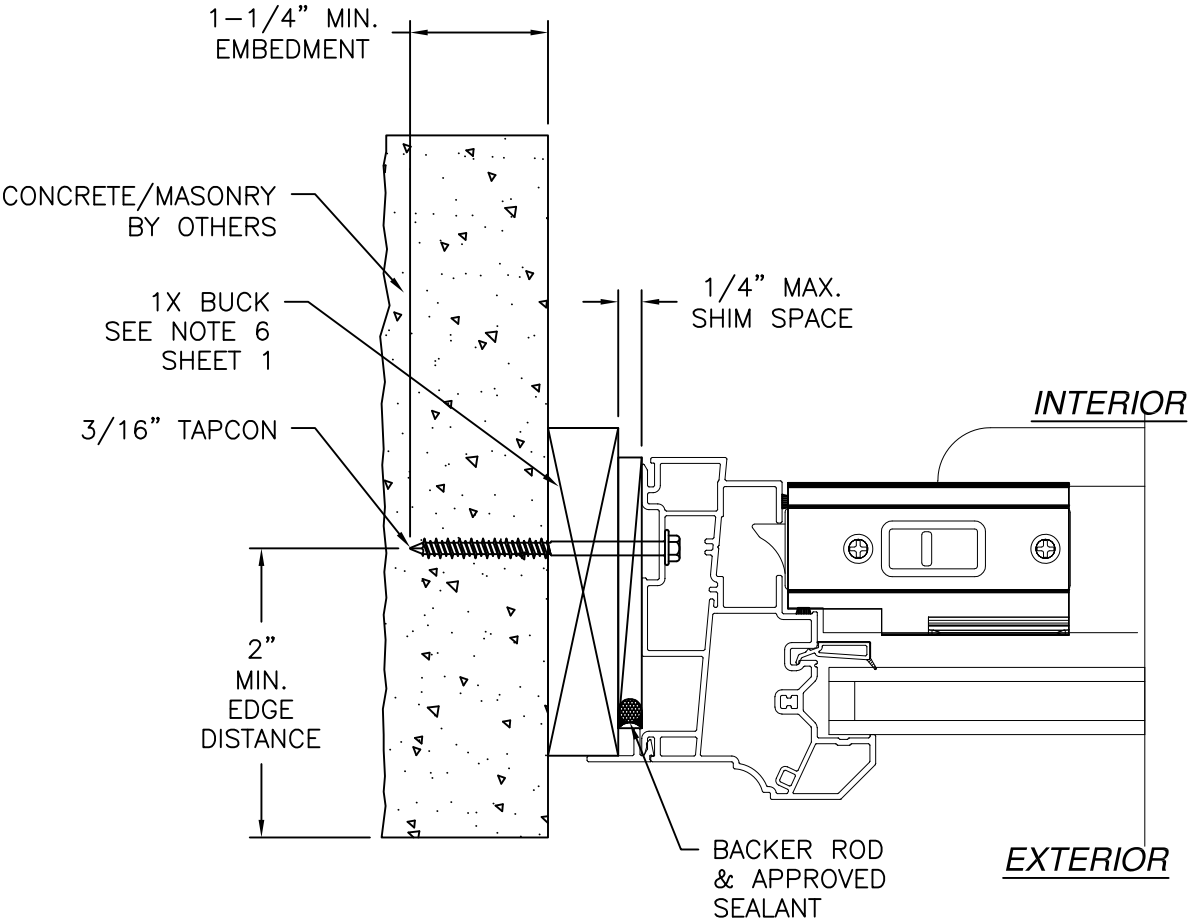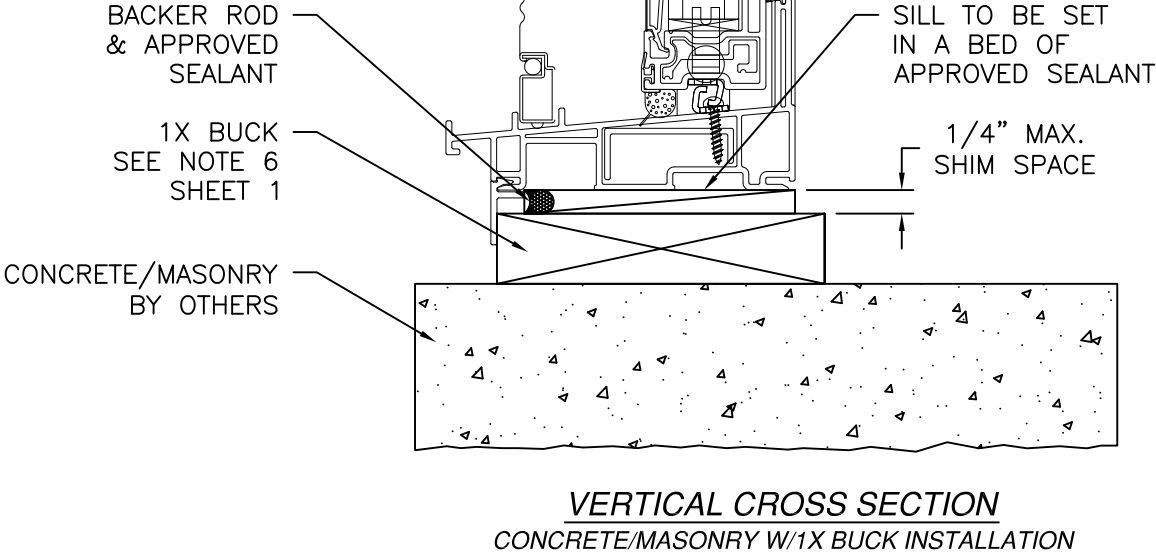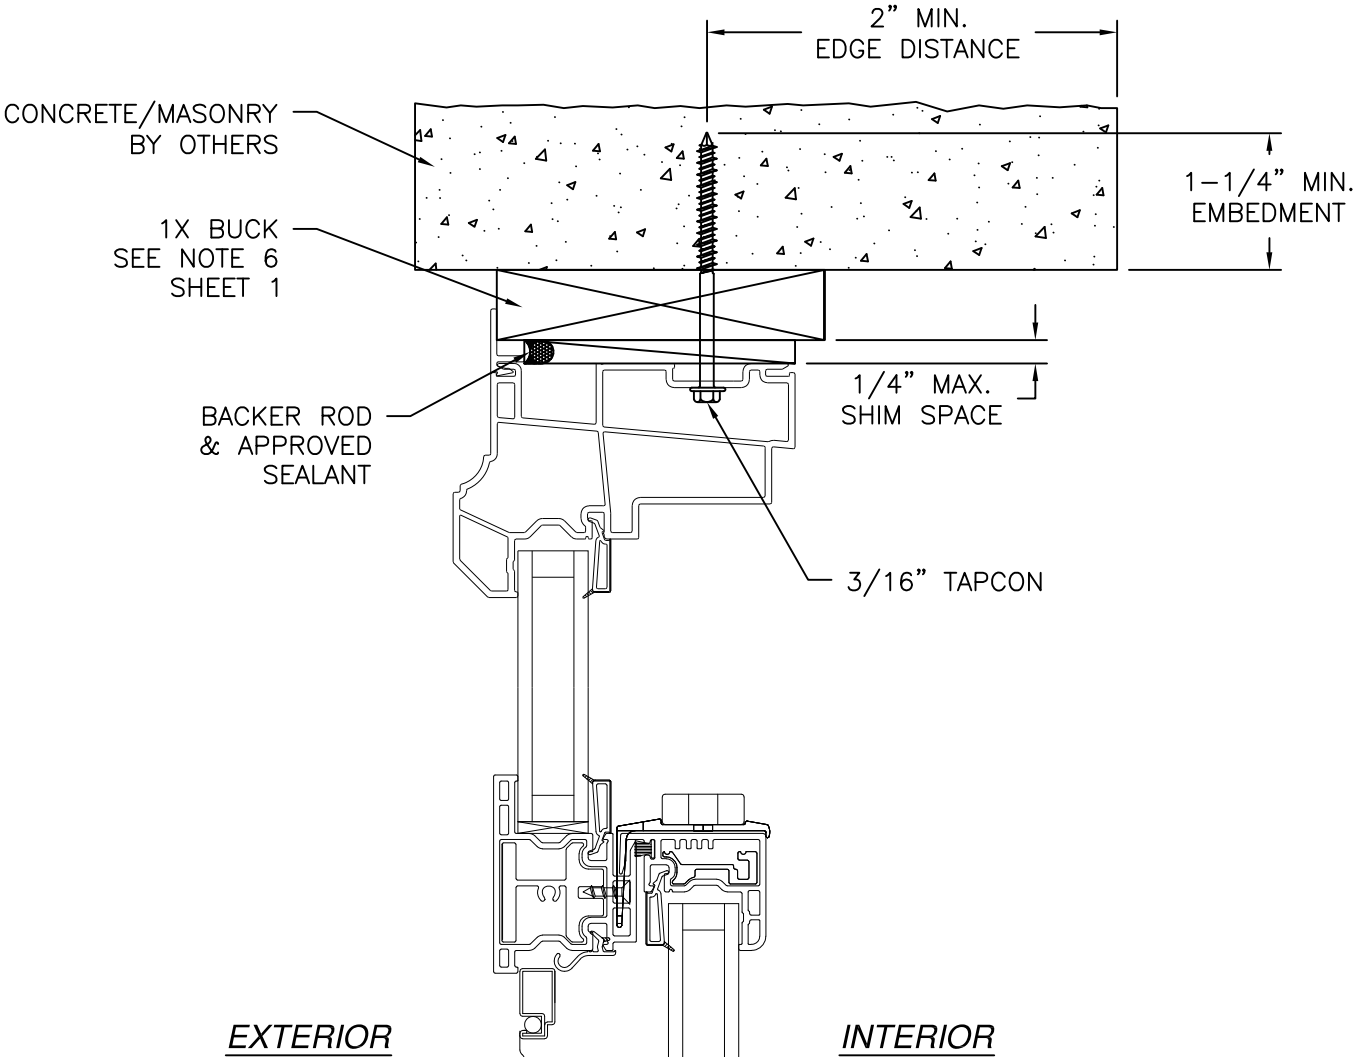

**JAMB INSTALLATION DETAIL**  
CONCRETE/MASONRY W/1X BUCK INSTALLATION

- NOTES:
1. INTERIOR AND EXTERIOR FINISHES, BY OTHERS, NOT SHOWN FOR CLARITY.
  2. PERIMETER AND JOINT SEALANT BY OTHERS TO BE DESIGNED IN ACCORDANCE WITH ASTM E2112

SIGNED: 04/01/2026



EASTERN ARCHITECTURAL SYSTEMS

A DIVISION OF

CORNERSTONE BUILDING BRANDS

16341 DOMESTIC AVE

FORT MYERS, FLORIDA 33912

800-432-2204

SERIES 1441 VINYL SINGLE HUNG

NON-IMPACT 54" X 72"


INSTALLATION DETAILS

|           |               |              |
|-----------|---------------|--------------|
| DRAWN:    | DWG NO.       | REV          |
| A.M.      | 08-00558      | F            |
| SCALE NTS | DATE 07/29/08 | SHEET 5 OF 7 |

L. ROBERTO LOMAS P.E.



208 7th Ave, INDIALANTIC, FL 32903

434-688-0609 rllomas@rlomaspe.com

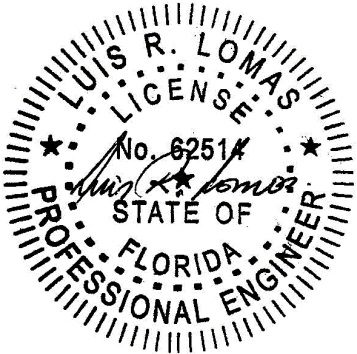

Luis R. Lomas P.E.  
FL No.: 62514

| REVISIONS |                                  |            |          |
|-----------|----------------------------------|------------|----------|
| REV       | DESCRIPTION                      | DATE       | APPROVED |
| E         | REVISED TO CHANGE ANCHOR SPACING | 07/12/2021 | R.L.     |
| F         | UPDATED TO CURRENT FBC           | 09/09/2025 | LMH      |

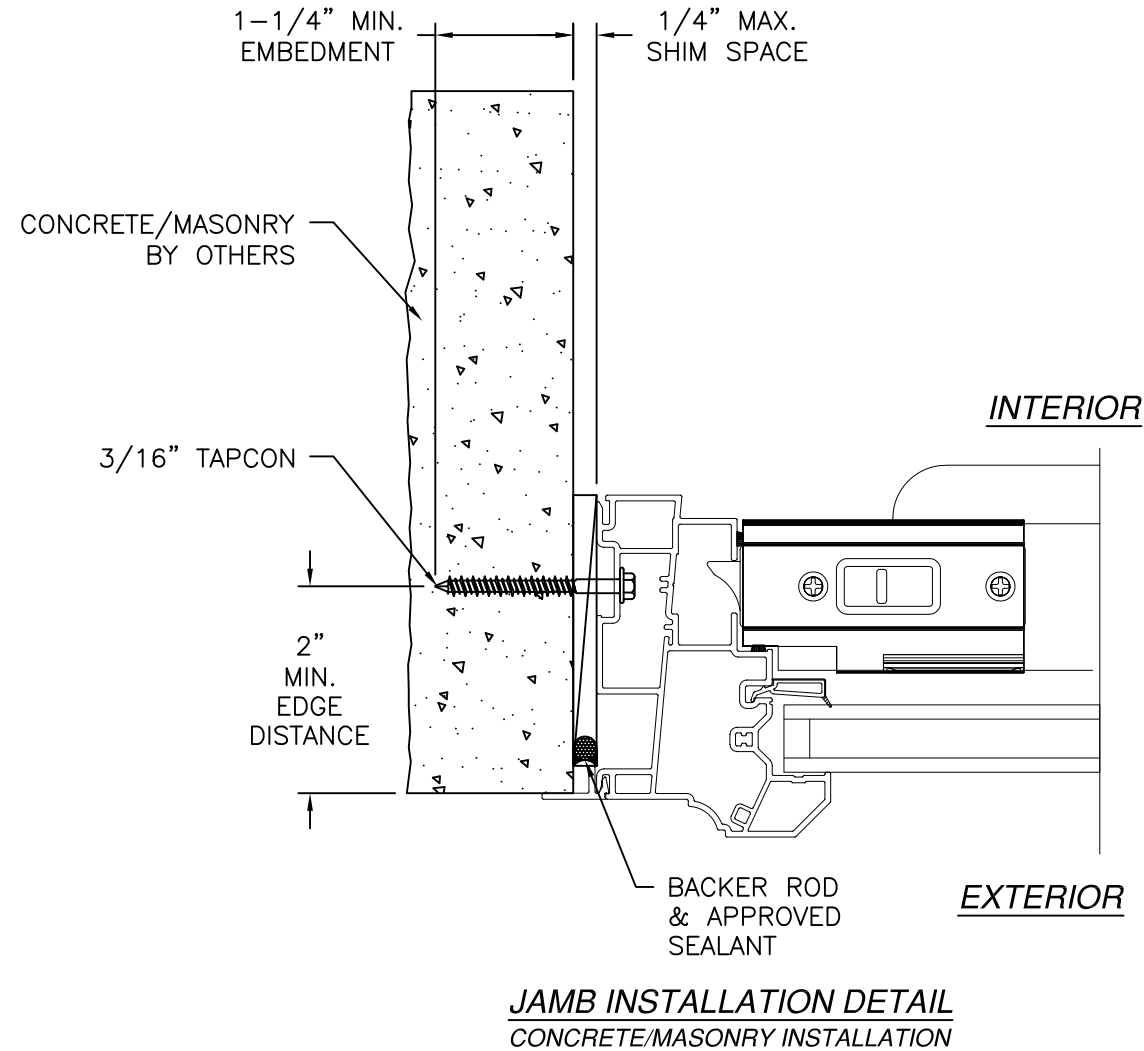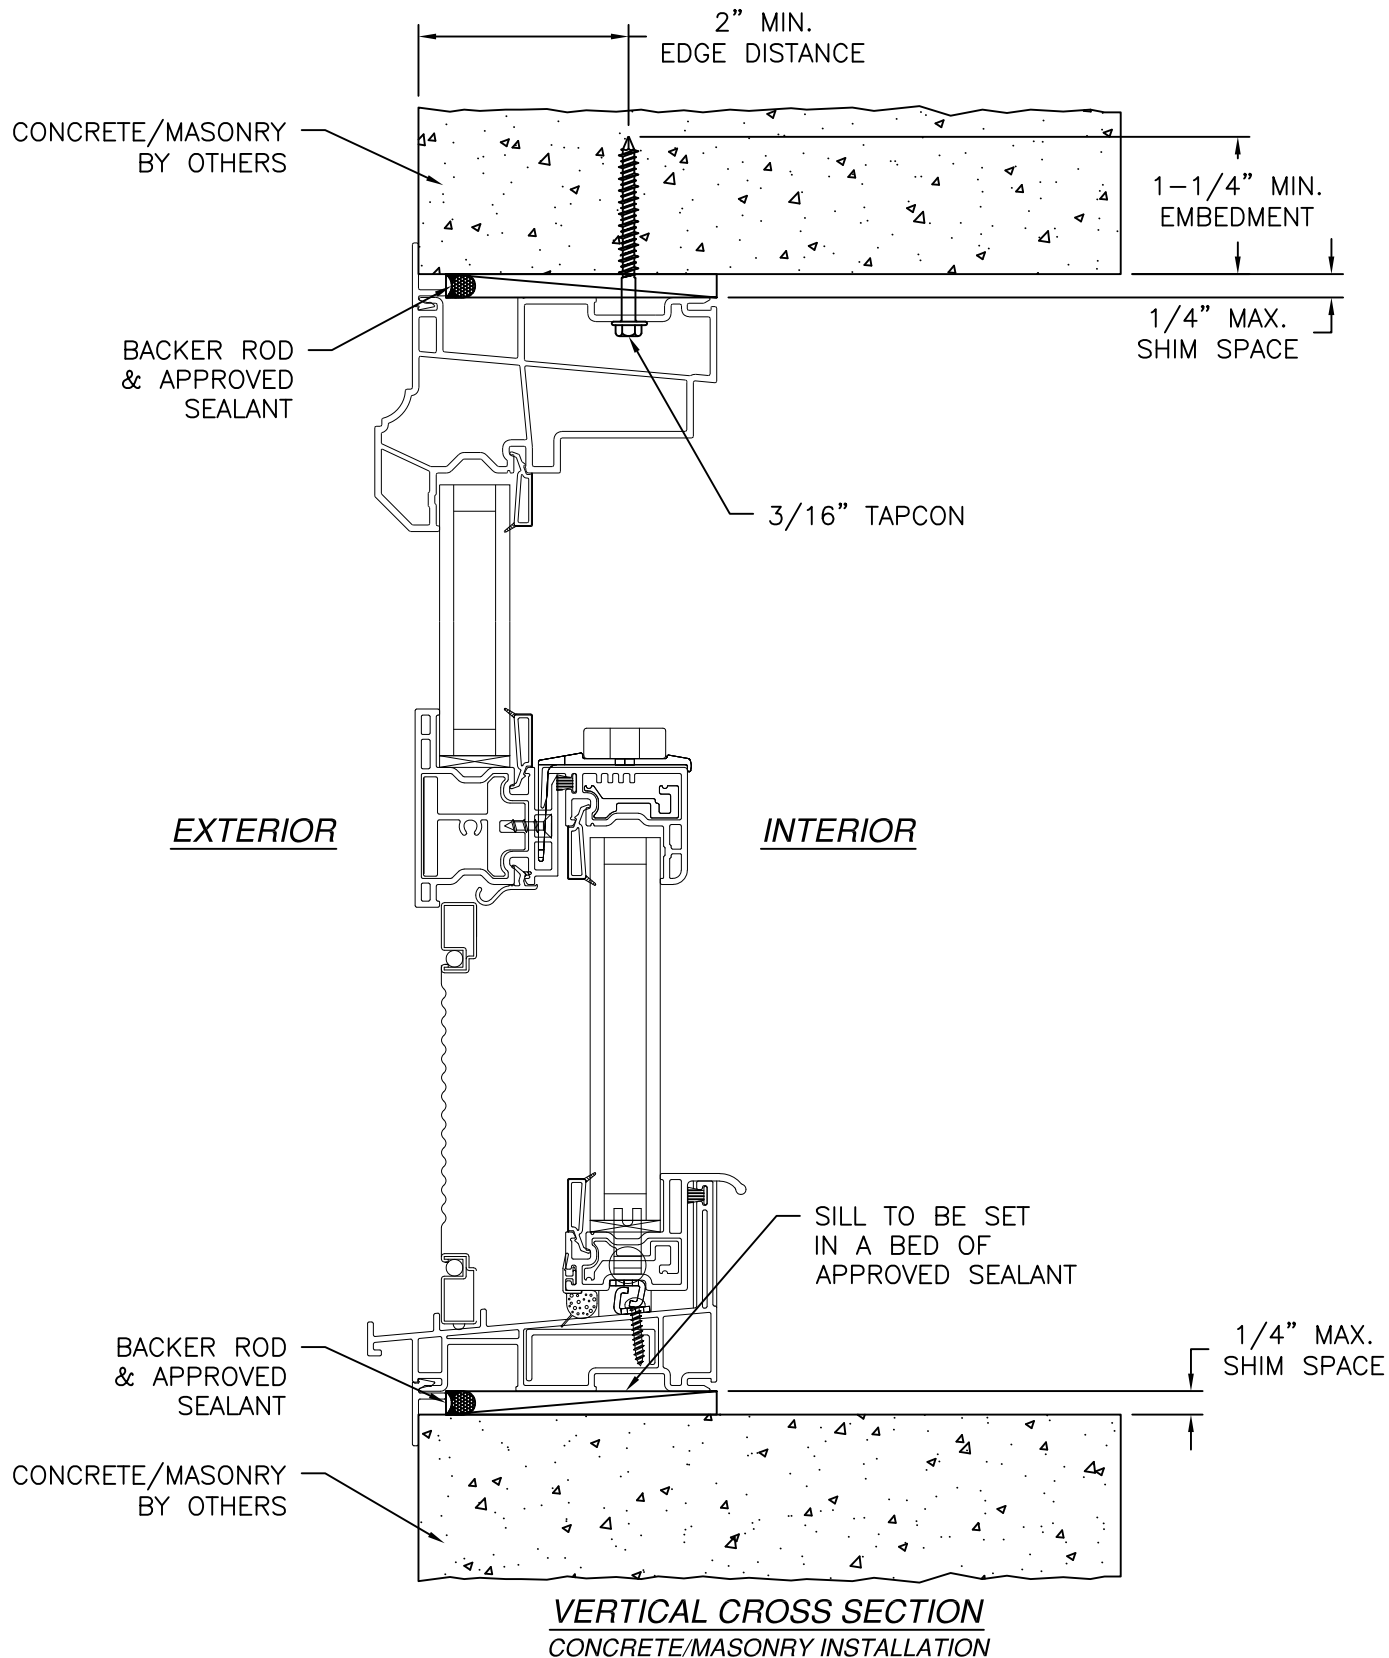

- NOTES:
1. INTERIOR AND EXTERIOR FINISHES, BY OTHERS, NOT SHOWN FOR CLARITY.
  2. PERIMETER AND JOINT SEALANT BY OTHERS TO BE DESIGNED IN ACCORDANCE WITH ASTM E2112

SIGNED: 04/01/2026




EASTERN ARCHITECTURAL SYSTEMS  
A DIVISION OF  
CORNERSTONE BUILDING BRANDS

16341 DOMESTIC AVE  
FORT MYERS, FLORIDA 33912  
800-432-2204

SERIES 1441 VINYL SINGLE HUNG  
NON-IMPACT 54" X 72"  
INSTALLATION DETAILS


|                |                     |                 |
|----------------|---------------------|-----------------|
| DRAWN:<br>A.M. | DWG NO.<br>08-00558 | REV<br>F        |
| SCALE<br>NTS   | DATE<br>07/29/08    | SHEET<br>6 OF 7 |

L. ROBERTO LOMAS P.E.  
208 7th Ave, INDIALANTIC, FL 32903  
434-688-0609    rllomas@lrlomaspe.com

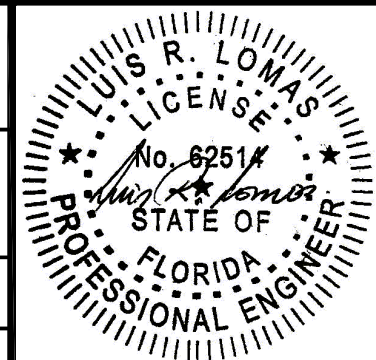


Luis R. Lomas P.E.  
FL No.: 62514


| REVISIONS |                                  |            |          |
|-----------|----------------------------------|------------|----------|
| REV       | DESCRIPTION                      | DATE       | APPROVED |
| E         | REVISED TO CHANGE ANCHOR SPACING | 07/12/2021 | R.L.     |
| F         | UPDATED TO CURRENT FBC           | 09/09/2025 | LMH      |

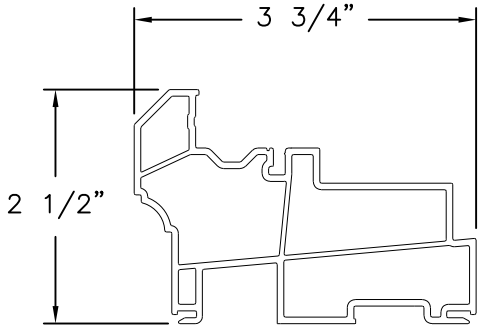


**HEAD FRAME (10008700)**  
VINYL PVC

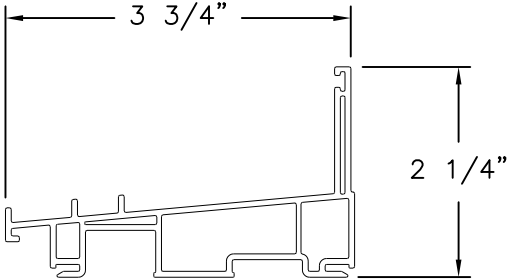


**SILL FRAME (10008692)**  
VINYL PVC

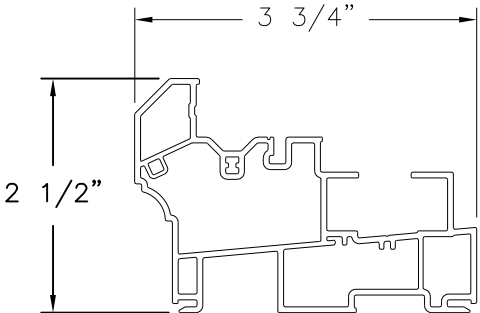


**JAMB FRAME (10008668)**  
VINYL PVC

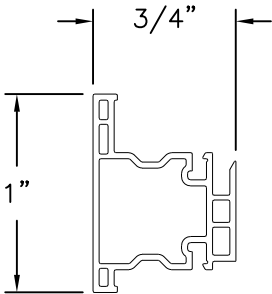


**MEETING RAIL (10008511)**  
VINYL PVC

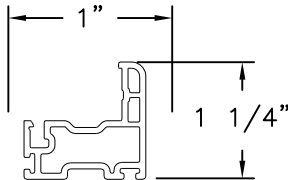


**STILE (10008842)**  
VINYL PVC

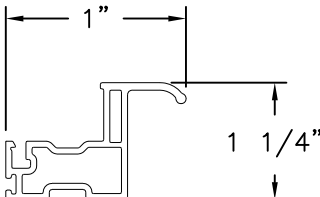


**LIFT RAIL (10008882)**  
VINYL PVC

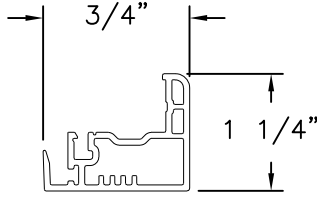


**LOCK RAIL (10008845)**  
VINYL PVC

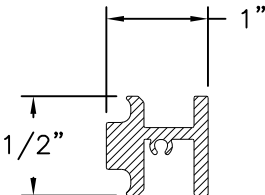

**REINFORCEMENT (10300084)**  
ALUMINUM 6063-T5

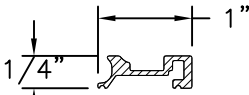

**REINFORCEMENT (10300082)**  
ALUMINUM 6063-T5

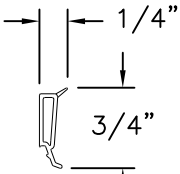

**GLAZING BEAD (10005470)**  
VINYL PVC



EASTERN ARCHITECTURAL SYSTEMS

A DIVISION OF

CORNERSTONE BUILDING BRANDS

16341 DOMESTIC AVE

FORT MYERS, FLORIDA 33912

800-432-2204

SERIES 1441 VINYL SINGLE HUNG

NON-IMPACT 54" X 72"

COMPONENTS

DRAWN:

A.M.

DWG NO.

08-00558

REV

F

SCALE

NTS

DATE

07/29/08

SHEET

7

OF


7

L. ROBERTO LOMAS P.E.

208 7th Ave, INDIALANTIC, FL 32903

434-688-0609    rllomas@lrlomaspe.com

SIGNED: 04/01/2026

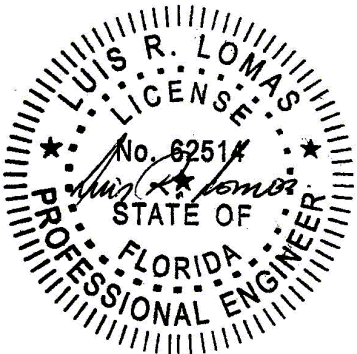

Luis R. Lomas P.E.  
FL No.: 62514