


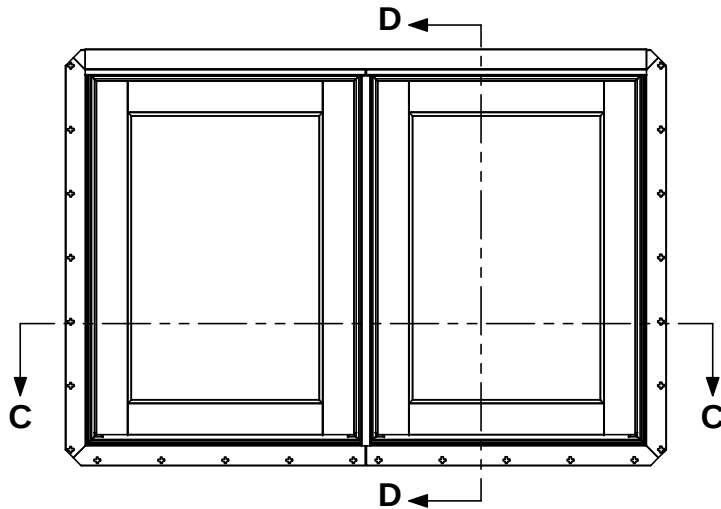


#6 X (1-5/8") NON-CORROSIVE SCREW
1-1/2" MIN PENETRATION INTO FRAMING MEMBER
8-10" ON CENTER THROUGH NAILING FIN
AROUND THE UNITS ENTIRE PERIMETER TYP


USE SILICONE SEALANT
AROUND ENTIRE PERIMETER
BETWEEN NAILING FIN &
WOOD BUCK BY OTHERS TYP

Weather Shield Windows & Doors

8211 Twin Picture
NAILING FIN INSTALLATION

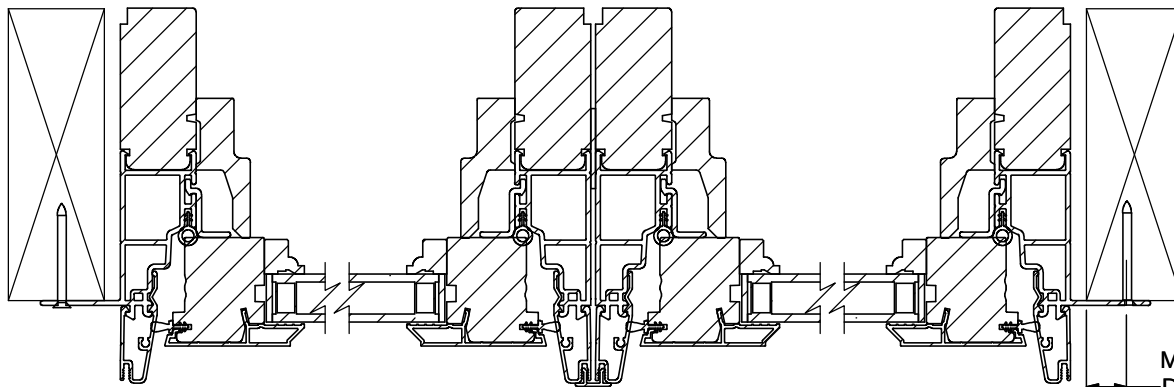

SECTION C-C
SCALE 1 : 3

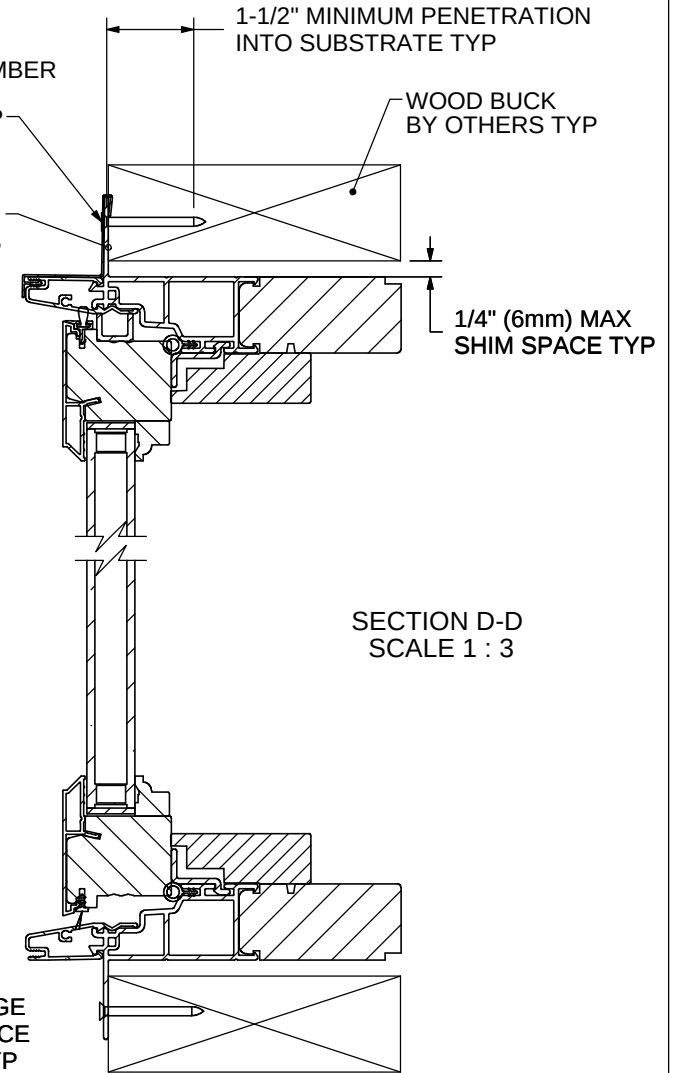

SECTION D-D
SCALE 1 : 3

MIN EDGE
DISTANCE
5/8" TYP

THIS SCHEDULE ADDRESSES ONLY THE FASTENERS REQUIRED TO ANCHOR THE WINDOW(S) TO ACHIEVE THE RATED DESIGN PRESSURE. THOROUGHLY READ AND FOLLOW MANUFACTURERS INSTALLATION INSTRUCTIONS RECEIVED WITH UNIT. THIS GUIDE DOES NOT ADDRESS THE SEALING CONSIDERATIONS THAT MAY ARISE IN DIFFERENT WALL CONDITIONS.

TOLERANCES UNLESS SPECIFIED:	
INCHES	ANGLE
.X ± .1"	XX ± 1°
.XX ± .03"	XX.X ± .5° (1/2°)
.XXX ± .015"	XX.XX ± .25° (1/4°)

Weather Shield Windows & Doors

PRODUCTS:
8211 TWIN PIC

DRAWN BY:
JK/JB

DATE:
11-16-12

TITLE:
INSTALLATION INSTRUCTIONS

DWG NO.:
85-7438-29

REV

SCALE : 1:12 SHEET NAME: Sheet1 SHEET 1 OF 1

DO NOT SCALE DRAWING

REV	DATE	DESCRIPTION	PCR NO.	ENG	PDR #:	PROFILE #:

TYP. WALL THICKNESS:

WT/FT:

AREA:

MAT:

FINISH: