


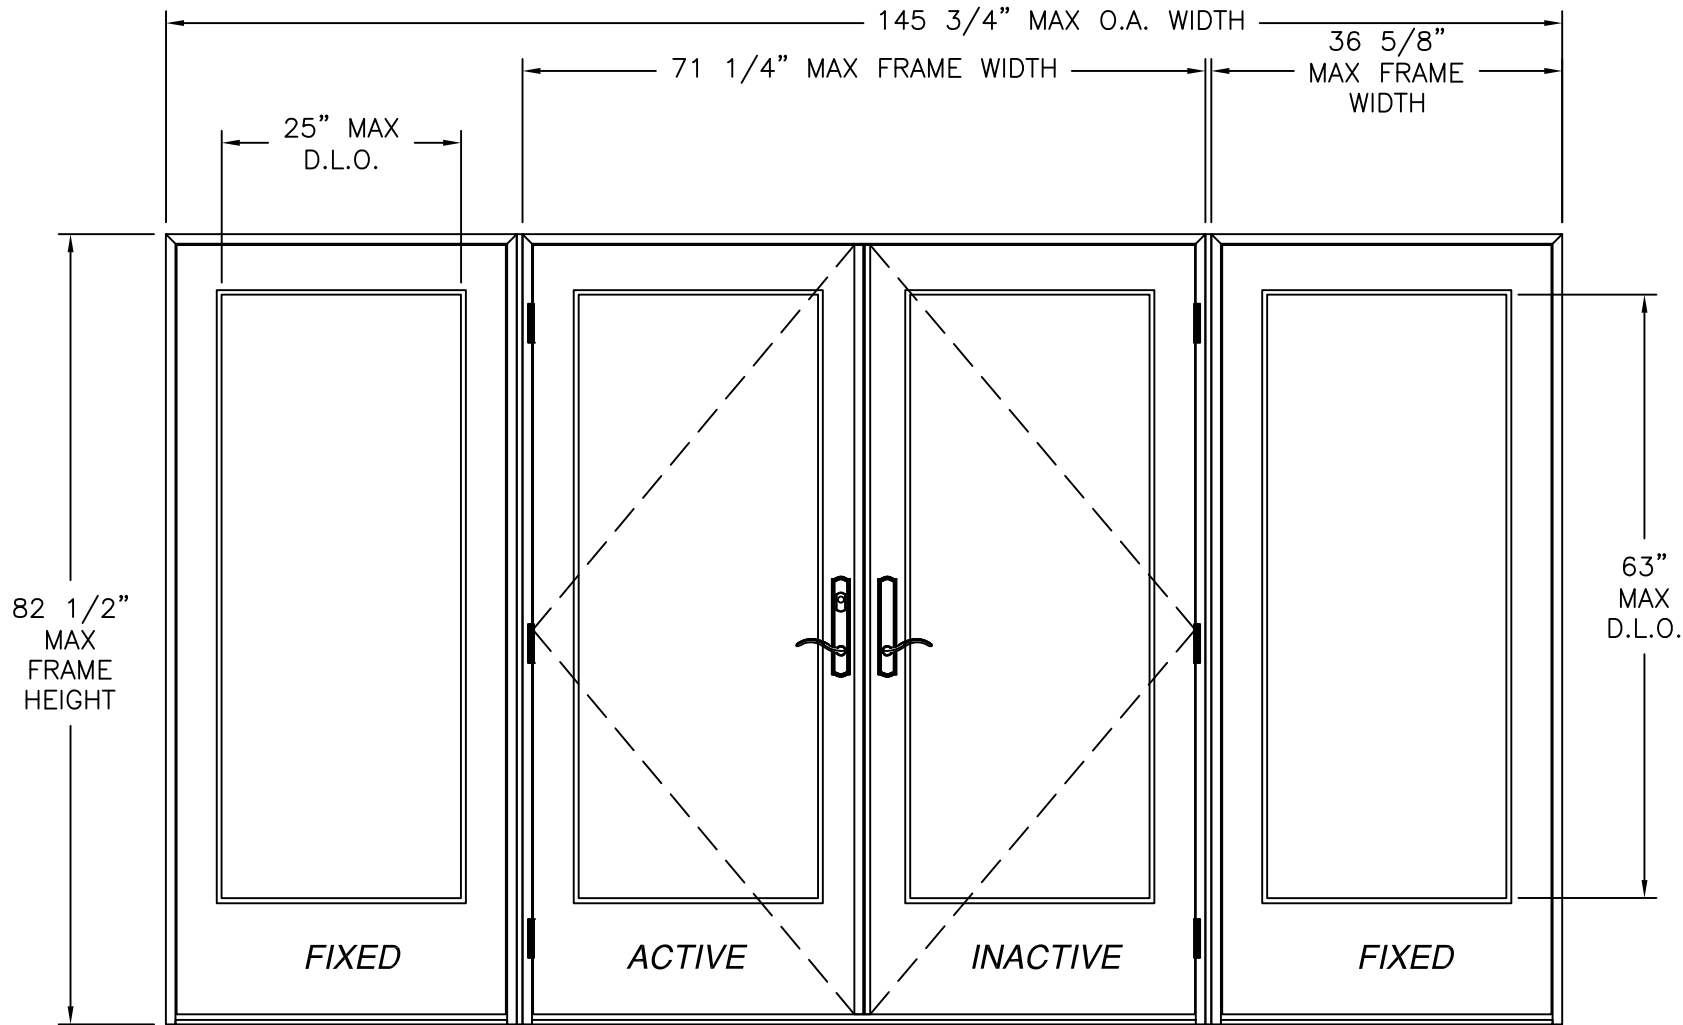

OUT-SWING ENTRANCE DOUBLE DOOR (SLPS)  
W/ SIDELITES FIBERGLASS CLAD  
EXTERIOR VIEW

| DESIGN PRESSURE RATING | IMPACT RATING                  |
|------------------------|--------------------------------|
| ±70.0PSF               | LARGE AND SMALL MISSILE IMPACT |

MISSILE LEVEL D, WIND ZONE 4

| REVISIONS |                               |            |          |
|-----------|-------------------------------|------------|----------|
| REV       | DESCRIPTION                   | DATE       | APPROVED |
| C         | REVISE TO ADD GLAZING DETAILS | 05/13/2025 | R.L.     |

- NOTES:
- 1) THE PRODUCT SHOWN HEREIN IS DESIGNED AND MANUFACTURED TO COMPLY WITH REQUIREMENTS OF FLORIDA BUILDING CODE.
  - 2) WOOD FRAMING AND MASONRY OPENING TO BE DESIGNED AND ANCHORED TO PROPERLY TRANSFER ALL LOADS TO STRUCTURE. WOOD FRAMING OPENING IS THE RESPONSIBILITY OF THE ARCHITECT OR ENGINEER OF RECORD.
  - 3) 1X BUCK OVER MASONRY/CONCRETE IS OPTIONAL. WHERE 1X BUCK IS NOT USED DISSIMILAR MATERIALS MUST BE SEPARATED WITH APPROVED COATING OR MEMBRANE. SELECTION OF COATING OR MEMBRANE IS THE RESPONSIBILITY OF THE ARCHITECT OR ENGINEER OF RECORD.
  - 4) APPROVED IMPACT PROTECTIVE SYSTEM IS NOT REQUIRED FOR THIS PRODUCT IN WIND BORNE DEBRIS REGIONS.
  - 5) UNITS MUST BE GLAZED PER ASTM E1300. SEE SHEET 5 FOR GLAZING DETAIL.
  - 6) ALLOWABLE STRESS INCREASE OF 1/3 WAS NOT USED IN THE DESIGN OF THE PRODUCT SHOWN HEREIN. WIND LOAD DURATION FACTOR Cd=1.6 WAS USED FOR WOOD ANCHOR CALCULATIONS.
  - 7) FRAME JAMB AND HEAD MATERIAL: CO-EXTRUDED PVC FOAM.
  - 8) FRAME SILL MATERIAL: CO-EXTRUDED PVC FOAM WITH ALUMINUM CLADDING.
  - 9) DOOR PANEL SIDELITE MATERIAL: FIBERGLASS SKIN WITH PVC FOAM TOP AND BOTTOM RAILS, AND PVC FOAM VERTICAL STILES WITH PINE REINFORCEMENTS AND POLYURETHANE FOAM CORE.
  - 10) HINGE LOCATION: 9", 40 7/8" AND 72 1/2" FROM BOTTOM.
  - 11) MAX PANEL SIZE: 34 1/2" X 80 5/16"

| TABLE OF CONTENTS |                         |
|-------------------|-------------------------|
| SHEET NO.         | DESCRIPTION             |
| 1                 | ELEVATION AND NOTES     |
| 2                 | APPROVED CONFIGURATIONS |
| 3 – 4             | ANCHORING LAYOUTS       |
| 5                 | GLAZING DETAILS         |
| 6 – 10            | INSTALLATION DETAILS    |

NAN YA PLASTICS CORP. USA

8989 NORTH LOOP EAST

HOUSTON, TX 77029

OUT-SWING ENTRANCE DOOR (SLPS)

W/ & W/O SIDELITES FIBERGLASS CLAD

ELEVATIONS AND NOTES

DRAWN: V.L.

DWG NO. 08-01888C

REV C

SCALE NTS

DATE 01/07/13

SHEET 1 OF 10

L. ROBERTO LOMAS P.E.

208 7th Ave, INDIALANTIC, FL 32903

434-688-0609 rlomas@lrlomaspe.com

SIGNED: 05/21/2025

LUIS R. LOMAS

LICENS. E.

No. 62514



STATE OF FLORIDA

PROFESSIONAL ENGINEER

Luis R. Lomas P.E.

FL No.: 62514

| REVISIONS |                               |            |          |
|-----------|-------------------------------|------------|----------|
| REV       | DESCRIPTION                   | DATE       | APPROVED |
| C         | REVISE TO ADD GLAZING DETAILS | 05/13/2025 | R.L.     |

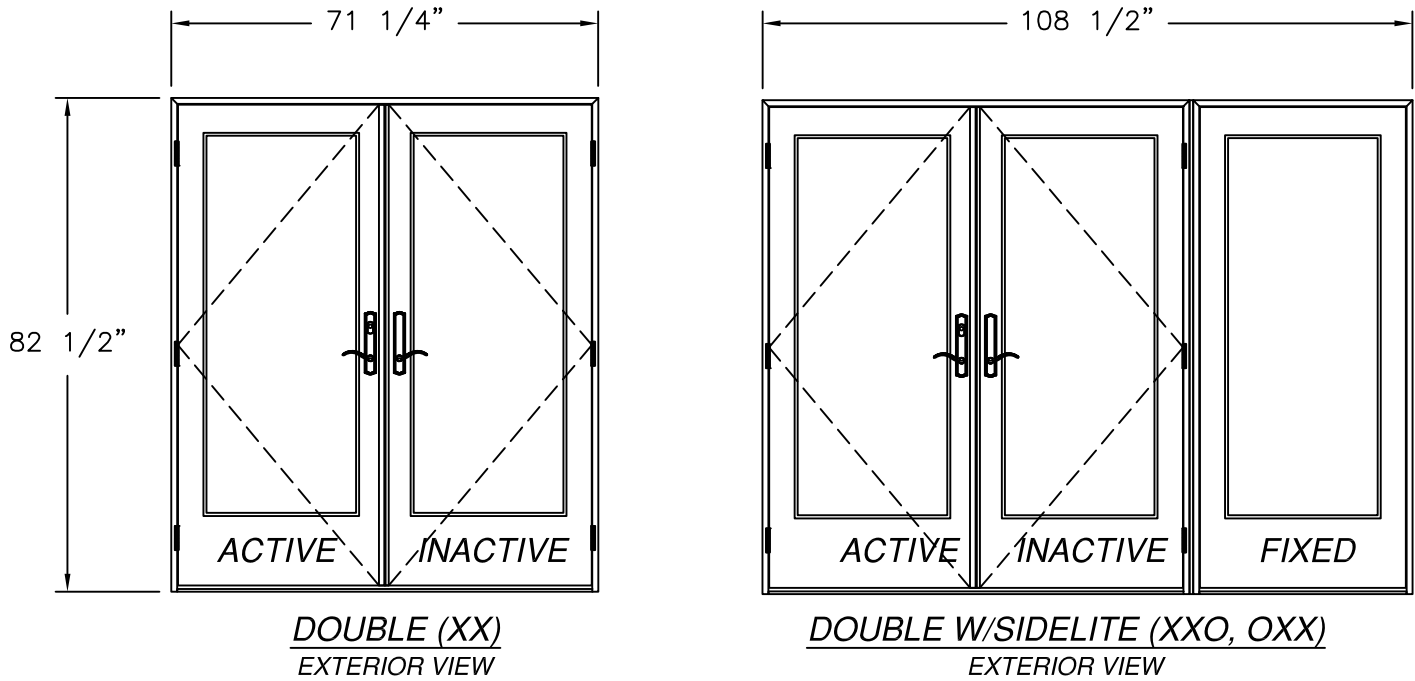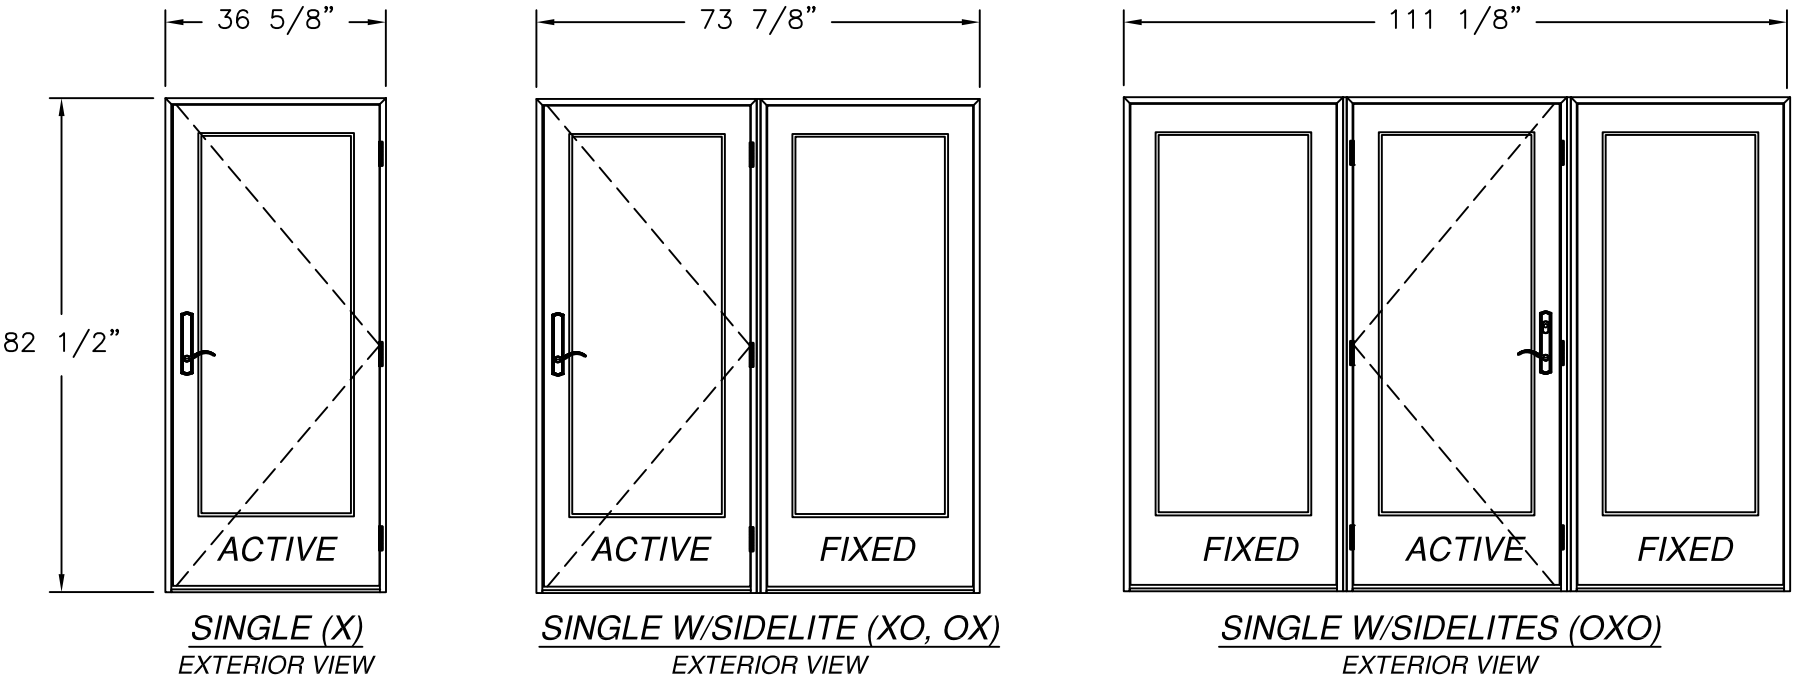

SIGNED: 05/21/2025

NAN YA PLASTICS CORP. USA

8989 NORTH LOOP EAST

HOUSTON, TX 77029

OUT-SWING ENTRANCE DOOR (SLPS)

W/ & W/O SIDELITES FIBERGLASS CLAD

APPROVED ELEVATIONS

DRAWN: V.L.

DWG NO. 08-01888C

REV C

SCALE NTS


DATE 01/07/13

SHEET 2 OF 10


L. ROBERTO LOMAS P.E.

208 7th Ave, INDIALANTIC, FL 32903

434-688-0609 rllomas@lrlomaspe.com

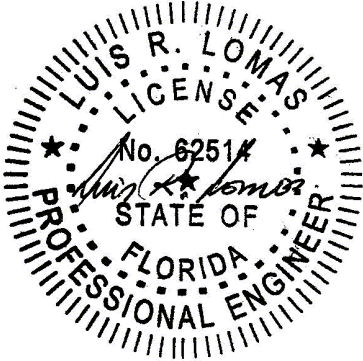

Luis R. Lomas P.E.  
FL No.: 62514

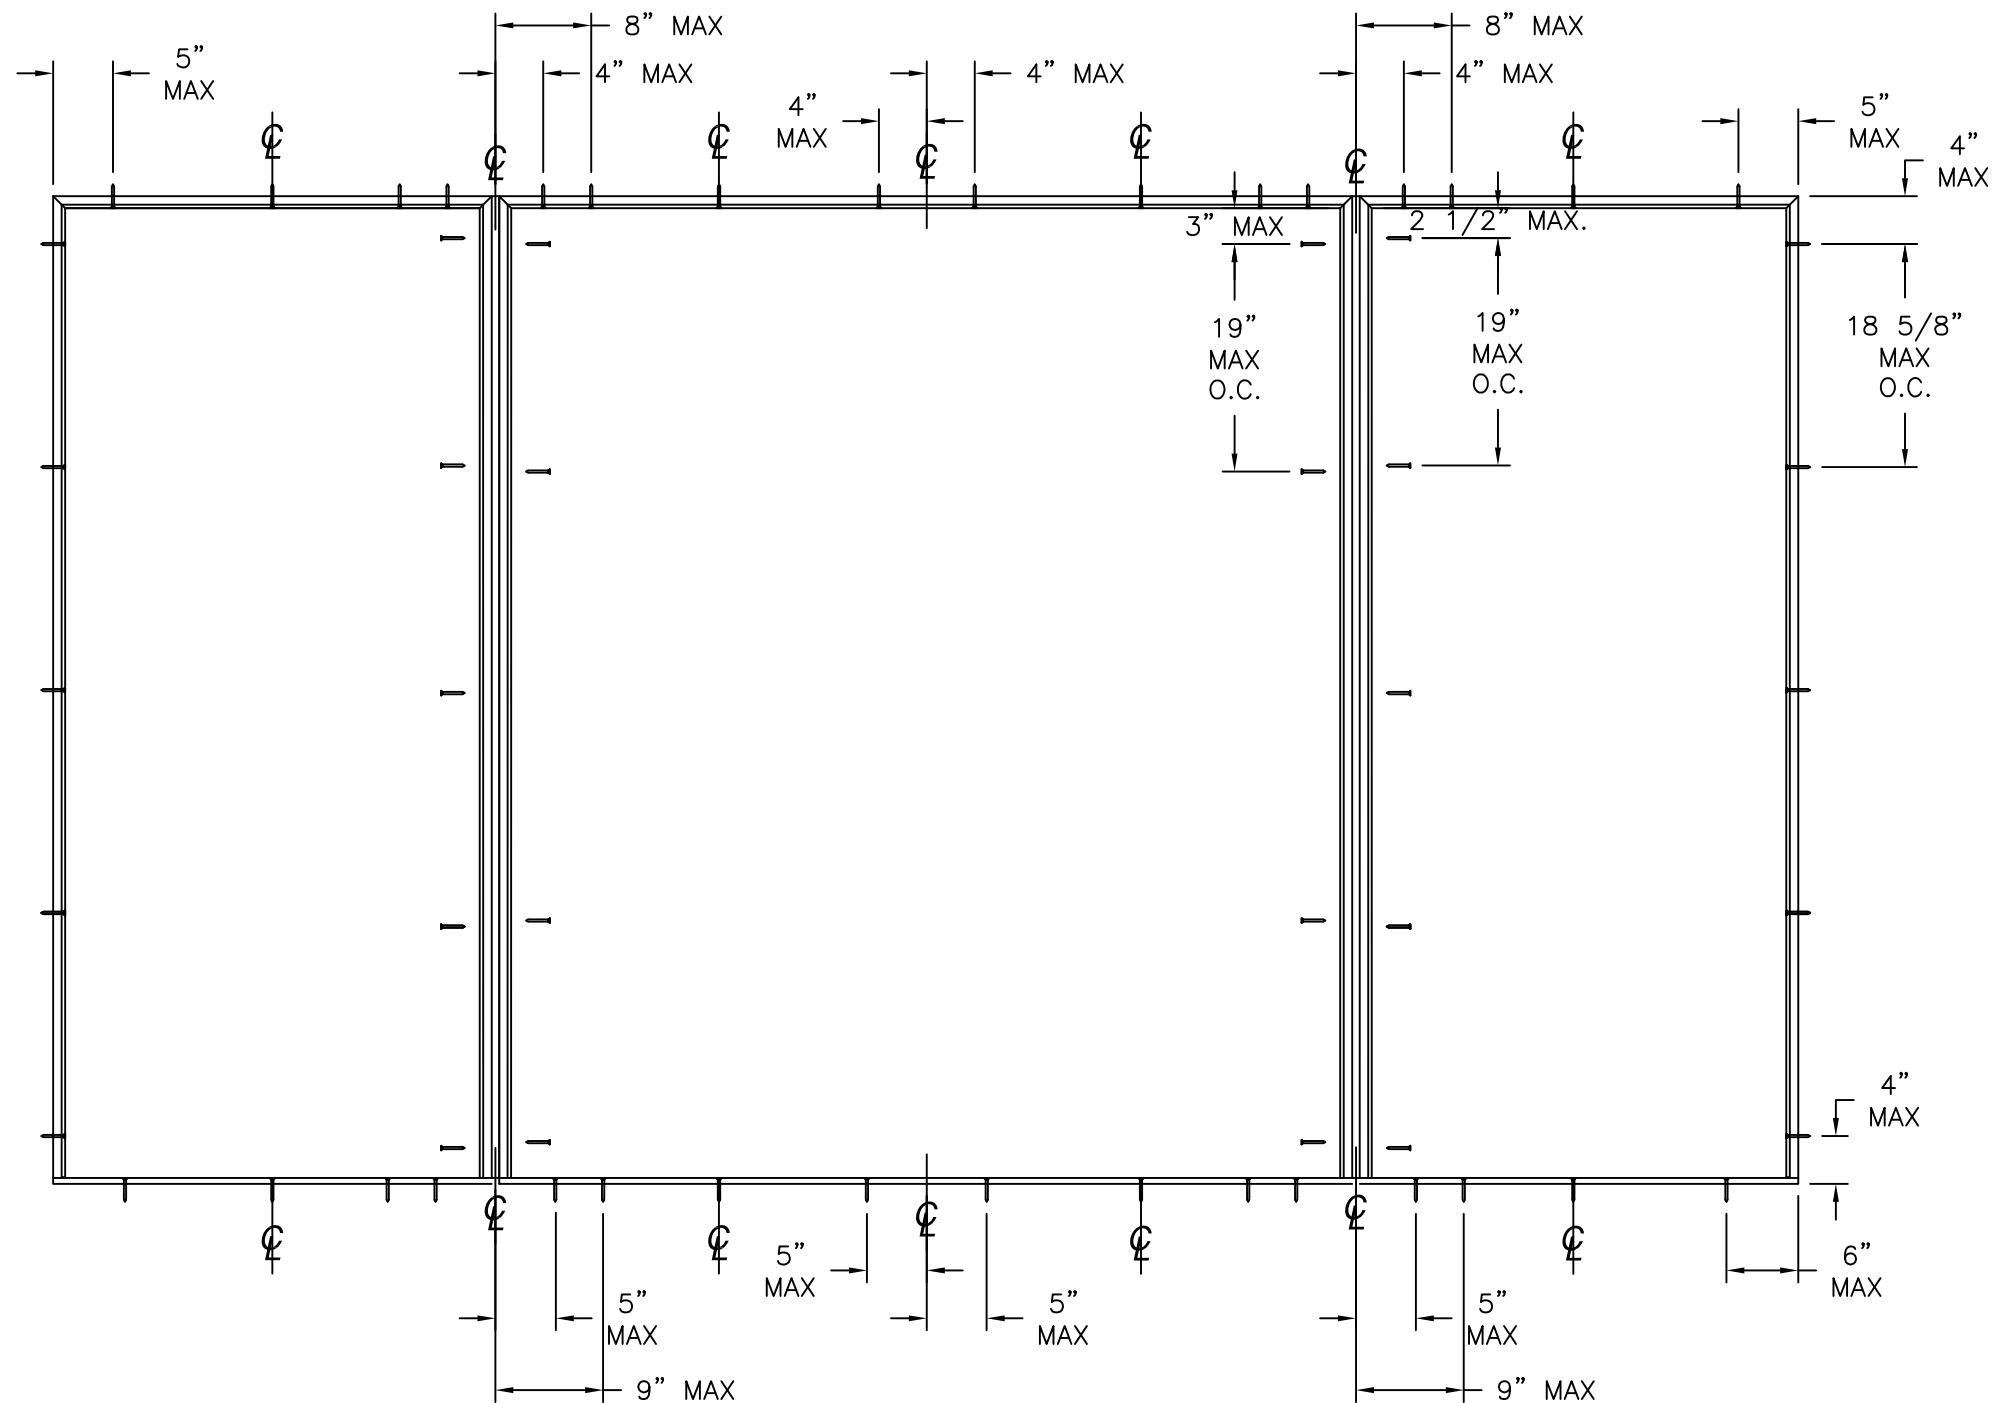

ANCHORING LAYOUT

| REVISIONS |                               |            |          |
|-----------|-------------------------------|------------|----------|
| REV       | DESCRIPTION                   | DATE       | APPROVED |
| C         | REVISE TO ADD GLAZING DETAILS | 05/13/2025 | R.L.     |

ANCHORING NOTES:

- 1) SHIM AS REQUIRED AT EACH INSTALLATION ANCHOR WITH LOAD BEARING SHIM. SHIM WHERE SPACE OF 1/16" OR GREATER OCCURS. MAXIMUM ALLOWABLE SHIM STACK TO BE 1/4".
- 2) FOR ANCHORING INTO MASONRY/CONCRETE USE 3/16" TAPCON OF SUFFICIENT LENGTH TO ACHIEVE A 1 1/4" MINIMUM EMBEDMENT INTO SUBSTRATE. LOCATE ANCHORS AS SHOWN IN ANCHORING LAYOUT AND INSTALLATION DETAILS.
- 3) FOR ANCHORING INTO 2X BUCK OR WOOD FRAMING USE #10 WOOD SCREW OF SUFFICIENT LENGTH TO ACHIEVE A 1 3/8" MINIMUM EMBEDMENT INTO SUBSTRATE. LOCATE ANCHORS AS SHOWN IN ANCHORING LAYOUT AND INSTALLATION DETAILS.
- 4) ALL FASTENERS TO BE CORROSION RESISTANT.
- 5) INSTALLATION ANCHORS SHALL BE INSTALLED IN ACCORDANCE WITH ANCHOR MANUFACTURER'S INSTALLATION INSTRUCTIONS, AND ANCHORS SHALL NOT BE USED IN SUBSTRATES WITH STRENGTHS LESS THAN THE MINIMUM STRENGTH SPECIFIED BELOW:
  - A. WOOD – MINIMUM SPECIFIC GRAVITY OF G=0.42
  - B. CONCRETE – MINIMUM COMPRESSIVE STRENGTH OF 3,200 PSI.
  - C. MASONRY – STRENGTH CONFORMANCE TO ASTM C-90, GRADE N, TYPE 1 (OR GREATER).

SIGNED: 05/21/2025


NAN YA PLASTICS CORP. USA  
8989 NORTH LOOP EAST  
HOUSTON, TX 77029

OUT-SWING ENTRANCE DOOR (SLPS)  
W/ & W/O SIDELITES FIBERGLASS CLAD  
ANCHORING LAYOUT


|                |                      |          |
|----------------|----------------------|----------|
| DRAWN:<br>V.L. | DWG NO.<br>08-01888C | REV<br>C |
|----------------|----------------------|----------|

|              |                  |                  |
|--------------|------------------|------------------|
| SCALE<br>NTS | DATE<br>01/07/13 | SHEET<br>3 OF 10 |
|--------------|------------------|------------------|

L. ROBERTO LOMAS P.E.  
208 7th Ave, INDIALANTIC, FL 32903  
434-688-0609 rllomas@lrlomaspe.com

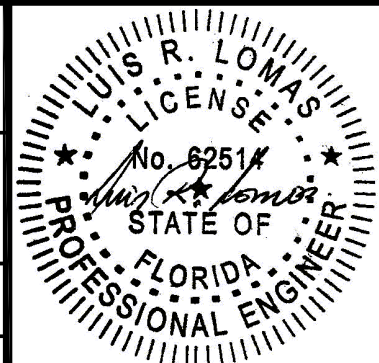


Luis R. Lomas P.E.  
FL No.: 62514

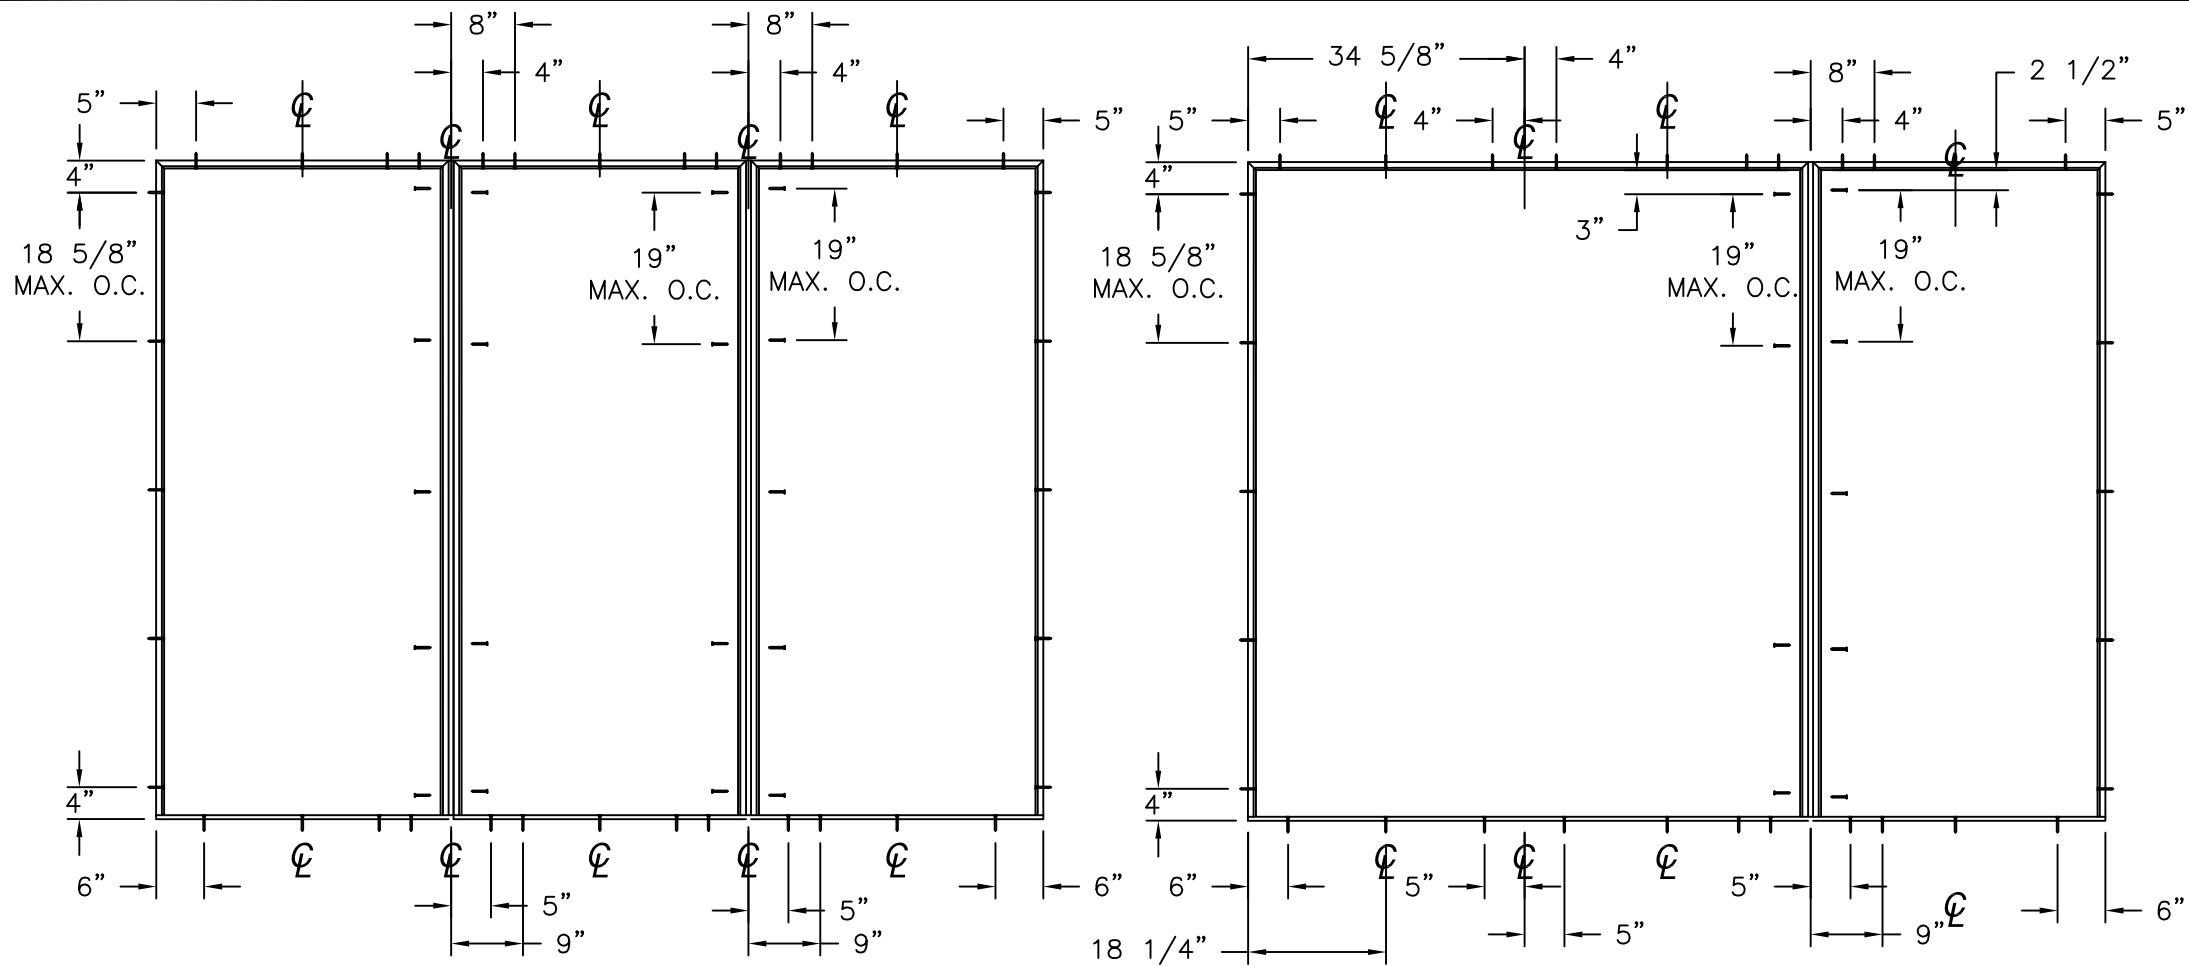


ANCHORING LAYOUT FOR OXO


ANCHORING LAYOUT FOR XXO AND OXX

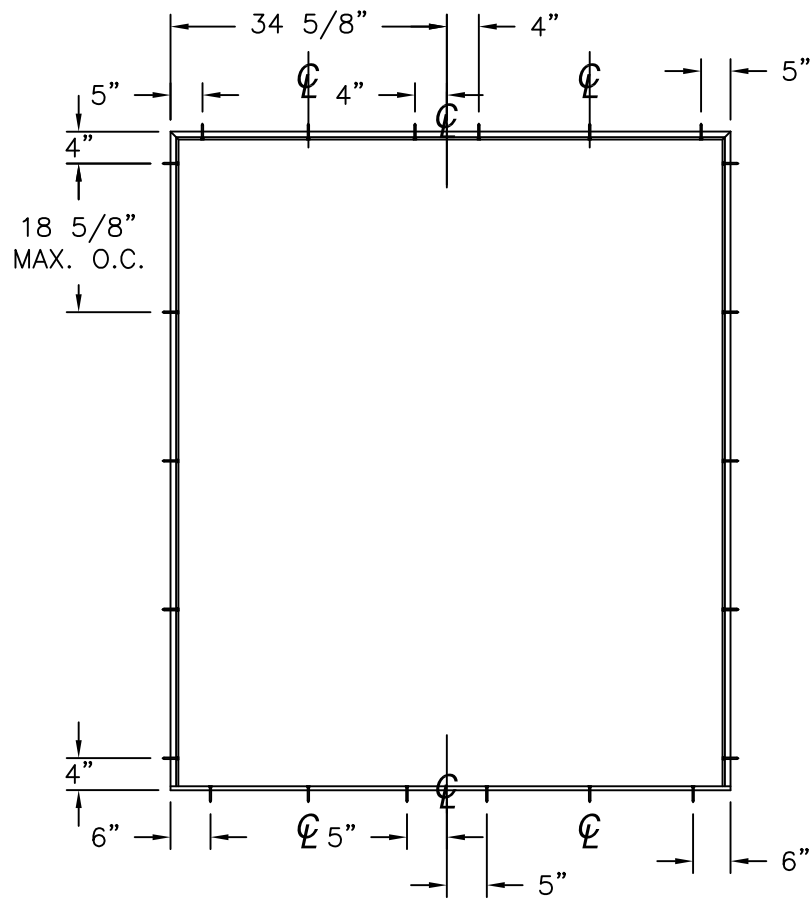

ANCHORING LAYOUT FOR XX

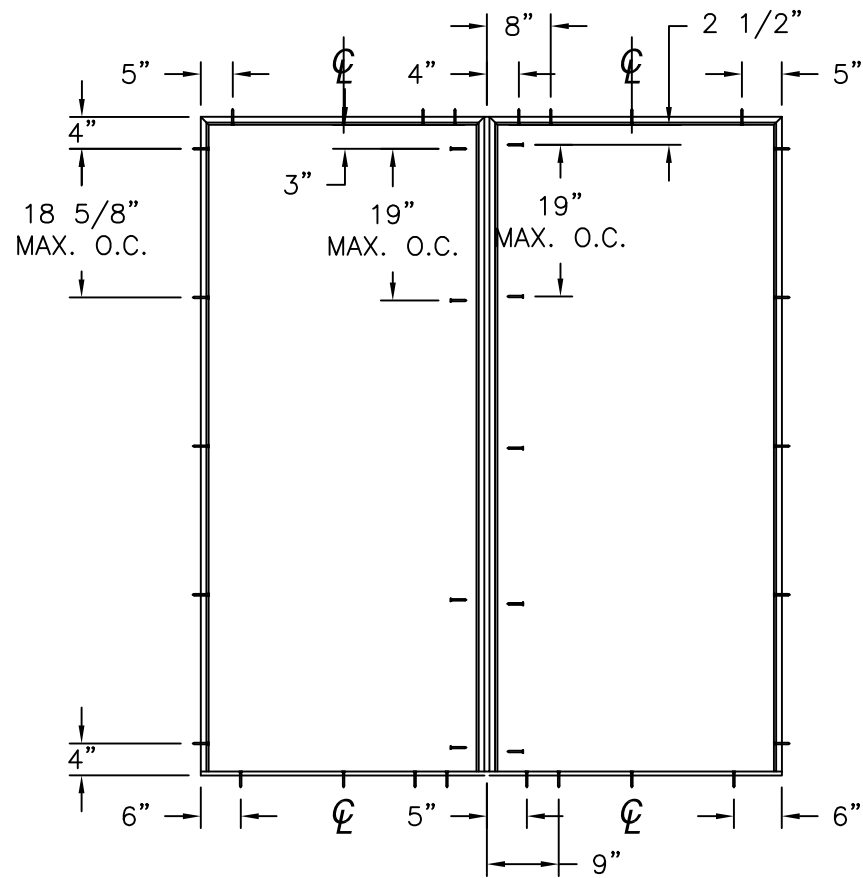

ANCHORING LAYOUT FOR OX AND XO

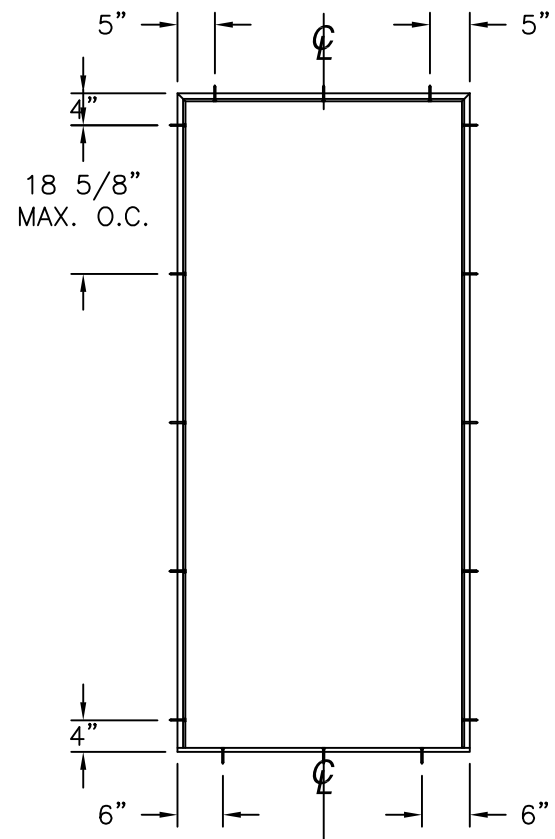

ANCHORING LAYOUT FOR X

| REVISIONS |                               |            |          |
|-----------|-------------------------------|------------|----------|
| REV       | DESCRIPTION                   | DATE       | APPROVED |
| C         | REVISE TO ADD GLAZING DETAILS | 05/13/2025 | R.L.     |

NAN YA PLASTICS CORP. USA  
8989 NORTH LOOP EAST  
HOUSTON, TX 77029

OUT-SWING ENTRANCE DOOR (SLPS)  
W/ & W/O SIDELITES FIBERGLASS CLAD  
ANCHORING LAYOUTS

DRAWN:  
V.L.

DWG NO.  
08-01888C

REV  
C

SCALE  
NTS

DATE  
01/07/13

SHEET  
4 OF 10


L. ROBERTO LOMAS P.E.  
208 7th Ave, INDIALANTIC, FL 32903  
434-688-0609 rllomas@lrlomaspe.com

SIGNED: 05/21/2025

Luis R. Lomas P.E.  
FL No.: 62514




| REVISIONS |                               |            |          |
|-----------|-------------------------------|------------|----------|
| REV       | DESCRIPTION                   | DATE       | APPROVED |
| C         | REVISE TO ADD GLAZING DETAILS | 05/13/2025 | R.L.     |

APPROVED PANEL CONFIGURATIONS

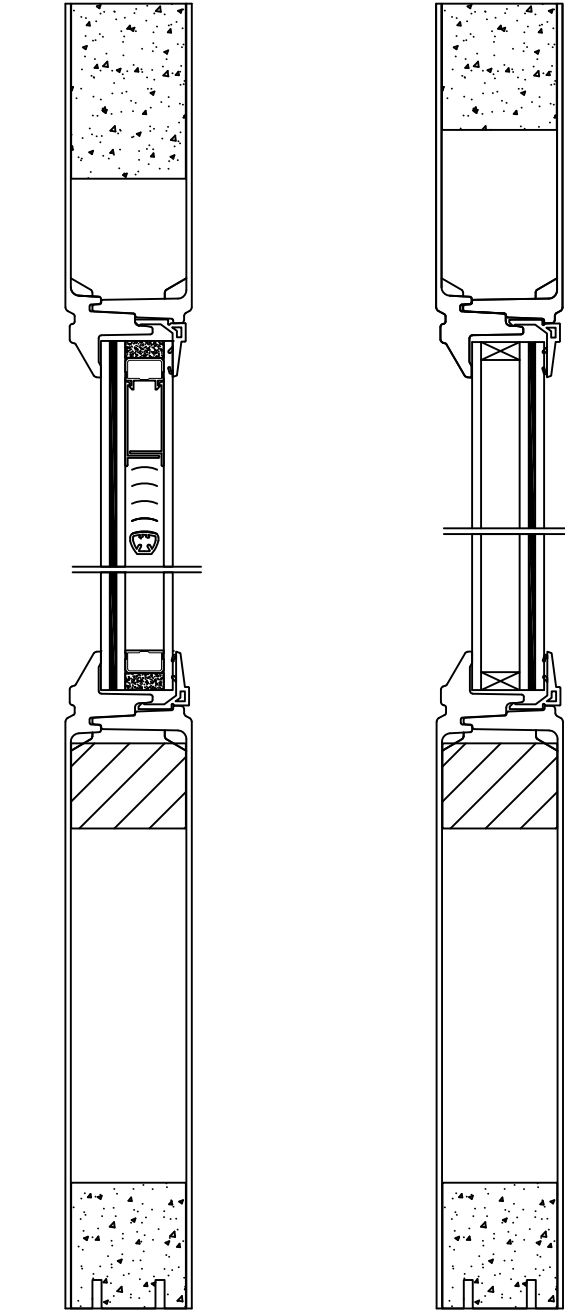

W/MINI-BLIND

STANDARD

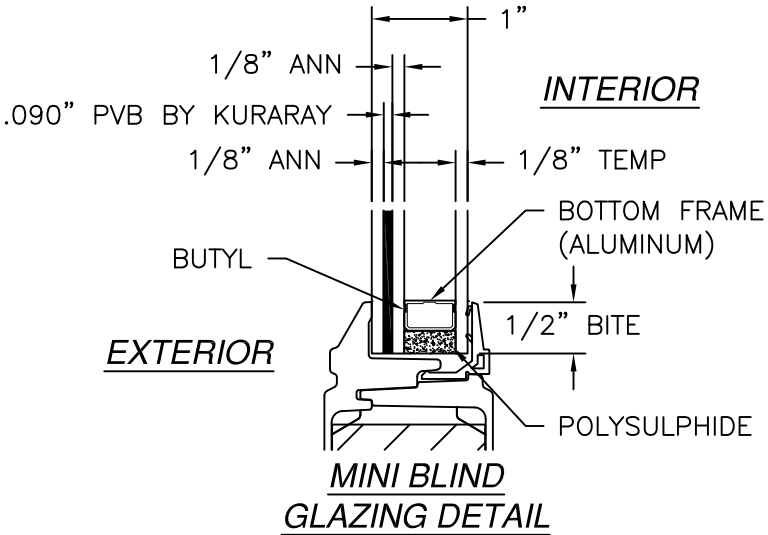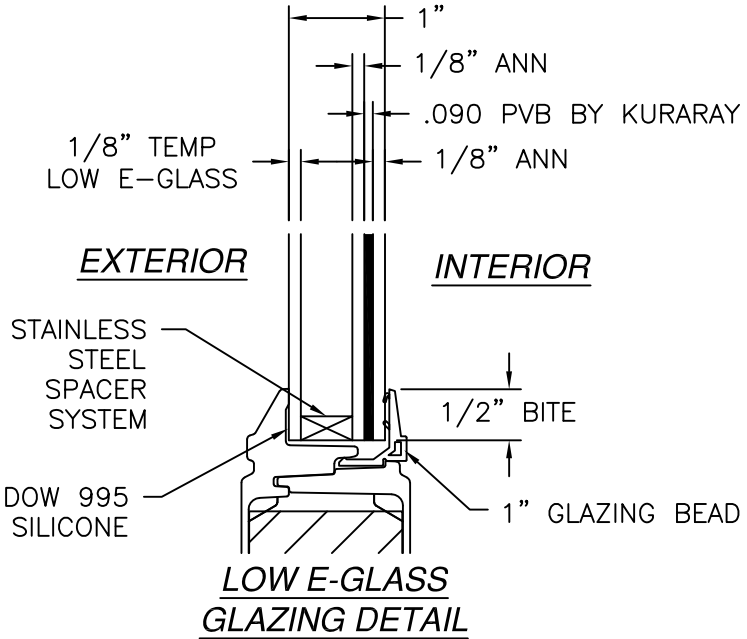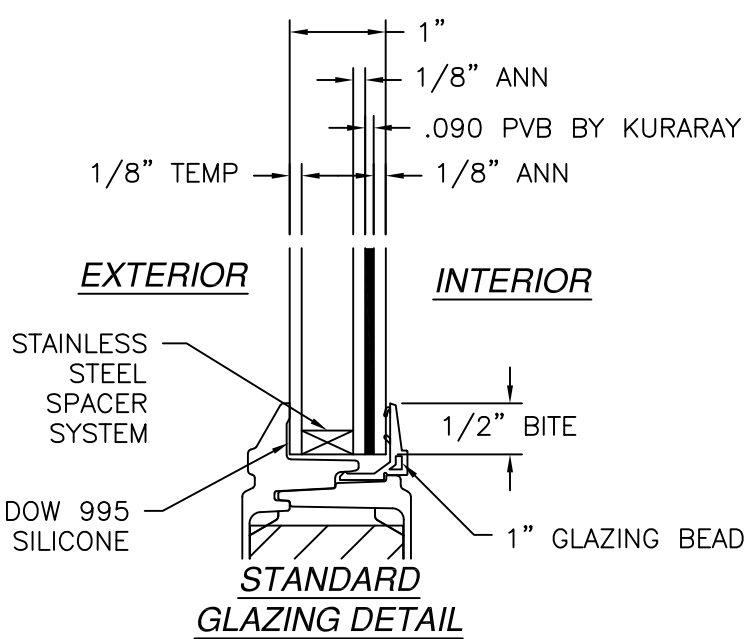

SIGNED: 05/21/2025

NAN YA PLASTICS CORP. USA

8989 NORTH LOOP EAST

HOUSTON, TX 77029

OUT-SWING ENTRANCE DOOR (SLPS)

W/ & W/O SIDELITES FIBERGLASS CLAD

GLAZING DETAILS

DRAWN: V.L.

DWG NO. 08-01888C

REV C

SCALE NTS


DATE 01/07/13

SHEET 5 OF 10


L. ROBERTO LOMAS P.E.

208 7th Ave, INDIALANTIC, FL 32903


434-688-0609 rlomas@lrlomaspe.com

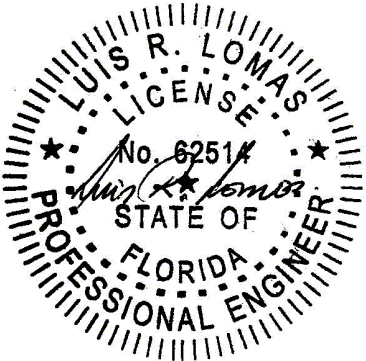


Luis R. Lomas P.E.  
FL No.: 62514

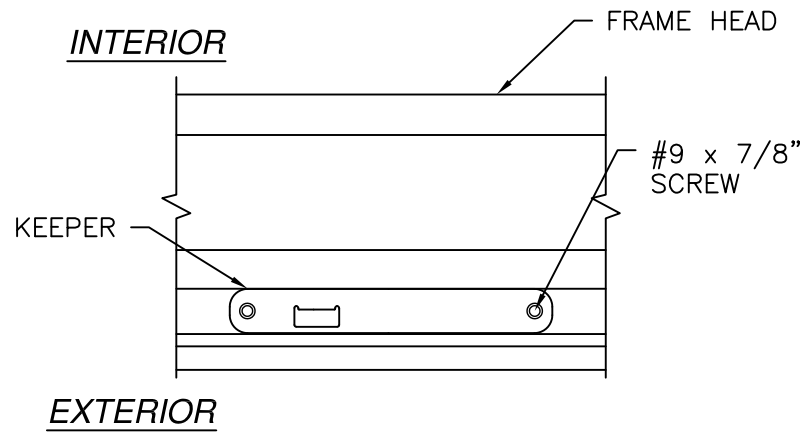


HEAD KEEPER DETAIL

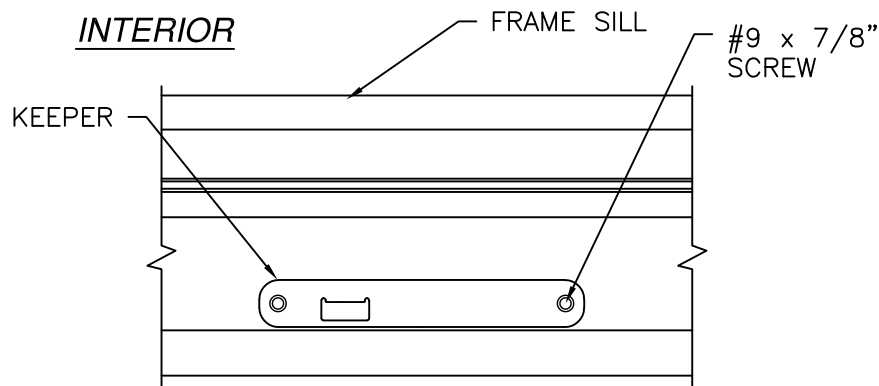


SILL KEEPER DETAIL

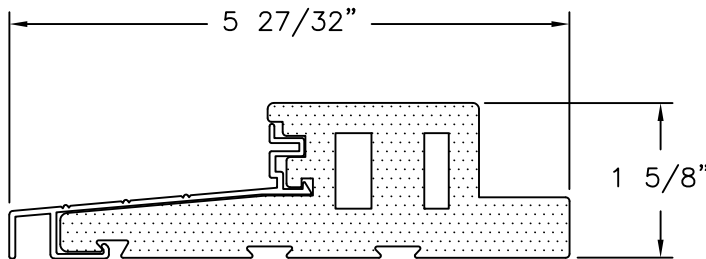


OUTSWING DOOR SILL DETAIL

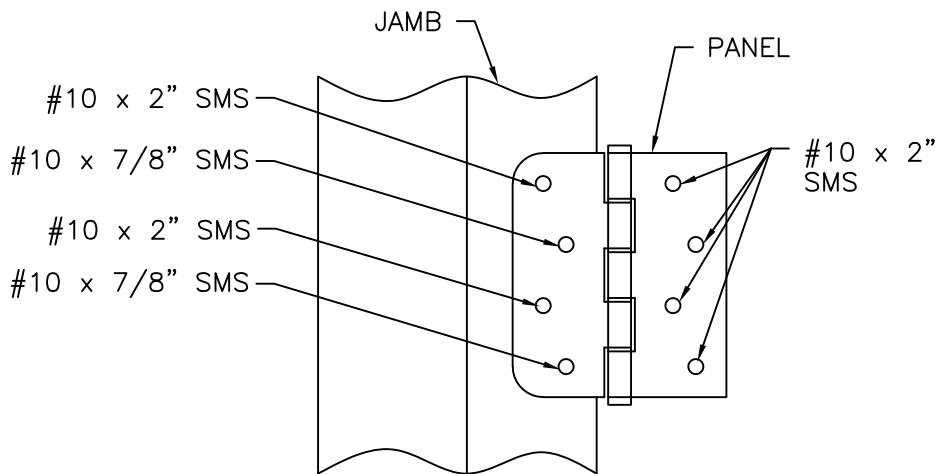

HINGE INSTALLATION DETAIL

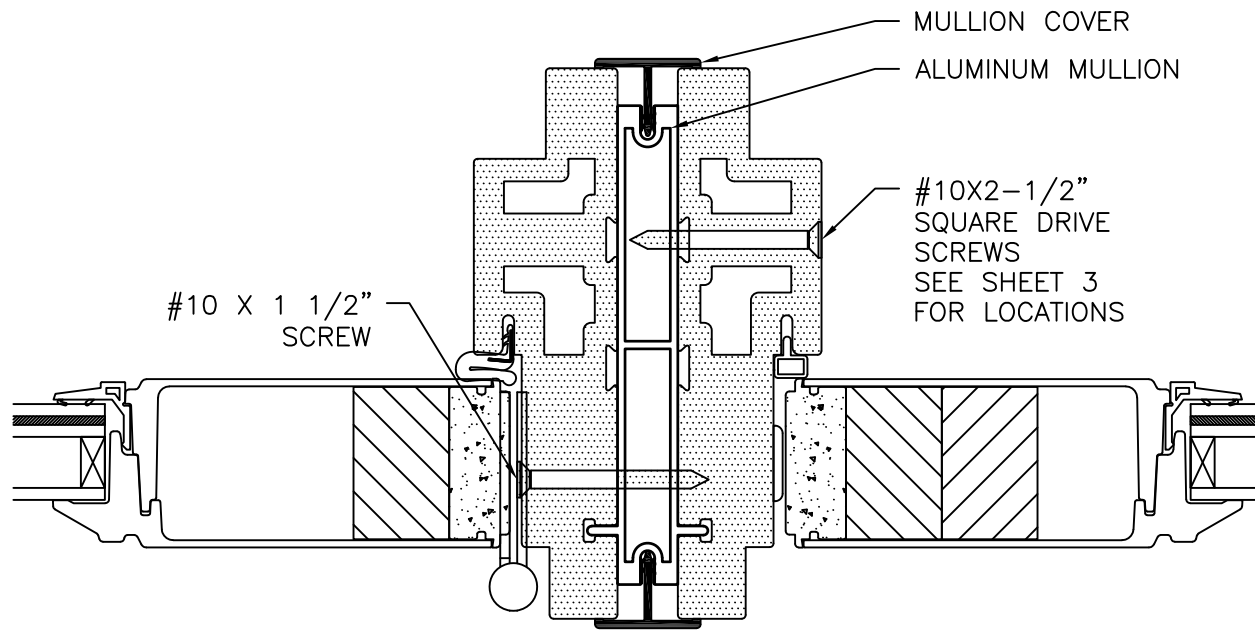

MULLION DETAIL

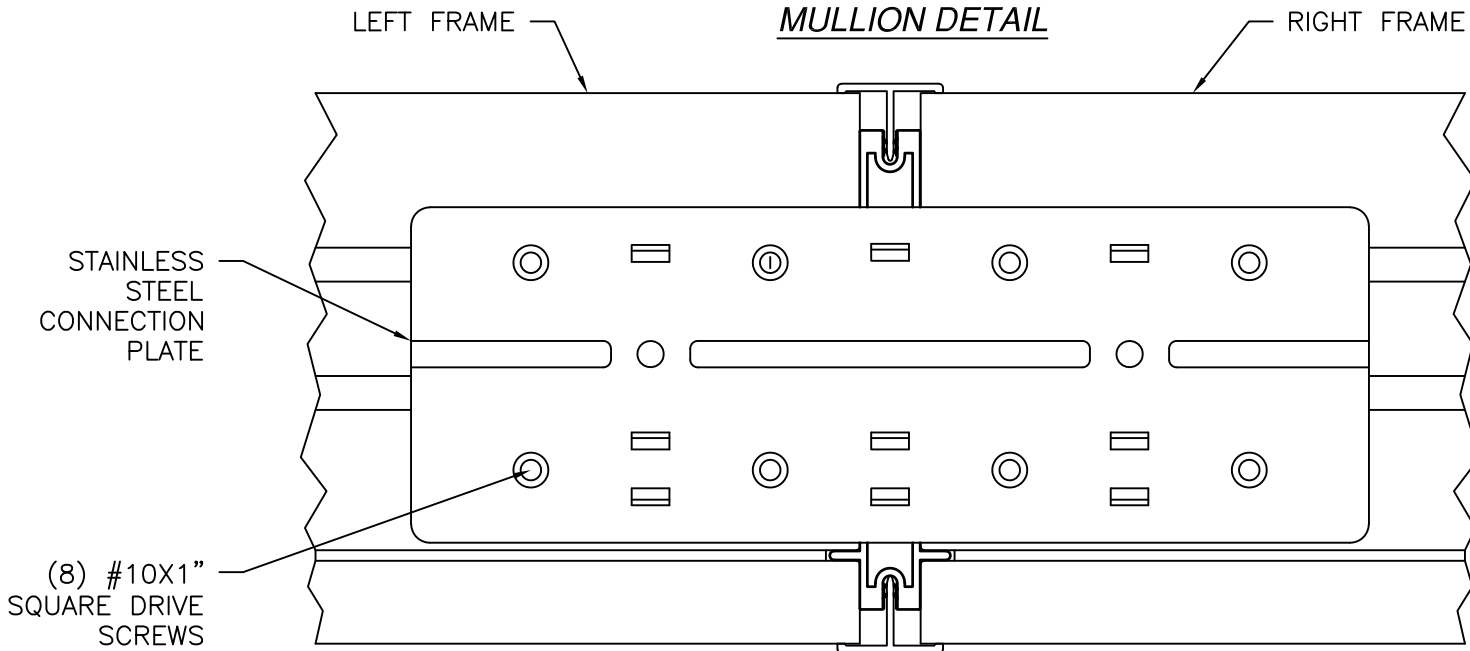

FRAME CONNECTION DETAIL


SIGNED: 05/21/2025

| HARDWARE SCHEDULE |                                                |
|-------------------|------------------------------------------------|
| A.                | (3) 4" BUTT HINGE                              |
| B.                | 2 POINT LOCK SYSTEM                            |
| C.                | RIGID PVC ASTRAGAL WITH ALUMINUM REINFORCEMENT |


|                                                                                                  |                      |                  |
|--------------------------------------------------------------------------------------------------|----------------------|------------------|
| NAN YA PLASTICS CORP. USA<br>8989 NORTH LOOP EAST<br>HOUSTON, TX 77029                           |                      |                  |
| OUT-SWING ENTRANCE DOOR (SLPS)<br>W/ & W/O SIDELITES FIBERGLASS CLAD<br>INSTALLATION DETAILS     |                      |                  |
| DRAWN:<br>V.L.                                                                                   | DWG NO.<br>08-01888C | REV<br>C         |
| SCALE<br>NTS                                                                                     | DATE<br>01/07/13     | SHEET<br>6 OF 10 |
| L. ROBERTO LOMAS P.E.<br>208 7th Ave, INDIALANTIC, FL 32903<br>434-688-0609 rllomas@rlomaspe.com |                      |                  |

Professional Engineer Seal for Luis R. Lomas, State of Florida, License No. 62514.

| REVISIONS |                               |            |          |
|-----------|-------------------------------|------------|----------|
| REV       | DESCRIPTION                   | DATE       | APPROVED |
| C         | REVISE TO ADD GLAZING DETAILS | 05/13/2025 | R.L.     |

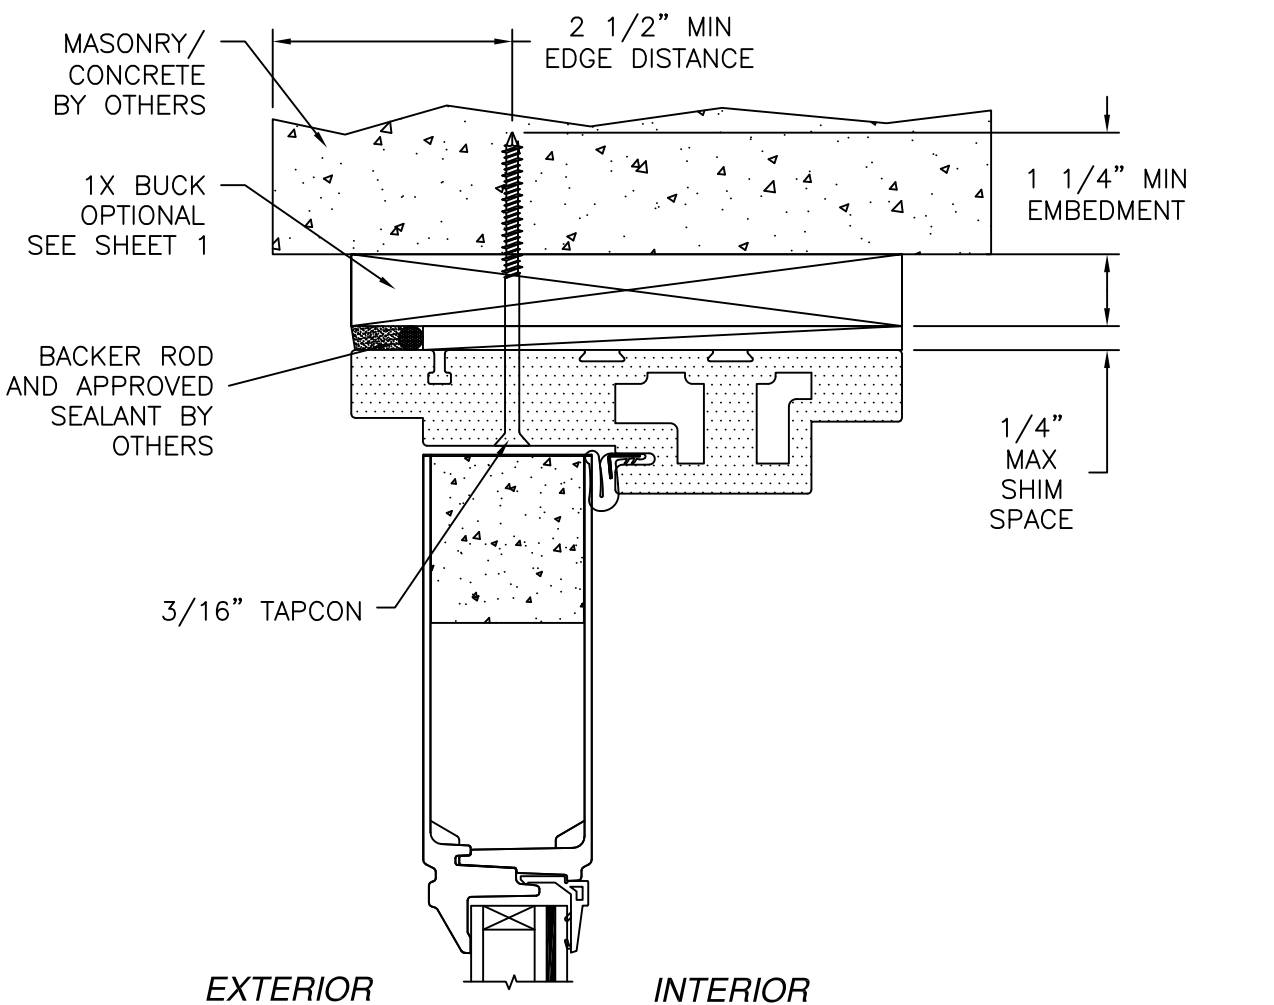

**DOOR VERTICAL CROSS SECTION**  
MASONRY/CONCRETE INSTALLATION

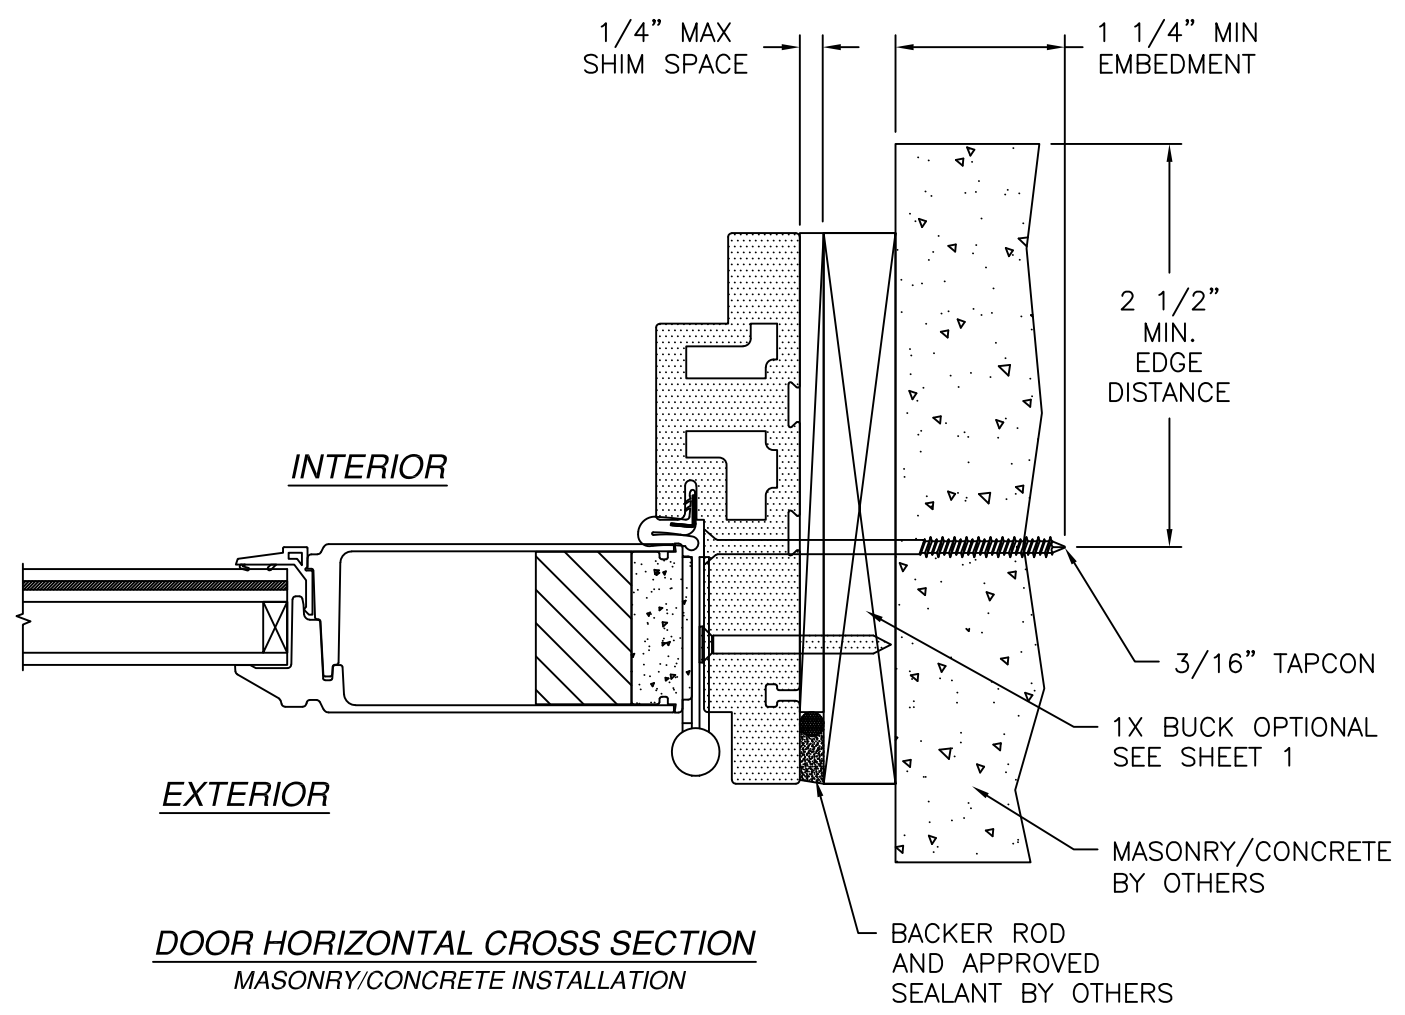


**DOOR HORIZONTAL CROSS SECTION**  
MASONRY/CONCRETE INSTALLATION

| REVISIONS |                               |            |          |
|-----------|-------------------------------|------------|----------|
| REV       | DESCRIPTION                   | DATE       | APPROVED |
| C         | REVISE TO ADD GLAZING DETAILS | 05/13/2025 | R.L.     |

- NOTES:**
1. INTERIOR AND EXTERIOR FINISHES, BY OTHERS, NOT SHOWN FOR CLARITY.
  2. PERIMETER AND JOINT SEALANT BY OTHERS TO BE DESIGNED IN ACCORDANCE WITH ASTM E2112




SIGNED: 05/21/2025

|   |                             |                             |
|---|-----------------------------|-----------------------------|
| <b>NAN YA PLASTICS CORP. USA</b><br>8989 NORTH LOOP EAST<br>HOUSTON, TX 77029                                         |                             |                             |
| <b>OUT-SWING ENTRANCE DOOR (SLPS)</b><br><b>W/ &amp; W/O SIDELITES FIBERGLASS CLAD</b><br><b>INSTALLATION DETAILS</b> |                             |                             |
| DRAWN:<br><b>V.L.</b>                                                                                                 | DWG NO.<br><b>08-01888C</b> | REV<br><b>C</b>             |
| SCALE <b>NTS</b>   | DATE <b>01/07/13</b>        | SHEET <b>7</b> OF <b>10</b> |
| L. ROBERTO LOMAS P.E.<br>208 7th Ave, INDIALANTIC, FL 32903<br>434-688-0609 rllomas@lrlomaspe.com                     |                             |                             |

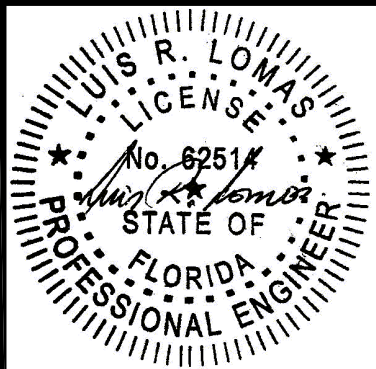

Luis R. Lomas P.E.  
FL No.: 62514

| REVISIONS |                               |            |          |
|-----------|-------------------------------|------------|----------|
| REV       | DESCRIPTION                   | DATE       | APPROVED |
| C         | REVISE TO ADD GLAZING DETAILS | 05/13/2025 | R.L.     |

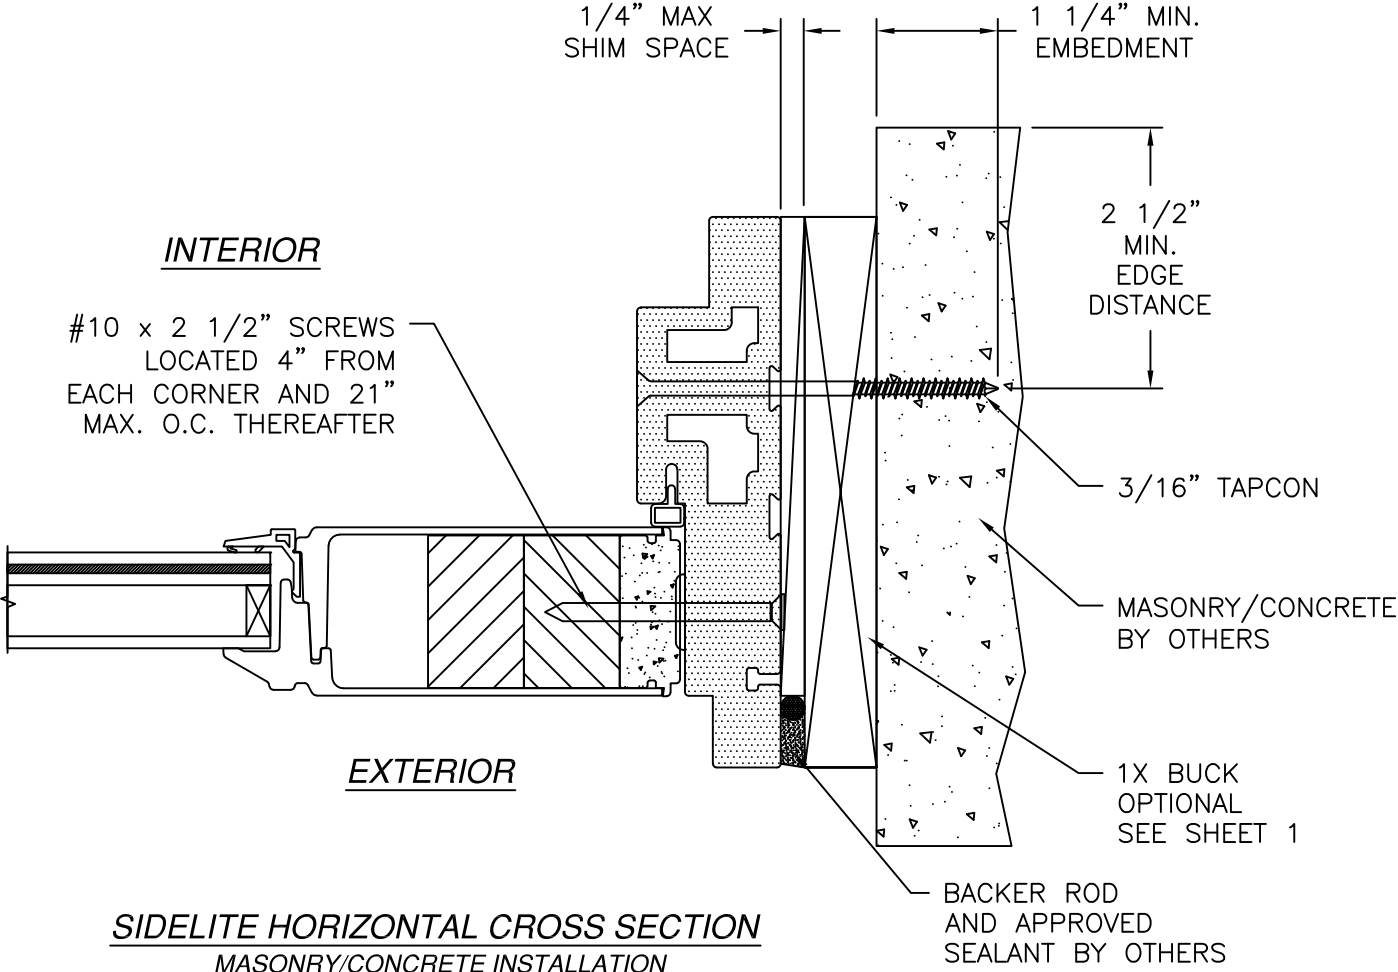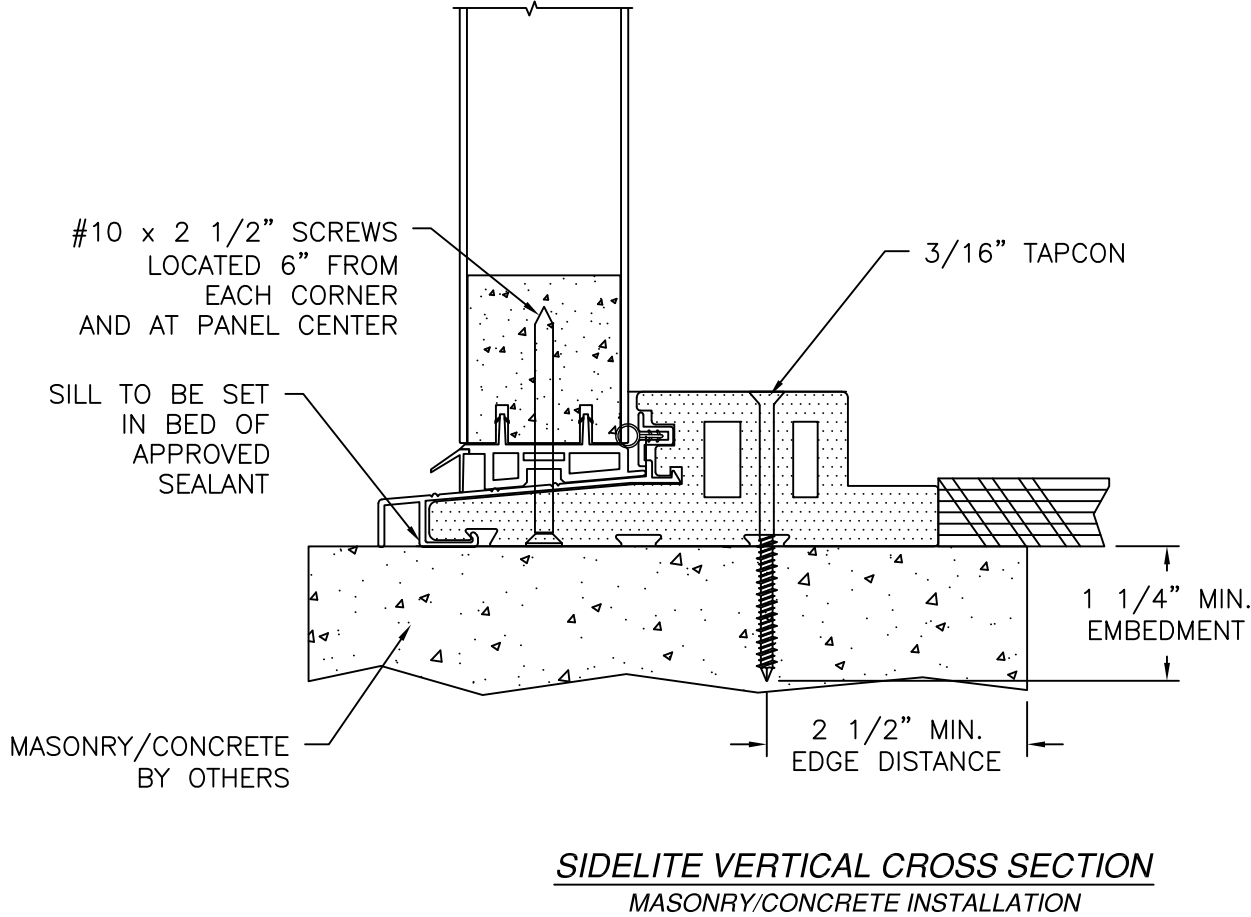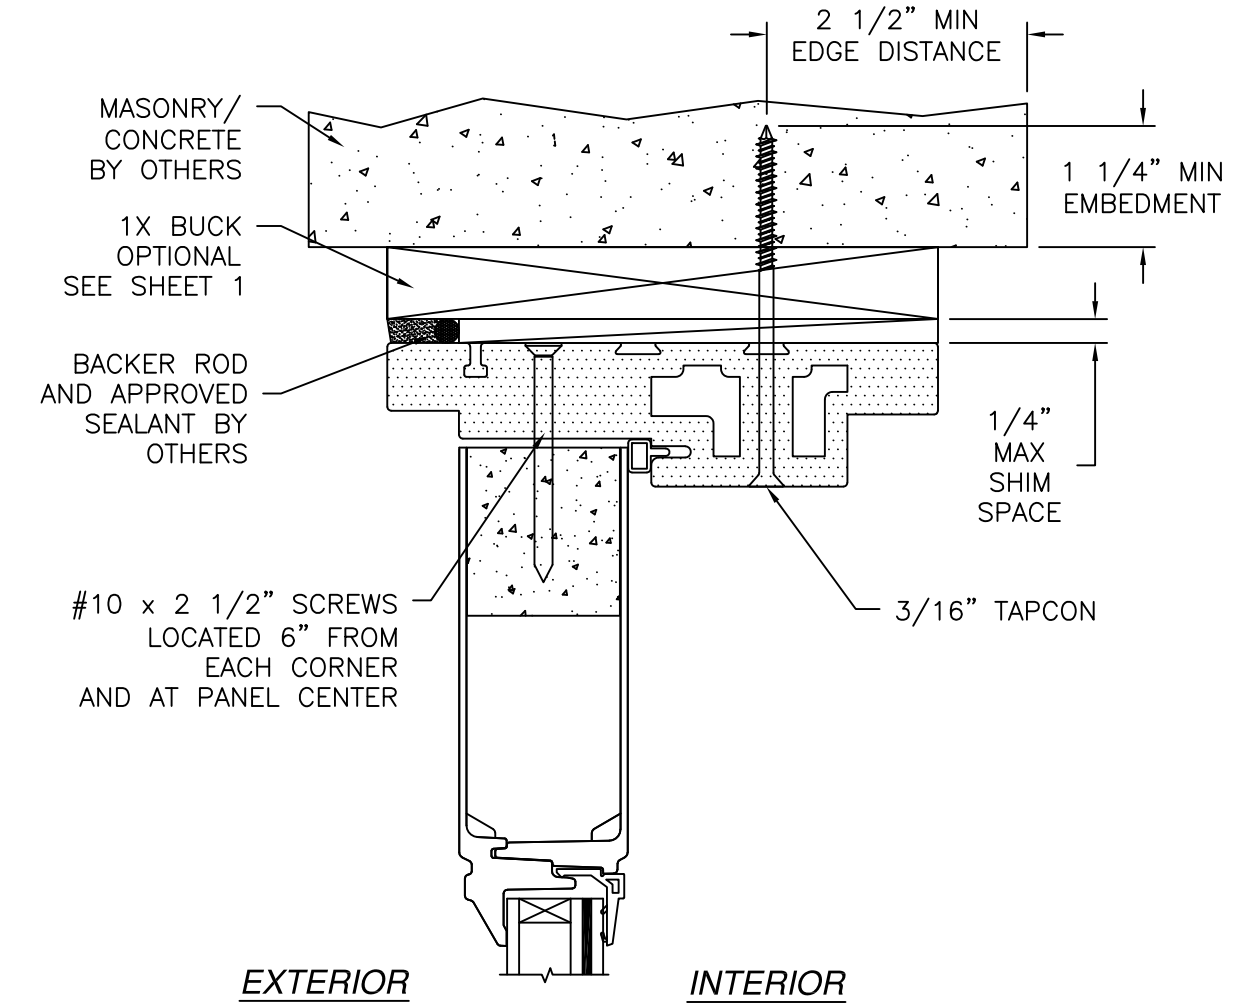

- NOTES:
1. INTERIOR AND EXTERIOR FINISHES, BY OTHERS, NOT SHOWN FOR CLARITY.
  2. PERIMETER AND JOINT SEALANT BY OTHERS TO BE DESIGNED IN ACCORDANCE WITH ASTM E2112

SIGNED: 05/21/2025

NAN YA PLASTICS CORP. USA

8989 NORTH LOOP EAST  
HOUSTON, TX 77029

OUT-SWING ENTRANCE DOOR (SLPS)  
W/ & W/O SIDELITES FIBERGLASS CLAD  
INSTALLATION DETAILS

DRAWN:  
V.L.

DWG NO.  
08-01888C


REV  
C

SCALE  
NTS



DATE  
01/07/13

SHEET  
8 OF 10

L. ROBERTO LOMAS P.E.  
208 7th Ave, INDIALANTIC, FL 32903  
434-688-0609 rllomas@lrlomaspe.com

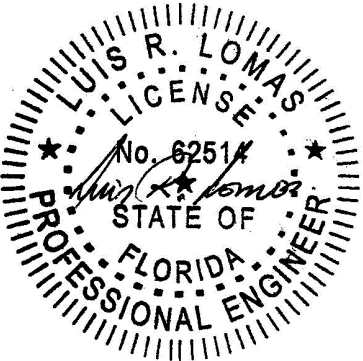


Luis R. Lomas P.E.  
FL No.: 62514

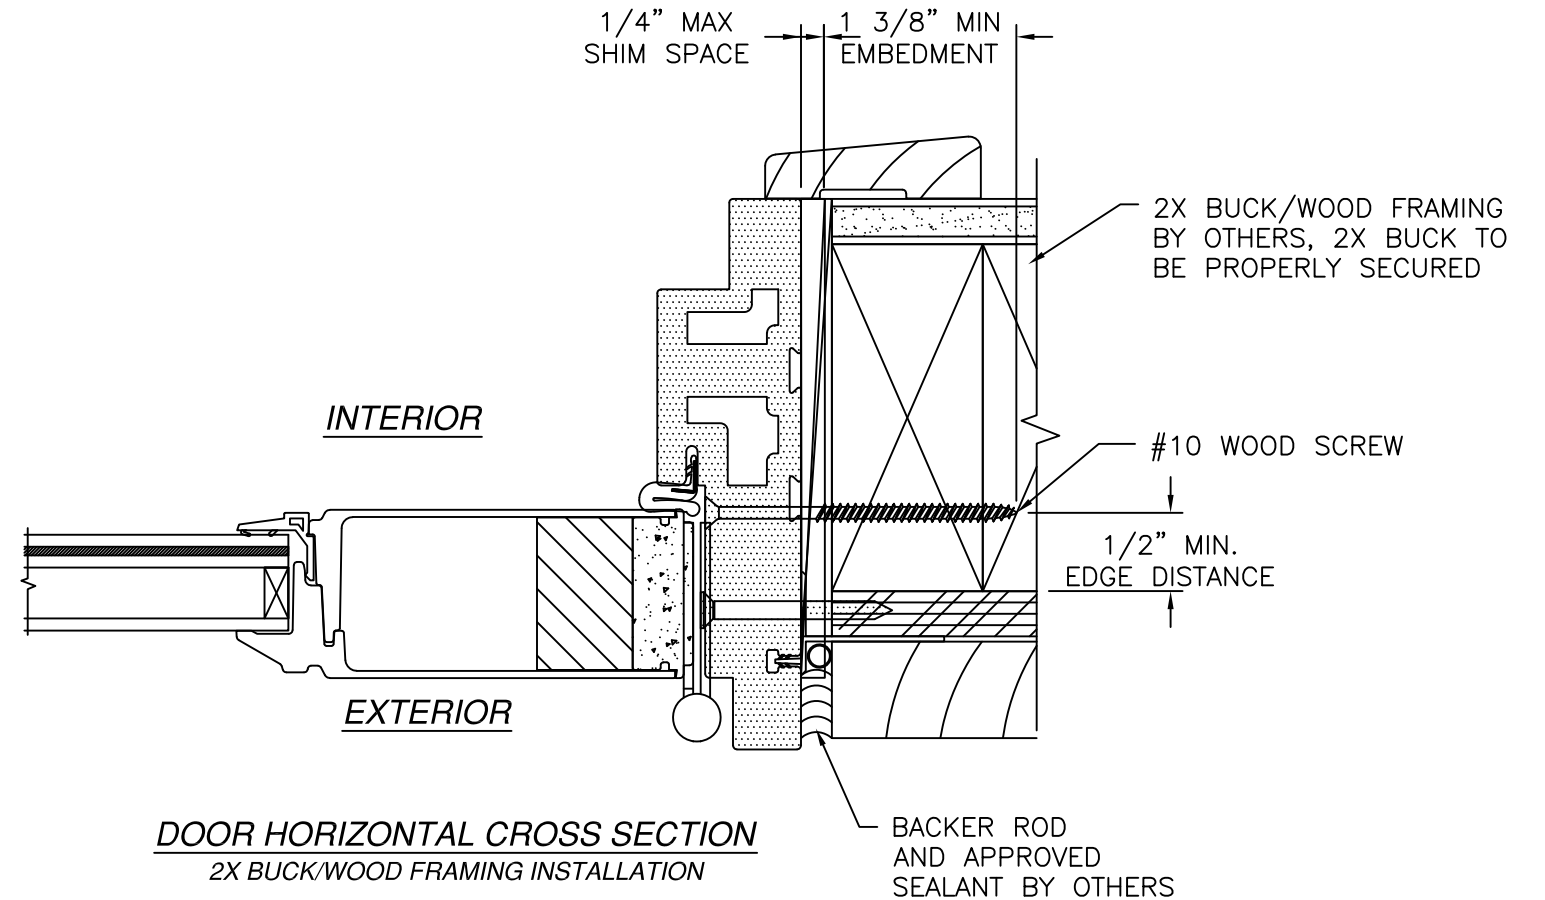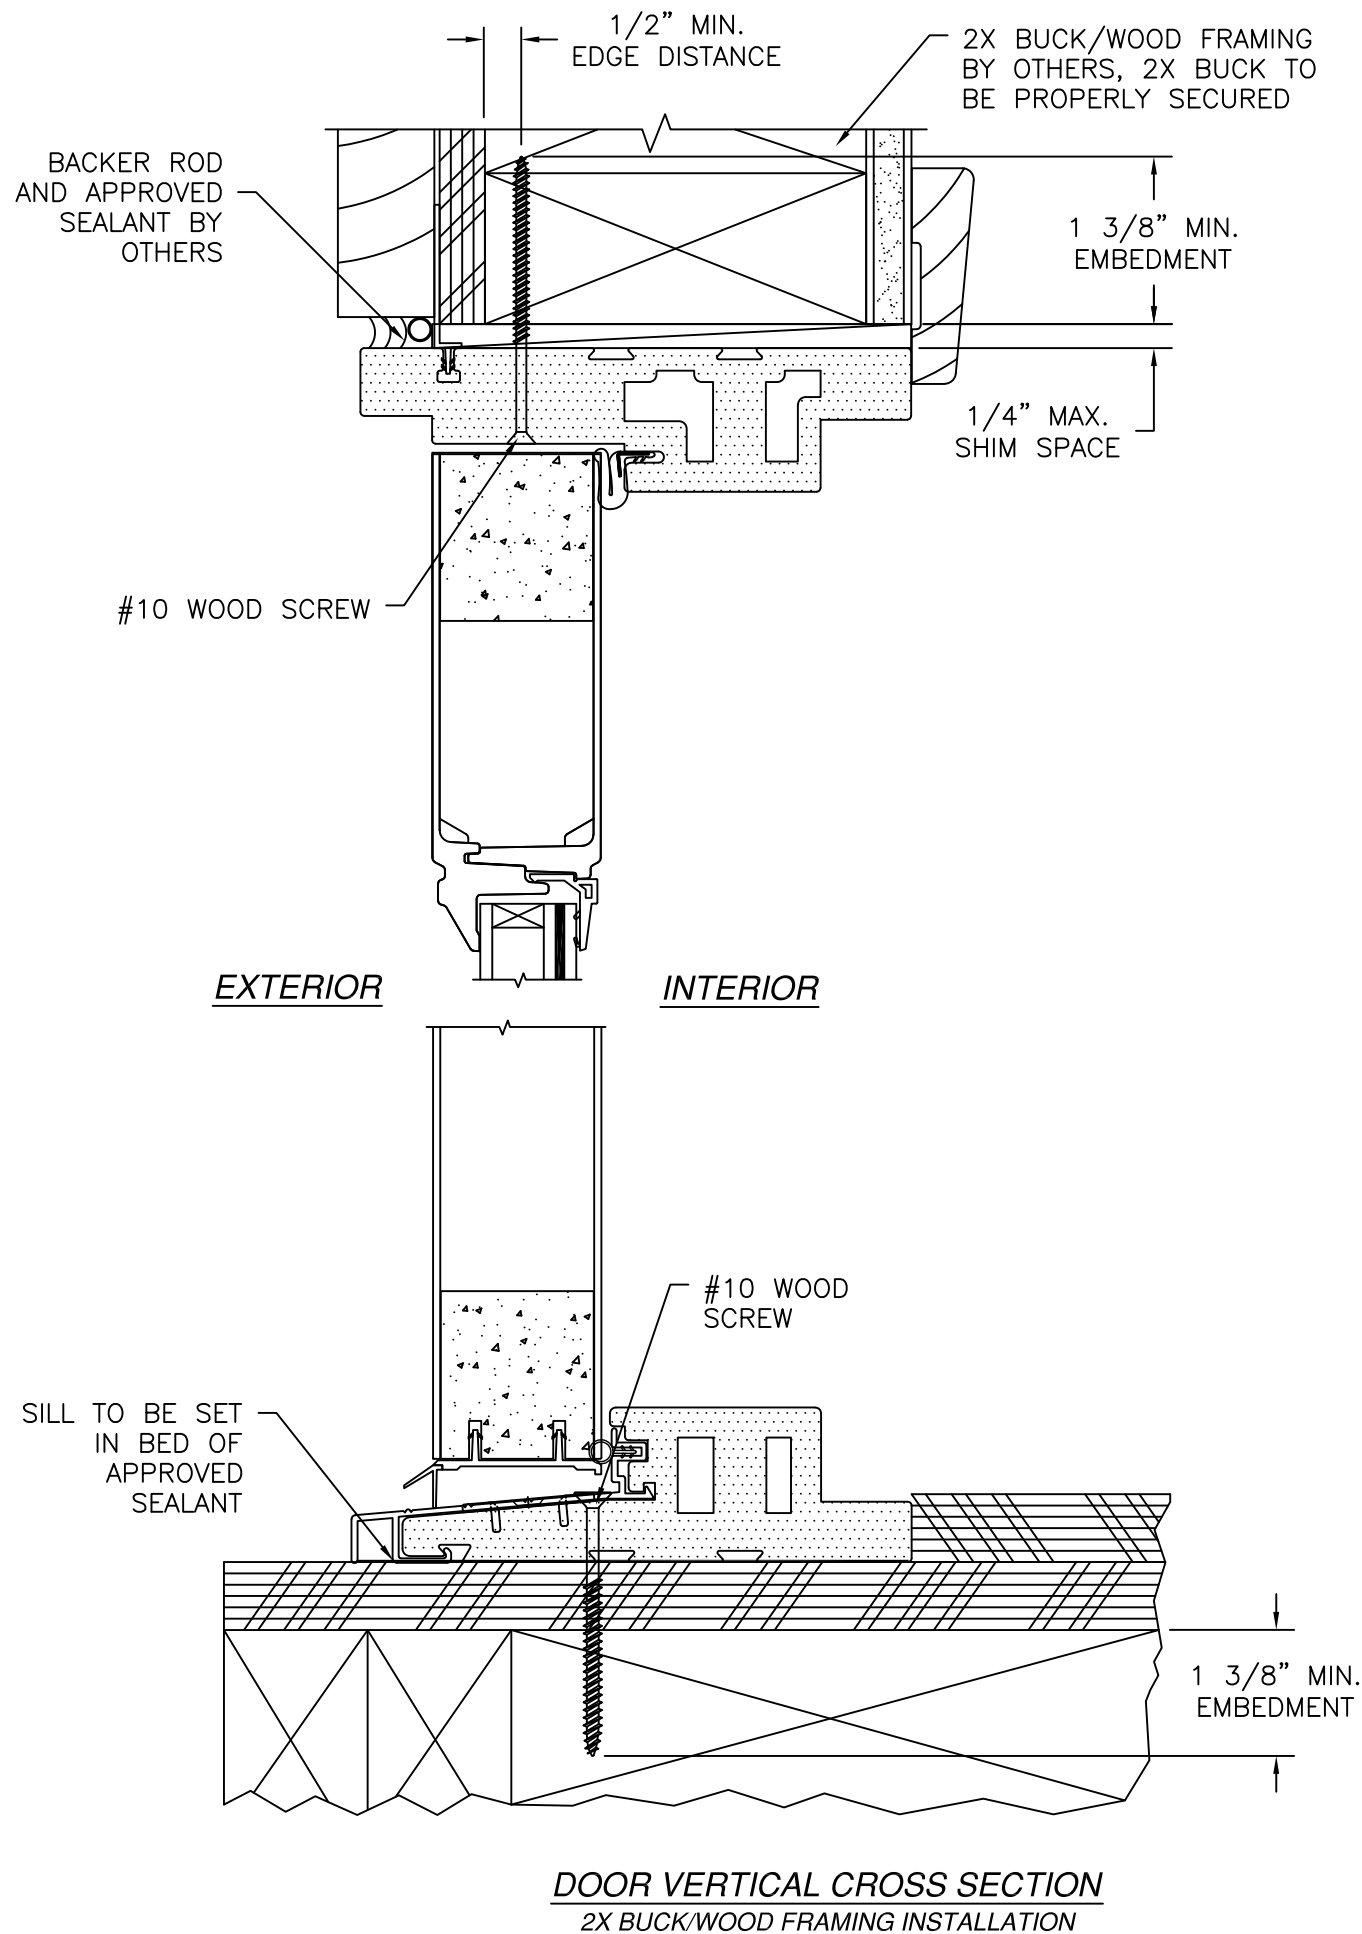

- NOTES:
1. INTERIOR AND EXTERIOR FINISHES, BY OTHERS, NOT SHOWN FOR CLARITY.
  2. PERIMETER AND JOINT SEALANT BY OTHERS TO BE DESIGNED IN ACCORDANCE WITH ASTM E2112



SIGNED: 05/21/2025

|   |                             |                         |
|---|-----------------------------|-------------------------|
| <b>NAN YA PLASTICS CORP. USA</b><br>8989 NORTH LOOP EAST<br>HOUSTON, TX 77029                                         |                             |                         |
| <b>OUT-SWING ENTRANCE DOOR (SLPS)</b><br><b>W/ &amp; W/O SIDELITES FIBERGLASS CLAD</b><br><b>INSTALLATION DETAILS</b> |                             |                         |
| DRAWN:<br><b>V.L.</b>                                                                                                 | DWG NO.<br><b>08-01888C</b> | REV<br><b>C</b>         |
| SCALE<br><b>NTS</b>                                                                                                   | DATE<br><b>01/07/13</b>     | SHEET<br><b>9 OF 10</b> |
| L. ROBERTO LOMAS P.E.<br>208 7th Ave, INDIALANTIC, FL 32903<br>434-688-0609 rllomas@lrlomaspe.com                     |                             |                         |

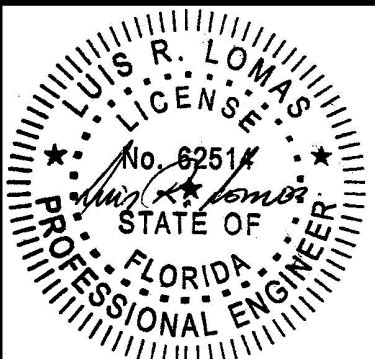


Luis R. Lomas P.E.  
FL No.: 62514

| REVISIONS |                               |            |          |
|-----------|-------------------------------|------------|----------|
| REV       | DESCRIPTION                   | DATE       | APPROVED |
| C         | REVISE TO ADD GLAZING DETAILS | 05/13/2025 | R.L.     |

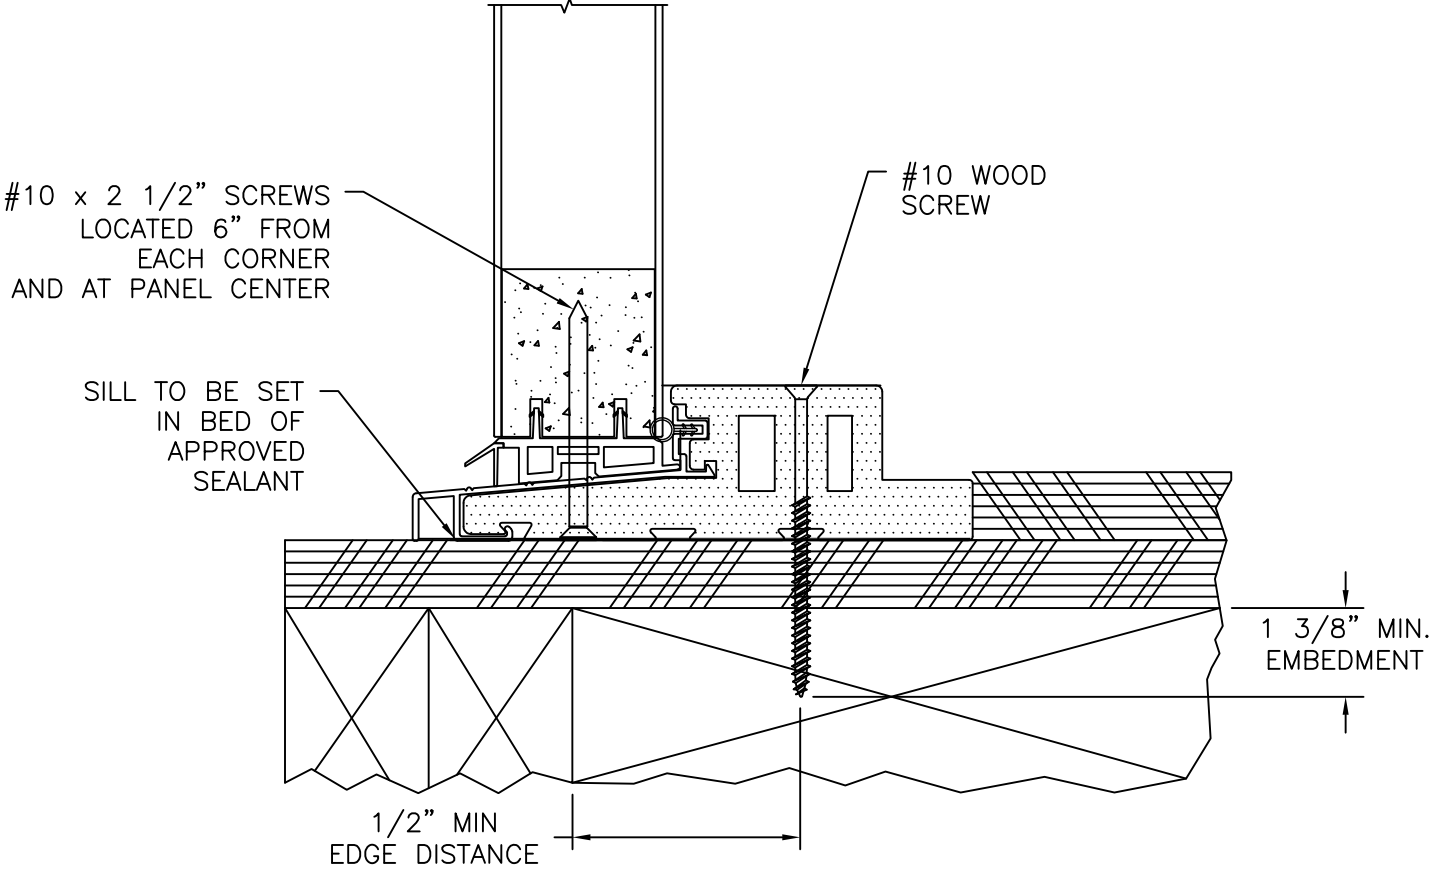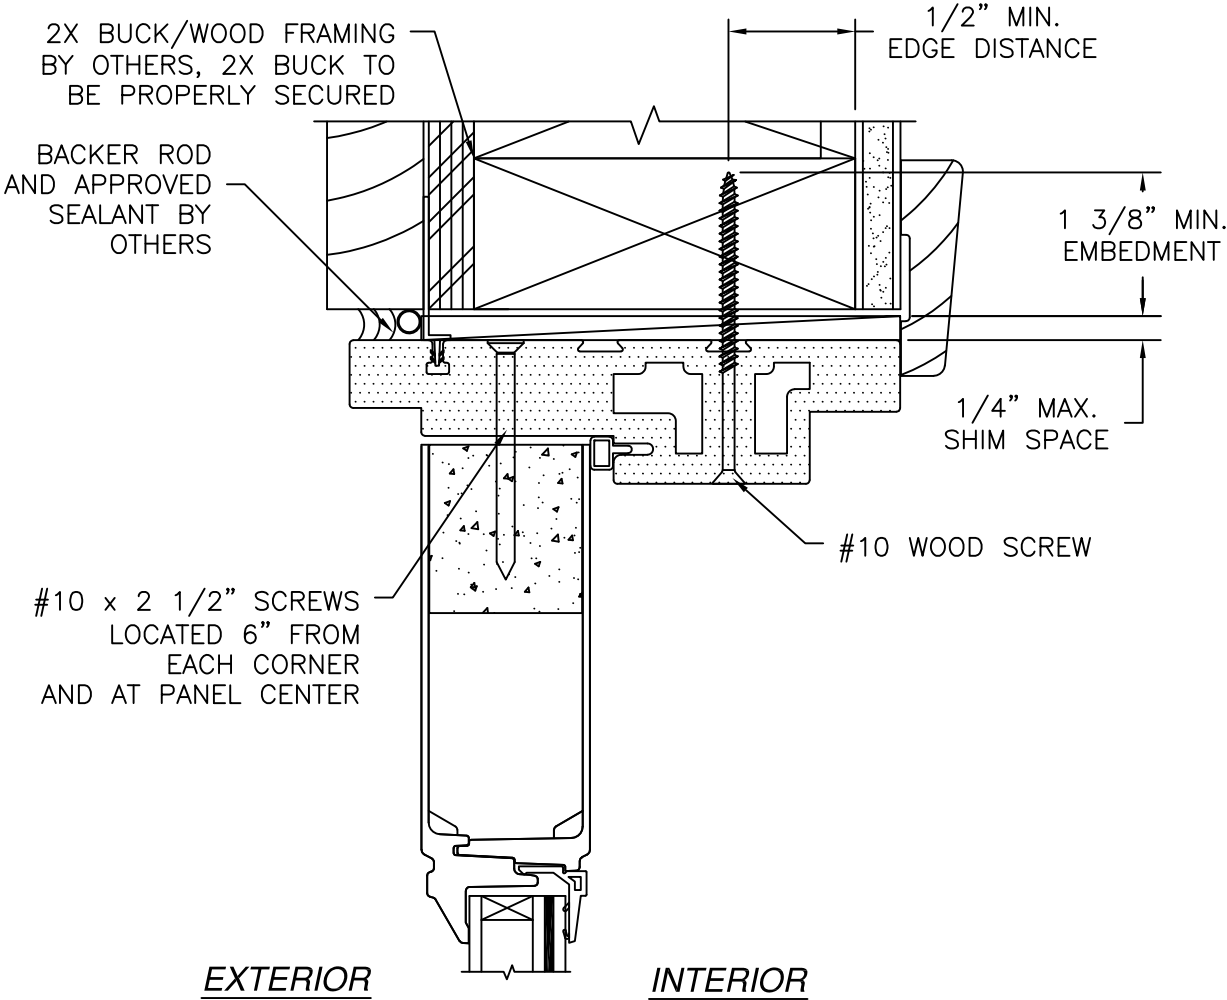

**SIDELITE VERTICAL CROSS SECTION**  
2X BUCK/WOOD FRAMING INSTALLATION

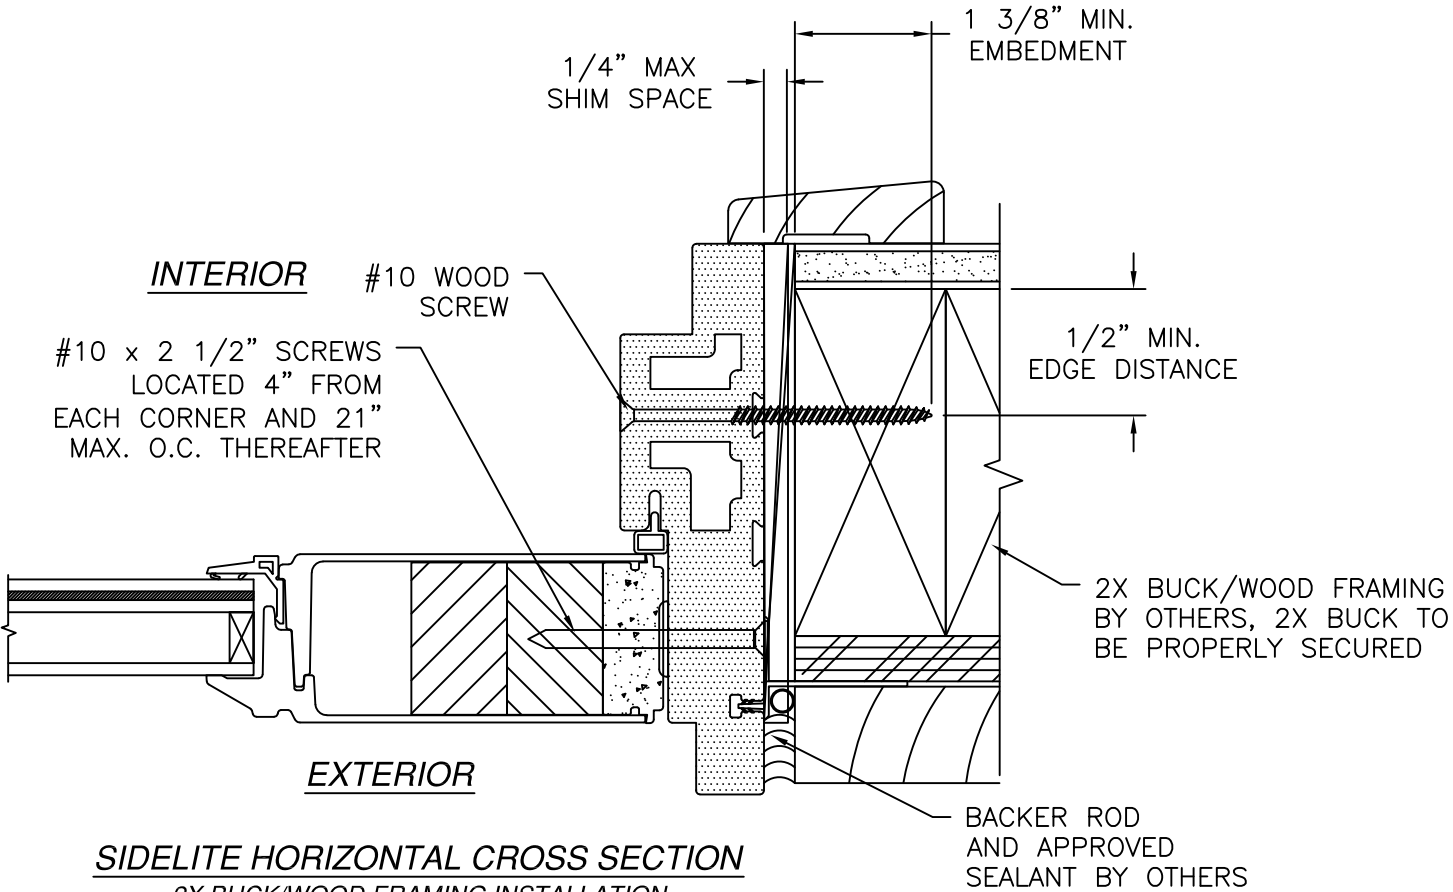

**SIDELITE HORIZONTAL CROSS SECTION**  
2X BUCK/WOOD FRAMING INSTALLATION

- NOTES:
1. INTERIOR AND EXTERIOR FINISHES, BY OTHERS, NOT SHOWN FOR CLARITY.
  2. PERIMETER AND JOINT SEALANT BY OTHERS TO BE DESIGNED IN ACCORDANCE WITH ASTM E2112

SIGNED: 05/21/2025

NAN YA PLASTICS CORP. USA

8989 NORTH LOOP EAST  
HOUSTON, TX 77029

OUT-SWING ENTRANCE DOOR (SLPS)  
W/ & W/O SIDELITES FIBERGLASS CLAD  
INSTALLATION DETAILS

DRAWN:  
V.L.

DWG NO.  
08-01888C


REV  
C

SCALE  
NTS

DATE  
01/07/13

SHEET  
10 OF 10

L. ROBERTO LOMAS P.E.  
208 7th Ave, INDIALANTIC, FL 32903  
434-688-0609 rllomas@rlomaspe.com

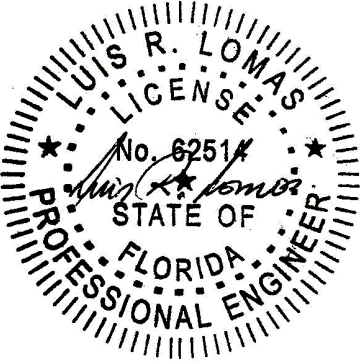

Luis R. Lomas P.E.  
FL No.: 62514