

REVISIONS			
REV	DESCRIPTION	DATE	APPROVED
A	REVISE TO ADD MINI BLIND DETAIL	05/12/2025	R.L.

NOTES:

1. THE PRODUCT SHOWN HEREIN IS DESIGNED AND MANUFACTURED TO COMPLY WITH REQUIREMENTS OF THE FLORIDA BUILDING CODE.
2. WOOD FRAMING AND MASONRY OPENING TO BE DESIGNED AND ANCHORED TO PROPERLY TRANSFER ALL LOADS TO STRUCTURE. FRAMING AND MASONRY OPENING IS THE RESPONSIBILITY OF THE ARCHITECT OR ENGINEER OF RECORD.
3. 1X BUCK OVER MASONRY/CONCRETE IS OPTIONAL.
4. WHERE SHIM OR BUCK THICKNESS IS LESS THAN 1-1/2" UNITS MUST BE ANCHORED THROUGH THE FRAME IN ACCORDANCE WITH MANUFACTURER'S PUBLISHED INSTALLATION INSTRUCTIONS. ANCHORS SHALL BE SECURELY FASTENED DIRECTLY INTO MASONRY, CONCRETE OR OTHER STRUCTURAL SUBSTRATE MATERIAL.
5. WHERE WOOD BUCK THICKNESS IS 1-1/2" OR GREATER, BUCK SHALL BE SECURELY FASTENED TO MASONRY, CONCRETE OR OTHER STRUCTURAL SUBSTRATE. UNITS MAY BE ANCHORED THROUGH FRAME TO SECURED WOOD BUCK IN ACCORDANCE WITH MANUFACTURER'S PUBLISHED INSTALLATION INSTRUCTIONS.
6. WHERE 1X BUCK IS NOT USED DISSIMILAR MATERIALS MUST BE SEPARATED WITH APPROVED COATING OR MEMBRANE. SELECTION OF COATING OR MEMBRANE IS THE RESPONSIBILITY OF THE ARCHITECT OR ENGINEER OF RECORD.
7. BUCKS SHALL EXTEND BEYOND UNIT FRAME INTERIOR FACE SO THAT FULL FRAME SUPPORT IS PROVIDED.
8. SHIM AS REQUIRED AT EACH ANCHOR LOCATION WITH LOAD BEARING SHIM. SHIM WHERE SPACE OF 1/16" OR GREATER OCCURS. MAXIMUM ALLOWABLE SHIM STACK TO BE 1/4".
9. SHIMS SHALL BE LOCATED, APPLIED AND MADE FROM MATERIALS AND THICKNESS CAPABLE OF SUSTAINING APPLICABLE LOADS.
10. WIND LOAD DURATION FACTOR Cd=1.6 WAS USED FOR WOOD ANCHOR CALCULATIONS.
11. FRAME JAMB AND HEAD MATERIAL: CO-EXTRUDED PVC FOAM 1 1/2" THICK.
12. FRAME SILL MATERIAL: CO-EXTRUDED PVC FOAM 2" THICK WITH ALUMINUM CLADDING .063" THICK.
13. DOOR PANEL AND SIDELITE MATERIAL: .075" THICK FIBERGLASS SKIN WITH PVC FOAM TOP AND BOTTOM RAILS, AND PVC FOAM VERTICAL STILES WITH PINE REINFORCEMENTS AND POLYURETHANE FOAM CORE.
14. UNITS MUST BE GLAZED PER ASTM E1300, SEE SHEET 13 FOR GLAZING DETAILS.
15. APPROVED IMPACT PROTECTIVE SYSTEM IS REQUIRED FOR THIS PRODUCT IN WIND BORNE DEBRIS REGIONS.

16. FOR ANCHORING THROUGH FRAME INTO WOOD FRAMING OR 2X BUCK USE #10 WOOD SCREWS WITH SUFFICIENT LENGTH TO ACHIEVE A 1 3/8" MINIMUM EMBEDMENT INTO SUBSTRATE. LOCATE ANCHORS AS SHOWN IN ELEVATIONS AND INSTALLATION DETAILS.
17. FOR ANCHORING THROUGH FRAME INTO MASONRY/CONCRETE USE 3/16" TAPCON WITH SUFFICIENT LENGTH TO ACHIEVE A 1 1/4" MINIMUM EMBEDMENT INTO SUBSTRATE WITH 2" MINIMUM EDGE DISTANCE. LOCATE ANCHORS AS SHOWN IN ELEVATIONS AND INSTALLATION DETAILS.
18. FOR ANCHORING THROUGH FRAME INTO METAL STRUCTURE USE #10 SMS OR SELF DRILLING SCREWS WITH SUFFICIENT LENGTH TO ACHIEVE 3 THREADS MINIMUM BEYOND STRUCTURE INTERIOR WALL. LOCATE ANCHORS AS SHOWN IN ELEVATIONS AND INSTALLATION DETAILS.
19. ALL FASTENERS TO BE CORROSION RESISTANT.
20. INSTALLATION ANCHORS SHALL BE INSTALLED IN ACCORDANCE WITH ANCHOR MANUFACTURER'S INSTALLATION INSTRUCTIONS AND ANCHORS SHALL NOT BE USED IN SUBSTRATES WITH STRENGTHS LESS THAN THE MINIMUM STRENGTH SPECIFIED BELOW:
 - A. WOOD: MINIMUM SPECIFIC GRAVITY OF G=0.42
 - B. CONCRETE: MINIMUM COMPRESSIVE STRENGTH OF 2,000 PSI.
 - C. MASONRY: HOLLOW/FILLED BLOCK PER ASTM C90 WITH Fm=2,000PSI MINIMUM.
 - D. METAL STRUCTURE: STEEL 18GA (.048") FY=33KSI/FU=52KSI OR ALUMINUM 6063-T5 FU=30KSI .048" THICK MINIMUM
21. APPROVED CONFIGURATIONS: O, X, O/X, XX, O/X/O, XX/O, O/XX AND O/XX/O. SEE SHEET 3.
22. HINGES LOCATED AT 8 3/4", 39 1/2", AND 71 3/8" FROM TOP OF PANEL.

TABLE OF CONTENTS	
SHEET NO.	DESCRIPTION
1	NOTES
2	ELEVATION
3	APPROVED CONFIGURATIONS
4 - 5	ANCHORING LAYOUTS
6 - 12	INSTALLATION DETAILS
13	GLAZING DETAILS
14	COMPONENTS

NAN YA PLASTICS CORP. USA

8989 NORTH LOOP EAST
HOUSTON, TX 77029

IN-SWING ENTRANCE DOOR W/SIDELITES

FIBERGLASS NON-IMPACT GLAZED

NOTES

DRAWN:
A.R.

DWG NO.
08-03400A

REV
A

SCALE NTS

DATE 03/28/19


SHEET 1 OF 14

L. ROBERTO LOMAS P.E.

208 7th Ave, INDIALANTIC, FL 32903

434-688-0609 rllomas@lrlomaspe.com


SIGNED: 05/22/2025

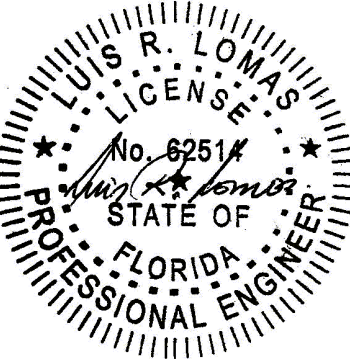

Luis R. Lomas P.E.

FL No.: 62514

REVISIONS			
REV	DESCRIPTION	DATE	APPROVED
A	REVISE TO ADD MINI BLIND DETAIL	05/12/2025	R.L.

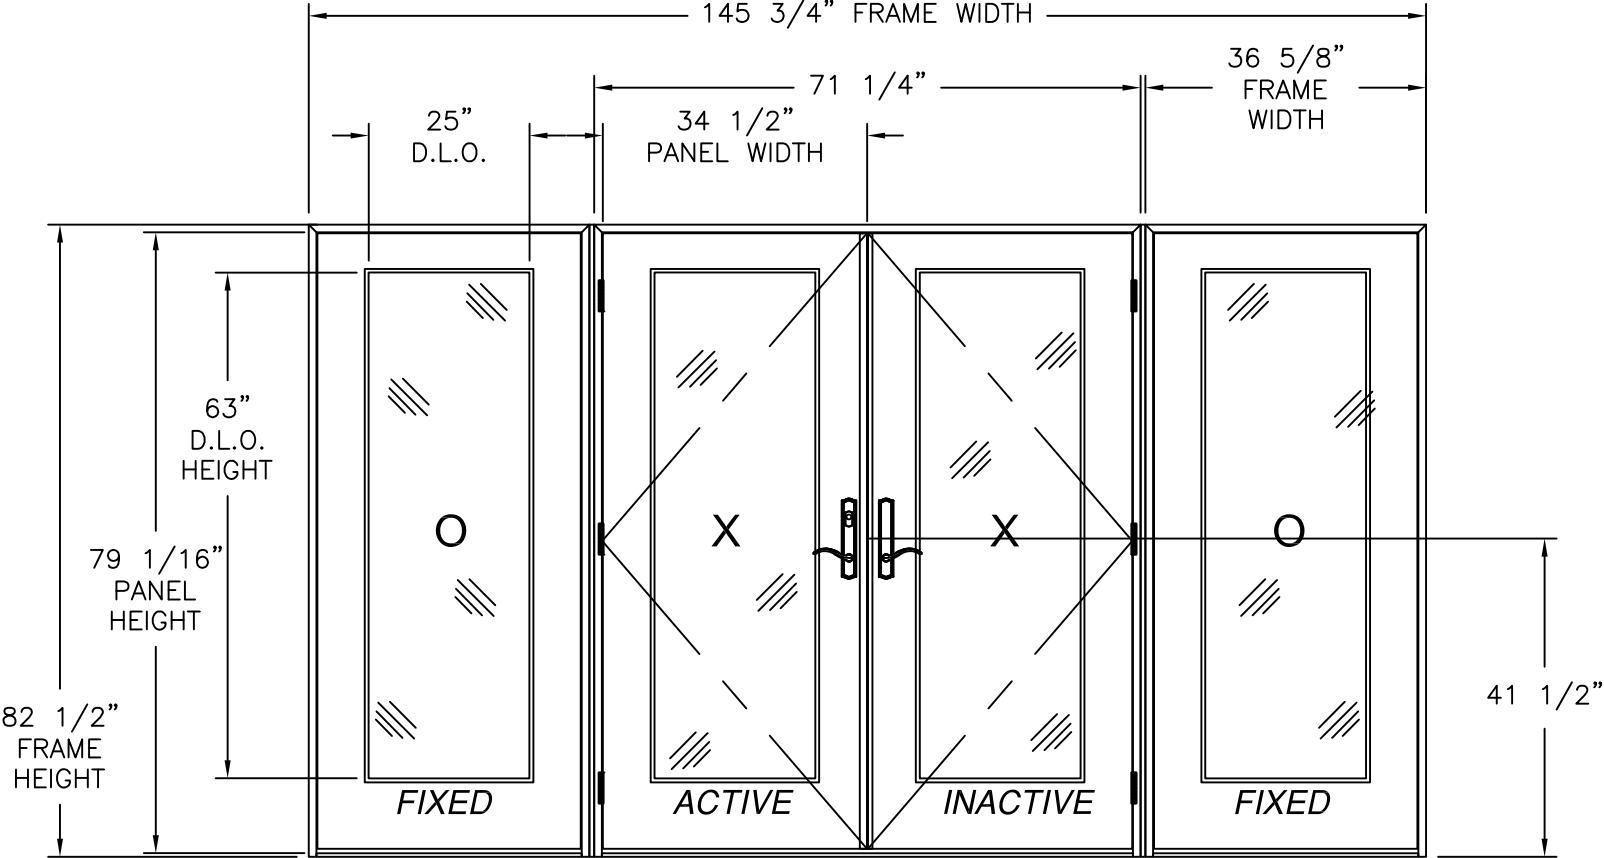

IN-SWING ENTRANCE DOOR
DOUBLE DOOR W/ SIDELITES (SLPS)
EXTERIOR VIEW

DESIGN PRESSURE RATING	IMPACT RATING
$\pm 40.0\text{PSF}$	NONE

34 1/2" X 79 1/16" PANELS SHOWN. OTHER PANEL SIZES ARE APPROVED
AS LONG AS PANEL AREA DOES NOT EXCEED 18.94 FT²

SIGNED: 05/22/2025

NAN YA PLASTICS CORP. USA
8989 NORTH LOOP EAST
HOUSTON, TX 77029

IN-SWING ENTRANCE DOOR W/SIDELITES
FIBERGLASS NON-IMPACT GLAZED
ELEVATION

DRAWN:
A.R.

DWG NO.
08-03400A


REV
A

SCALE
NTS






DATE
03/28/19

SHEET
2 OF 14

L. ROBERTO LOMAS P.E.
208 7th Ave, INDIALANTIC, FL 32903
434-688-0609 rllomas@lrlomaspe.com

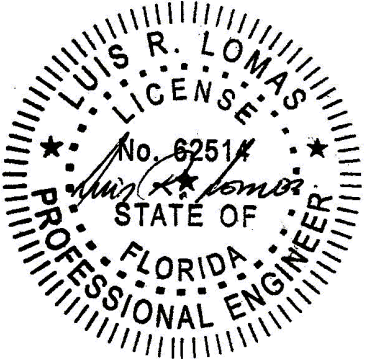

Luis R. Lomas P.E.
FL No.: 62514

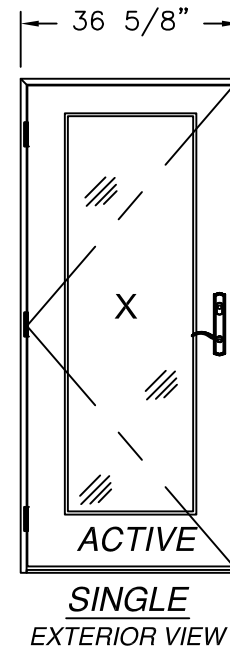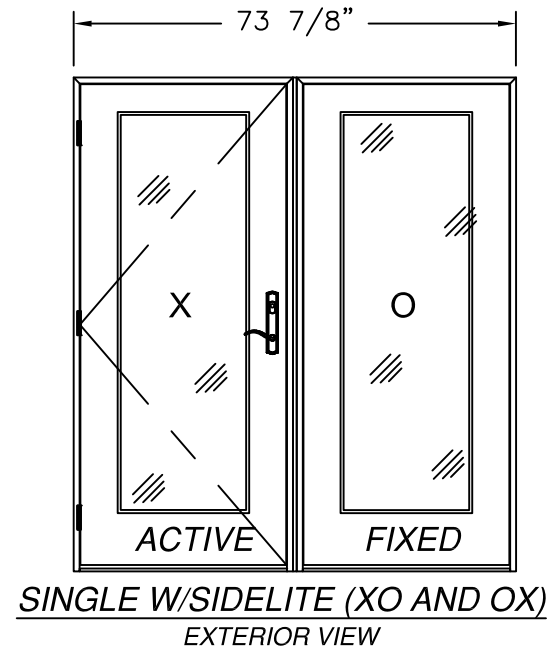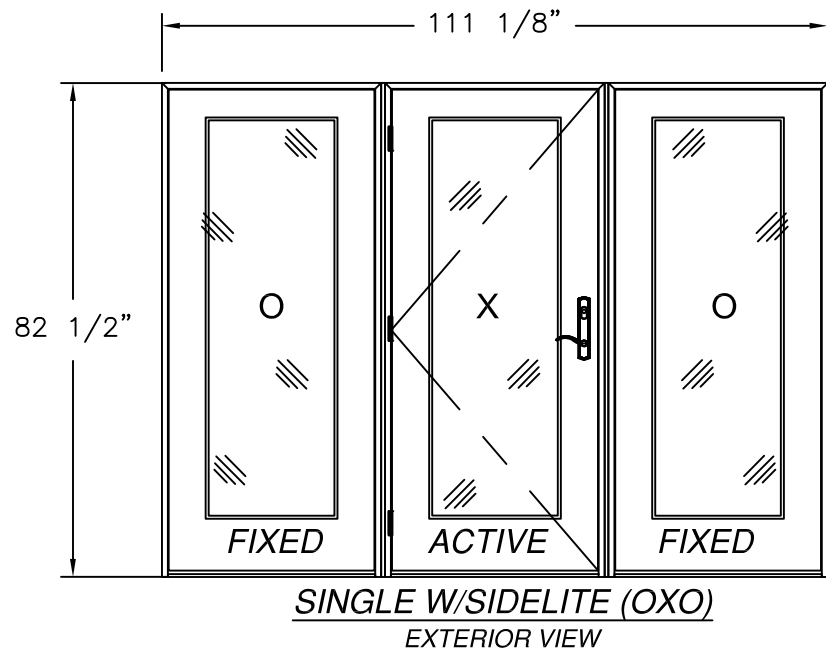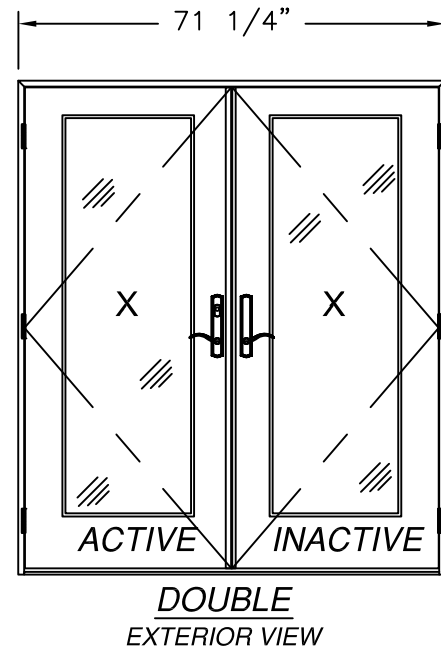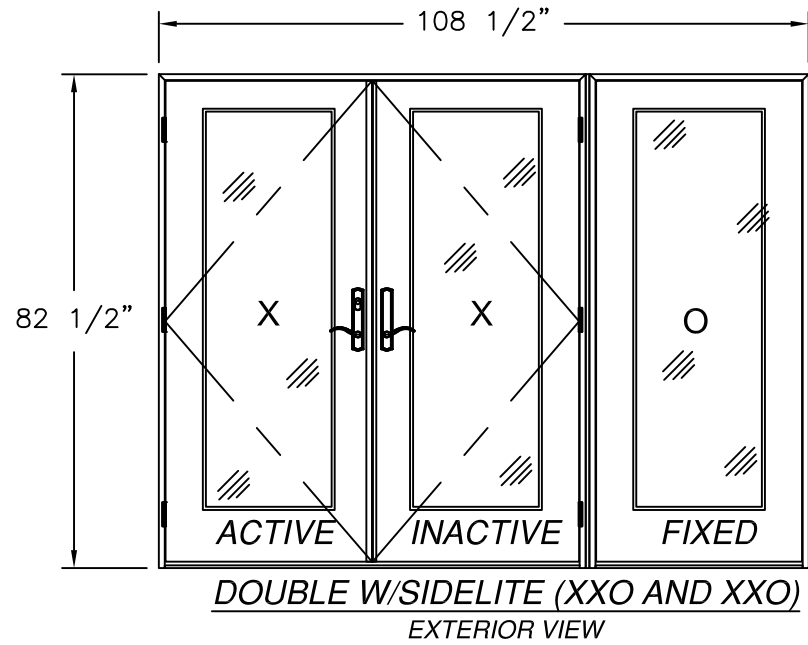

NOTE:
ALL APPROVED CONFIGURATIONS ARE SHOWN AS LEFT
HAND ACTIVE, RIGHT HAND ACTIVE IS ALSO APPROVED.

HARDWARE SCHEDULE	
A.	2 POINT LOCK BY NINGBO MICOTA (INACTIVE PANEL)
B.	3 POINT LOCK BY NINGBO MICOTA (ACTIVE PANEL)
C.	(4) 4"x4" BUTT HINGES BY WENZHOU LONGTAI (PER PANEL)
D.	ALUMINUM & PVC FOAM ASTRAGAL BY NAN YA PLASTICS
E.	ALUMINUM & PVC FOAM MULLION BY NAN YA PLASTICS


REVISIONS			
REV	DESCRIPTION	DATE	APPROVED
A	REVISE TO ADD MINI BLIND DETAIL	05/12/2025	R.L.

NAN YA PLASTICS CORP. USA 8989 NORTH LOOP EAST HOUSTON, TX 77029		
IN-SWING ENTRANCE DOOR W/SIDELITES FIBERGLASS NON-IMPACT GLAZED ADDITIONAL CONFIGURATIONS AND HARDWARE		
DRAWN: A.R.	DWG NO. 08-03400A	REV A
SCALE NTS	DATE 03/28/19	SHEET 3 OF 14
L. ROBERTO LOMAS P.E. 208 7th Ave, INDIALANTIC, FL 32903 434-688-0609 rllomas@lrlomaspe.com		

SIGNED: 05/22/2025

Luis R. Lomas P.E.
FL No.: 62514

REVISIONS			
REV	DESCRIPTION	DATE	APPROVED
A	ANCHORING NOTES: REVISE TO ADD MINI BLIND DETAIL	05/12/2025	R.L.

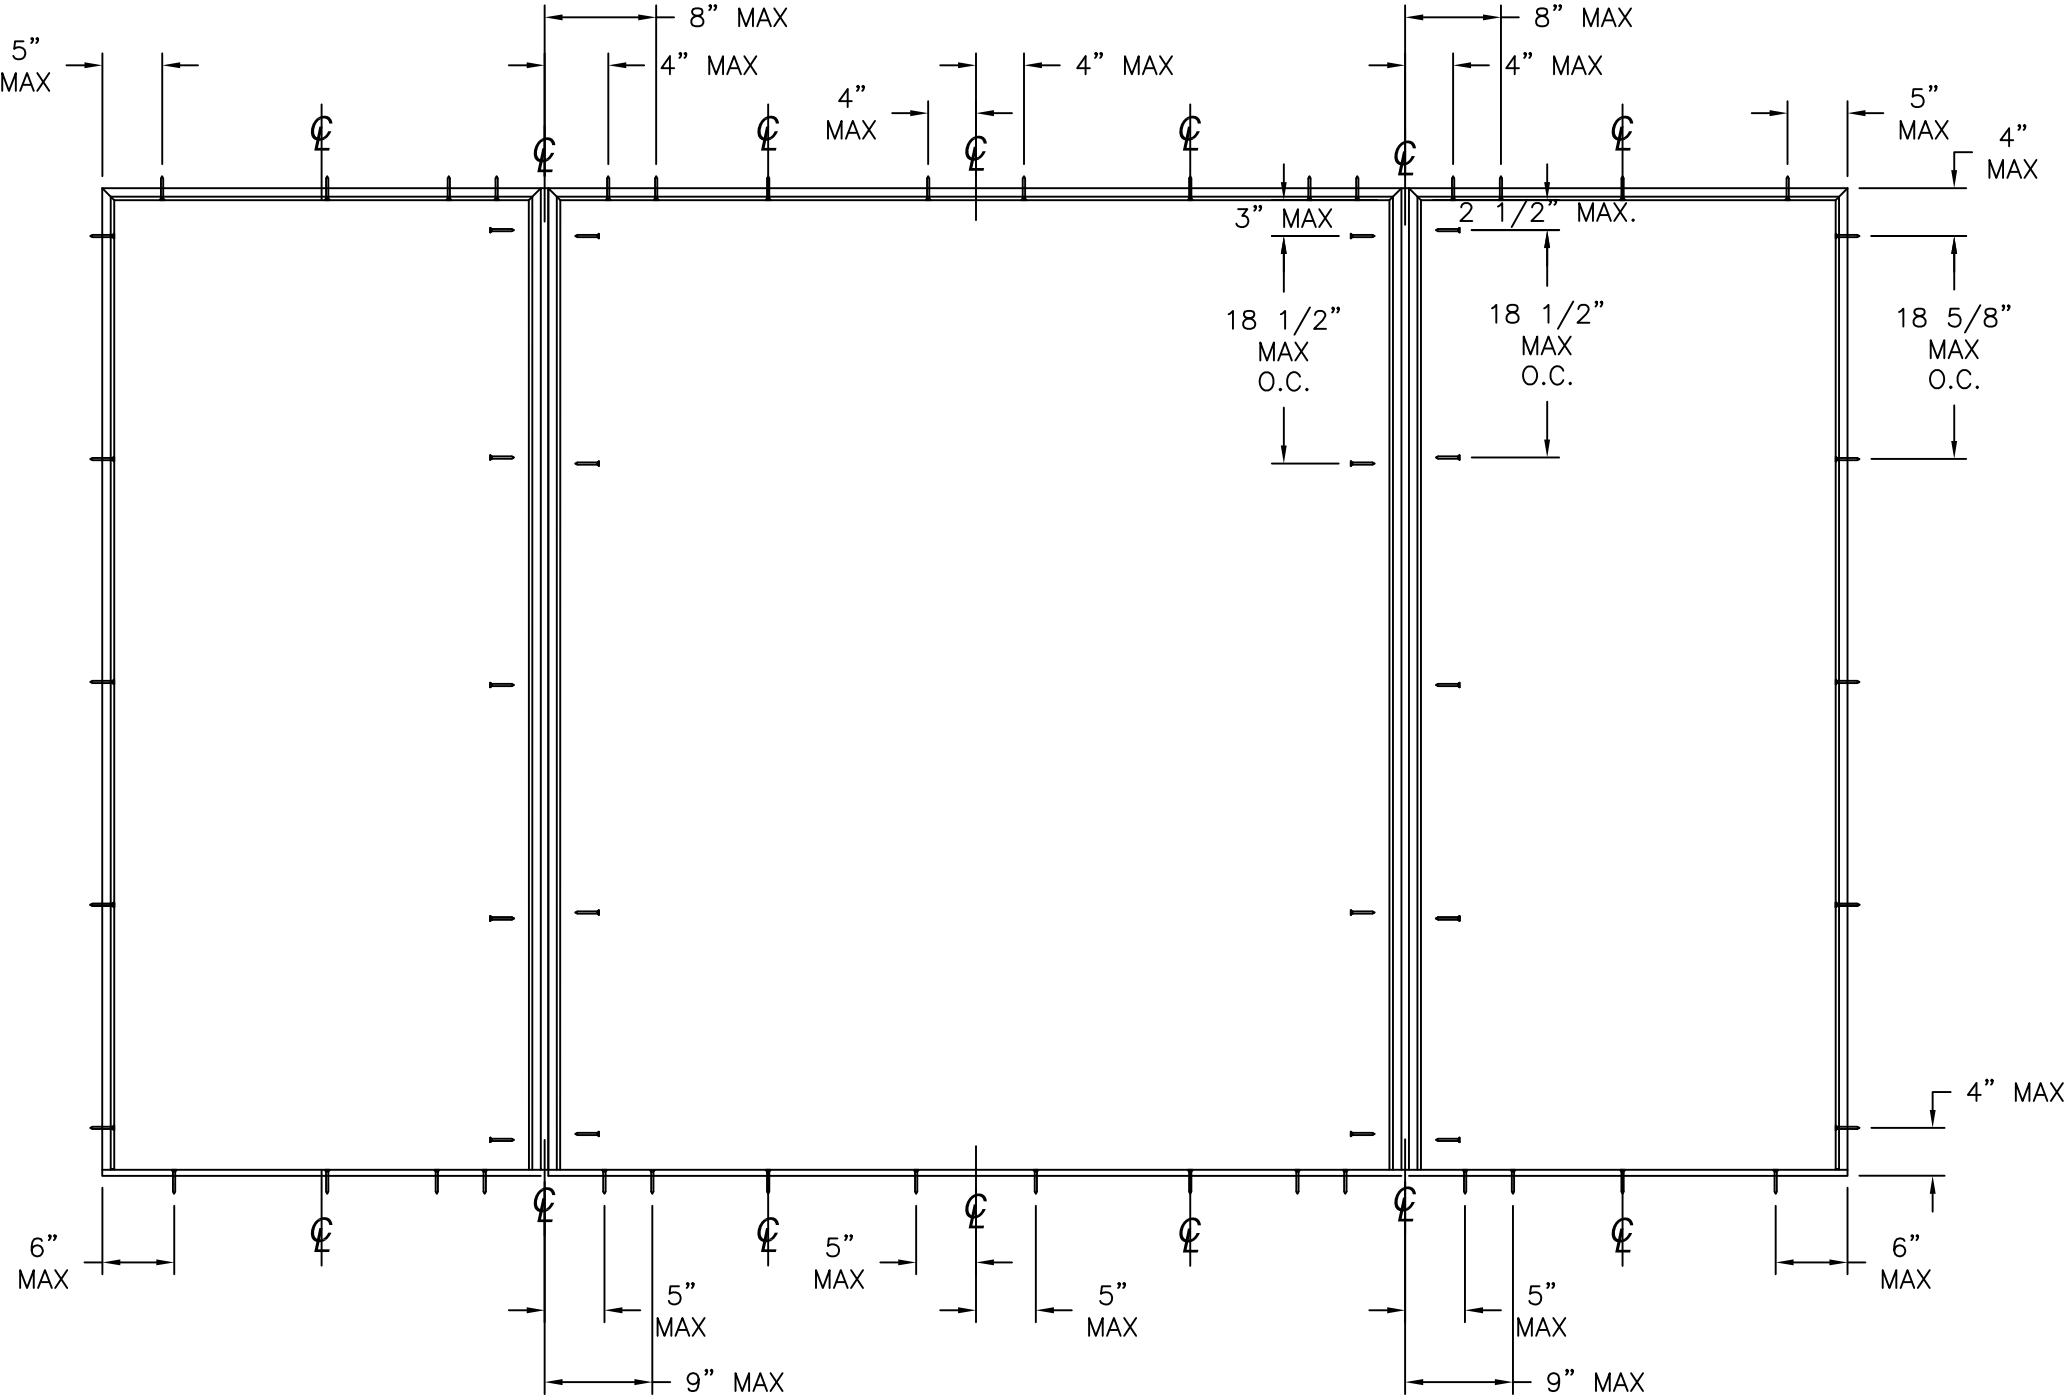

ANCHORING LAYOUT FOR OXXO

SIGNED: 05/22/2025

NAN YA PLASTICS CORP. USA
8989 NORTH LOOP EAST
HOUSTON, TX 77029

IN-SWING ENTRANCE DOOR W/SIDELITES
FIBERGLASS NON-IMPACT GLAZED
ANCHORING LAYOUT

DRAWN:
A.R.

DWG NO.
08-03400A


REV
A

SCALE
NTS


DATE
03/28/19

SHEET
4 OF 14


L. ROBERTO LOMAS P.E.
208 7th Ave, INDIALANTIC, FL 32903
434-688-0609 rllomas@lrlomaspe.com

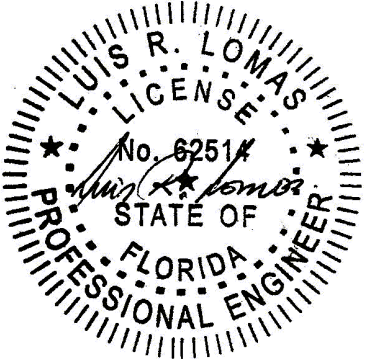


Luis R. Lomas P.E.
FL No.: 62514

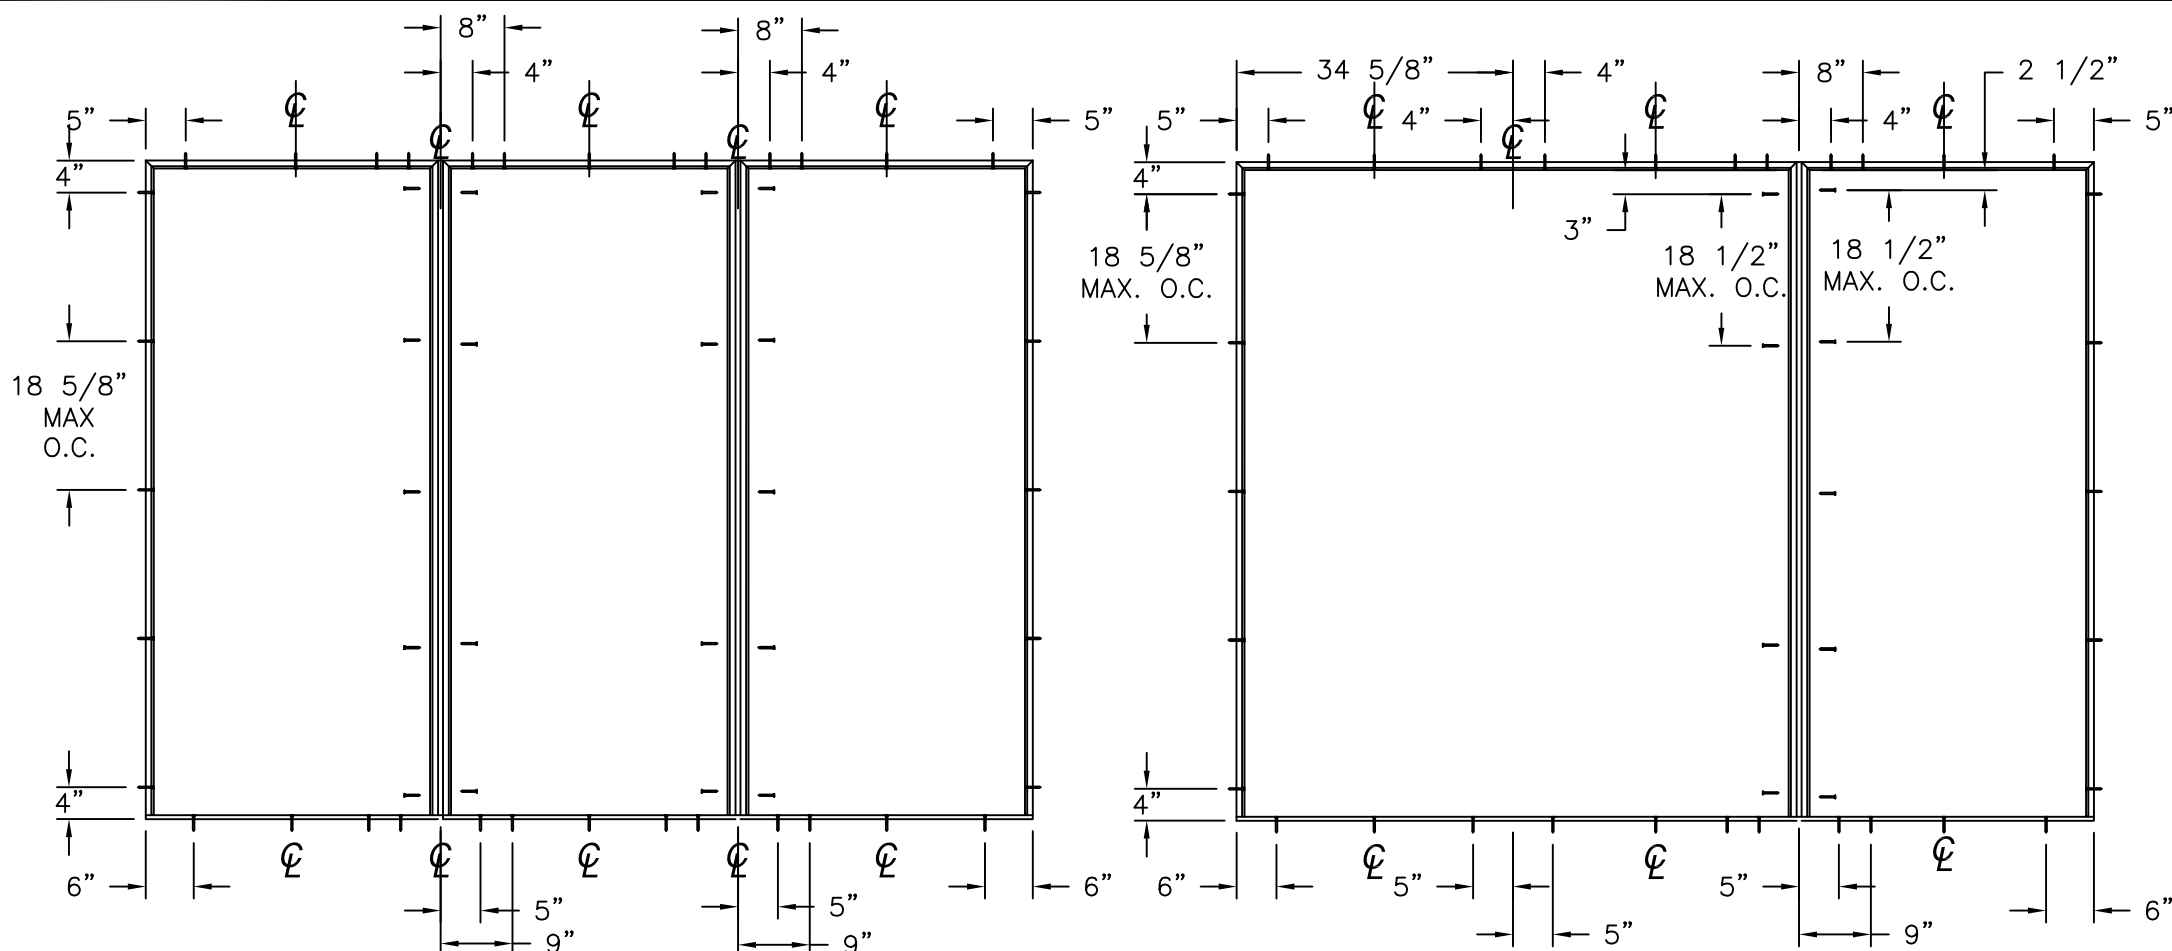


ANCHORING LAYOUT FOR OXO

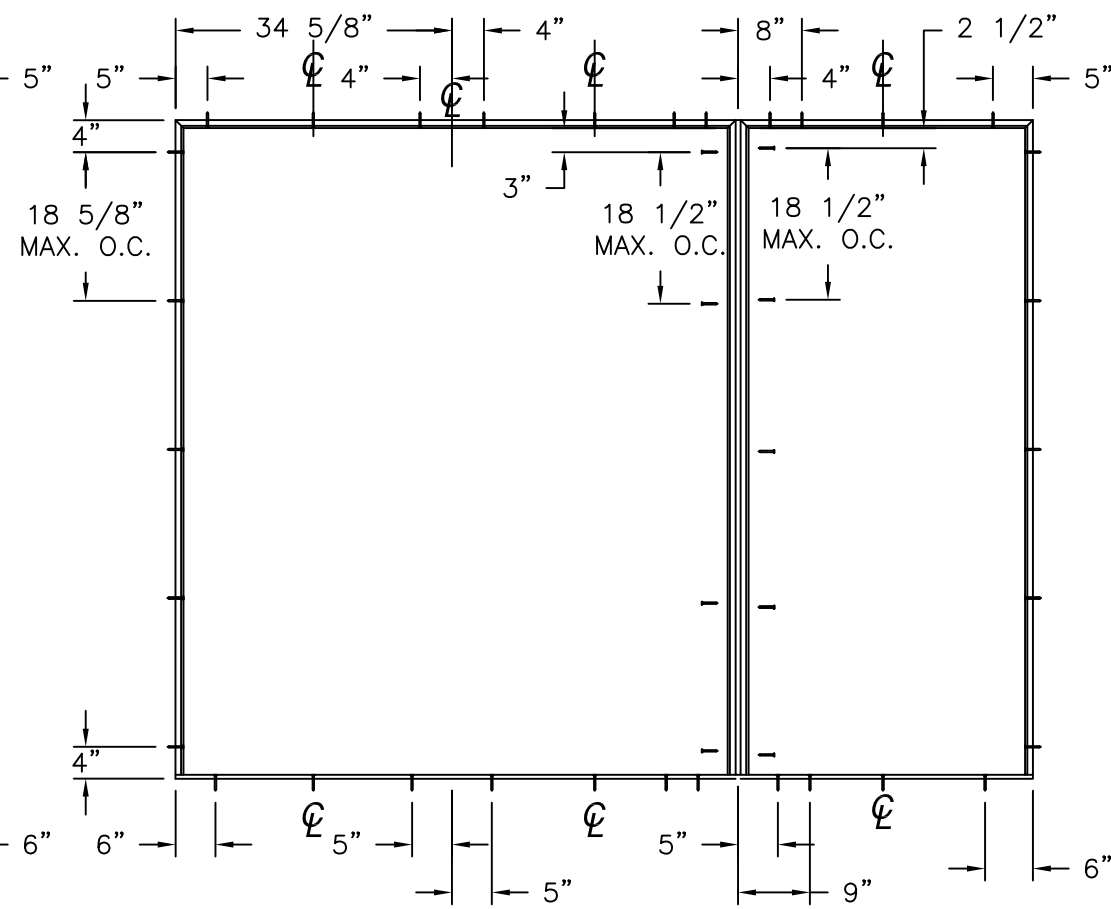


ANCHORING LAYOUT FOR XXO AND OXX

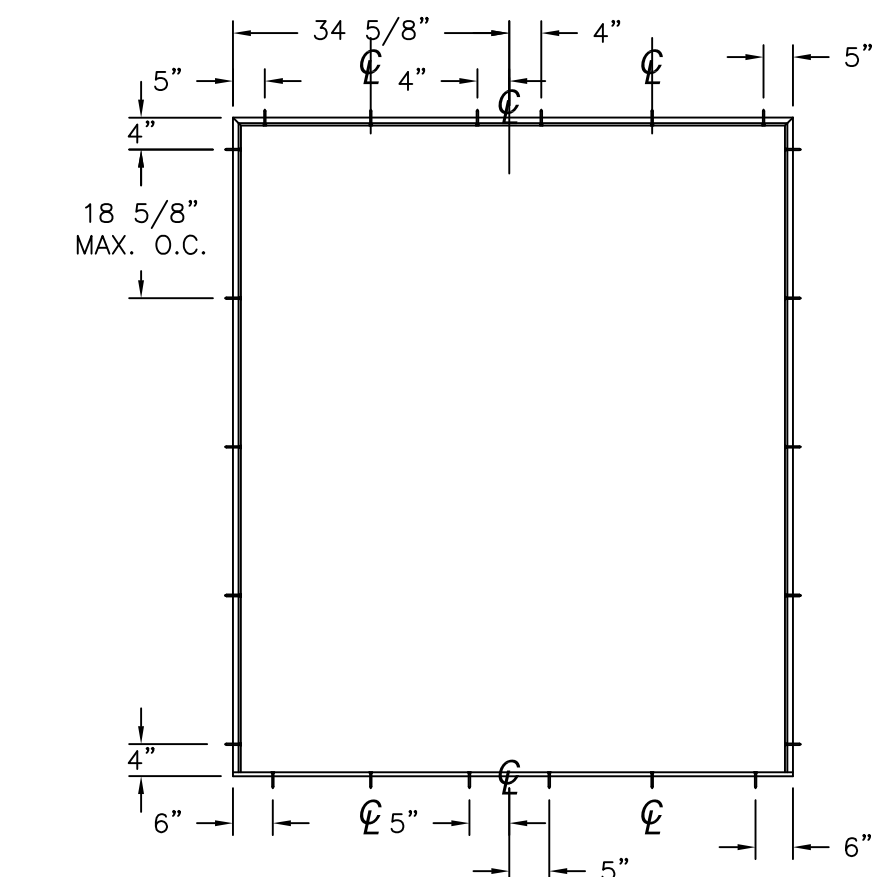

ANCHORING LAYOUT FOR XX

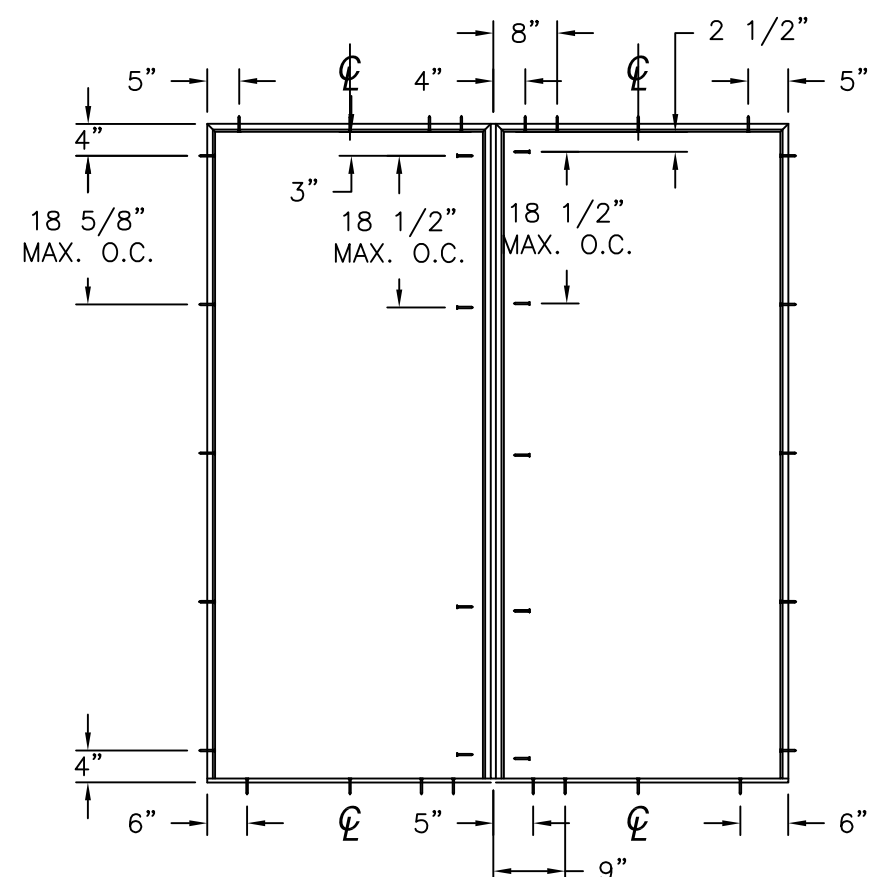

ANCHORING LAYOUT FOR OX AND XO

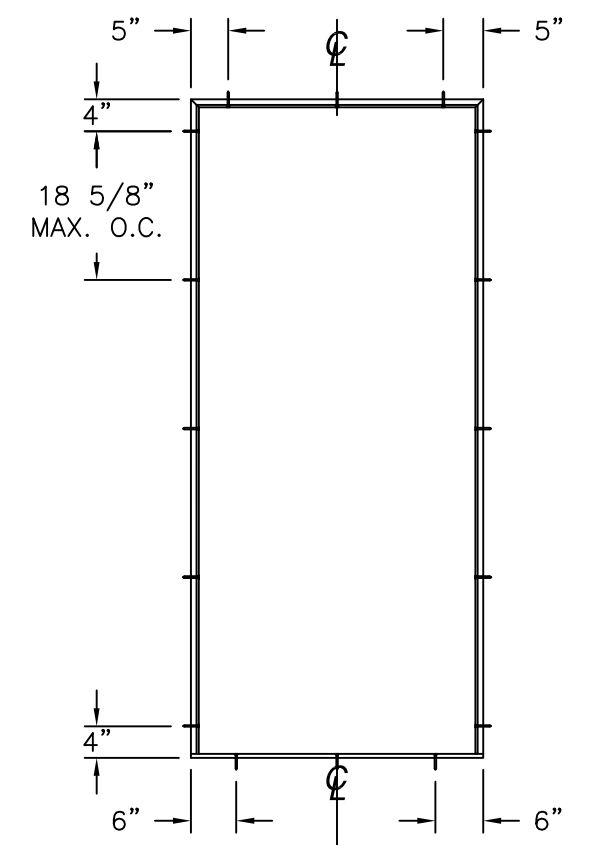

ANCHORING LAYOUT FOR X

REVISIONS			
REV	DESCRIPTION	DATE	APPROVED
A	REVISE TO ADD MINI BLIND DETAIL	05/12/2025	R.L.

NAN YA PLASTICS CORP. USA

8989 NORTH LOOP EAST

HOUSTON, TX 77029

IN-SWING ENTRANCE DOOR W/SIDELITES

FIBERGLASS NON-IMPACT GLAZED

ANCHORING LAYOUTS

DRAWN:

A.R.

DWG NO.

08-03400A

REV

A

SCALE NTS

DATE 03/28/19

SHEET 5 OF 14

L. ROBERTO LOMAS P.E.



208 7th Ave, INDIALANTIC, FL 32903

434-688-0609 rllomas@lrlomaspe.com


SIGNED: 05/22/2025

Luis R. Lomas P.E.

FL No.: 62514

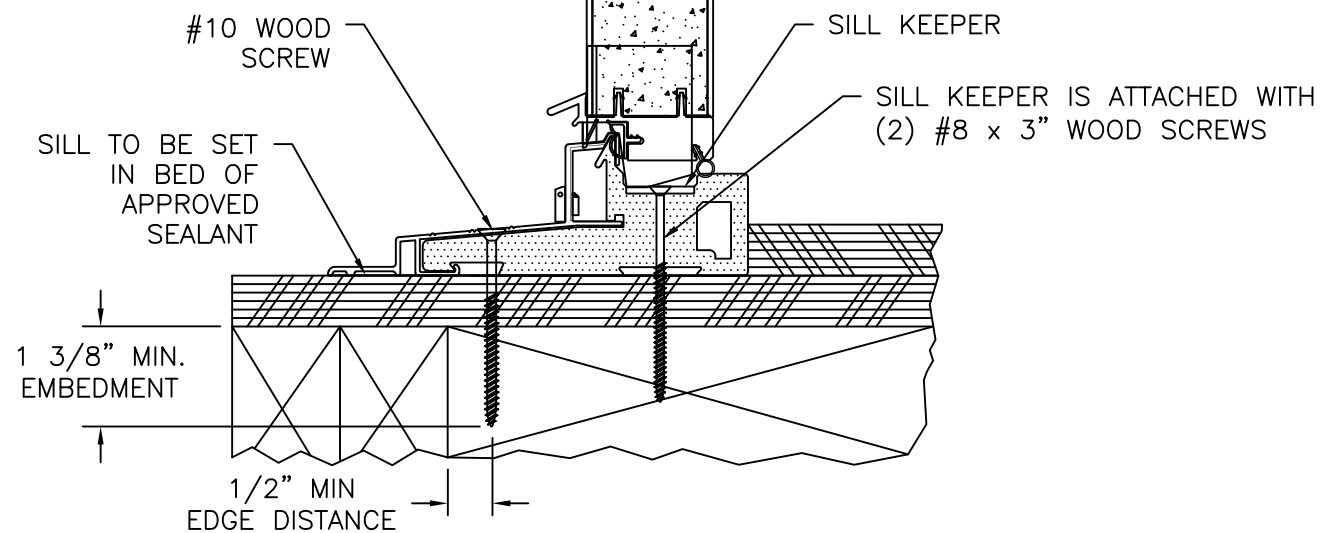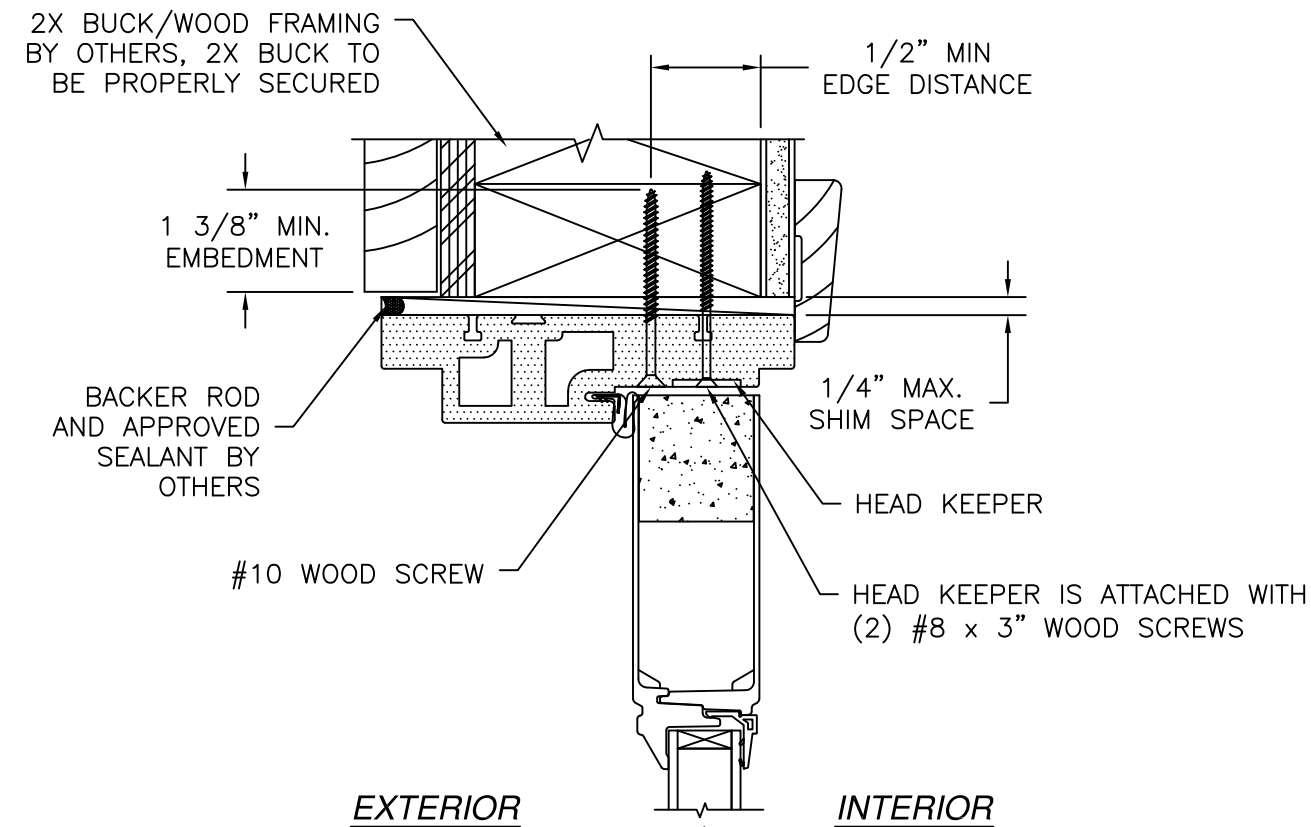

DOOR VERTICAL CROSS SECTION
2X BUCK/WOOD FRAMING INSTALLATION

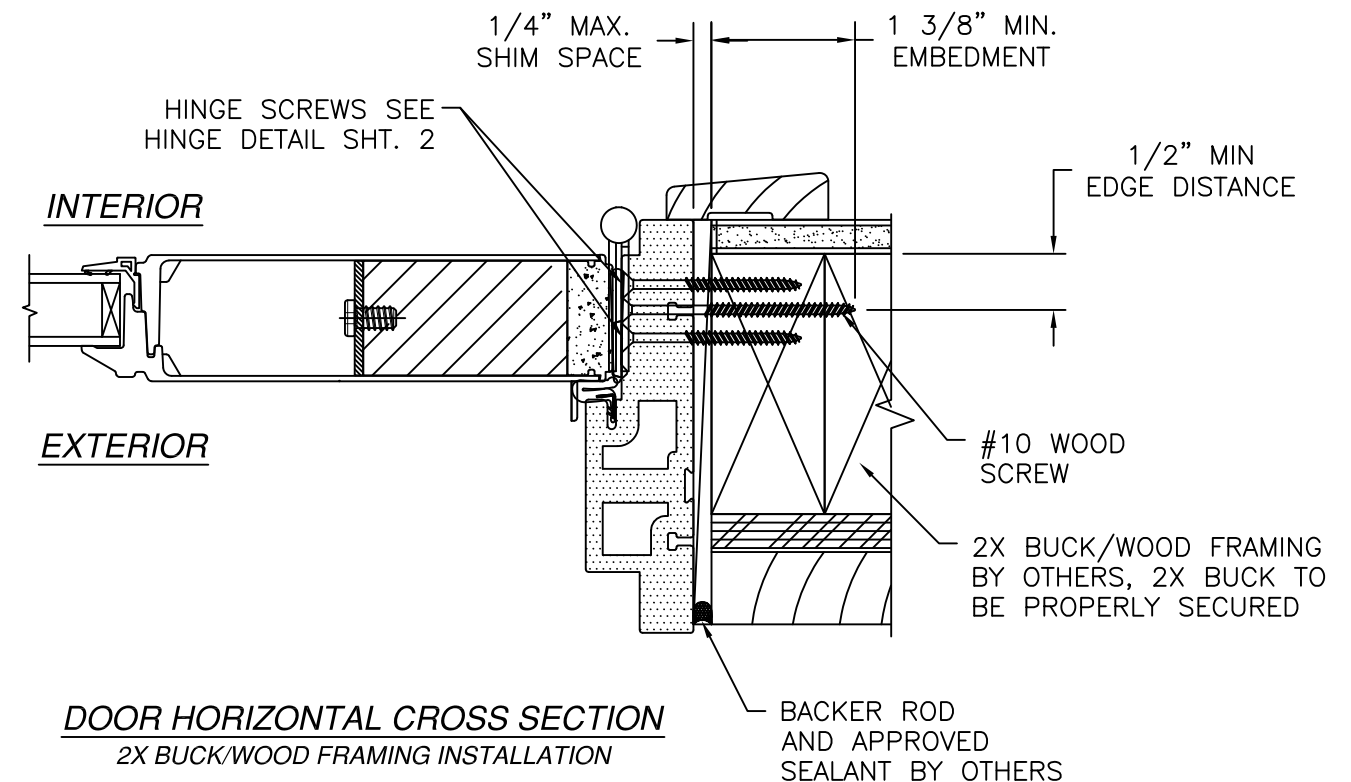


DOOR HORIZONTAL CROSS SECTION
2X BUCK/WOOD FRAMING INSTALLATION

- NOTES:
1. INTERIOR AND EXTERIOR FINISHES, BY OTHERS, NOT SHOWN FOR CLARITY.
 2. PERIMETER AND JOINT SEALANT BY OTHERS TO BE DESIGNED IN ACCORDANCE WITH ASTM E2112

NAN YA PLASTICS CORP. USA 8989 NORTH LOOP EAST HOUSTON, TX 77029		
IN-SWING ENTRANCE DOOR W/SIDELITES FIBERGLASS NON-IMPACT GLAZED DOOR INSTALLATION DETAILS		
DRAWN: A.R.	DWG NO. 08-03400A	REV A
SCALE NTS	DATE 03/28/19	SHEET 6 OF 14
L. ROBERTO LOMAS P.E. 208 7th Ave, INDIALANTIC, FL 32903 434-688-0609 rllomas@rlomaspe.com		



SIGNED: 05/22/2025

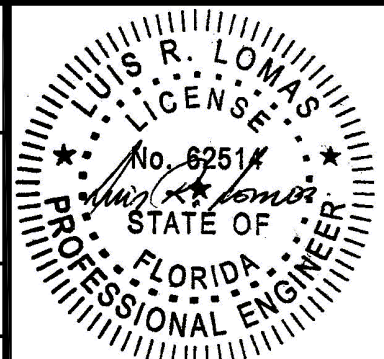


Luis R. Lomas P.E.
FL No.: 62514

REVISIONS			
REV	DESCRIPTION	DATE	APPROVED
A	REVISE TO ADD MINI BLIND DETAIL	05/12/2025	R.L.

REVISIONS			
REV	DESCRIPTION	DATE	APPROVED
A	REVISE TO ADD MINI BLIND DETAIL	05/12/2025	R.L.

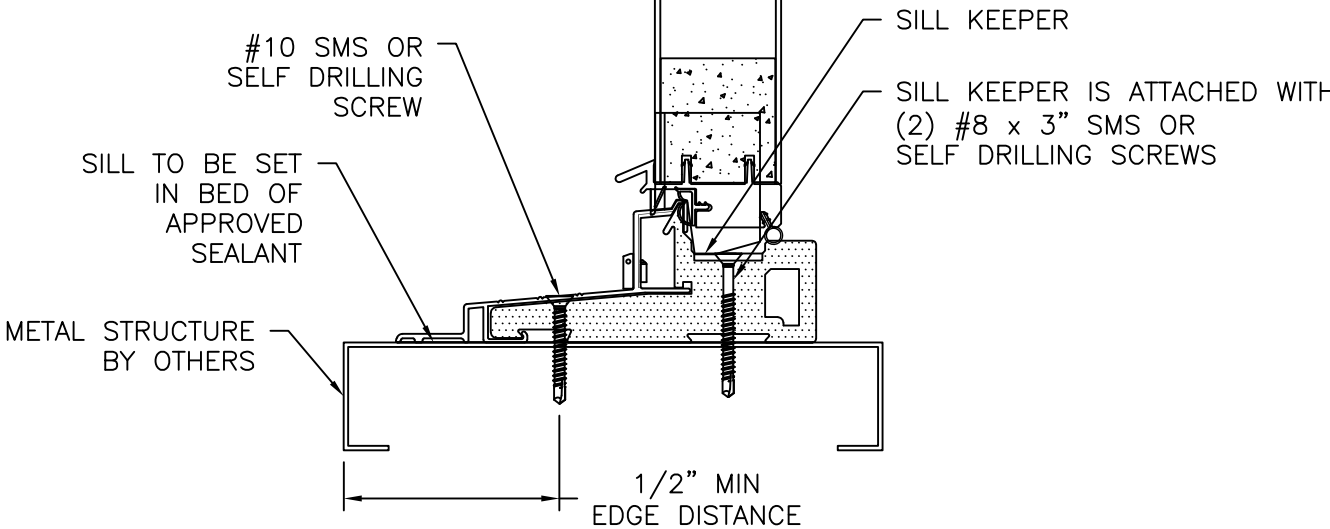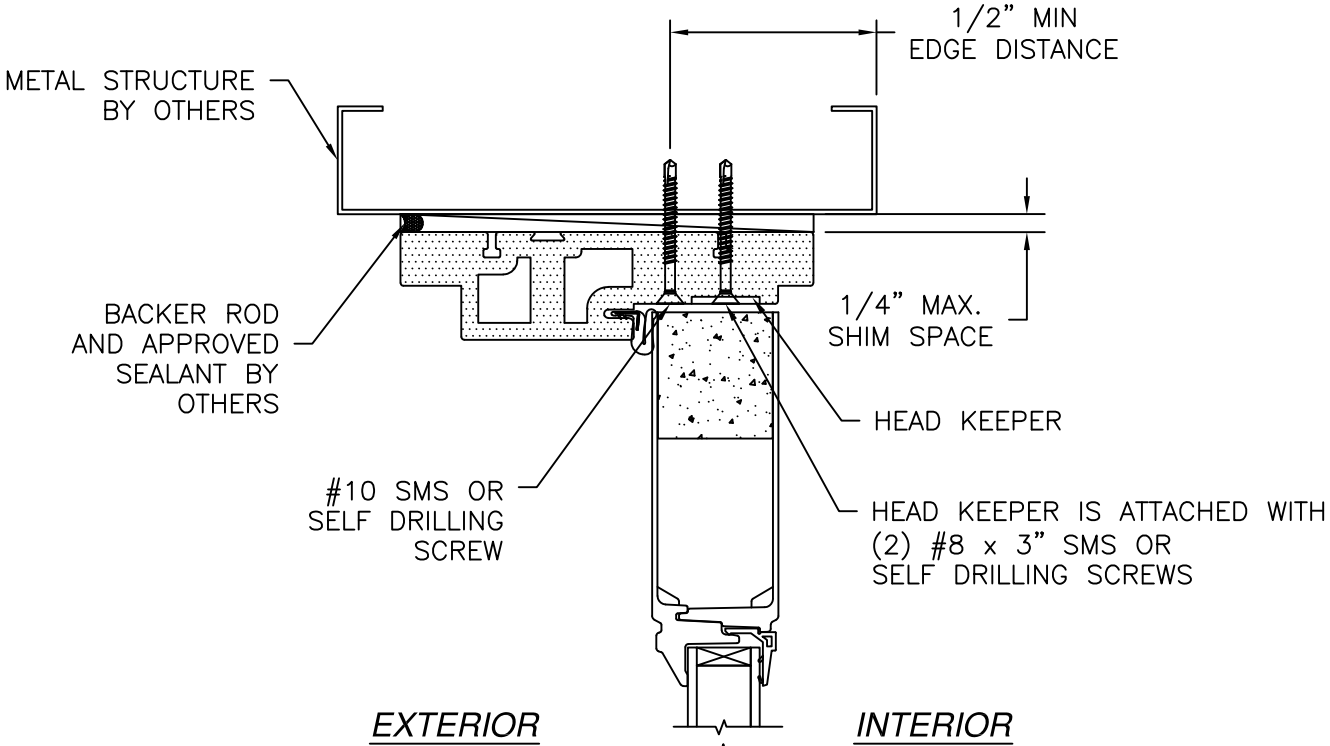

DOOR VERTICAL CROSS SECTION
METAL STRUCTURE INSTALLATION

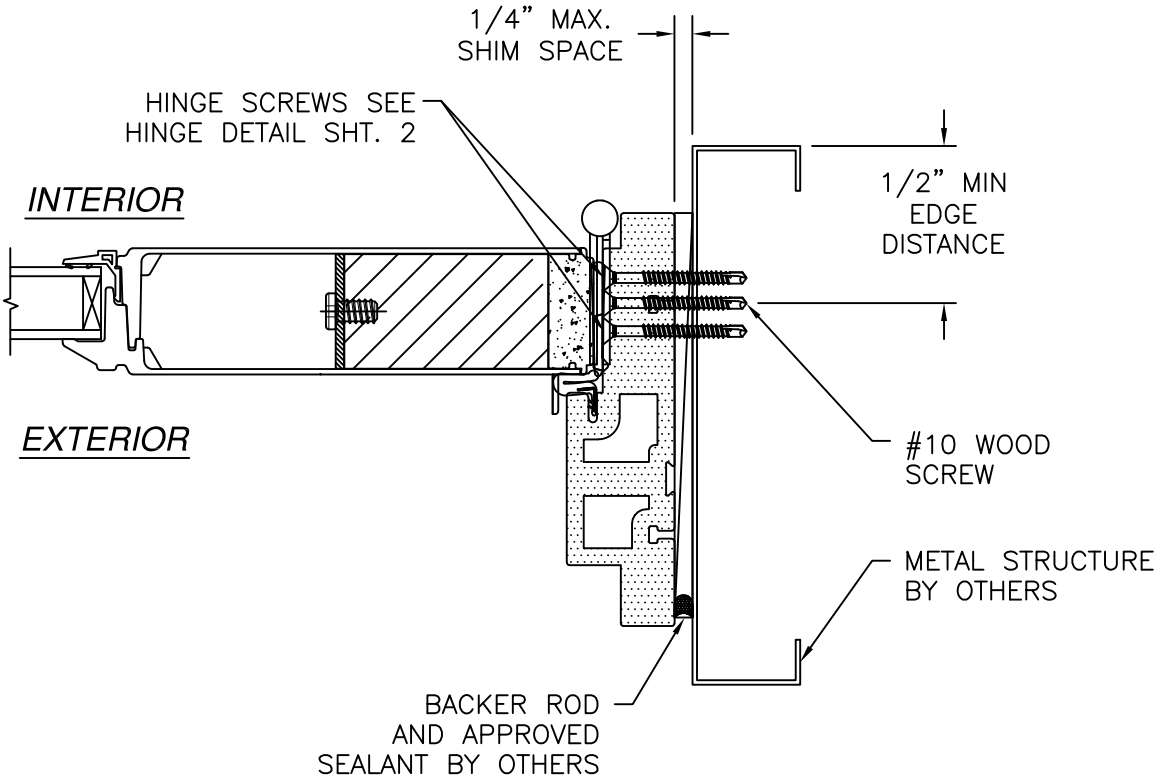

DOOR HORIZONTAL CROSS SECTION
METAL STRUCTURE INSTALLATION

- NOTES:
1. INTERIOR AND EXTERIOR FINISHES, BY OTHERS, NOT SHOWN FOR CLARITY.
 2. PERIMETER AND JOINT SEALANT BY OTHERS TO BE DESIGNED IN ACCORDANCE WITH ASTM E2112

SIGNED: 05/22/2025

NAN YA PLASTICS CORP. USA

8989 NORTH LOOP EAST
HOUSTON, TX 77029

IN-SWING ENTRANCE DOOR W/SIDELITES

FIBERGLASS NON-IMPACT GLAZED

DOOR INSTALLATION DETAILS

DRAWN: A.R.

DWG NO. 08-03400A

REV A

SCALE NTS


DATE 03/28/19

SHEET 7 OF 14

L. ROBERTO LOMAS P.E.


208 7th Ave, INDIALANTIC, FL 32903

434-688-0609 rllomas@rlomaspe.com

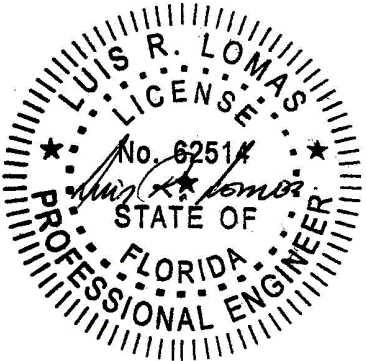


Luis R. Lomas P.E.
FL No.: 62514

REVISIONS			
REV	DESCRIPTION	DATE	APPROVED
A	REVISE TO ADD MINI BLIND DETAIL	05/12/2025	R.L.

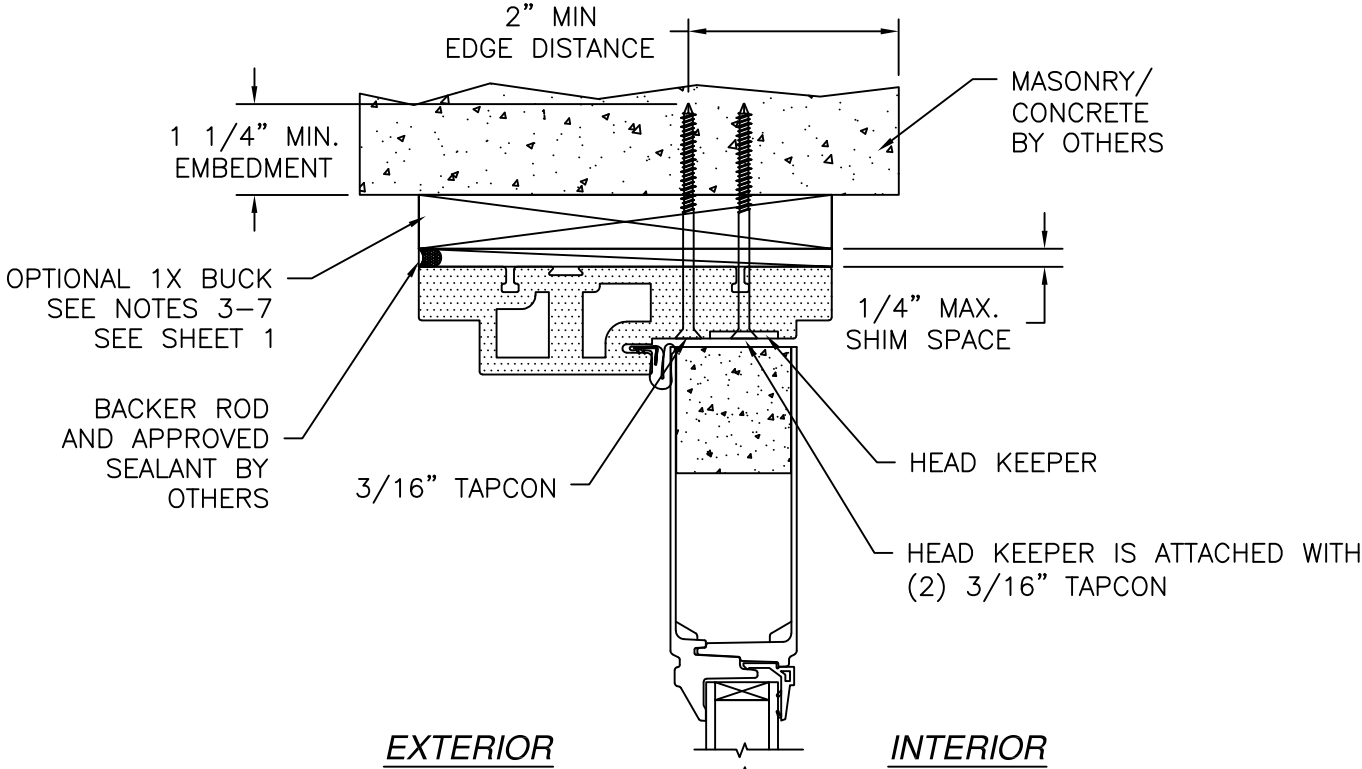


EXTERIOR

INTERIOR

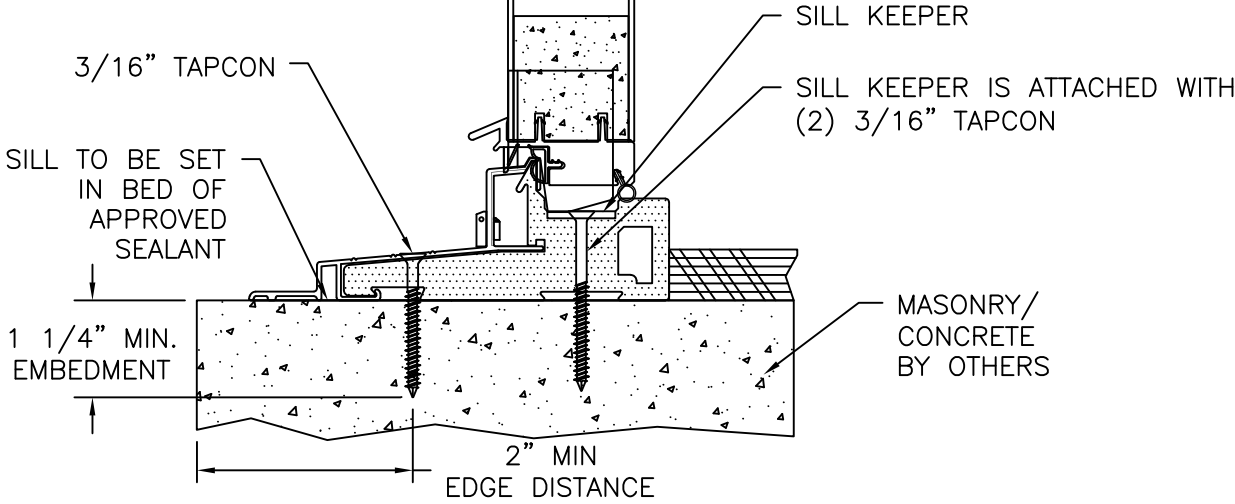

DOOR VERTICAL CROSS SECTION
MASONRY/CONCRETE INSTALLATION

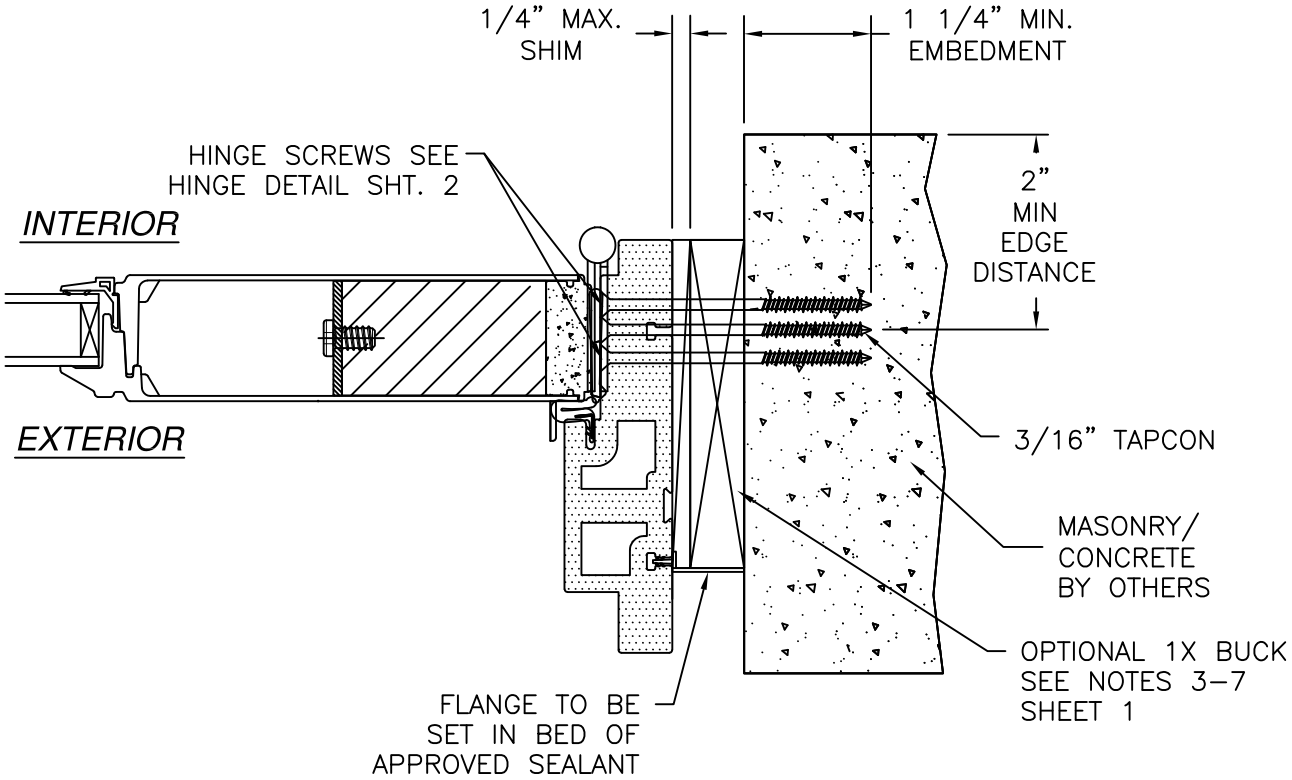

DOOR HORIZONTAL CROSS SECTION
MASONRY/CONCRETE INSTALLATION

NOTES:
1. INTERIOR AND EXTERIOR FINISHES, BY OTHERS,
NOT SHOWN FOR CLARITY.
2. PERIMETER AND JOINT SEALANT BY OTHERS TO BE
DESIGNED IN ACCORDANCE WITH ASTM E2112

SIGNED: 05/22/2025

NAN YA PLASTICS CORP. USA

8989 NORTH LOOP EAST
HOUSTON, TX 77029

IN-SWING ENTRANCE DOOR W/SIDELITES

FIBERGLASS NON-IMPACT GLAZED

DOOR INSTALLATION DETAILS

DRAWN: A.R.

DWG NO. 08-03400A

REV A

SCALE NTS


DATE 03/28/19

SHEET 8 OF 14



L. ROBERTO LOMAS P.E.

208 7th Ave, INDIALANTIC, FL 32903

434-688-0609 rllomas@lrlomaspe.com

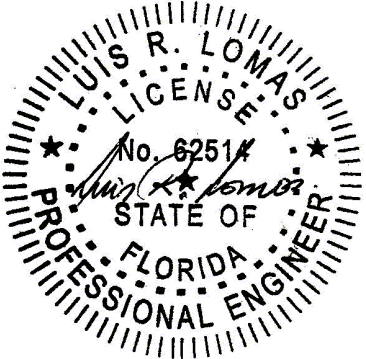


Luis R. Lomas P.E.
FL No.: 62514

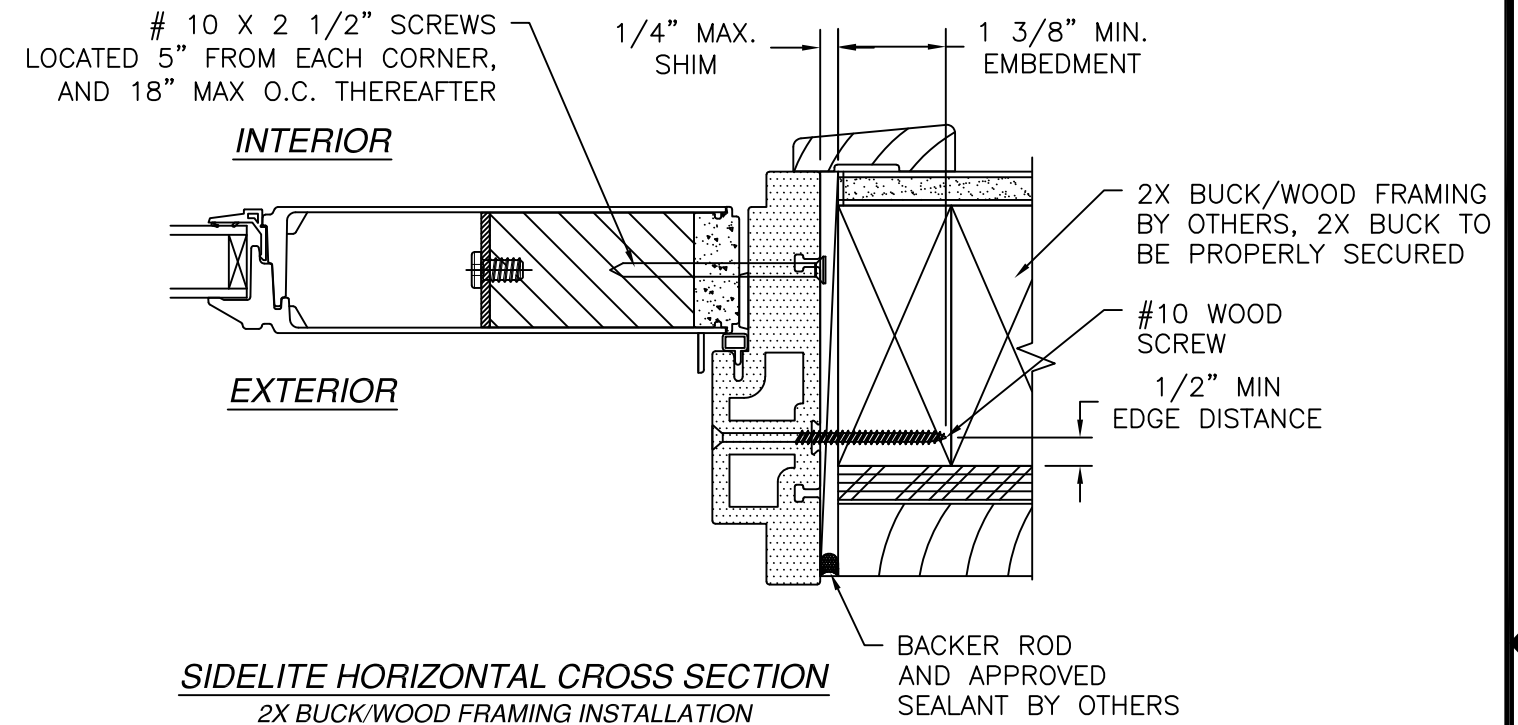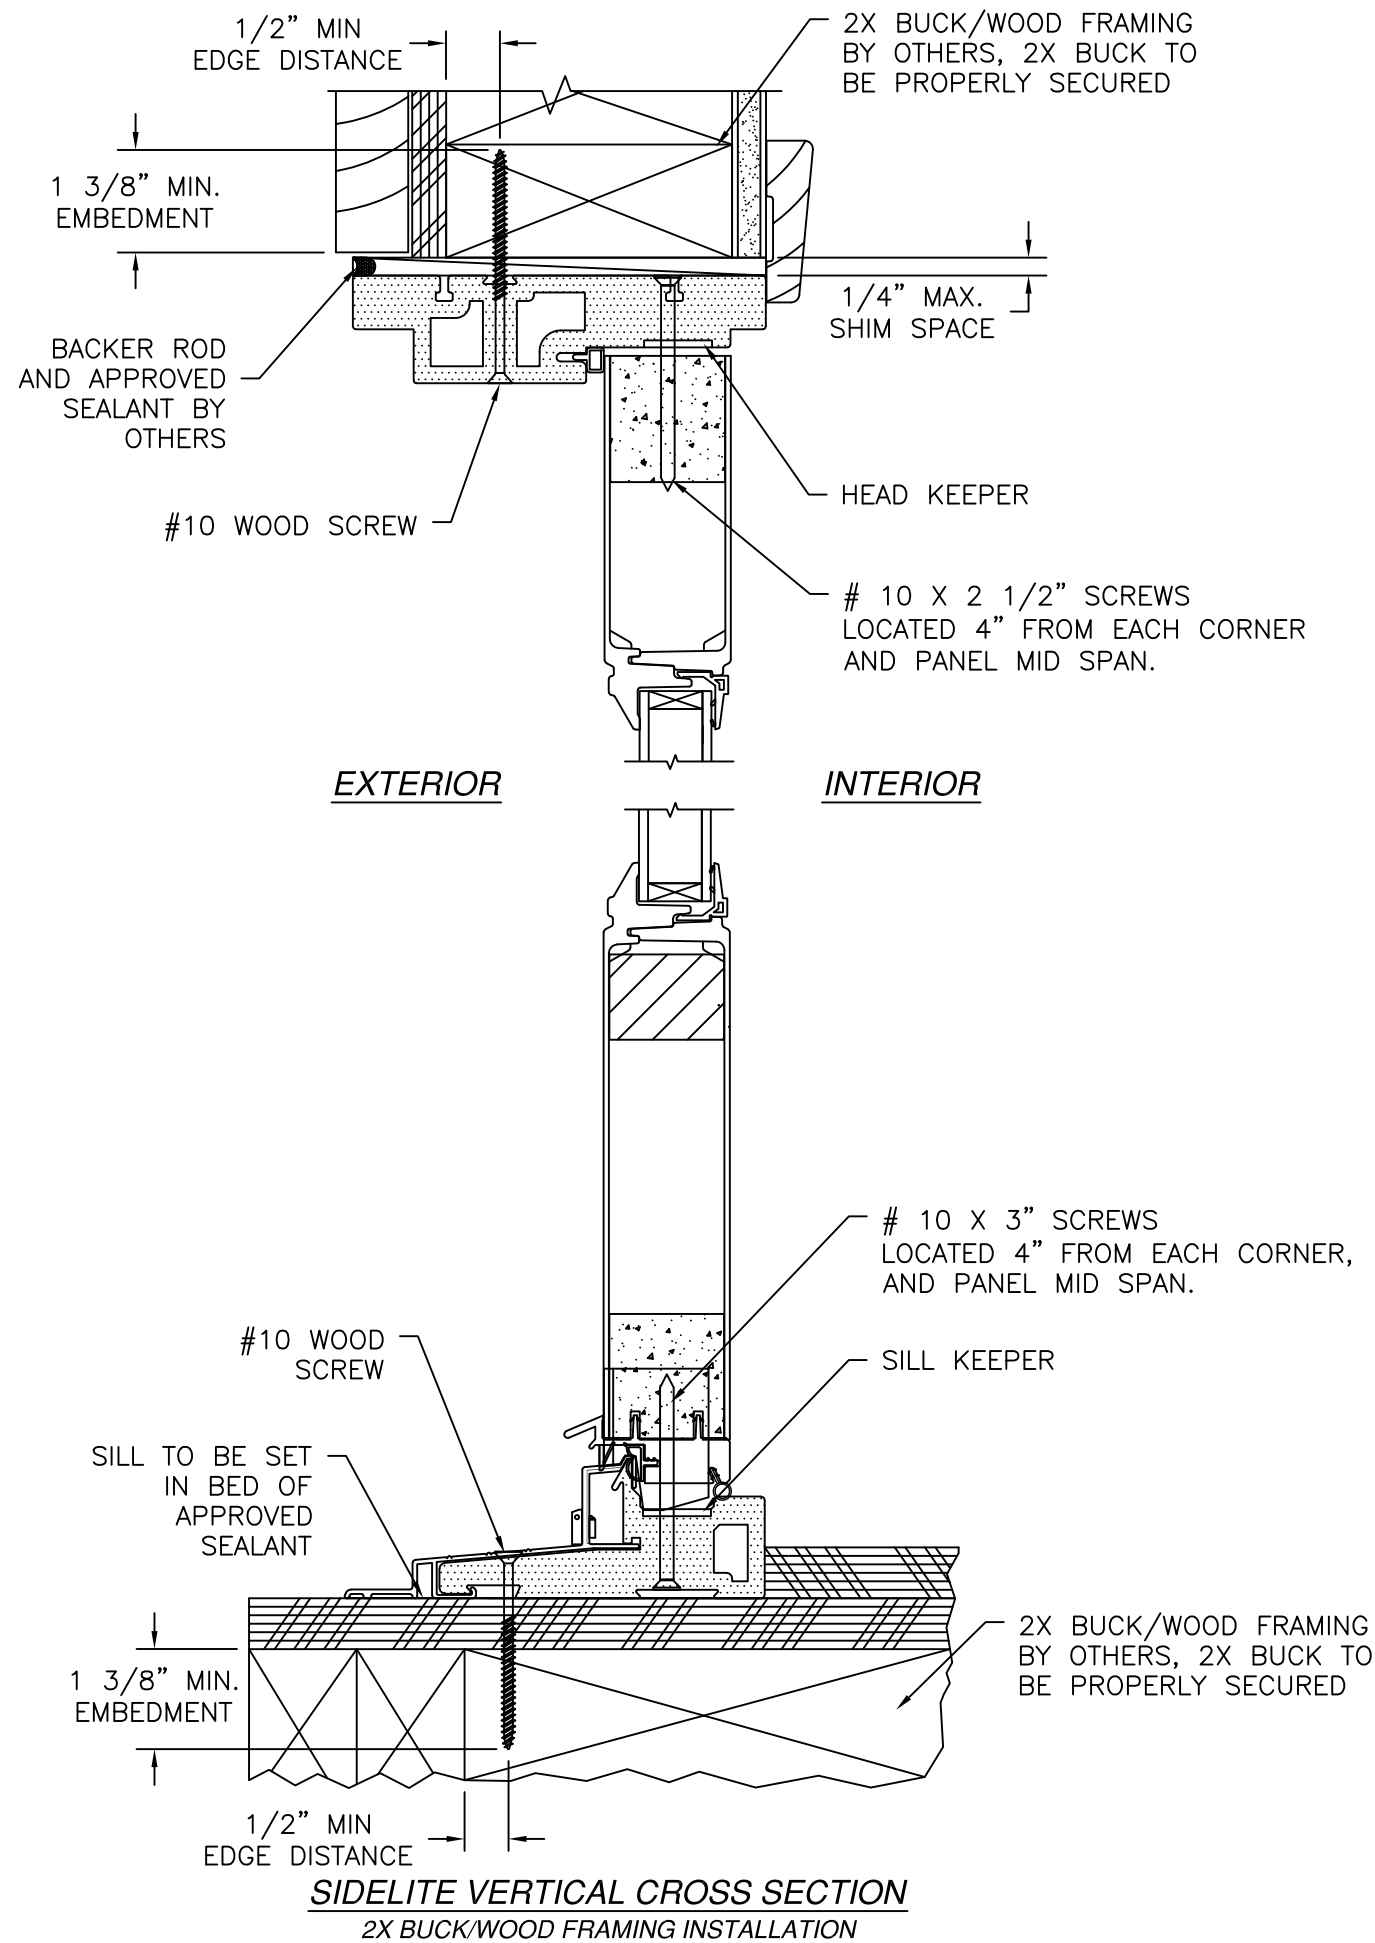



NOTES:
1. INTERIOR AND EXTERIOR FINISHES, BY OTHERS,
NOT SHOWN FOR CLARITY.
2. PERIMETER AND JOINT SEALANT BY OTHERS TO BE
DESIGNED IN ACCORDANCE WITH ASTM E2112

NAN YA PLASTICS CORP. USA 8989 NORTH LOOP EAST HOUSTON, TX 77029		
IN-SWING ENTRANCE DOOR W/SIDELITES FIBERGLASS NON-IMPACT GLAZED SIDELITES INSTALLATION DETAILS		
DRAWN: A.R.	DWG NO. 08-03400A	REV A
SCALE NTS	DATE 03/28/19	SHEET 9 OF 14
L. ROBERTO LOMAS P.E. 208 7th Ave, INDIALANTIC, FL 32903 434-688-0609 rllomas@rlomaspe.com		


SIGNED: 05/22/2025

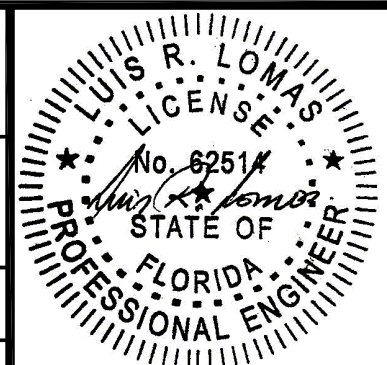

Luis R. Lomas P.E.
FL No.: 62514

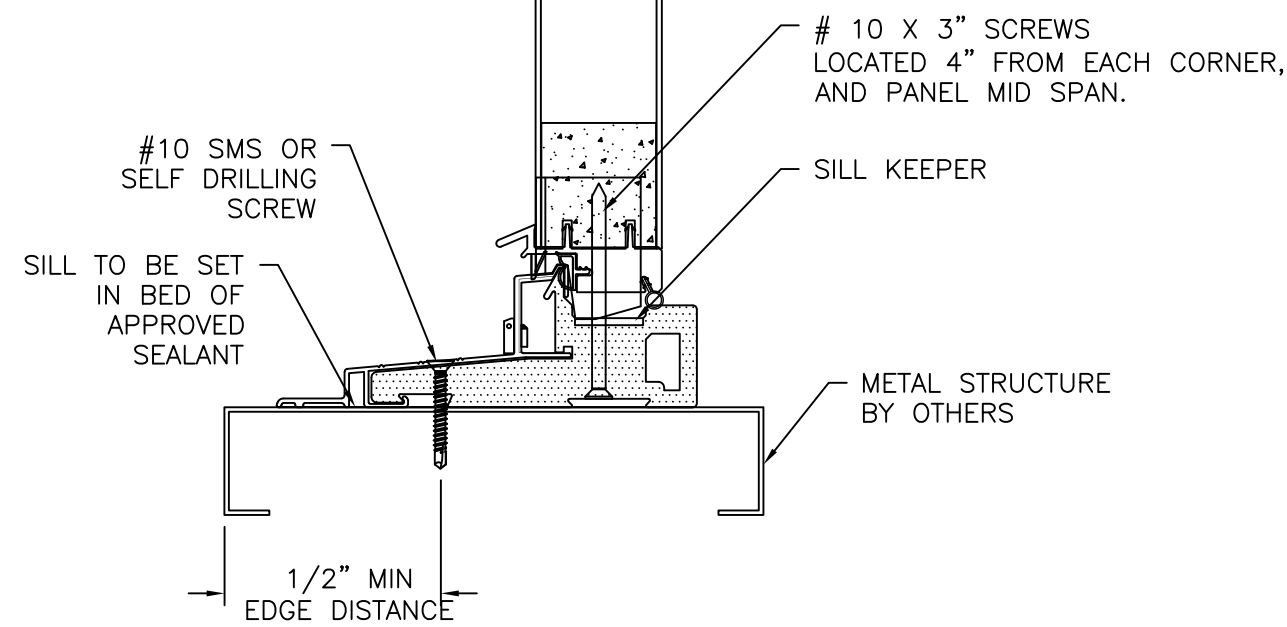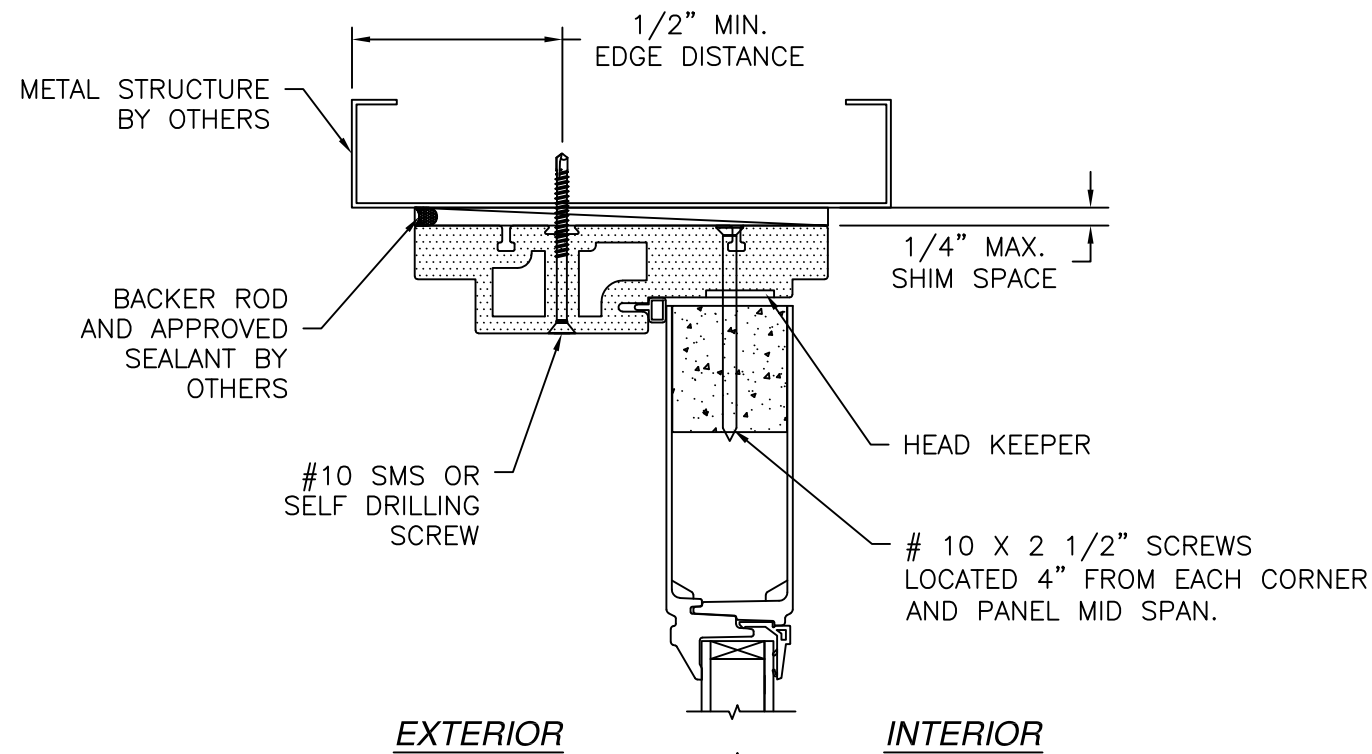

SIDELITE VERTICAL CROSS SECTION
METAL STRUCTURE INSTALLATION

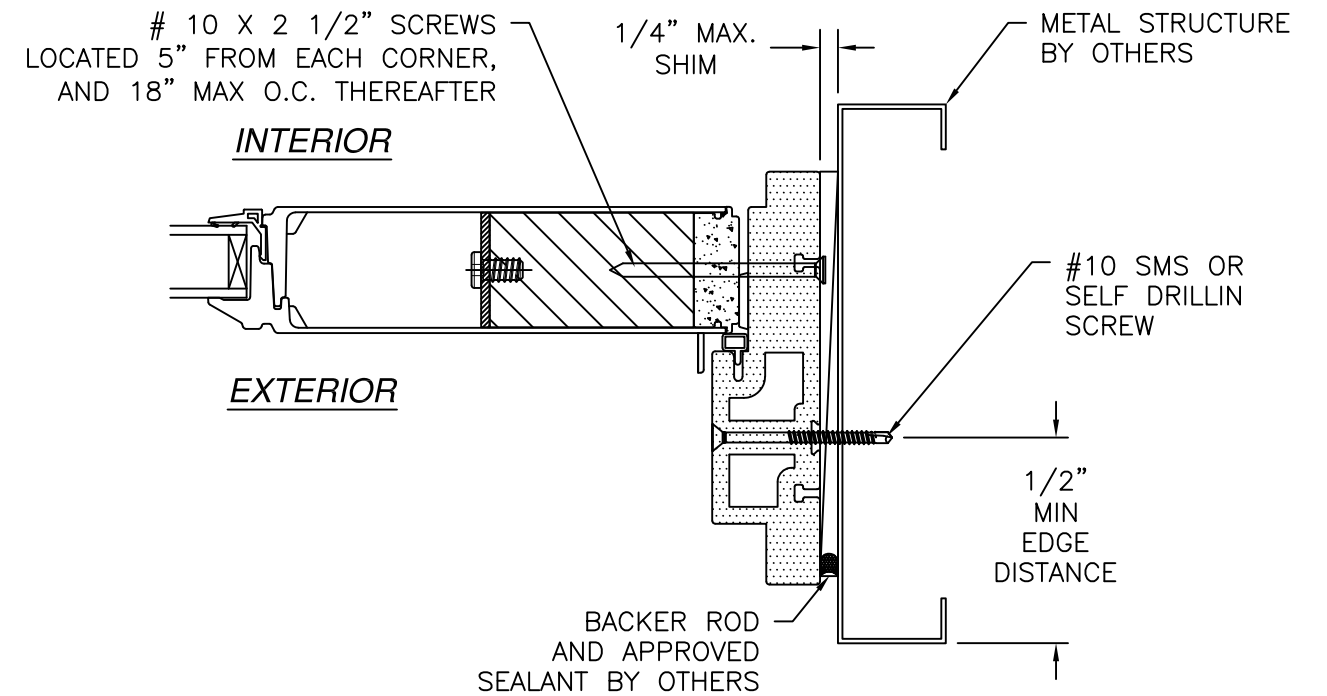


SIDELITE HORIZONTAL CROSS SECTION
METAL STRUCTURE INSTALLATION

- NOTES:
 1. INTERIOR AND EXTERIOR FINISHES, BY OTHERS, NOT SHOWN FOR CLARITY.
 2. PERIMETER AND JOINT SEALANT BY OTHERS TO BE DESIGNED IN ACCORDANCE WITH ASTM E2112



REVISIONS			
REV	DESCRIPTION	DATE	APPROVED
A	REVISE TO ADD MINI BLIND DETAIL	05/12/2025	R.L.

NAN YA PLASTICS CORP. USA 8989 NORTH LOOP EAST HOUSTON, TX 77029		
IN-SWING ENTRANCE DOOR W/SIDELITES FIBERGLASS NON-IMPACT GLAZED SIDELITES INSTALLATION DETAILS		
DRAWN: A.R.	DWG NO. 08-03400A	REV A
SCALE NTS	DATE 03/28/19	SHEET 10 OF 14
L. ROBERTO LOMAS P.E. 208 7th Ave, INDIALANTIC, FL 32903 434-688-0609 rllomas@rlomaspe.com		


SIGNED: 05/22/2025

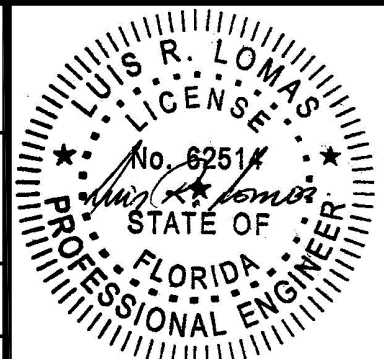

Luis R. Lomas P.E.
 FL No.: 62514

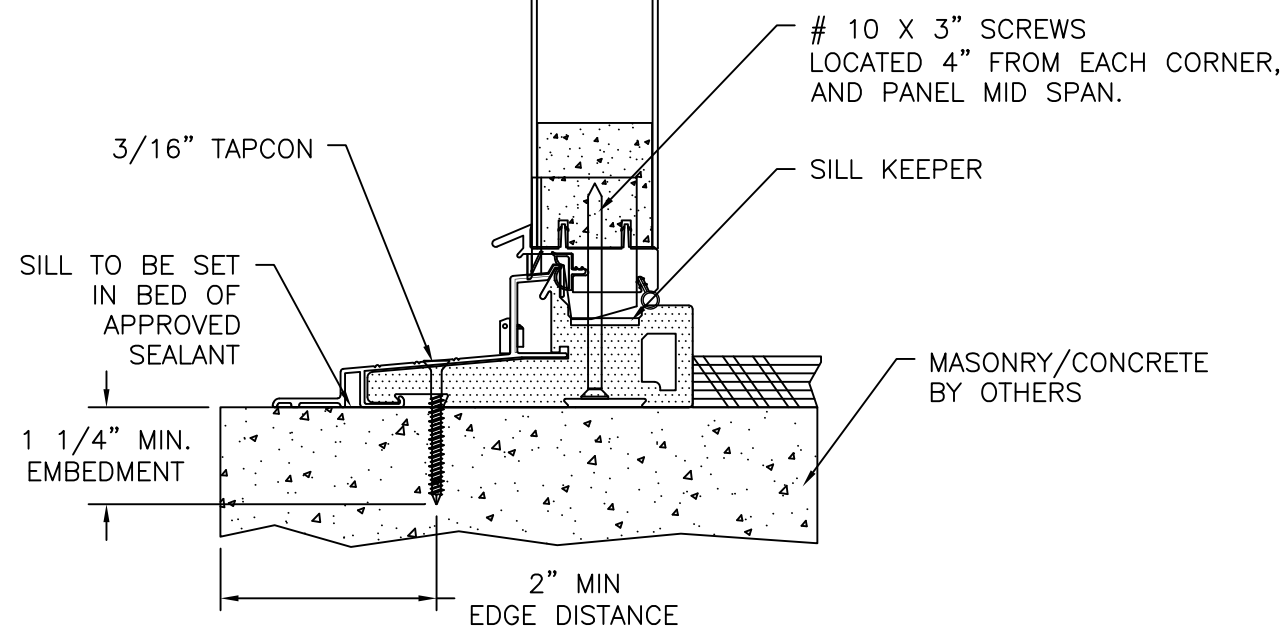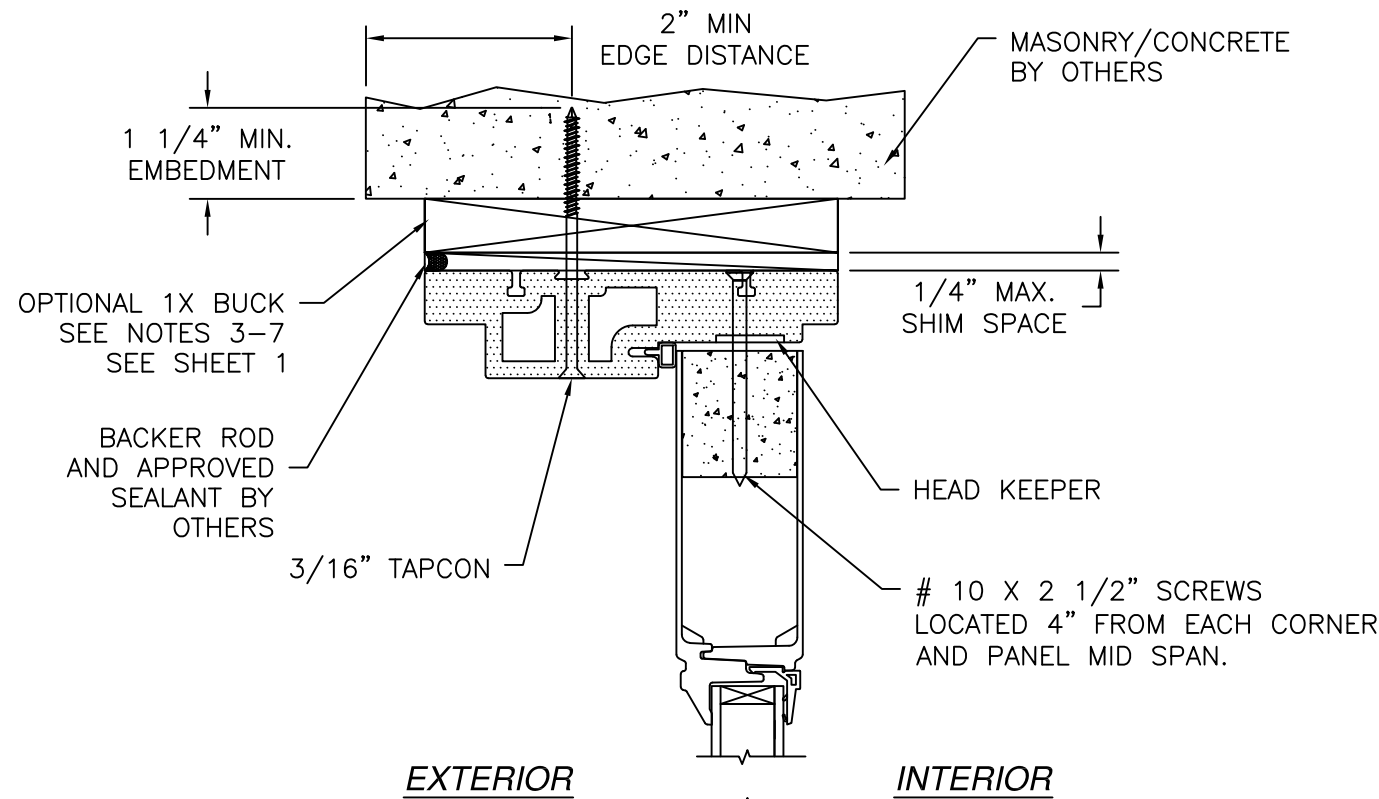

SIDELITE VERTICAL CROSS SECTION
MASONRY/CONCRETE INSTALLATION

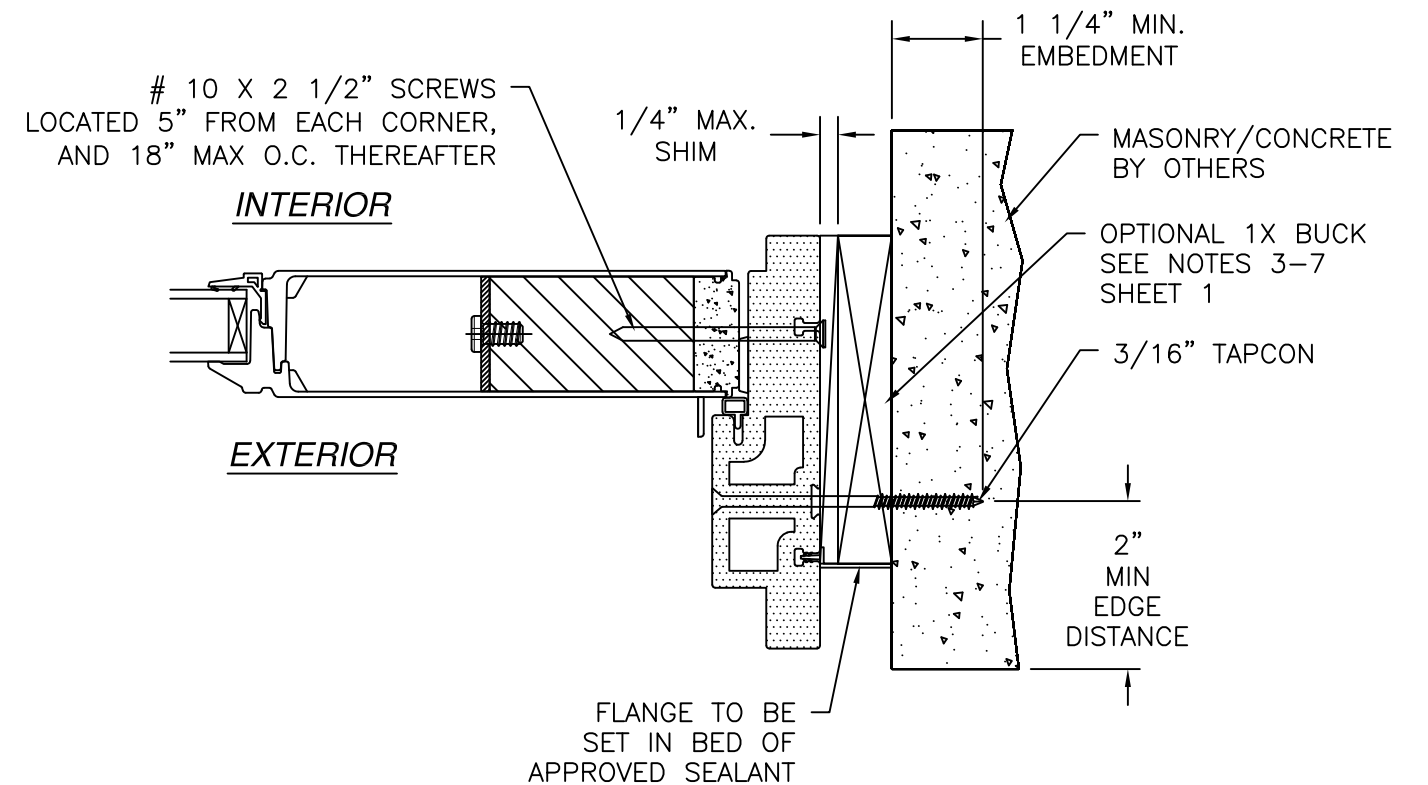


SIDELITE HORIZONTAL CROSS SECTION
MASONRY/CONCRETE INSTALLATION

- NOTES:**
1. INTERIOR AND EXTERIOR FINISHES, BY OTHERS, NOT SHOWN FOR CLARITY.
 2. PERIMETER AND JOINT SEALANT BY OTHERS TO BE DESIGNED IN ACCORDANCE WITH ASTM E2112






REVISIONS			
REV	DESCRIPTION	DATE	APPROVED
A	REVISE TO ADD MINI BLIND DETAIL	05/12/2025	R.L.

NAN YA PLASTICS CORP. USA 8989 NORTH LOOP EAST HOUSTON, TX 77029		
IN-SWING ENTRANCE DOOR W/SIDELITES FIBERGLASS NON-IMPACT GLAZED SIDELITES INSTALLATION DETAILS		
DRAWN: A.R.	DWG NO. 08-03400A	REV A
SCALE NTS	DATE 03/28/19	SHEET 11 OF 14
L. ROBERTO LOMAS P.E. 208 7th Ave, INDIALANTIC, FL 32903 434-688-0609 rllomas@lrlomaspe.com		

SIGNED: 05/22/2025

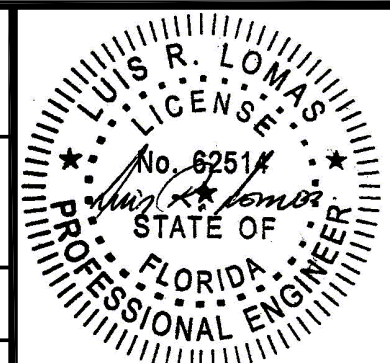


Luis R. Lomas P.E.
FL No.: 62514

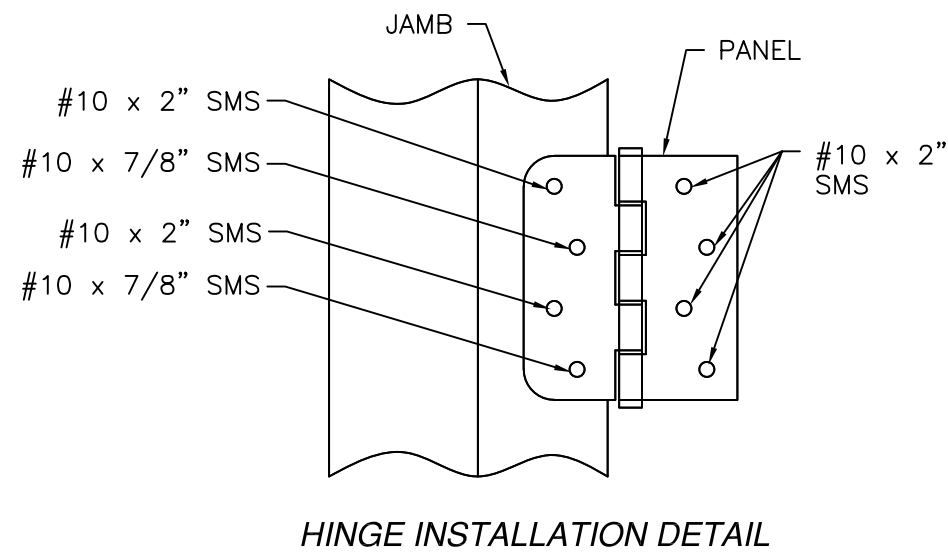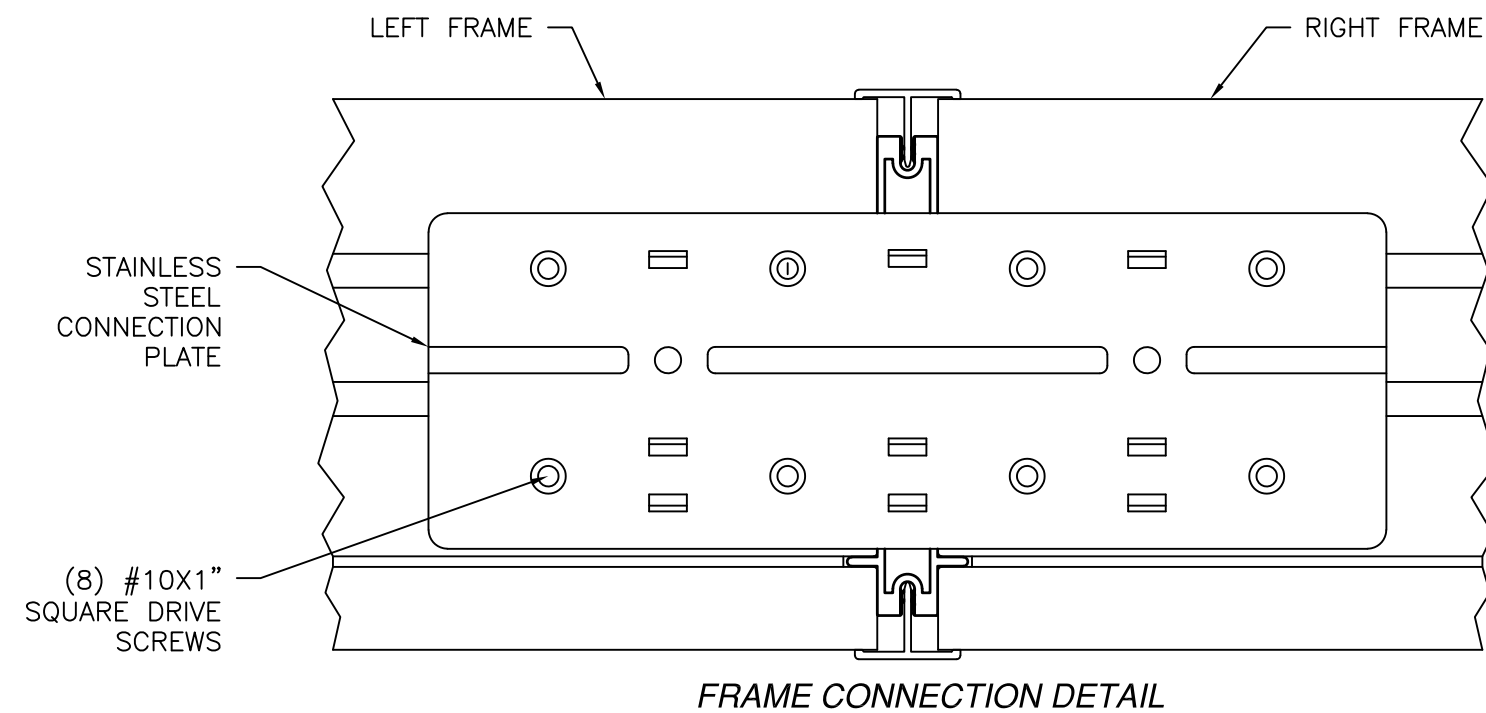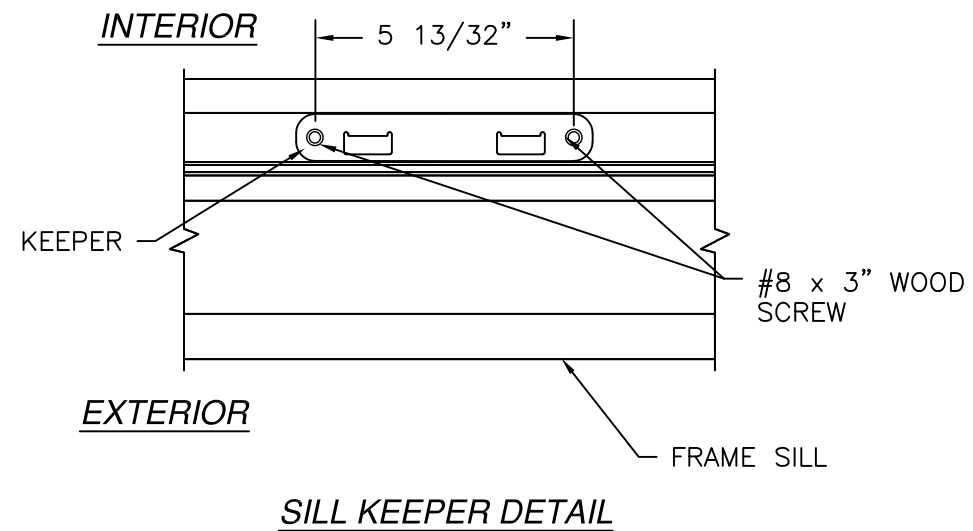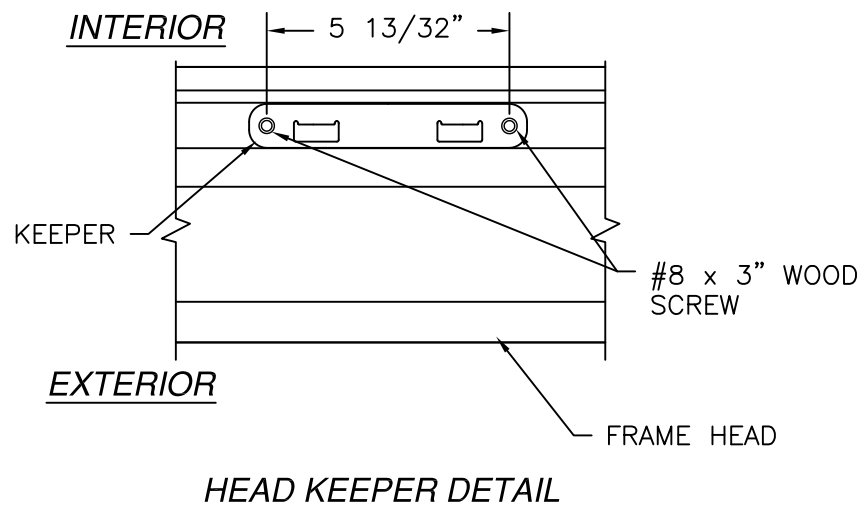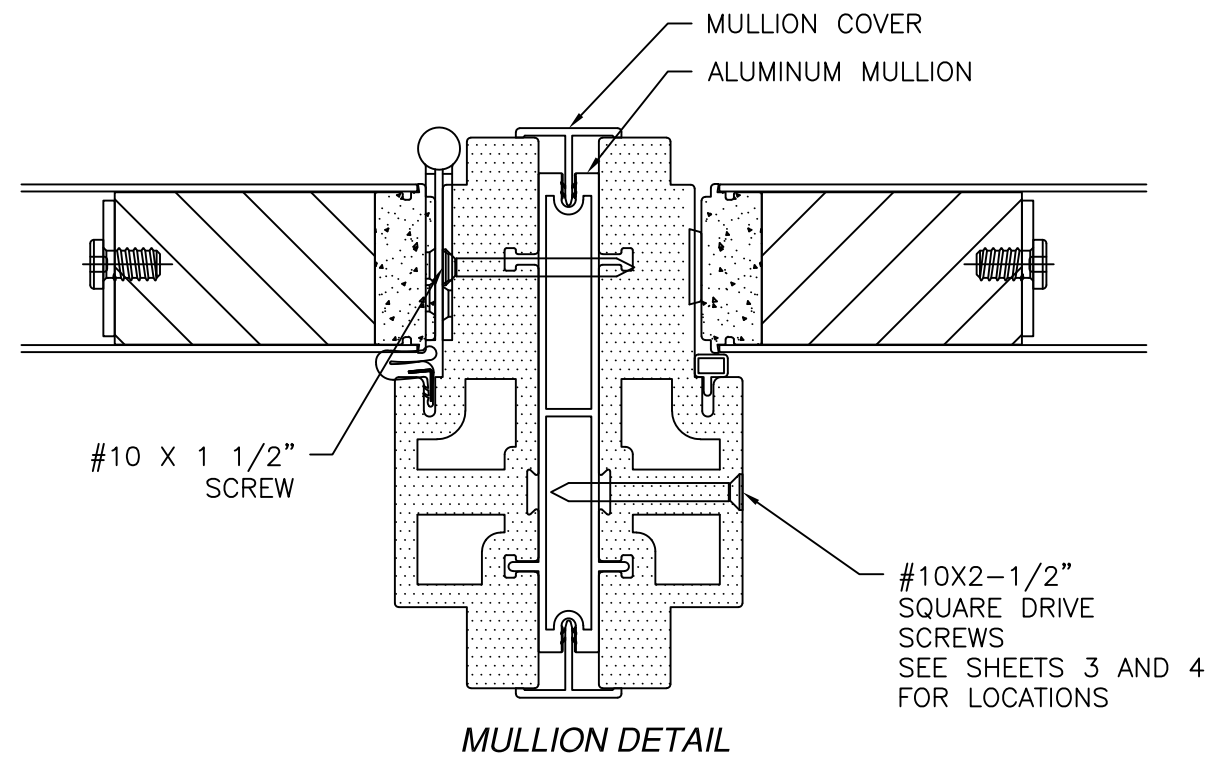

REVISIONS			
REV	DESCRIPTION	DATE	APPROVED
A	REVISE TO ADD MINI BLIND DETAIL	05/12/2025	R.L.

SIGNED: 05/22/2025




NAN YA PLASTICS CORP. USA 8989 NORTH LOOP EAST HOUSTON, TX 77029		
IN-SWING ENTRANCE DOOR W/SIDELITES FIBERGLASS NON-IMPACT GLAZED INSTALLATION DETAILS		
DRAWN: A.R.	DWG NO. 08-03400A	REV A
SCALE NTS	DATE 03/28/19	SHEET 12 OF 14
L. ROBERTO LOMAS P.E. 208 7th Ave, INDIALANTIC, FL 32903 434-688-0609 rllomas@lrlomaspe.com		

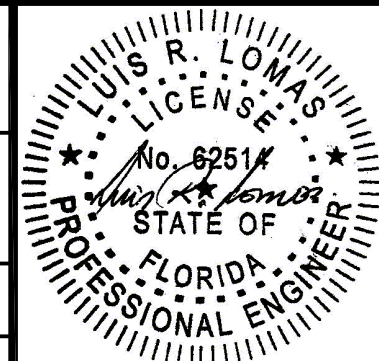

Luis R. Lomas P.E.
FL No.: 62514

REVISIONS			
REV	DESCRIPTION	DATE	APPROVED
A	REVISE TO ADD MINI BLIND DETAIL	05/12/2025	R.L.

APPROVED PANEL CONFIGURATIONS

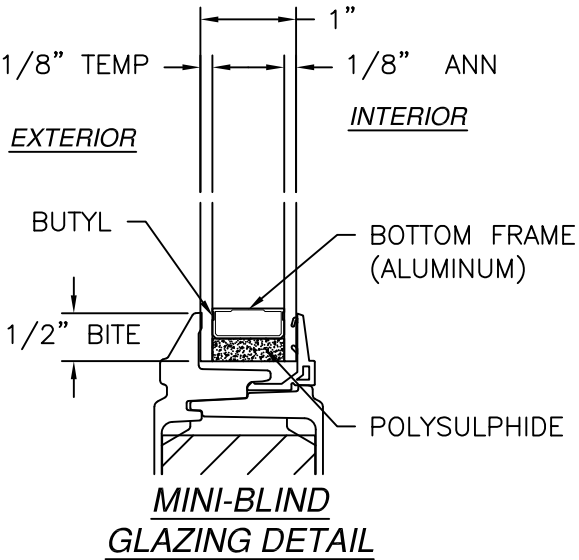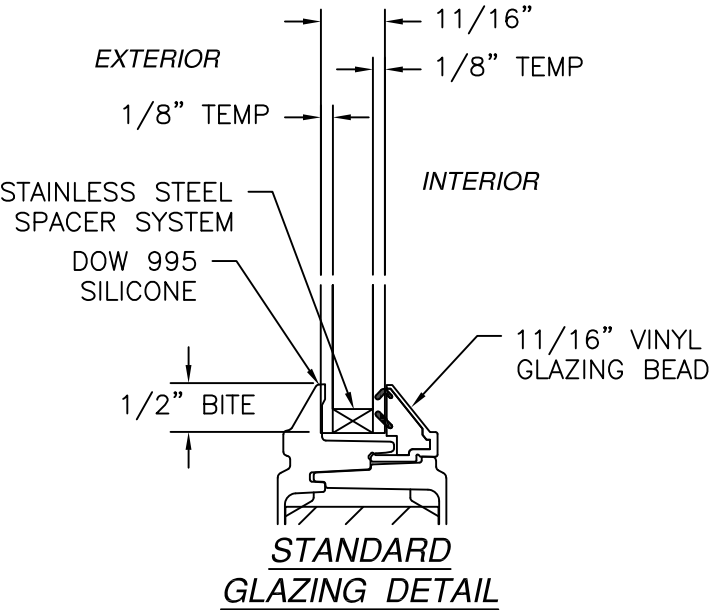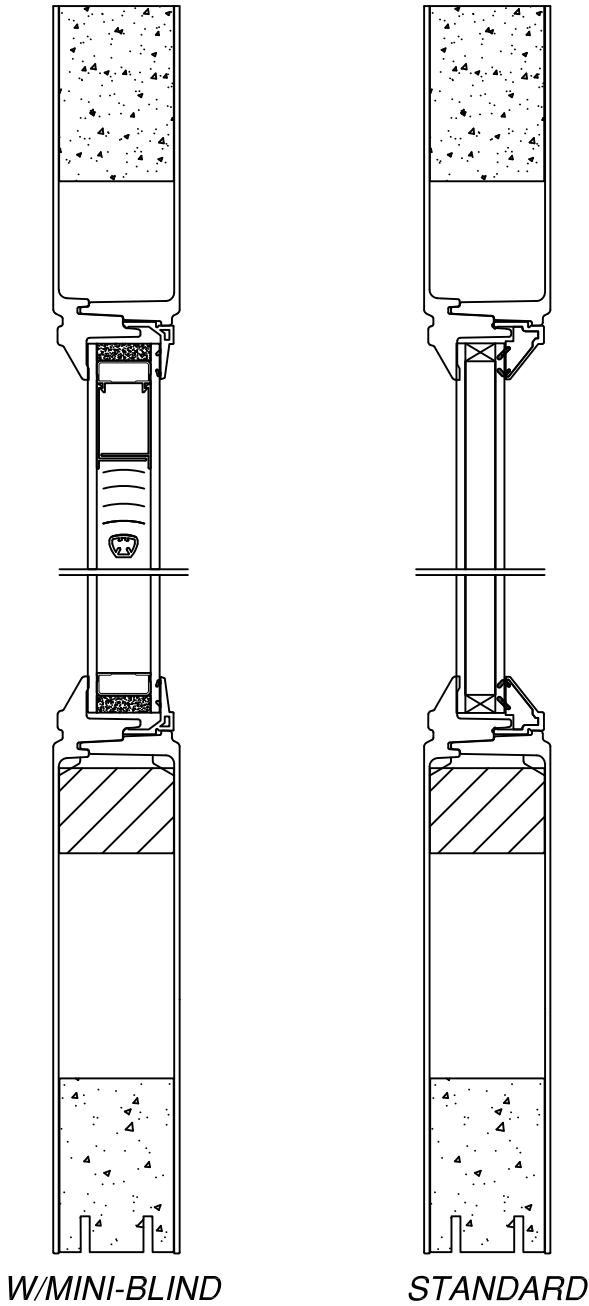

NAN YA PLASTICS CORP. USA

8989 NORTH LOOP EAST

HOUSTON, TX 77029

IN-SWING ENTRANCE DOOR W/SIDELITES

FIBERGLASS NON-IMPACT GLAZED

COMPONENTS

DRAWN:

A.R.

DWG NO.

08-03400A

REV

A

SCALE

NTS

DATE

03/28/19

SHEET


13 OF 14

L. ROBERTO LOMAS P.E.


208 7th Ave, INDIALANTIC, FL 32903

434-688-0609 rllomas@lrlomaspe.com


SIGNED: 05/22/2025

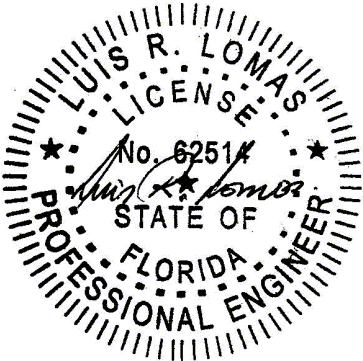


Luis R. Lomas P.E.
FL No.: 62514

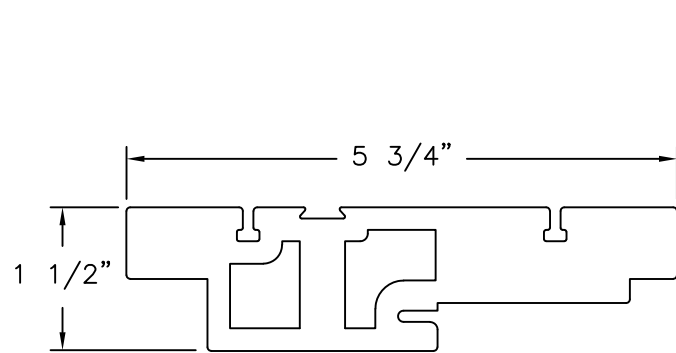


HEAD FRAME & JAMB
FOAM PVC CO-EX

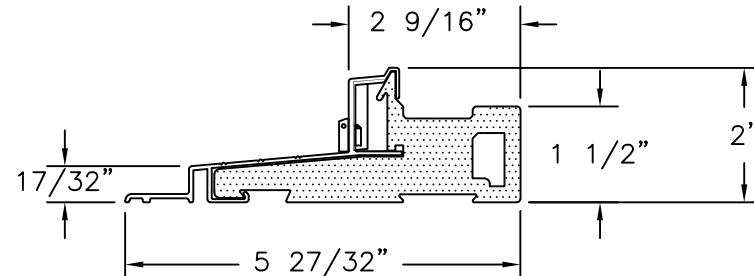


INSWING DOOR SILL DETAIL

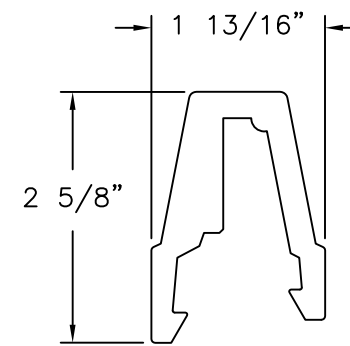


MULLION COVER (B)
FOAM PVC

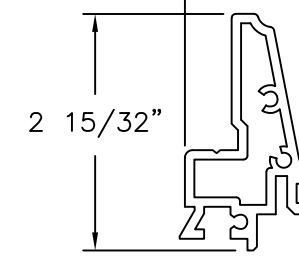


REINFORCEMENT (B)
ALUMINUM

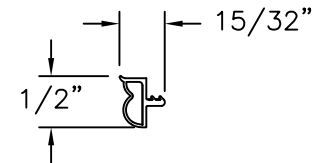


WEATHER STRIP (C)
EPDM

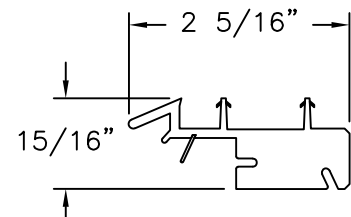


DOOR BOTTOM
FOAM & RIGID PVC

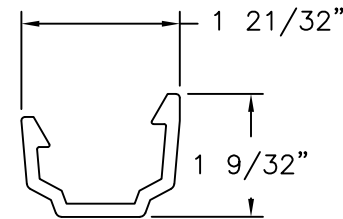


T-ASTRAGAL (A)
RIGID PVC

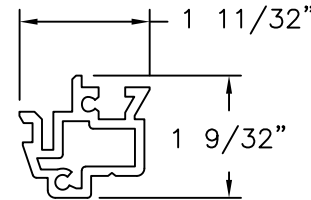


REINFORCEMENT (A)
ALUMINUM

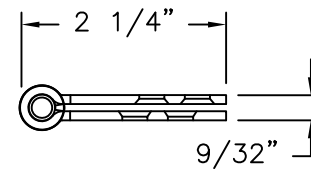


4\"/>

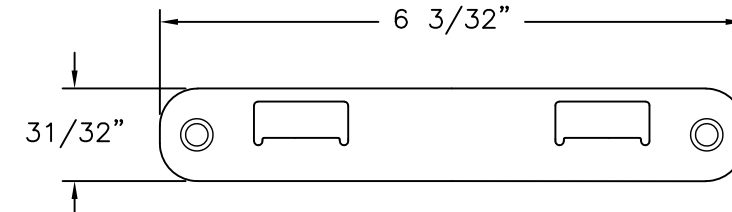


TOP/BOTTOM BAR KEEPER
STAINLESS STEEL BY JAM YUAN ENTERPRISES CO., LTD.

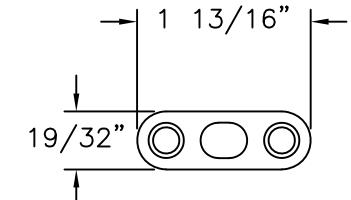


DRIVE BAR PLATE
STAINLESS STEEL
BY JAM YUAN ENTERPRISES CO., LTD.

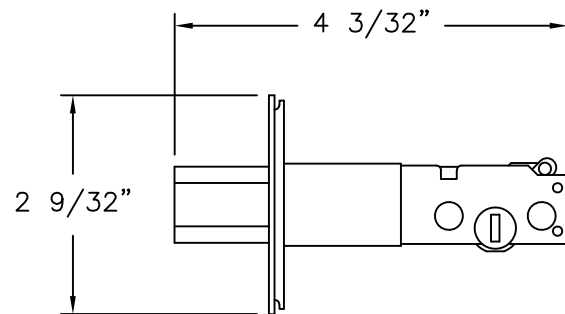


DOOR DEADBOLT
STEEL (SS92Y
BY JAM YUAN ENTERPRISES CO.,LTD)

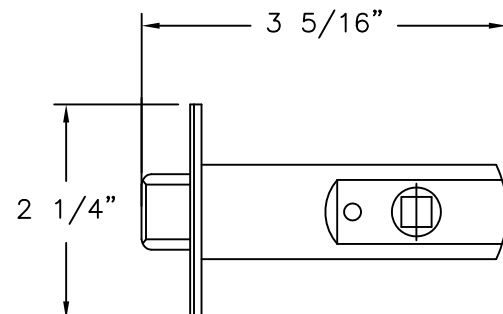


DOOR LATCH
STEEL (SS92Y
BY JAM YUAN ENTERPRISES CO.,LTD)

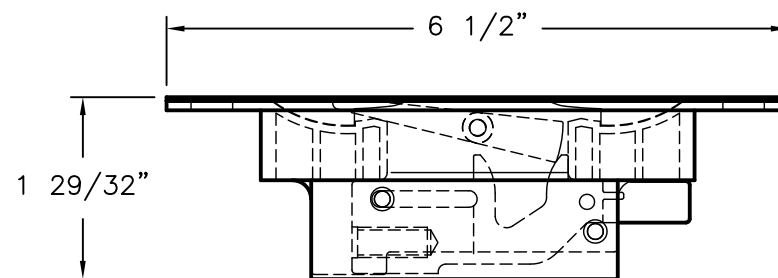


FLUSH BOLT MECHANISM
DIE CAST, STEEL, POM (SS93X
BY JAM YUAN ENTERPRISES CO., LTD)

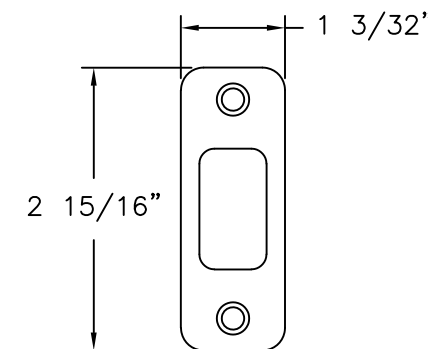


DEADBOLT KEEPER
STAINLESS STEEL
BY JAM YUAN ENTERPRISES CO., LTD

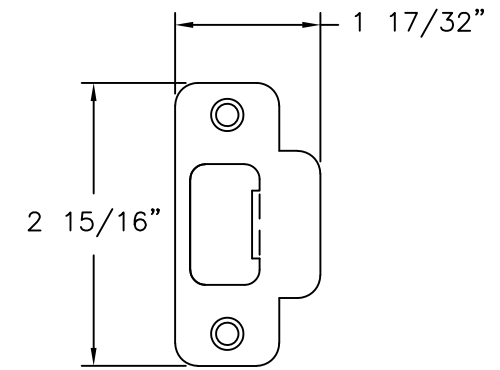


LATCH KEEPER
STAINLESS STEEL
BY JAM YUAN ENTERPRISES CO., LTD

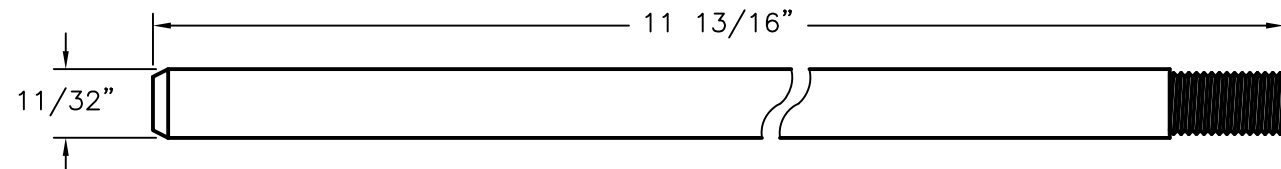

FLUSH BOLT BAR
STAINLESS STEEL
BY JAM YUAN ENTERPRISES CO., LTD

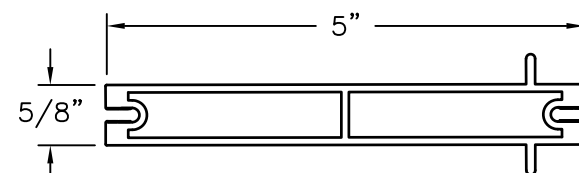

ALUMINUM MULLION
ALUMINUM

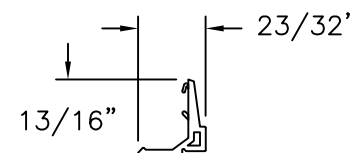

GLAZING BEAD
PVC

REVISIONS			
REV	DESCRIPTION	DATE	APPROVED
A	REVISE TO ADD MINI BLIND DETAIL	05/12/2025	R.L.

NAN YA PLASTICS CORP. USA 8989 NORTH LOOP EAST HOUSTON, TX 77029		
IN-SWING ENTRANCE DOOR W/SIDELITES FIBERGLASS NON-IMPACT GLAZED COMPONENTS		
DRAWN: A.R.	DWG NO. 08-03400A	REV A
SCALE NTS	DATE 03/28/19	SHEET 14 OF 14
L. ROBERTO LOMAS P.E. 208 7th Ave, INDIALANTIC, FL 32903 434-688-0609 rllomas@lrlomaspe.com		

SIGNED: 05/22/2025

LUIS R. LOMAS
LICENSE
No. 62514
STATE OF
FLORIDA
PROFESSIONAL ENGINEER

Luis R. Lomas P.E.
FL No.: 62514