


REVISIONS			
REV	DESCRIPTION	DATE	APPROVED
F	REVISED MANUFACTURER ADDRESS	07/13/2026	R.L.

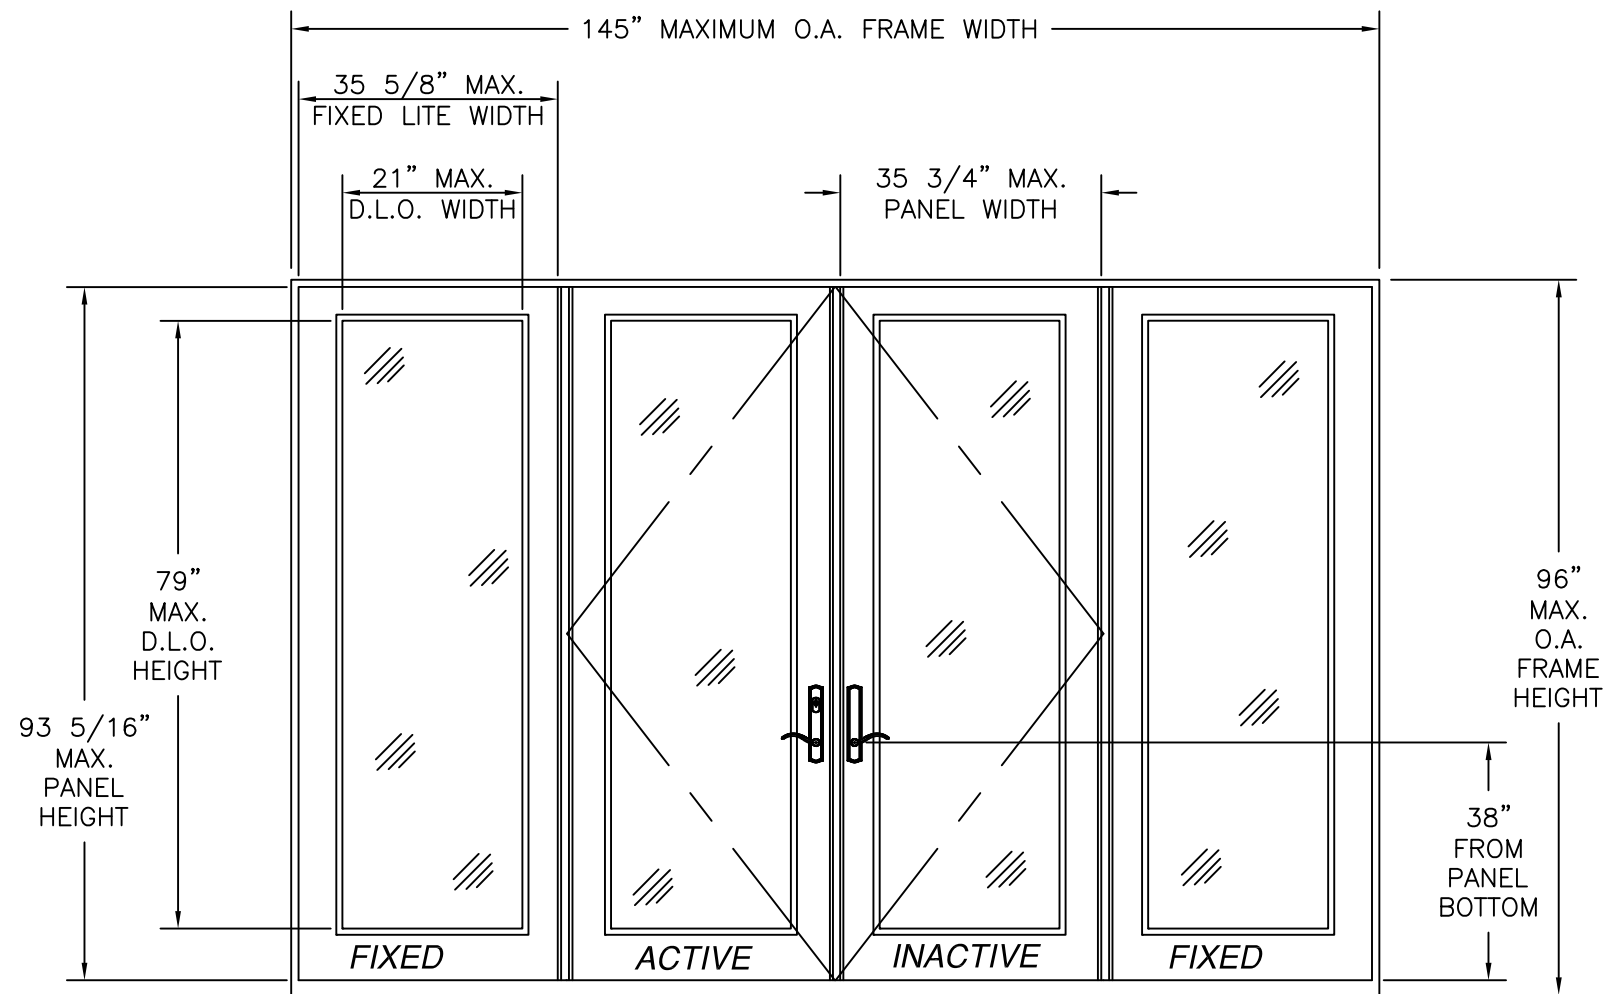

SERIES DISTINCTION OUT-SWING FIBERGLASS CLAD ENTRY
DOUBLE DOOR W/ SIDELITES
EXTERIOR VIEW

DESIGN PRESSURE RATING	IMPACT RATING
±70PSF	NONE

NOTES:

1. THE PRODUCT SHOWN HEREIN IS DESIGNED AND MANUFACTURED TO COMPLY WITH REQUIREMENTS OF THE FLORIDA BUILDING CODE.
2. WOOD FRAMING AND MASONRY OPENING TO BE DESIGNED AND ANCHORED TO PROPERLY TRANSFER ALL LOADS TO STRUCTURE. FRAMING AND MASONRY OPENING IS THE RESPONSIBILITY OF THE ARCHITECT OR ENGINEER OF RECORD.
3. 1X BUCK OVER MASONRY/CONCRETE IS OPTIONAL. WHERE 1X BUCK IS NOT USED DISSIMILAR MATERIALS MUST BE SEPARATED WITH APPROVED COATING OR MEMBRANE. SELECTION OF COATING OR MEMBRANE IS THE RESPONSIBILITY OF THE ARCHITECT OR ENGINEER OF RECORD.
4. UNITS MUST BE GLAZED PER ASTM E1300, SEE SHEET 3 FOR GLASS OPTIONS.
5. APPROVED IMPACT PROTECTIVE SYSTEM IS REQUIRED FOR THIS PRODUCT IN WIND BORNE DEBRIS REGIONS.
6. SHIM AS REQUIRED AT EACH INSTALLATION ANCHOR WITH LOAD BEARING SHIM. SHIM WHERE SPACE OF 1/16" OR GREATER OCCURS. MAXIMUM ALLOWABLE SHIM STACK TO BE 1/4".
7. FOR ANCHORING INTO WOOD FRAMING OR 2X BUCK USE #10 WOOD SCREWS WITH SUFFICIENT LENGTH TO ACHIEVE A 1 3/8" MINIMUM EMBEDMENT INTO SUBSTRATE. LOCATE ANCHORS AS SHOWN IN ELEVATIONS AND INSTALLATION DETAILS.
8. FOR ANCHORING INTO MASONRY/CONCRETE USE 3/16" TAPCONS WITH SUFFICIENT LENGTH TO ACHIEVE A 1 1/4" MINIMUM EMBEDMENT INTO SUBSTRATE WITH 2 1/2" MINIMUM EDGE DISTANCE. LOCATE ANCHORS AS SHOWN IN ELEVATIONS AND INSTALLATION DETAILS.
9. ALL FASTENERS TO BE CORROSION RESISTANT.
10. INSTALLATION ANCHORS SHALL BE INSTALLED IN ACCORDANCE WITH ANCHOR MANUFACTURER'S INSTALLATION INSTRUCTIONS AND ANCHORS SHALL NOT BE USED IN SUBSTRATES WITH STRENGTHS LESS THAN THE MINIMUM STRENGTH SPECIFIED BELOW:
 - A. WOOD – MINIMUM SPECIFIC GRAVITY OF G=0.42
 - B. CONCRETE – MINIMUM COMPRESSIVE STRENGTH OF 3,192 PSI.
 - C. MASONRY – STRENGTH CONFORMANCE TO ASTM C-90, GRADE N, TYPE 1 (OR GREATER).
11. FRAME JAMB AND HEAD MATERIAL: CO-EXTRUDED PVC FOAM 1 5/8" THICK.
12. FRAME SILL MATERIAL: CO-EXTRUDED PVC FOAM 1 1/2" THICK WITH ALUMINUM CLADDING .063" THICK.
13. DOOR PANEL AND SIDELITE MATERIAL: .075" THICK FIBERGLASS SKIN WITH PVC FOAM TOP AND BOTTOM RAILS, AND PVC FOAM VERTICAL STILES WITH PINE REINFORCEMENTS AND POLYURETHANE FOAM CORE.
14. APPROVED CONFIGURATIONS: X, OX, XO, XX, OO, OXO, XXO, OXX, OOO AND OXXO. SEE SHEET 2.
15. HINGE LOCATION: (2) FROM TOP OF PANEL DOWN AT 8" AND 33 1/4" AND (2) FROM BOTTOM OF PANEL UP AT 8 1/2" AND 34".

SIGNED: 07/13/2026

TABLE OF CONTENTS	
SHEET NO.	DESCRIPTION
1	ELEVATION AND NOTES
2	ADDITIONAL CONFIGURATIONS AND HARDWARE
3	GLAZING DETAILS
4 – 5	ANCHORING LAYOUTS
6 – 9	INSTALLATION DETAILS

NAN YA PLASTICS CORP. USA

4016 SHADRACK ST.
HOUSTON, TX 77013

SERIES DISTINCTION OUT-SWING FIBERGLASS CLAD ENTRY DOOR W/ & W/O SIDELITES

OXO ELEVATION AND NOTES

DRAWN: TJH

DWG NO. 08-00769F

REV F

SCALE NTS

DATE 07/01/09

SHEET 1 OF 9

L. ROBERTO LOMAS P.E.

208 7th Ave, INDIALANTIC, FL 32903

434-688-0609 rllomas@rlomaspe.com

LUIS R. LOMAS

LICENSE


No. 62514

STATE OF FLORIDA



PROFESSIONAL ENGINEER

Luis R. Lomas P.E.

FL No.: 62514

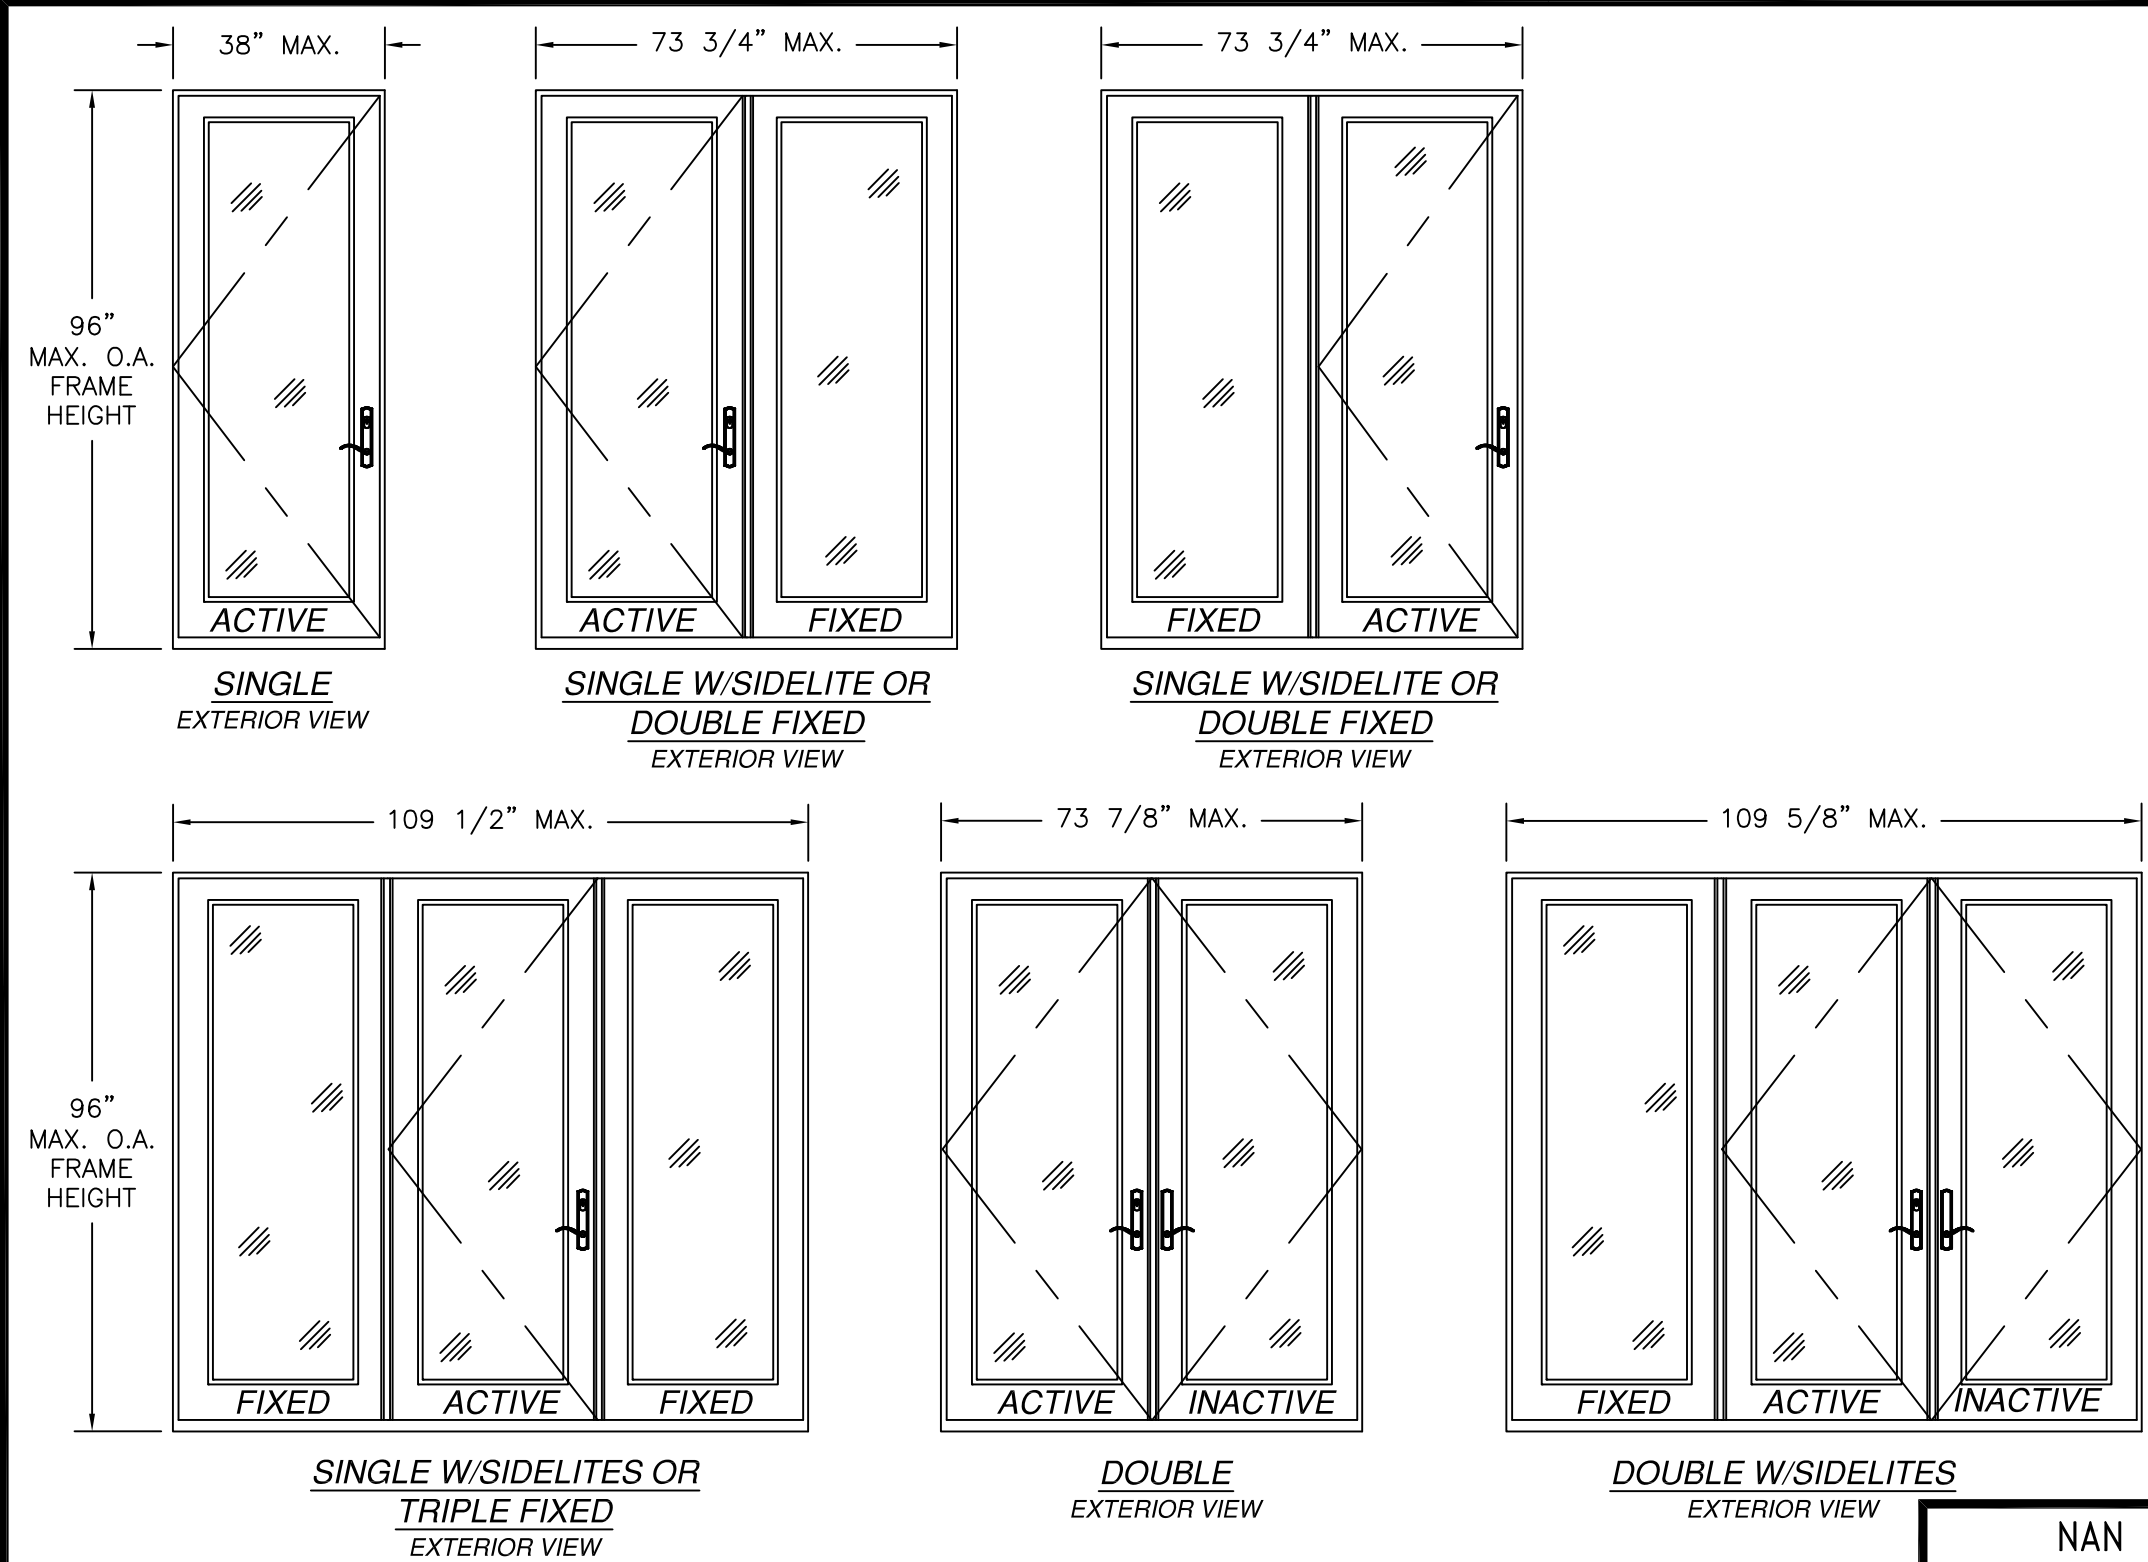

REVISIONS			
REV	DESCRIPTION	DATE	APPROVED
F	REVISED MANUFACTURER ADDRESS	07/13/2026	R.L.

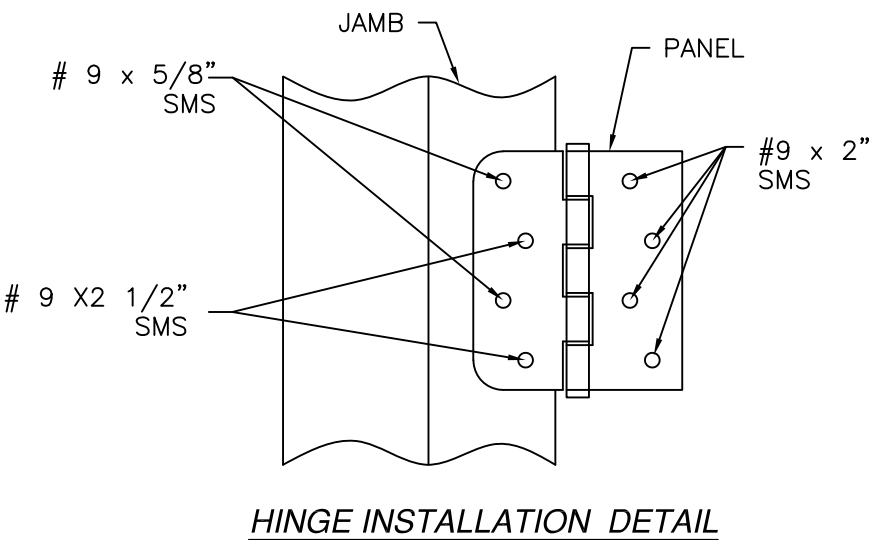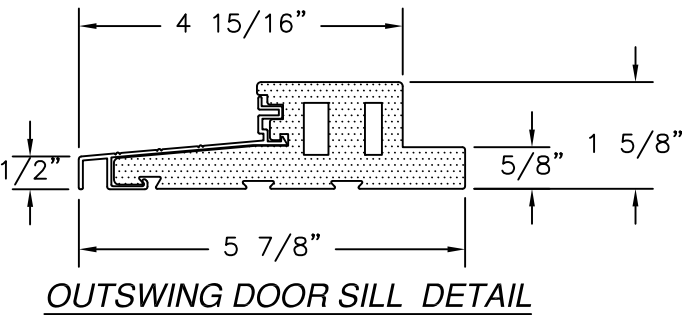

NOTE:
ALL APPROVED CONFIGURATIONS ARE SHOWN AS LEFT HAND
ACTIVE, RIGHT HAND ACTIVE IS ALSO APPROVED.

HARDWARE SCHEDULE
A. 3-POINT LOCK HANDLE ASSEMBLY NINGBO MICOTA LOCKS
B. (4) 4" x 4" BUTT HINGES BY WENZHOU LONGTAI HINGES
C. EXTRUDED ALUMINUM & PVC FOAM ASTRAGAL BY NAN YA PLASTICS
D. EXTRUDED ALUMINUM & PVC FOAM MULLION BY NAN YA PLASTICS

NAN YA PLASTICS CORP. USA
4016 SHADRACK ST.
HOUSTON, TX 77013

SERIES DISTINCTION OUT-SWING FIBERGLASS CLAD
ENTRY DOOR W/ & W/O SIDELITES
ADDITIONAL CONFIGURATIONS AND HARDWARE

DRAWN:
TJH

DWG NO.
08-00769F

REV
F


SCALE
NTS

DATE
07/01/09

SHEET
2 OF 9

L. ROBERTO LOMAS P.E.
208 7th Ave, INDIALANTIC, FL 32903
434-688-0609 rllomas@rlomaspe.com




SIGNED: 07/13/2026

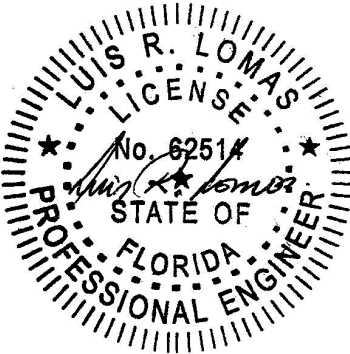

Luis R. Lomas P.E.
FL No.: 62514

REVISIONS			
REV	DESCRIPTION	DATE	APPROVED
F	REVISED MANUFACTURER ADDRESS	07/13/2026	R.L.

APPROVED PANEL CONFIGURATIONS

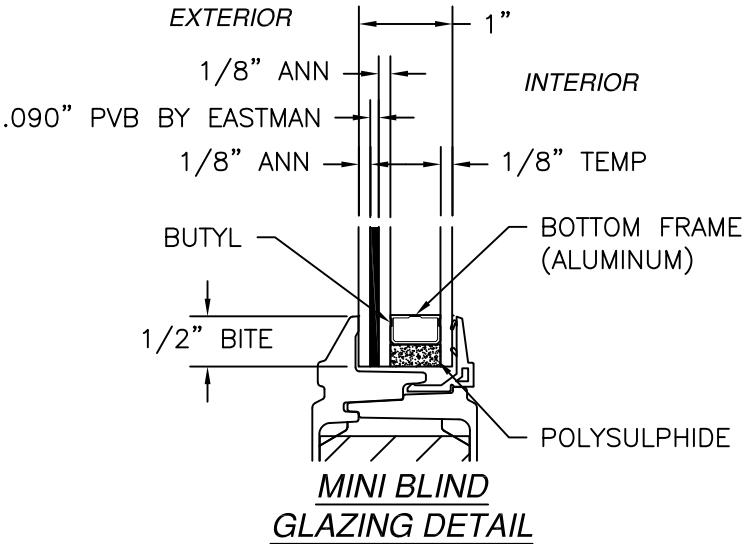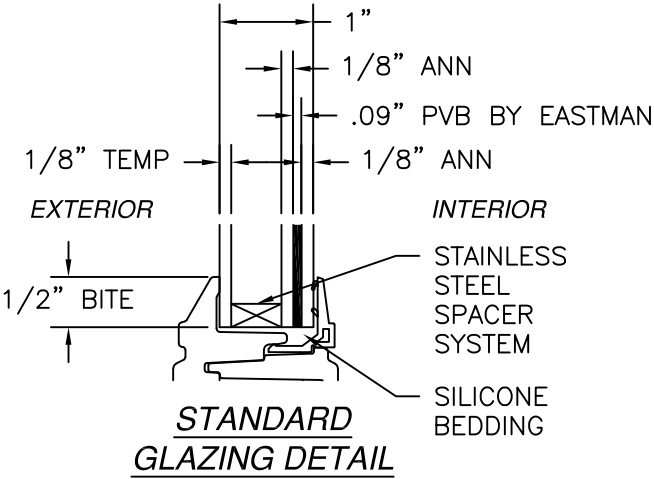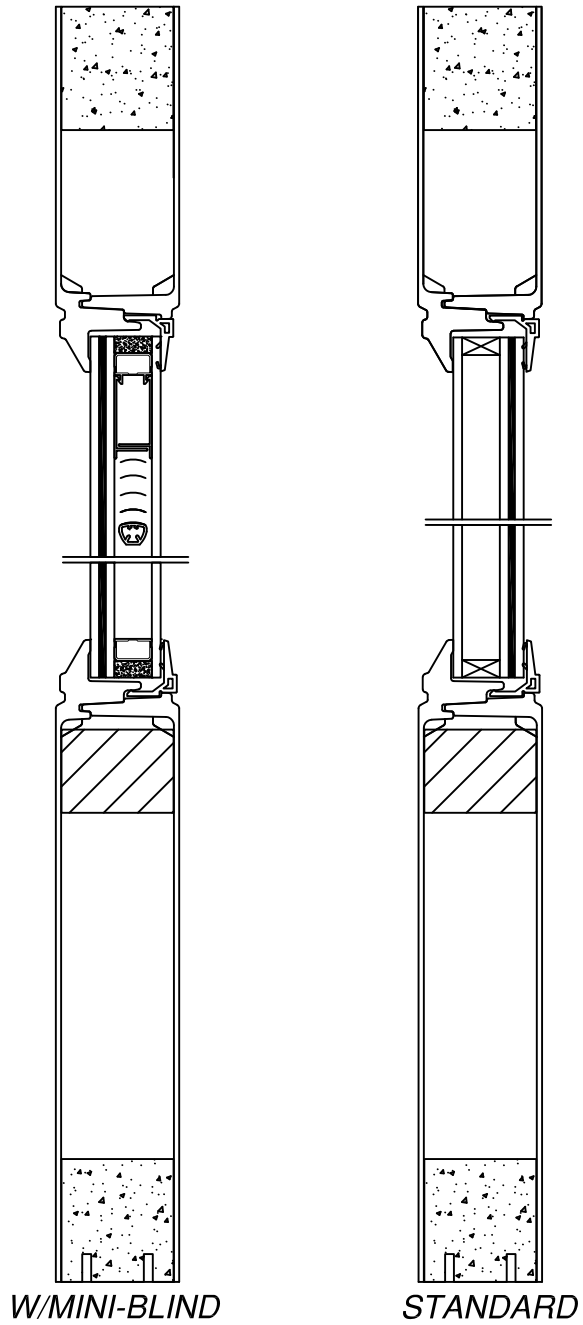


SIGNED: 07/13/2026

NAN YA PLASTICS CORP. USA
4016 SHADRACK ST.
HOUSTON, TX 77013

SERIES DISTINCTION OUT-SWING FIBERGLASS CLAD
ENTRY DOOR W/ & W/O SIDELITES
GLAZING DETAILS


DRAWN: TJH	DWG NO. 08-00769F	REV F
SCALE NTS	DATE 07/01/09	SHEET 3 OF 9

L. ROBERTO LOMAS P.E.
208 7th Ave, INDIALANTIC, FL 32903
434-688-0609 rllomas@lrlomaspe.com

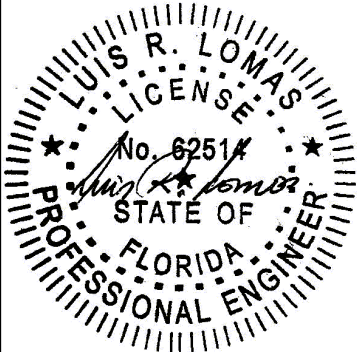


Luis R. Lomas P.E.
FL No.: 62514


REVISIONS			
REV	DESCRIPTION	DATE	APPROVED
F	REVISED MANUFACTURER ADDRESS	07/13/2026	R.L.

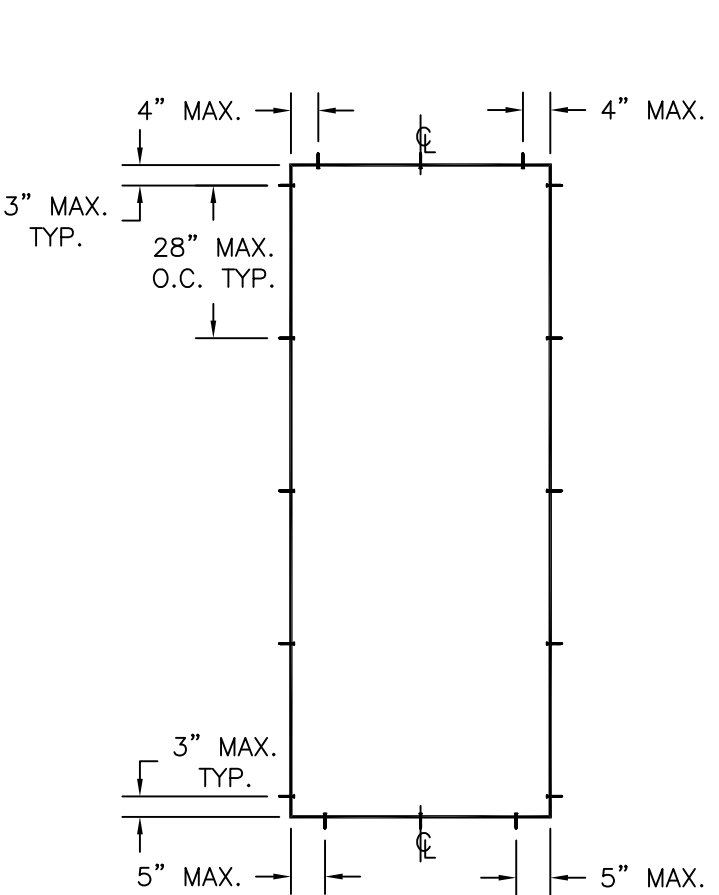

SINGLE

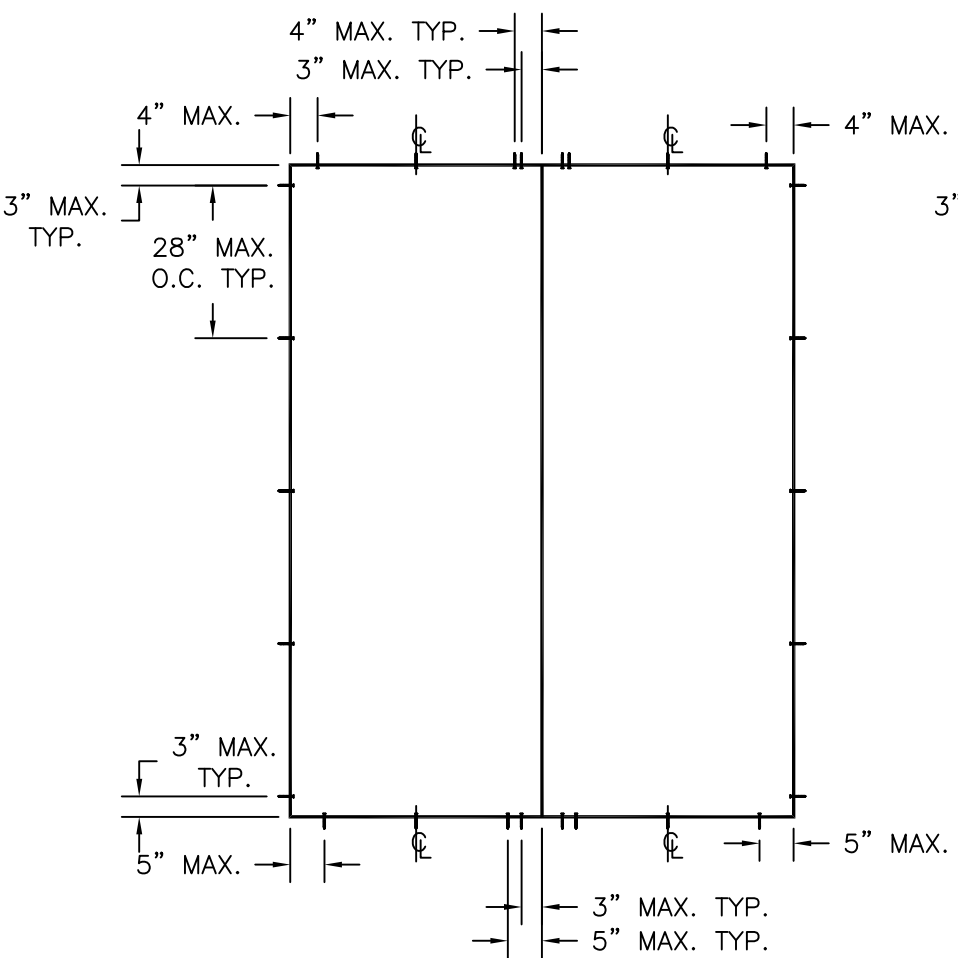

SINGLE W/SIDELITE, DOUBLE
OR DOUBLE FIXED

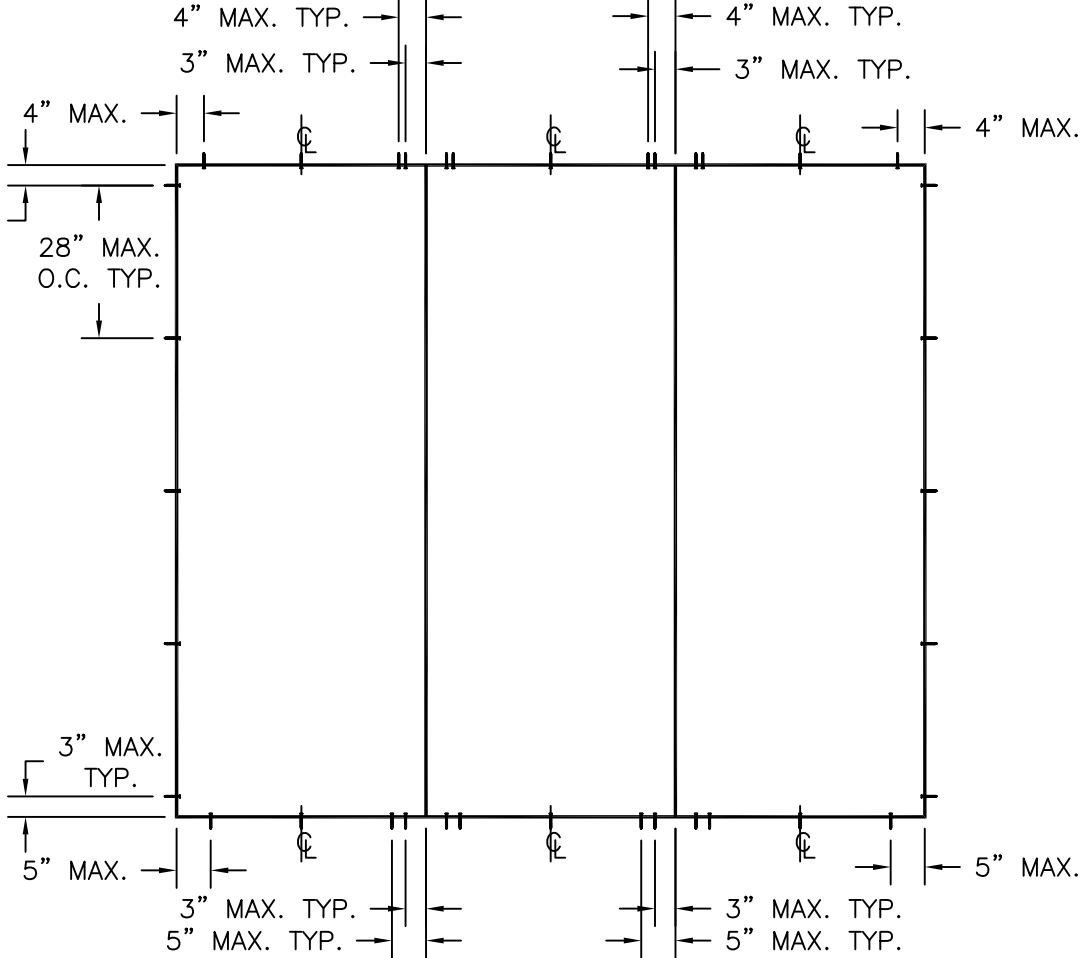


SINGLE W/SIDELITES, DOUBLE W/SIDELITE
OR TRIPLE FIXED

SIGNED: 07/13/2026


NAN YA PLASTICS CORP. USA 4016 SHADRACK ST. HOUSTON, TX 77013		
SERIES DISTINCTION OUT-SWING FIBERGLASS CLAD ENTRY DOOR W/ & W/O SIDELITES ANCHORING LAYOUT		
DRAWN: TJH	DWG NO. 08-00769F	REV F
SCALE NTS	DATE 07/01/09	SHEET 4 OF 9
L. ROBERTO LOMAS P.E. 208 7th Ave, INDIALANTIC, FL 32903 434-688-0609 rllomas@lrlomaspe.com		

Luis R. Lomas P.E.
FL No.: 62514


REVISIONS			
REV	DESCRIPTION	DATE	APPROVED
F	REVISED MANUFACTURER ADDRESS	07/13/2026	R.L.

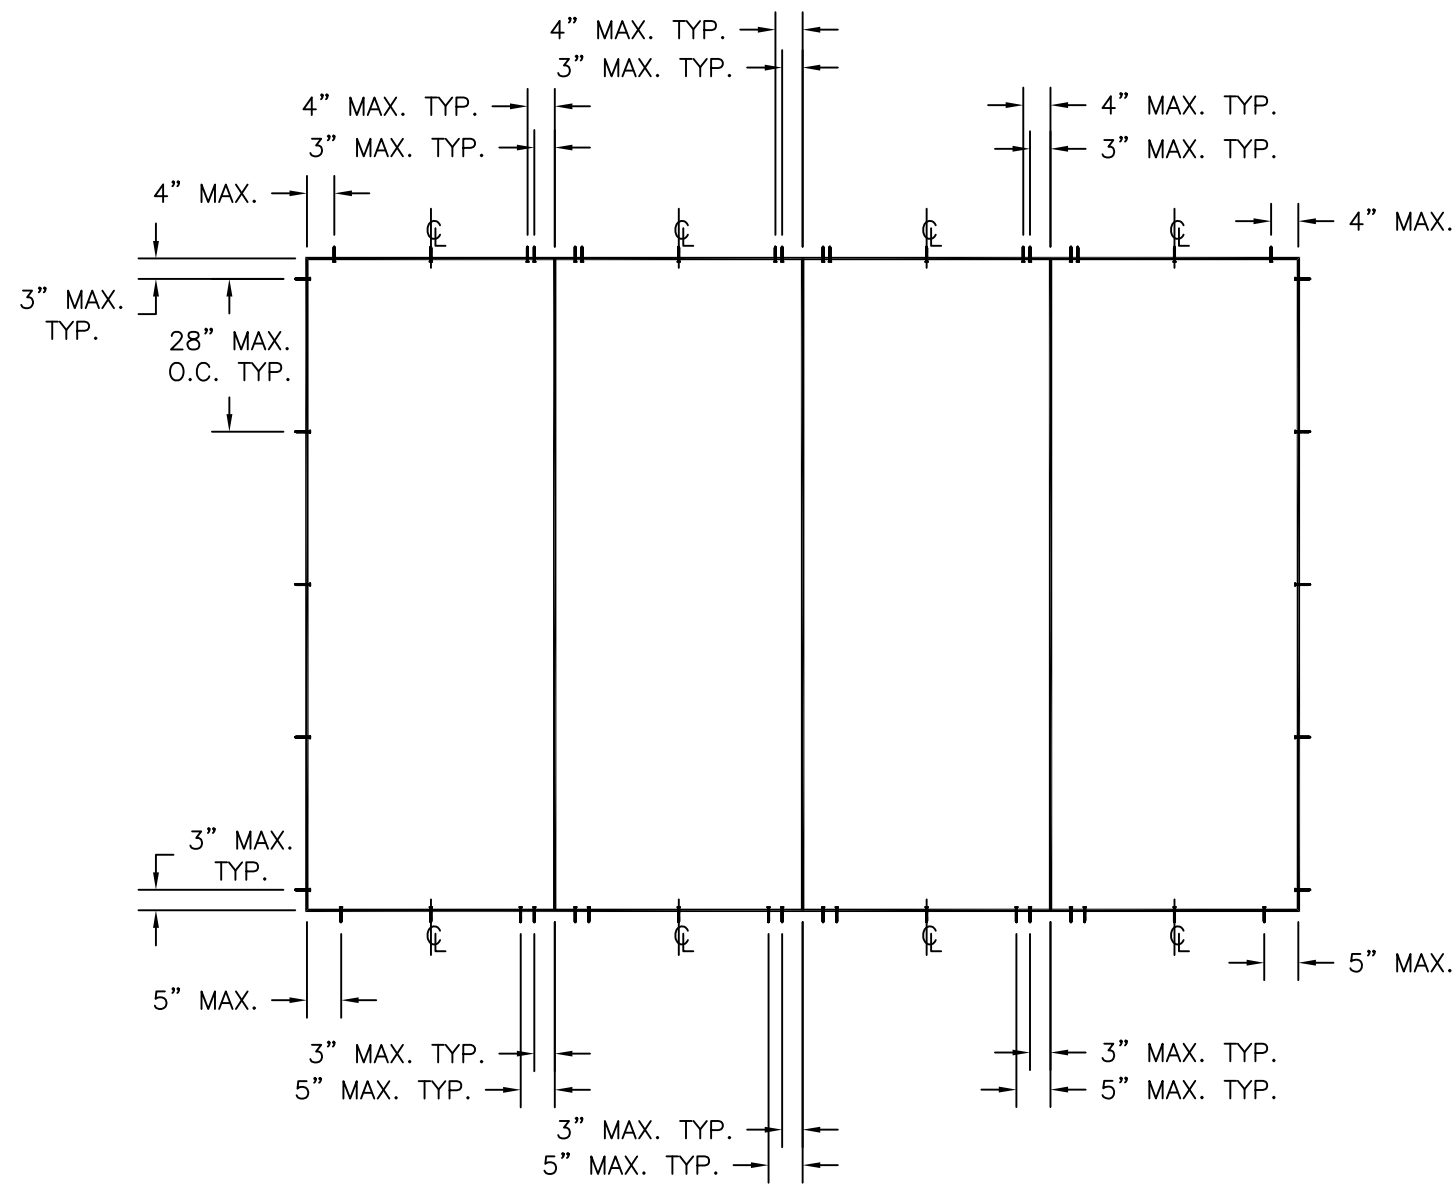

DOUBLE W/SIDELITES

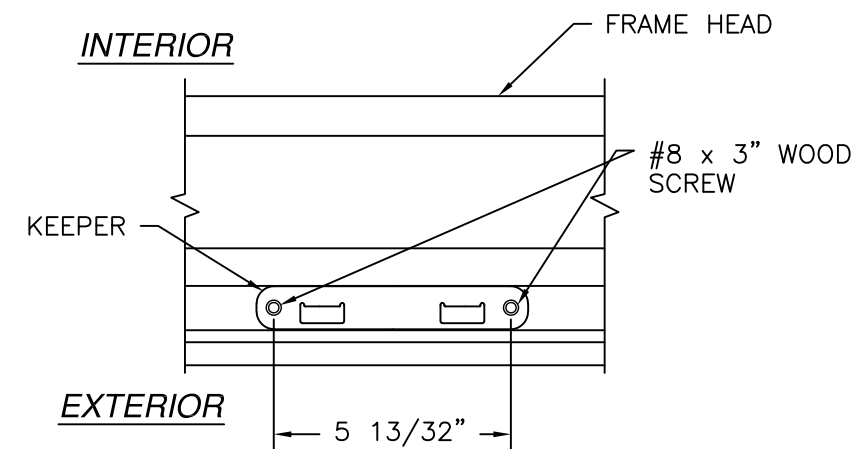

HEAD KEEPER DETAIL

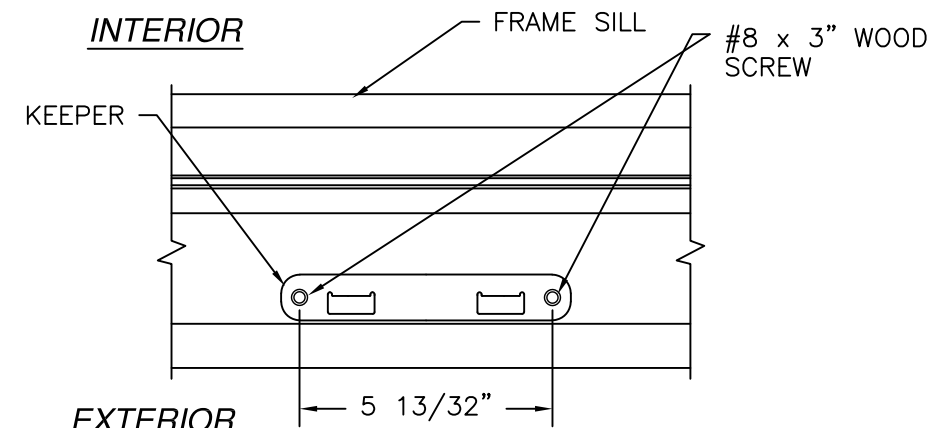

SILL KEEPER DETAIL

SIGNED: 07/13/2026

NAN YA PLASTICS CORP. USA

4016 SHADRACK ST.
HOUSTON, TX 77013

SERIES DISTINCTION OUT-SWING FIBERGLASS CLAD
ENTRY DOOR W/ & W/O SIDELITES

ANCHORING LAYOUT & INSTALLATION DETAILS

DRAWN:
TJH

DWG NO.
08-00769F

REV
F

SCALE
NTS


DATE
07/01/09

SHEET
5 OF 9



L. ROBERTO LOMAS P.E.

208 7th Ave, INDIALANTIC, FL 32903

434-688-0609 rllomas@lrlomaspe.com

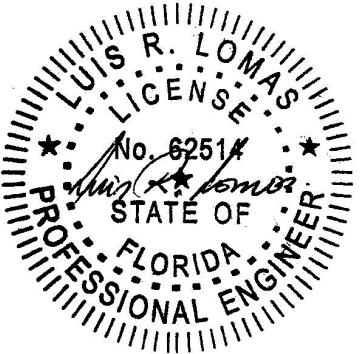

Luis R. Lomas P.E.
FL No.: 62514

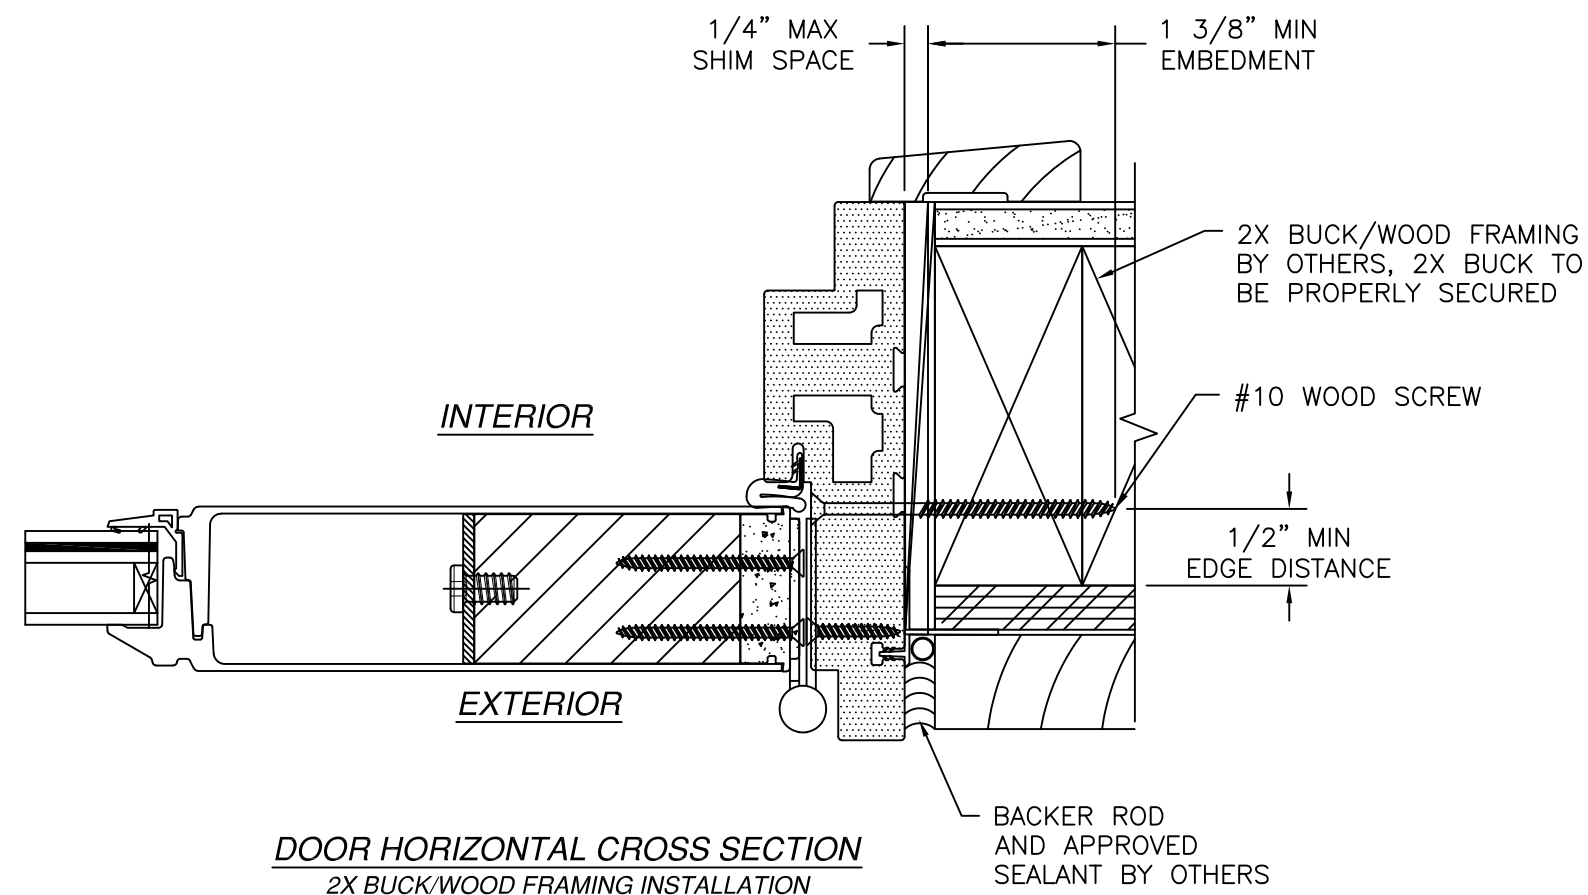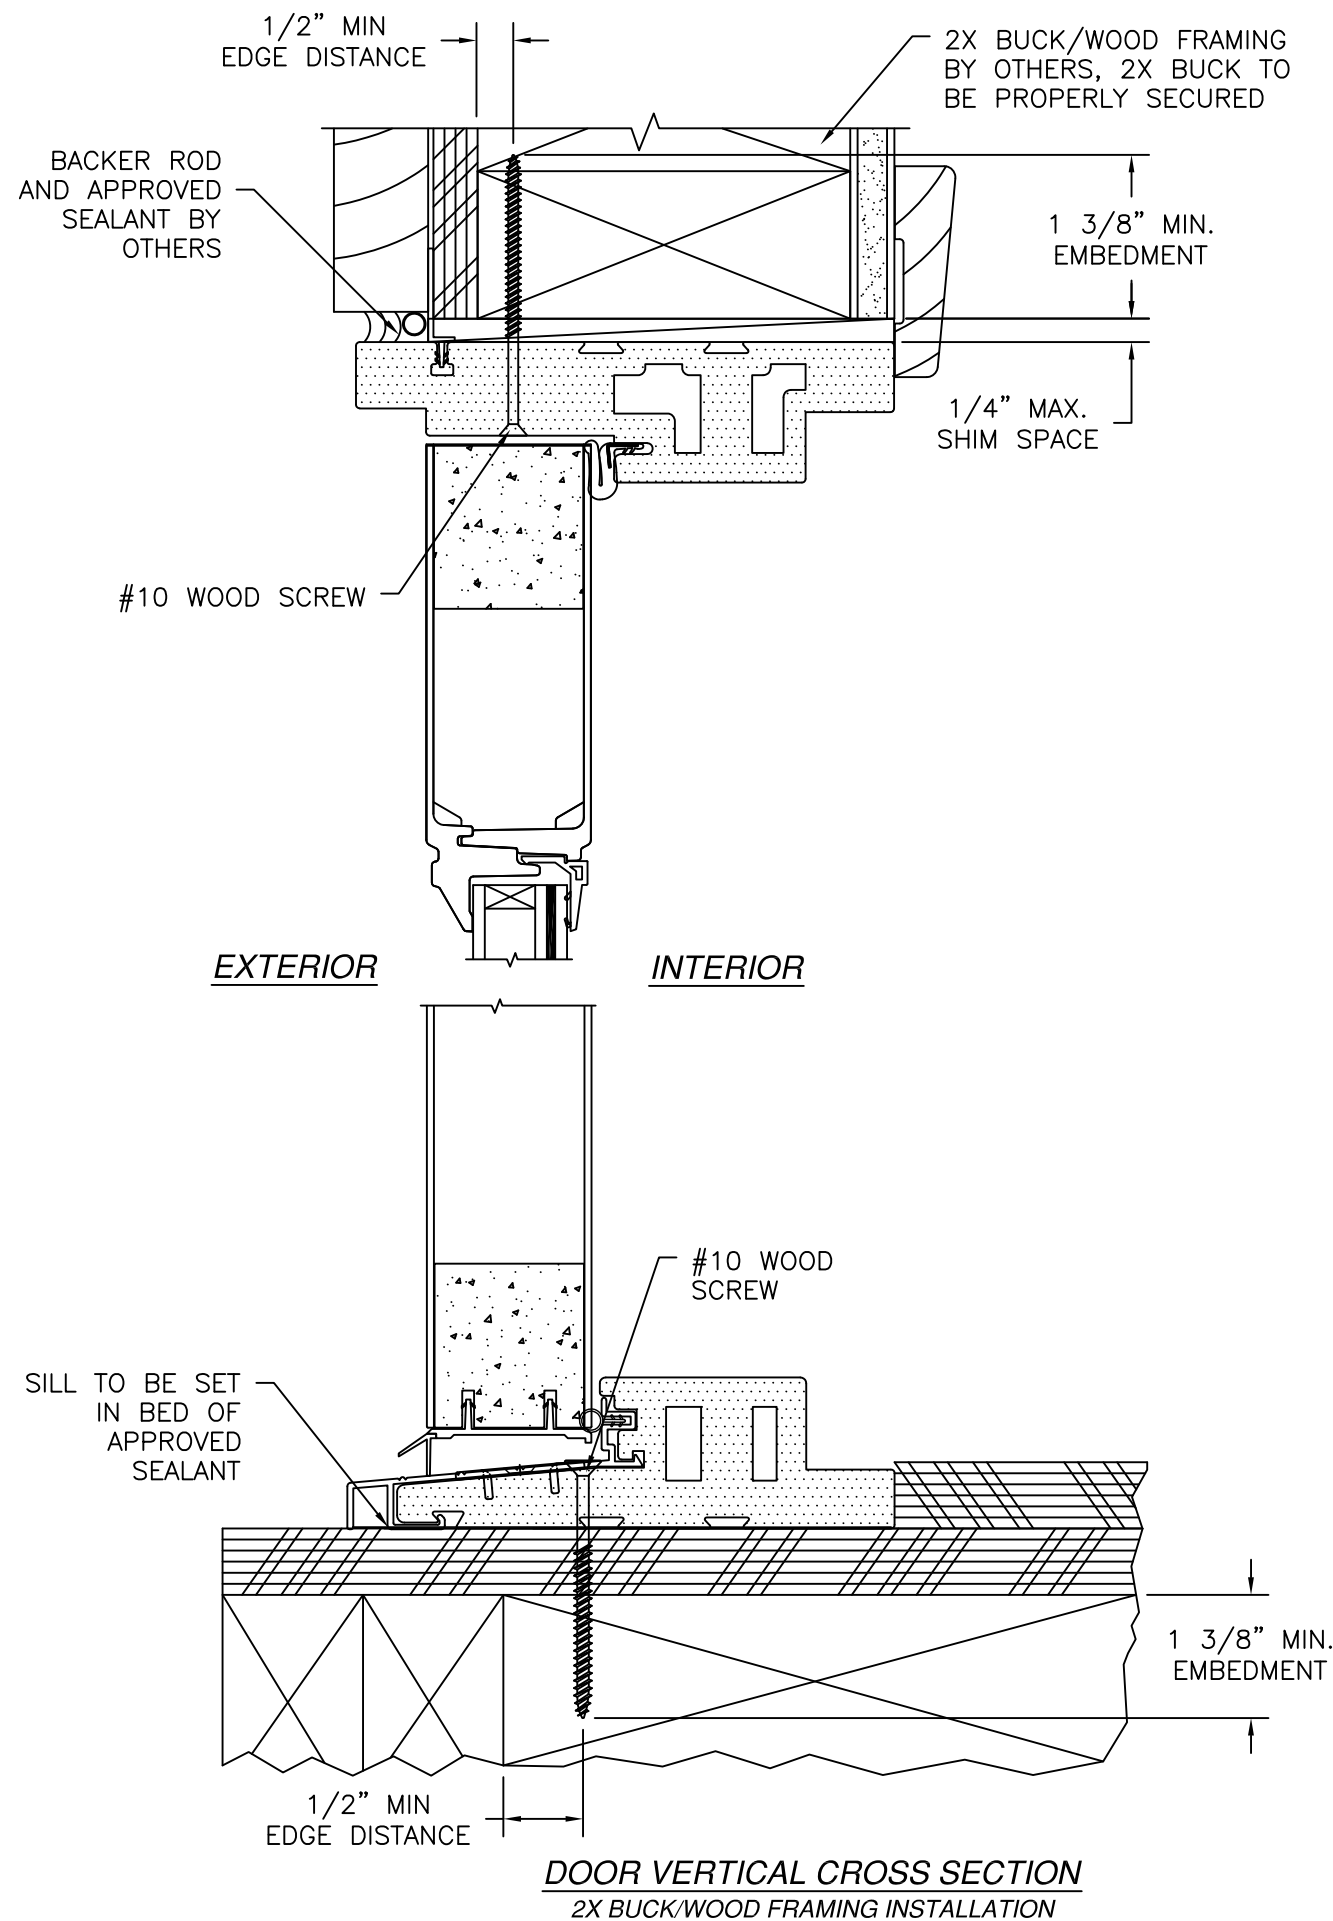



- NOTES:
1. INTERIOR AND EXTERIOR FINISHES, BY OTHERS, NOT SHOWN FOR CLARITY.
 2. PERIMETER AND JOINT SEALANT BY OTHERS TO BE DESIGNED IN ACCORDANCE WITH ASTM E2112

REVISIONS			
REV	DESCRIPTION	DATE	APPROVED
F	REVISED MANUFACTURER ADDRESS	07/13/2026	R.L.

SIGNED: 07/13/2026

NAN YA PLASTICS CORP. USA 4016 SHADRACK ST. HOUSTON, TX 77013			
SERIES DISTINCTION OUT-SWING FIBERGLASS CLAD ENTRY DOOR W/ & W/O SIDELITES INSTALLATION DETAILS			
DRAWN: TJH	DWG NO. 08-00769F	REV F	
SCALE NTS	DATE 07/01/09	SHEET 6 OF 9	
L. ROBERTO LOMAS P.E. 208 7th Ave, INDIALANTIC, FL 32903 434-688-0609 rllomas@rlomaspe.com			Luis R. Lomas P.E. FL No.: 62514


REVISIONS			
REV	DESCRIPTION	DATE	APPROVED
F	REVISED MANUFACTURER ADDRESS	07/13/2026	R.L.

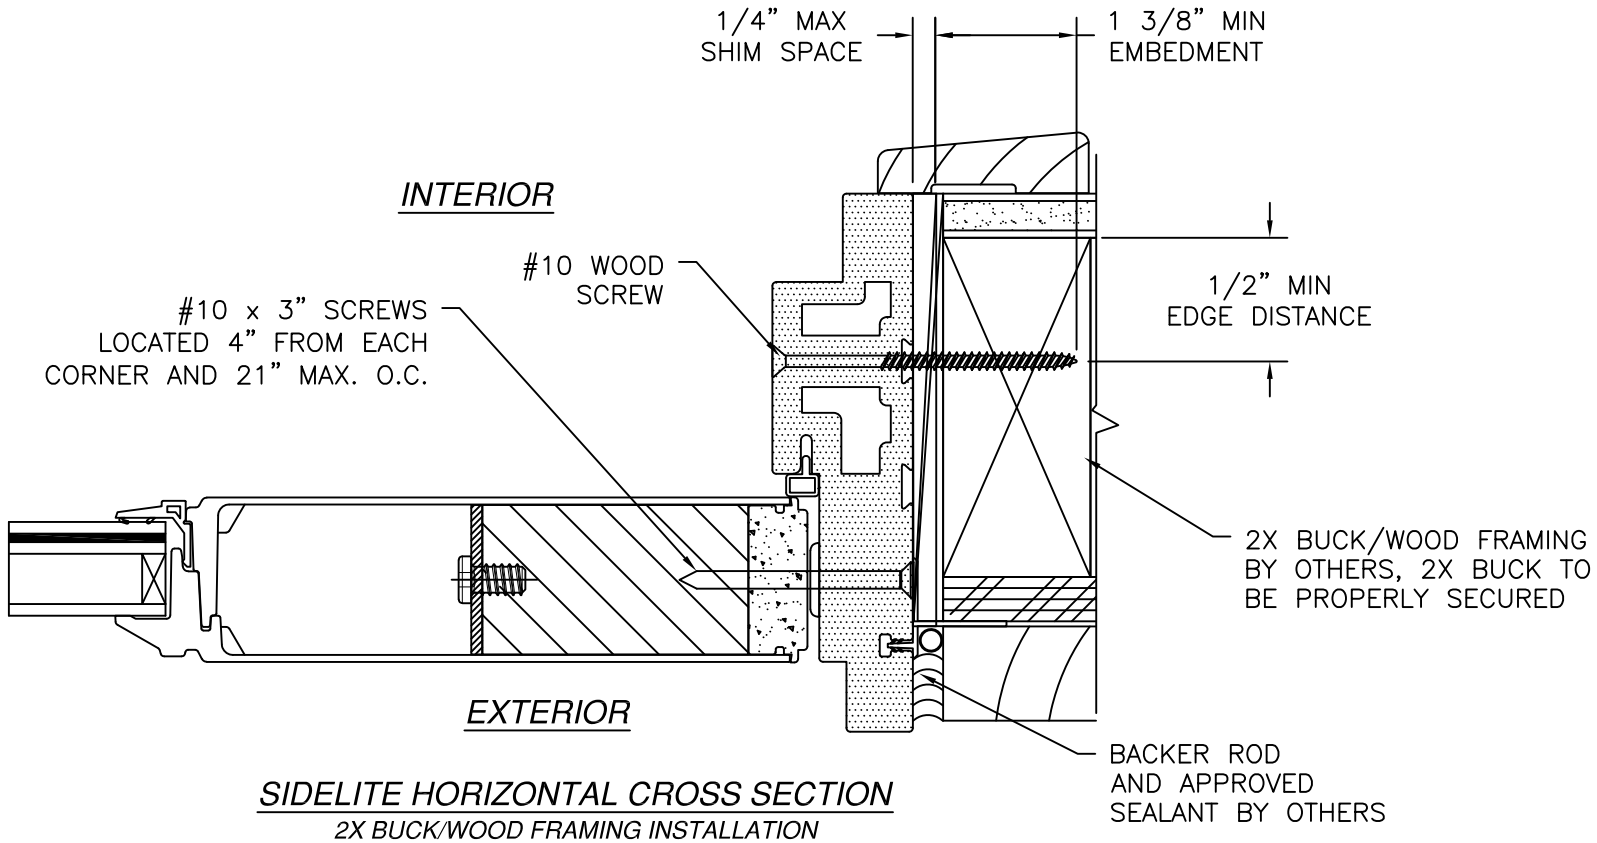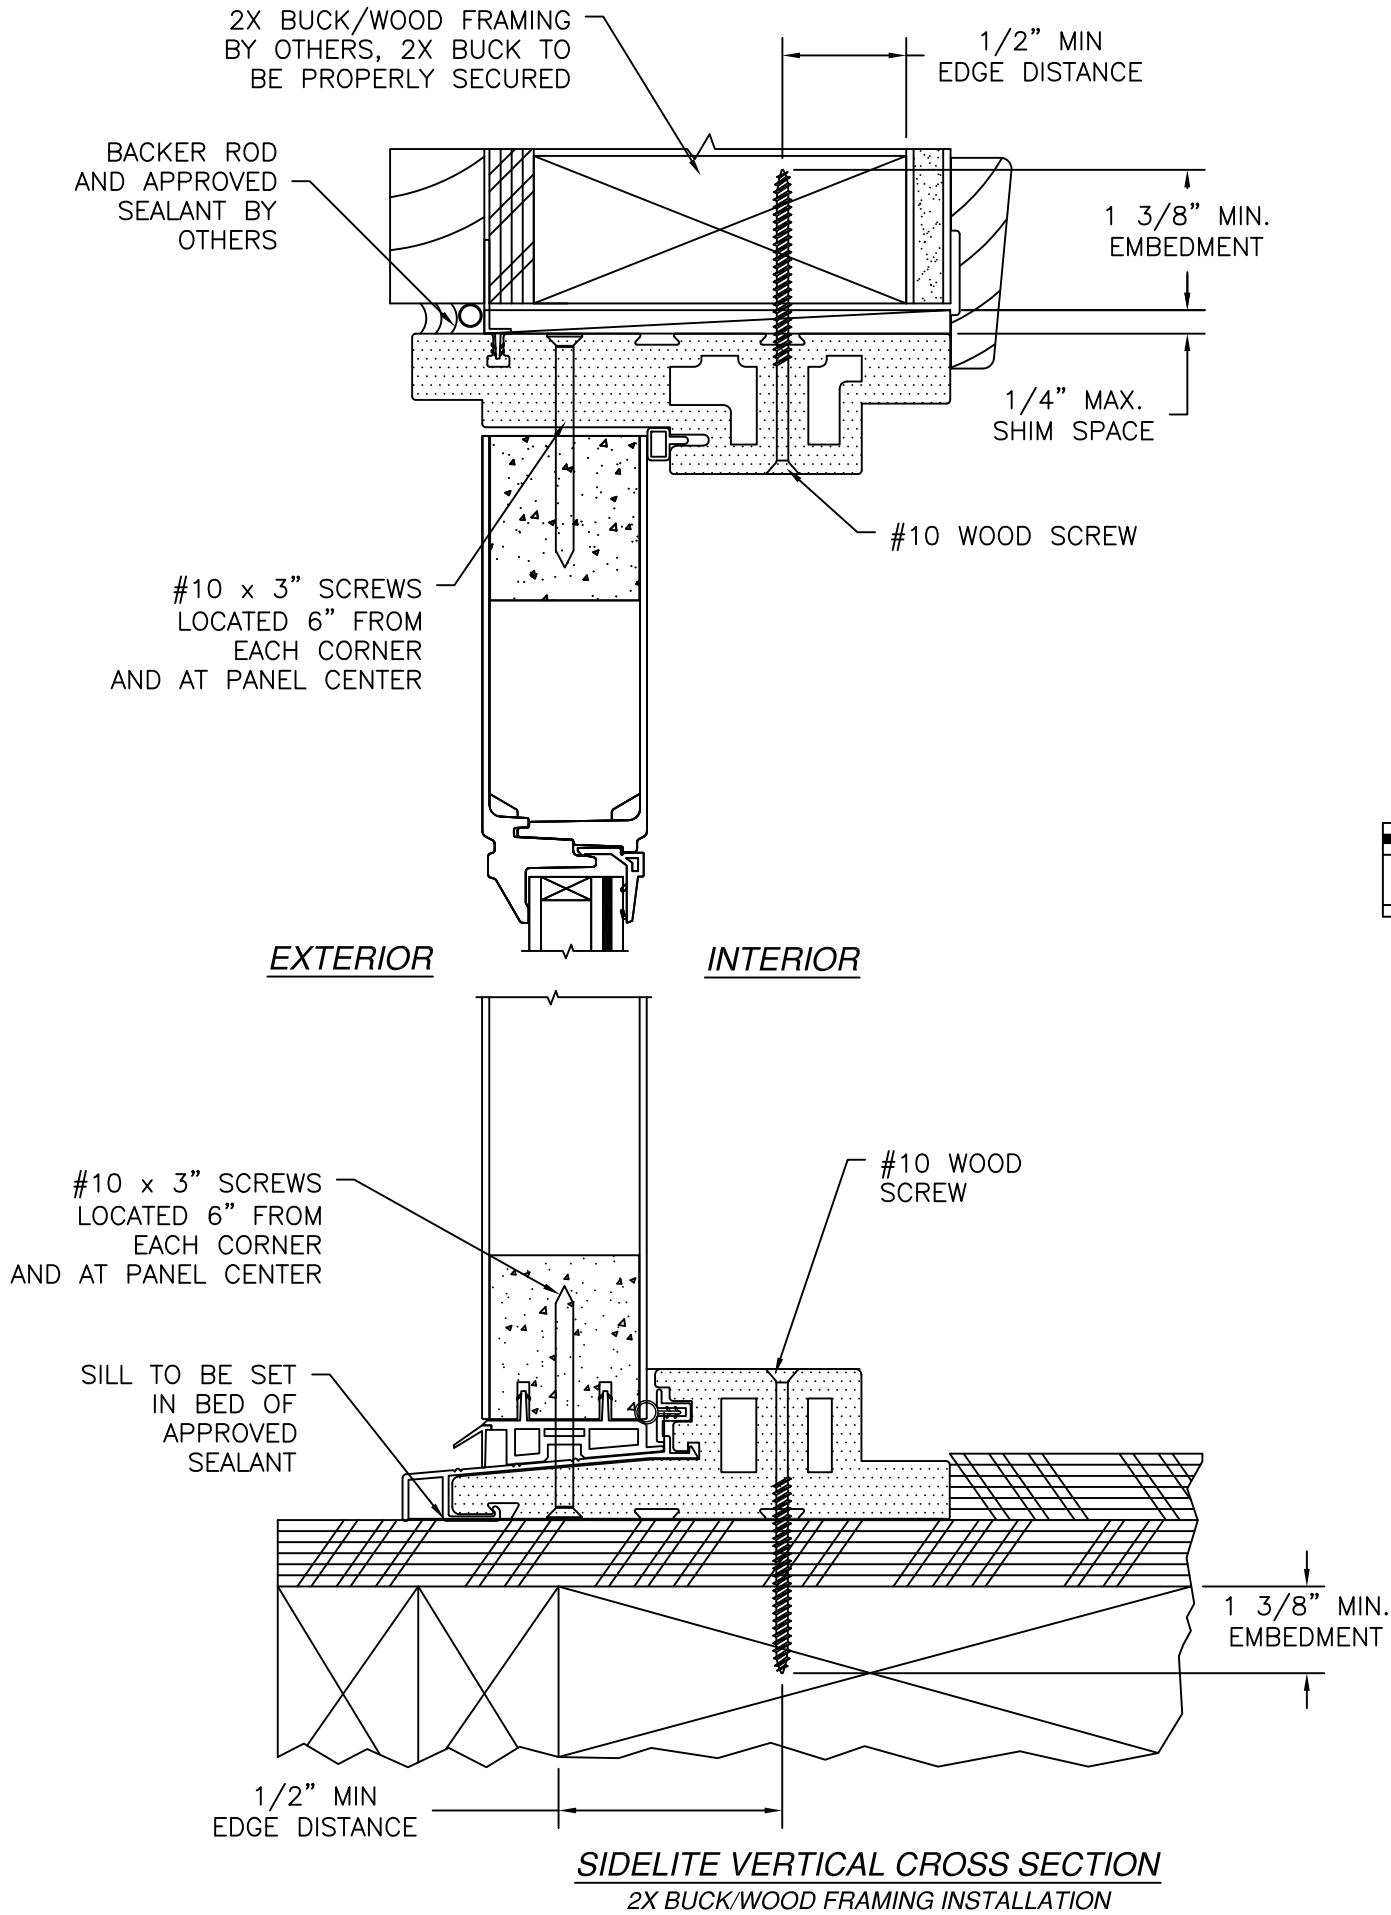



- NOTES:
1. INTERIOR AND EXTERIOR FINISHES, BY OTHERS, NOT SHOWN FOR CLARITY.
 2. PERIMETER AND JOINT SEALANT BY OTHERS TO BE DESIGNED IN ACCORDANCE WITH ASTM E2112

SIGNED: 07/13/2026

NAN YA PLASTICS CORP. USA 4016 SHADRACK ST. HOUSTON, TX 77013		
SERIES DISTINCTION OUT-SWING FIBERGLASS CLAD ENTRY DOOR W/ & W/O SIDELITES INSTALLATION DETAILS		
DRAWN: TJH	DWG NO. 08-00769F	REV F
SCALE NTS	DATE 07/01/09	SHEET 7 OF 9
L. ROBERTO LOMAS P.E. 208 7th Ave, INDIALANTIC, FL 32903 434-688-0609 rllomas@rlomaspe.com		

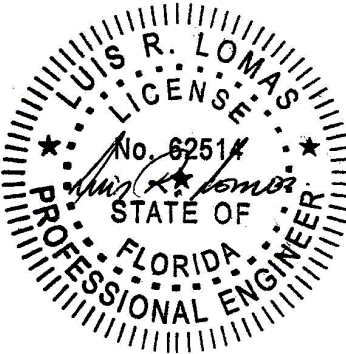

Luis R. Lomas P.E.
FL No.: 62514

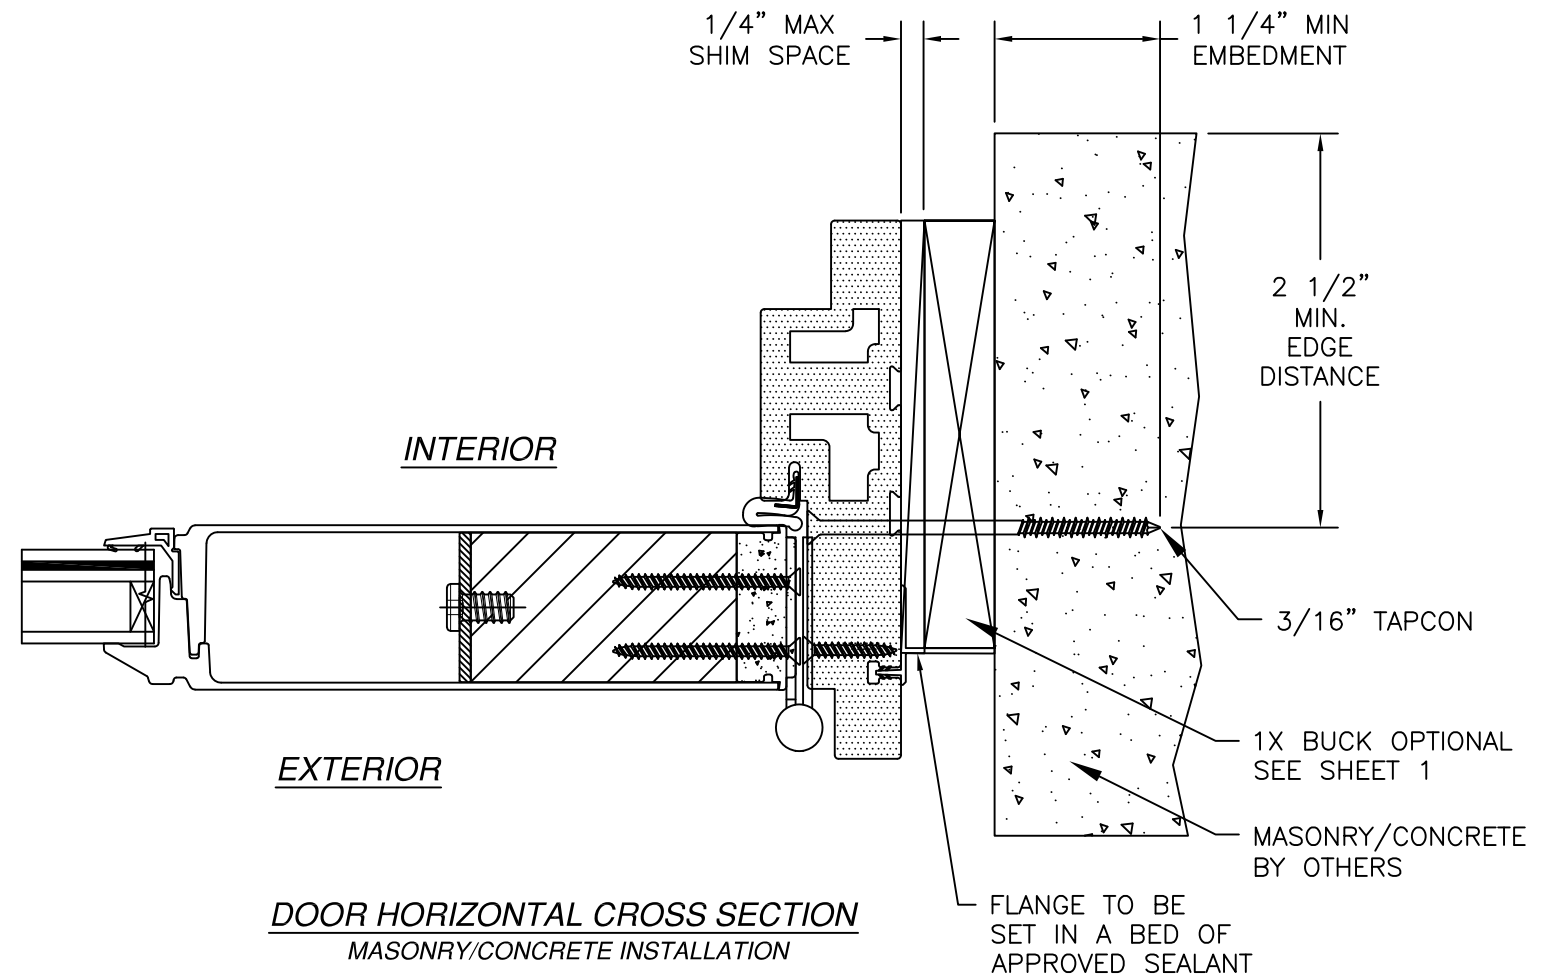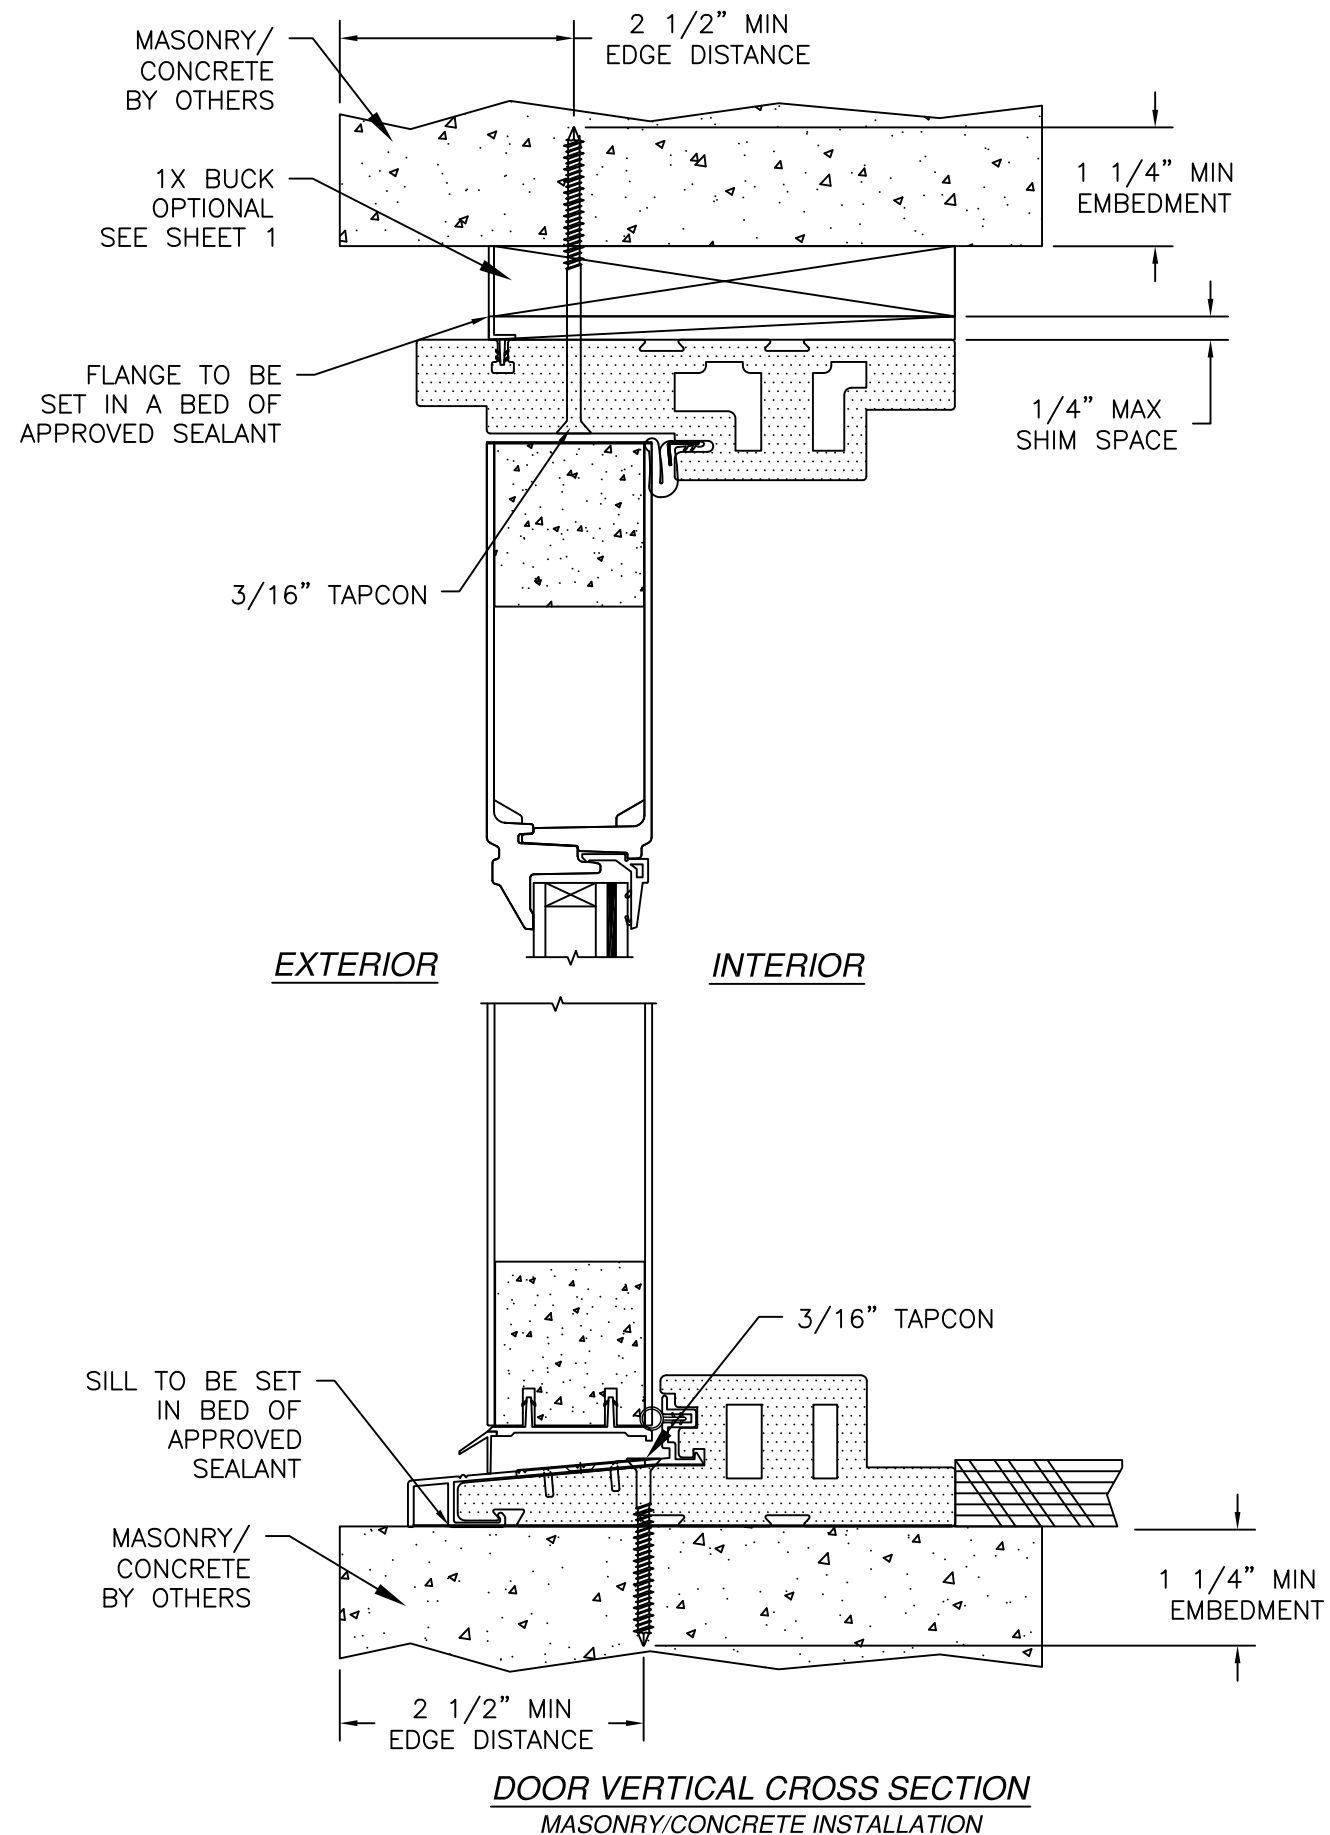




- NOTES:
1. INTERIOR AND EXTERIOR FINISHES, BY OTHERS, NOT SHOWN FOR CLARITY.
 2. PERIMETER AND JOINT SEALANT BY OTHERS TO BE DESIGNED IN ACCORDANCE WITH ASTM E2112

REVISIONS			
REV	DESCRIPTION	DATE	APPROVED
F	REVISED MANUFACTURER ADDRESS	07/13/2026	R.L.

SIGNED: 07/13/2026

NAN YA PLASTICS CORP. USA 4016 SHADRACK ST. HOUSTON, TX 77013			
SERIES DISTINCTION OUT-SWING FIBERGLASS CLAD ENTRY DOOR W/ & W/O SIDELITES INSTALLATION DETAILS			
DRAWN: TJH	DWG NO. 08-00769F	REV F	
SCALE NTS	DATE 07/01/09	SHEET 8 OF 9	
L. ROBERTO LOMAS P.E. 208 7th Ave, INDIALANTIC, FL 32903 434-688-0609 rllomas@rlomaspe.com			Luis R. Lomas P.E. FL No.: 62514

REVISIONS			
REV	DESCRIPTION	DATE	APPROVED
F	REVISED MANUFACTURER ADDRESS	07/13/2026	R.L.

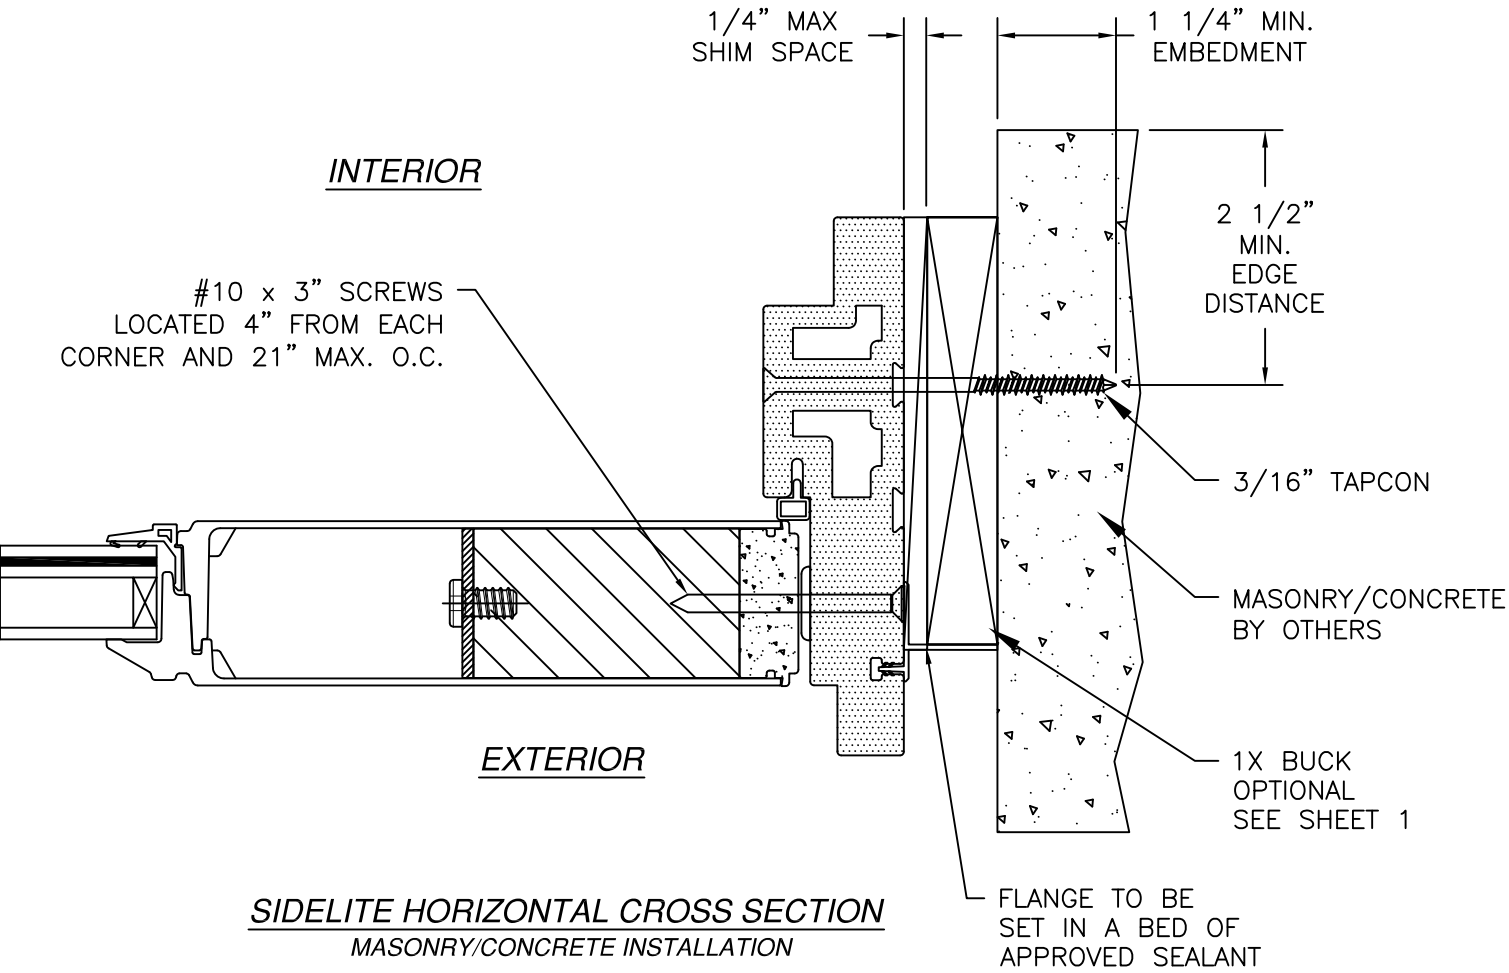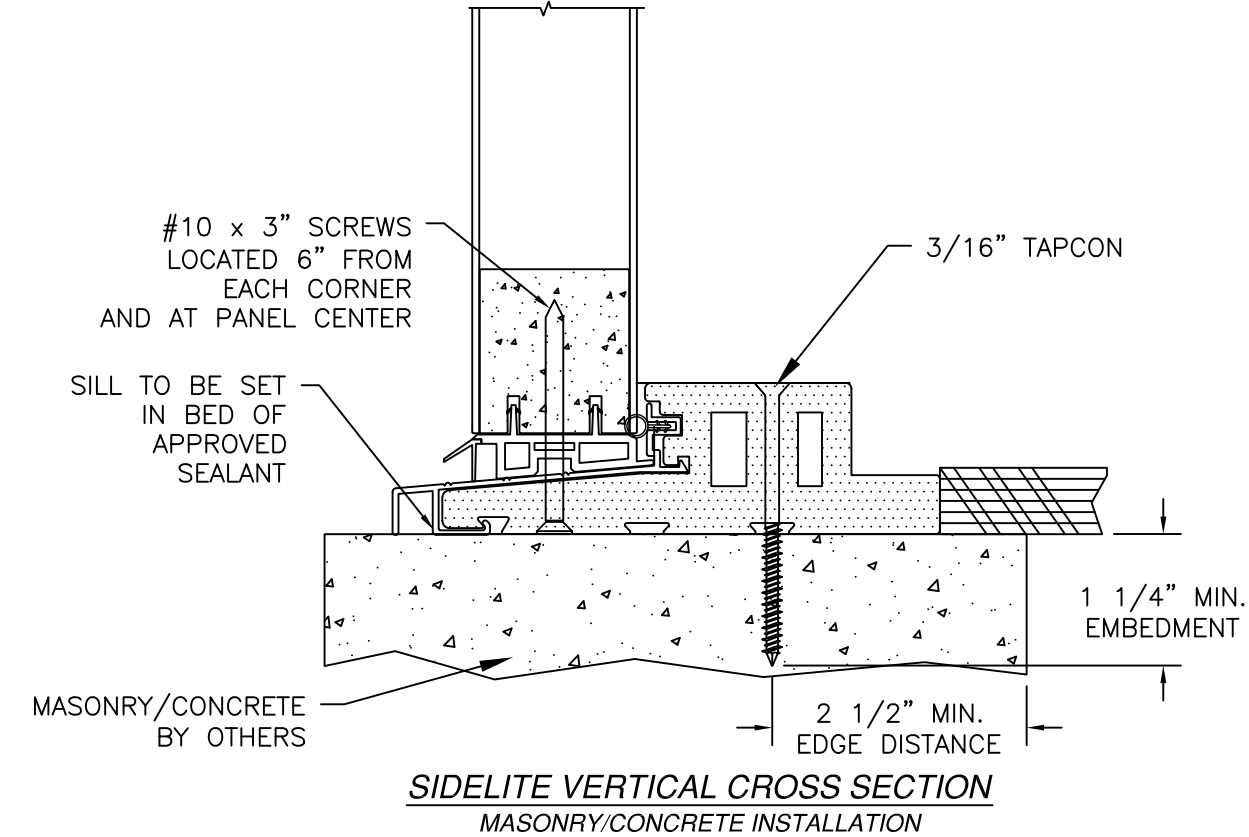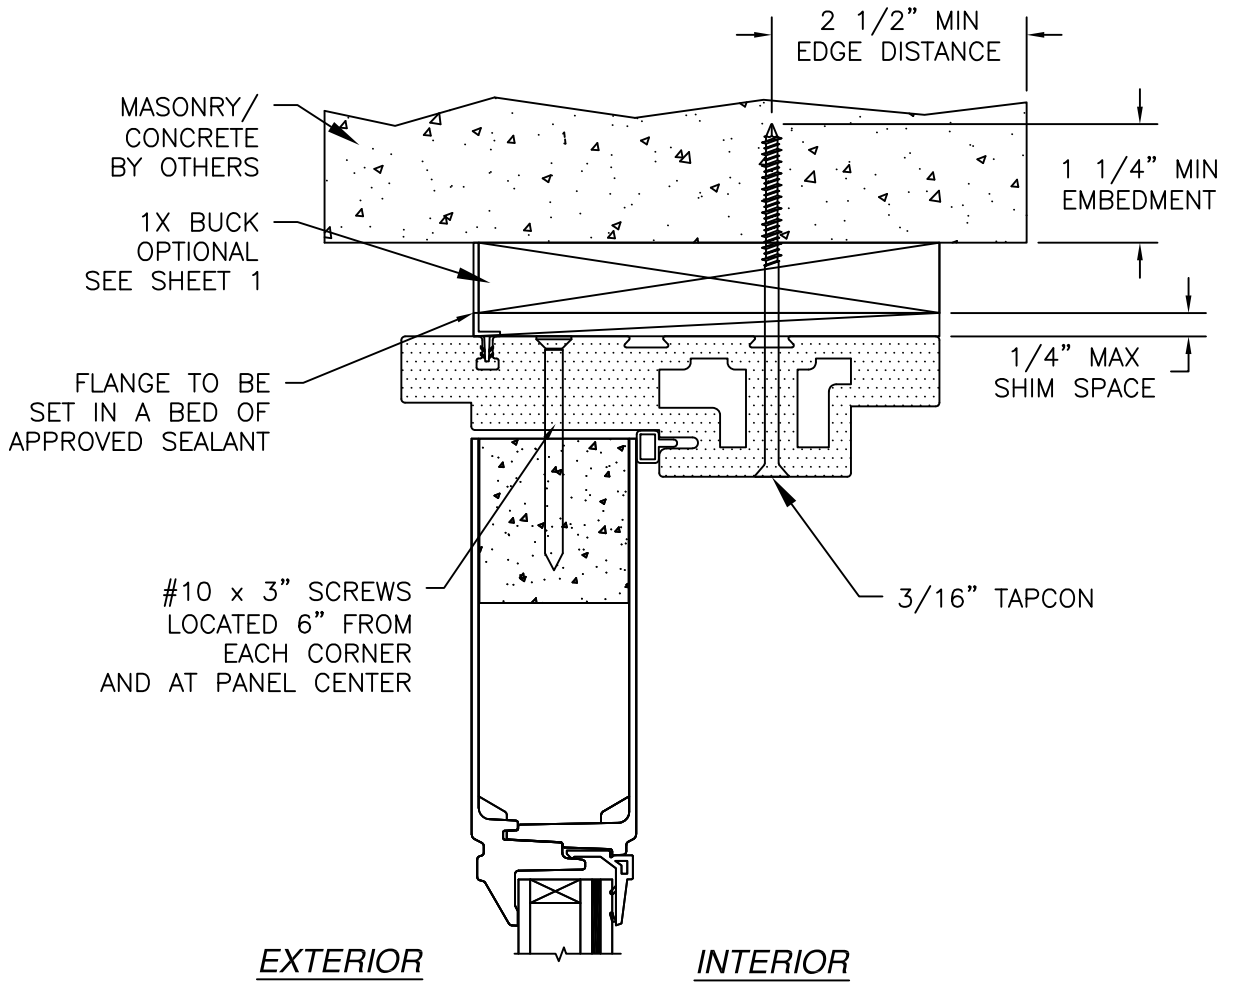

- NOTES:
1. INTERIOR AND EXTERIOR FINISHES, BY OTHERS, NOT SHOWN FOR CLARITY.
 2. PERIMETER AND JOINT SEALANT BY OTHERS TO BE DESIGNED IN ACCORDANCE WITH ASTM E2112

SIGNED: 07/13/2026

NAN YA PLASTICS CORP. USA

4016 SHADRACK ST.
HOUSTON, TX 77013

SERIES DISTINCTION OUT-SWING FIBERGLASS CLAD ENTRY DOOR W/ & W/O SIDELITES

INSTALLATION DETAILS

DRAWN: TJH

DWG NO. 08-00769F

REV F

SCALE NTS


DATE 07/01/09

SHEET9 OF 9

L. ROBERTO LOMAS P.E.

208 7th Ave, INDIALANTIC, FL 32903

434-688-0609 rllomas@rlomaspe.com

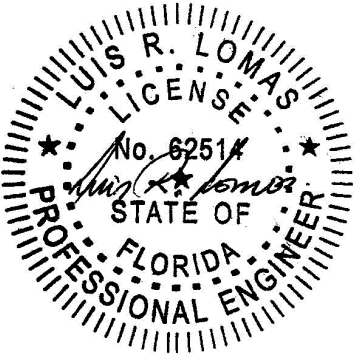

Luis R. Lomas P.E.
FL No.: 62514