

REVISIONS			
REV	DESCRIPTION	DATE	APPROVED
D	REVISED MANUFACTURER ADDRESS	07/13/2026	R.L.

NOTES:


1. THE PRODUCT SHOWN HEREIN IS DESIGNED AND MANUFACTURED TO COMPLY WITH REQUIREMENTS OF THE FLORIDA BUILDING CODE.
2. WOOD FRAMING AND MASONRY OPENING TO BE DESIGNED AND ANCHORED TO PROPERLY TRANSFER ALL LOADS TO STRUCTURE. FRAMING AND MASONRY OPENING IS THE RESPONSIBILITY OF THE ARCHITECT OR ENGINEER OF RECORD.
3. 1X BUCK OVER MASONRY/CONCRETE IS OPTIONAL.
4. WHERE SHIM OR BUCK THICKNESS IS LESS THAN 1-1/2" WINDOW UNITS MUST BE ANCHORED THROUGH THE FRAME IN ACCORDANCE WITH MANUFACTURER'S PUBLISHED INSTALLATION INSTRUCTIONS. ANCHORS SHALL BE SECURELY FASTENED DIRECTLY INTO MASONRY, CONCRETE OR OTHER STRUCTURAL SUBSTRATE MATERIAL.
5. WHERE WOOD BUCK THICKNESS IS 1-1/2" OR GREATER, BUCK SHALL BE SECURELY FASTENED TO MASONRY, CONCRETE OR OTHER STRUCTURAL SUBSTRATE. WINDOW UNITS MAY BE ANCHORED THROUGH FRAME TO SECURED WOOD BUCK IN ACCORDANCE WITH MANUFACTURER'S PUBLISHED INSTALLATION INSTRUCTIONS.
6. WHERE 1X BUCK IS NOT USED DISSIMILAR MATERIALS MUST BE SEPARATED WITH APPROVED COATING OR MEMBRANE. SELECTION OF COATING OR MEMBRANE IS THE RESPONSIBILITY OF THE ARCHITECT OR ENGINEER OF RECORD.
7. BUCKS SHALL EXTEND BEYOND WINDOW INTERIOR FACE SO THAT FULL FRAME SUPPORT IS PROVIDED.
8. SHIM AS REQUIRED AT EACH ANCHOR LOCATION WITH LOAD BEARING SHIM. SHIM WHERE SPACE OF 1/16" OR GREATER OCCURS. MAXIMUM ALLOWABLE SHIM STACK TO BE 1/4".
9. SHIMS SHALL BE LOCATED, APPLIED AND MADE FROM MATERIALS AND THICKNESS CAPABLE OF SUSTAINING APPLICABLE LOADS.
10. WIND LOAD DURATION FACTOR Cd=1.6 WAS USED FOR WOOD ANCHOR CALCULATIONS.
11. FRAME JAMB AND HEAD MATERIAL: CO-EXTRUDED PVC FOAM
12. FRAME SILL MATERIAL: CO-EXTRUDED PVC FOAM WITH ALUMINUM CLADDING.
13. DOOR PANEL AND SIDELITE MATERIAL: FIBERGLASS SKIN WITH PVC FOAM TOP AND BOTTOM RAILS, AND PVC FOAM VERTICAL STILES WITH PINE REINFORCEMENTS AND POLYURETHANE FOAM CORE.
14. UNITS MUST BE GLAZED PER ASTM E1300, SEE SHEET 7 FOR GLAZING DETAILS.
15. APPROVED IMPACT PROTECTIVE SYSTEM IS REQUIRED FOR THIS PRODUCT IN WIND BORNE DEBRIS REGIONS.
16. FOR ANCHORING INTO WOOD FRAMING OR 2X BUCK USE #10 WOOD SCREWS WITH SUFFICIENT LENGTH TO ACHIEVE A 1 1/4" MINIMUM EMBEDMENT INTO SUBSTRATE. LOCATE ANCHORS AS SHOWN IN ELEVATIONS AND INSTALLATION DETAILS.

17. FOR ANCHORING INTO MASONRY/CONCRETE USE 3/16" TAPCONS WITH SUFFICIENT LENGTH TO ACHIEVE A 1 3/4" MINIMUM EMBEDMENT INTO SUBSTRATE WITH 2" MINIMUM EDGE DISTANCE. LOCATE ANCHORS AS SHOWN IN ELEVATIONS AND INSTALLATION DETAILS.
18. FOR ANCHORING INTO METAL STRUCTURE USE #10 SMS OR SELF DRILLING SCREWS WITH SUFFICIENT LENGTH TO ACHIEVE 3 THREADS MINIMUM BEYOND STRUCTURE INTERIOR WALL. LOCATE ANCHORS AS SHOWN IN ELEVATIONS AND INSTALLATION DETAILS.
19. ALL FASTENERS TO BE CORROSION RESISTANT.
20. INSTALLATION ANCHORS SHALL BE INSTALLED IN ACCORDANCE WITH ANCHOR MANUFACTURER'S INSTALLATION INSTRUCTIONS AND ANCHORS SHALL NOT BE USED IN SUBSTRATES WITH STRENGTHS LESS THAN THE MINIMUM STRENGTH SPECIFIED BELOW:
 - A. WOOD - MINIMUM SPECIFIC GRAVITY OF G=0.42
 - B. CONCRETE - MINIMUM COMPRESSIVE STRENGTH OF 3,200 PSI.
 - C. MASONRY - GROUT FILLED BLOCK PER ASTM C90 WITH Fm=2,000PSI MINIMUM.
 - D. METAL STRUCTURE: STEEL 18GA, 33KSI OR ALUMINUM 6063-T5 .125" THICK MINIMUM
21. APPROVED CONFIGURATIONS: O, X, OX, XO, XX, OXO, XXO, OXX AND OXXO.
22. HINGES LOCATED AT 9", 40 7/8" AND 72 1/2" FROM BOTTOM.

TABLE OF CONTENTS	
SHEET NO.	DESCRIPTION
1	NOTES
2	ELEVATION
3	ADDITIONAL CONFIGURATIONS
4 - 5	ANCHORING LAYOUTS
6 - 13	INSTALLATION DETAILS


NAN YA PLASTICS CORPORATION U.S.A. 4016 SHADRACK ST. HOUSTON, TX 77013		
OUT-SWING ENTRANCE DOOR W/ & W/O SIDELITES FIBERGLASS GLAZED NOTES		
DRAWN: LMP	DWG NO. 08-01550	REV D
SCALE NTS	DATE 04/30/12	SHEET 1 OF 13
L. ROBERTO LOMAS P.E. 208 7th Ave, INDIALANTIC, FL 32903 434-688-0609 rllomas@rlomaspe.com		

SIGNED: 07/13/2026

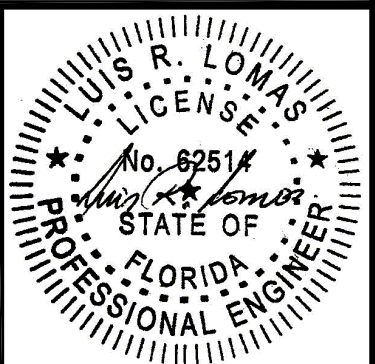

Luis R. Lomas P.E.
FL No.: 62514

REVISIONS			
REV	DESCRIPTION	DATE	APPROVED
D	REVISED MANUFACTURER ADDRESS	07/13/2026	R.L.

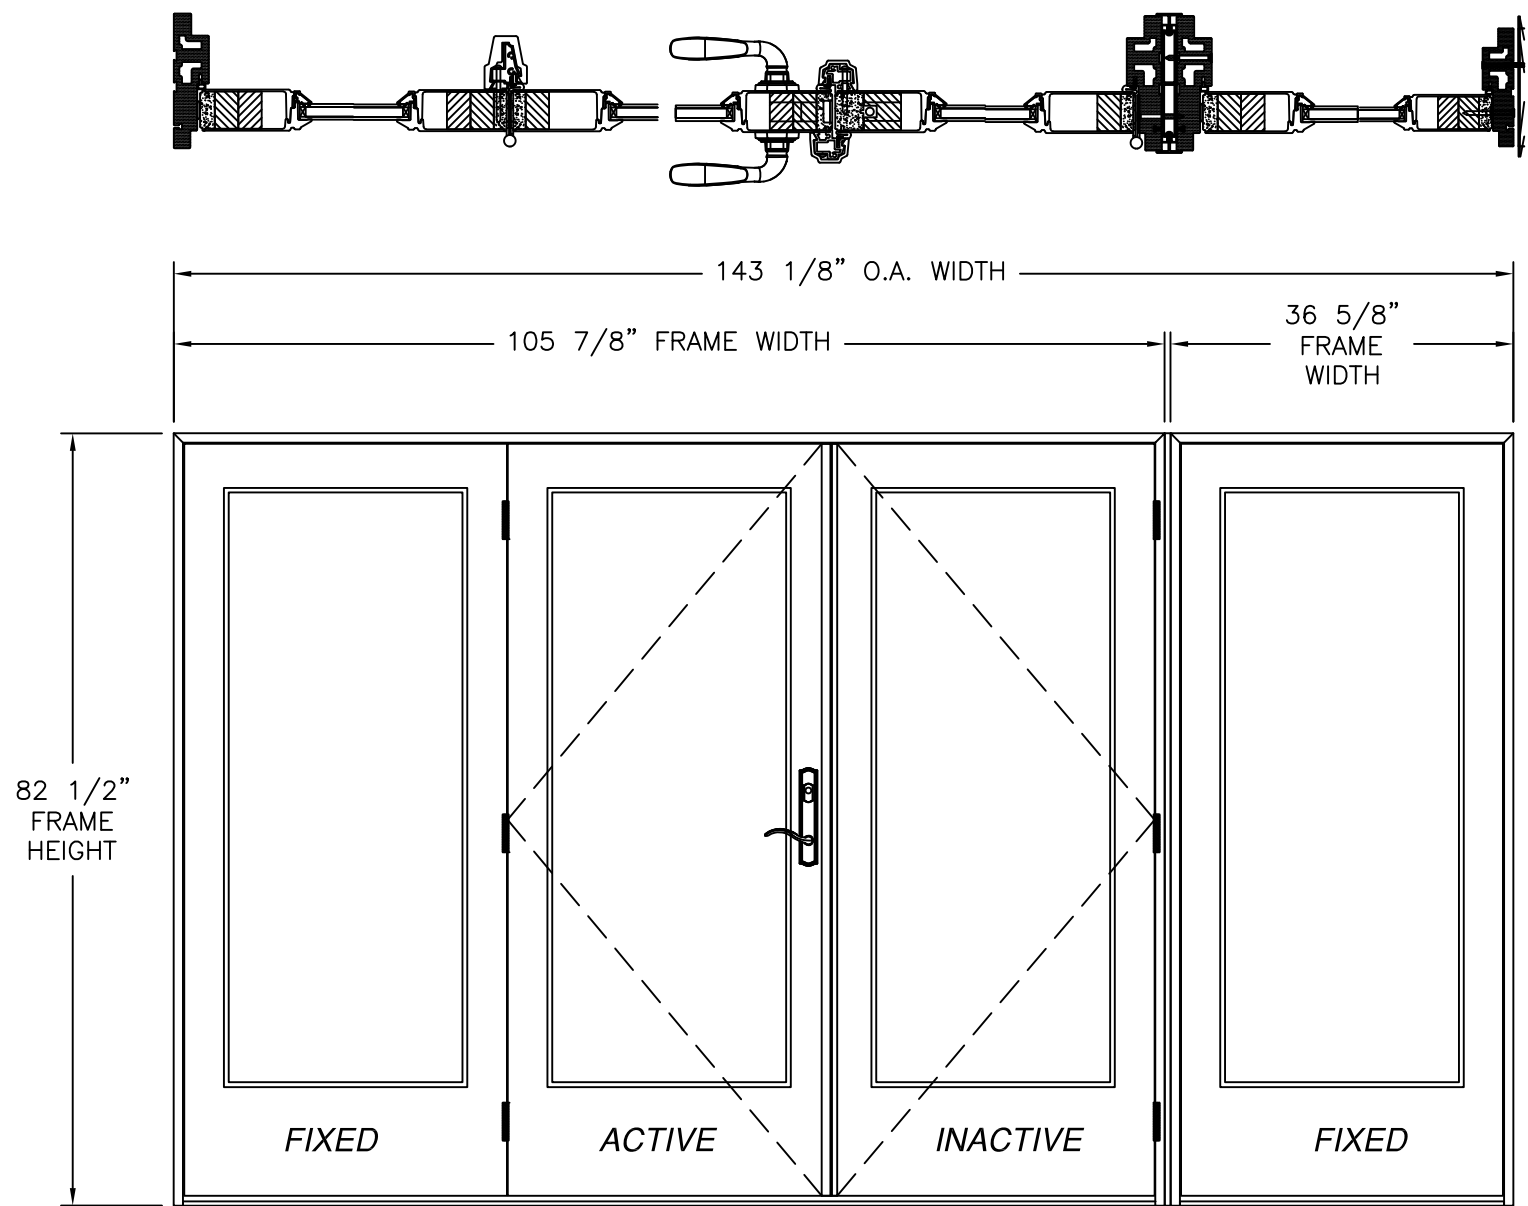

- NOTES:
- 1. PANEL SIZE: 34 1/2" X 80 5/16"
 - 2. D.L.O.: 25" X 63"

OUT-SWING ENTRANCE DOUBLE DOOR W/ SIDELITES
EXTERIOR VIEW


DESIGN PRESSURE RATING	IMPACT RATING
±70PSF	NONE

(4) PANELS SHOWN, UNLIMITED NUMBER OF PANELS IN UNLIMITED CONFIGURATIONS ARE APPROVED AS LONG AS INDIVIDUAL PANEL AREA DOES NOT EXCEED 19.24 FT²


HARDWARE SCHEDULE
A. (1) FLUSH BOLT CONCEALED (INACTIVE PANEL)
B. (1) DEADBOLT SET (ACTIVE PANEL)
C. (3) 4"x4" BUTT HINGES BY WENZHOU LONGTAI (PER PANEL)
D. ALUMINUM & PVC FOAM ASTRAGAL BY NAN YA PLASTICS
E. ALUMINUM & PVC FOAM MULLION BY NAN YA PLASTICS

NAN YA PLASTICS CORPORATION U.S.A. 4016 SHADRACK ST. HOUSTON, TX 77013		
OUT-SWING ENTRANCE DOOR W/ & W/O SIDELITES FIBERGLASS GLAZED ELEVATION		
DRAWN: LMP	DWG NO. 08-01550	REV D
SCALE NTS	DATE 04/30/12	SHEET 2 OF 13
L. ROBERTO LOMAS P.E. 208 7th Ave, INDIALANTIC, FL 32903 434-688-0609 rllomas@lrlomaspe.com		


SIGNED: 07/13/2026

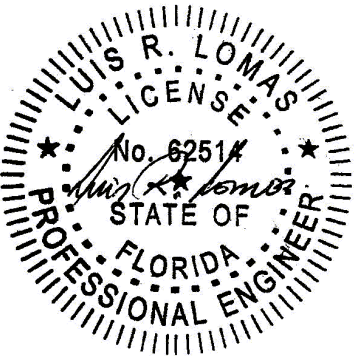

Luis R. Lomas P.E.
FL No.: 62514

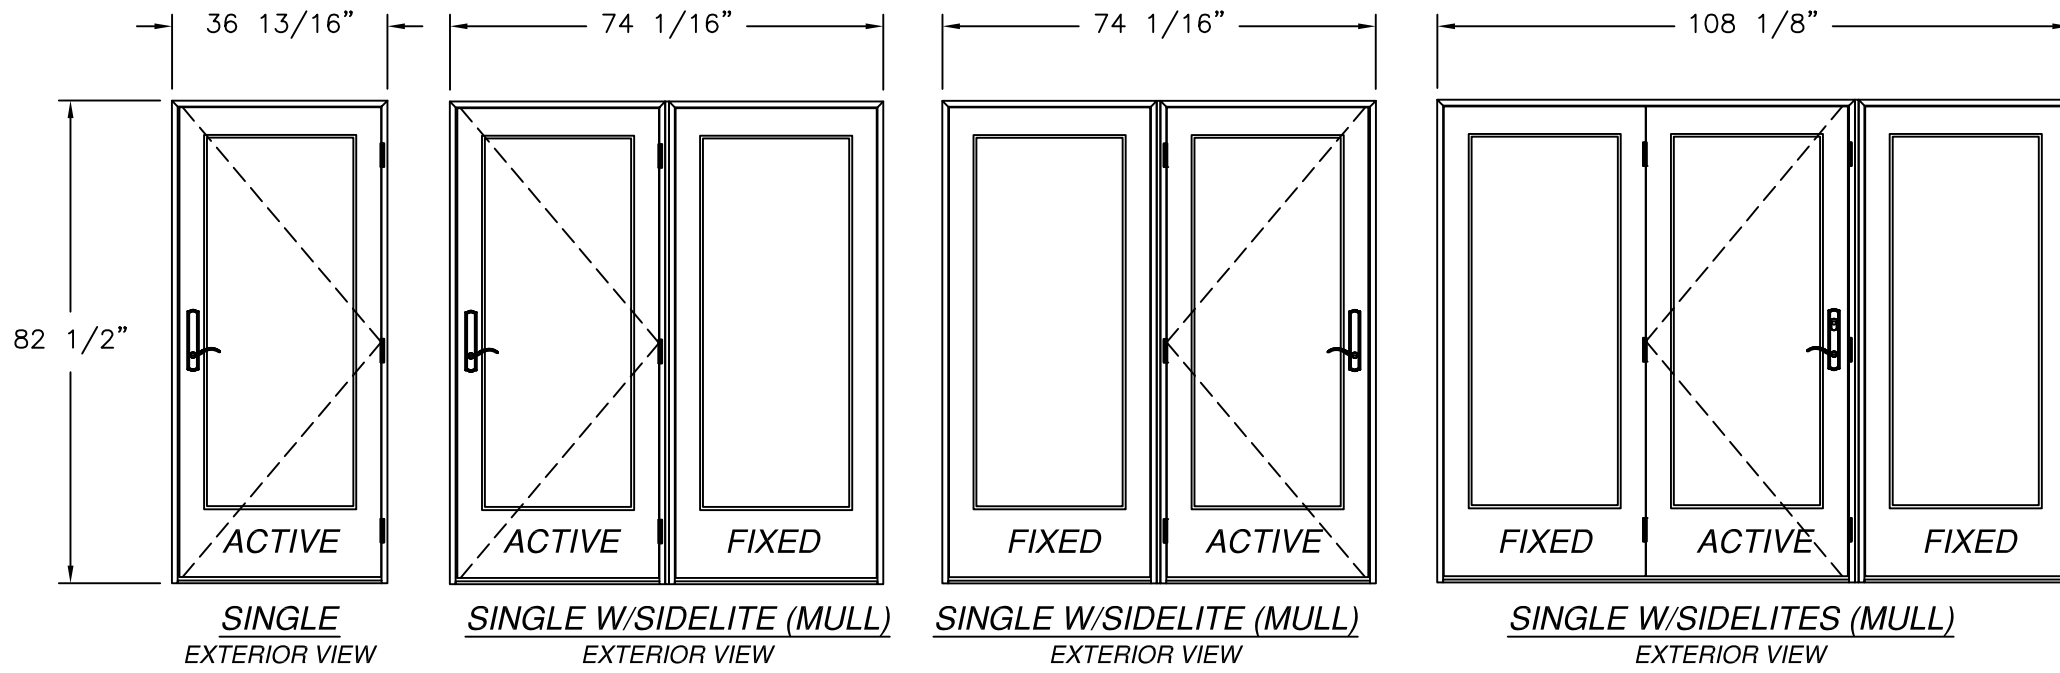


REVISIONS			
REV	DESCRIPTION	DATE	APPROVED
D	REVISED MANUFACTURER ADDRESS	07/13/2026	R.L.

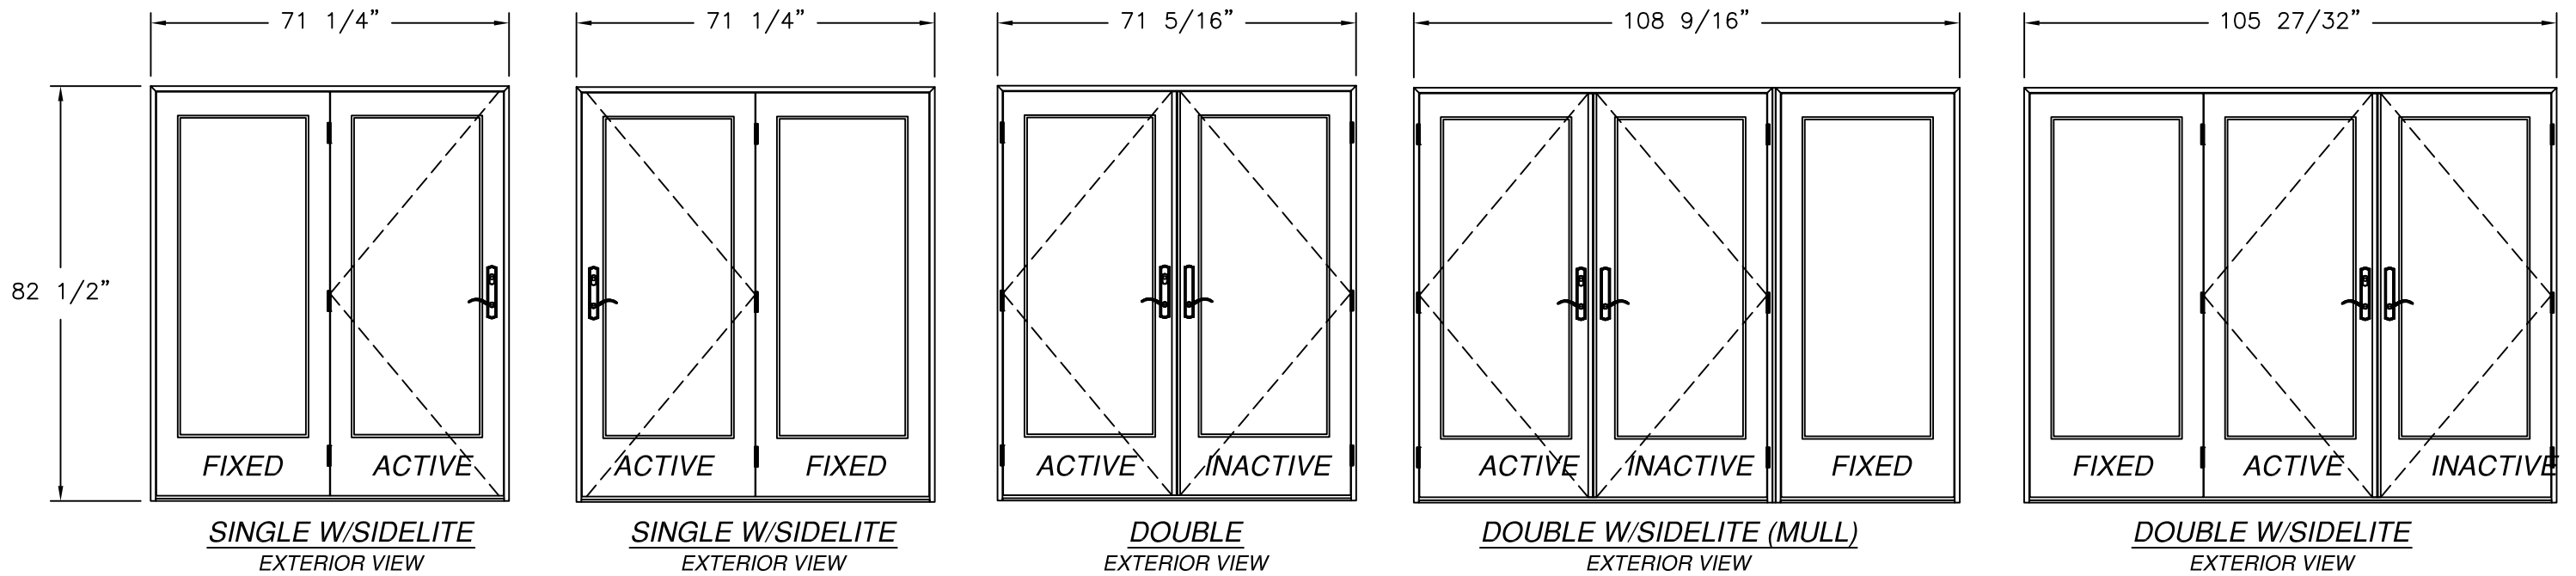

SIGNED: 07/13/2026


NAN YA PLASTICS CORPORATION U.S.A. 4016 SHADRACK ST. HOUSTON, TX 77013		
OUT-SWING ENTRANCE DOOR W/ & W/O SIDELITES FIBERGLASS GLAZED APPROVED CONFIGURATIONS		
DRAWN: LMP	DWG NO. 08-01550	REV D
SCALE NTS	DATE 04/30/12	SHEET 3 OF 13
L. ROBERTO LOMAS P.E. 208 7th Ave, INDIALANTIC, FL 32903 434-688-0609 rllomas@lrlomaspe.com		

Luis R. Lomas P.E.
FL No.: 62514

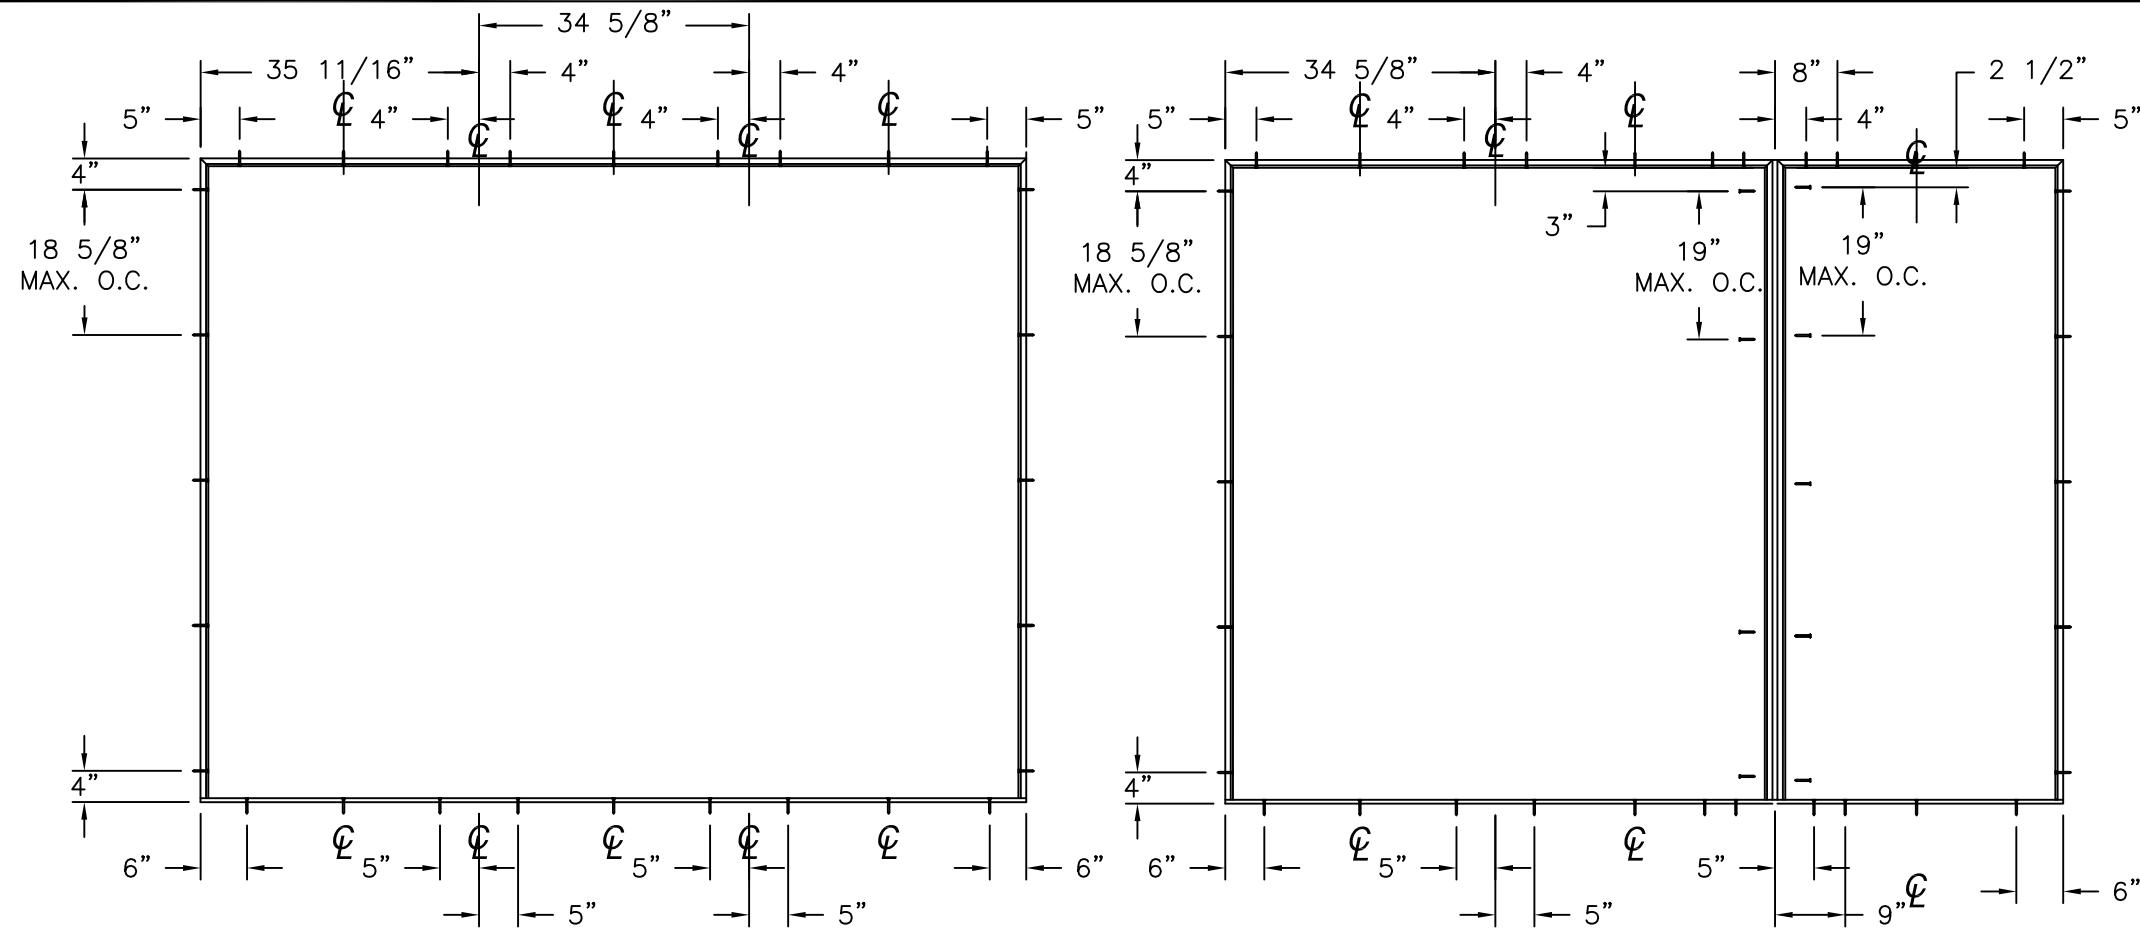


ANCHORING LAYOUT FOR OXO, XXO AND OXX


ANCHORING LAYOUT FOR OXO, XXO AND OXX (MULL)

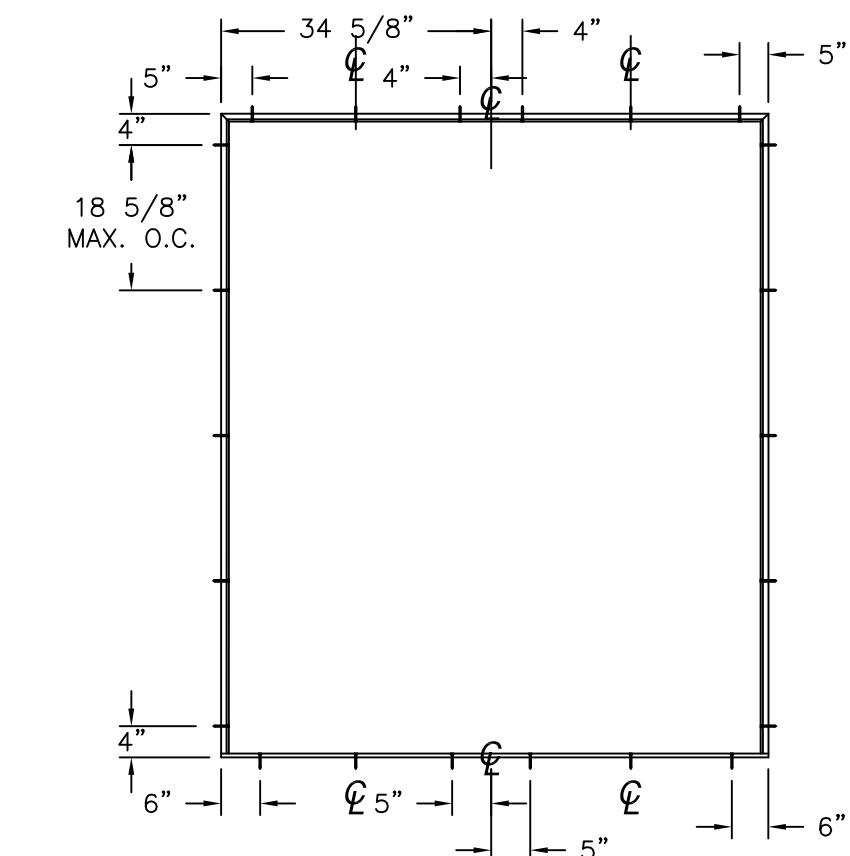

ANCHORING LAYOUT FOR XX, OX AND XO

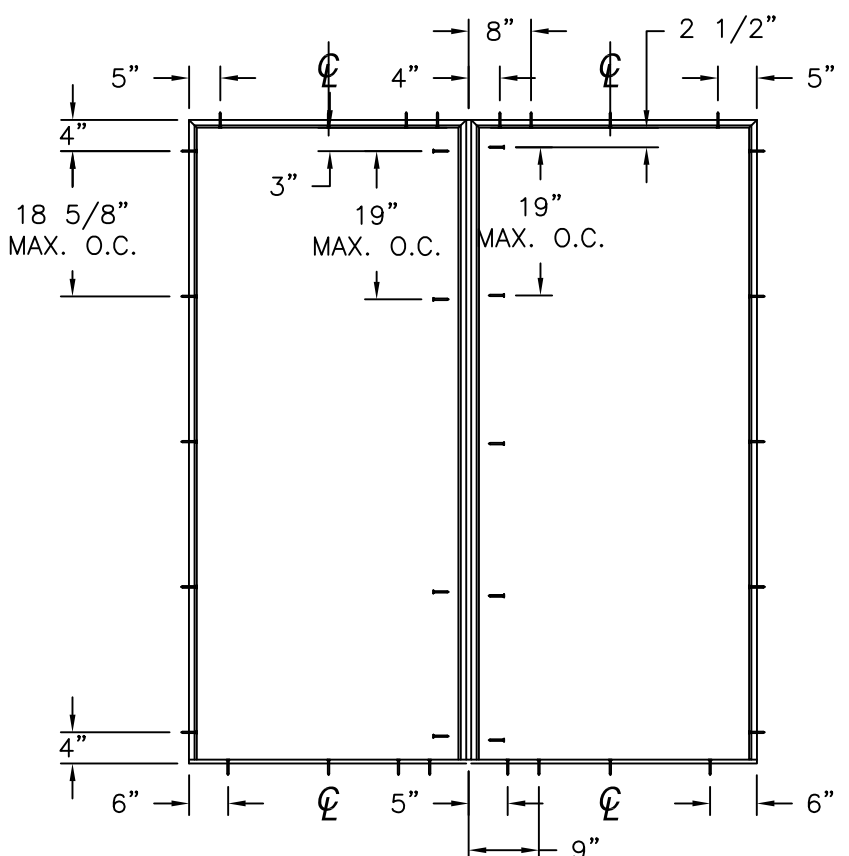

ANCHORING LAYOUT FOR OX AND XO (MULL)

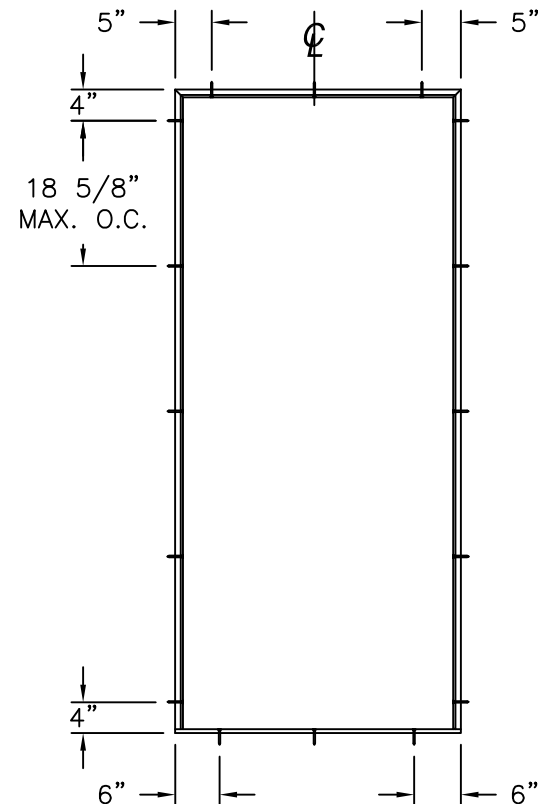

ANCHORING LAYOUT FOR X

REVISIONS			
REV	DESCRIPTION	DATE	APPROVED
D	REVISED MANUFACTURER ADDRESS	07/13/2026	R.L.


NAN YA PLASTICS CORPORATION U.S.A.
 4016 SHADRACK ST.
 HOUSTON, TX 77013

OUT-SWING ENTRANCE DOOR W/ & W/O SIDELITES
 FIBERGLASS GLAZED
 ANCHORING LAYOUTS

DRAWN: LMP	DWG NO. 08-01550	REV D
SCALE NTS	DATE 04/30/12	SHEET 5 OF 13







L. ROBERTO LOMAS P.E.
 208 7th Ave, INDIALANTIC, FL 32903
 434-688-0609 rllomas@rlomaspe.com

SIGNED: 07/13/2026

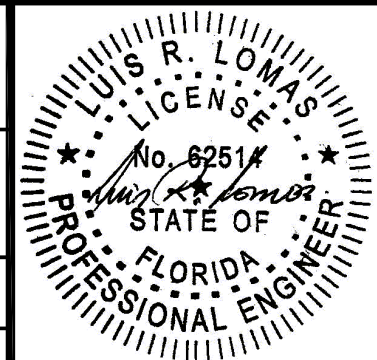

Luis R. Lomas P.E.
 FL No.: 62514

REVISIONS			
REV	DESCRIPTION	DATE	APPROVED
D	REVISED MANUFACTURER ADDRESS	07/13/2026	R.L.

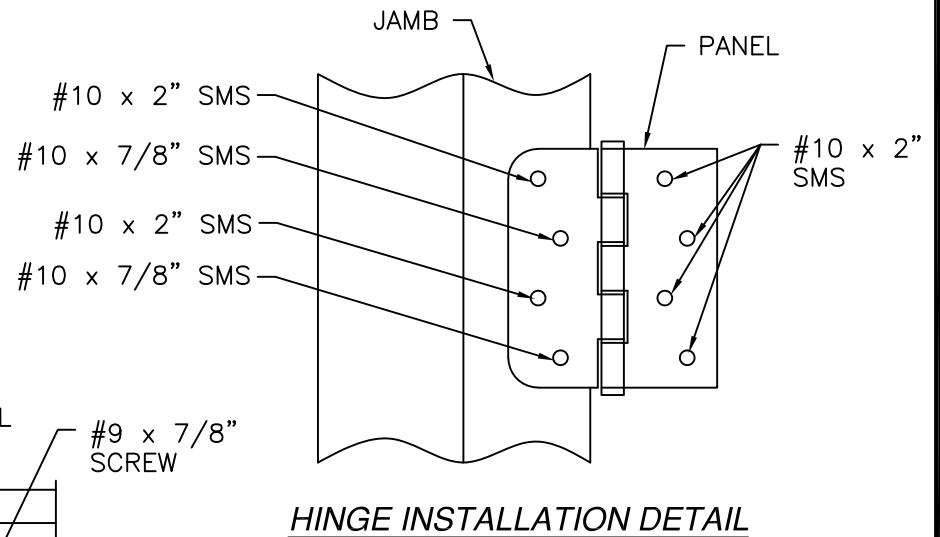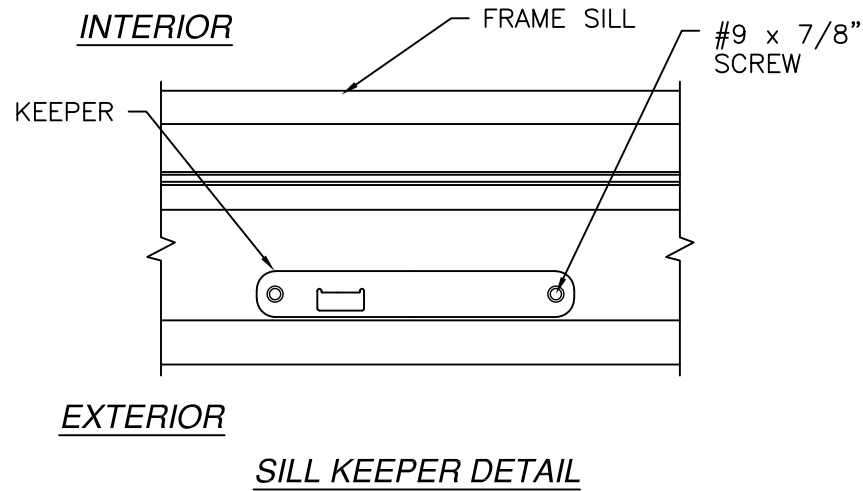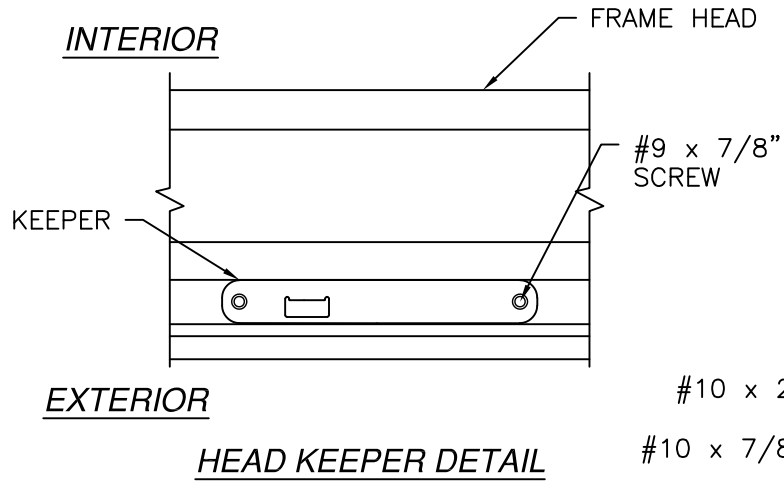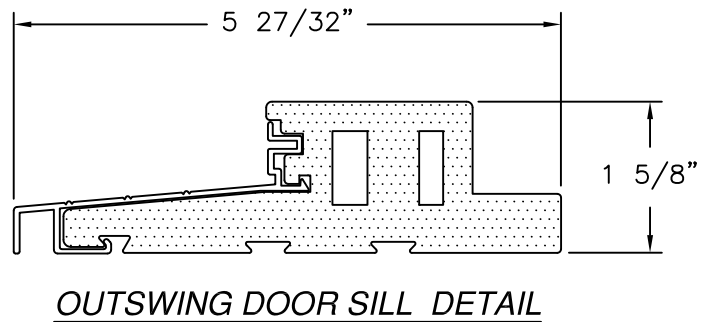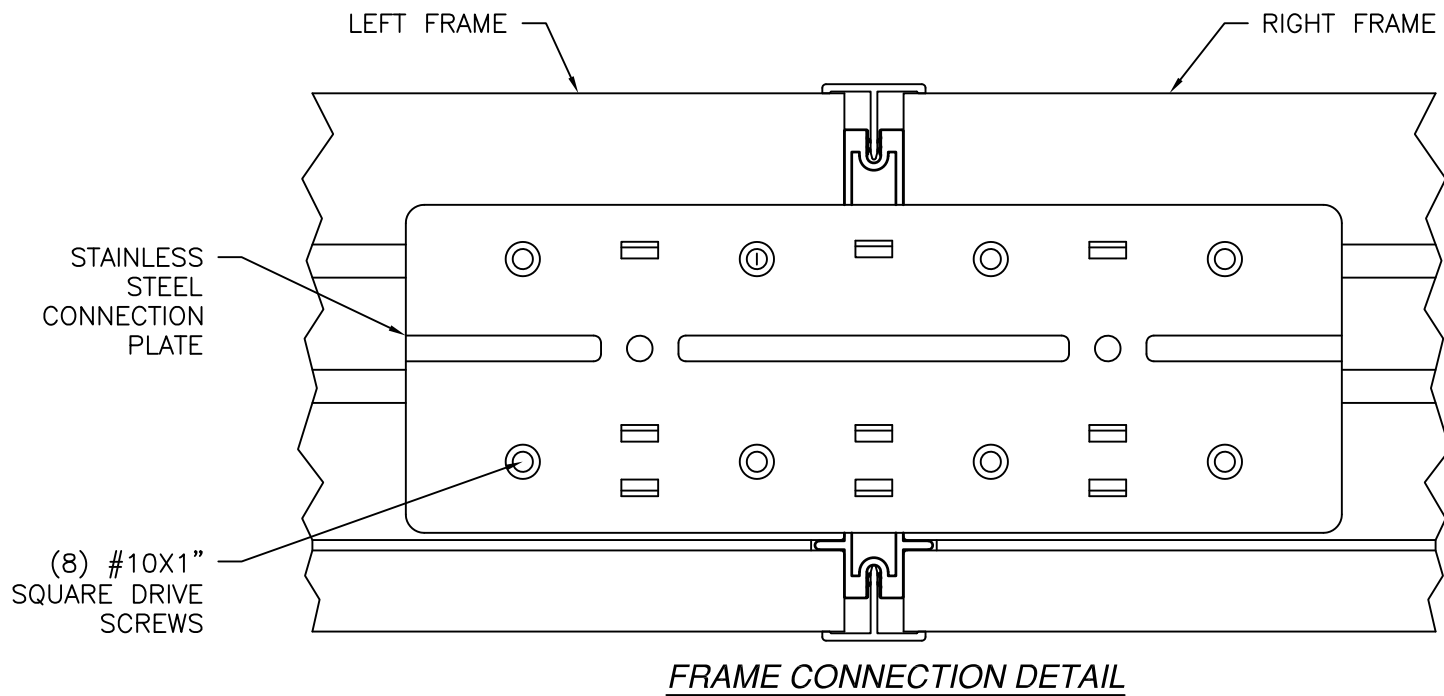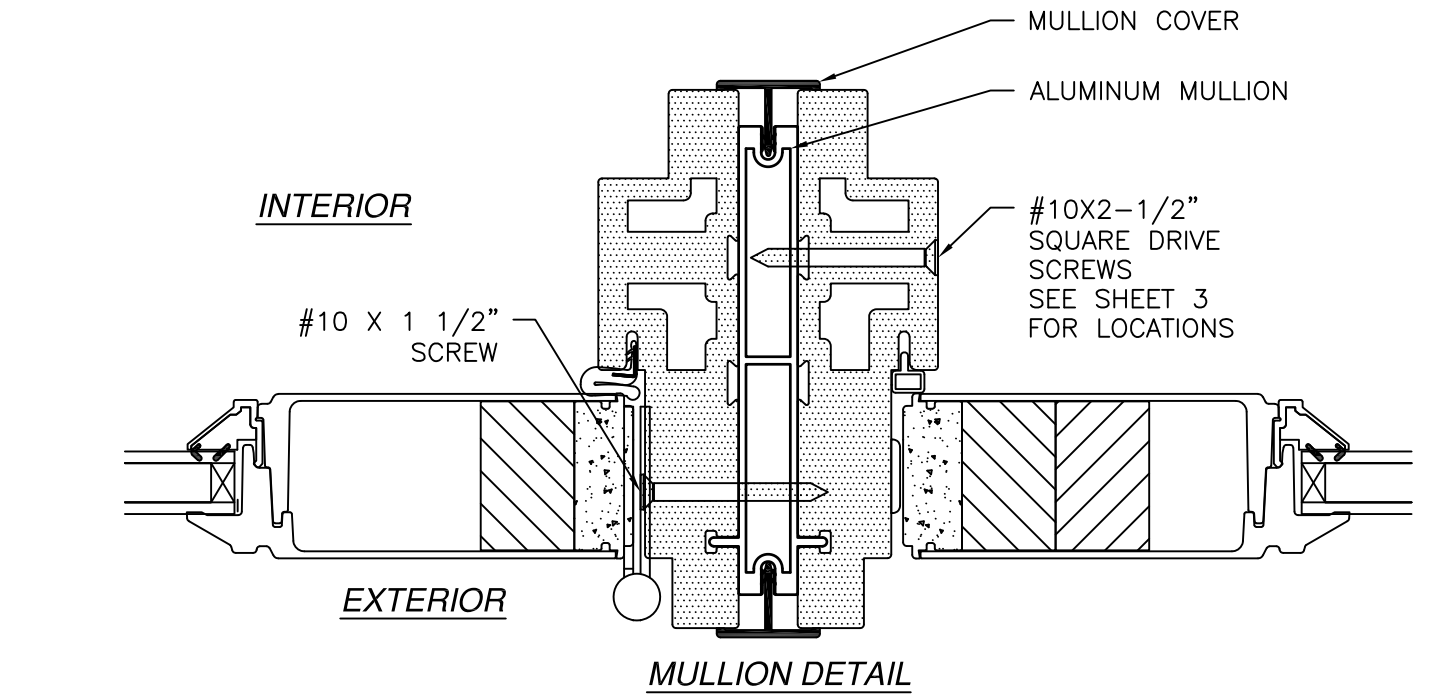

SIGNED: 07/13/2026

NAN YA PLASTICS CORPORATION U.S.A.

4016 SHADRACK ST.
HOUSTON, TX 77013

OUT-SWING ENTRANCE DOOR W/ & W/O SIDELITES
FIBERGLASS GLAZED
INSTALLATION DETAILS

DRAWN: LMP

DWG NO. 08-01550

REV D

SCALE NTS


DATE 04/30/12

SHEET 6 OF 13

L. ROBERTO LOMAS P.E.

208 7th Ave, INDIALANTIC, FL 32903





434-688-0609 rllomas@rlomaspe.com

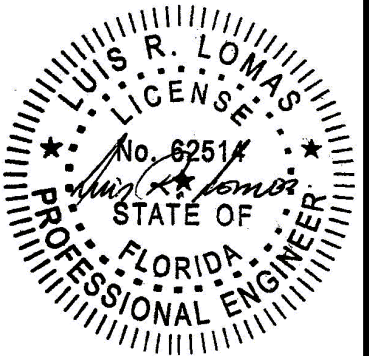

Luis R. Lomas P.E.
FL No.: 62514


REVISIONS			
REV	DESCRIPTION	DATE	APPROVED
D	REVISED MANUFACTURER ADDRESS	07/13/2026	R.L.

APPROVED PANEL CONFIGURATIONS

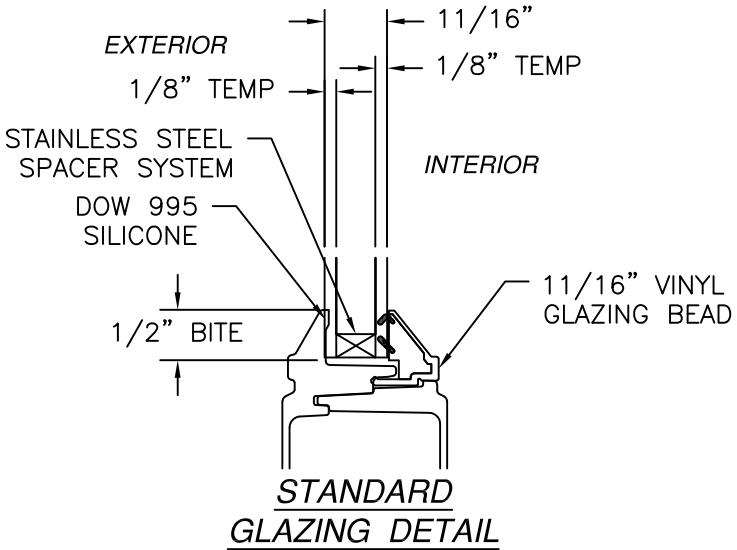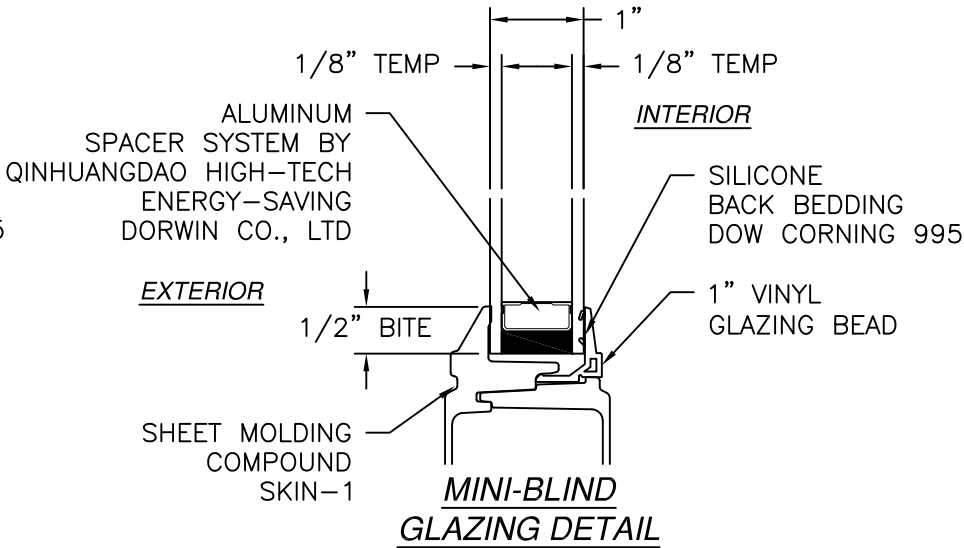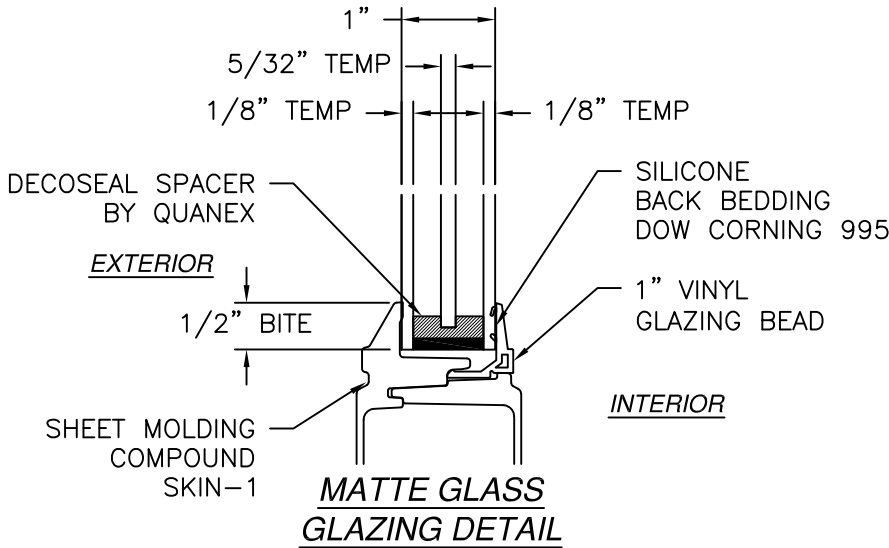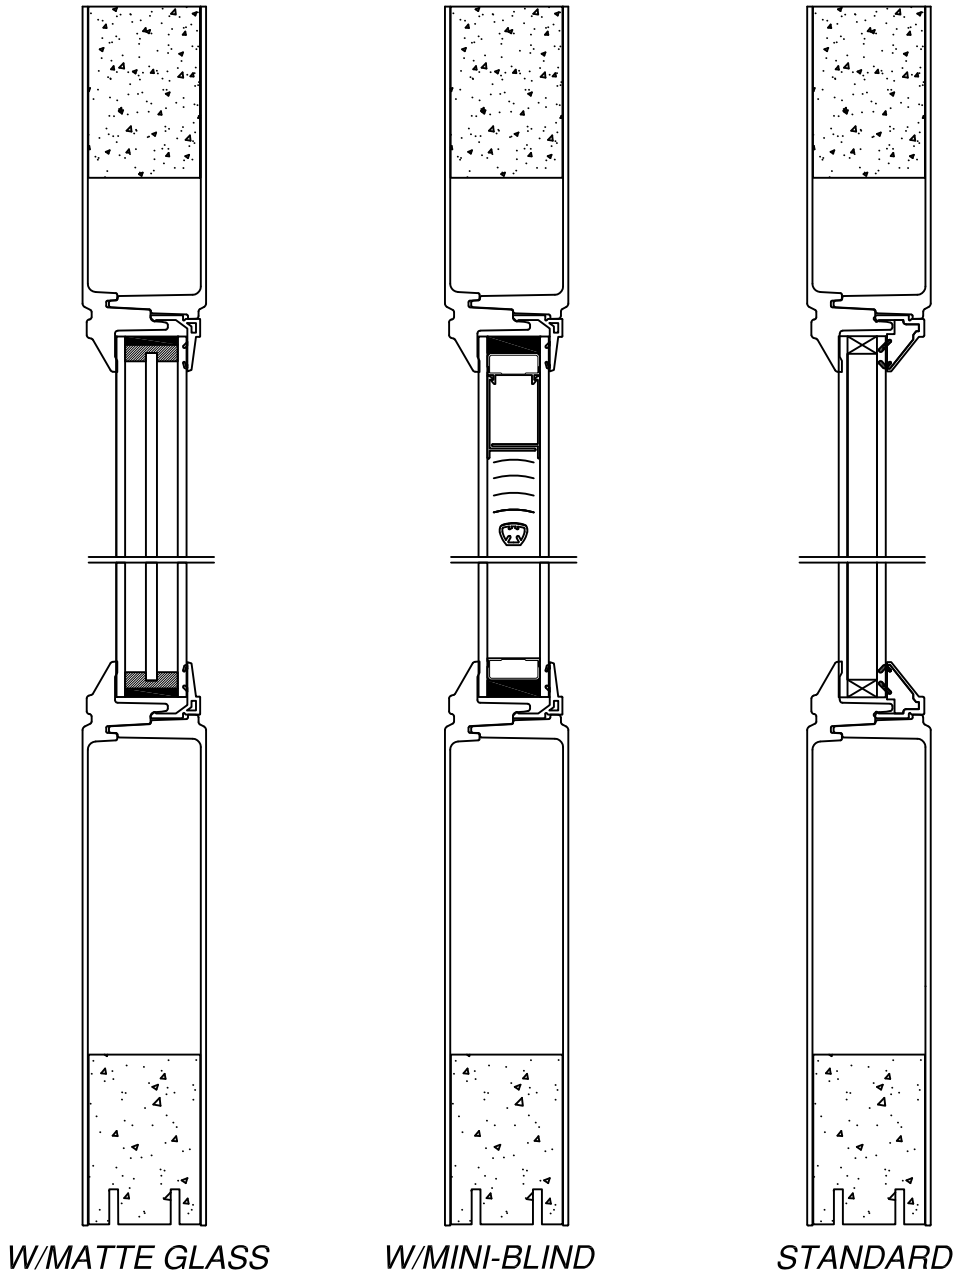


SIGNED: 07/13/2026


NAN YA PLASTICS CORPORATION U.S.A. 4016 SHADRACK ST. HOUSTON, TX 77013		
OUT-SWING ENTRANCE DOOR W/ & W/O SIDELITES FIBERGLASS GLAZED GLAZING DETAILS		
DRAWN: LMP	DWG NO. 08-01550	REV D
SCALE NTS	DATE 04/30/12	SHEET 7 OF 13
L. ROBERTO LOMAS P.E. 208 7th Ave, INDIALANTIC, FL 32903 434-688-0609 rllomas@lrlomaspe.com		

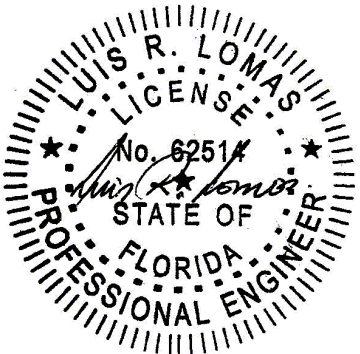

Luis R. Lomas P.E.
FL No.: 62514

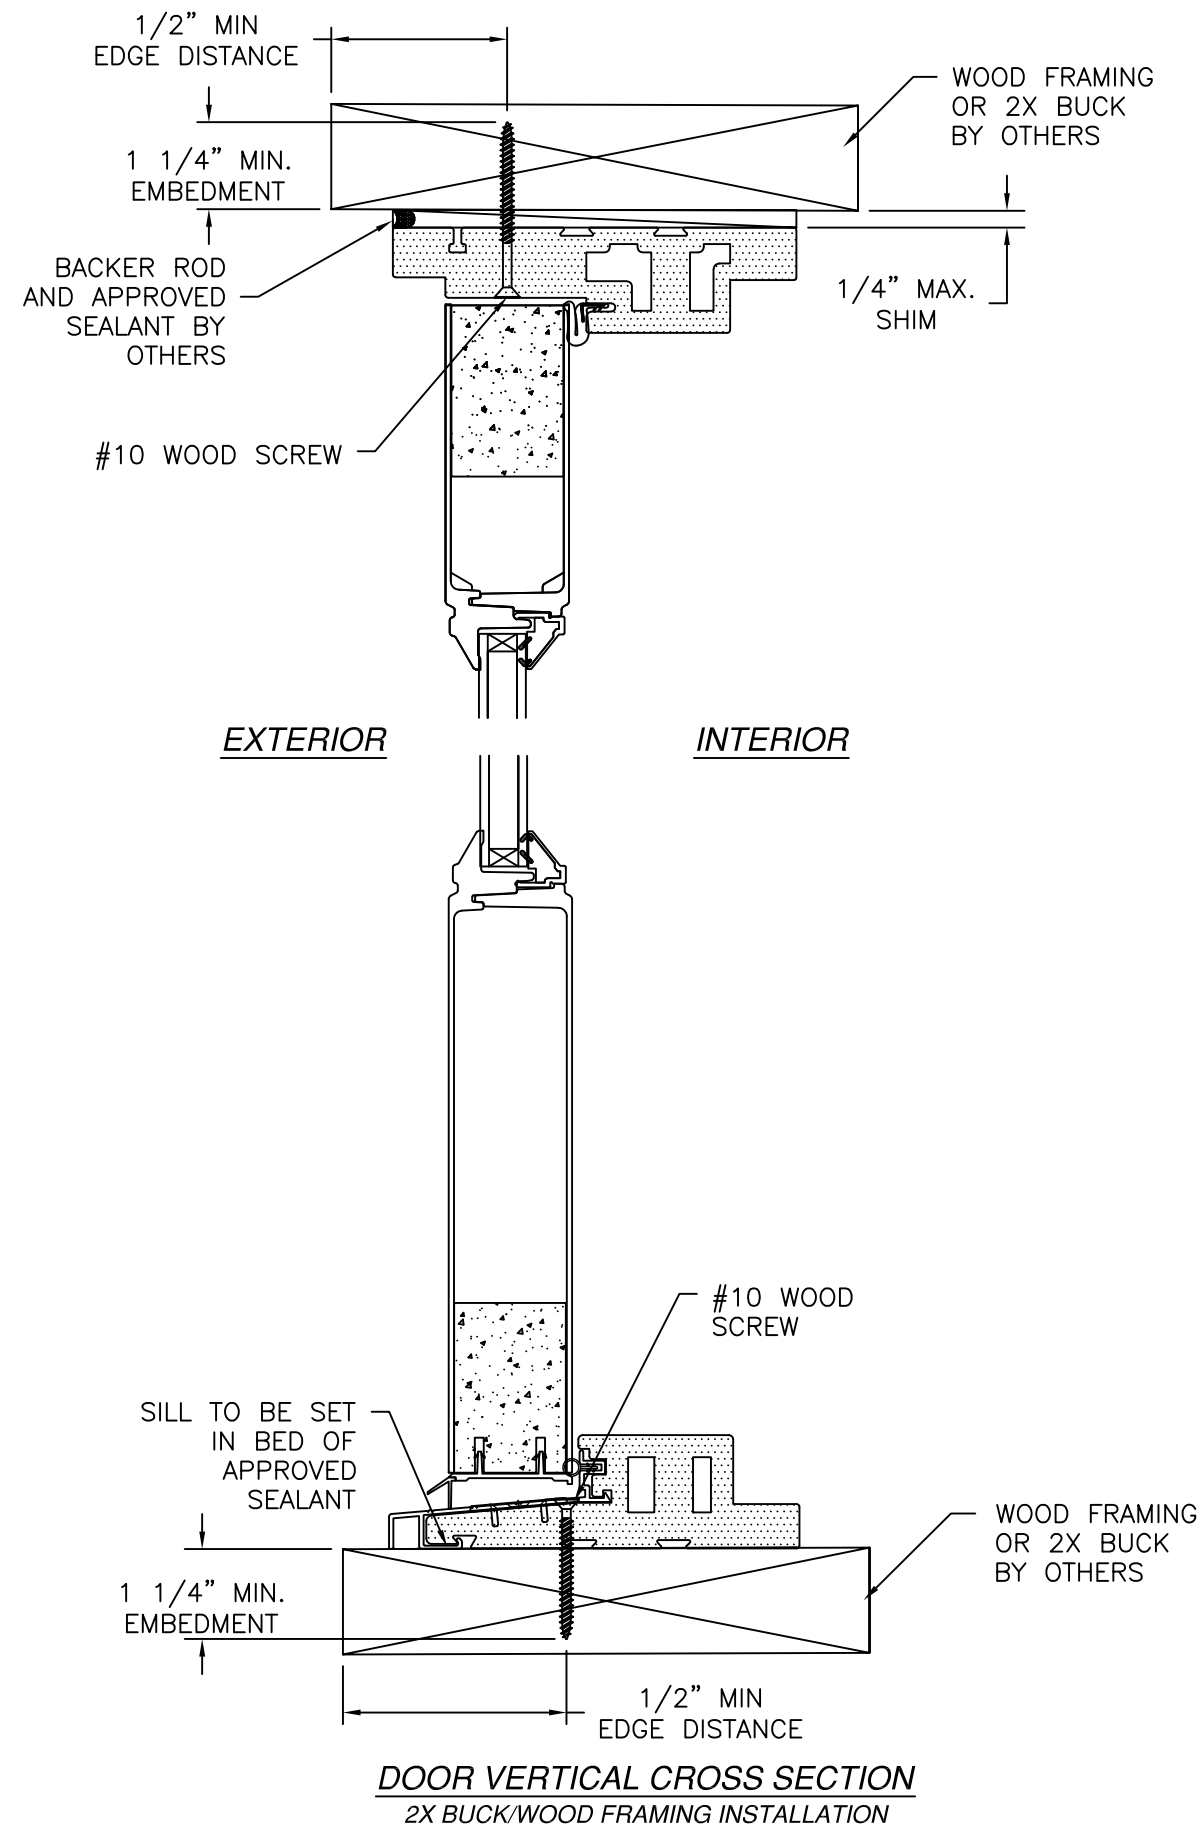


REVISIONS			
REV	DESCRIPTION	DATE	APPROVED
D	REVISED MANUFACTURER ADDRESS	07/13/2026	R.L.

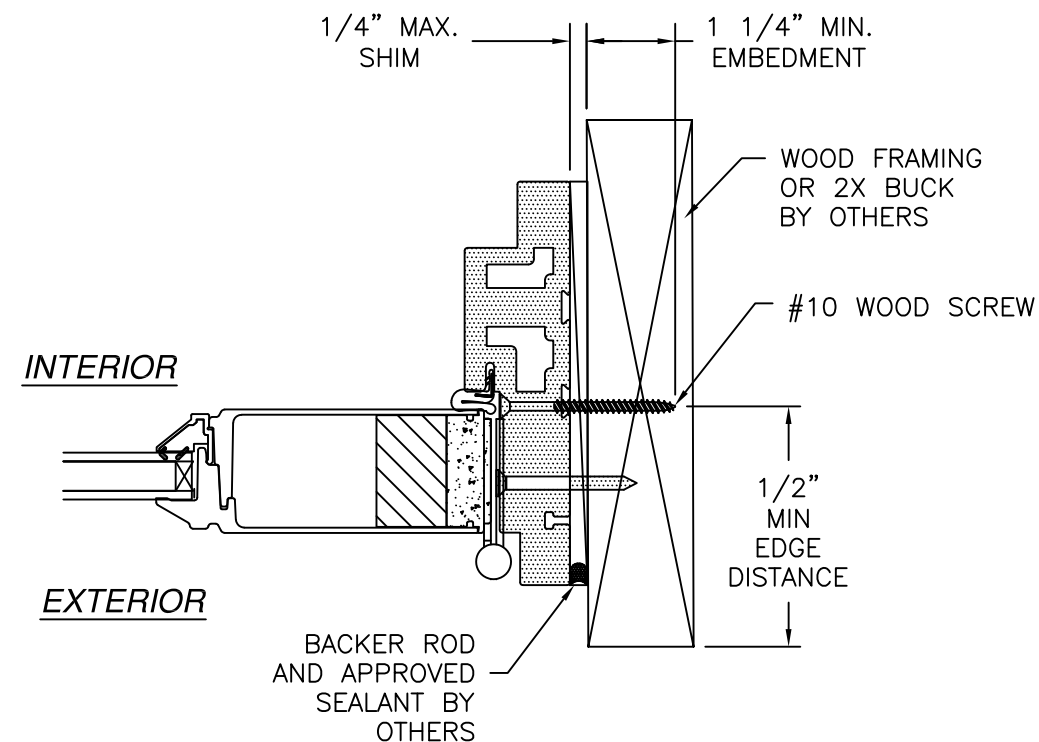


NOTES:
1. INTERIOR AND EXTERIOR FINISHES, BY OTHERS,
NOT SHOWN FOR CLARITY.
2. PERIMETER AND JOINT SEALANT BY OTHERS TO BE
DESIGNED IN ACCORDANCE WITH ASTM E2112

SIGNED: 07/13/2026

NAN YA PLASTICS CORPORATION U.S.A. 4016 SHADRACK ST. HOUSTON, TX 77013			
OUT-SWING ENTRANCE DOOR W/ & W/O SIDELITES FIBERGLASS GLAZED INSTALLATION DETAILS			
DRAWN: LMP	DWG NO. 08-01550	REV D	
SCALE NTS	DATE 04/30/12	SHEET 8 OF 13	
L. ROBERTO LOMAS P.E. 208 7th Ave, INDIALANTIC, FL 32903 434-688-0609 rllomas@lrlomaspe.com			Luis R. Lomas P.E. FL No.: 62514

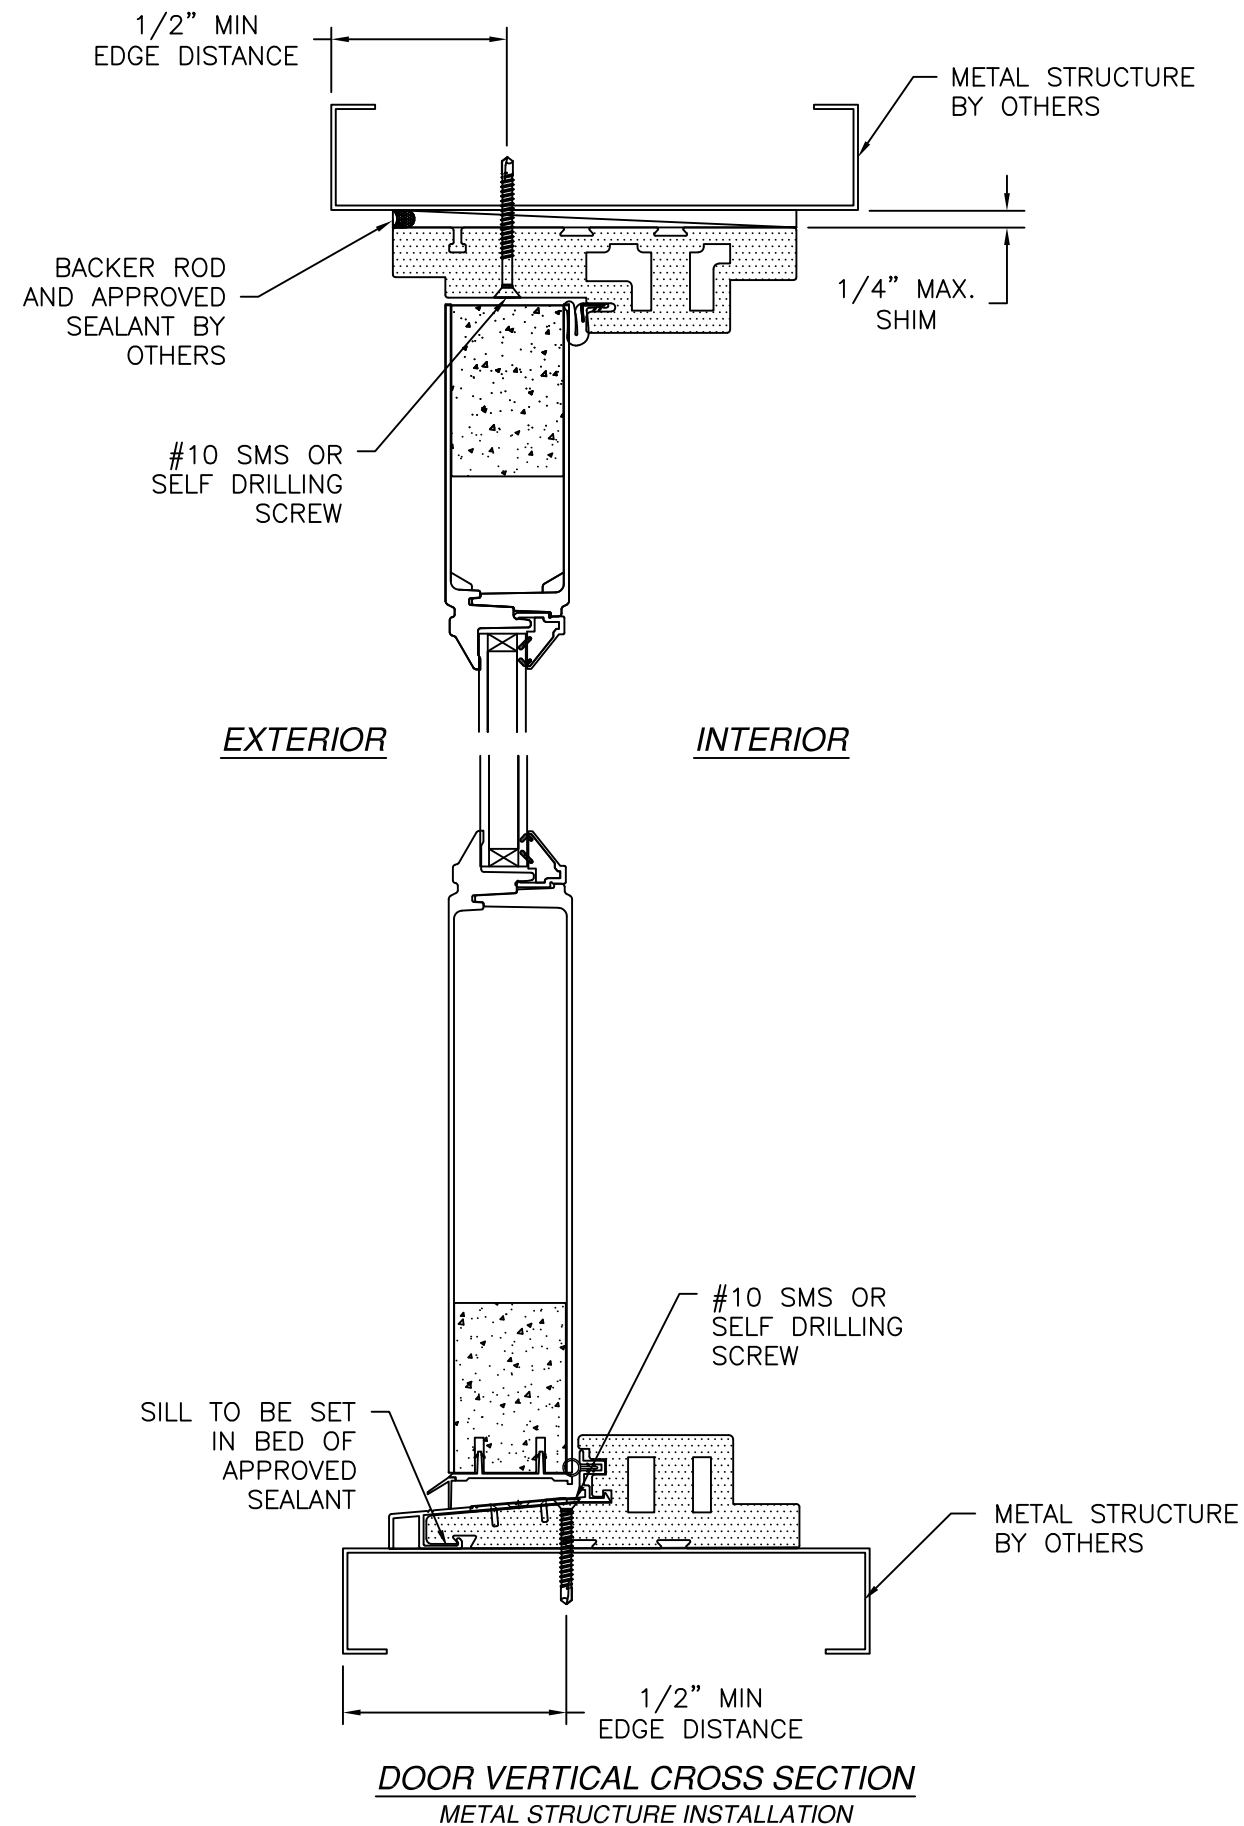


REVISIONS			
REV	DESCRIPTION	DATE	APPROVED
D	REVISED MANUFACTURER ADDRESS	07/13/2026	R.L.

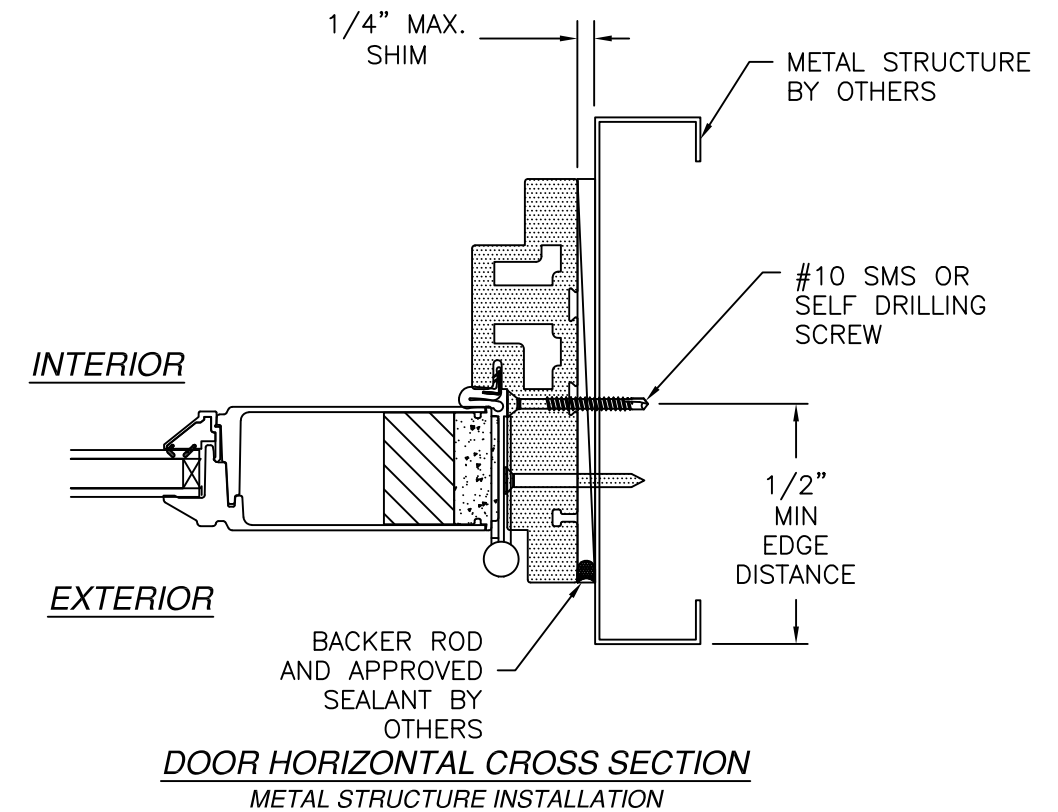



NOTES:
 1. INTERIOR AND EXTERIOR FINISHES, BY OTHERS, NOT SHOWN FOR CLARITY.
 2. PERIMETER AND JOINT SEALANT BY OTHERS TO BE DESIGNED IN ACCORDANCE WITH ASTM E2112

SIGNED: 07/13/2026

NAN YA PLASTICS CORPORATION U.S.A. 4016 SHADRACK ST. HOUSTON, TX 77013		
OUT-SWING ENTRANCE DOOR W/ & W/O SIDELITES FIBERGLASS GLAZED INSTALLATION DETAILS		
DRAWN: LMP	DWG NO. 08-01550	REV D
SCALE NTS	DATE 04/30/12	SHEET 9 OF 13
L. ROBERTO LOMAS P.E. 208 7th Ave, INDIALANTIC, FL 32903 434-688-0609 rllomas@lrlomaspe.com		

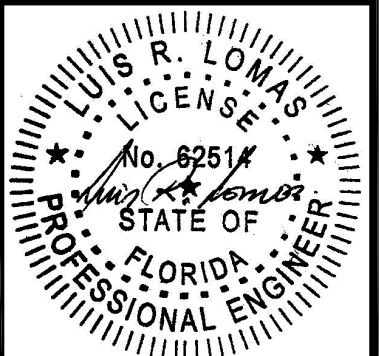


Luis R. Lomas P.E.
 FL No.: 62514

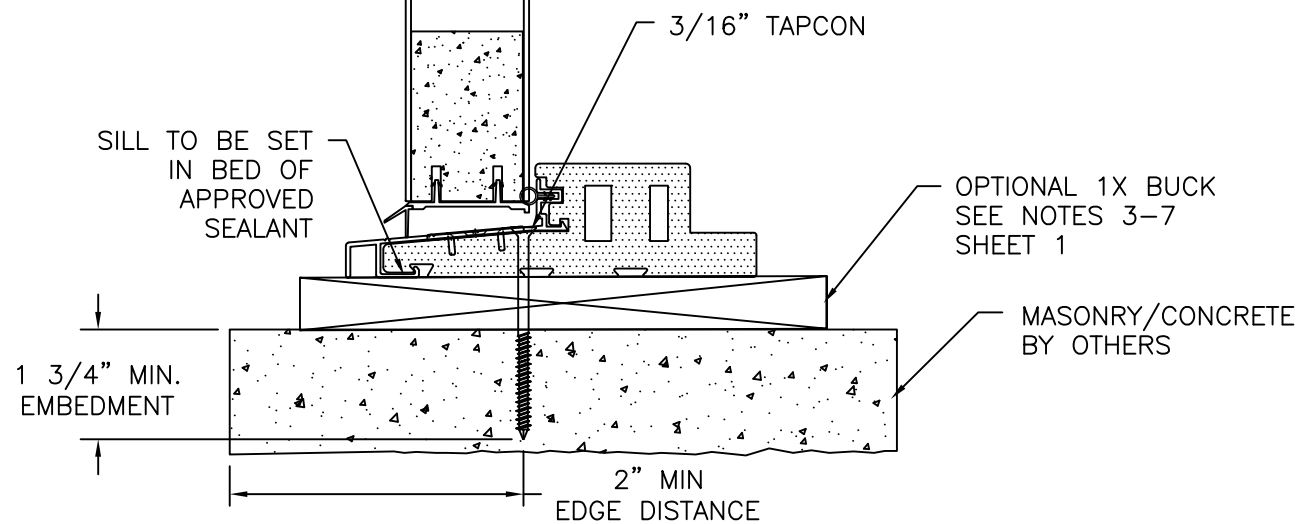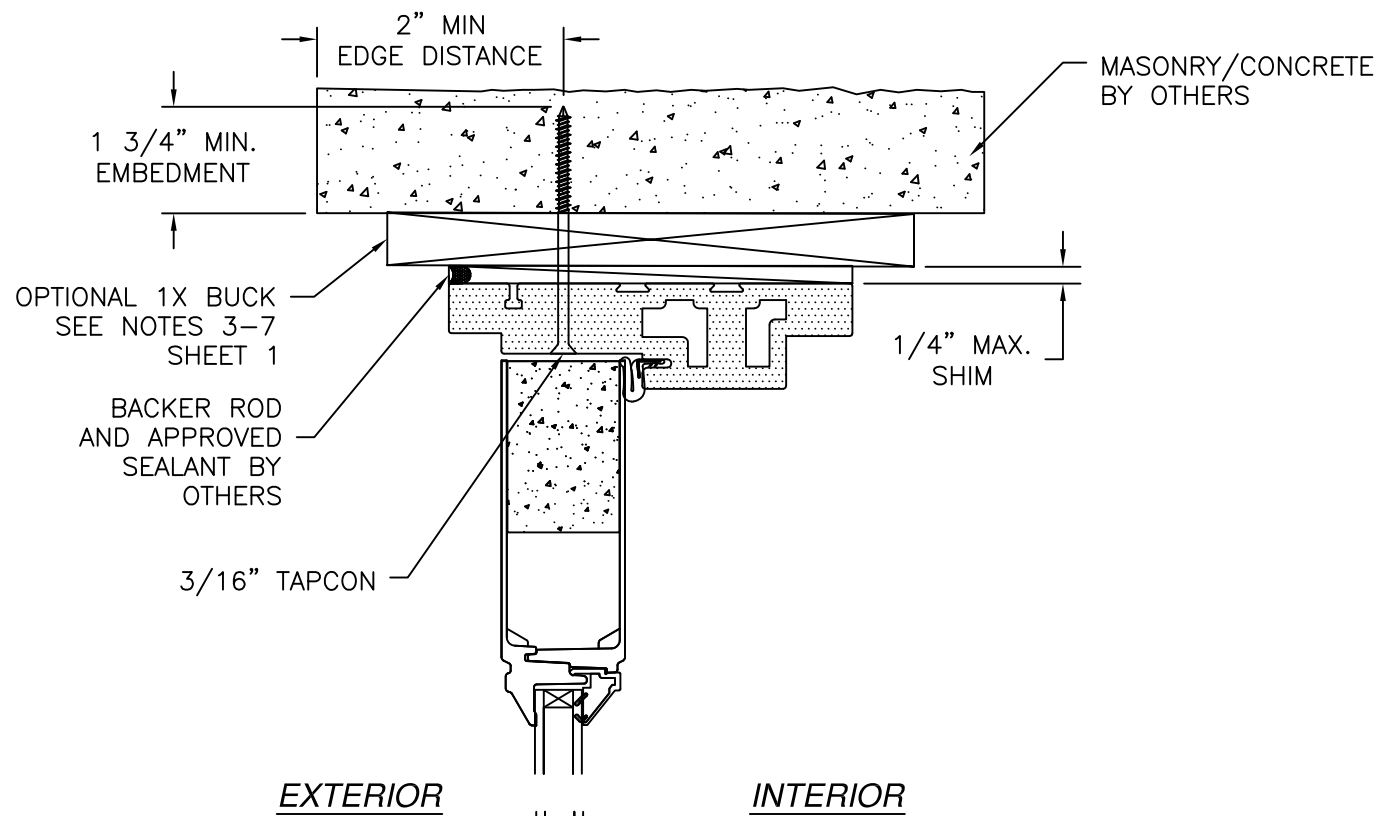

DOOR VERTICAL CROSS SECTION
MASONRY/CONCRETE INSTALLATION

REVISIONS			
REV	DESCRIPTION	DATE	APPROVED
D	REVISED MANUFACTURER ADDRESS	07/13/2026	R.L.

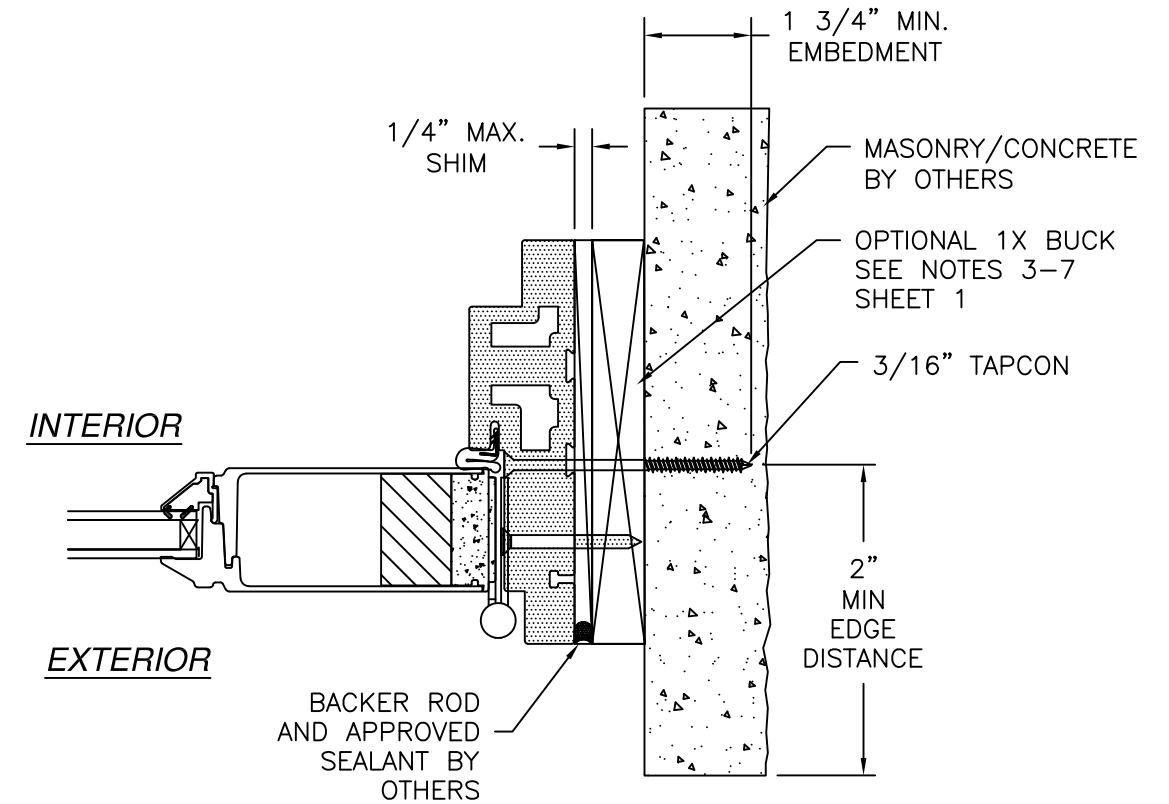

DOOR HORIZONTAL CROSS SECTION
MASONRY/CONCRETE INSTALLATION

NOTES:
1. INTERIOR AND EXTERIOR FINISHES, BY OTHERS,
NOT SHOWN FOR CLARITY.
2. PERIMETER AND JOINT SEALANT BY OTHERS TO BE
DESIGNED IN ACCORDANCE WITH ASTM E2112

SIGNED: 07/13/2026


NAN YA PLASTICS CORPORATION U.S.A.

4016 SHADRACK ST.
HOUSTON, TX 77013

**OUT-SWING ENTRANCE DOOR W/ & W/O SIDELITES
FIBERGLASS GLAZED
INSTALLATION DETAILS**



DRAWN: LMP	DWG NO. 08-01550	REV D
SCALE NTS	DATE 04/30/12	SHEET 10 OF 13

L. ROBERTO LOMAS P.E.
208 7th Ave, INDIALANTIC, FL 32903
434-688-0609 rllomas@rlomaspe.com

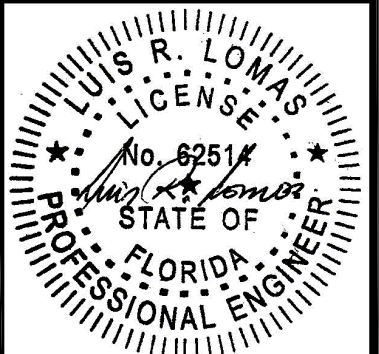


Luis R. Lomas P.E.
FL No.: 62514

REVISIONS			
REV	DESCRIPTION	DATE	APPROVED
D	REVISED MANUFACTURER ADDRESS	07/13/2026	R.L.

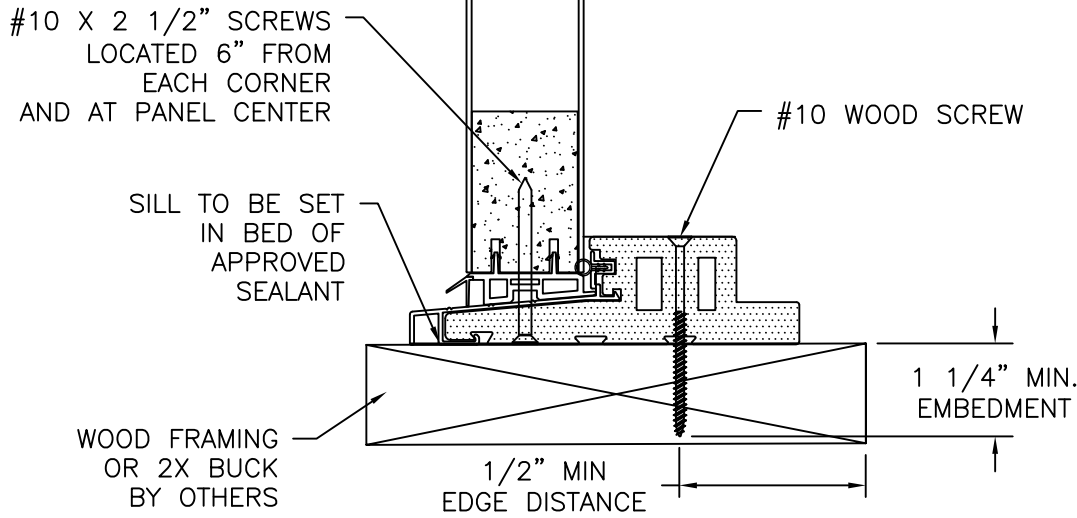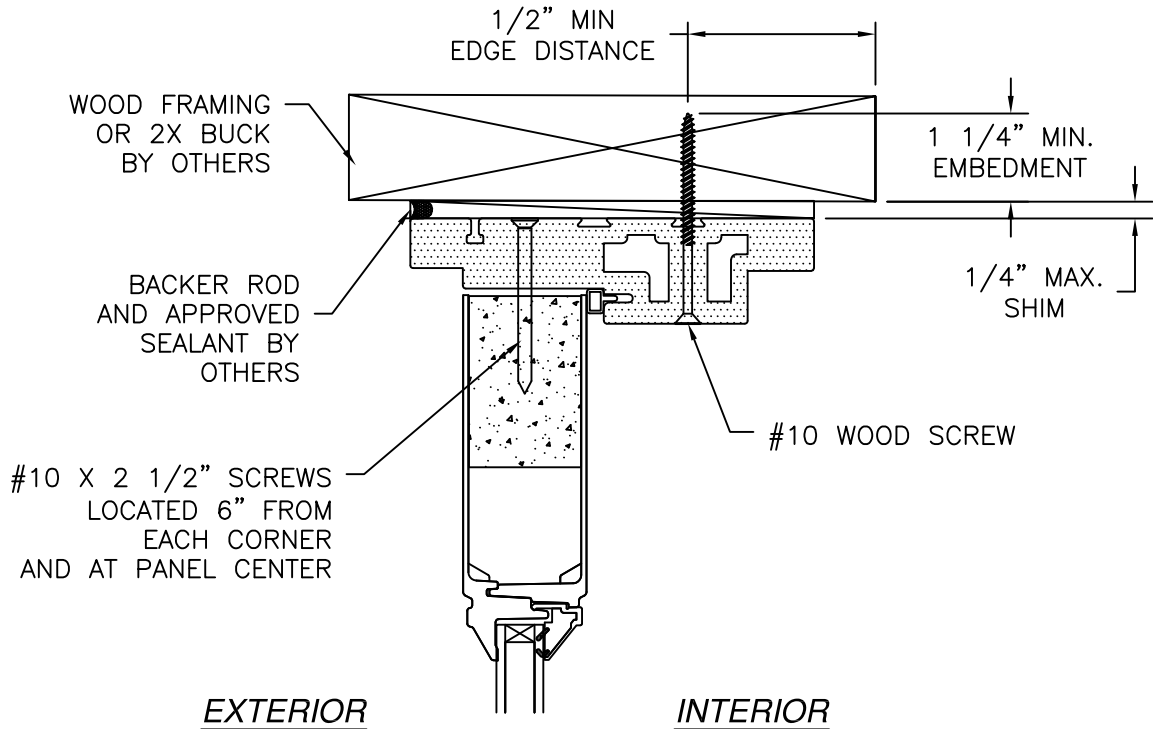

SIDELITE VERTICAL CROSS SECTION
WOOD FRAMING OR 2X BUCK INSTALLATION

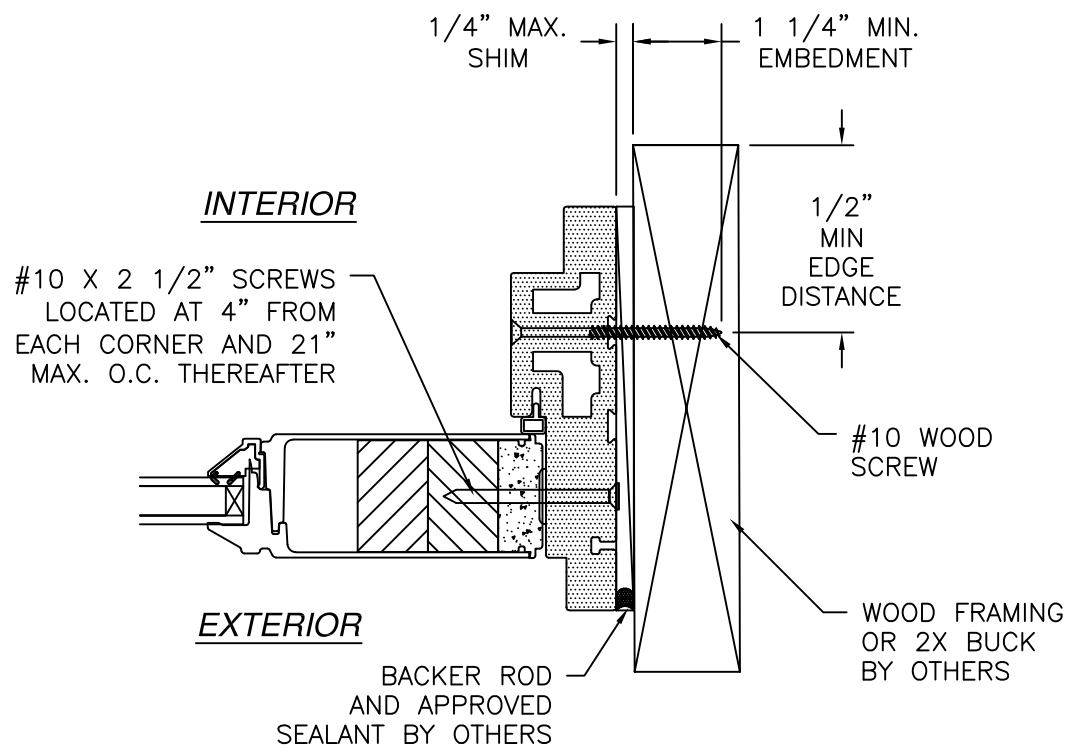

SIDELITE HORIZONTAL CROSS SECTION
WOOD FRAMING OR 2X BUCK INSTALLATION

- NOTES:
1. INTERIOR AND EXTERIOR FINISHES, BY OTHERS, NOT SHOWN FOR CLARITY.
 2. PERIMETER AND JOINT SEALANT BY OTHERS TO BE DESIGNED IN ACCORDANCE WITH ASTM E2112

SIGNED: 07/13/2026

NAN YA PLASTICS CORPORATION U.S.A.

4016 SHADRACK ST.
HOUSTON, TX 77013

OUT-SWING ENTRANCE DOOR W/ & W/O SIDELITES

FIBERGLASS GLAZED

INSTALLATION DETAILS

DRAWN: LMP

DWG NO. 08-01550

REV D

SCALE NTS


DATE 04/30/12

SHEET 11 OF 13

L. ROBERTO LOMAS P.E.




208 7th Ave, INDIALANTIC, FL 32903

434-688-0609 rllomas@lrlomaspe.com

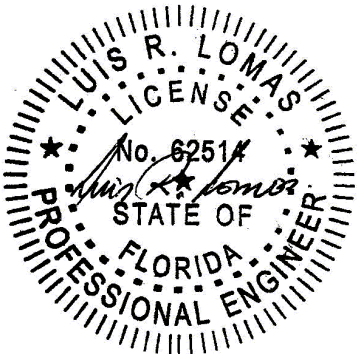

Luis R. Lomas P.E.
FL No.: 62514

REVISIONS			
REV	DESCRIPTION	DATE	APPROVED
D	REVISED MANUFACTURER ADDRESS	07/13/2026	R.L.

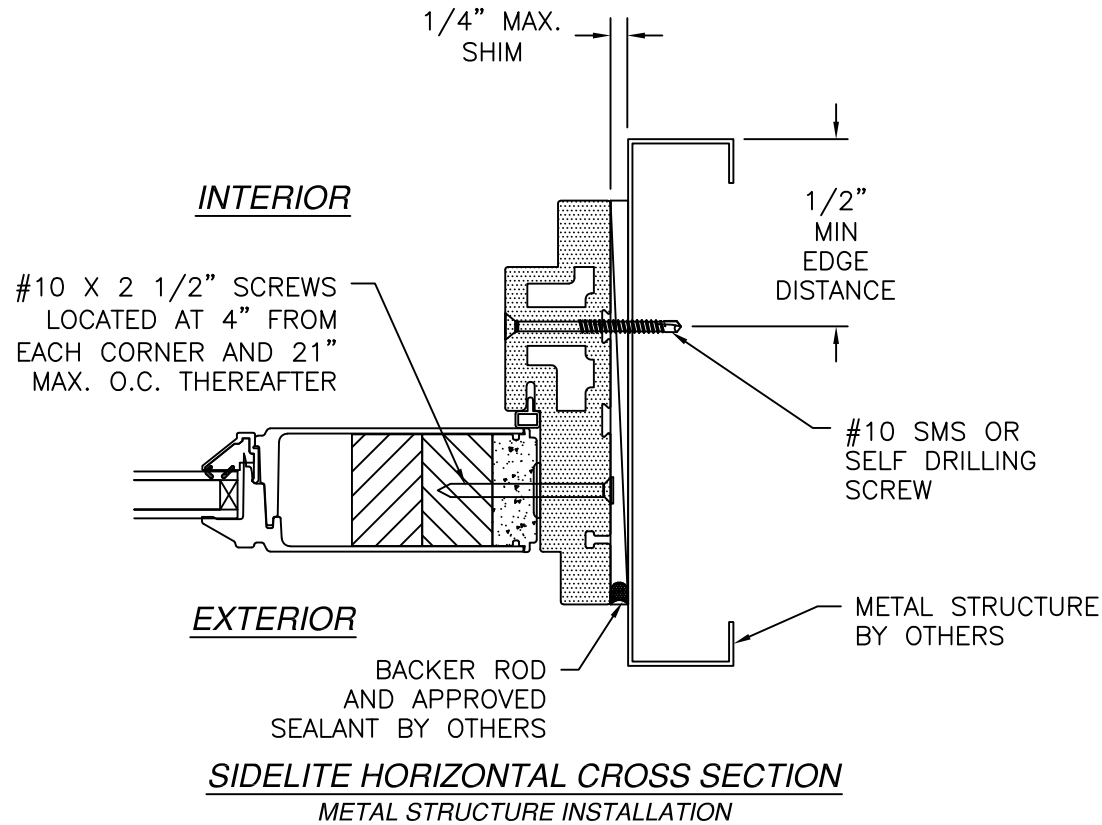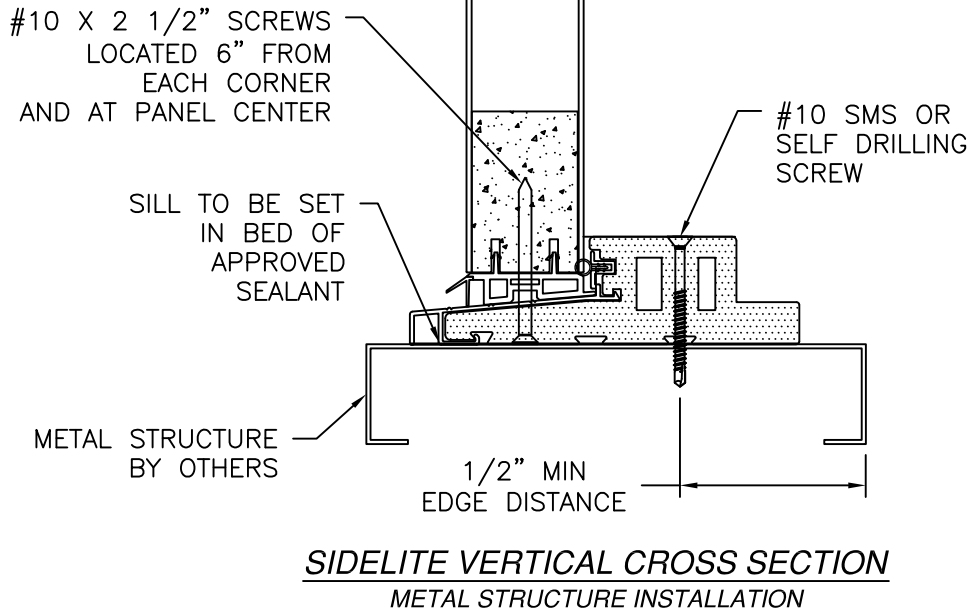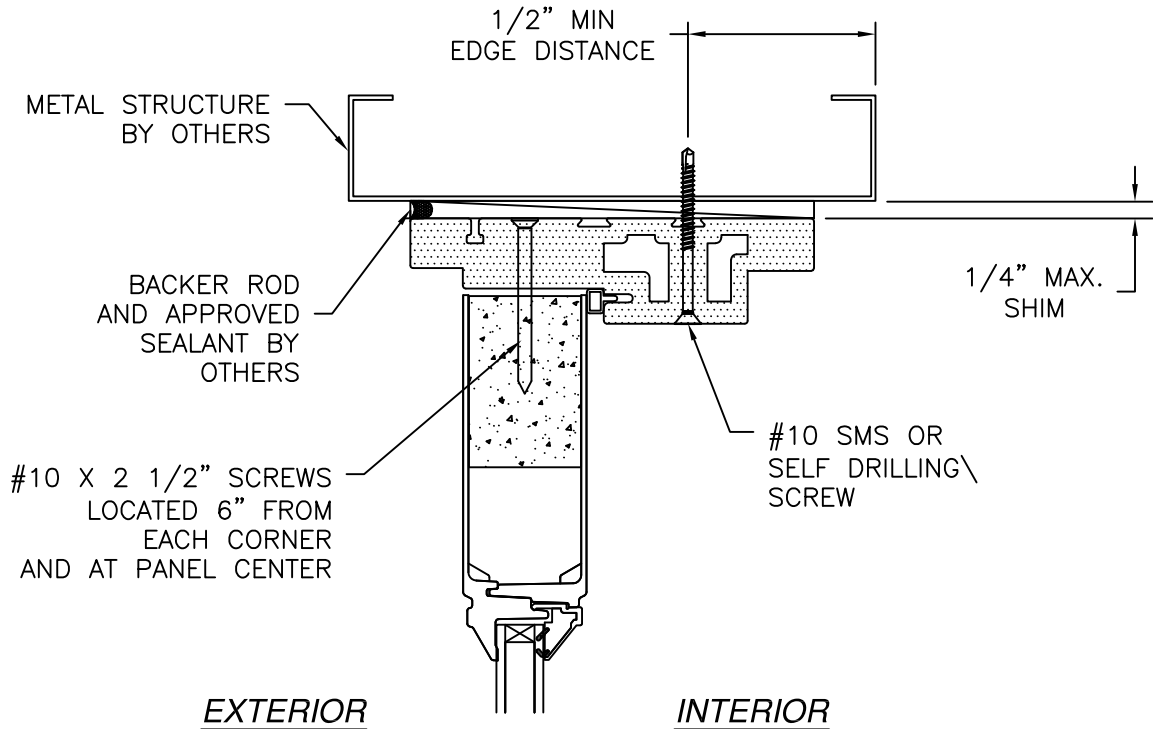

- NOTES:
1. INTERIOR AND EXTERIOR FINISHES, BY OTHERS, NOT SHOWN FOR CLARITY.
 2. PERIMETER AND JOINT SEALANT BY OTHERS TO BE DESIGNED IN ACCORDANCE WITH ASTM E2112

SIGNED: 07/13/2026

NAN YA PLASTICS CORPORATION U.S.A.

4016 SHADRACK ST.
HOUSTON, TX 77013

OUT-SWING ENTRANCE DOOR W/ & W/O SIDELITES

FIBERGLASS GLAZED

INSTALLATION DETAILS

DRAWN: LMP

DWG NO. 08-01550

REV D

SCALE NTS


DATE 04/30/12

SHEET 12 OF 13



L. ROBERTO LOMAS P.E.

208 7th Ave, INDIALANTIC, FL 32903

434-688-0609 rllomas@lrlomaspe.com

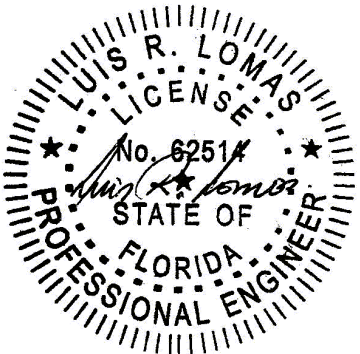

Luis R. Lomas P.E.
FL No.: 62514

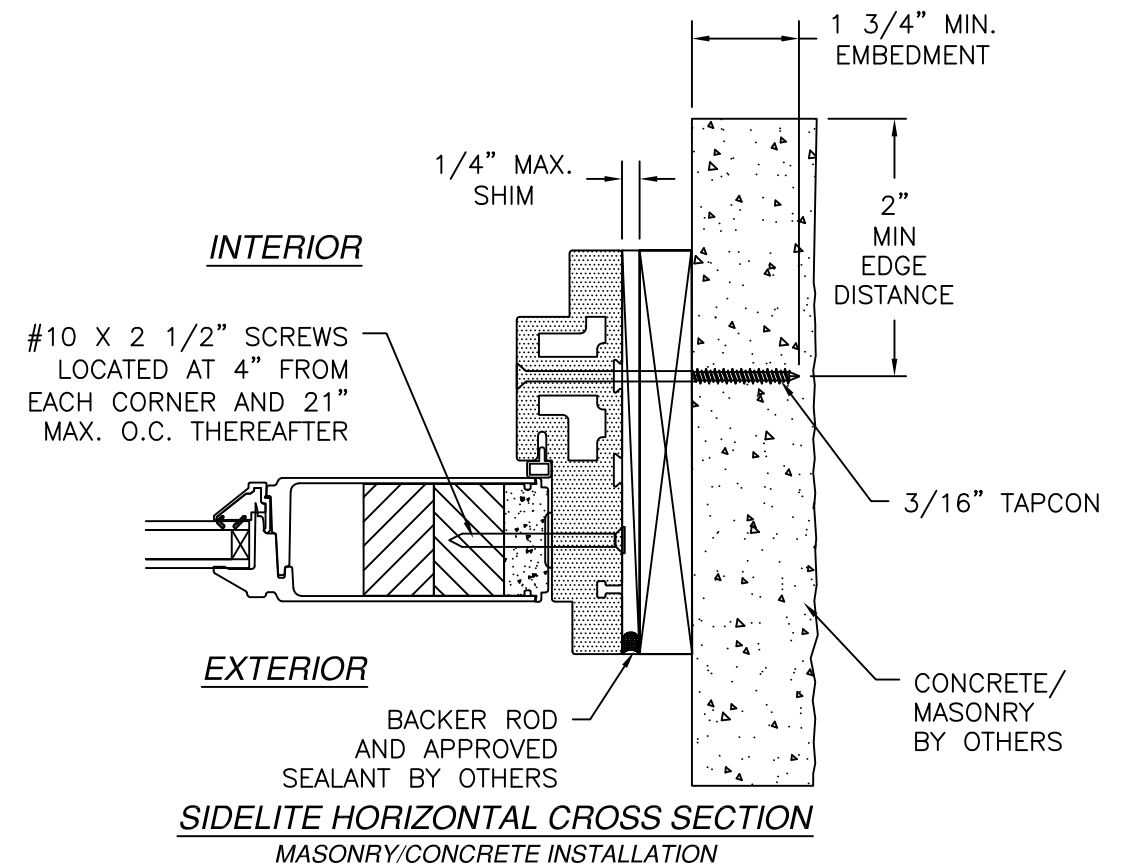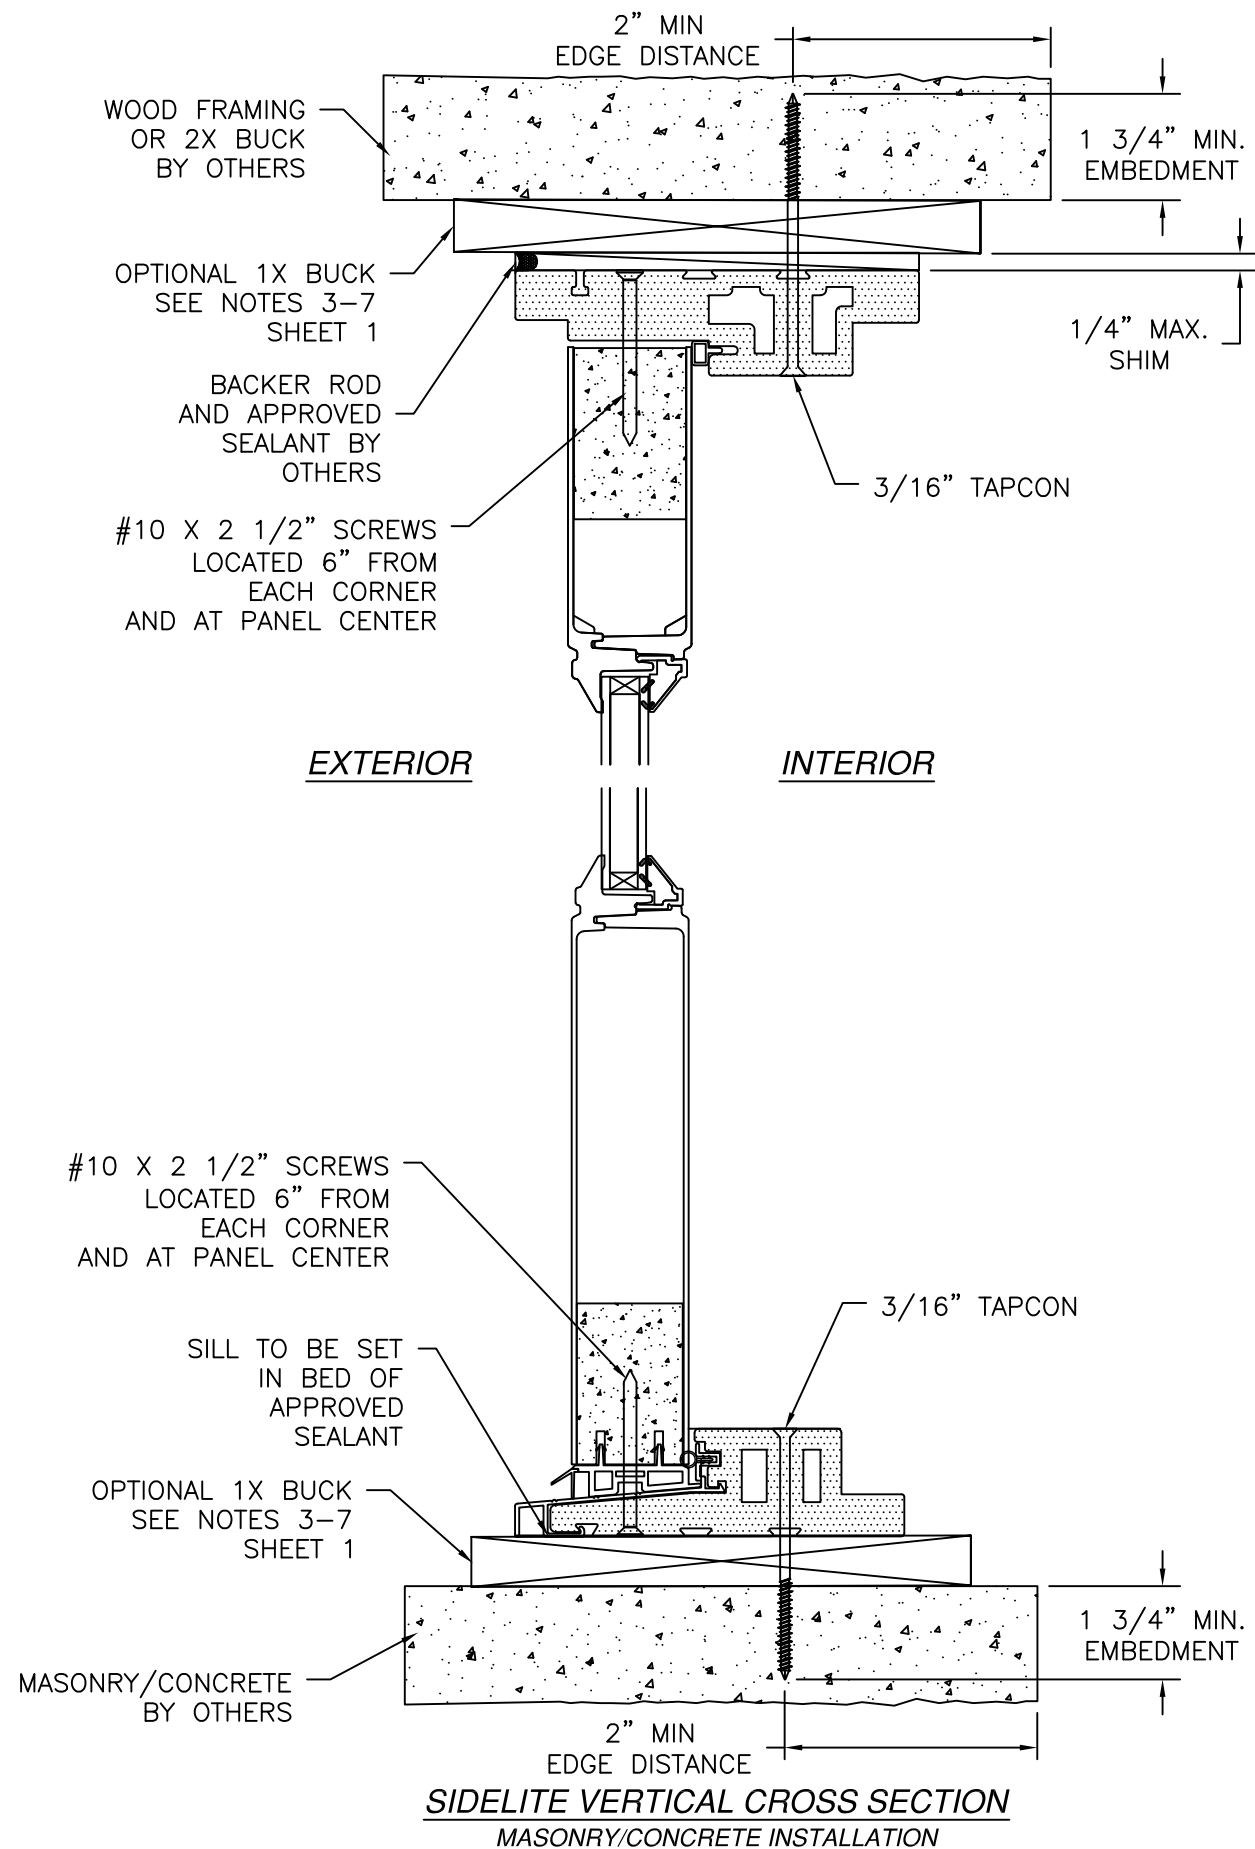

- NOTES:
1. INTERIOR AND EXTERIOR FINISHES, BY OTHERS, NOT SHOWN FOR CLARITY.
 2. PERIMETER AND JOINT SEALANT BY OTHERS TO BE DESIGNED IN ACCORDANCE WITH ASTM E2112

SIGNED: 07/13/2026


NAN YA PLASTICS CORPORATION U.S.A.

4016 SHADRACK ST.
HOUSTON, TX 77013

OUT-SWING ENTRANCE DOOR W/ & W/O SIDELITES
FIBERGLASS GLAZED
INSTALLATION DETAILS

DRAWN: LMP	DWG NO. 08-01550	REV D
SCALE NTS	DATE 04/30/12	SHEET 13 OF 13

L. ROBERTO LOMAS P.E.
208 7th Ave, INDIANLANTIC, FL 32903
434-688-0609 rllomas@rlomaspe.com

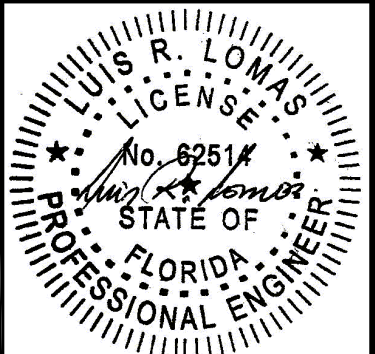

Luis R. Lomas P.E.
FL No.: 62514

REVISIONS			
REV	DESCRIPTION	DATE	APPROVED
D	REVISED MANUFACTURER ADDRESS	07/13/2026	R.L.