

REVISIONS			
REV	DESCRIPTION	DATE	APPROVED
D	REVISE TO ADD MINI BLIND DETAIL	05/12/2025	R.L.

NOTES:

1. THE PRODUCT SHOWN HEREIN IS DESIGNED AND MANUFACTURED TO COMPLY WITH REQUIREMENTS OF THE FLORIDA BUILDING CODE.
2. WOOD FRAMING AND MASONRY OPENING TO BE DESIGNED AND ANCHORED TO PROPERLY TRANSFER ALL LOADS TO STRUCTURE. FRAMING AND MASONRY OPENING IS THE RESPONSIBILITY OF THE ARCHITECT OR ENGINEER OF RECORD.
3. 1X BUCK OVER MASONRY/CONCRETE IS OPTIONAL.
4. WHERE SHIM OR BUCK THICKNESS IS LESS THAN 1-1/2" WINDOW UNITS MUST BE ANCHORED THROUGH THE FRAME IN ACCORDANCE WITH MANUFACTURER'S PUBLISHED INSTALLATION INSTRUCTIONS. ANCHORS SHALL BE SECURELY FASTENED DIRECTLY INTO MASONRY, CONCRETE OR OTHER STRUCTURAL SUBSTRATE MATERIAL.
5. WHERE WOOD BUCK THICKNESS IS 1-1/2" OR GREATER, BUCK SHALL BE SECURELY FASTENED TO MASONRY, CONCRETE OR OTHER STRUCTURAL SUBSTRATE. WINDOW UNITS MAY BE ANCHORED THROUGH FRAME TO SECURED WOOD BUCK IN ACCORDANCE WITH MANUFACTURER'S PUBLISHED INSTALLATION INSTRUCTIONS.
6. WHERE 1X BUCK IS NOT USED DISSIMILAR MATERIALS MUST BE SEPARATED WITH APPROVED COATING OR MEMBRANE. SELECTION OF COATING OR MEMBRANE IS THE RESPONSIBILITY OF THE ARCHITECT OR ENGINEER OF RECORD.
7. BUCKS SHALL EXTEND BEYOND WINDOW INTERIOR FACE SO THAT FULL FRAME SUPPORT IS PROVIDED.
8. SHIM AS REQUIRED AT EACH ANCHOR LOCATION WITH LOAD BEARING SHIM. SHIM WHERE SPACE OF 1/16" OR GREATER OCCURS. MAXIMUM ALLOWABLE SHIM STACK TO BE 1/4".
9. SHIMS SHALL BE LOCATED, APPLIED AND MADE FROM MATERIALS AND THICKNESS CAPABLE OF SUSTAINING APPLICABLE LOADS.
10. WIND LOAD DURATION FACTOR Cd=1.6 WAS USED FOR WOOD ANCHOR CALCULATIONS.
11. FRAME JAMB AND HEAD MATERIAL: CO-EXTRUDED PVC FOAM 1 1/2" THICK.
12. FRAME SILL MATERIAL: CO-EXTRUDED PVC FOAM 2" THICK WITH ALUMINUM CLADDING .063" THICK.
13. DOOR PANEL AND SIDELITE MATERIAL: .075" THICK FIBERGLASS SKIN WITH PVC FOAM TOP AND BOTTOM RAILS, AND PVC FOAM VERTICAL STILES WITH PINE REINFORCEMENTS AND POLYURETHANE FOAM CORE.
14. UNITS MUST BE GLAZED PER ASTM E1300, SEE SHEET 7 FOR GLAZING DETAILS.
15. APPROVED IMPACT PROTECTIVE SYSTEM IS REQUIRED FOR THIS PRODUCT IN WIND BORNE DEBRIS REGIONS.

16. FOR ANCHORING INTO WOOD FRAMING OR 2X BUCK USE #10 WOOD SCREWS WITH SUFFICIENT LENGTH TO ACHIEVE A 1 1/4" MINIMUM EMBEDMENT INTO SUBSTRATE. LOCATE ANCHORS AS SHOWN IN ELEVATIONS AND INSTALLATION DETAILS.
17. FOR ANCHORING INTO MASONRY/CONCRETE USE 3/16" TAPCONS WITH SUFFICIENT LENGTH TO ACHIEVE A 1 1/4" MINIMUM EMBEDMENT INTO SUBSTRATE WITH 2" MINIMUM EDGE DISTANCE. LOCATE ANCHORS AS SHOWN IN ELEVATIONS AND INSTALLATION DETAILS.
18. FOR ANCHORING INTO METAL STRUCTURE USE #10 SMS OR SELF DRILLING SCREWS WITH SUFFICIENT LENGTH TO ACHIEVE 3 THREADS MINIMUM BEYOND STRUCTURE INTERIOR WALL. LOCATE ANCHORS AS SHOWN IN ELEVATIONS AND INSTALLATION DETAILS.
19. ALL FASTENERS TO BE CORROSION RESISTANT.
20. INSTALLATION ANCHORS SHALL BE INSTALLED IN ACCORDANCE WITH ANCHOR MANUFACTURER'S INSTALLATION INSTRUCTIONS AND ANCHORS SHALL NOT BE USED IN SUBSTRATES WITH STRENGTHS LESS THAN THE MINIMUM STRENGTH SPECIFIED BELOW:
 - A. WOOD – MINIMUM SPECIFIC GRAVITY OF G=0.42
 - B. CONCRETE – MINIMUM COMPRESSIVE STRENGTH OF 3,200 PSI.
 - C. MASONRY – HOLLOW/FILLED BLOCK PER ASTM C90 WITH Fm=2,000PSI MINIMUM.
 - D. METAL STRUCTURE: STEEL 18GA, 33KSI OR ALUMINUM 6063-T5 .125" THICK MINIMUM
21. APPROVED CONFIGURATIONS: O, X, OX, XO, XX, OXO, XXO, OXX AND OXXO.
22. HINGES LOCATED AT 8 3/4", 39 1/2" AND 71 3/8" FROM TOP OF PANEL.

TABLE OF CONTENTS	
SHEET NO.	DESCRIPTION
1	NOTES
2	ELEVATION
3	ADDITIONAL CONFIGURATIONS
4 – 5	ANCHORING LAYOUTS
6 – 13	INSTALLATION DETAILS

NAN YA PLASTICS CORP. USA

4016 SHADRACK ST.
HOUSTON, TX 77013

IN-SWING ENTRANCE DOOR W/SIDELITES (SLPS)
FIBERGLASS NON-IMPACT GLAZED
INSTALLATION DETAILS

DRAWN:
V.L.

DWG NO.
08-01889D

REV
D

SCALE NTS

DATE 01/07/13


SHEET 1 OF 13

L. ROBERTO LOMAS P.E.
208 7th Ave, INDIALANTIC, FL 32903
434-688-0609 rllomas@lrlomaspe.com

SIGNED: 08/14/2026

Luis R. Lomas P.E.
FL No.: 62514

REVISIONS			
REV	DESCRIPTION	DATE	APPROVED
D	REVISE TO ADD MINI BLIND DETAIL	05/12/2025	R.L.

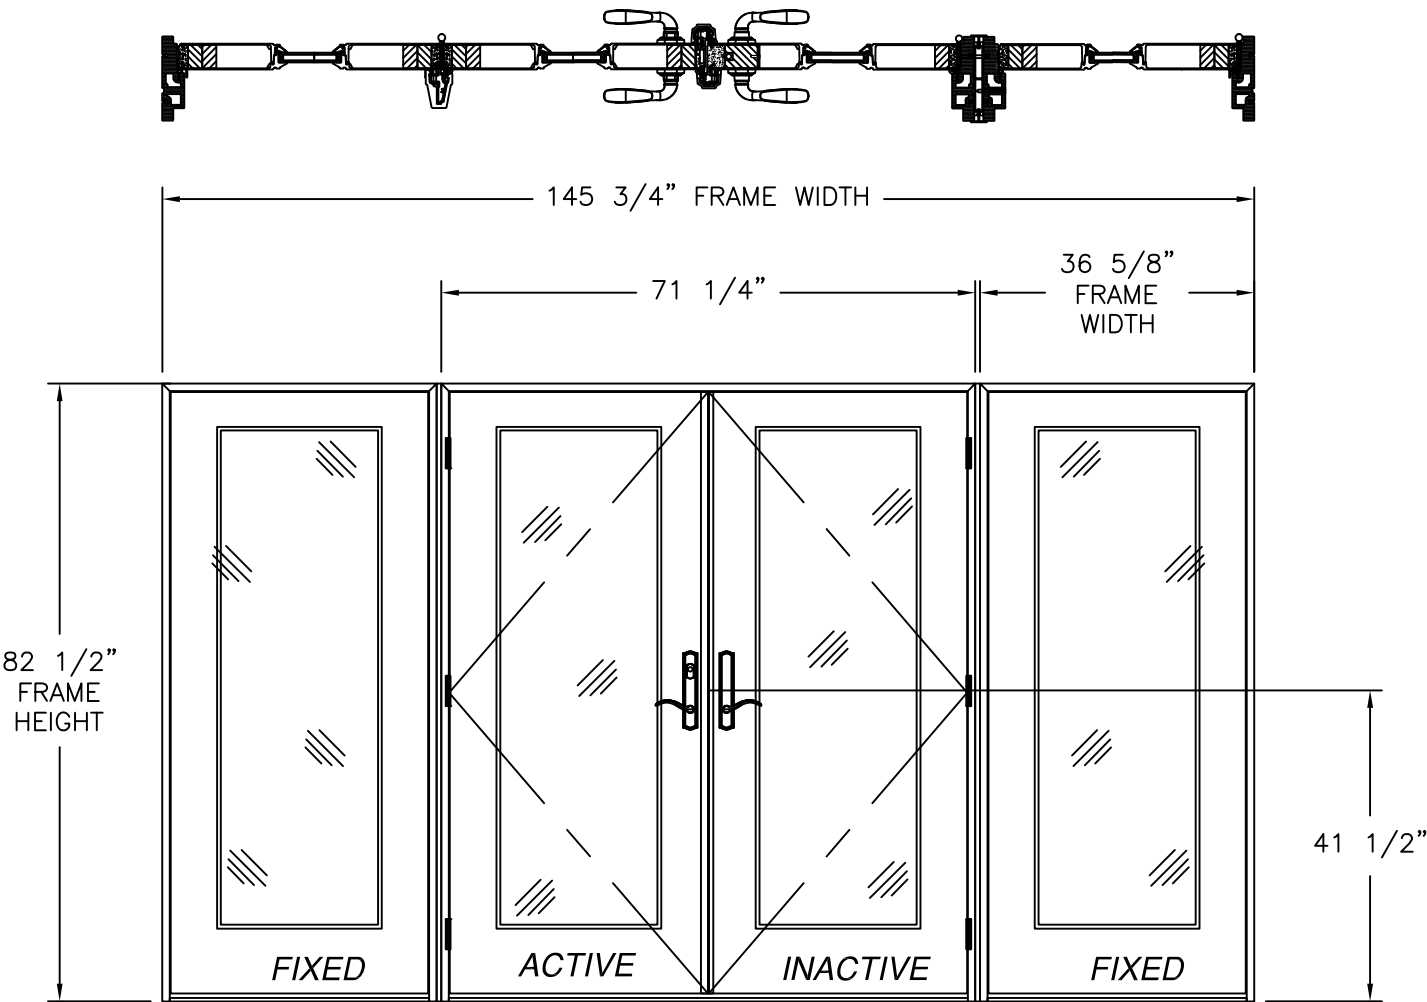

- NOTES:
- PANEL SIZE: 34 1/2" X 79 1/8"
 - D.L.O.: 25" X 63"

IN-SWING ENTRANCE DOOR
DOUBLE DOOR W/ SIDELITES (SLPS)
EXTERIOR VIEW

DESIGN PRESSURE RATING		IMPACT RATING
+40.0/-60.0	±60PSF	NONE
WHERE WATER REQUIREMENT IS NEEDED	WHERE WATER REQUIREMENT IS NOT NEEDED	

(4) PANELS SHOWN, UNLIMITED NUMBER OF PANELS IN UNLIMITED CONFIGURATIONS ARE APPROVED AS LONG AS INDIVIDUAL PANEL AREA DOES NOT EXCEED 18.95 FT²

HARDWARE SCHEDULE
A. 2 POINT LOCK BY NINGBO MICOTA (INACTIVE PANEL)
B. 3 POINT LOCK BY NINGBO MICOTA (ACTIVE PANEL)
C. (4) 4"x4" BUTT HINGES BY WENZHOU LONGTAI (PER PANEL)
D. ALUMINUM & PVC FOAM ASTRAGAL BY NAN YA PLASTICS
E. ALUMINUM & PVC FOAM MULLION BY NAN YA PLASTICS

NAN YA PLASTICS CORP. USA

4016 SHADRACK ST.
HOUSTON, TX 77013

IN-SWING ENTRANCE DOOR W/SIDELITES (SLPS)
FIBERGLASS NON-IMPACT GLAZED
INSTALLATION DETAILS

DRAWN:
V.L.

DWG NO.
08-01889D

REV
D

SCALE
NTS

DATE
01/07/13

SHEET
2 OF 13






L. ROBERTO LOMAS P.E.
208 7th Ave, INDIALANTIC, FL 32903
434-688-0609 rllomas@lrlomaspe.com

SIGNED: 08/14/2026

LUIS R. LOMAS
LICENSE
No. 62514
STATE OF
FLORIDA
PROFESSIONAL ENGINEER

Luis R. Lomas P.E.
FL No.: 62514


REVISIONS			
REV	DESCRIPTION	DATE	APPROVED
D	REVISE TO ADD MINI BLIND DETAIL	05/12/2025	R.L.

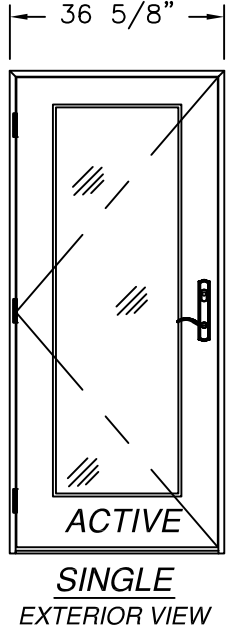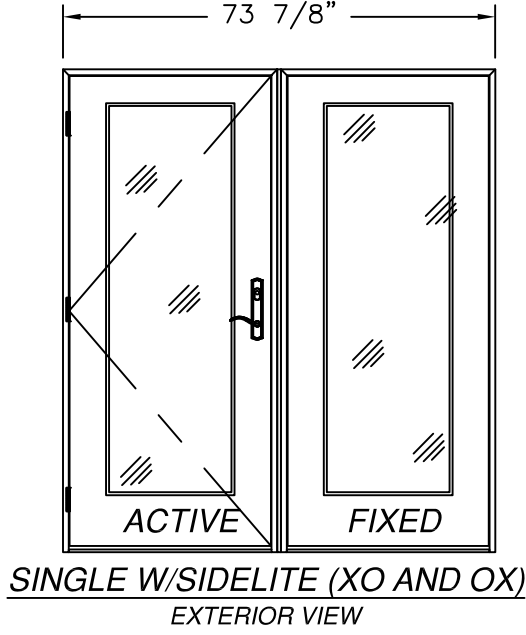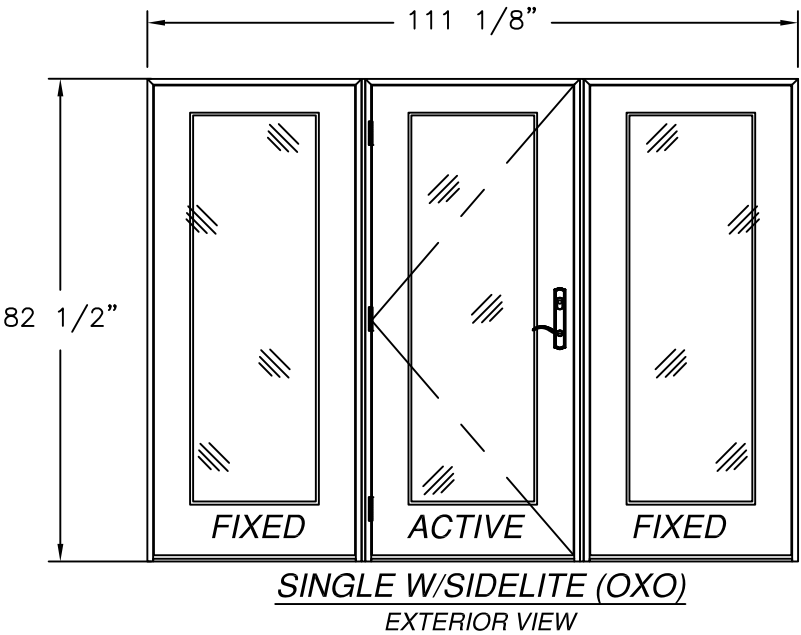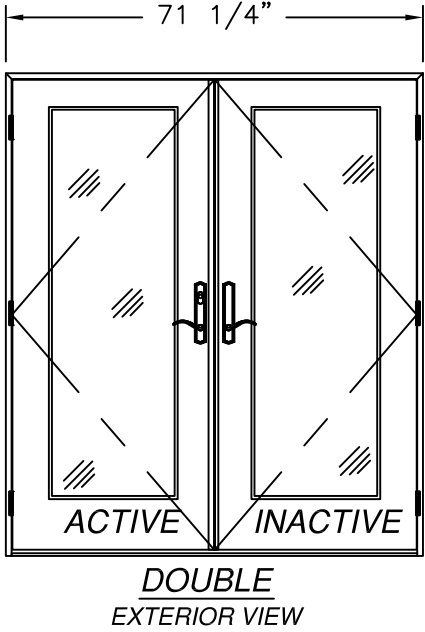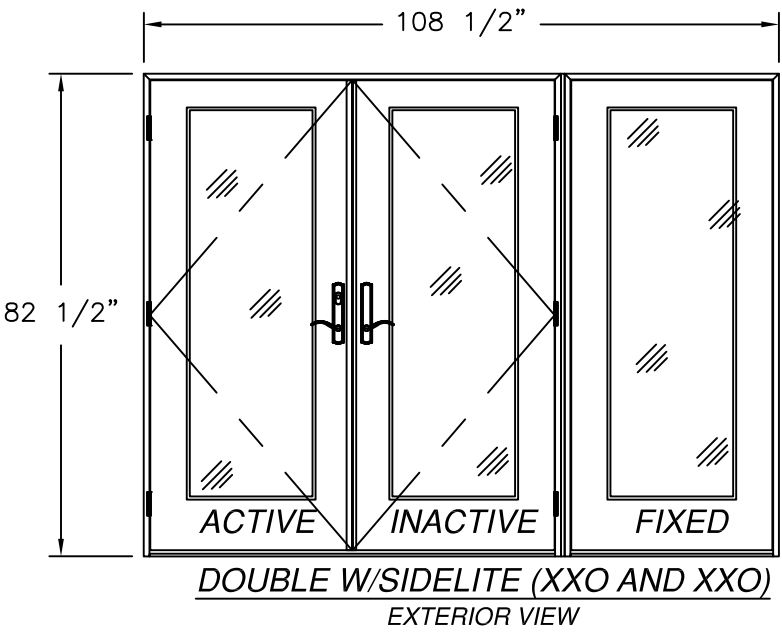


NOTE:
ALL APPROVED CONFIGURATIONS ARE SHOWN AS LEFT
HAND ACTIVE, RIGHT HAND ACTIVE IS ALSO APPROVED.

SIGNED: 08/14/2026

NAN YA PLASTICS CORP. USA 4016 SHADRACK ST. HOUSTON, TX 77013		
IN-SWING ENTRANCE DOOR W/SIDELITES (SLPS) FIBERGLASS NON-IMPACT GLAZED INSTALLATION DETAILS		
DRAWN: V.L.	DWG NO. 08-01889D	REV D
SCALE NTS	DATE 01/07/13	SHEET 3 OF 13
L. ROBERTO LOMAS P.E. 208 7th Ave, INDIALANTIC, FL 32903 434-688-0609 rllomas@lrlomaspe.com		

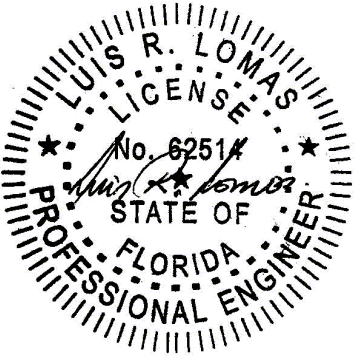

Luis R. Lomas P.E.
FL No.: 62514

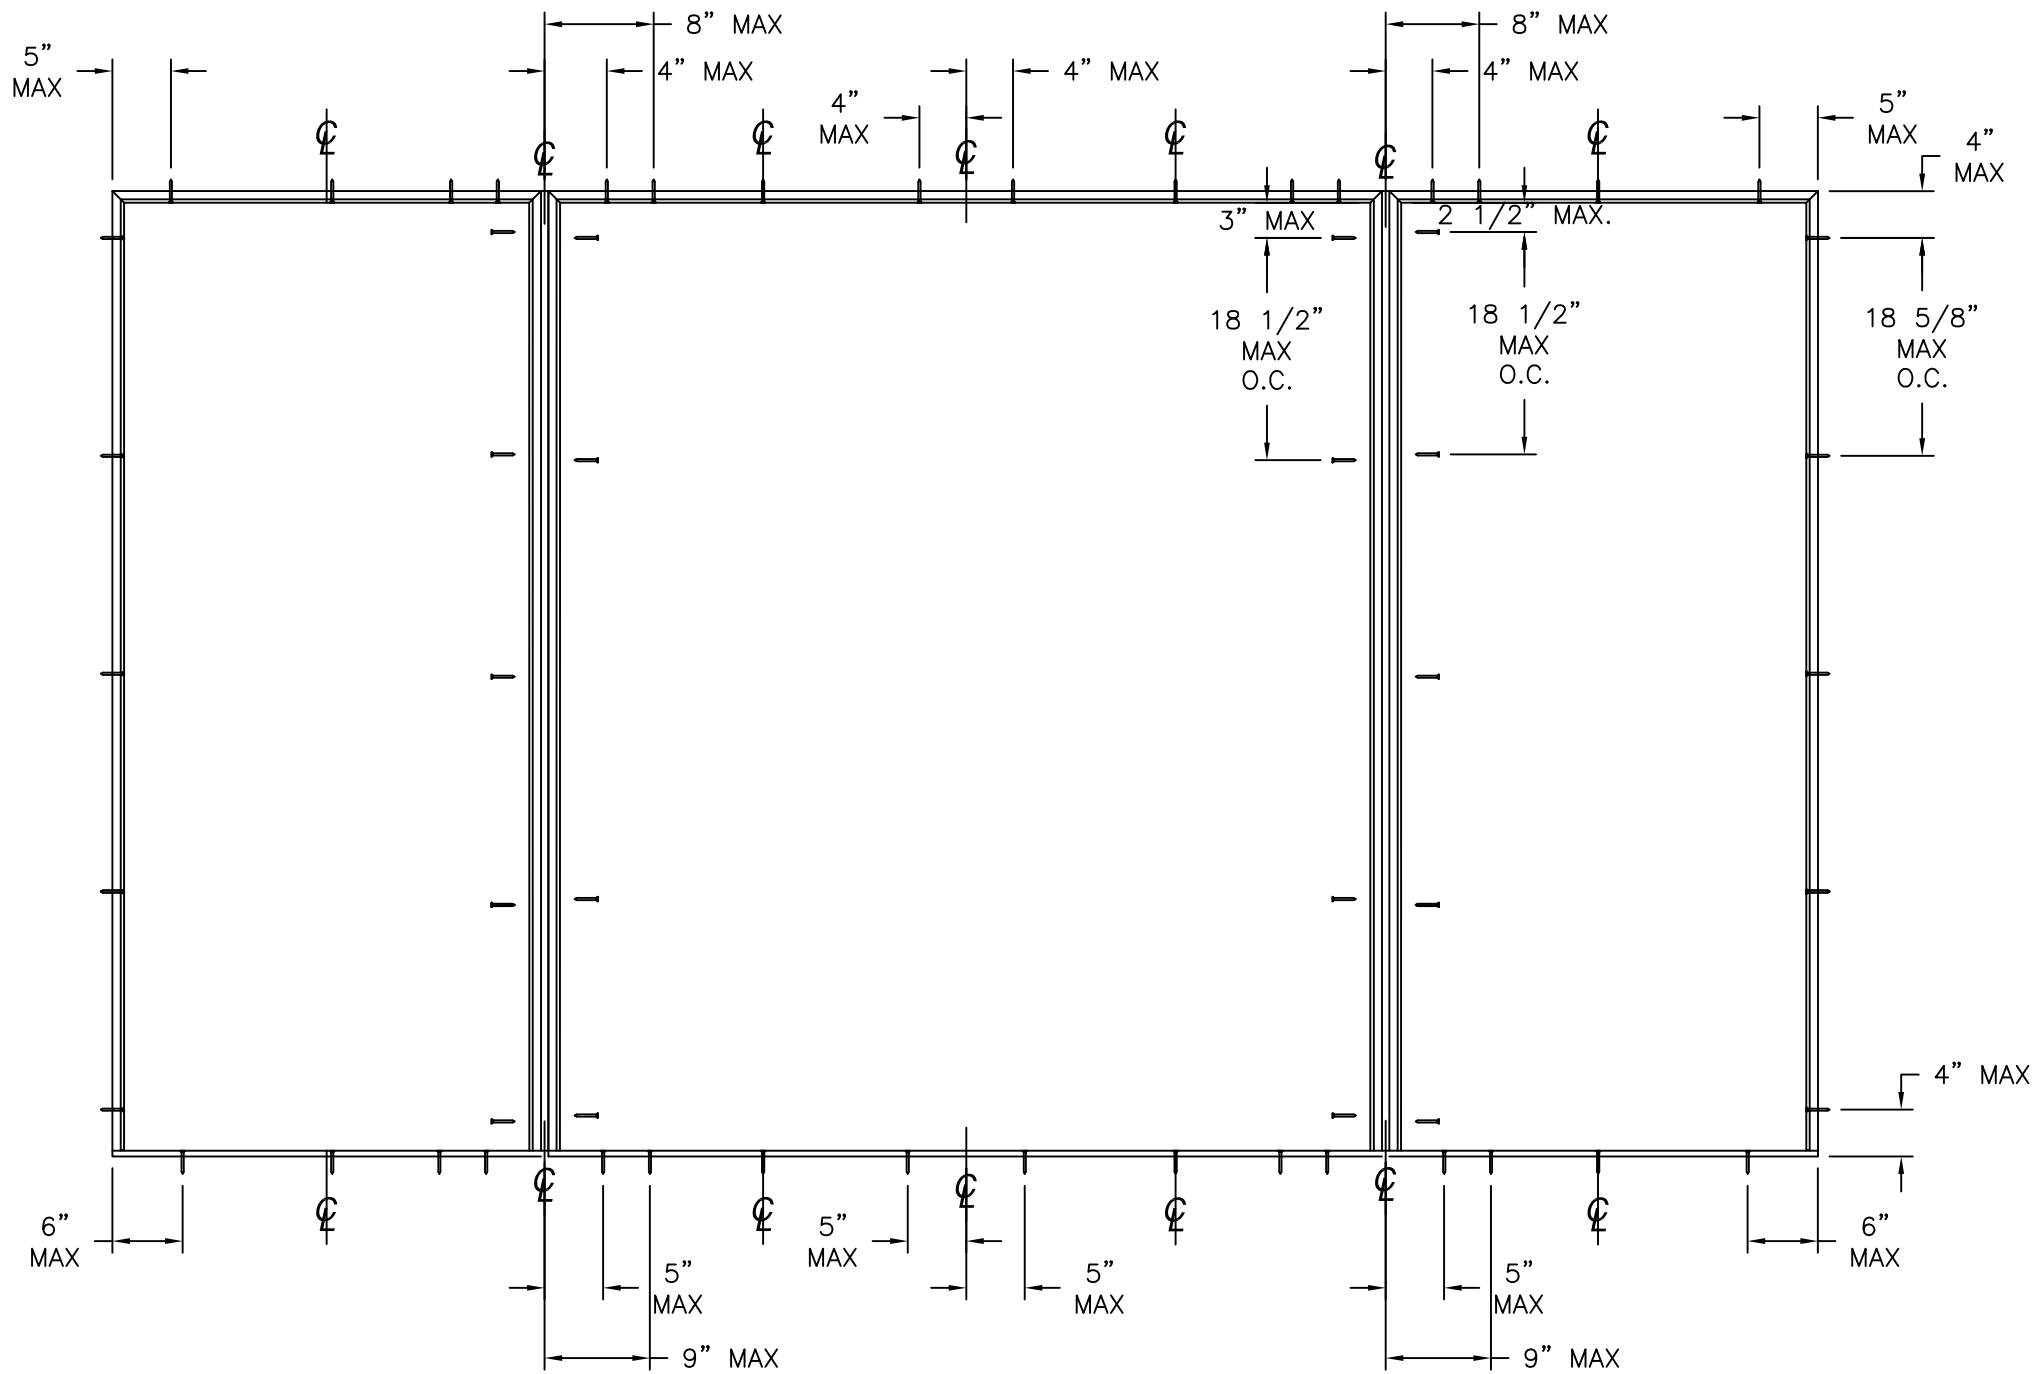


ANCHORING LAYOUT


REVISIONS			
REV	DESCRIPTION	DATE	APPROVED
D	REVISE TO ADD MINI BLIND DETAIL	05/12/2025	R.L.

NAN YA PLASTICS CORP. USA 4016 SHADRACK ST. HOUSTON, TX 77013		
IN-SWING ENTRANCE DOOR W/SIDELITES (SLPS) FIBERGLASS NON-IMPACT GLAZED INSTALLATION DETAILS		
DRAWN: V.L.	DWG NO. 08-01889D	REV D
SCALE NTS	DATE 01/07/13	SHEET 4 OF 13
L. ROBERTO LOMAS P.E. 208 7th Ave, INDIALANTIC, FL 32903 434-688-0609 rllomas@lrlomaspe.com		

SIGNED: 08/14/2026

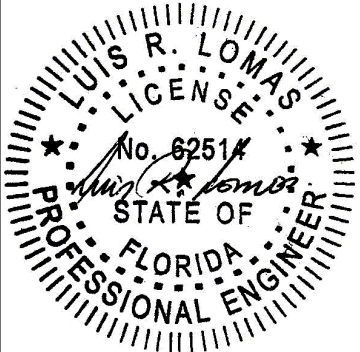


Luis R. Lomas P.E.
FL No.: 62514

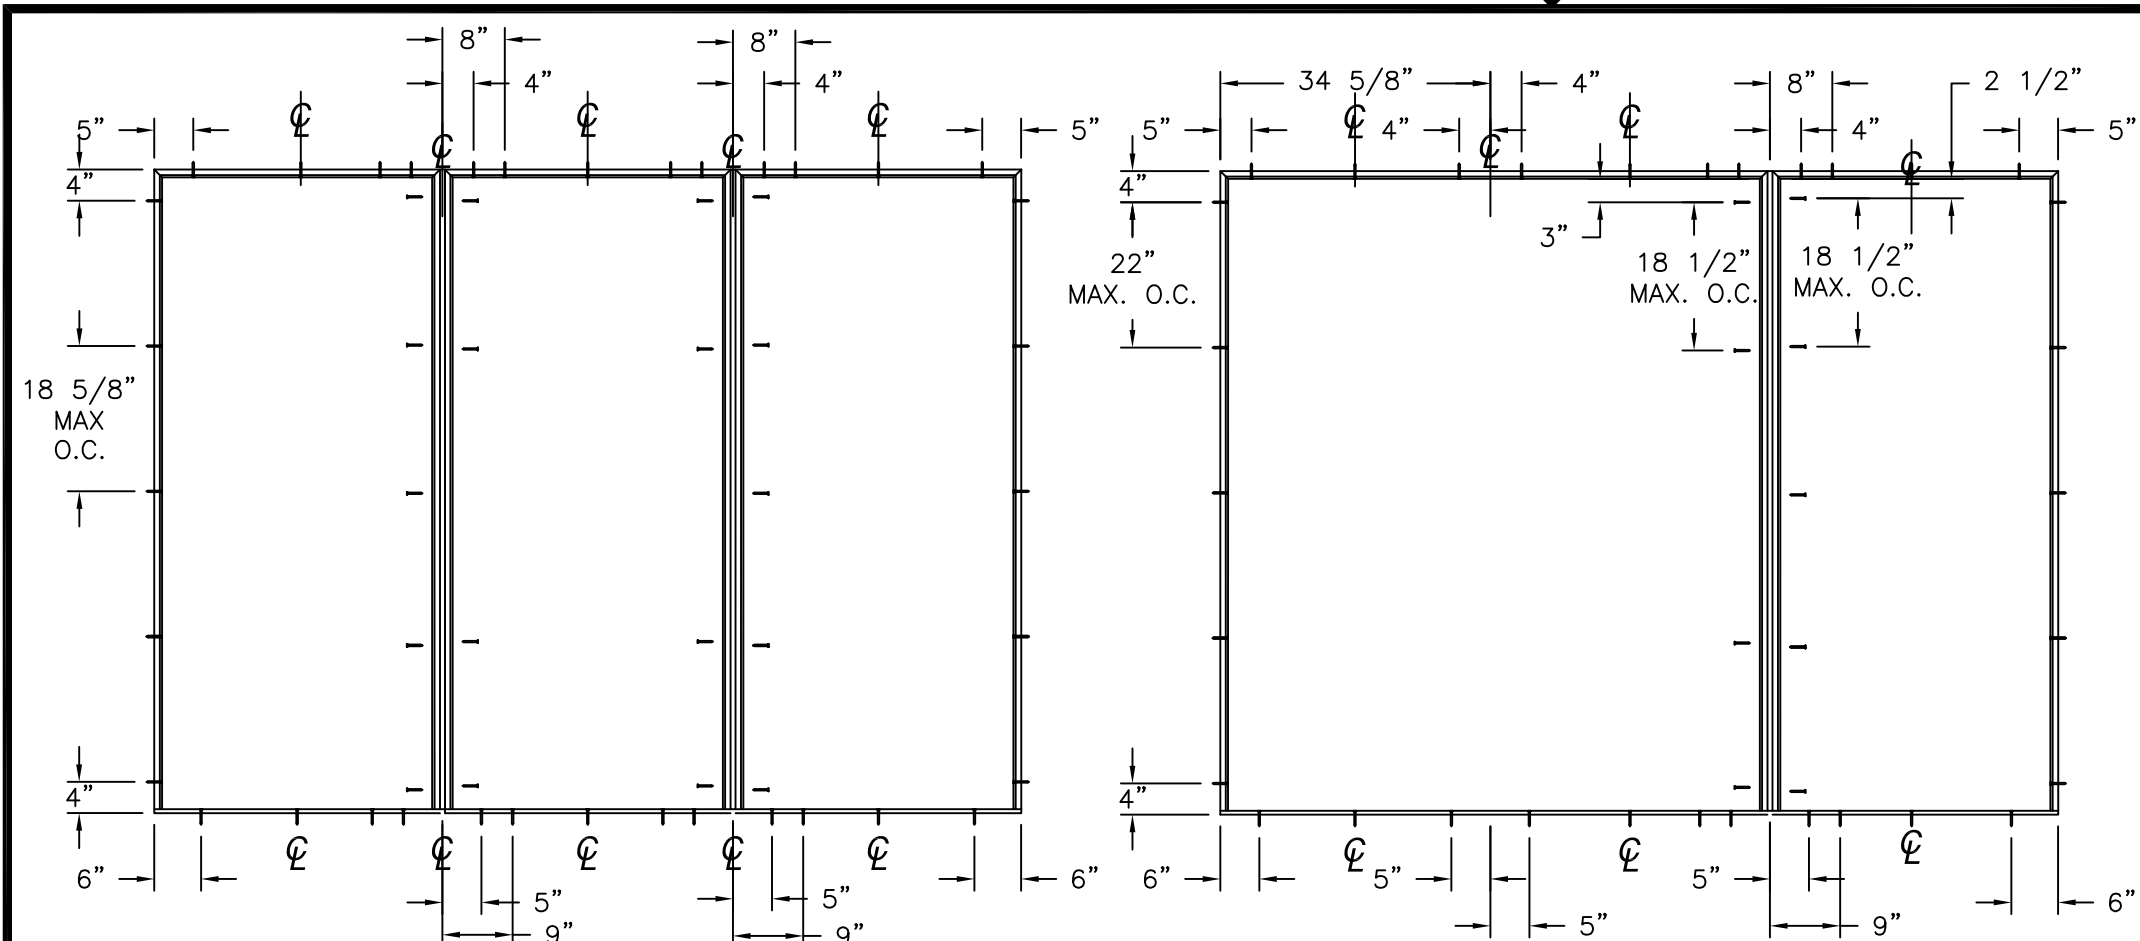


ANCHORING LAYOUT FOR OXO

ANCHORING LAYOUT FOR XXO AND OXX

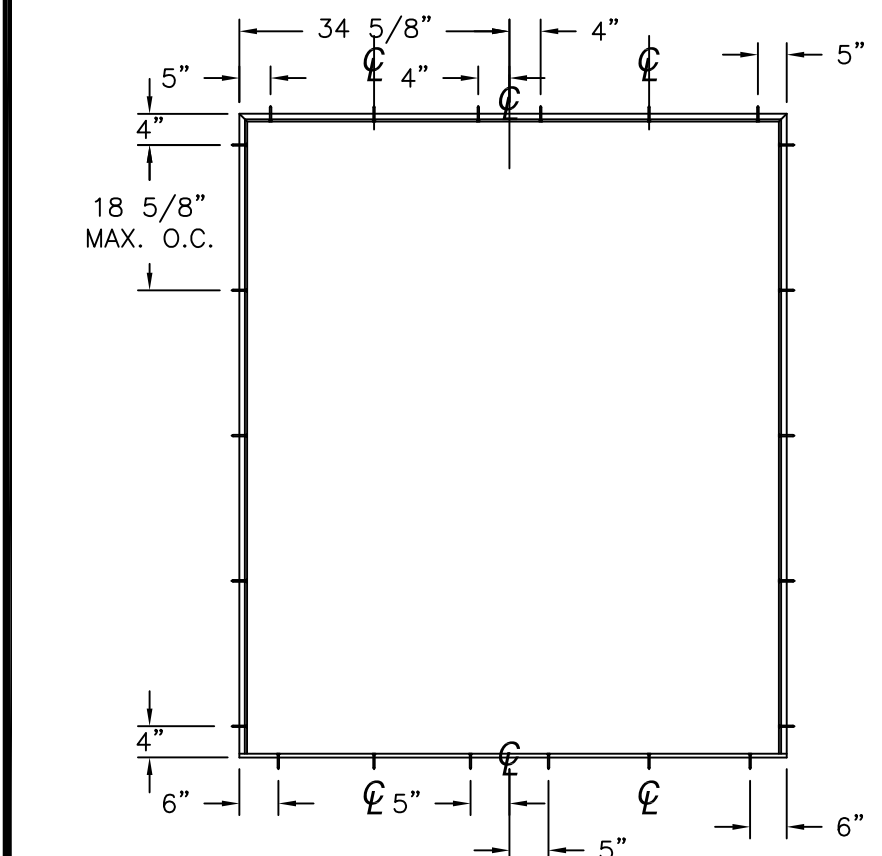


ANCHORING LAYOUT FOR XX

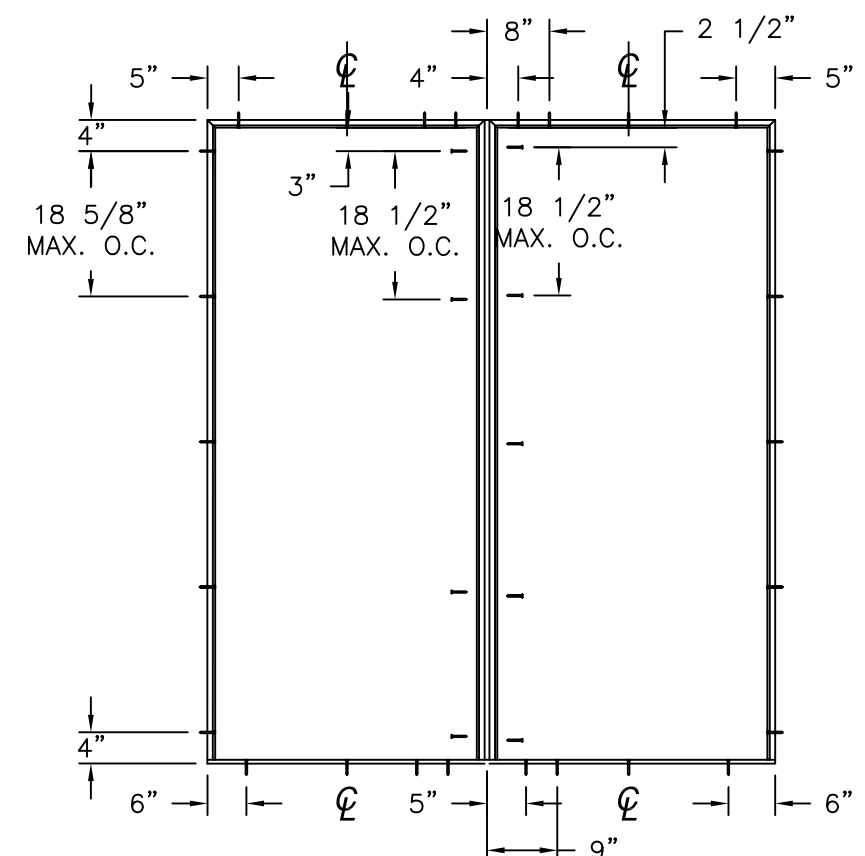

ANCHORING LAYOUT FOR OX AND XO

REVISIONS			
REV	DESCRIPTION	DATE	APPROVED
D	REVISE TO ADD MINI BLIND DETAIL	05/12/2025	R.L.

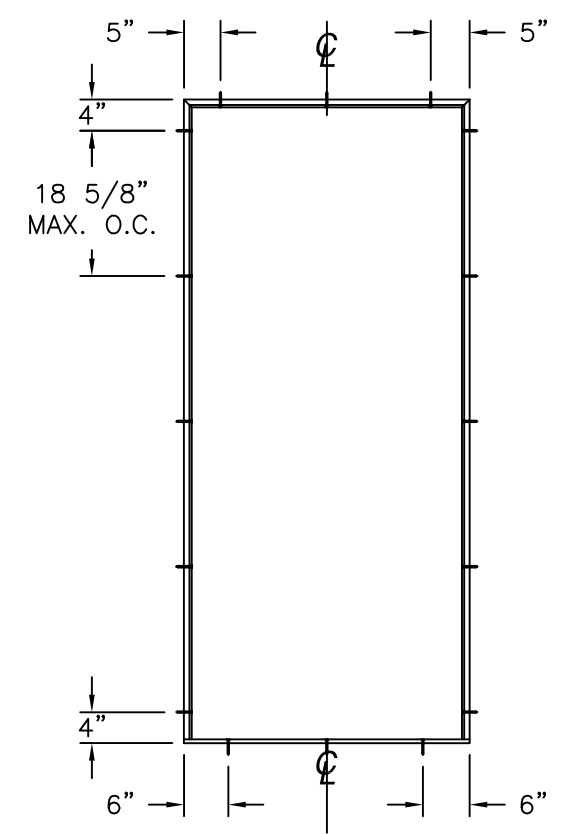

ANCHORING LAYOUT FOR X

NAN YA PLASTICS CORP. USA
4016 SHADRACK ST.
HOUSTON, TX 77013

IN-SWING ENTRANCE DOOR W/SIDELITES (SLPS)
FIBERGLASS NON-IMPACT GLAZED
INSTALLATION DETAILS

DRAWN: V.L.	DWG NO. 08-01889D	REV D
SCALE NTS	DATE 01/07/13	SHEET 5 OF 13







L. ROBERTO LOMAS P.E.
208 7th Ave, INDIALANTIC, FL 32903
434-688-0609 rllomas@lrlomaspe.com

SIGNED: 08/14/2026

LUIS R. LOMAS
LICENSE
No. 62514
STATE OF
FLORIDA
PROFESSIONAL ENGINEER

Luis R. Lomas P.E.
FL No.: 62514

REVISIONS			
REV	DESCRIPTION	DATE	APPROVED
D	REVISE TO ADD MINI BLIND DETAIL	05/12/2025	R.L.

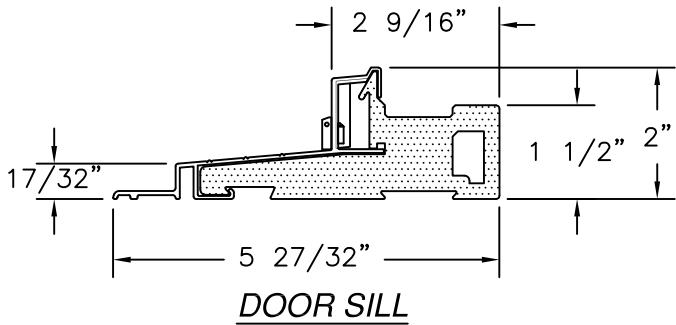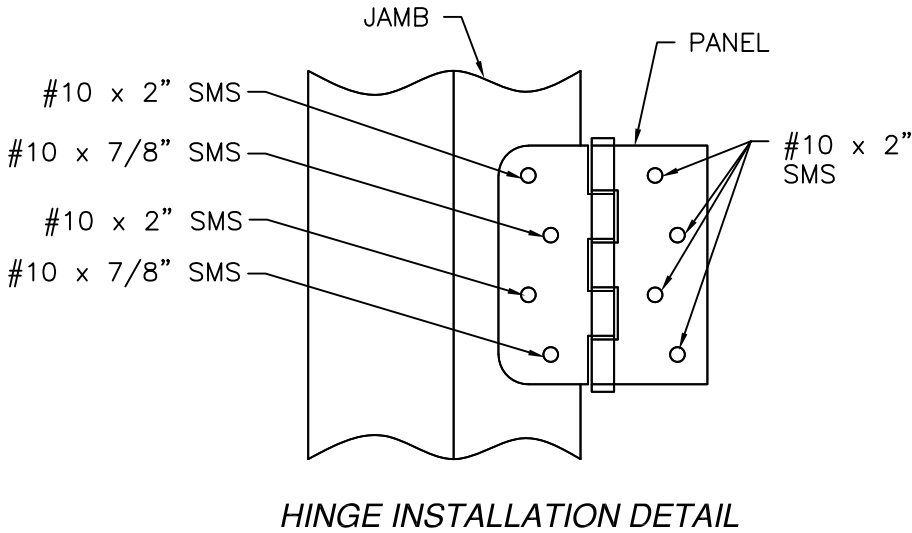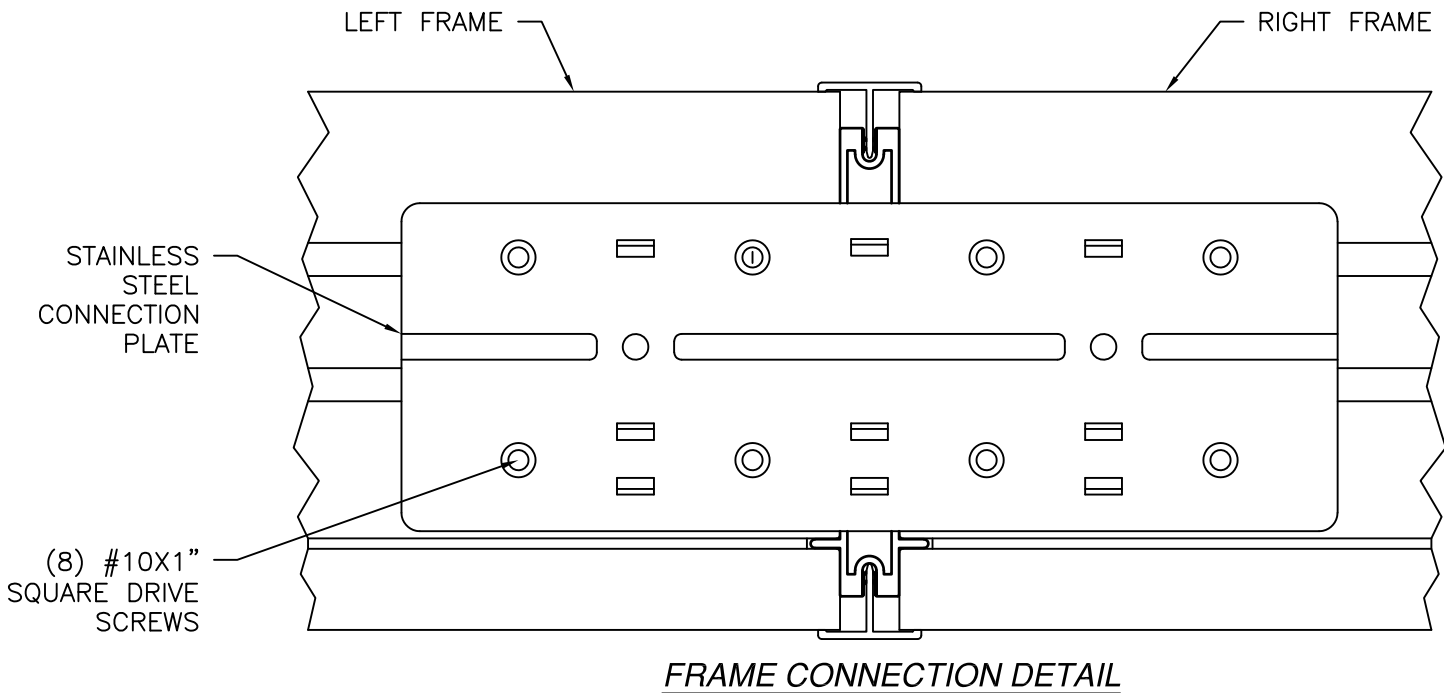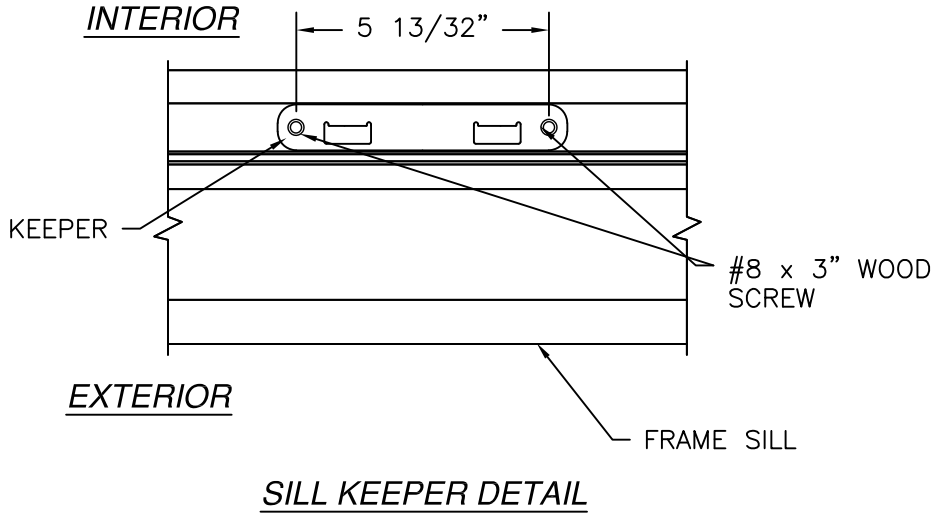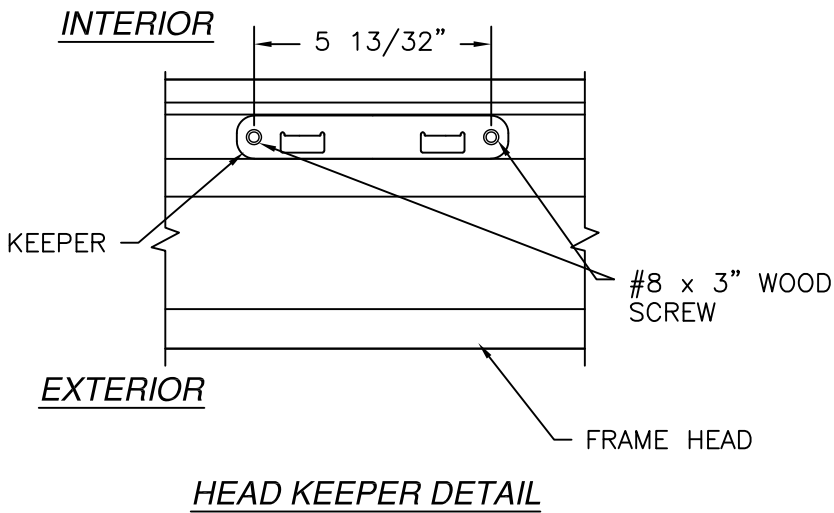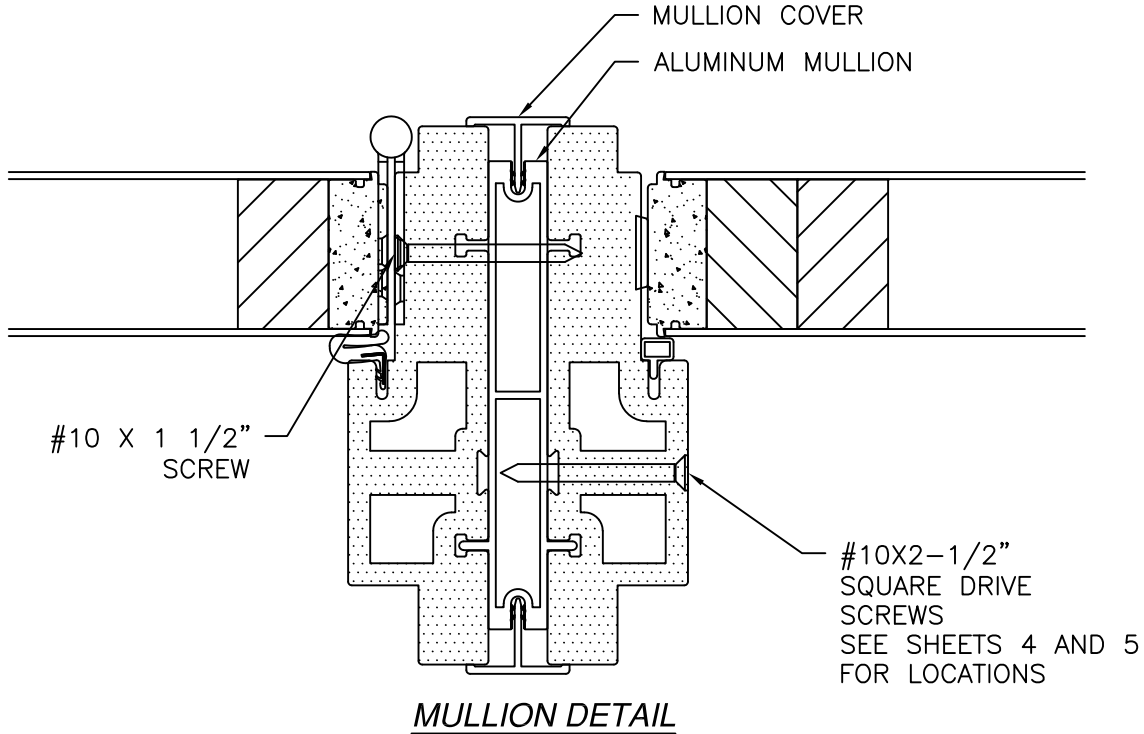

SIGNED: 08/14/2026

NAN YA PLASTICS CORP. USA

4016 SHADRACK ST.
HOUSTON, TX 77013

IN-SWING ENTRANCE DOOR W/SIDELITES (SLPS)

FIBERGLASS NON-IMPACT GLAZED

INSTALLATION DETAILS

DRAWN: V.L.

DWG NO. 08-01889D

REV D

SCALE NTS


DATE 01/07/13

SHEET 6 OF 13

L. ROBERTO LOMAS P.E.

208 7th Ave, INDIALANTIC, FL 32903





434-688-0609 rllomas@lrlomaspe.com

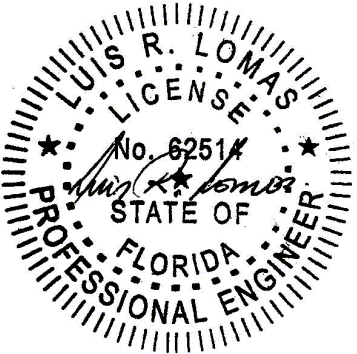

Luis R. Lomas P.E.
FL No.: 62514


REVISIONS			
REV	DESCRIPTION	DATE	APPROVED
D	REVISE TO ADD MINI BLIND DETAIL	05/12/2025	R.L.

APPROVED PANEL CONFIGURATIONS

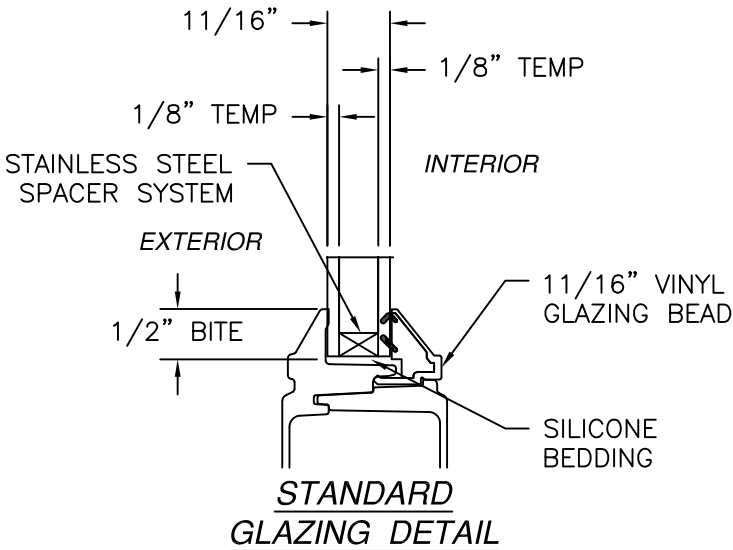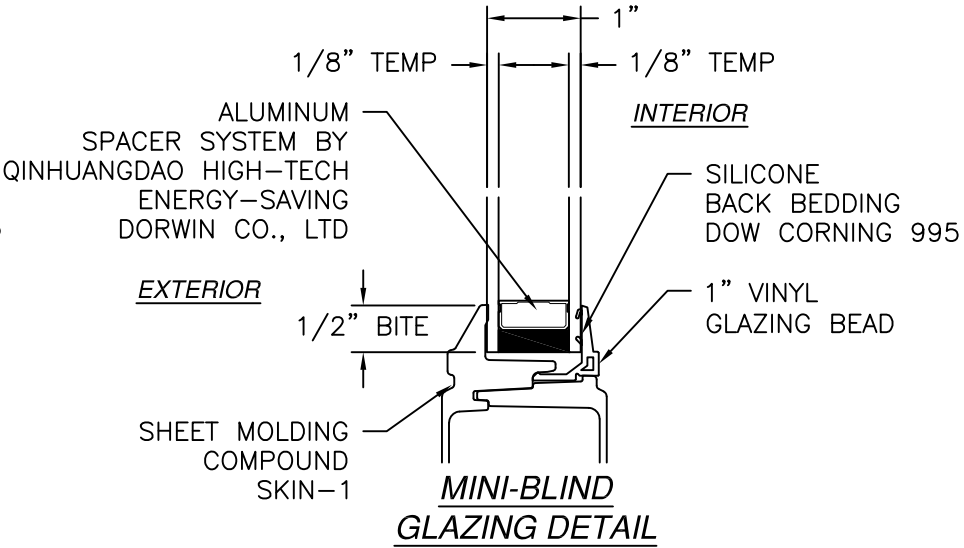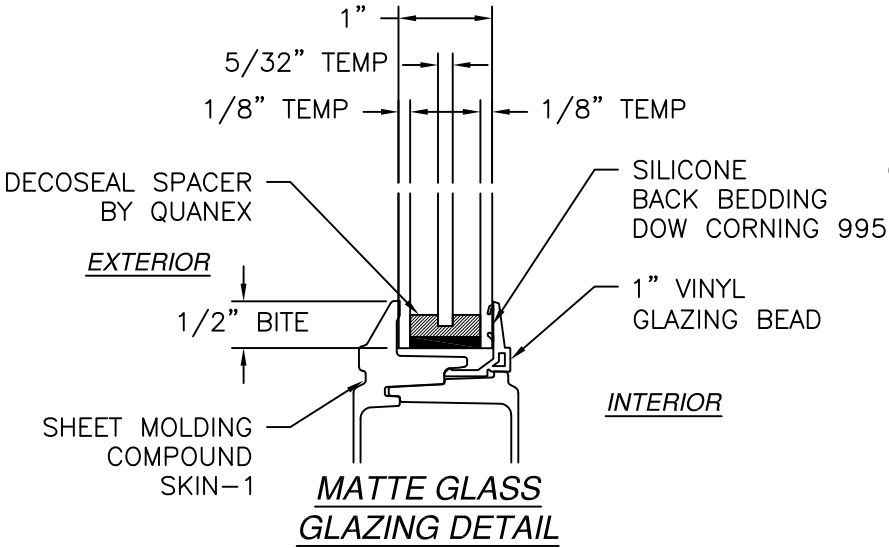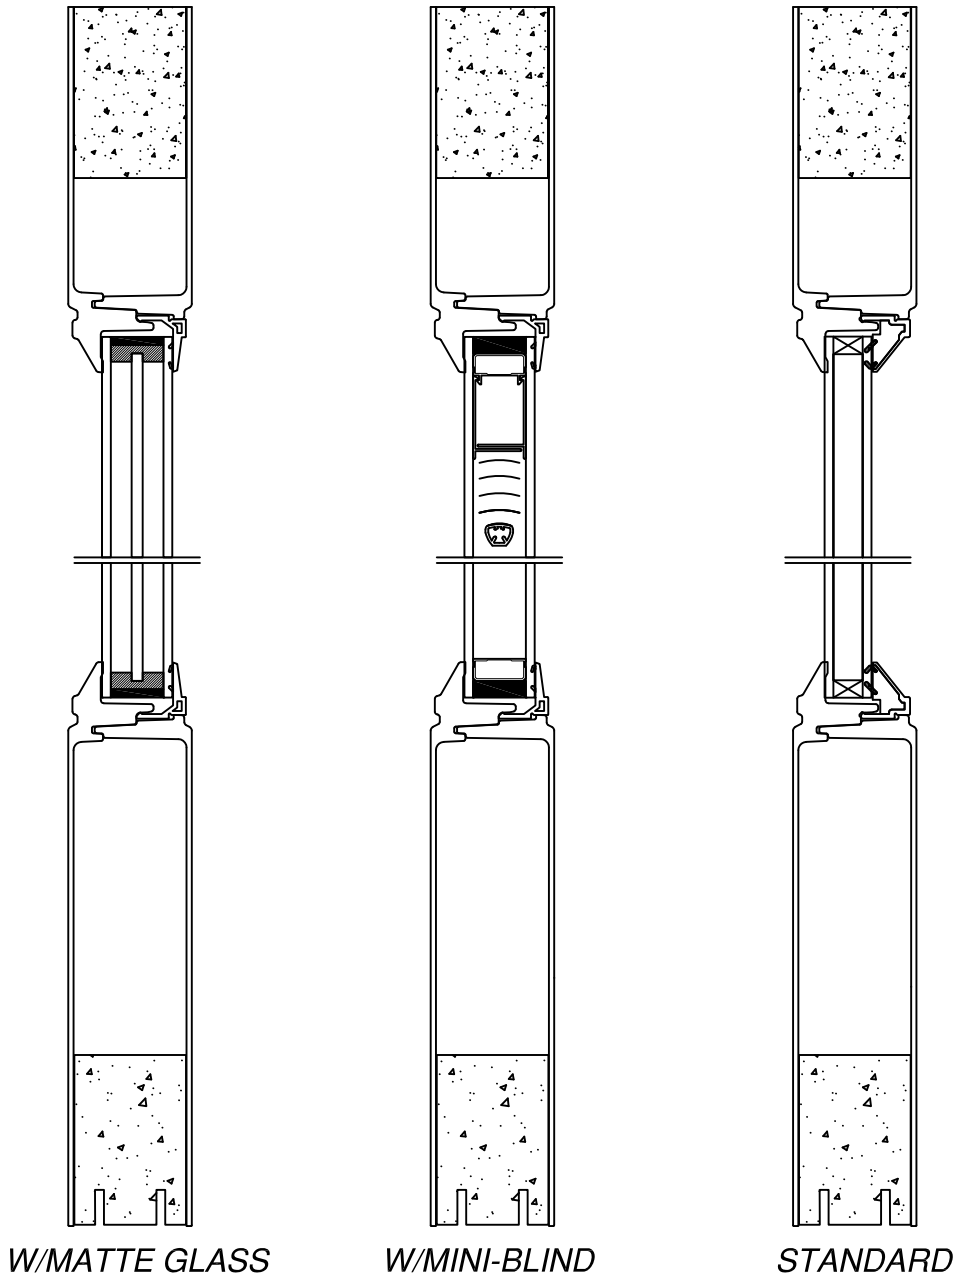



SIGNED: 08/14/2026

NAN YA PLASTICS CORP. USA		
4016 SHADRACK ST. HOUSTON, TX 77013		
IN-SWING ENTRANCE DOOR W/SIDELITES (SLPS) FIBERGLASS NON-IMPACT GLAZED INSTALLATION DETAILS		
DRAWN: V.L.	DWG NO. 08-01889D	REV D
SCALE NTS	DATE 01/07/13	SHEET 7 OF 13
L. ROBERTO LOMAS P.E. 208 7th Ave, INDIALANTIC, FL 32903 434-688-0609 rllomas@lrlomaspe.com		

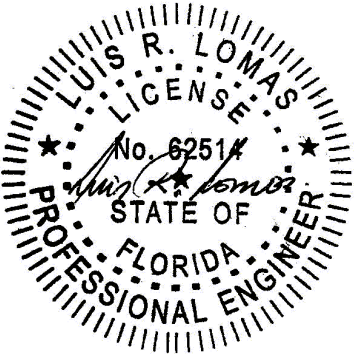


Luis R. Lomas P.E.
FL No.: 62514

REVISIONS			
REV	DESCRIPTION	DATE	APPROVED
D	REVISE TO ADD MINI BLIND DETAIL	05/12/2025	R.L.

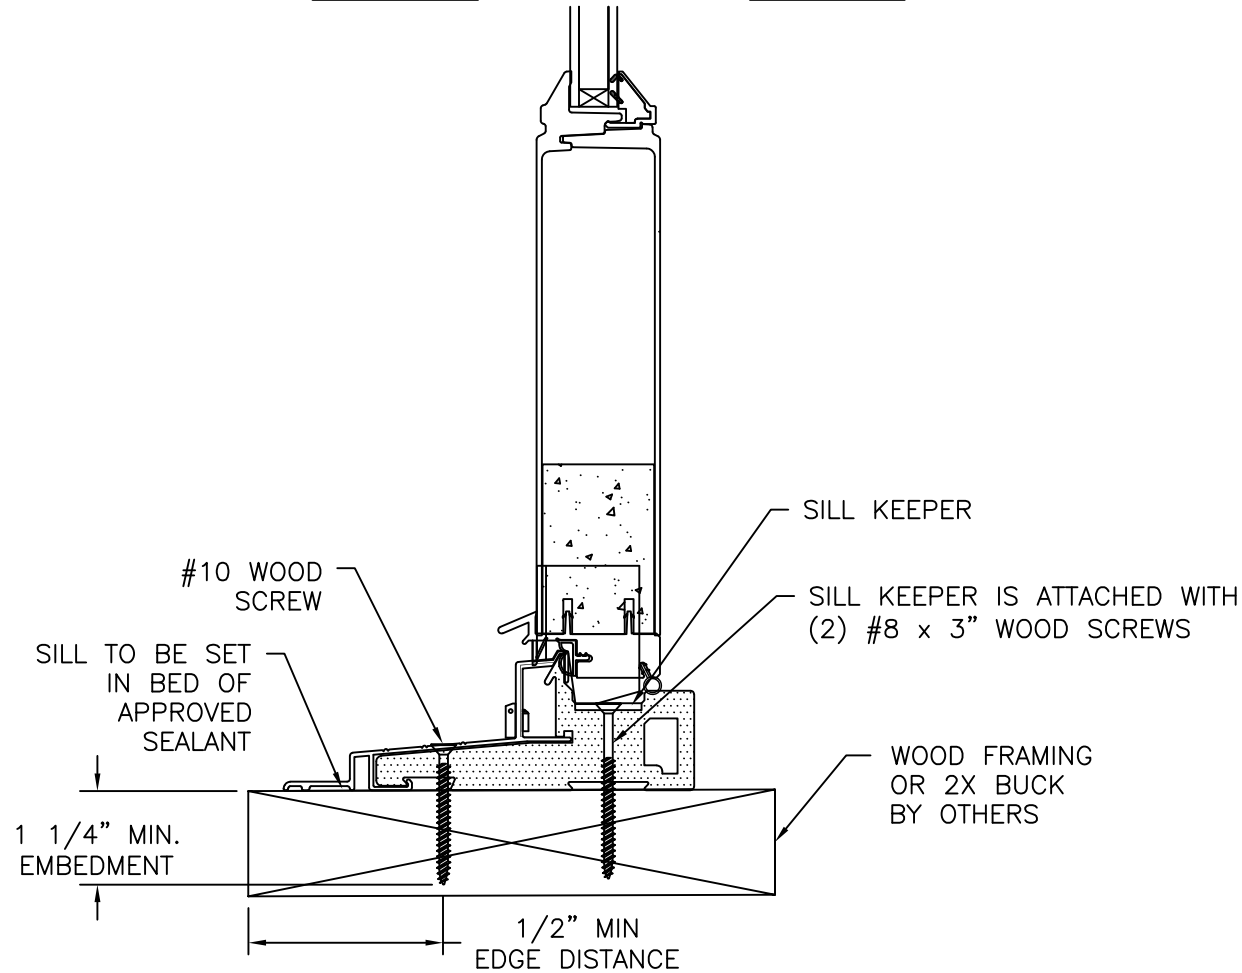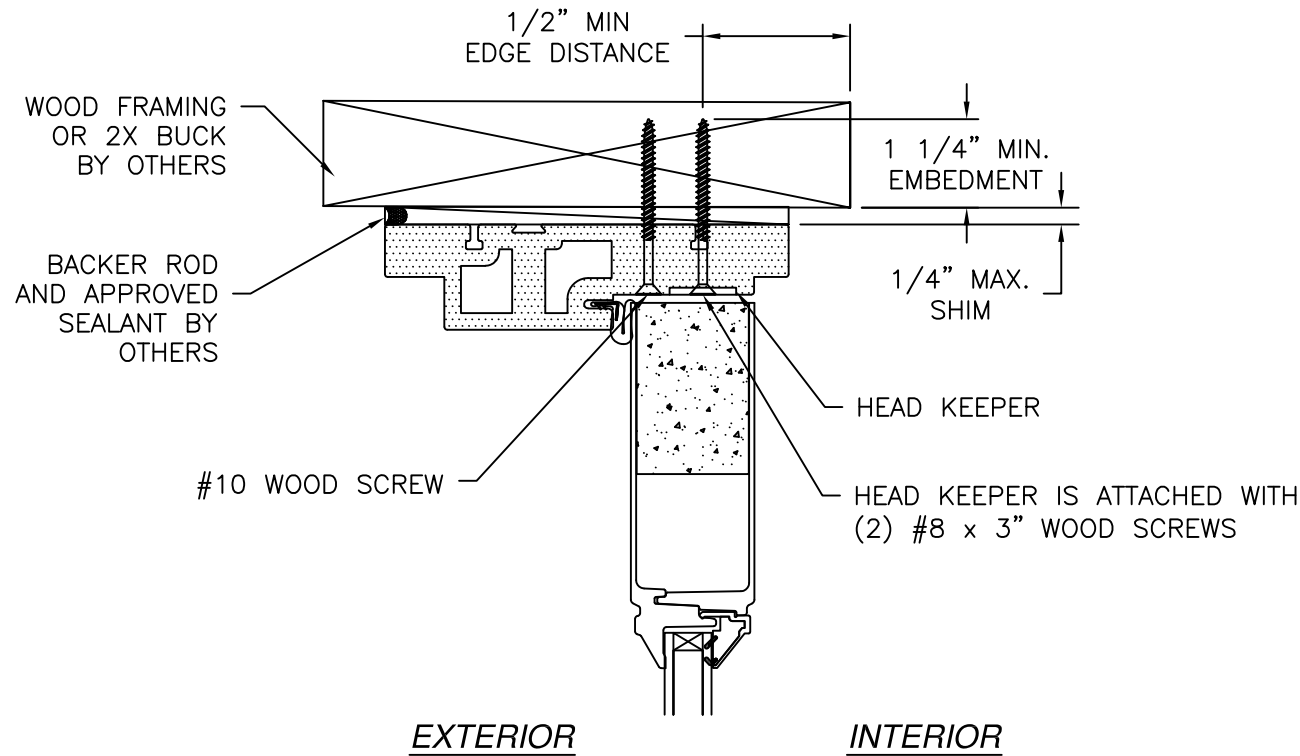

DOOR VERTICAL CROSS SECTION
2X BUCK/WOOD FRAMING INSTALLATION

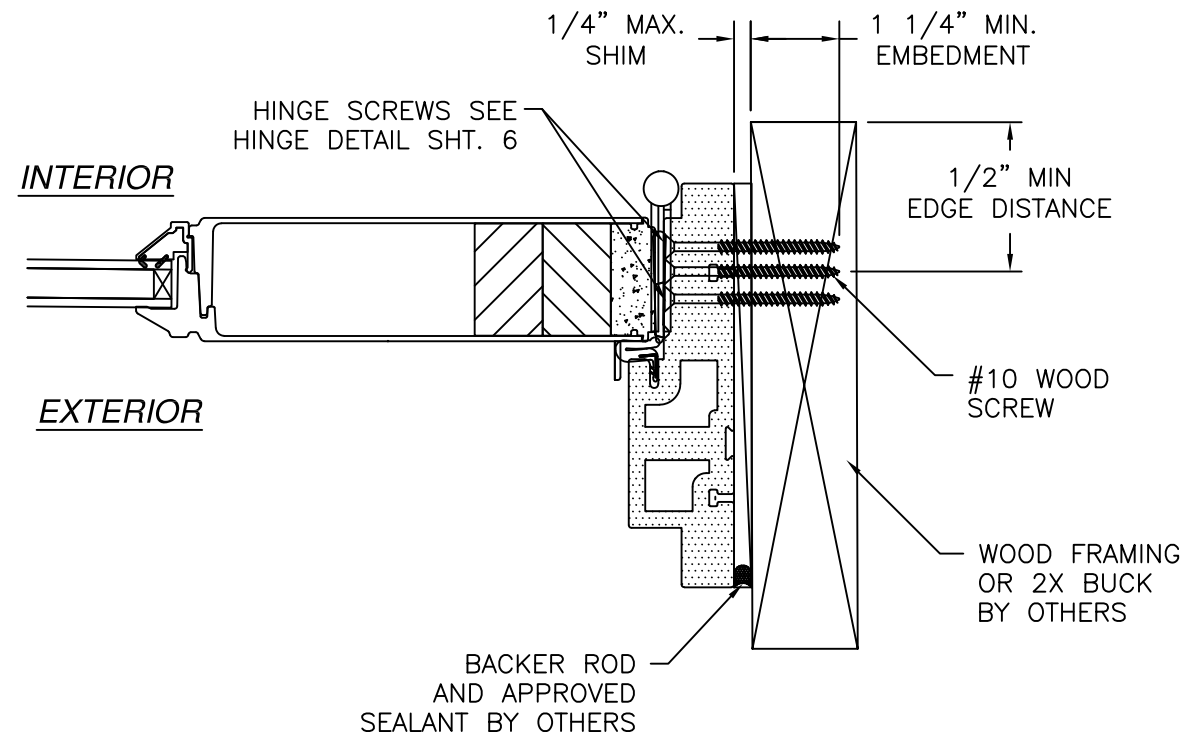


DOOR HORIZONTAL CROSS SECTION
2X BUCK/WOOD FRAMING INSTALLATION

- NOTES:
1. INTERIOR AND EXTERIOR FINISHES, BY OTHERS, NOT SHOWN FOR CLARITY.
 2. PERIMETER AND JOINT SEALANT BY OTHERS TO BE DESIGNED IN ACCORDANCE WITH ASTM E2112



SIGNED: 08/14/2026

NAN YA PLASTICS CORP. USA 4016 SHADRACK ST. HOUSTON, TX 77013		
IN-SWING ENTRANCE DOOR W/SIDELITES (SLPS) FIBERGLASS NON-IMPACT GLAZED INSTALLATION DETAILS		
DRAWN: V.L.	DWG NO. 08-01889D	REV D
SCALE NTS	DATE 01/07/13	SHEET 8 OF 13
L. ROBERTO LOMAS P.E. 208 7th Ave, INDIALANTIC, FL 32903 434-688-0609 rllomas@lrlomaspe.com		

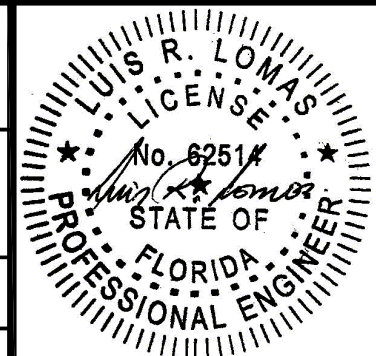


Luis R. Lomas P.E.
FL No.: 62514

REVISIONS			
REV	DESCRIPTION	DATE	APPROVED
D	REVISE TO ADD MINI BLIND DETAIL	05/12/2025	R.L.

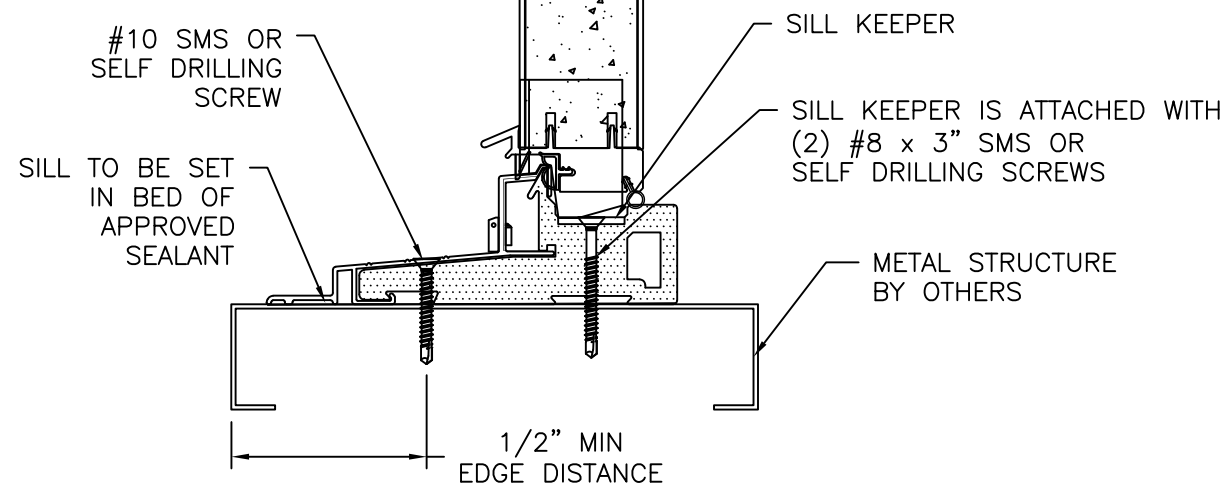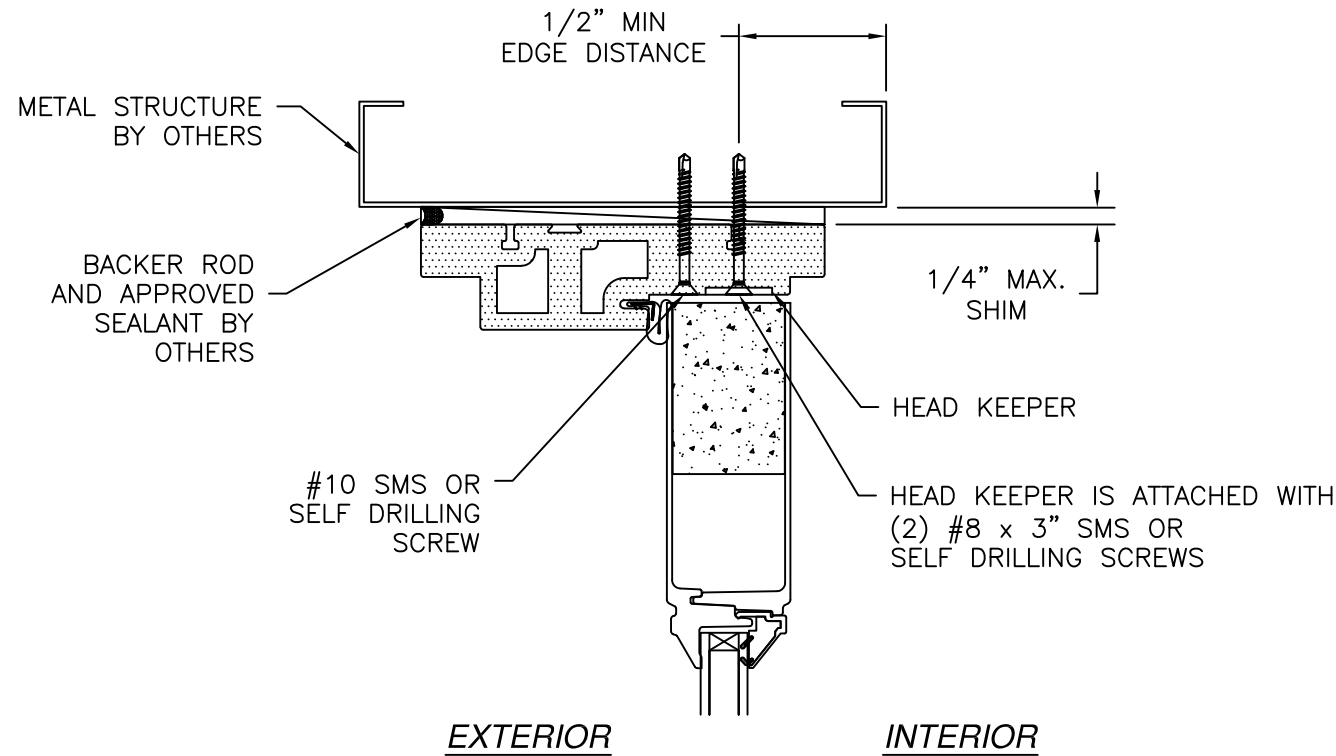

DOOR VERTICAL CROSS SECTION
METAL STRUCTURE INSTALLATION

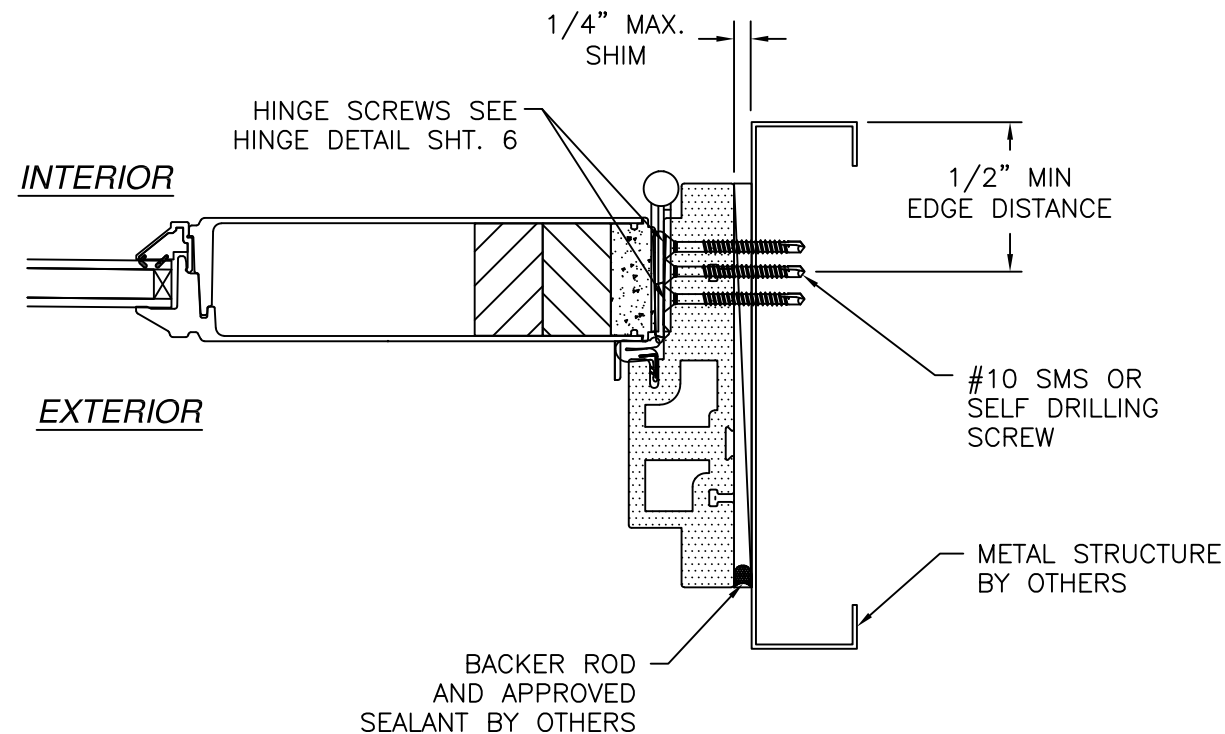


DOOR HORIZONTAL CROSS SECTION
METAL STRUCTURE INSTALLATION

- NOTES:
1. INTERIOR AND EXTERIOR FINISHES, BY OTHERS, NOT SHOWN FOR CLARITY.
 2. PERIMETER AND JOINT SEALANT BY OTHERS TO BE DESIGNED IN ACCORDANCE WITH ASTM E2112


SIGNED: 08/14/2026

NAN YA PLASTICS CORP. USA 4016 SHADRACK ST. HOUSTON, TX 77013		
IN-SWING ENTRANCE DOOR W/SIDELITES (SLPS) FIBERGLASS NON-IMPACT GLAZED INSTALLATION DETAILS		
DRAWN: V.L.	DWG NO. 08-01889D	REV D
SCALE NTS	DATE 01/07/13	SHEET 9 OF 13
L. ROBERTO LOMAS P.E. 208 7th Ave, INDIALANTIC, FL 32903 434-688-0609 rllomas@lrlomaspe.com		

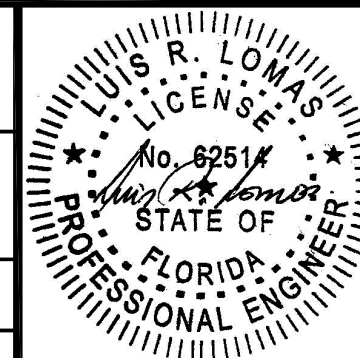


Luis R. Lomas P.E.
FL No.: 62514

REVISIONS			
REV	DESCRIPTION	DATE	APPROVED
D	REVISE TO ADD MINI BLIND DETAIL	05/12/2025	R.L.

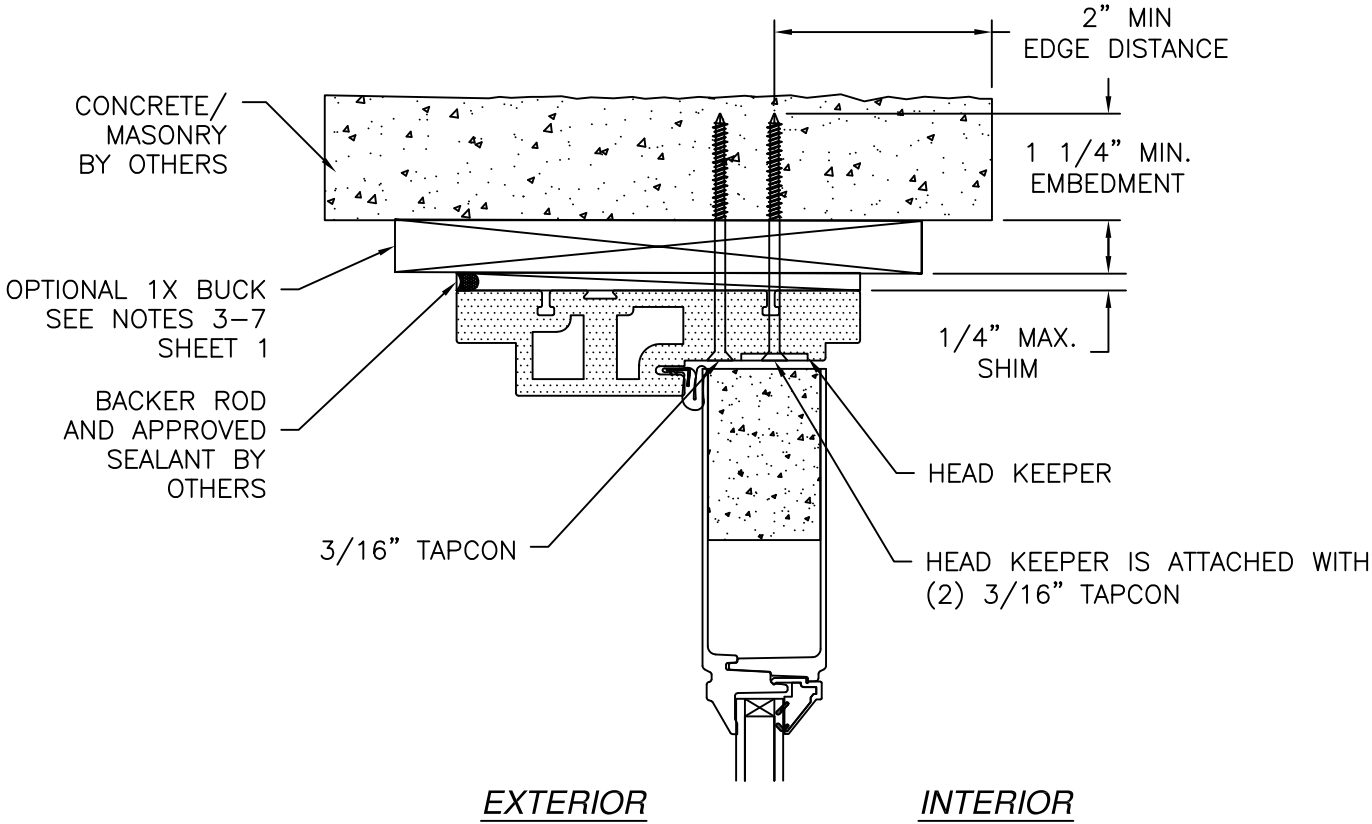


EXTERIOR

INTERIOR

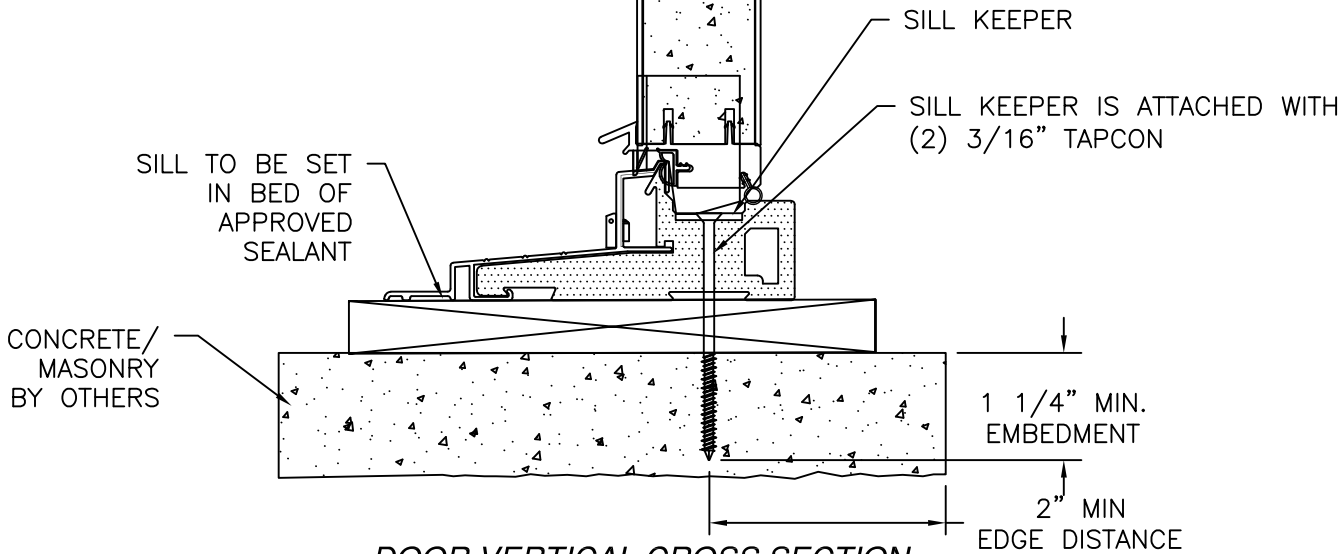

DOOR VERTICAL CROSS SECTION
CONCRETE/MASONRY INSTALLATION

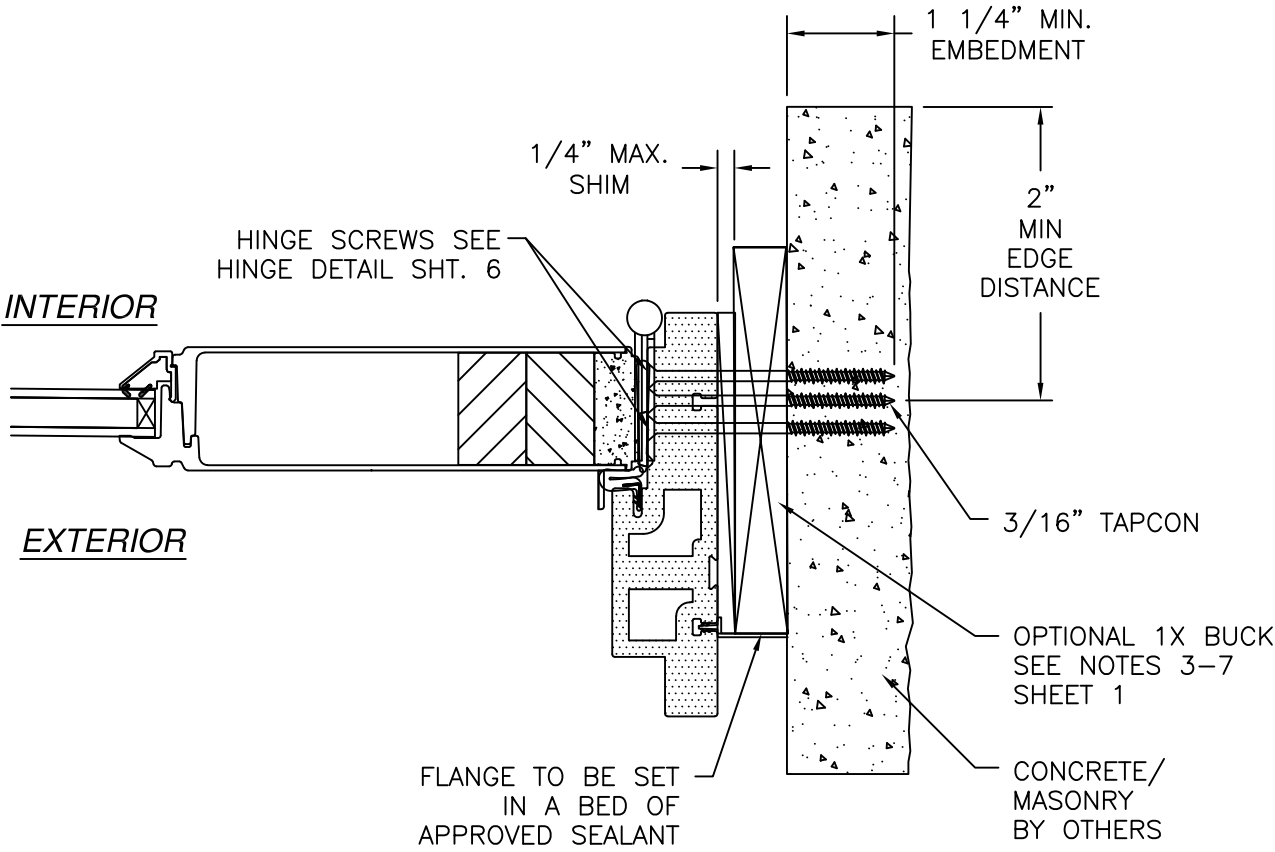

DOOR HORIZONTAL CROSS SECTION
CONCRETE/MASONRY INSTALLATION

- NOTES:
1. INTERIOR AND EXTERIOR FINISHES, BY OTHERS, NOT SHOWN FOR CLARITY.
 2. PERIMETER AND JOINT SEALANT BY OTHERS TO BE DESIGNED IN ACCORDANCE WITH ASTM E2112

SIGNED: 08/14/2026

NAN YA PLASTICS CORP. USA

4016 SHADRACK ST.
HOUSTON, TX 77013

IN-SWING ENTRANCE DOOR W/SIDELITES (SLPS)
FIBERGLASS NON-IMPACT GLAZED
INSTALLATION DETAILS

DRAWN:
V.L.

DWG NO.
08-01889D


REV
D

SCALE
NTS



DATE
01/07/13

SHEET
10 OF 13


L. ROBERTO LOMAS P.E.
208 7th Ave, INDIALANTIC, FL 32903
434-688-0609 rllomas@lrlomaspe.com

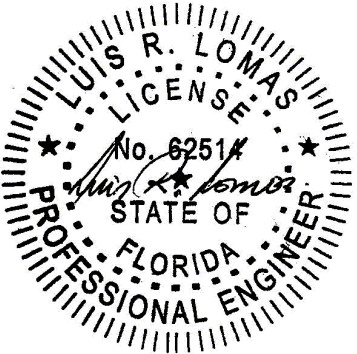

Luis R. Lomas P.E.
FL No.: 62514

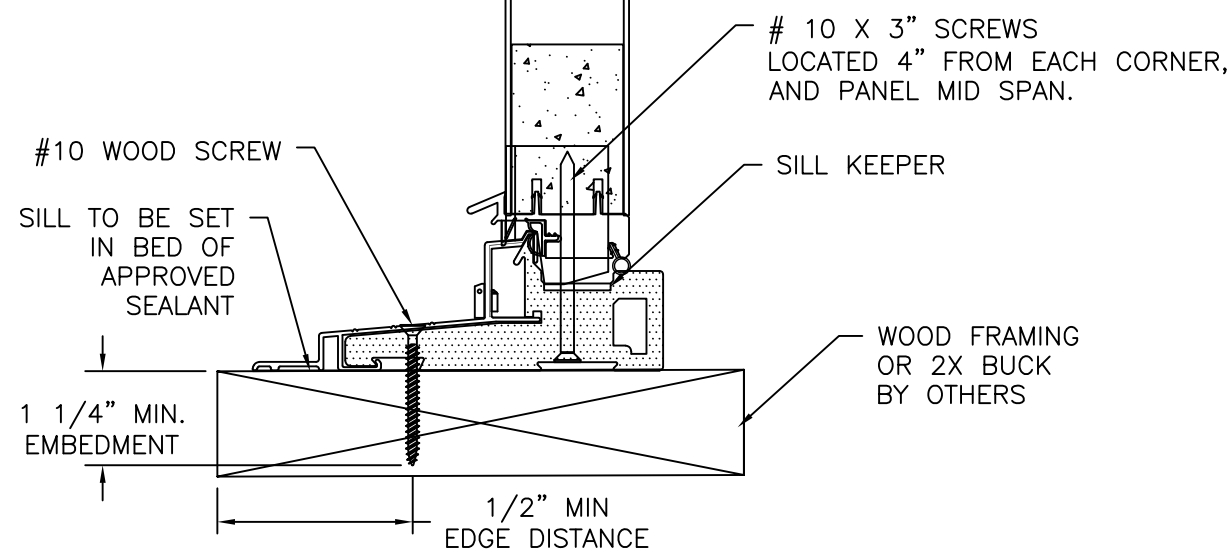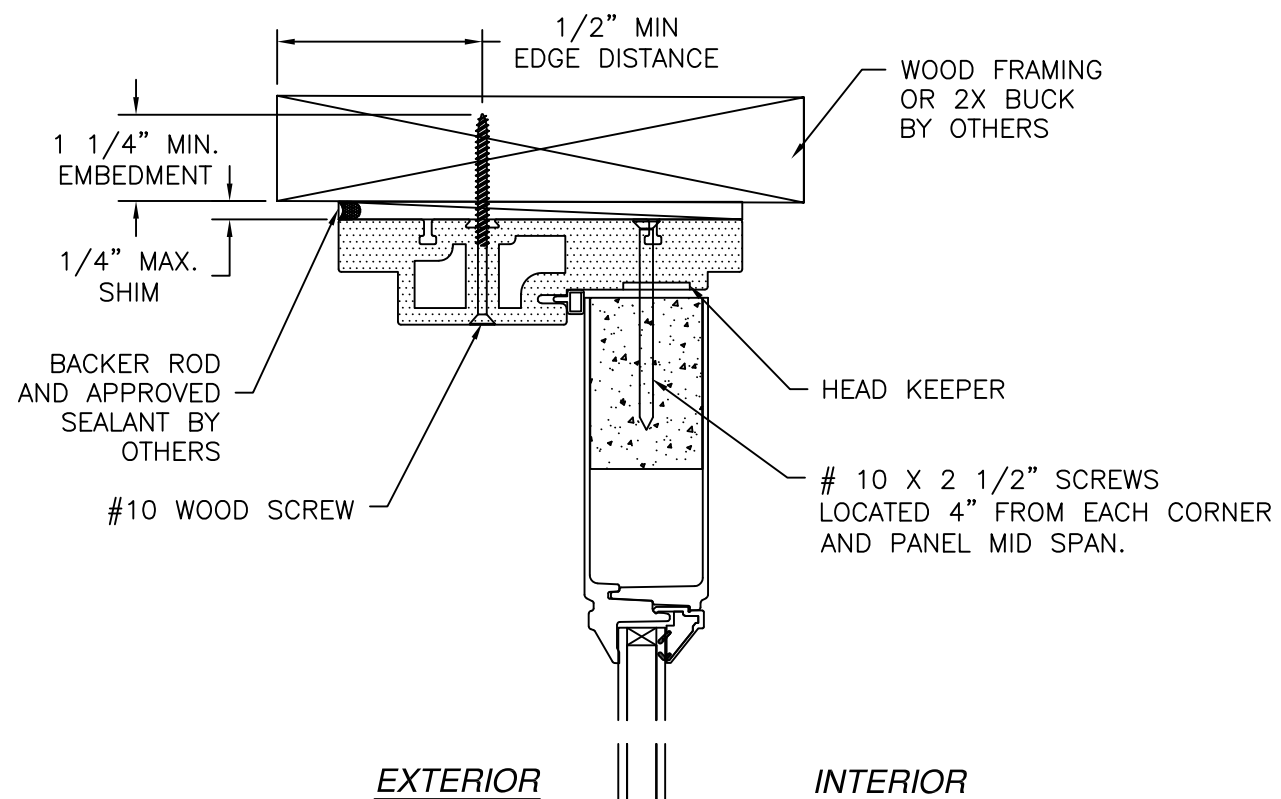

SIDELITE VERTICAL CROSS SECTION
WOOD FRAMING OR 2X BUCK INSTALLATION

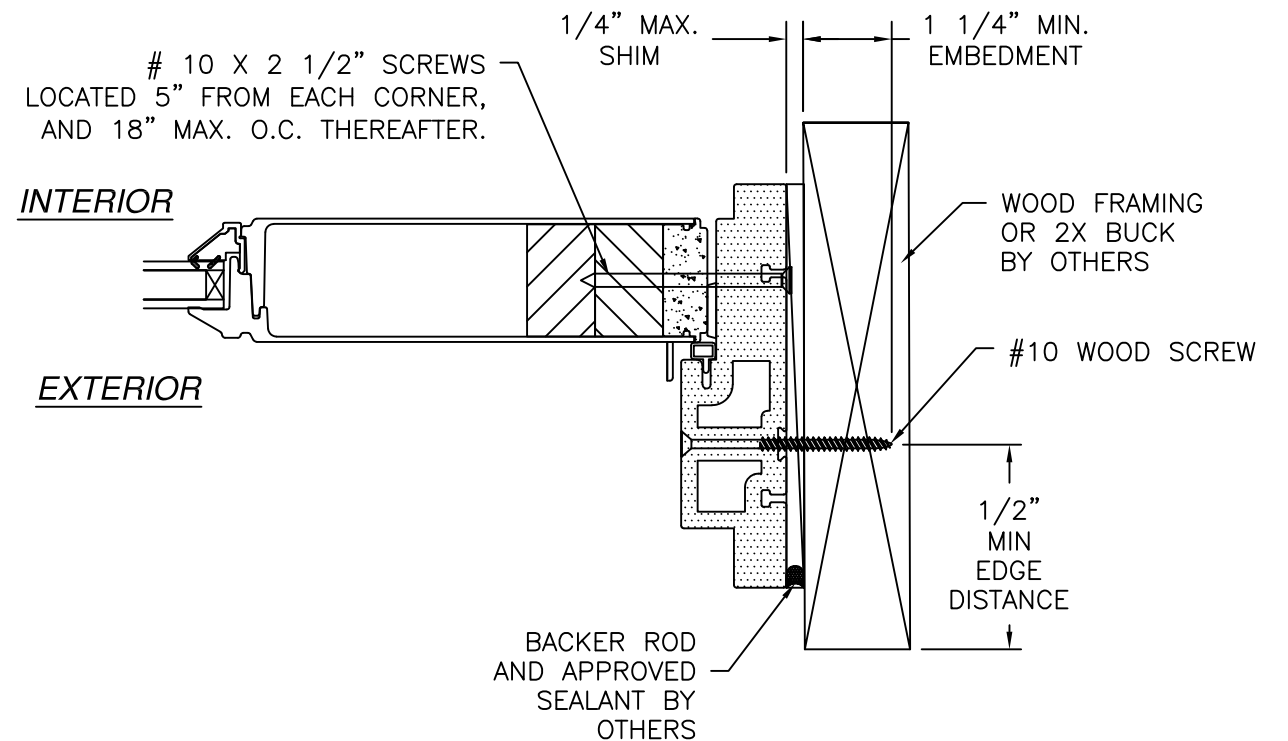


SIDELITE HORIZONTAL CROSS SECTION
WOOD FRAMING OR 2X BUCK INSTALLATION

- NOTES:
1. INTERIOR AND EXTERIOR FINISHES, BY OTHERS, NOT SHOWN FOR CLARITY.
 2. PERIMETER AND JOINT SEALANT BY OTHERS TO BE DESIGNED IN ACCORDANCE WITH ASTM E2112




REVISIONS			
REV	DESCRIPTION	DATE	APPROVED
D	REVISE TO ADD MINI BLIND DETAIL	05/12/2025	R.L.

NAN YA PLASTICS CORP. USA 4016 SHADRACK ST. HOUSTON, TX 77013		
IN-SWING ENTRANCE DOOR W/SIDELITES (SLPS) FIBERGLASS NON-IMPACT GLAZED INSTALLATION DETAILS		
DRAWN: V.L.	DWG NO. 08-01889D	REV D
SCALE NTS	DATE 01/07/13	SHEET 11 OF 13
L. ROBERTO LOMAS P.E. 208 7th Ave, INDIALANTIC, FL 32903 434-688-0609 rllomas@lrlomaspe.com		

SIGNED: 08/14/2026

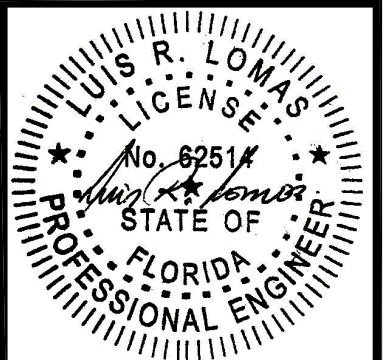

Luis R. Lomas P.E.
FL No.: 62514

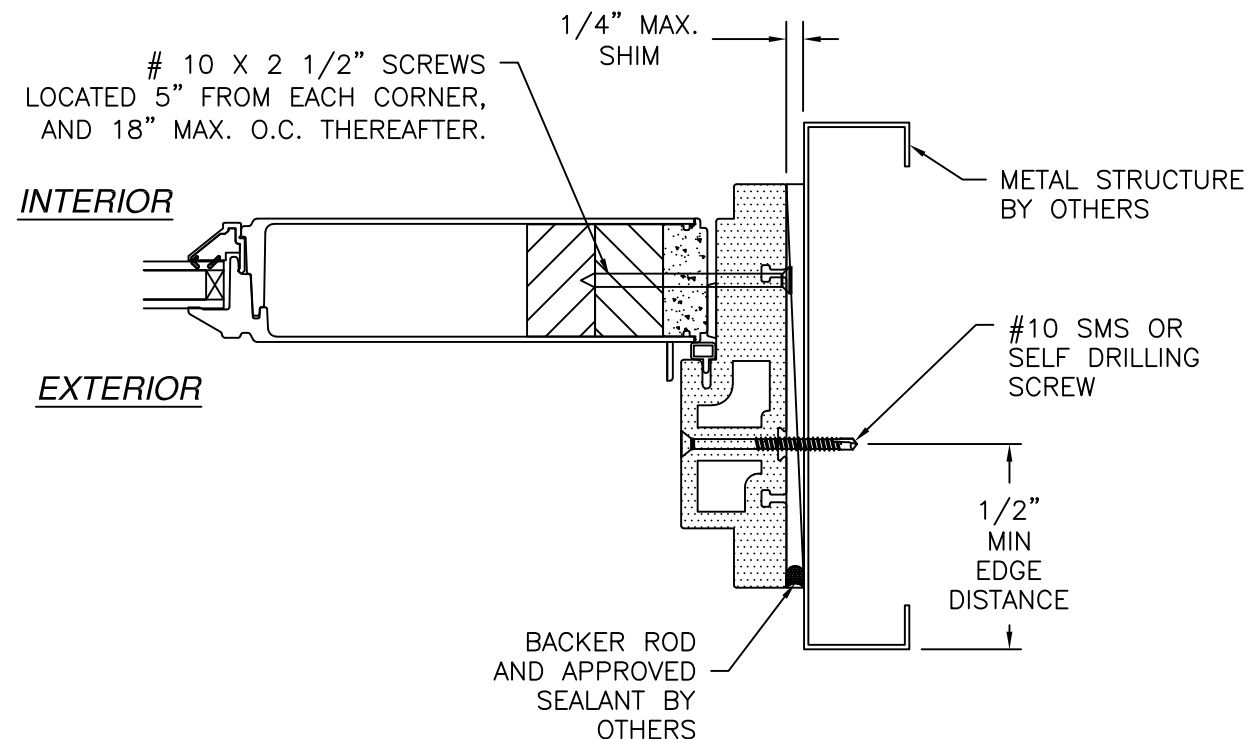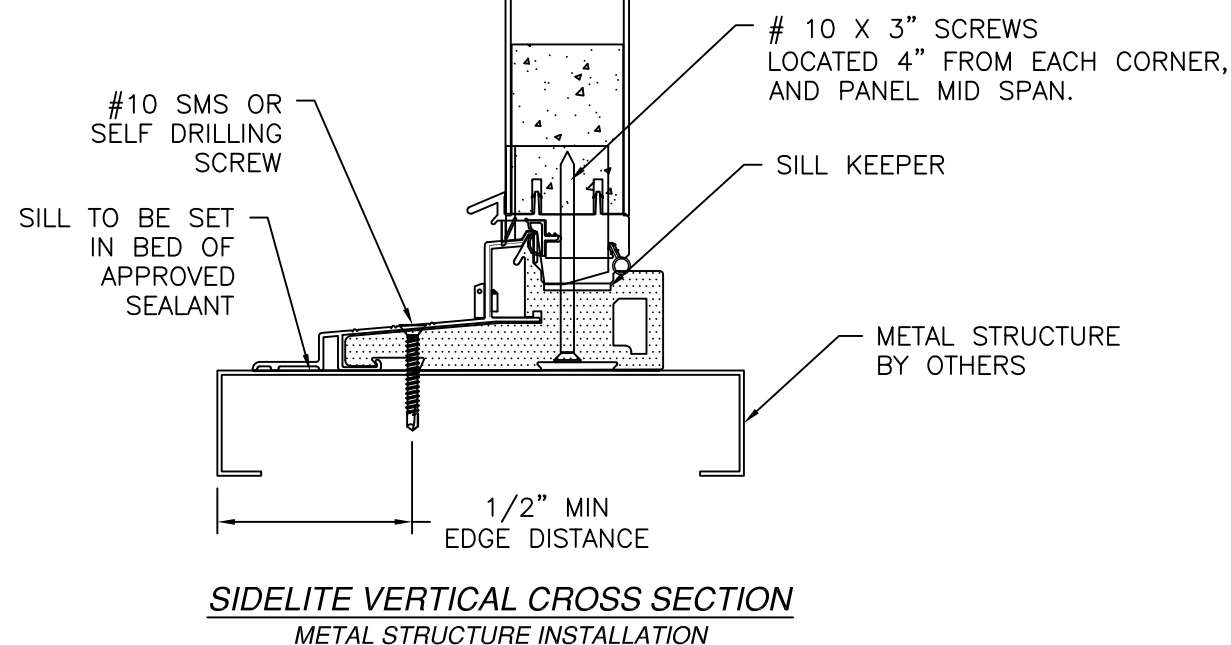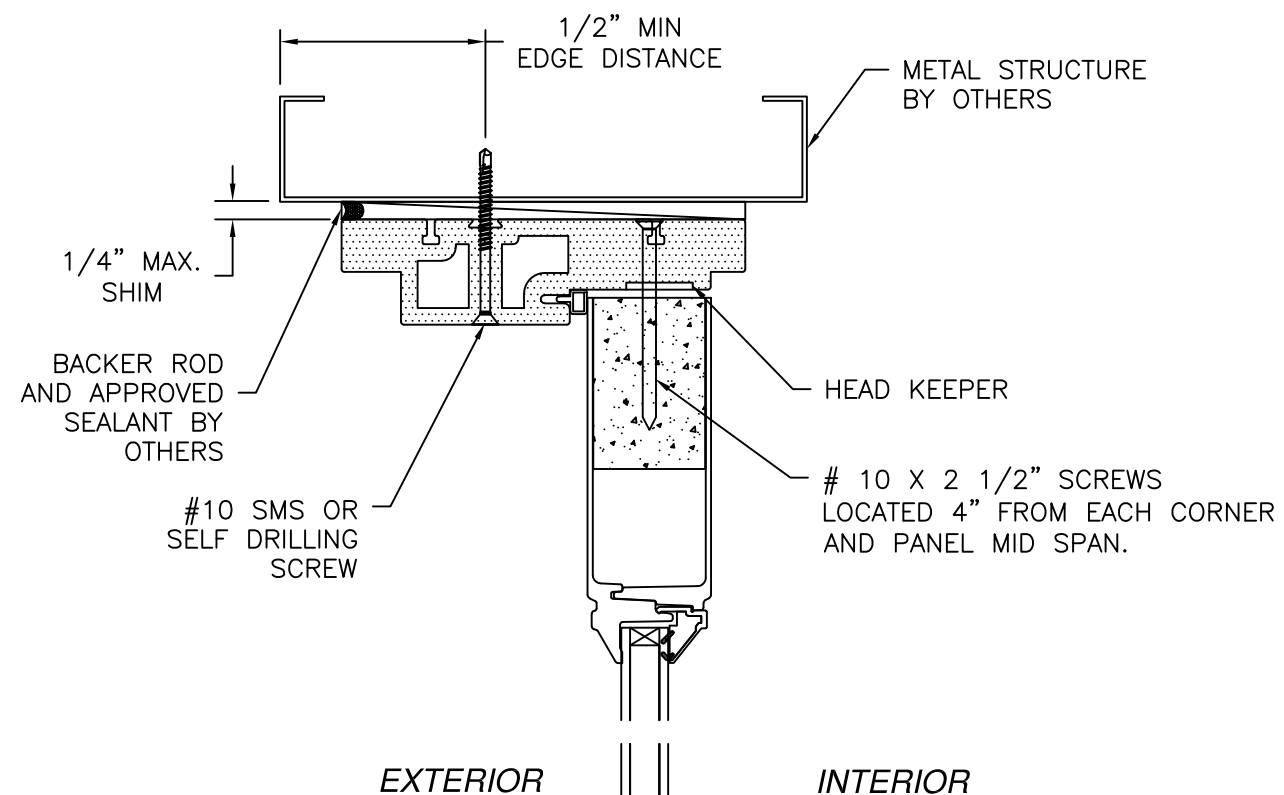


SIDELITE HORIZONTAL CROSS SECTION
METAL STRUCTURE INSTALLATION

- NOTES:
1. INTERIOR AND EXTERIOR FINISHES, BY OTHERS, NOT SHOWN FOR CLARITY.
 2. PERIMETER AND JOINT SEALANT BY OTHERS TO BE DESIGNED IN ACCORDANCE WITH ASTM E2112



REVISIONS			
REV	DESCRIPTION	DATE	APPROVED
D	REVISE TO ADD MINI BLIND DETAIL	05/12/2025	R.L.

SIGNED: 08/14/2026

NAN YA PLASTICS CORP. USA 4016 SHADRACK ST. HOUSTON, TX 77013		
IN-SWING ENTRANCE DOOR W/SIDELITES (SLPS) FIBERGLASS NON-IMPACT GLAZED INSTALLATION DETAILS		
DRAWN: V.L.	DWG NO. 08-01889D	REV D
SCALE NTS	DATE 01/07/13	SHEET 12 OF 13
L. ROBERTO LOMAS P.E. 208 7th Ave, INDIALANTIC, FL 32903 434-688-0609 rllomas@lrlomaspe.com		

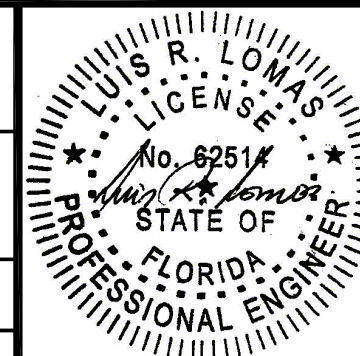


Luis R. Lomas P.E.
FL No.: 62514

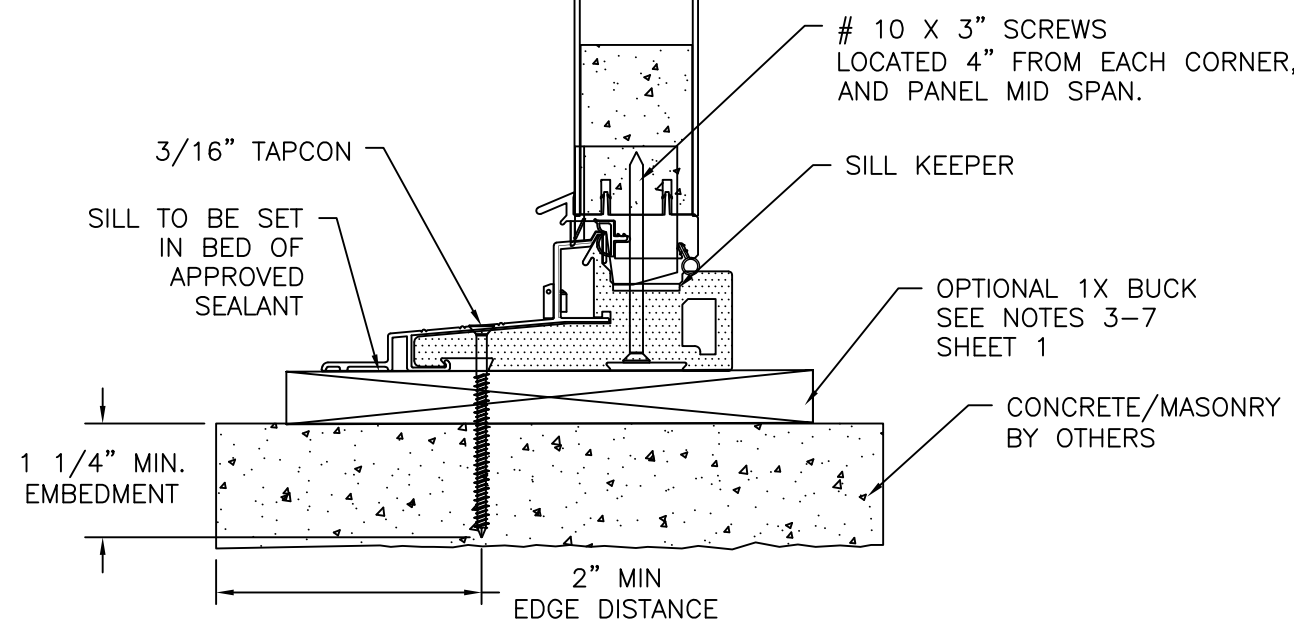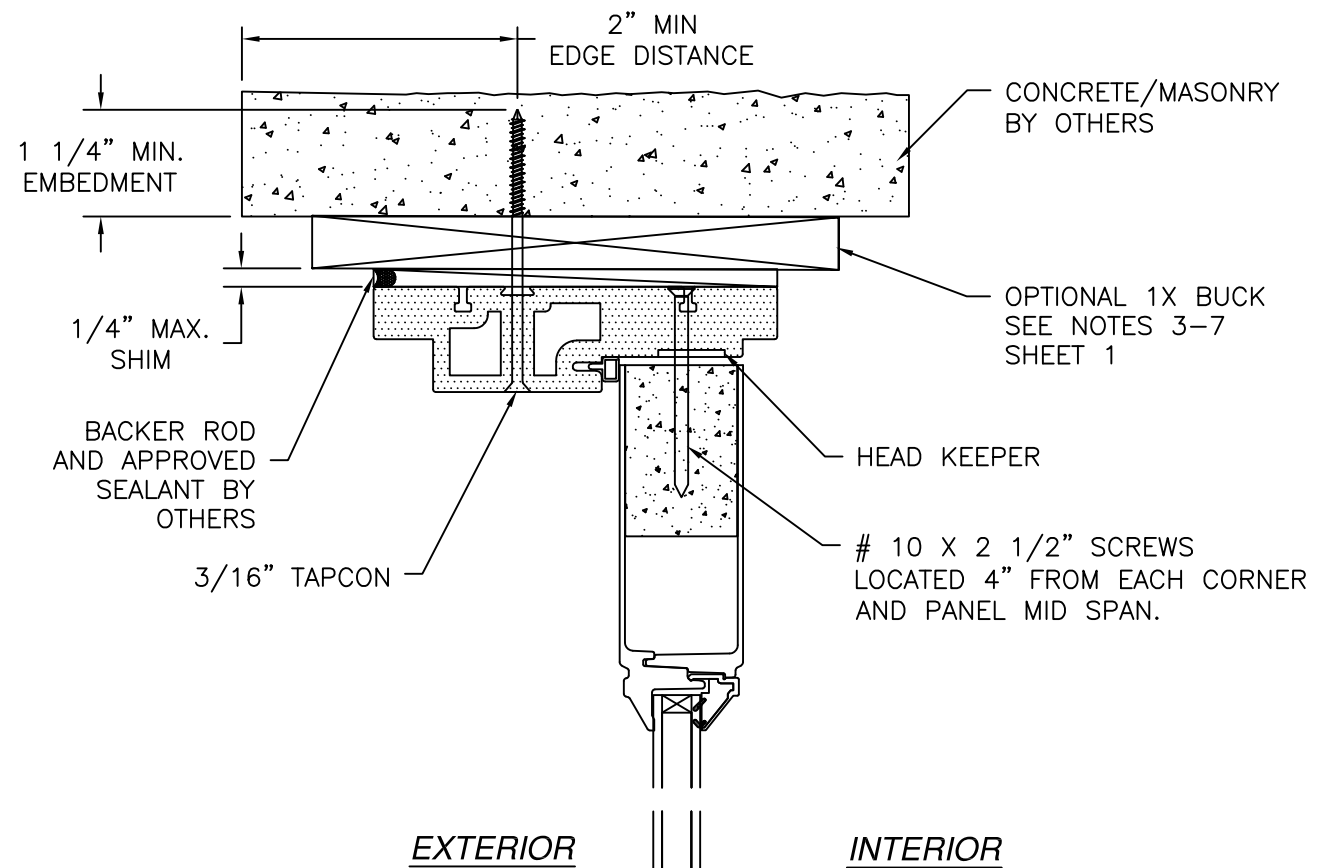

SIDELITE VERTICAL CROSS SECTION
CONCRETE/MASONRY INSTALLATION

REVISIONS			
REV	DESCRIPTION	DATE	APPROVED
D	REVISE TO ADD MINI BLIND DETAIL	05/12/2025	R.L.

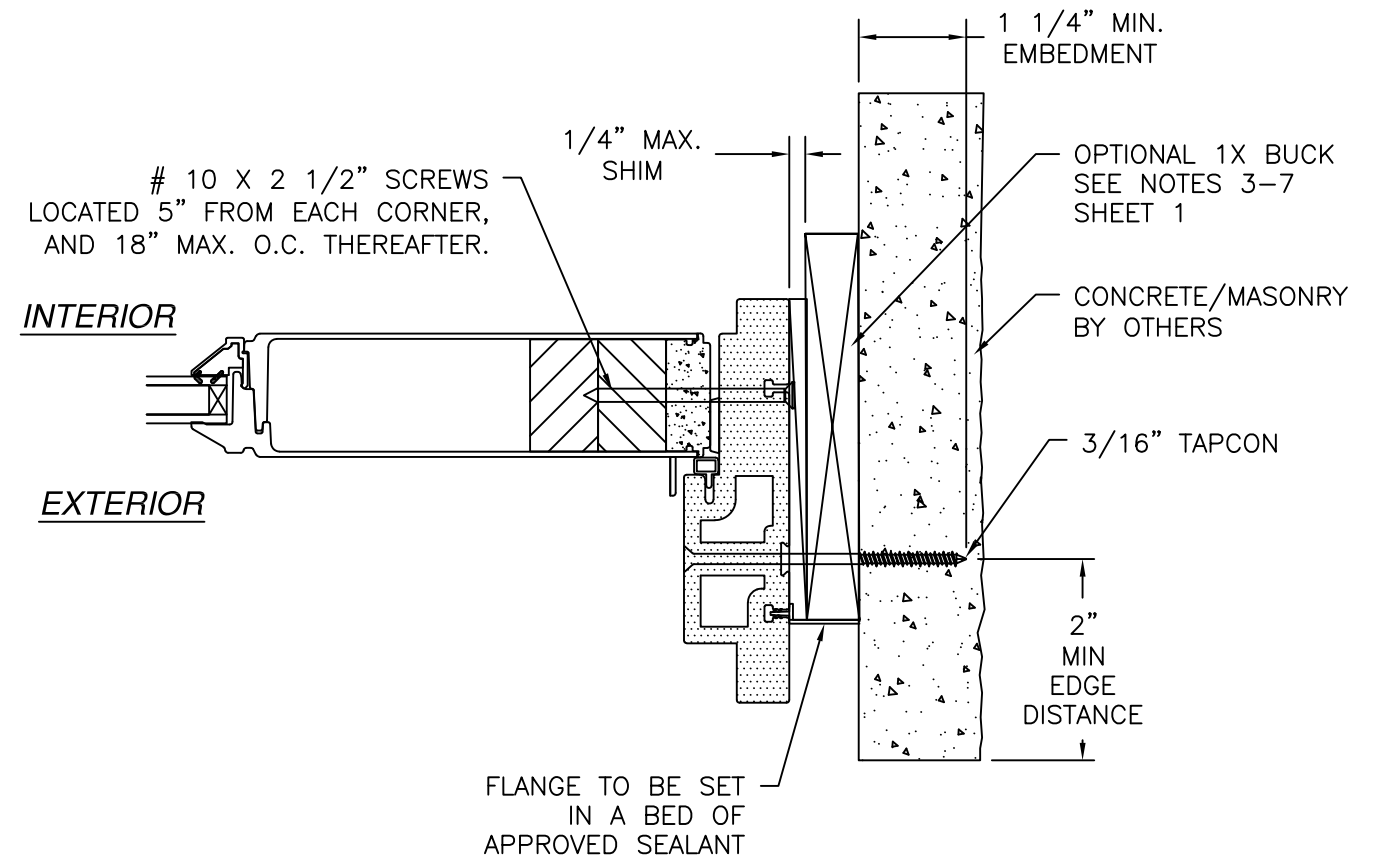


SIDELITE HORIZONTAL CROSS SECTION
CONCRETE/MASONRY INSTALLATION

- NOTES:**
1. INTERIOR AND EXTERIOR FINISHES, BY OTHERS, NOT SHOWN FOR CLARITY.
 2. PERIMETER AND JOINT SEALANT BY OTHERS TO BE DESIGNED IN ACCORDANCE WITH ASTM E2112

SIGNED: 08/14/2026

NAN YA PLASTICS CORP. USA 4016 SHADRACK ST. HOUSTON, TX 77013		
IN-SWING ENTRANCE DOOR W/SIDELITES (SLPS) FIBERGLASS NON-IMPACT GLAZED INSTALLATION DETAILS		
DRAWN: V.L.	DWG NO. 08-01889D	REV D
SCALE NTS	DATE 01/07/13	SHEET 13 OF 13
L. ROBERTO LOMAS P.E. 208 7th Ave, INDIALANTIC, FL 32903 434-688-0609 rllomas@lrlomaspe.com		

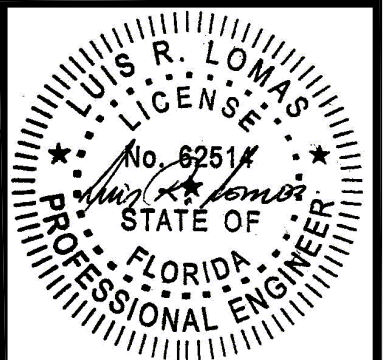

Luis R. Lomas P.E.
FL No.: 62514