

REVISIONS			
REV	DESCRIPTION	DATE	APPROVED
D	REVISED MANUFACTURER ADDRESS	07/13/2026	R.L.

NOTES:

1. THE PRODUCT SHOWN HEREIN IS DESIGNED AND MANUFACTURED TO COMPLY WITH REQUIREMENTS OF THE FLORIDA BUILDING CODE.
2. WOOD FRAMING AND MASONRY OPENING TO BE DESIGNED AND ANCHORED TO PROPERLY TRANSFER ALL LOADS TO STRUCTURE. FRAMING AND MASONRY OPENING IS THE RESPONSIBILITY OF THE ARCHITECT OR ENGINEER OF RECORD.
3. 1X BUCK OVER MASONRY/CONCRETE IS OPTIONAL.
4. WHERE SHIM OR BUCK THICKNESS IS LESS THAN 1-1/2" WINDOW UNITS MUST BE ANCHORED THROUGH THE FRAME IN ACCORDANCE WITH MANUFACTURER'S PUBLISHED INSTALLATION INSTRUCTIONS. ANCHORS SHALL BE SECURELY FASTENED DIRECTLY INTO MASONRY, CONCRETE OR OTHER STRUCTURAL SUBSTRATE MATERIAL.
5. WHERE WOOD BUCK THICKNESS IS 1-1/2" OR GREATER, BUCK SHALL BE SECURELY FASTENED TO MASONRY, CONCRETE OR OTHER STRUCTURAL SUBSTRATE. WINDOW UNITS MAY BE ANCHORED THROUGH FRAME TO SECURED WOOD BUCK IN ACCORDANCE WITH MANUFACTURER'S PUBLISHED INSTALLATION INSTRUCTIONS.
6. WHERE 1X BUCK IS NOT USED DISSIMILAR MATERIALS MUST BE SEPARATED WITH APPROVED COATING OR MEMBRANE. SELECTION OF COATING OR MEMBRANE IS THE RESPONSIBILITY OF THE ARCHITECT OR ENGINEER OF RECORD.
7. BUCKS SHALL EXTEND BEYOND WINDOW INTERIOR FACE SO THAT FULL FRAME SUPPORT IS PROVIDED.
8. SHIMS SHALL BE LOCATED, APPLIED AND MADE FROM MATERIALS AND THICKNESS CAPABLE OF SUSTAINING APPLICABLE LOADS.
9. WIND LOAD DURATION FACTOR Cd=1.6 WAS USED FOR WOOD ANCHOR CALCULATIONS.
10. FRAME JAMB AND HEAD MATERIAL: CO-EXTRUDED PVC FOAM.
11. FRAME SILL MATERIAL: CO-EXTRUDED PVC FOAM WITH ALUMINUM CLADDING.
12. DOOR PANEL SIDELITE MATERIAL: FIBERGLASS SKIN WITH PVC FOAM TOP AND BOTTOM RAILS, AND PVC FOAM VERTICAL STILES WITH PINE REINFORCEMENTS AND POLYURETHANE FOAM CORE.
13. UNITS MUST BE GLAZED PER ASTM E1300. SEE SHEET 6 FOR GLAZING DETAIL.
14. APPROVED IMPACT PROTECTIVE SYSTEM IS NOT REQUIRED FOR THIS PRODUCT IN WIND BORNE DEBRIS REGIONS.
15. FOR ANCHORING INTO WOOD FRAMING OR 2X BUCK USE #10 WOOD SCREWS WITH SUFFICIENT LENGTH TO ACHIEVE A 1 3/8" MINIMUM EMBEDMENT INTO SUBSTRATE. LOCATE ANCHORS AS SHOWN IN ELEVATIONS AND INSTALLATION DETAILS.
16. FOR ANCHORING INTO MASONRY/CONCRETE USE 3/16" TAPCONS WITH SUFFICIENT LENGTH TO ACHIEVE A 1 1/4" MINIMUM EMBEDMENT INTO SUBSTRATE WITH 2 1/2" MINIMUM EDGE DISTANCE. LOCATE ANCHORS AS SHOWN IN ELEVATIONS AND INSTALLATION DETAILS.
17. ALL FASTENERS TO BE CORROSION RESISTANT.
18. INSTALLATION ANCHORS SHALL BE INSTALLED IN ACCORDANCE WITH ANCHOR MANUFACTURER'S INSTALLATION INSTRUCTIONS AND ANCHORS SHALL NOT BE USED IN SUBSTRATES WITH STRENGTHS LESS THAN THE MINIMUM STRENGTH SPECIFIED BELOW:

A. WOOD - MINIMUM SPECIFIC GRAVITY OF G=0.42

B. CONCRETE - MINIMUM COMPRESSIVE STRENGTH OF 3,192 PSI.

C. MASONRY - STRENGTH CONFORMANCE TO ASTM C-90, GRADE N, TYPE 1 (OR GREATER).
19. HINGE LOCATION: 9", 40 7/8" AND 72 1/2" FROM BOTTOM.
20. MAX PANEL SIZE: 35 1/4" X 80 5/16"

TABLE OF CONTENTS	
SHEET NO.	DESCRIPTION
1	NOTES
2 - 3	ELEVATIONS
4 - 5	ANCHORING LAYOUTS
6	GLAZING DETAILS
7 - 11	INSTALLATION DETAILS

NAN YA PLASTICS CORP. USA
4016 SHADRACK ST.
HOUSTON, TX 77013

OUT-SWING ENTRANCE W/ & W/O SIDELITES
FIBERGLASS CLAD
NOTES

DRAWN:
N.G.

DWG NO.
08-02313D

REV
D


SCALE
NTS

DATE
04/09/14


SHEET
1 OF 11

L. ROBERTO LOMAS P.E.
208 7th Ave, INDIALANTIC, FL 32903
434-688-0609 rllomas@rlomaspe.com

SIGNED: 07/13/2026

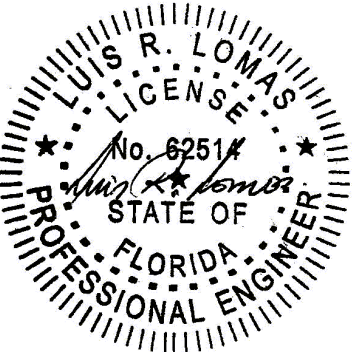

Luis R. Lomas P.E.
FL No.: 62514

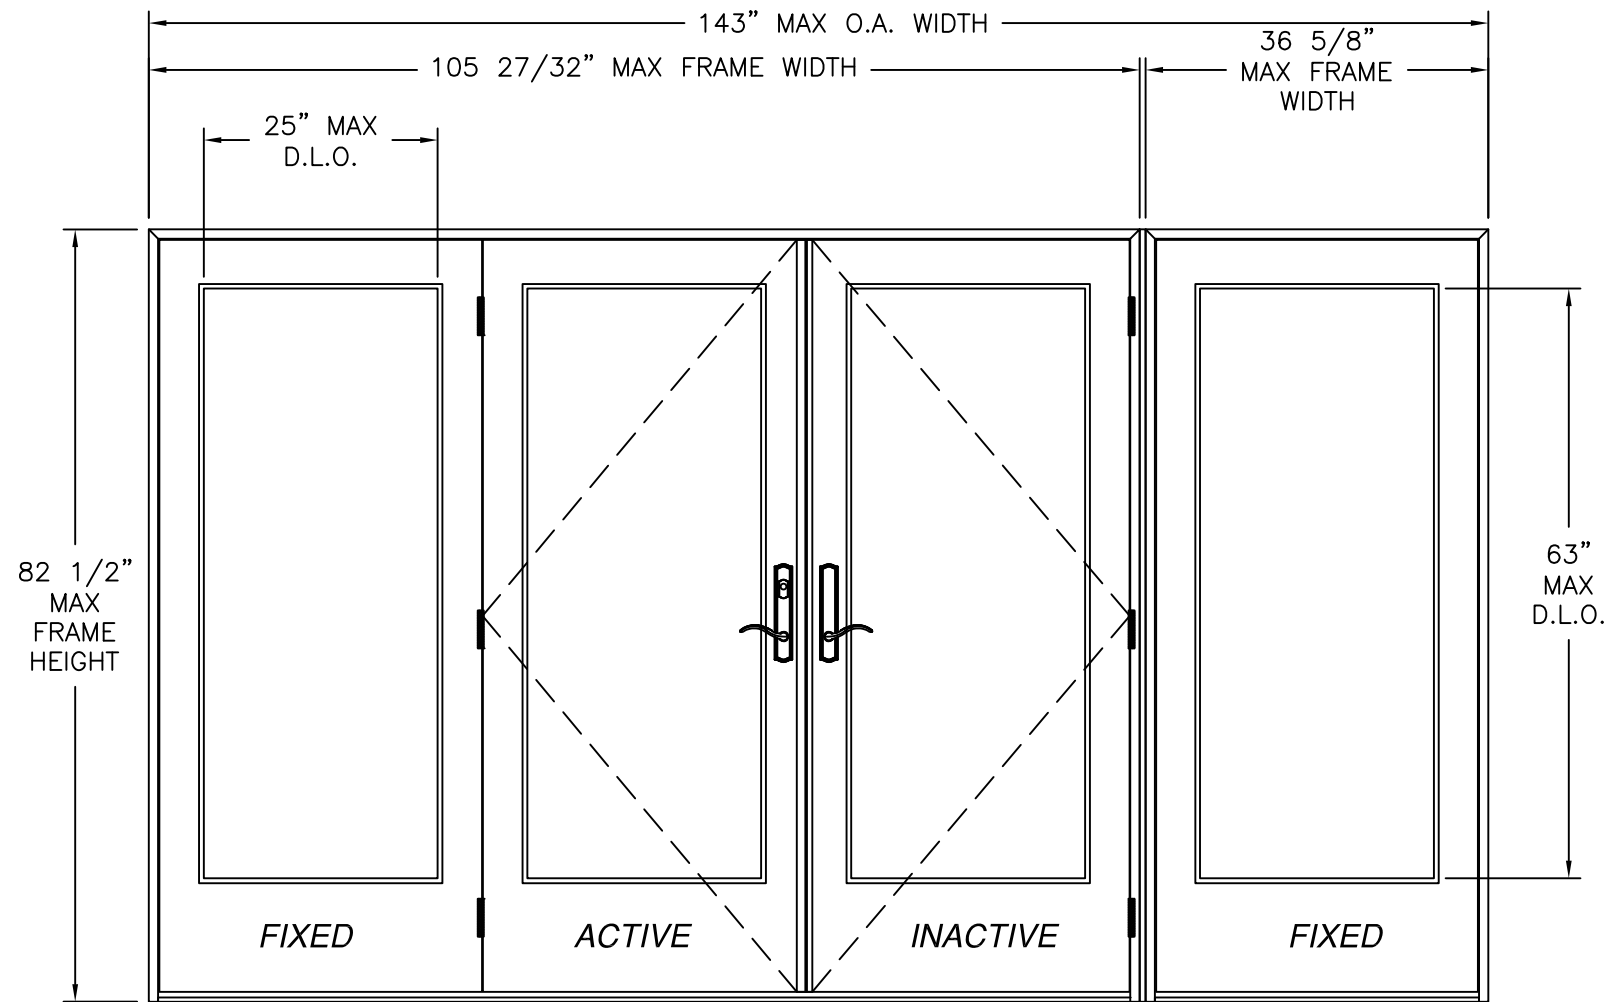

OUT-SWING ENTRANCE DOUBLE DOOR W/ SIDELITES
FIBERGLASS CLAD
EXTERIOR VIEW

DESIGN PRESSURE RATING	IMPACT RATING
±50.0PSF	LARGE AND SMALL MISSILE IMPACT

MISSILE LEVEL D, WIND ZONE 4

REVISIONS			
REV	DESCRIPTION	DATE	APPROVED
D	REVISED MANUFACTURER ADDRESS	07/13/2026	R.L.

SIGNED: 07/13/2026

NAN YA PLASTICS CORP. USA

4016 SHADRACK ST.
HOUSTON, TX 77013

OUT-SWING ENTRANCE W/ & W/O SIDELITES
FIBERGLASS CLAD
ELEVATION

DRAWN:
N.G.

DWG NO.
08-02313D

REV
D


SCALE
NTS

DATE
04/09/14


SHEET
2 OF 11

L. ROBERTO LOMAS P.E.
208 7th Ave, INDIALANTIC, FL 32903
434-688-0609 rllomas@lrlomaspe.com

Luis R. Lomas P.E.
FL No.: 62514

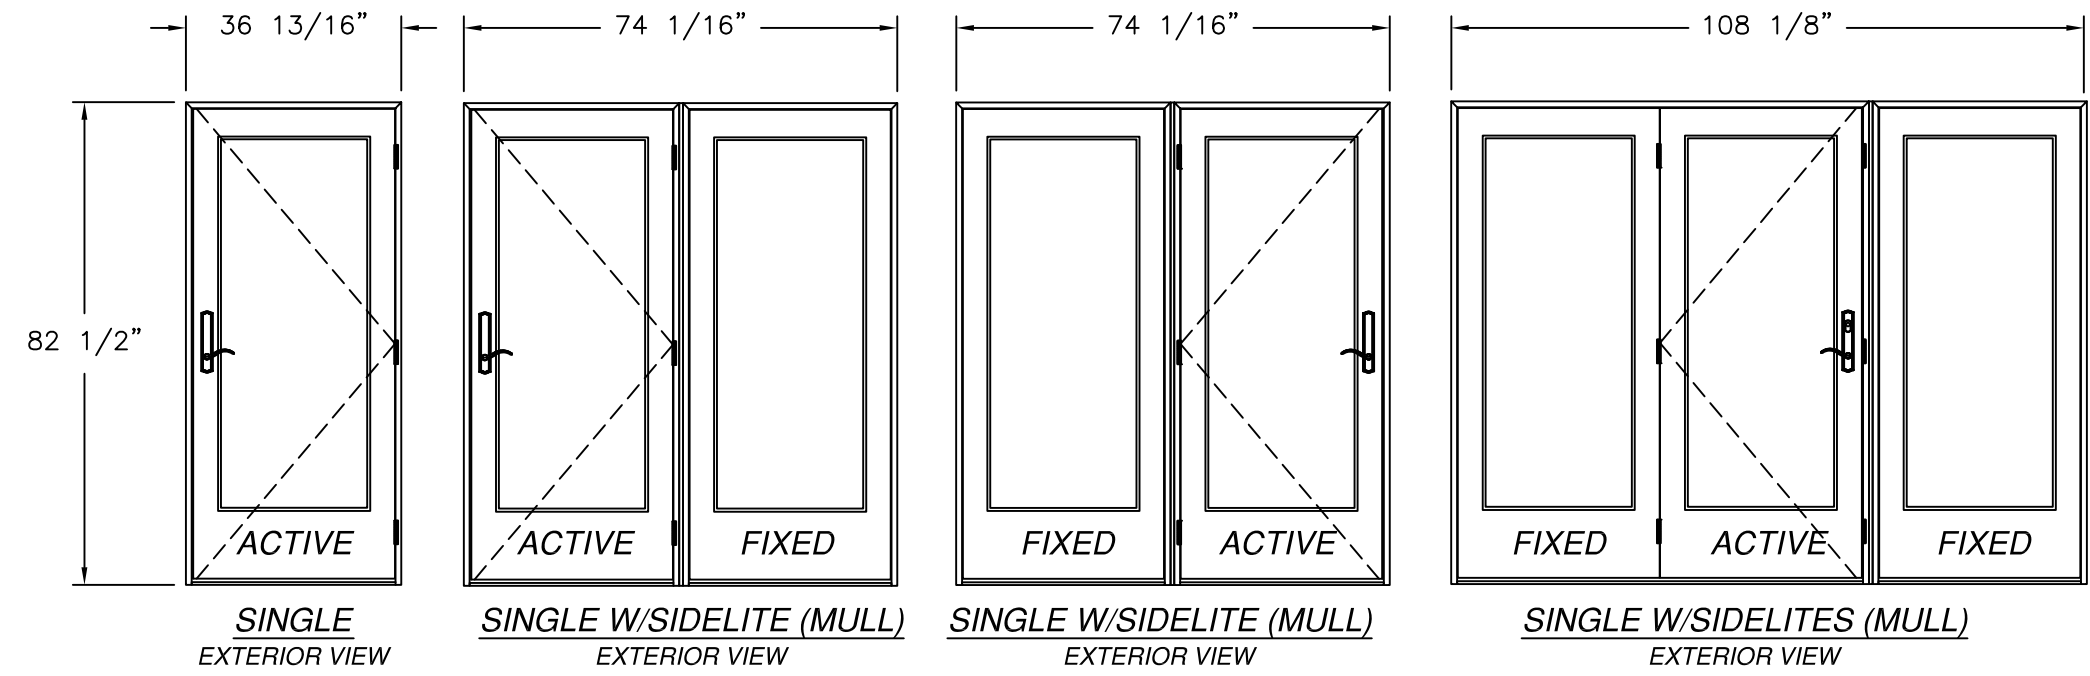

REVISIONS			
REV	DESCRIPTION	DATE	APPROVED
D	REVISED MANUFACTURER ADDRESS	07/13/2026	R.L.

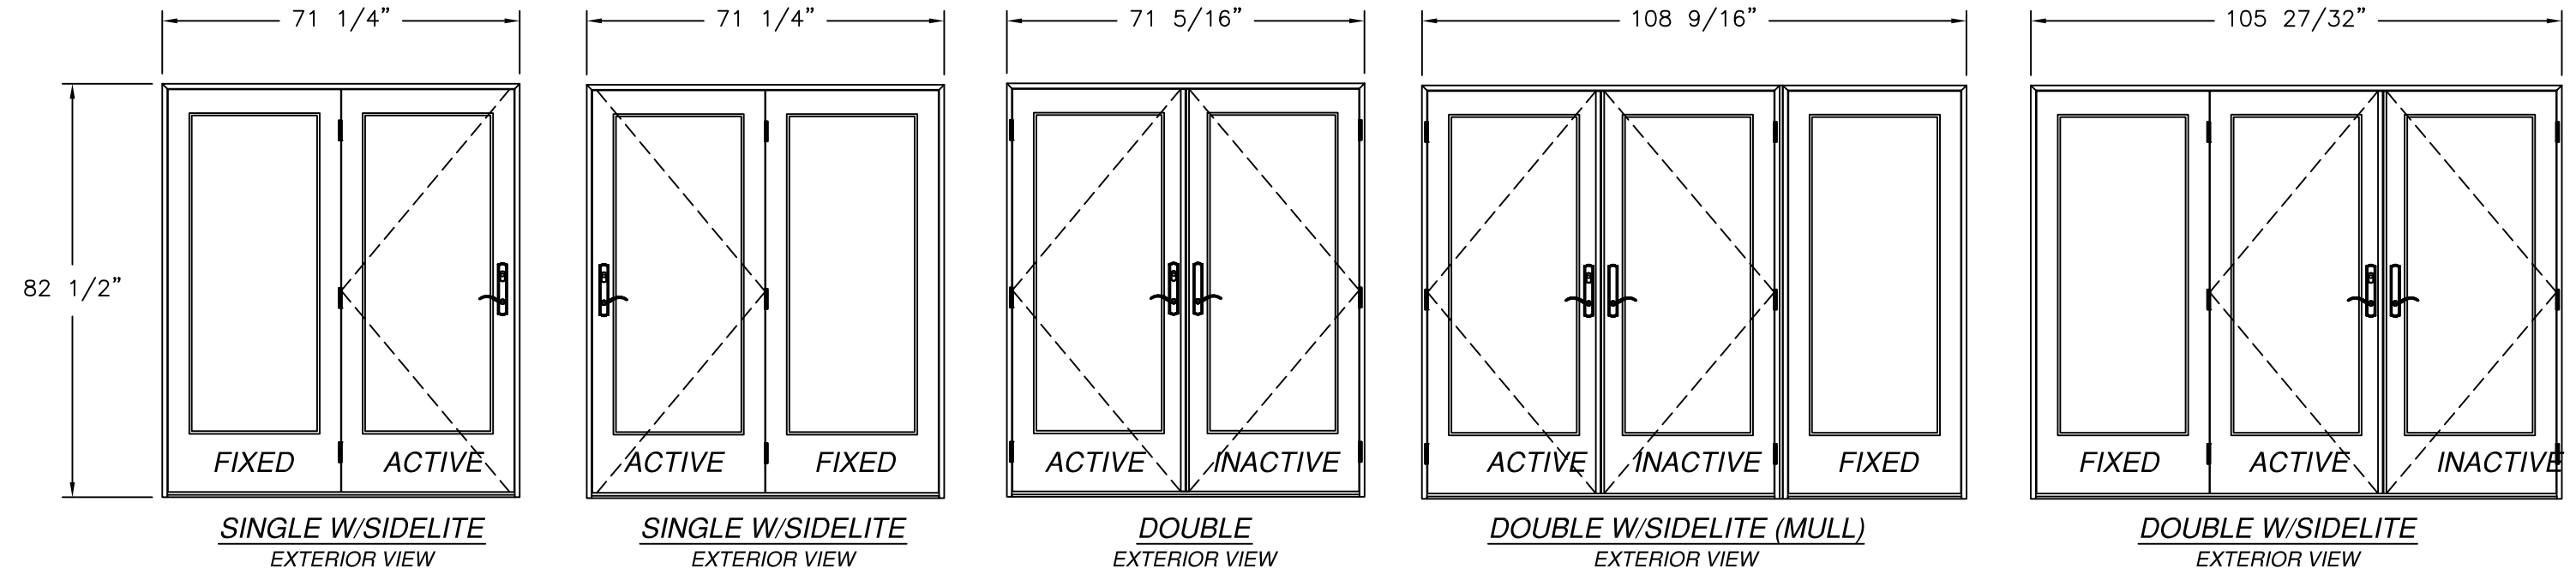

SIGNED: 07/13/2026

NAN YA PLASTICS CORP. USA
4016 SHADRACK ST.
HOUSTON, TX 77013

OUT-SWING ENTRANCE W/ & W/O SIDELITES
FIBERGLASS CLAD
APPROVED ELEVATIONS

DRAWN:
N.G.

DWG NO.
08-02313D

REV
D

SCALE
NTS

DATE
04/09/14


SHEET
3 OF 11

L. ROBERTO LOMAS P.E.
208 7th Ave, INDIALANTIC, FL 32903
434-688-0609 rllomas@rlomaspe.com

LUIS R. LOMAS
LICENSE
No. 62514
STATE OF
FLORIDA
PROFESSIONAL ENGINEER

Luis R. Lomas P.E.
FL No.: 62514

REVISIONS			
REV	DESCRIPTION	DATE	APPROVED
D	REVISED MANUFACTURER ADDRESS	07/13/2026	R.L.

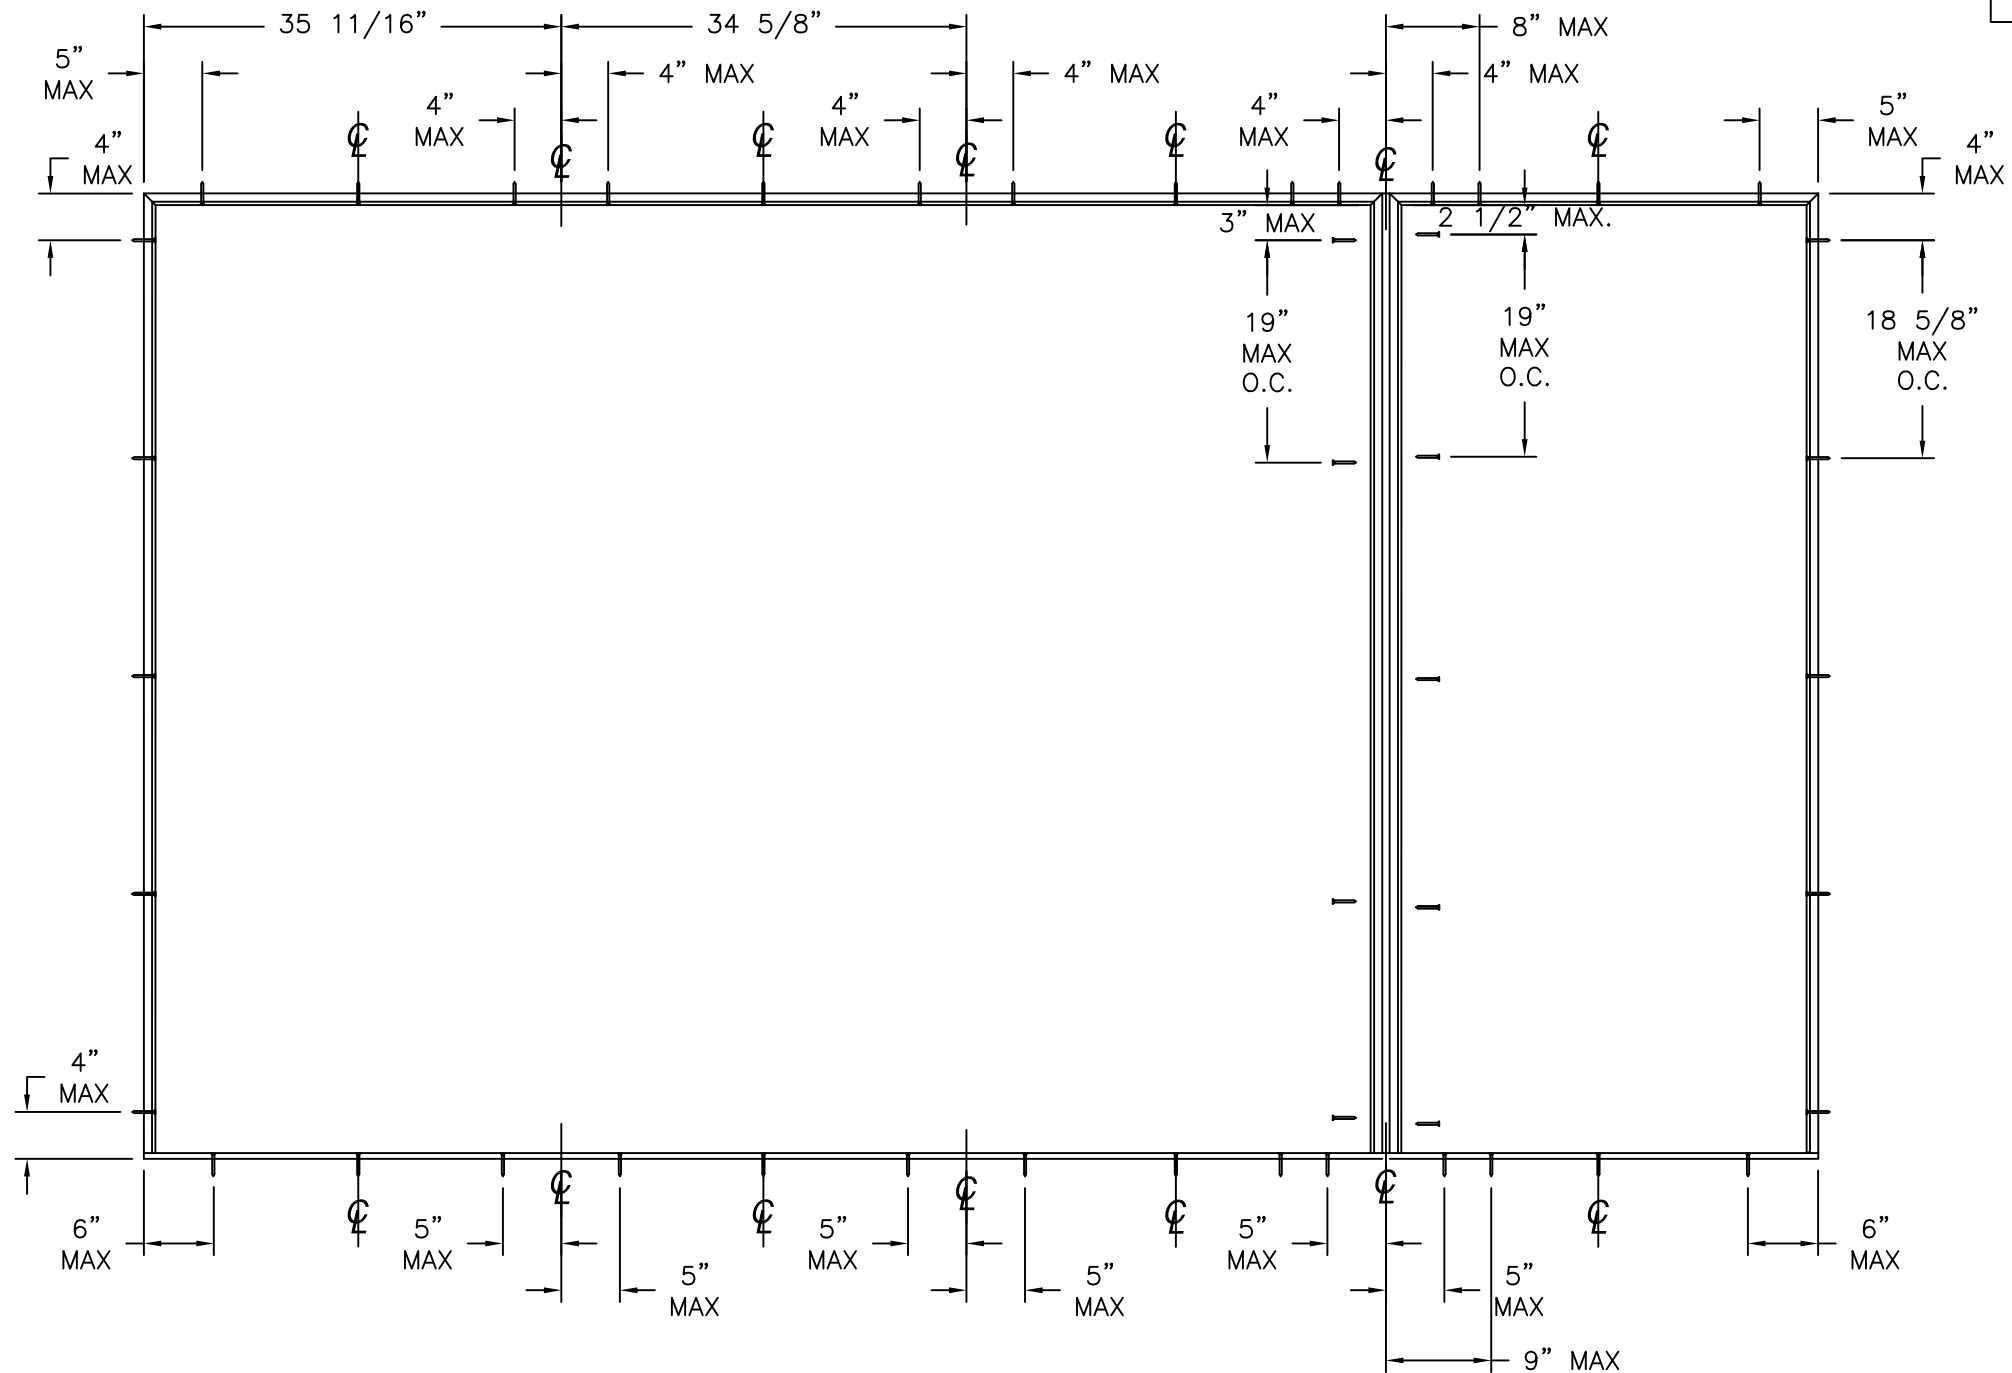


ANCHORING LAYOUT

SIGNED: 07/13/2026


NAN YA PLASTICS CORP. USA 4016 SHADRACK ST. HOUSTON, TX 77013		
OUT-SWING ENTRANCE W/ & W/O SIDELITES FIBERGLASS CLAD ANCHORING LAYOUT		
DRAWN: N.G.	DWG NO. 08-02313D	REV D
SCALE NTS	DATE 04/09/14	SHEET 4 OF 11
L. ROBERTO LOMAS P.E. 208 7th Ave, INDIALANTIC, FL 32903 434-688-0609 rllomas@lrlomaspe.com		

Luis R. Lomas P.E.
FL No.: 62514

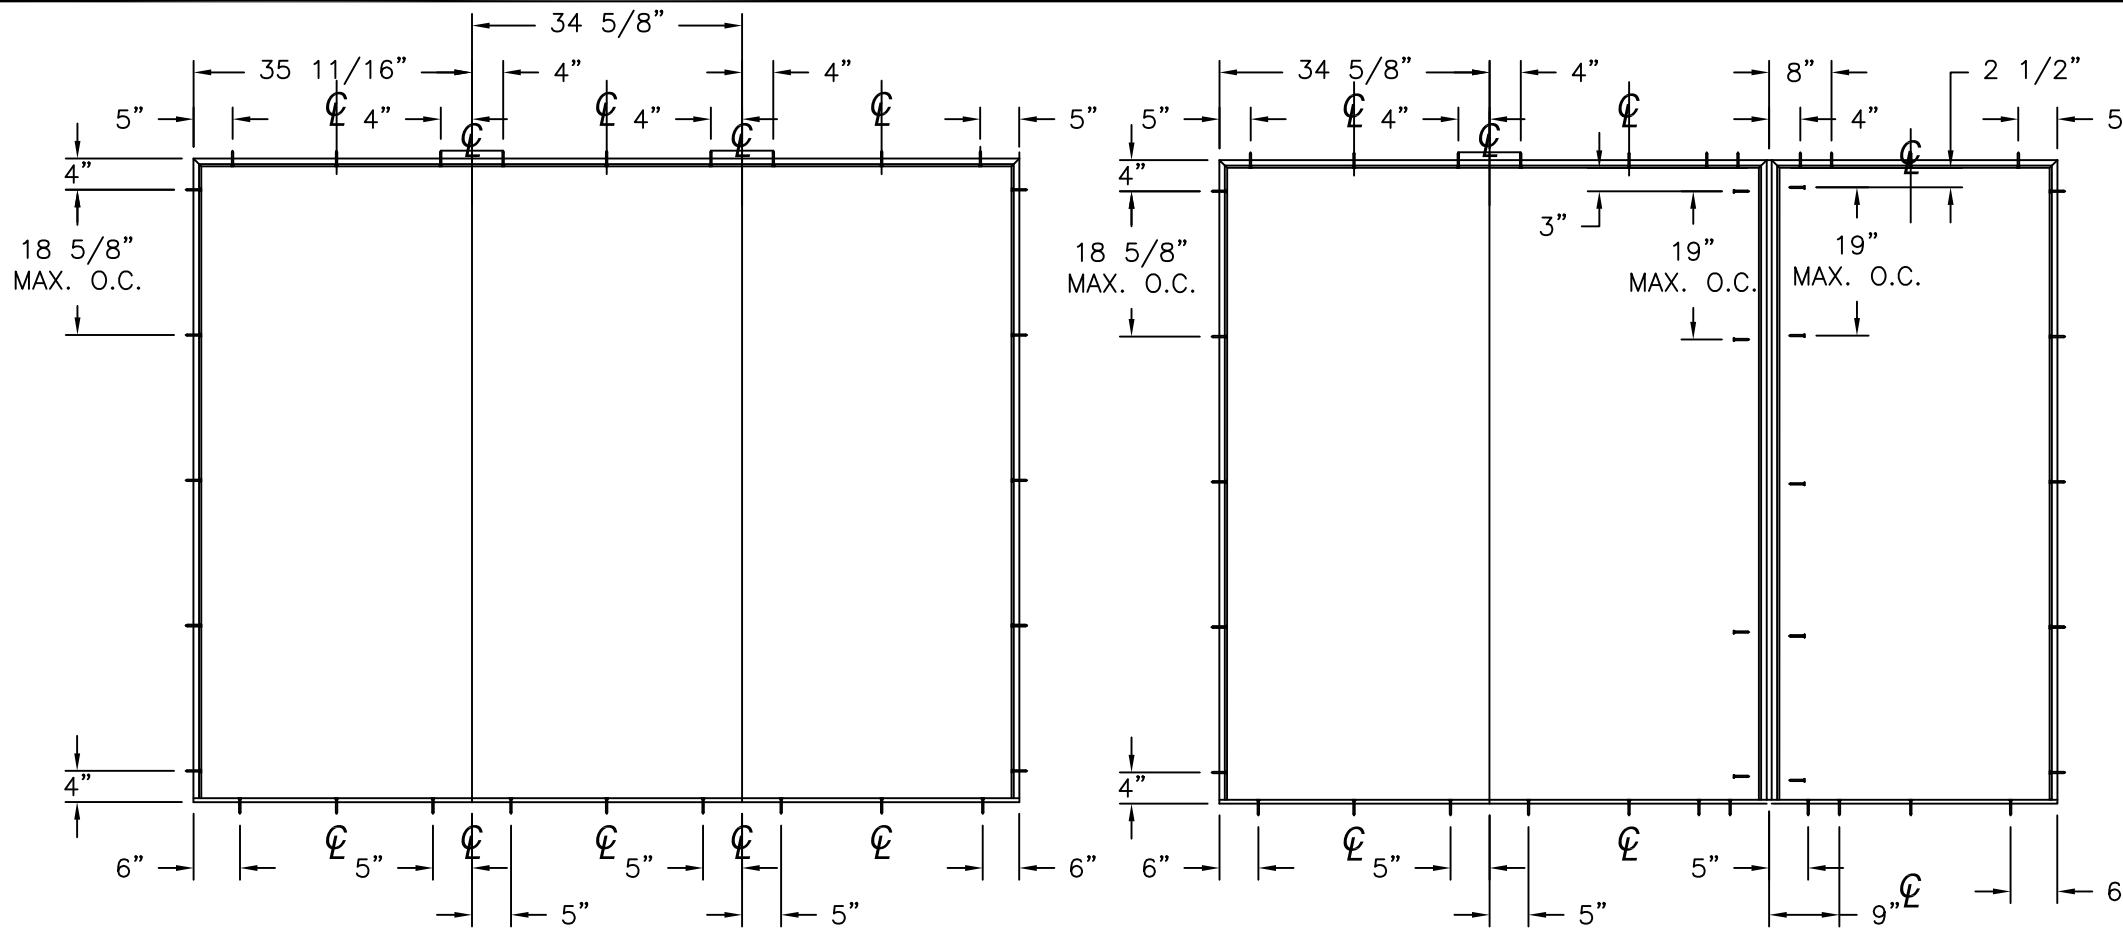


ANCHORING LAYOUT FOR OXO, XXO AND OXX


ANCHORING LAYOUT FOR OXO, XXO AND OXX (MULL)

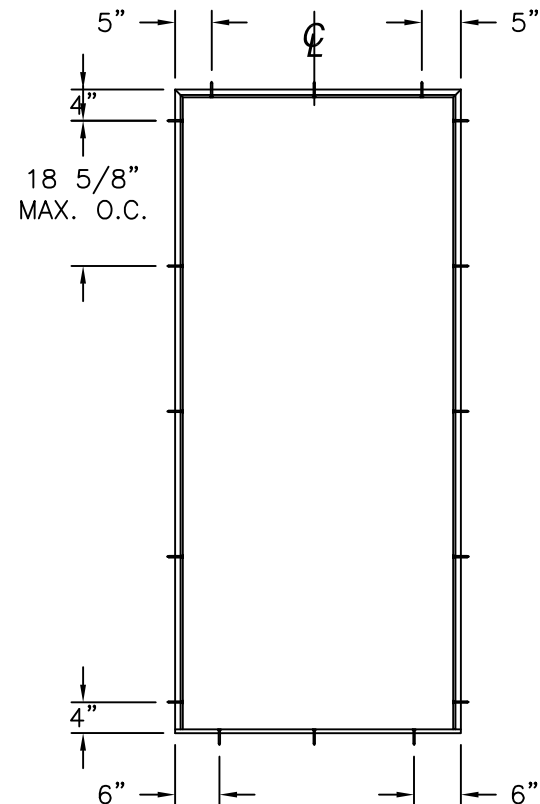

ANCHORING LAYOUT FOR X

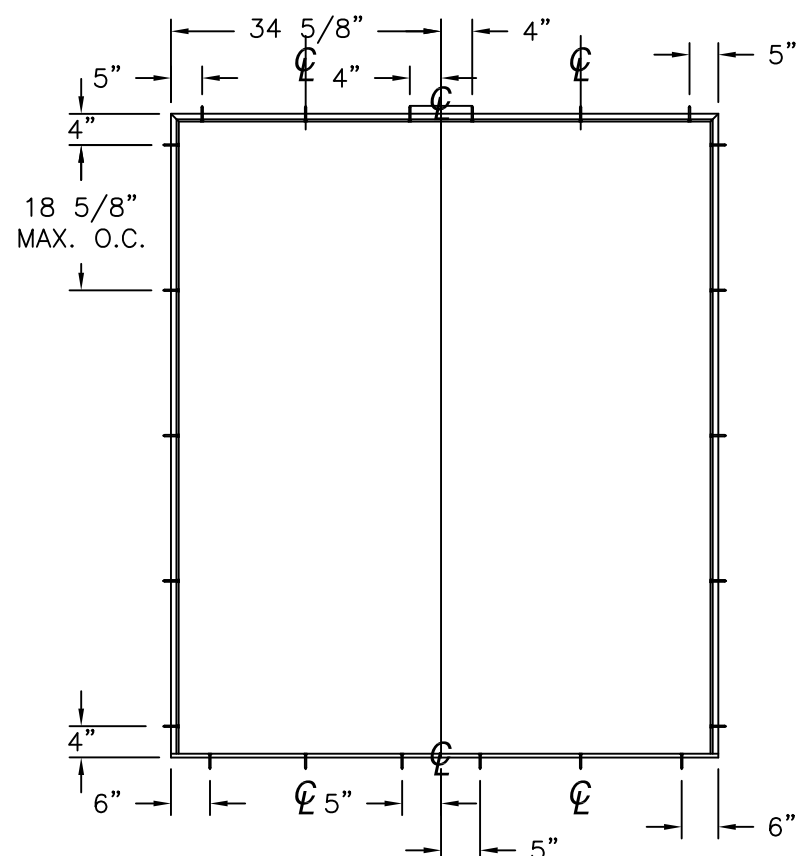

ANCHORING LAYOUT FOR XX, OX AND XO

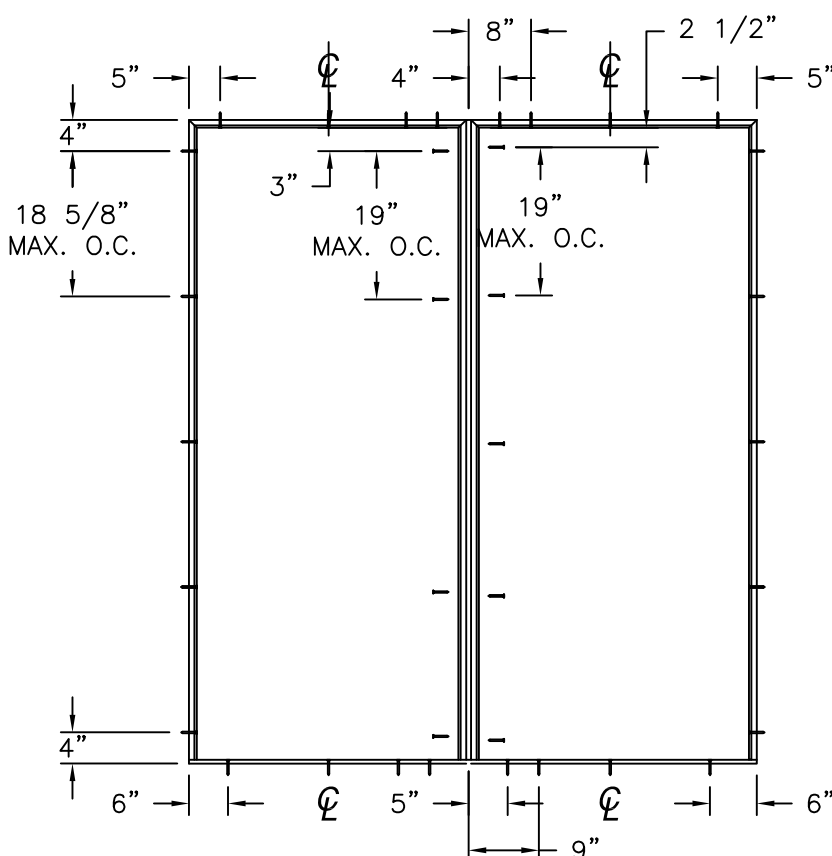

ANCHORING LAYOUT FOR OX AND XO (MULL)

REVISIONS			
REV	DESCRIPTION	DATE	APPROVED
D	REVISED MANUFACTURER ADDRESS	07/13/2026	R.L.


NAN YA PLASTICS CORP. USA
4016 SHADRACK ST.
HOUSTON, TX 77013

OUT-SWING ENTRANCE W/ & W/O SIDELITES
FIBERGLASS CLAD
ANCHORING LAYOUTS

DRAWN: N.G.	DWG NO. 08-02313D	REV D
SCALE NTS	DATE 04/09/14	SHEET 5 OF 11

L. ROBERTO LOMAS P.E.
208 7th Ave, INDIALANTIC, FL 32903
434-688-0609 rllomas@rlomaspe.com


SIGNED: 07/13/2026

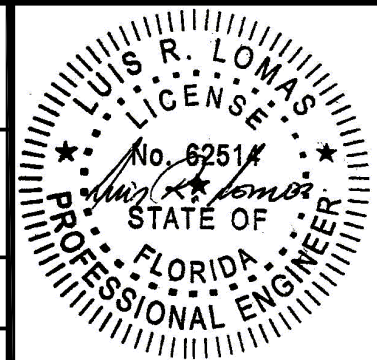

Luis R. Lomas P.E.
FL No.: 62514




REVISIONS			
REV	DESCRIPTION	DATE	APPROVED
D	REVISED MANUFACTURER ADDRESS	07/13/2026	R.L.

APPROVED PANEL CONFIGURATIONS

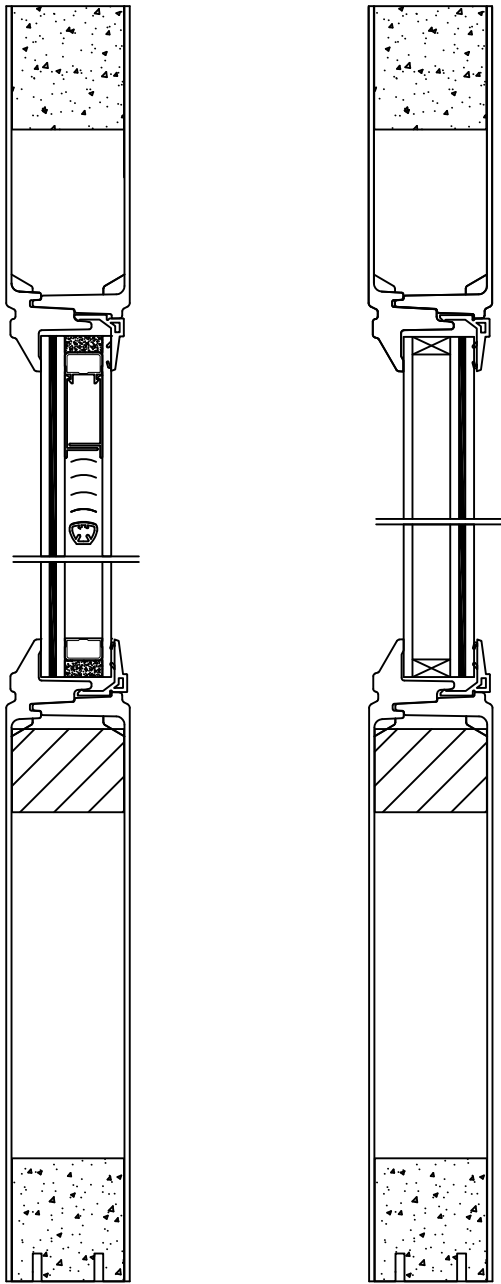


W/MINI-BLIND

STANDARD

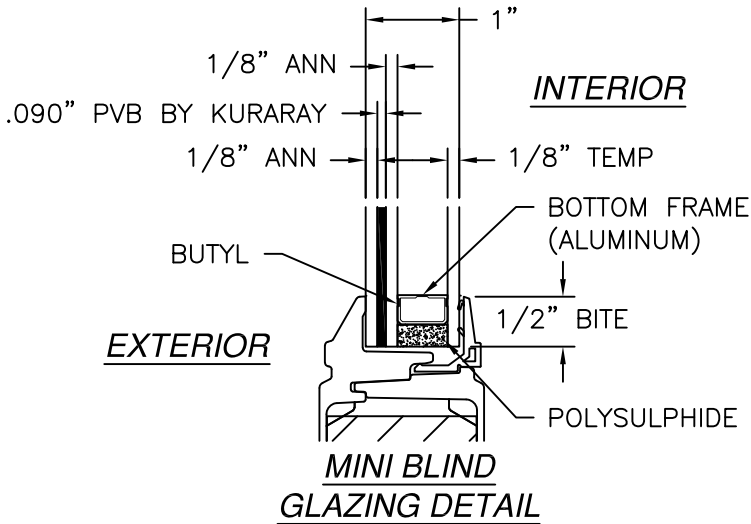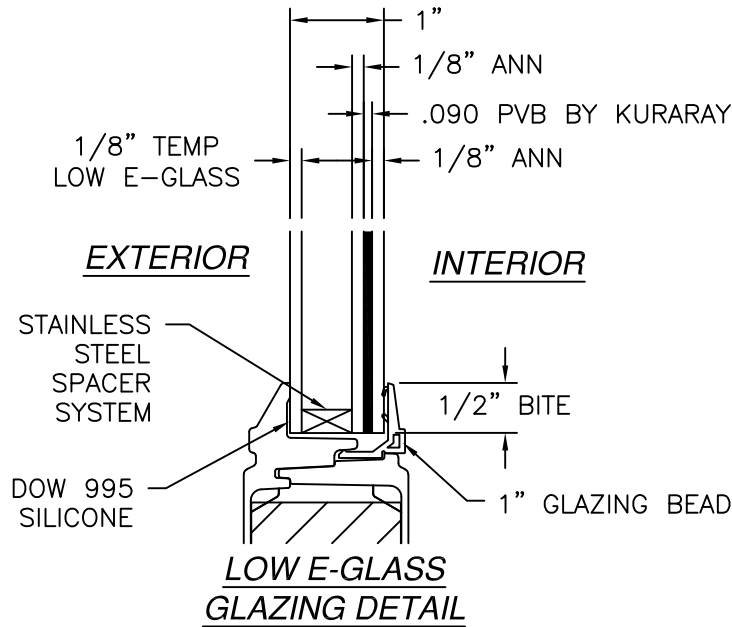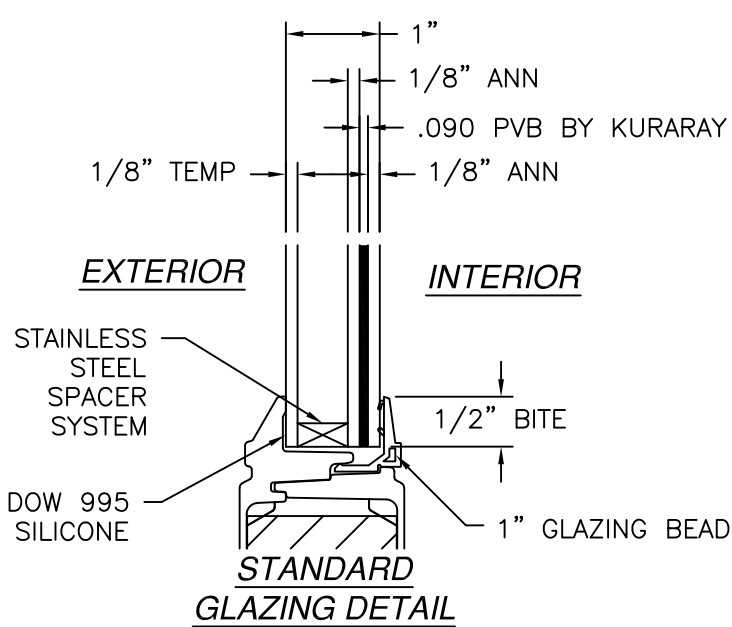




SIGNED: 07/13/2026

NAN YA PLASTICS CORP. USA 4016 SHADRACK ST. HOUSTON, TX 77013		
OUT-SWING ENTRANCE W/ & W/O SIDELITES FIBERGLASS CLAD INSTALLATION DETAILS		
DRAWN: N.G.	DWG NO. 08-02313D	REV D
SCALE NTS	DATE 04/09/14	SHEET 6 OF 11
L. ROBERTO LOMAS P.E. 208 7th Ave, INDIALANTIC, FL 32903 434-688-0609 rllomas@lrlomaspe.com		

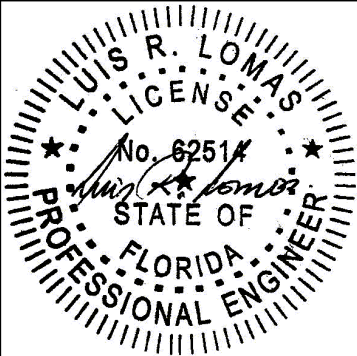

Luis R. Lomas P.E.
FL No.: 62514


REVISIONS			
REV	DESCRIPTION	DATE	APPROVED
D	REVISED MANUFACTURER ADDRESS	07/13/2026	R.L.

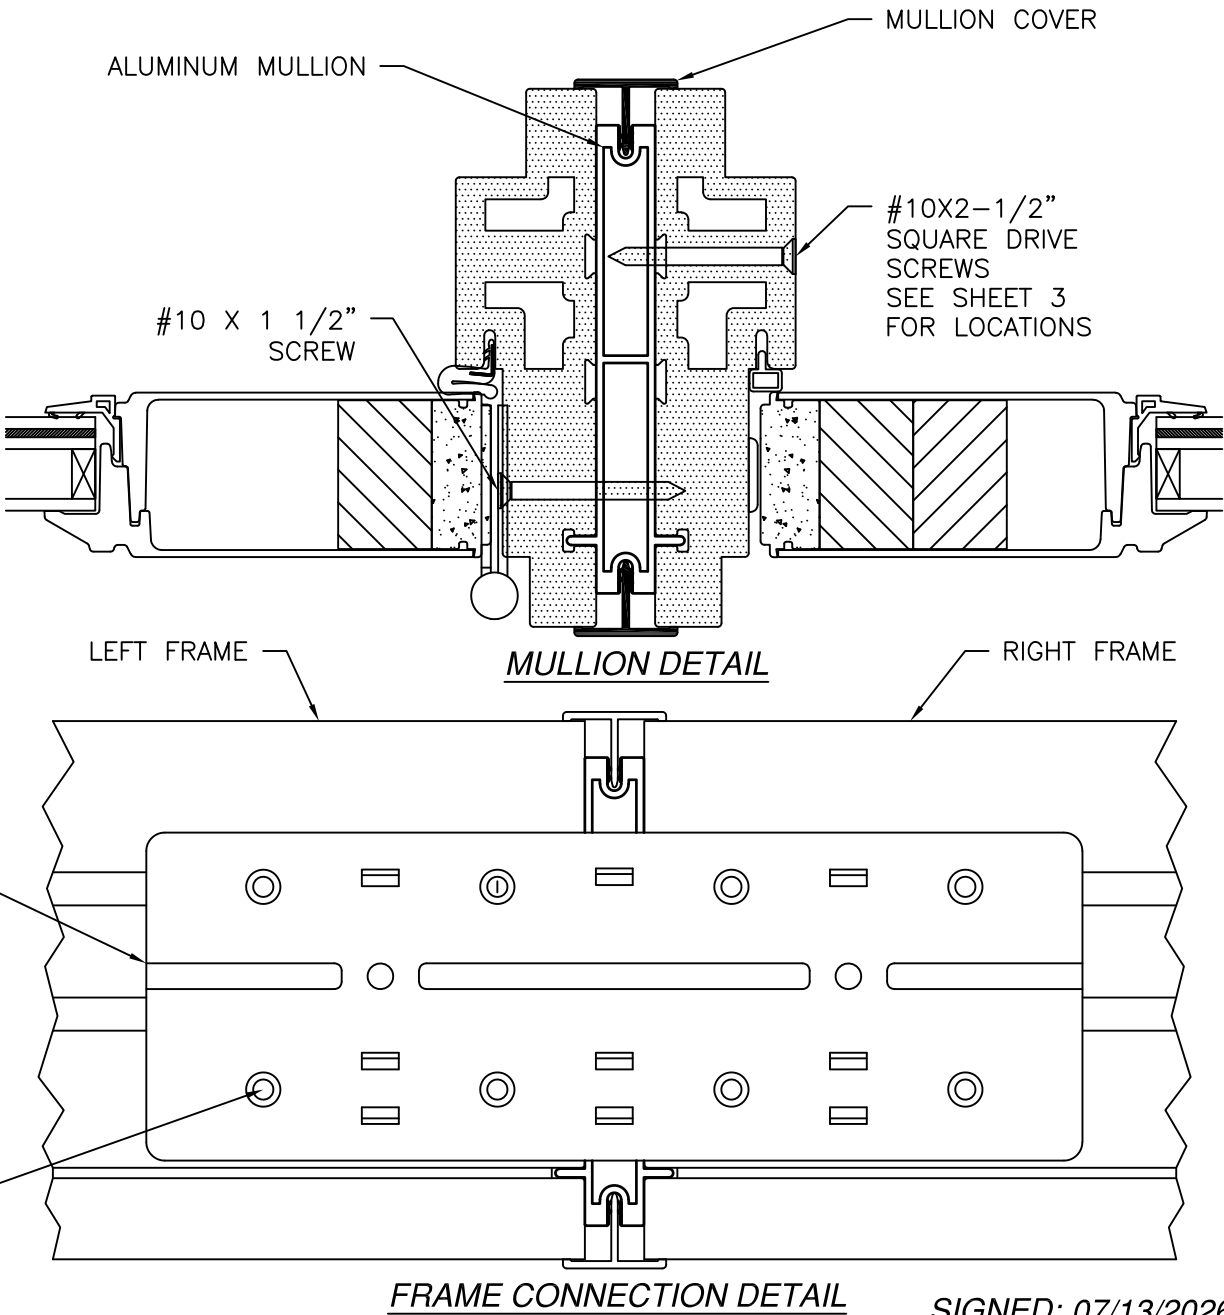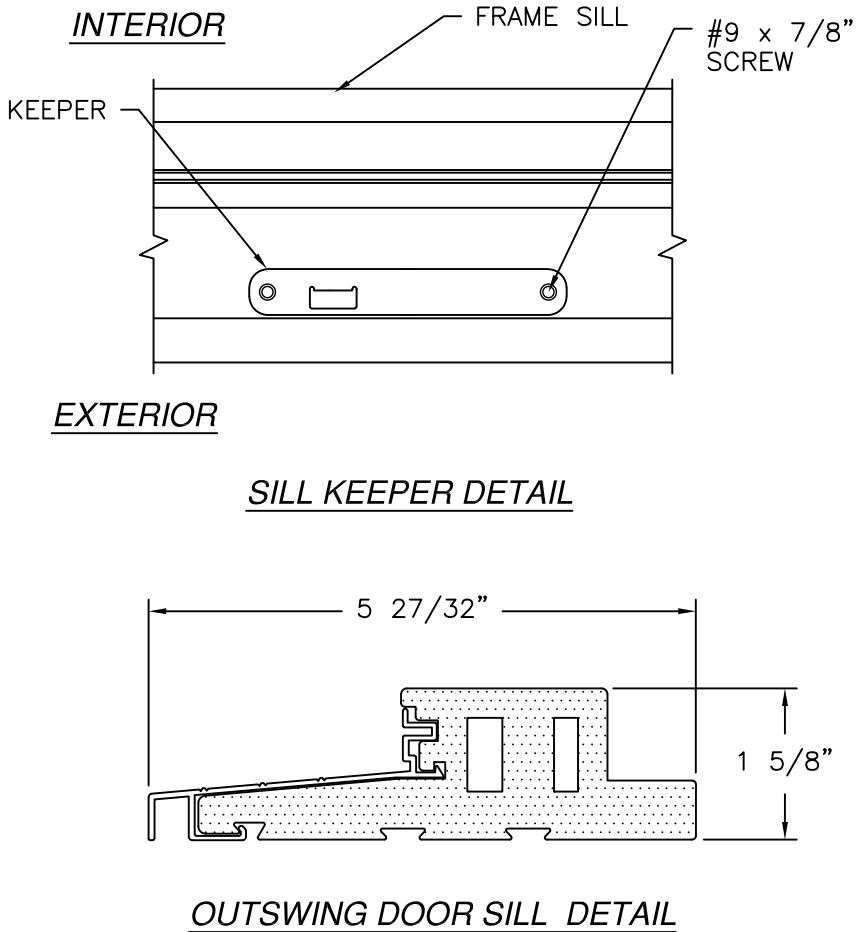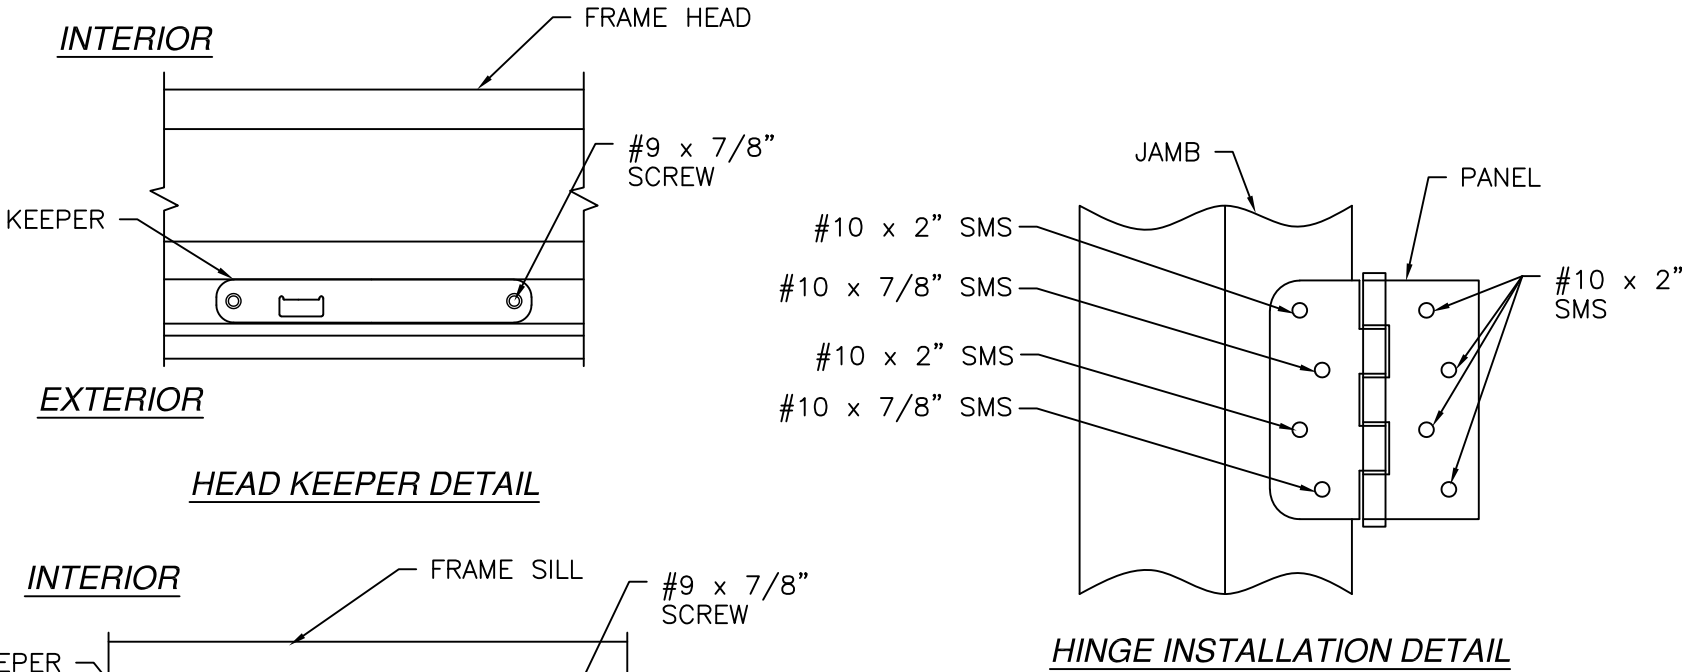


SIGNED: 07/13/2026

HARDWARE SCHEDULE
A. (3) 4" BUTT HINGE
B. 2 POINT LOCK SYSTEM
C. RIGID PVC ASTRAGAL WITH ALUMINUM REINFORCEMENT


NAN YA PLASTICS CORP. USA 4016 SHADRACK ST. HOUSTON, TX 77013		
OUT-SWING ENTRANCE W/ & W/O SIDELITES FIBERGLASS CLAD INSTALLATION DETAILS		
DRAWN: N.G.	DWG NO. 08-02313D	REV D
SCALE NTS	DATE 04/09/14	SHEET 7 OF 11
L. ROBERTO LOMAS P.E. 208 7th Ave, INDIALANTIC, FL 32903 434-688-0609 rllomas@lrlomaspe.com		

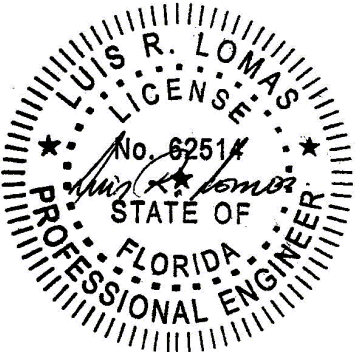

Luis R. Lomas P.E.
FL No.: 62514

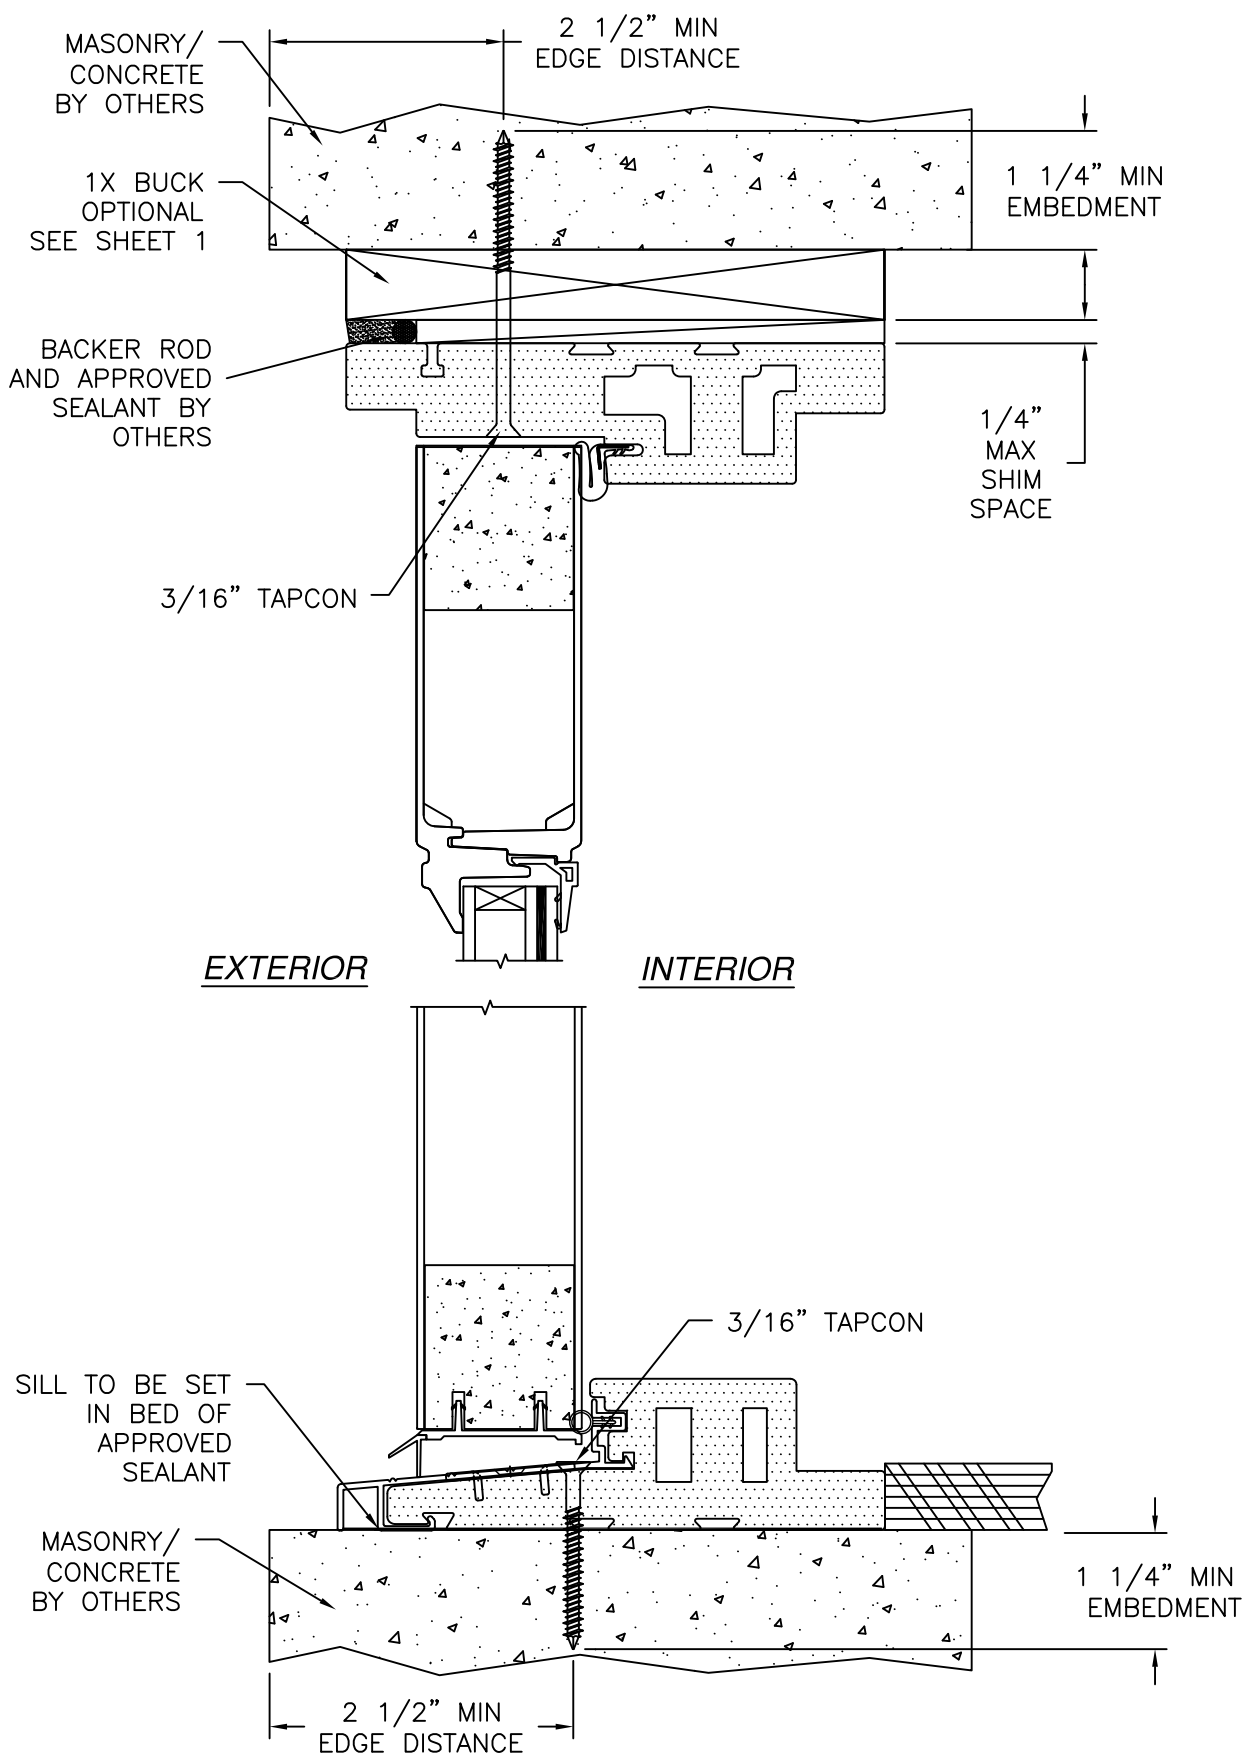

DOOR VERTICAL CROSS SECTION
MASONRY/CONCRETE INSTALLATION

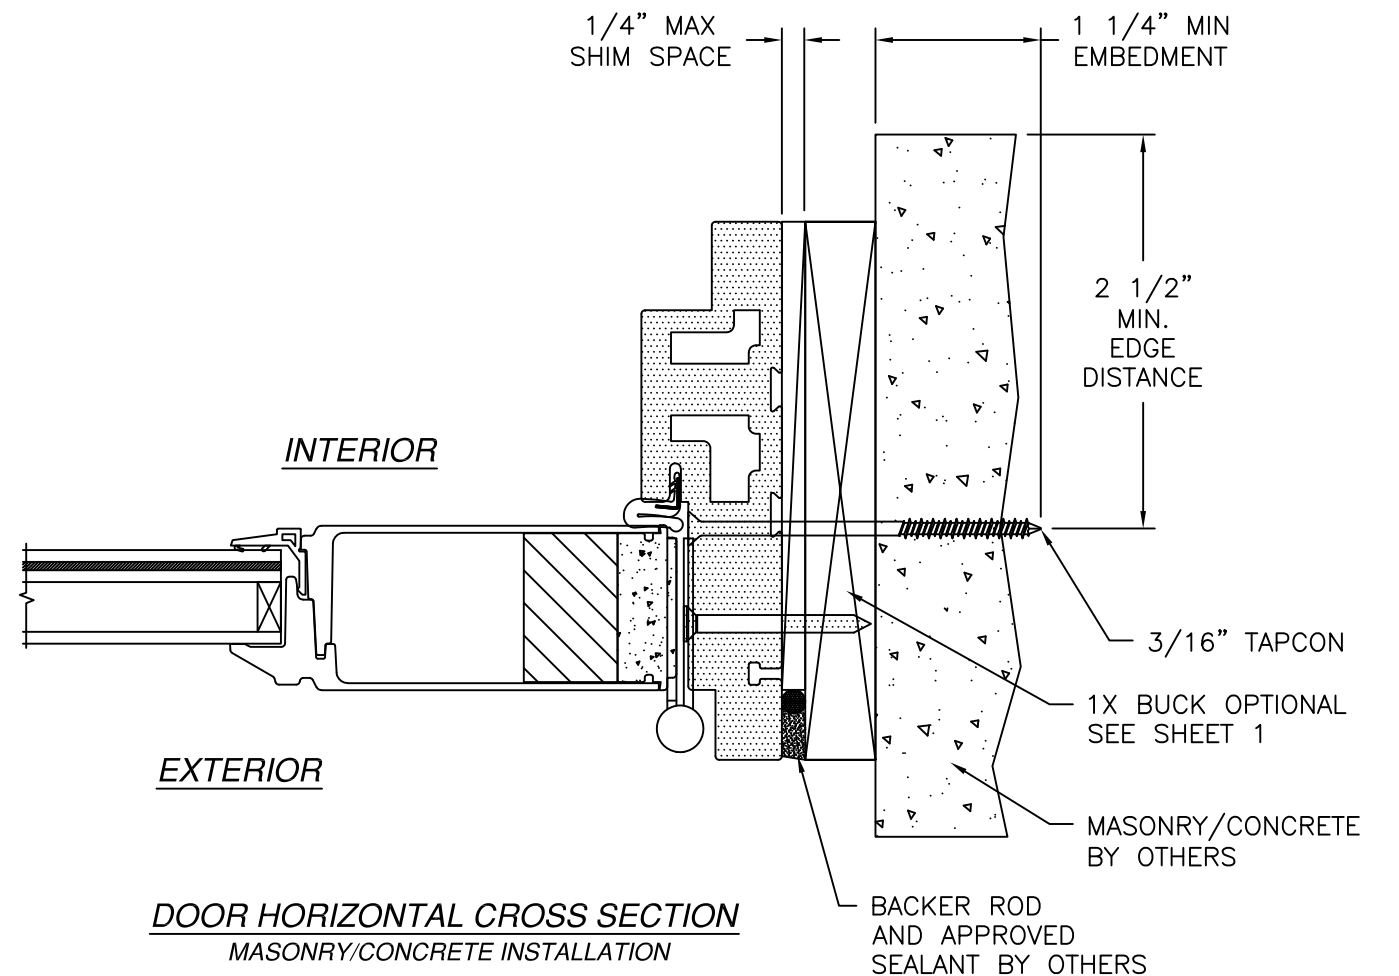


- NOTES:
1. INTERIOR AND EXTERIOR FINISHES, BY OTHERS, NOT SHOWN FOR CLARITY.
 2. PERIMETER AND JOINT SEALANT BY OTHERS TO BE DESIGNED IN ACCORDANCE WITH ASTM E2112

REVISIONS			
REV	DESCRIPTION	DATE	APPROVED
D	REVISED MANUFACTURER ADDRESS	07/13/2026	R.L.



SIGNED: 07/13/2026

NAN YA PLASTICS CORP. USA 4016 SHADRACK ST. HOUSTON, TX 77013		
OUT-SWING ENTRANCE W/ & W/O SIDELITES FIBERGLASS CLAD INSTALLATION DETAILS		
DRAWN: N.G.	DWG NO. 08-02313D	REV D
SCALE NTS	DATE 04/09/14	SHEET 8 OF 11
L. ROBERTO LOMAS P.E. 208 7th Ave, INDIALANTIC, FL 32903 434-688-0609 rllomas@rlomaspe.com		

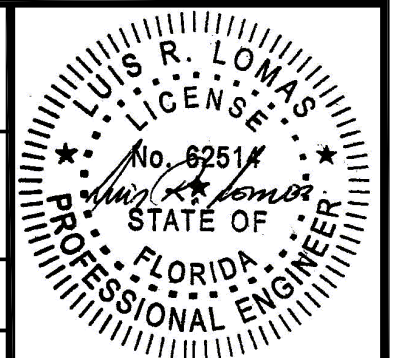


Luis R. Lomas P.E.
FL No.: 62514

REVISIONS			
REV	DESCRIPTION	DATE	APPROVED
D	REVISED MANUFACTURER ADDRESS	07/13/2026	R.L.

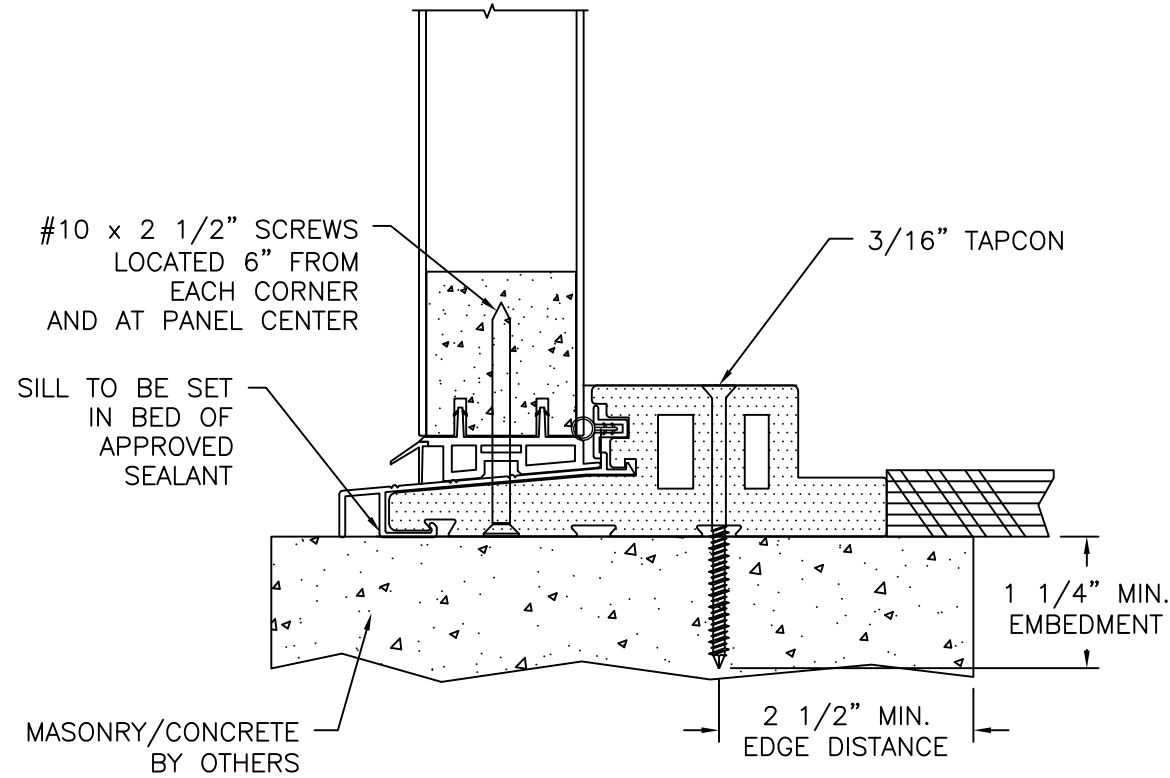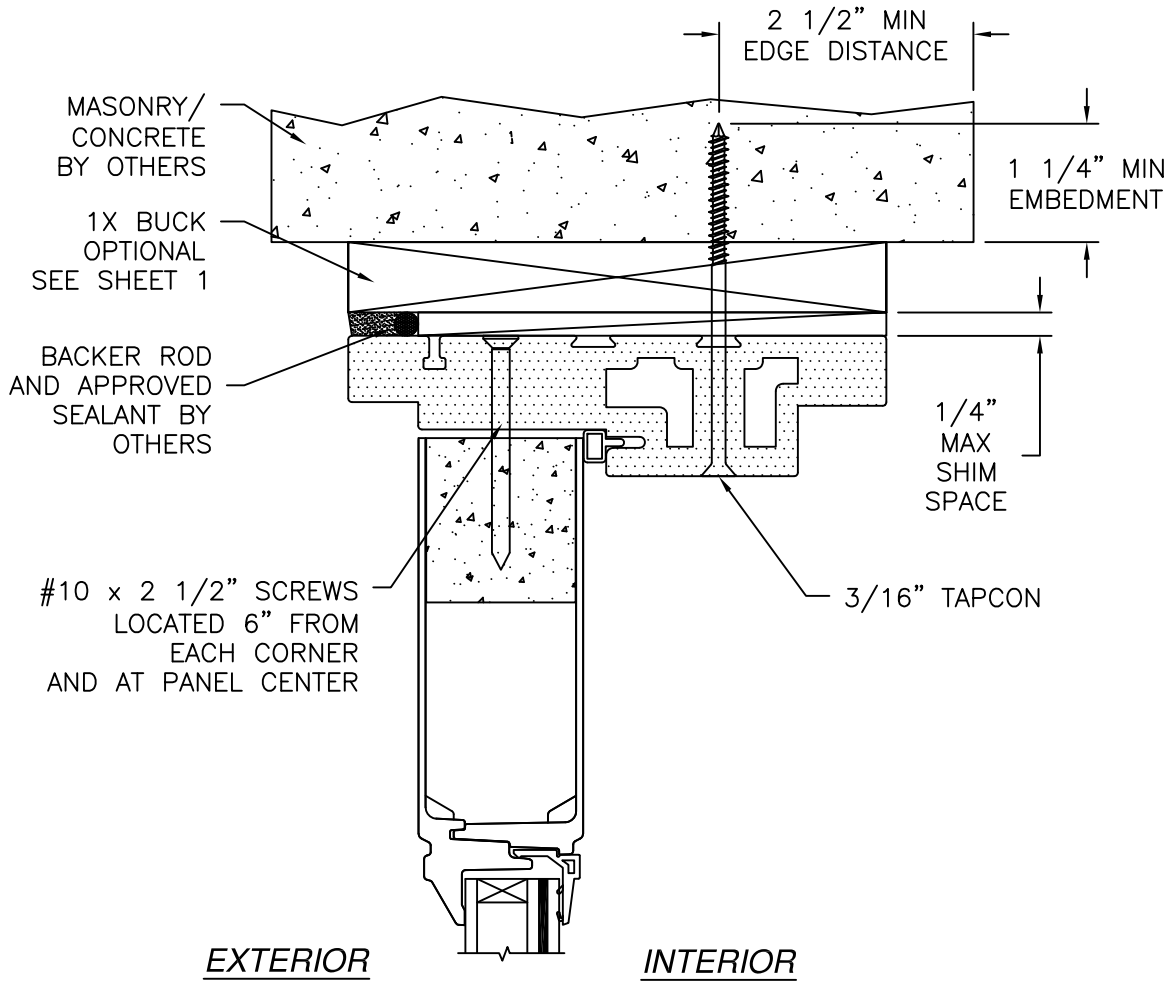


SIDELITE VERTICAL CROSS SECTION
MASONRY/CONCRETE INSTALLATION

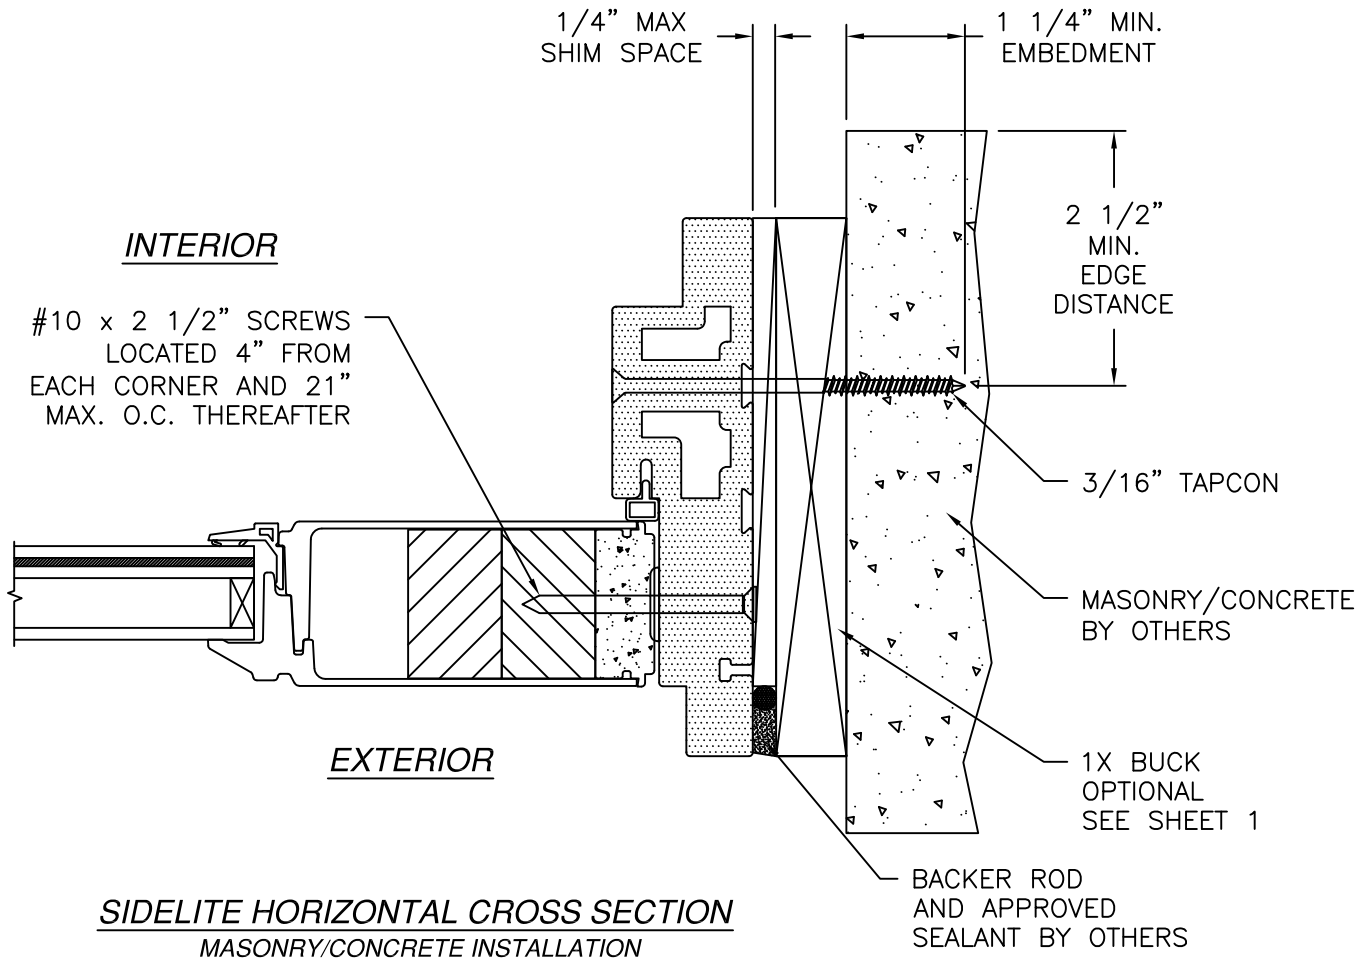



- NOTES:
1. INTERIOR AND EXTERIOR FINISHES, BY OTHERS, NOT SHOWN FOR CLARITY.
 2. PERIMETER AND JOINT SEALANT BY OTHERS TO BE DESIGNED IN ACCORDANCE WITH ASTM E2112

SIGNED: 07/13/2026


NAN YA PLASTICS CORP. USA		
4016 SHADRACK ST. HOUSTON, TX 77013		
OUT-SWING ENTRANCE W/ & W/O SIDELITES FIBERGLASS CLAD INSTALLATION DETAILS		
DRAWN: N.G.	DWG NO. 08-02313D	REV D
SCALE NTS	DATE 04/09/14	SHEET 9 OF 11
L. ROBERTO LOMAS P.E. 208 7th Ave, INDIALANTIC, FL 32903 434-688-0609 rllomas@rlomaspe.com		

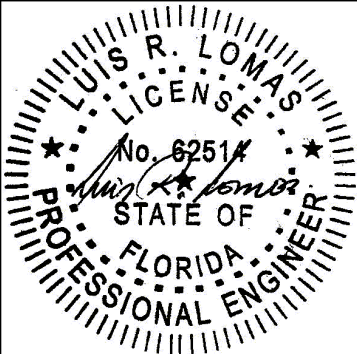

Luis R. Lomas P.E.
FL No.: 62514

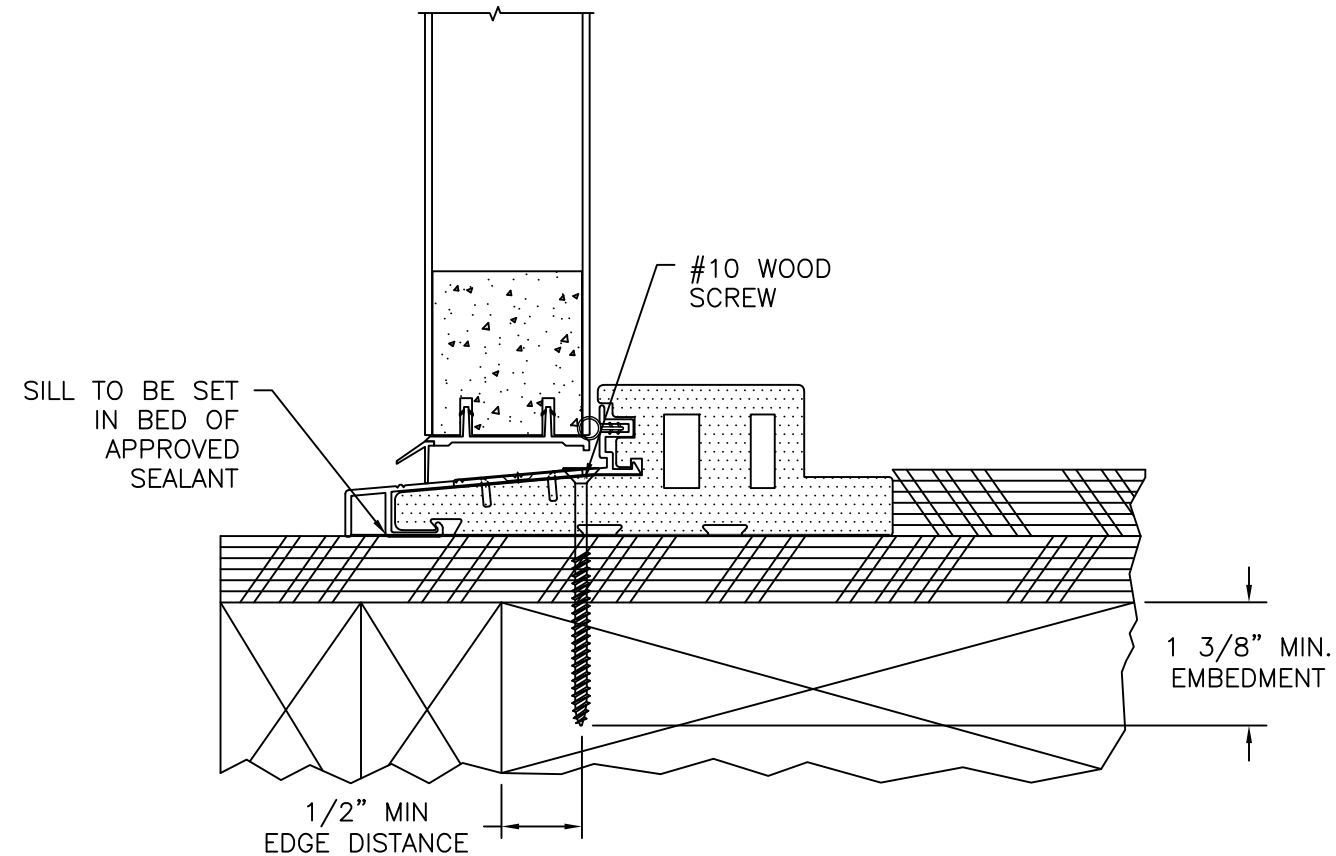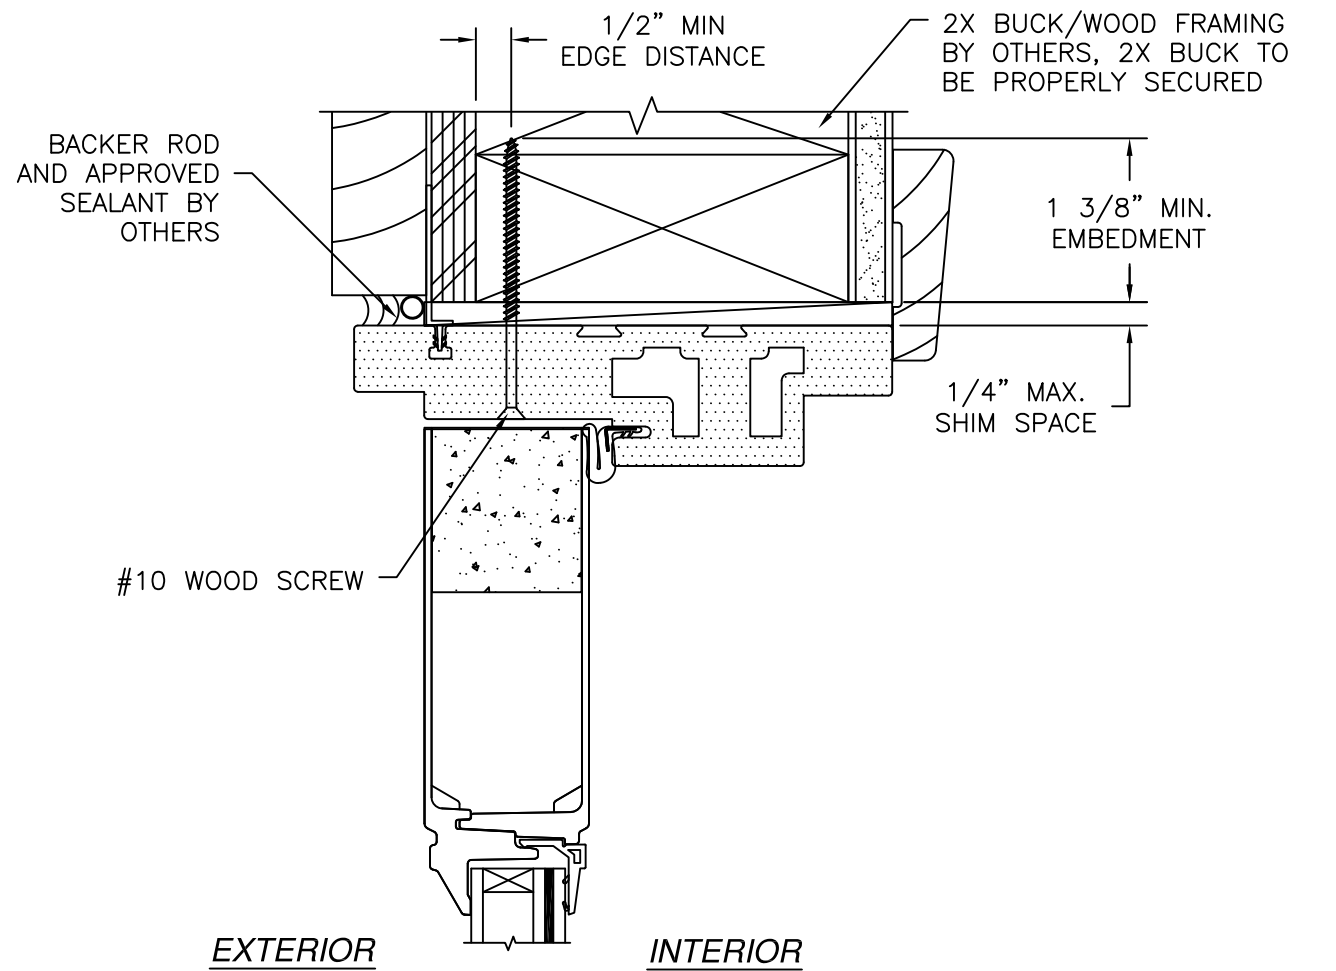

DOOR VERTICAL CROSS SECTION
2X BUCK/WOOD FRAMING INSTALLATION

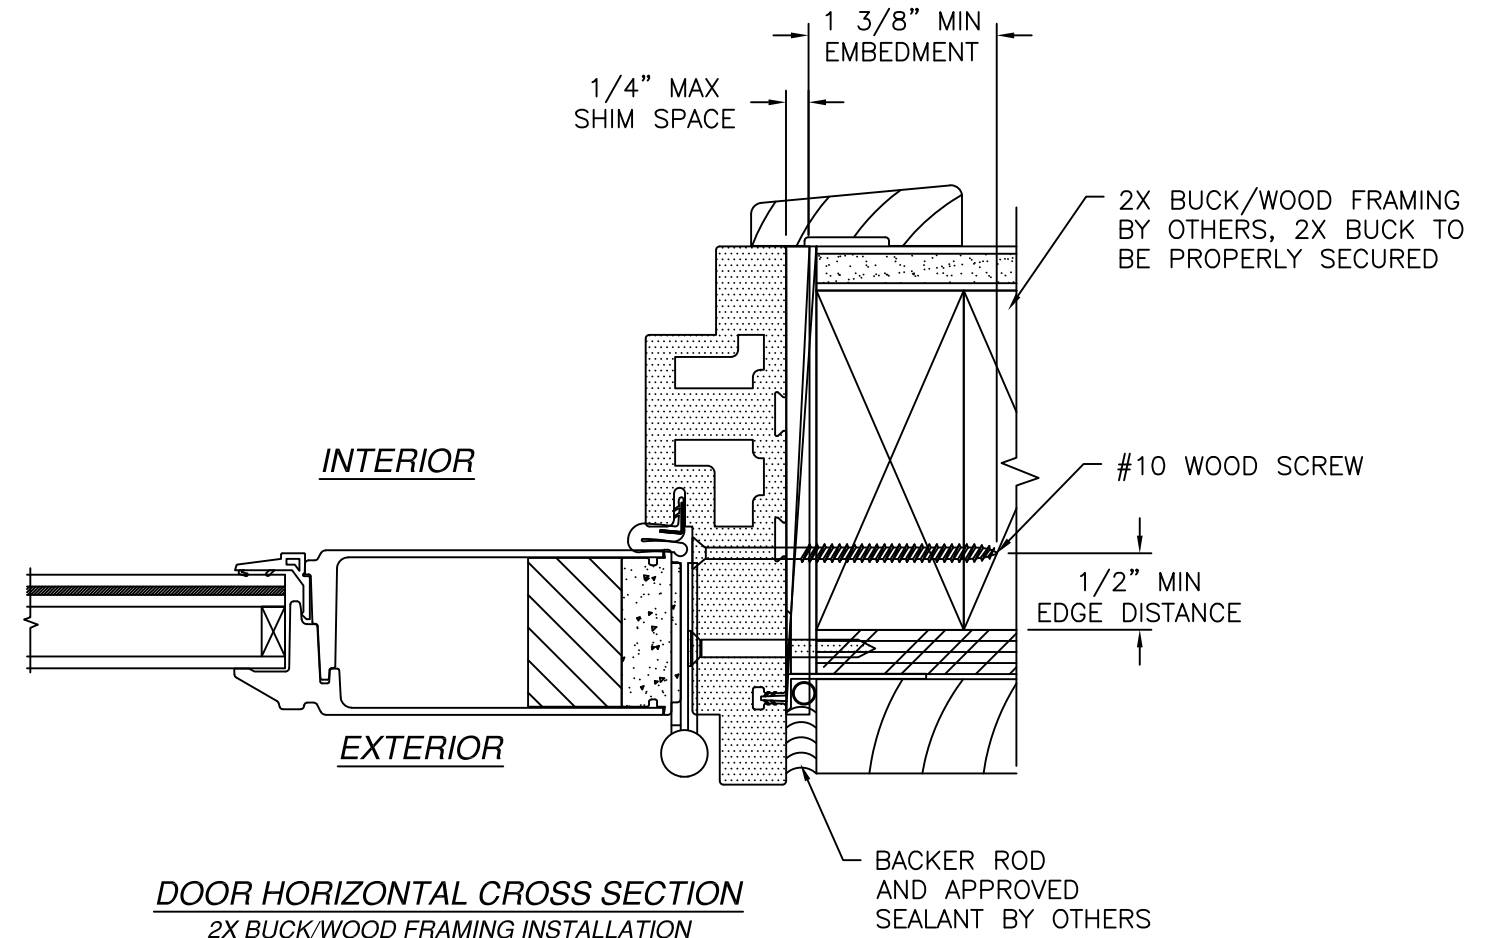

DOOR HORIZONTAL CROSS SECTION
2X BUCK/WOOD FRAMING INSTALLATION

- NOTES:
1. INTERIOR AND EXTERIOR FINISHES, BY OTHERS, NOT SHOWN FOR CLARITY.
 2. PERIMETER AND JOINT SEALANT BY OTHERS TO BE DESIGNED IN ACCORDANCE WITH ASTM E2112

REVISIONS			
REV	DESCRIPTION	DATE	APPROVED
D	REVISED MANUFACTURER ADDRESS	07/13/2026	R.L.


NAN YA PLASTICS CORP. USA
4016 SHADRACK ST.
HOUSTON, TX 77013

OUT-SWING ENTRANCE W/ & W/O SIDELITES
FIBERGLASS CLAD
INSTALLATION DETAILS

DRAWN: N.G.	DWG NO. 08-02313D	REV D
SCALE NTS	DATE 04/09/14	SHEET 10 OF 11




L. ROBERTO LOMAS P.E.
208 7th Ave, INDIALANTIC, FL 32903
434-688-0609 rllomas@rlomaspe.com

SIGNED: 07/13/2026

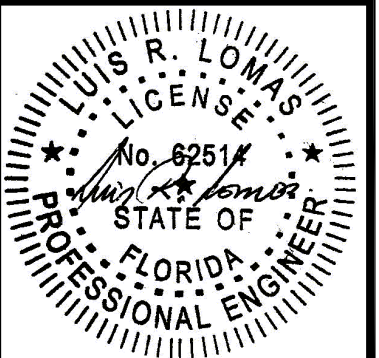

Luis R. Lomas P.E.
FL No.: 62514

REVISIONS			
REV	DESCRIPTION	DATE	APPROVED
D	REVISED MANUFACTURER ADDRESS	07/13/2026	R.L.

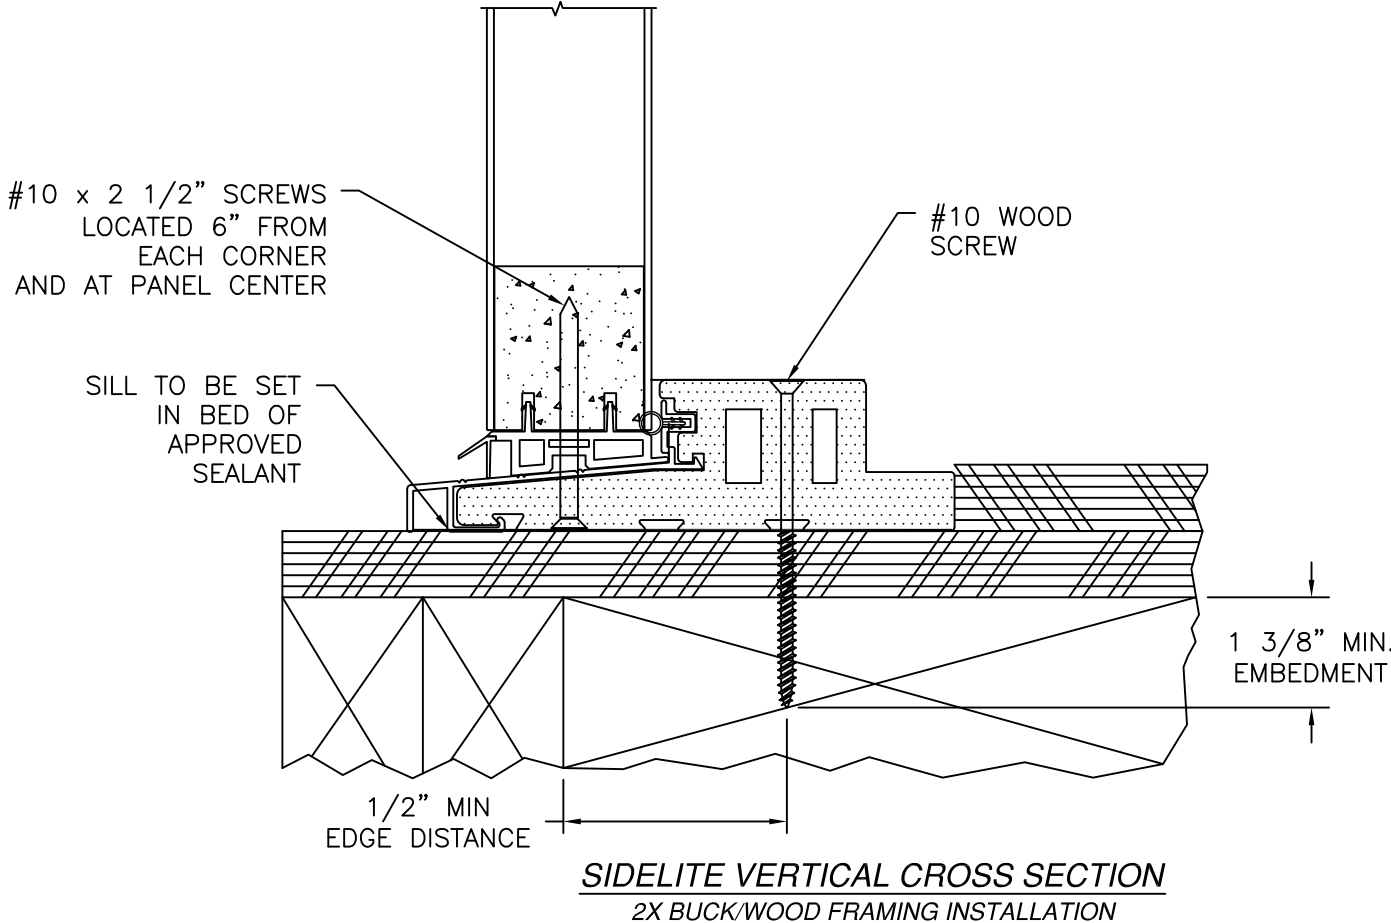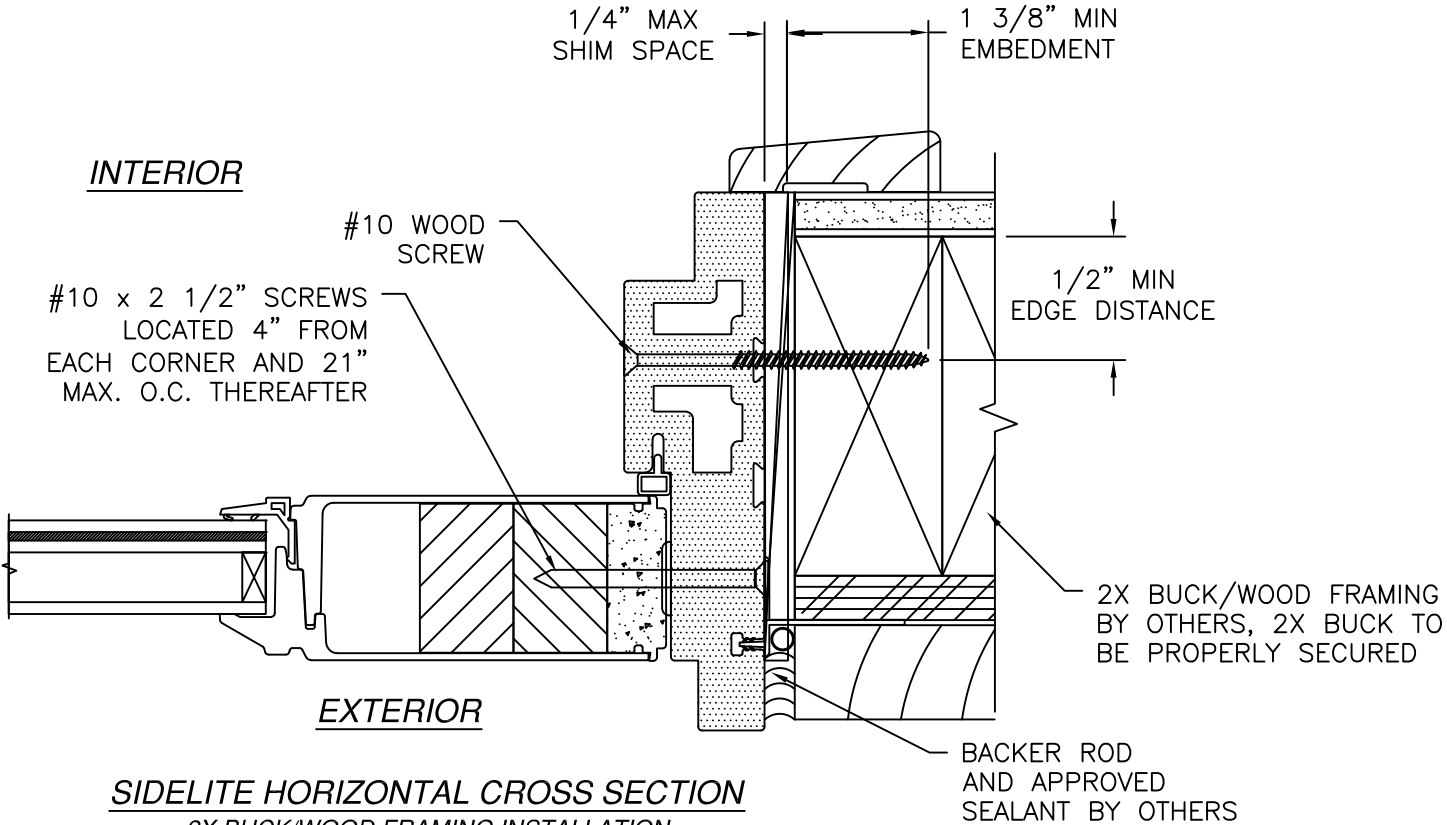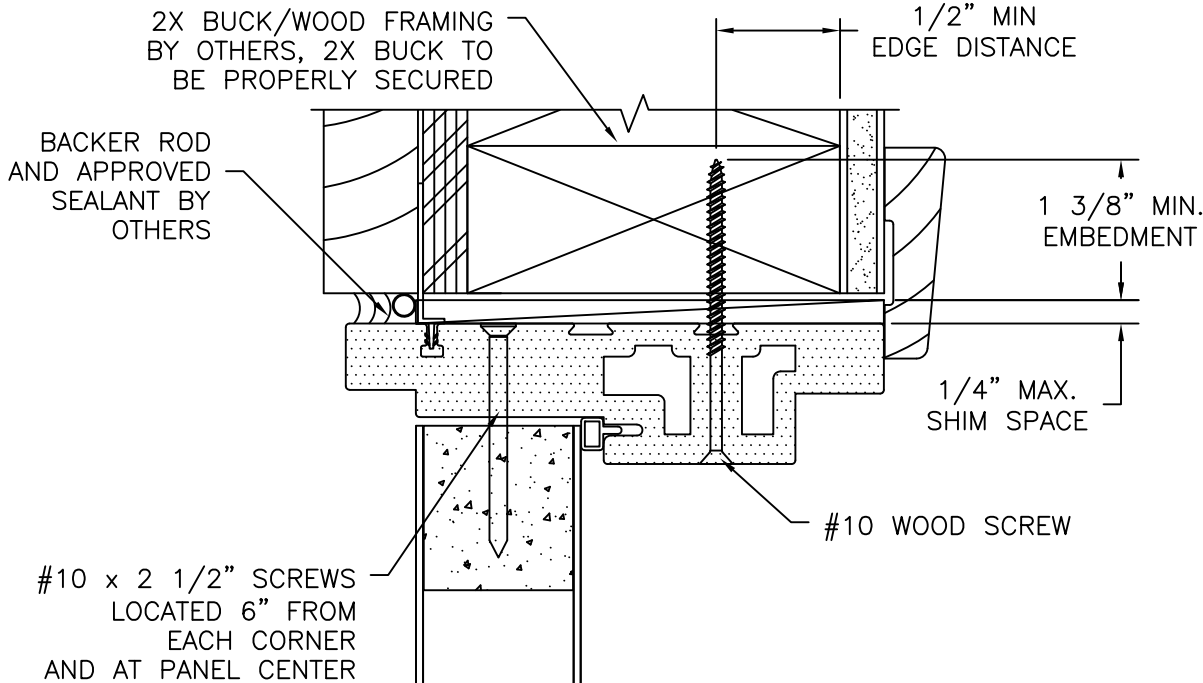

- NOTES:
1. INTERIOR AND EXTERIOR FINISHES, BY OTHERS, NOT SHOWN FOR CLARITY.
 2. PERIMETER AND JOINT SEALANT BY OTHERS TO BE DESIGNED IN ACCORDANCE WITH ASTM E2112

SIGNED: 07/13/2026

NAN YA PLASTICS CORP. USA

4016 SHADRACK ST.
HOUSTON, TX 77013

OUT-SWING ENTRANCE W/ & W/O SIDELITES

FIBERGLASS CLAD

INSTALLATION DETAILS

DRAWN: N.G.

DWG NO. 08-02313D

REV D

SCALE NTS


DATE 04/09/14

SHEET 11 OF 11

L. ROBERTO LOMAS P.E.

208 7th Ave, INDIALANTIC, FL 32903

434-688-0609 rllomas@rlomaspe.com

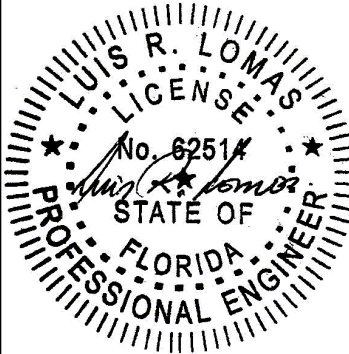

Luis R. Lomas P.E.
FL No.: 62514