


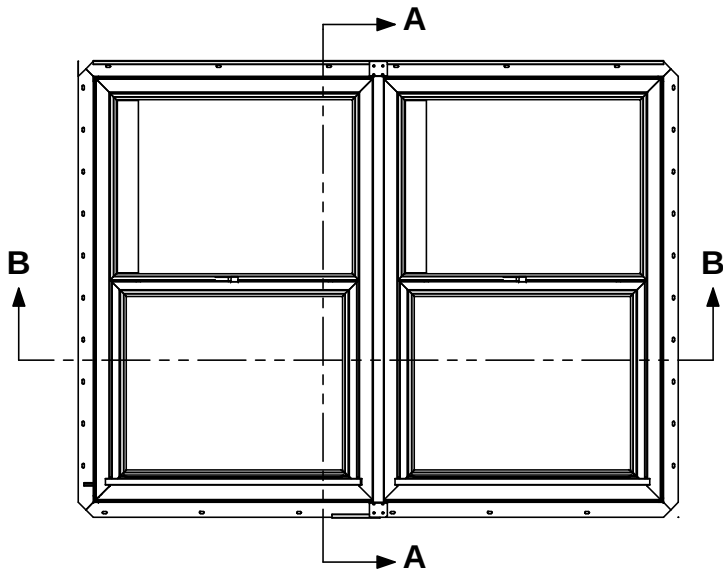

Weather Shield Windows & Doors

9107 Single Hung Two Wide
"HIGH PERFORMANCE"
NAILING FIN INSTALLATION

1-1/2" MINIMUM PENETRATION
INTO SUBSTRATE TYP

SECURE TO BUCK WITH
#6 NON CORROSIVE
SCREW 8-10" ON CENTER
THROUGH THE NAILING
FIN AROUND THE UNITS
ENTIRE PERIMETER TYP

PERIMETER SEALANT
BY OTHERS TYP

WOOD
BUCK BY
OTHERS

SECTION A-A
SCALE 1 : 3

SIDE VIEW
EXTERIOR

INTERIOR

SECTION B-B
SCALE 1 : 3

TOP VIEW
INTERIOR

.250 MAX SHIM TYP

.625" MINIMUM
EDGE DISTANCE
TYP.

EXTERIOR

THOROUGHLY READ AND FOLLOW MANUFACTURERS INSTALLATION
INSTRUCTIONS RECEIVED WITH UNIT. THIS GUIDE DOES NOT ADDRESS
THE SEALING CONSIDERATIONS THAT MAY ARISE IN DIFFERENT WALL
CONDITIONS.

PROPERTY OF WEATHER
SHIELD MFG., INC. DRAWING IS
NOT TO BE REPRINTED OR
SUBMITTED FOR USE OUTSIDE
OF WEATHER SHIELD MFG., INC
ALL RIGHTS RESERVED
DIE #,X-REF #,COMPARATOR #:

MATERIAL:

DIV./ORDER #:

DATE ORDERED:

Q.C. COMPARATOR CHECK: ☐

FINISH:

CUT STOCK SIZE:

ECO OR W.S. #:

TYP. WALL THICKNESS:

AREA:

WT./FT.:

FILE PATH:

Weather Shield
Windows & Doors

PRODUCTS:
9107 SINGLE HUNG TWO WIDE HP

TITLE:

DWG. NO.
70-6638-10

REV.
.1

SCALE : 1:32 SHEET NAME: Sheet1

SHEET 1 OF 1

REVISION	DATE	DESCRIPTION	WHITE SLIP NUMBER	ENG.

DO NOT SCALE DRAWING

DRAWN BY:
JLZ

DATE:
10-02-12