



Weather Shield Windows & Doors

VS3500 Single Hung "NON IMPACT" NAILING FIN INSTALLATION

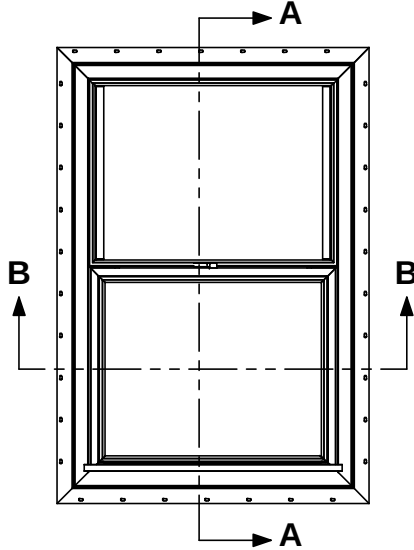

TOP VIEW

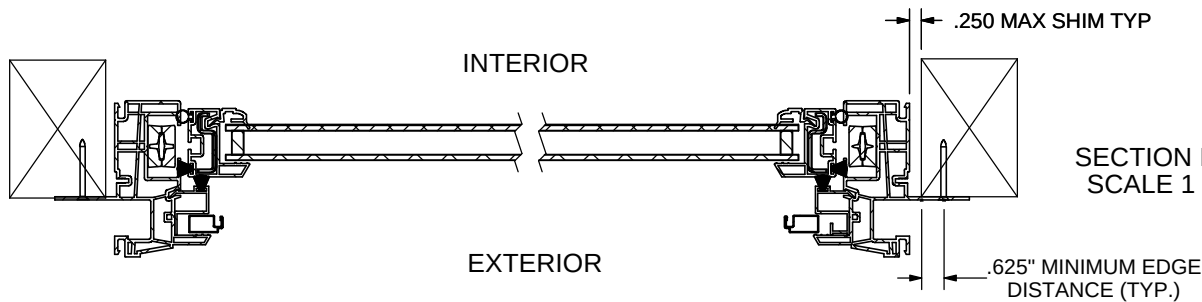


SECTION B-B
SCALE 1 : 4

1-1/2" MINIMUM PENETRATION
INTO SUBSTRATE TYP

SECURE TO BUCK WITH #6 x 1-5/8" NON
CORROSIVE SCREWS, 2-3" FROM CORNERS,
8-10" ON CENTER
THROUGH THE NAILING FIN AROUND
THE UNITS ENTIRE PERIMETER TYP

PERIMETER SEALANT BY OTHERS TYP

WOOD BUCK
BY OTHERS

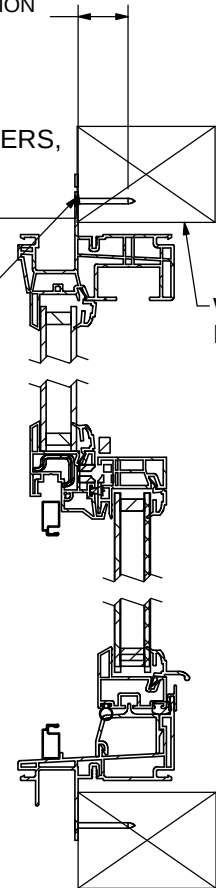

EXTERIOR
SIDE VIEW

INTERIOR

SECTION A-A
SCALE 1 : 4

THIS SCHEDULE ADDRESSES ONLY THE FASTENERS REQUIRED TO ANCHOR THE WINDOW(S) TO ACHIEVE THE RATED DESIGN PRESSURE. THOROUGHLY READ AND FOLLOW MANUFACTURERS INSTALLATION INSTRUCTIONS RECEIVED WITH UNIT. THIS GUIDE DOES NOT ADDRESS THE SEALING CONSIDERATIONS THAT MAY ARISE IN DIFFERENT WALL CONDITIONS.

TOLERANCES UNLESS SPECIFIED:	
INCHES	ANGLE
.X ± .1"	XX ± 1°
.XX ± .03"	XX.X ± .5° (1/2°)
.XXX ± .015"	XX.XX ± .25° (1/4°)

Weather Shield Windows & Doors

PRODUCTS:
VS3500 SH, 9109

DRAWN BY:
ADS/CJA

DATE:
07/31/2015

TITLE:
SH INSTALL INSTRUCT

PROPERTY OF WEATHER SHIELD MFG., INC.
DRAWING IS NOT TO BE REPRINTED OR
SUBMITTED FOR USE OUTSIDE OF
WEATHER SHIELD MFG., INC.
ALL RIGHTS RESERVED.

DWG NO.:
45-00711

REV

SCALE : 1:16 SHEET NAME: Sheet1 SHEET 1 OF 1

DO NOT SCALE DRAWING

					TYP. WALL THICKNESS:
					WT/FT:
					AREA:
					MAT:
					FINISH:
REV	DATE	DESCRIPTION	PCR NO.	ENG	PDR #: 10016
					PROFILE #: